

SED 200 SMITH-COTTON HIGH SCHOOL - NORTH PARKING LOT ADDITION

SEDALIA, PETTIS COUNTY, MISSOURI

PROPERTY OWNER

SEDALIA SCHOOL DISTRICT #200
2806 MATTHEW DR
SEDALIA, MISSOURI 65301

STORMWATER MANAGEMENT NOTE

DETENTION SHALL BE PROVIDED BY THE EXISTING DETENTION BASIN SERVING THE PROPERTY.

FLOODPLAIN NOTE

THIS PROPERTY IS LOCATED IN ZONE "X" AREAS DETERMINED TO BE OUTSIDE THE 0.2% ANNUAL CHANCE FLOODPLAIN, AS SHOWN BY FLOOD INSURANCE RATE MAP NUMBER 29159C0292D, DATED NOVEMBER 30, 2023.

LEGEND

	APPARENT PROPERTY LINE BUILDING SET BACK LINE EXISTING SURFACE CONTOUR FENCE LINE STORM SEWER LINE SANITARY SEWER LINE GAS LINE UNDERGROUND TELEPHONE LINE UNDERGROUND ELECTRIC LINE WATER LINE LIGHT STANDARD TELEPHONE PEDESTAL STORM SEWER MANHOLE CONTROL POINT CORRUGATED METAL PIPE POLYVINYL CHLORIDE HIGH DENSITY POLYETHYLENE REINFORCED CONCRETE PIPE PULL BOX FOUND APPARENT MONUMENT
	PROPOSED SURFACE CONTOUR PROPOSED STORM SEWER LINE PROPOSED SANITARY SEWER LINE PROPOSED GAS LINE PROPOSED WATER LINE PROPOSED UNDERGROUND ELECTRIC LINE SILT FENCE
	TOP OF CURB ELEVATION TOP OF PAVEMENT ELEVATION FINISH GRADE ELEVATION (ADD 800 - SHORTENED DIGIT DISPLAY)

CONSTRUCTION NOTES: - THE CONTRACTOR SHALL BE RESPONSIBLE FOR VERIFYING THE LOCATION OF EXISTING UTILITIES AND DETERMINING THE EXISTING FACILITY ALIGNMENTS, DEPTHS, AND ANGLES BEFORE BEGINNING WORK. CONTRACTOR SHALL REPAIR ALL UTILITIES DAMAGED BY CONTRACTOR'S ACTIVITIES AT NO EXPENSE TO THE OWNER. - CONTRACTOR IS RESPONSIBLE FOR SITE SAFETY. - CONTRACTOR IS RESPONSIBLE FOR IMPLEMENTING BEST MANAGEMENT PRACTICE (BMP'S) AS SHOWN ON THE PLANS. BMP'S SHALL BE MAINTAINED AT ALL TIMES. - CONTRACTOR SHALL INSTALL PERIMETER SILT FENCE AS NECESSARY TO PREVENT SEDIMENT FROM LEAVING THE SITE. CONTRACTOR SHALL MAINTAIN ALL EROSION CONTROL MEASURES. REFERENCE AMERICAN PUBLIC WORKS ASSOCIATION (APWA) EROSION CONTROL DETAILS. - ALL PUBLIC ROADS MUST BE KEPT CLEAN AT ALL TIMES. - CONTRACTOR IS RESPONSIBLE FOR PATCHING ALL STREETS DAMAGED BY CONSTRUCTION ACTIVITIES OR EQUIPMENT. - CUTTING AND REPAIRING/REPLACING STREET IS THE RESPONSIBILITY OF THE CONTRACTOR. - CONTRACTOR SHALL NOT INTERRUPT THE OWNERS CURRENT OPERATIONS. - CONTRACTOR SHALL BE RESPONSIBLE CONTROLLING DUST FROM JOBSITE ACTIVITIES. - ADJUST VALVE COVERS & UTILITY BOXES AS NECESSARY TO PROVIDE SMOOTH SURFACE. - ALL PIPE LENGTHS AND FLOW LINES TO CENTER OF STRUCTURE.	SWPPP NOTES: - CONTRACTOR SHALL FOLLOW STORM WATER POLLUTION PREVENTION PLAN (SWPPP) AND ADHERE TO ALL TERMS & CONDITIONS AS OUTLINED IN THE GENERAL N.P.D.E.S. PERMIT FOR STORM WATER DISCHARGE ASSOCIATED WITH CONSTRUCTION ACTIVITIES. A COPY OF THIS PLAN AND PERMIT SHALL REMAIN ON SITE THROUGHOUT CONSTRUCTION. - NO LAND CLEARING OR GRADING SHALL BEGIN UNTIL ALL EROSION CONTROL MEASURES HAVE BEEN INSTALLED AND APPROVAL HAS BEEN RECEIVED FROM ALL GOVERNING AUTHORITIES. CONTRACTOR SHALL UTILIZE TOPSOIL FROM SITE IN LANDSCAPED AREAS WITH ANY EXCESS BEING REMOVED FROM SITE. - IMMEDIATELY UPON COMPLETION OF FINISH GRADING IN EACH AREA, ALL LANDSCAPING AREAS SHALL BE SEEDED AND MULCHED. - SHOULD CONSTRUCTION STOP FOR LONGER THAN 14 DAYS, THE SITE SHALL BE SEEDED AS SPECIFIED IN THE SWPPP. - THIS PLAN SHALL NOT BE CONSIDERED ALL INCLUSIVE AS THE CONTRACTOR SHALL TAKE ALL NECESSARY PRECAUTIONS TO PREVENT SOIL SEDIMENT FROM LEAVING THE SITE. - CONTRACTOR SHALL COMPLY WITH ALL STATE AND LOCAL ORDINANCES THAT APPLY. - ADDITIONAL EROSION AND SEDIMENT CONTROL MEASURES SHALL BE INSTALLED IF DEEMED NECESSARY BY ON SITE INSPECTION. - CONTRACTOR SHALL BE RESPONSIBLE TO TAKE WHATEVER MEANS NECESSARY TO ESTABLISH PERMANENT SOIL STABILIZATION. - ALL SLOPES GREATER THAN 3:1 SHALL BE REINFORCED BY NORTH AMERICAN GREEN P300 PERMANENT TURF REINFORCEMENT MAT OR APPROVED EQUAL. - CONTRACTOR SHALL REMOVE ALL TRASH, DEBRIS, TREES & BRUSH AND OTHER MATERIAL CREATED AS A RESULT OF THE CONSTRUCTION WORK AND THE SITE SHALL BE RETURNED TO ITS ORIGINAL CONDITION. - ALL PERIMETER LANDSCAPED AREAS SHALL BE GRASS COVERED. - IN ORDER TO TERMINATE A STATE OPERATING PERMIT THE MISSOURI DEPARTMENT OF NATURAL RESOURCES (MDNR) REQUIRES THAT THE PERMITTEE SUBMIT A COMPLETED FORM H (INCLUDED WITH THE APPROVED PERMIT) TO THE MDNR. A PERMIT IS ELIGIBLE FOR TERMINATION WHEN EITHER PERENNIAL VEGETATION, PAVEMENT, BUILDINGS, OR STRUCTURES USING PERMANENT MATERIALS COVER ALL AREAS THAT HAVE BEEN DISTURBED. VEGETATIVE COVER SHALL BE AT LEAST 70% OF FULLY ESTABLISHED PLANT DENSITY OVER 100% OF THE DISTURBED AREA. A COPY OF FORM H SHOULD BE SUBMITTED TO THE CITY AT WHICH TIME THE CITY WILL REMOVE THE PROJECT FROM ITS INSPECTION SCHEDULE. - LAND DISTURBANCE SITES SHOULD BE INSPECTED ON A REGULAR SCHEDULE AND WITHIN A REASONABLE TIME PERIOD (NOT TO EXCEED 48 HOURS) FOLLOWING HEAVY RAINS. REGULARLY SCHEDULED INSPECTIONS SHALL BE AT A MINIMUM OF ONCE PER WEEK. ANY DEFICIENCIES SHALL BE NOTED IN A WEEKLY REPORT OF THE INSPECTION AND CORRECTED WITH SEVEN CALENDAR DAYS OF THE REPORT. CONTRACTORS ARE REQUIRED TO SUBMIT TO CITY INSPECTION STAFF COPIES OF THEIR INSPECTION REPORTS REQUIRED BY THE STORMWATER POLLUTION PREVENTION PLAN (SWPPP) ON A MONTHLY BASIS. - THE SITE CONTRACTOR SHALL INCLUDE MAINTENANCE OF ALL BMP'S PART OF HIS/HER CONTRACT AND SHALL BE RESPONSIBLE FOR THE PROJECT UNTIL THE NPDES PERMIT IS TERMINATED.
CONSTRUCTION QUALITY ASSURANCE REQUIREMENTS: - THE OWNER IS RESPONSIBLE FOR PROVIDING QUALITY ASSURANCE COMPACTION TESTING OF SUBGRADES AND CONTROLLED FILL MATERIALS AND FIELD SAMPLING AND TESTING. - STRIP A MINIMUM OF 12 INCHES OF TOPSOIL AND ROOT ZONES FROM ALL AREAS TO RECEIVE FILL. - ALL SITE FILL SHALL BE CONSTRUCTED IN UNIFORM HORIZONTAL LIFTS WITH A MAXIMUM LOOSE THICKNESS OF 8 INCHES. - ALL SUBGRADE SURFACES AND CONTROLLED FILL ARE TO BE COMPACTED TO A MINIMUM OF 95 PERCENT OF MAXIMUM DRY DENSITY AS DETERMINED IN ACCORDANCE WITH ASTM D 689 "STANDARD" PROCTOR, AT A MOISTURE CONTENT BETWEEN 1 PERCENTAGE POINTS BELOW AND 5 PERCENTAGE POINTS ABOVE OPTIMUM MOISTURE CONTENT AS DETERMINED IN ACCORDANCE WITH ASTM D 698. - COMPACTION TESTS SHALL BE CONDUCTED IN ACCORDANCE WITH THE METHODS OF ASTM D 6938 OR D 7698. - COMPACTION TESTS SHALL BE CONDUCTED AT THE RATE OF ONE TEST PER 10,000 SQUARE FEET OF SUBGRADE SURFACE AREA OR CONTROLLED FILL SURFACE AREA, WITH NO LESS THAN 2 TESTS PER EACH DAY'S SUBGRADE SURFACE AREA AND NOT LESS THAN 2 TESTS PER LIFT OF CONTROLLED FILL.	UTILITY DISCLAIMER: ALL UTILITIES SHOWN ARE BASED ON MARKINGS BY THE RESPECTIVE UTILITY COMPANIES, THE OWNERS, AND BY OBSERVABLE SURFACE STRUCTURES, AS FOUND IN THE FIELD. PRIVATE WATER LINES WERE NOT MARKED BEYOND THE WATER METERS, AND IN SOME CASES, THE WATER COMPANY DID NOT MARK WATER MAINS, WHERE STRUCTURES WOULD INDICATE ONE EXISTED (i.e. FIRE HYDRANT OR WATER VALVE). PRIVATE SANITARY SEWER LINES WERE NOT MARKED, BUT OBSERVABLE CLEAN-OUTS WERE LOCATED IN THE FIELD, AND ARE SHOWN. NO PUBLIC SEWER WAS MARKED WITHIN THE PROJECT LIMITS. PRIVATE ELECTRIC, TELEPHONE, AND CATV LINES WERE NOT MARKED; BUT OBSERVABLE PRIVATE UTILITIES WERE LOCATED IN THE FIELD, AND ARE SHOWN. ALL UTILITIES SHOULD BE LOCATED AND VERIFIED BEFORE ANY CONSTRUCTION SHOULD COMMENCE.
DEMOLITION NOTES: - CONTRACTOR SHALL COORDINATE ALL DEMOLITION WITH OWNER AND UTILITIES. - ALL OTHER ITEMS SHALL BE PROTECTED. - CONTRACTOR SHALL HAUL DISPOSAL ITEMS TO AN APPROVED LOCATION.	
TEMPORARY TRAFFIC CONTROL NOTES: - ALL TRAFFIC CONTROL SHALL BE PER CURRENT MUTCD REQUIREMENTS AND SHALL BE THE RESPONSIBILITY OF THE CONTRACTOR. A TRAFFIC CONTROL PLAN WILL BE REQUIRED FOR ANY WORK WITHIN THE RIGHT-OF-WAY. - ALL TRAFFIC CONTROL DEVICES AND TEMPORARY TRAFFIC CONTROL PLANS SHALL BE IN ACCORDANCE WITH THE MOST RECENT EDITION OF THE MANUAL ON UNIFORM TRAFFIC CONTROL DEVICES (MUTCD). - THE CONTRACTOR IS SOLELY RESPONSIBLE FOR JOB SITE, WORKER, AND TRAFFIC SAFETY.	

SURVEY CONTROL POINTS

POINT #	NORTH	EAST	ELEVATION	DESCRIPTION
CP1	1034885.84	1424027.11	858.20	BAR N SIDE OF GRAVEL FIELD ENTRANCE
CP2	1034198.97	1423461.32	853.72	COTTON SET FAR SOUTH END PARKING LOT

UTILITY NOTES

THE LOCATIONS, SIZES, AND MATERIAL TYPES OF UNDERGROUND UTILITIES INDICATED ON THE PLAT, NOT VISIBLE OR APPARENT FROM THE SURFACE, ARE SHOWN IN THEIR APPROXIMATE LOCATIONS FROM A MISSOURI ONE CALL SYSTEM LOCATE, CONSTRUCTION PLANS OR UTILITY COMPANY RECORDS AND WERE NOT VERIFIED IN THE FIELD.

WATER SEDALIA WATER DEPARTMENT 200 S. OSAGE AVE. SEDALIA, MO 65301 CONTACT: WILLIAM BRACKEN 660-827-3000	SANITARY SEWER SEDALIA PUBLIC WORKS DEPARTMENT 200 S. OSAGE AVE. SEDALIA, MO 65301 CONTACT: WILLIAM BRACKEN 660-827-3000
ELECTRIC EVERGY ERIK HARDING 660-620-7745	STORM SEWER SEDALIA PUBLIC WORKS DEPARTMENT 200 S. OSAGE AVE. SEDALIA, MO 65301 CONTACT: WILLIAM BRACKEN 660-827-3000
GAS LIBERTY UTILITIES CALL UTILITY FOR INFO.	HIGHWAY/STREET SEDALIA PUBLIC WORKS DEPARTMENT 200 S. OSAGE AVE. SEDALIA, MO 65301 CONTACT: JUSTIN BRAY 660-827-3000
TELECOMMUNICATIONS CALL UTILITY FOR INFO.	



SHEET SET

- C1 - CIVIL COVER SHEET
- C2 - EXISTING CONDITIONS & DEMOLITION PLAN
- C3 - OVERVIEW SITE LAYOUT PLAN
- C4 - SITE LAYOUT PLAN
- C5 - GRADING & DRAINAGE PLAN
- C6 - DETAILS
- C7 - DETAILS



BROADFOOT
ENGINEERING, LLC
30277 Carpenter Road
Sedalia, Missouri 65301
(660) 619-7001
broadfooteng@yahoo.com



Theron J. Broadfoot
Professional Engineer
PE - 2009015435

SED 200 SMITH-COTTON HIGH SCHOOL
- NORTH PARKING LOT ADDITION
2010 TIGER PRIDE BLVD
SEDALIA, MISSOURI 65301

DATE: OCTOBER 6, 2025



CIVIL COVER SHEET

DRAWN BY	TJB
CHECKED BY	TJB
SHEET NUMBER:	

C1

LEGEND	
---	APPARENT PROPERTY LINE
- - -	EXISTING SURFACE CONTOUR
- - -	FENCE LINE
- - -	STORM SEWER LINE
- - -	SANITARY SEWER LINE
- - -	GAS LINE
- - -	UNDERGROUND TELEPHONE LINE
- - -	UNDERGROUND ELECTRIC LINE
- - -	WATER LINE
- - -	SILT FENCE

- DEMOLITION NOTES
1. CONTRACTOR SHALL DEMOLITION PER PLANS AND IN COORDINATION WITH OWNER AND UTILITIES.
 2. ALL OTHER ITEMS SHALL BE PROTECTED.
 3. CONTRACTOR SHALL HAUL DISPOSAL ITEMS TO AN APPROVED LOCATION.

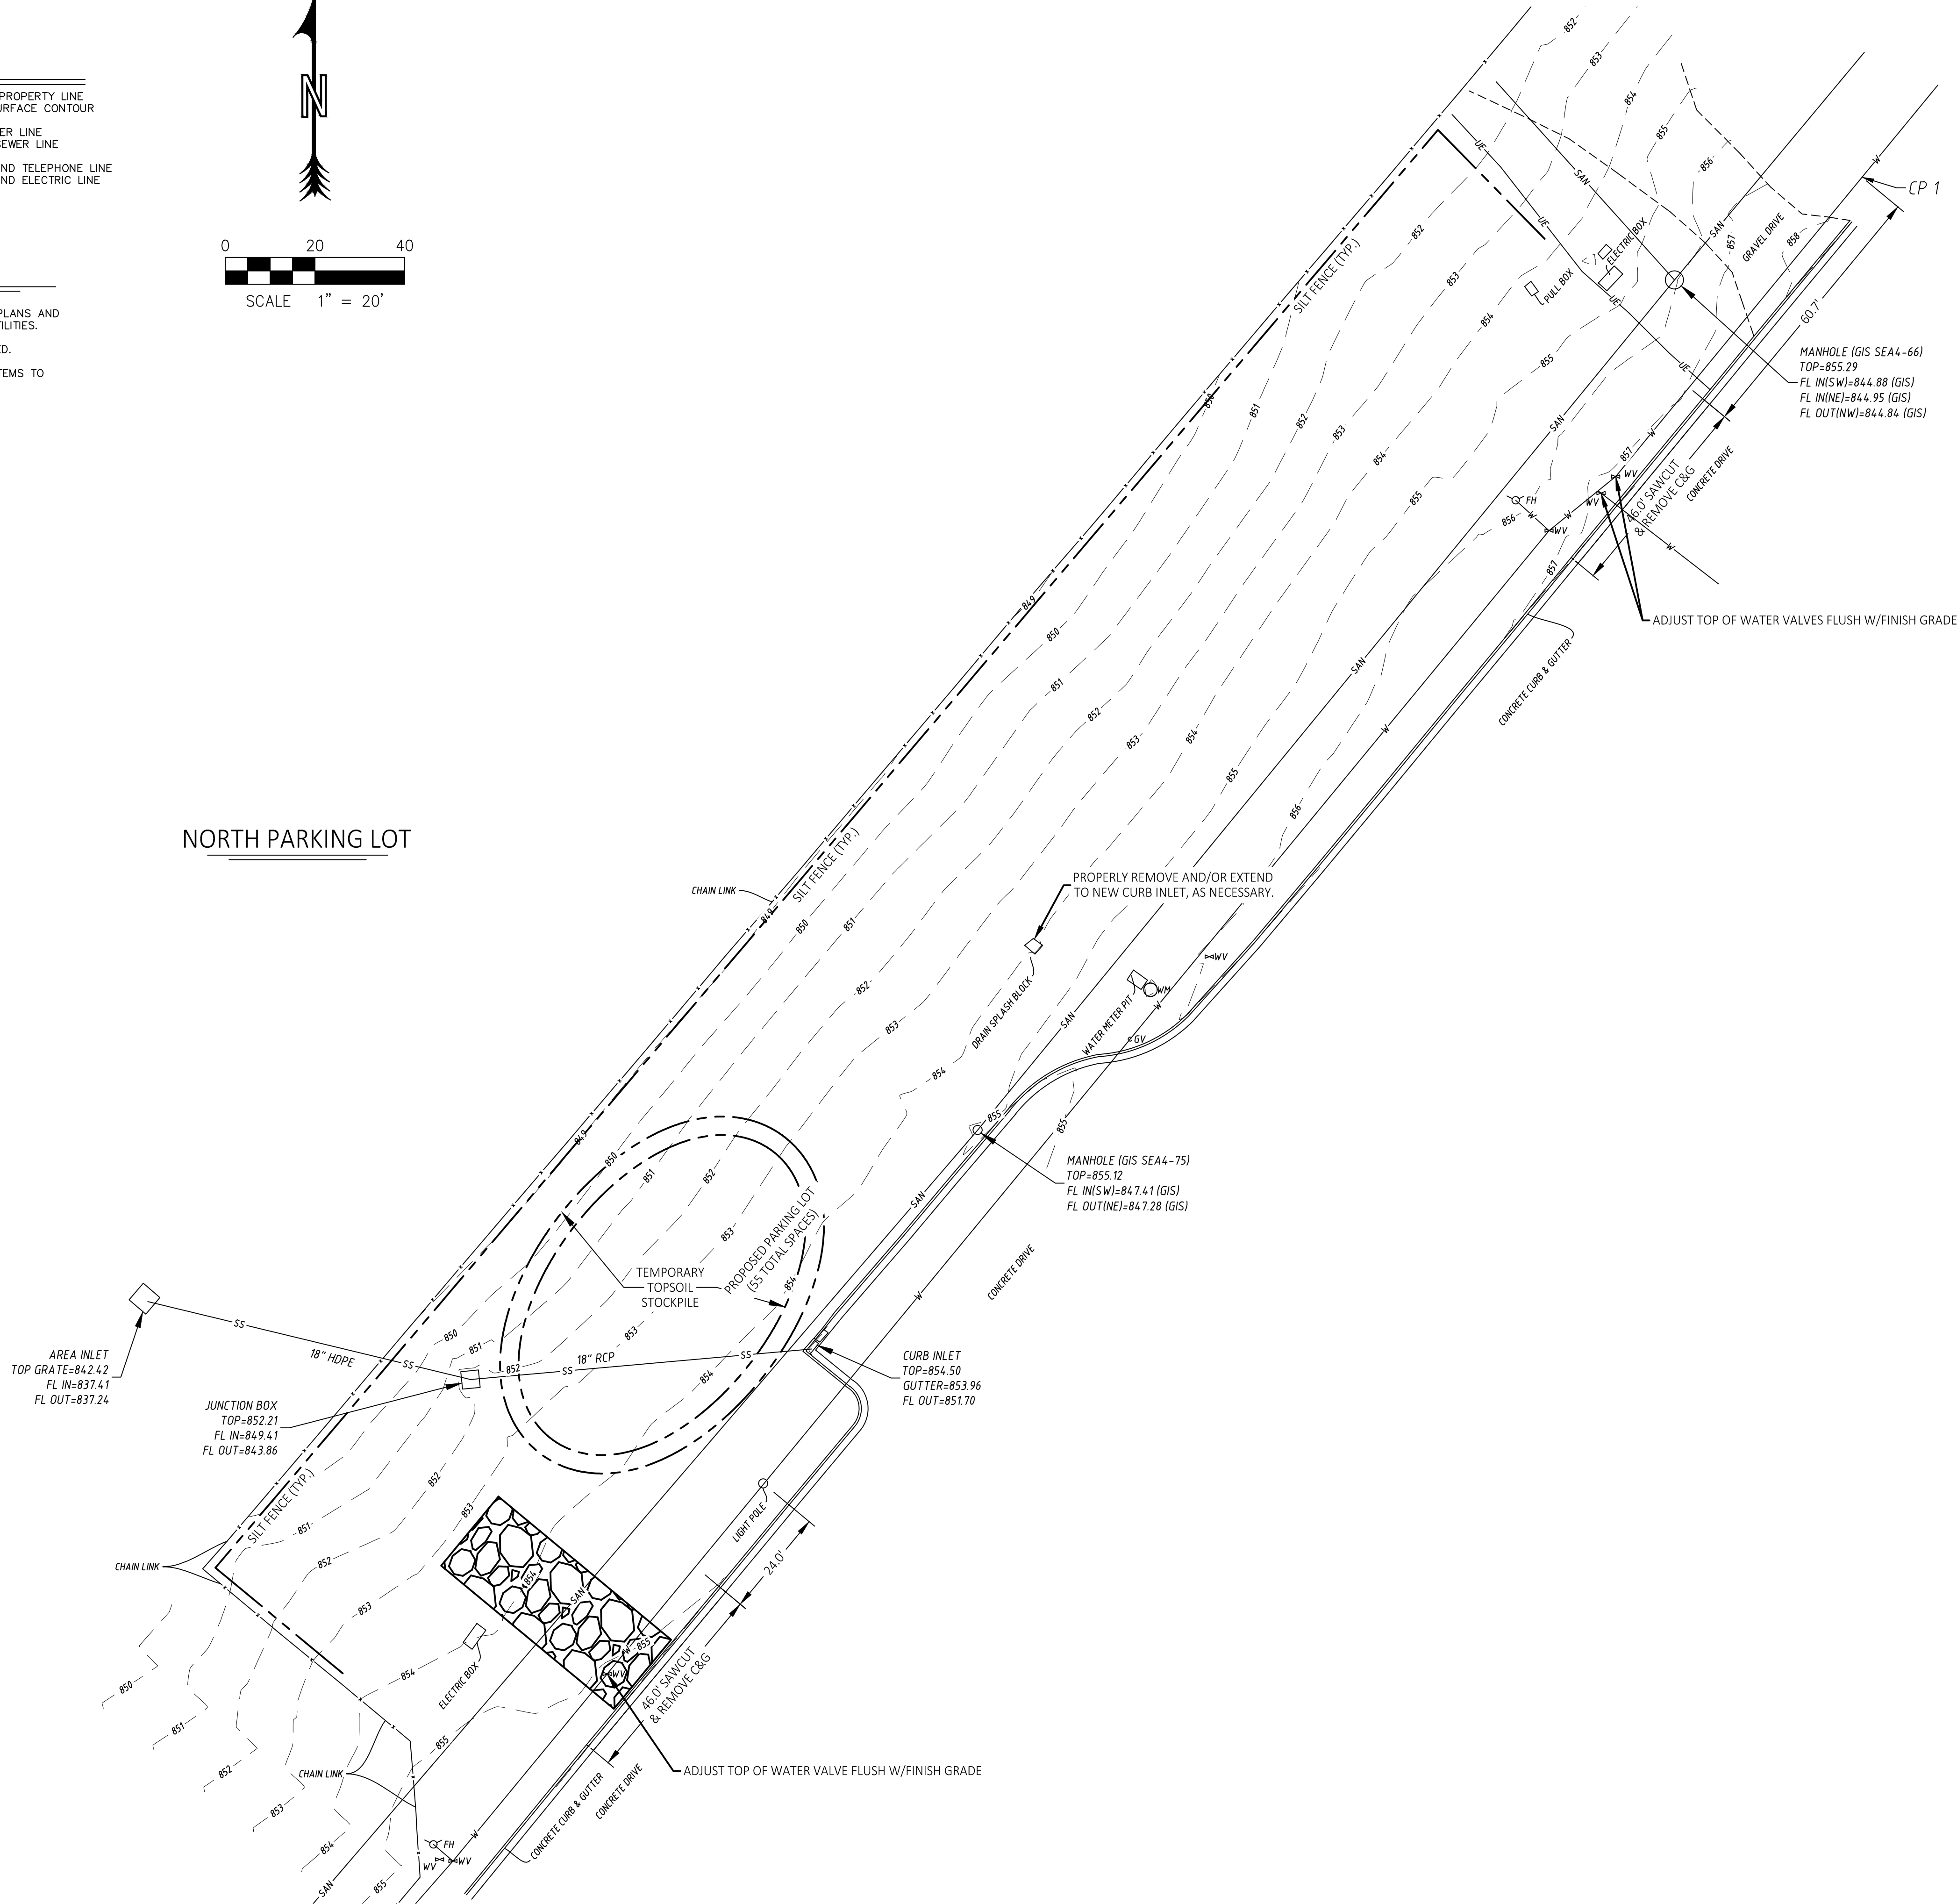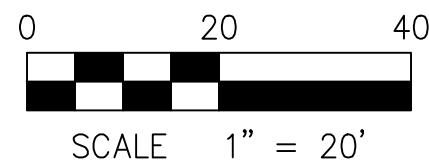

B

**BROADFOOT
ENGINEERING, LLC**
30277 Carpenter Road
Sedalia, Missouri 65301
(660) 619-7001
broadfooteng@yahoo.com



Theron J. Broadfoot
Professional Engineer
PE - 2009015435

ISSUE/REVISION	DATE	NO.
PERMIT SET	10-6-25	


**SED 200 SMITH-COTTON HIGH SCHOOL
- NORTH PARKING LOT ADDITION**
2010 TIGER PRIDE BLVD
SEDALIA, MISSOURI 65301

DATE: OCTOBER 6, 2025

**EXISTING
CONDITIONS &
DEMOLITION PLAN**

DRAWN BY	TJB
CHECKED BY	TJB
SHEET NUMBER:	

C2

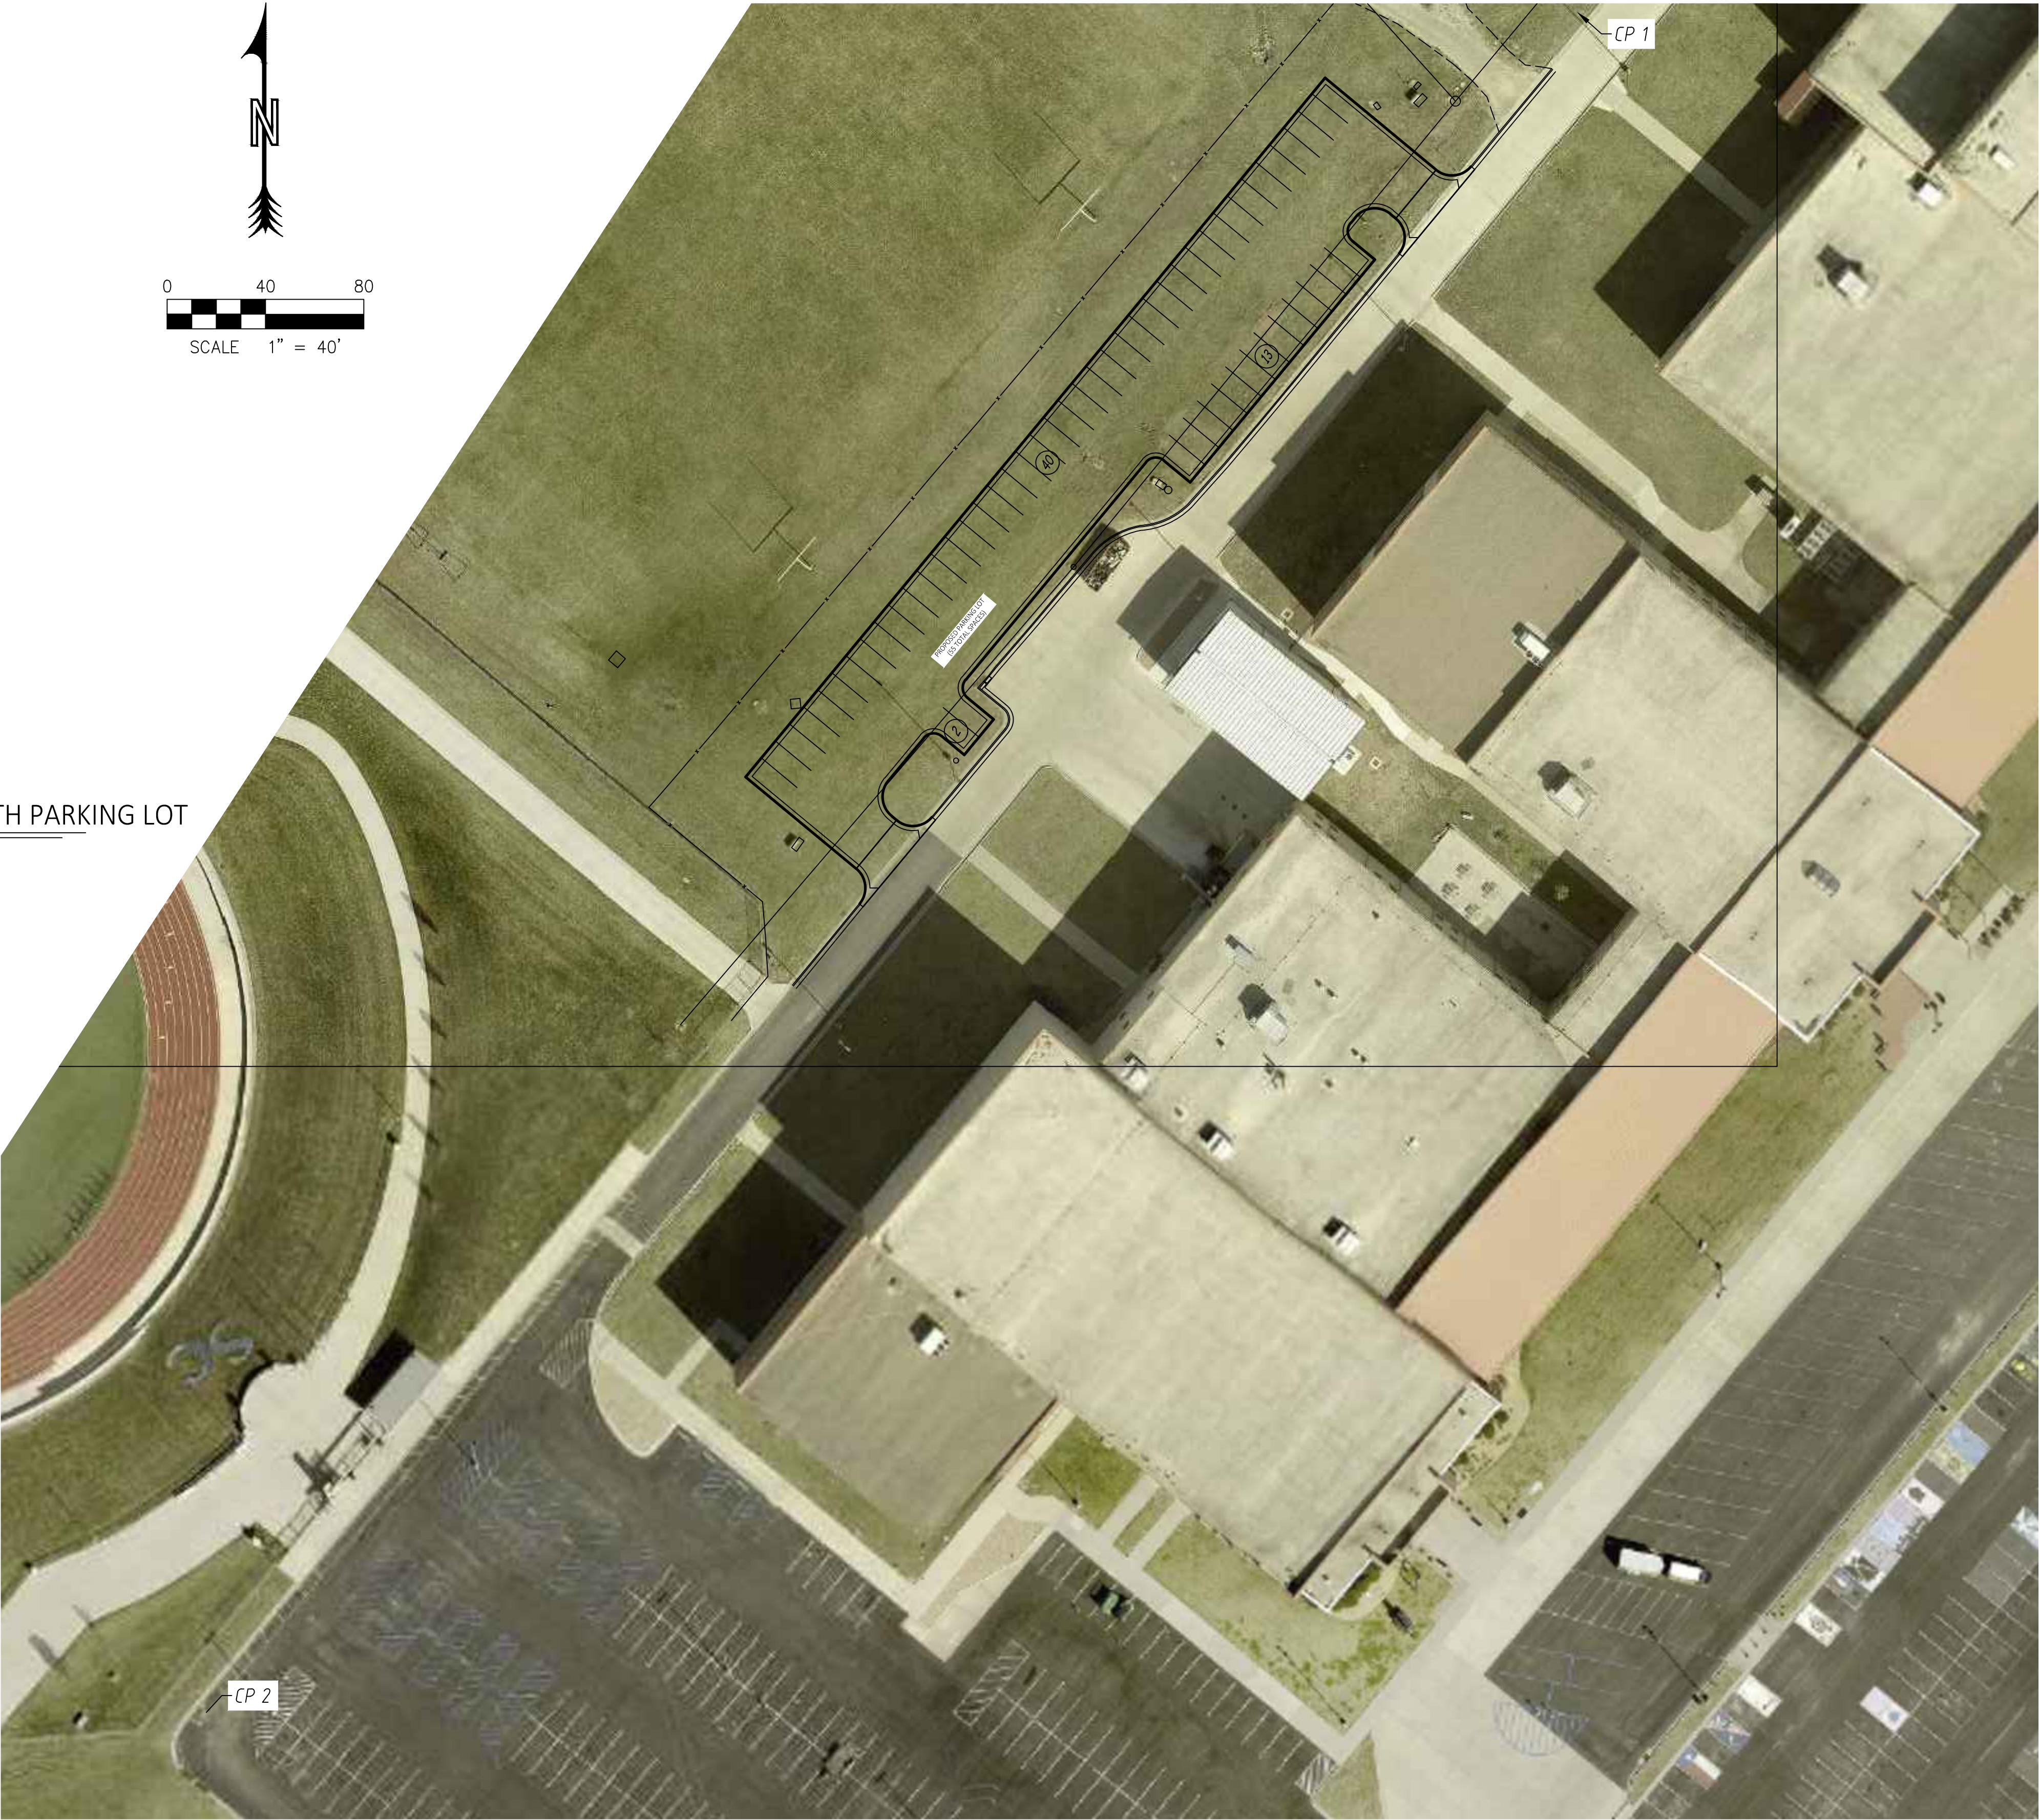

OVERVIEW - NORTH PARKING LOT



BROADFOOT
ENGINEERING, LLC
30277 Carpenter Road
Sedalia, Missouri 65301
(660) 619-7001
broadfooteng@yahoo.com



Theron J. Broadfoot
Professional Engineer
PE – 2009015435

ISSUE/REVISION	DATE	NO.
PERMIT SET	10-6-25	

SED 200 SMITH-COTTON HIGH SCHOOL
- NORTH PARKING LOT ADDITION
2010 TIGER PRIDE BLVD
SEDALIA, MISSOURI 65301


DATE: OCTOBER 6, 2025

OVERVIEW
SITE LAYOUT PLAN

DRAWN BY	TJB
CHECKED BY	TJB

SHEET NUMBER:

C3

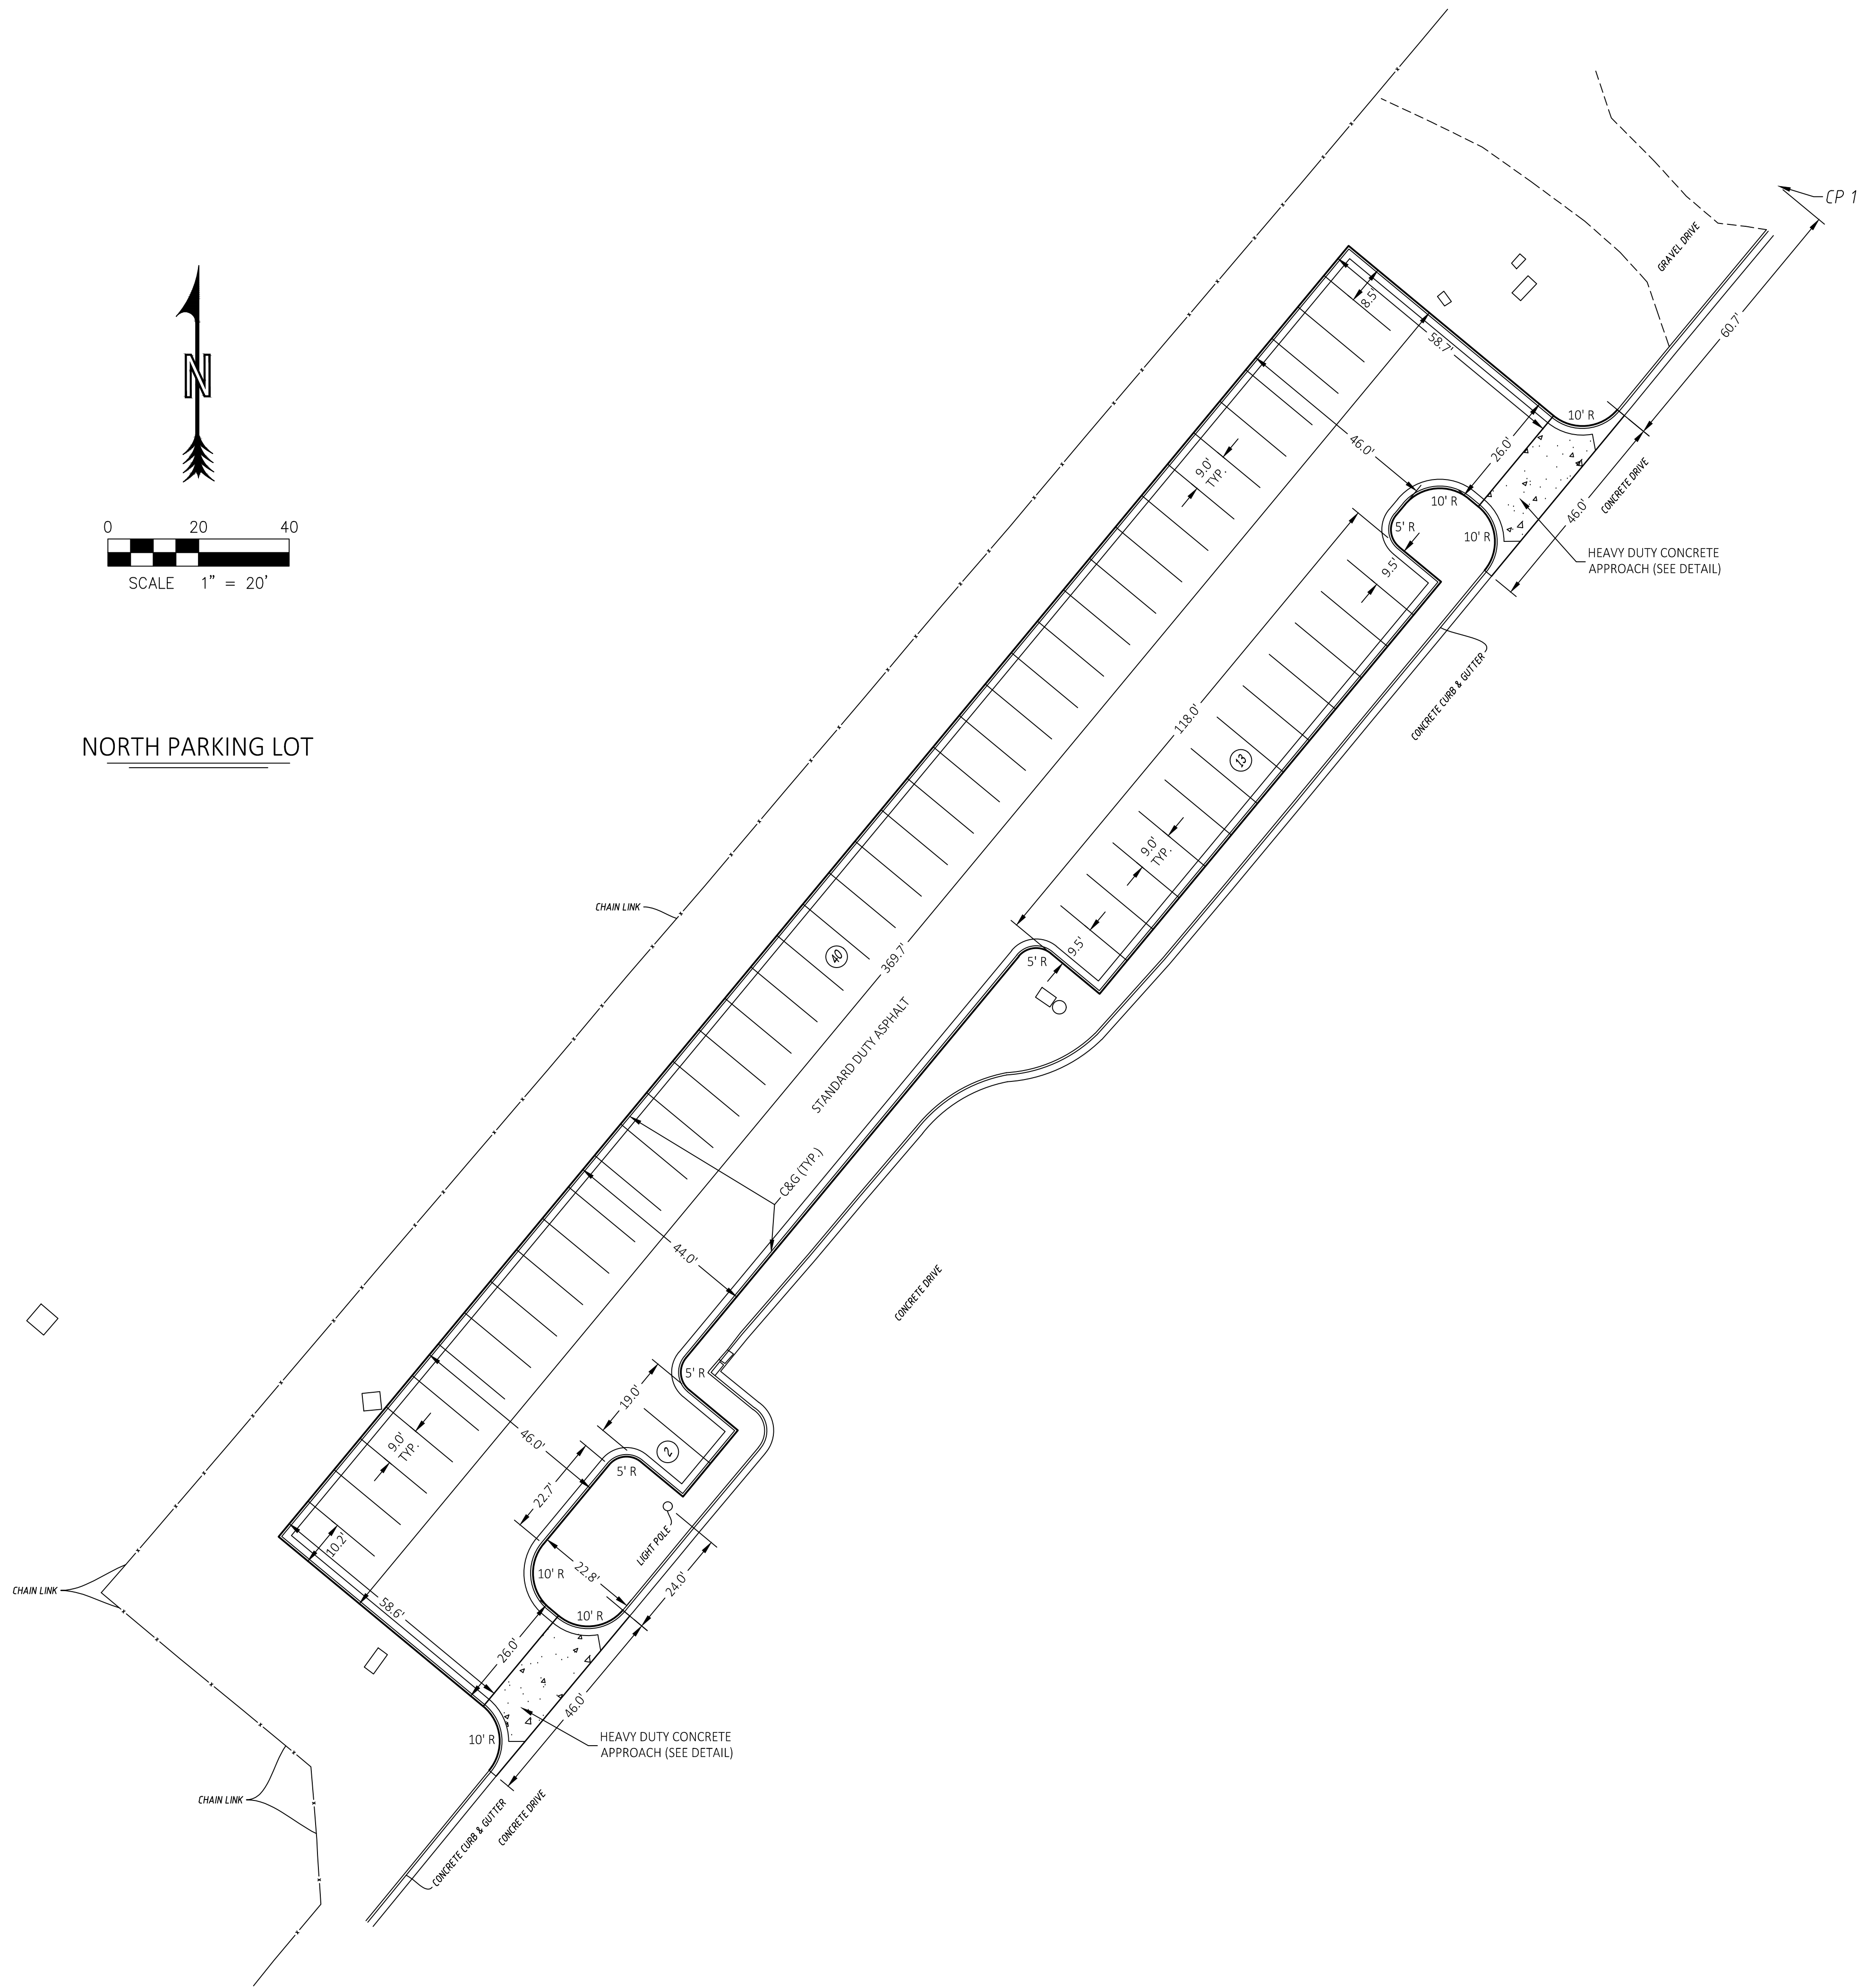

B
BROADFOOT
ENGINEERING, LLC
30277 Carpenter Road
Sedalia, Missouri 65301
(660) 619-7001
broadfooteng@yahoo.com




Theron J. Broadfoot
Professional Engineer
PE – 2009015435

ISSUE/REVISION	DATE	NO.
PERMIT SET	10-6-25	

SED 200 SMITH-COTTON HIGH SCHOOL
- NORTH PARKING LOT ADDITION
2010 TIGER PRIDE BLVD
SEDALIA, MISSOURI 65301

DATE: OCTOBER 6, 2025

SITE LAYOUT PLAN	
DRAWN BY	TJB
CHECKED BY	TJB
SHEET NUMBER:	
C4	

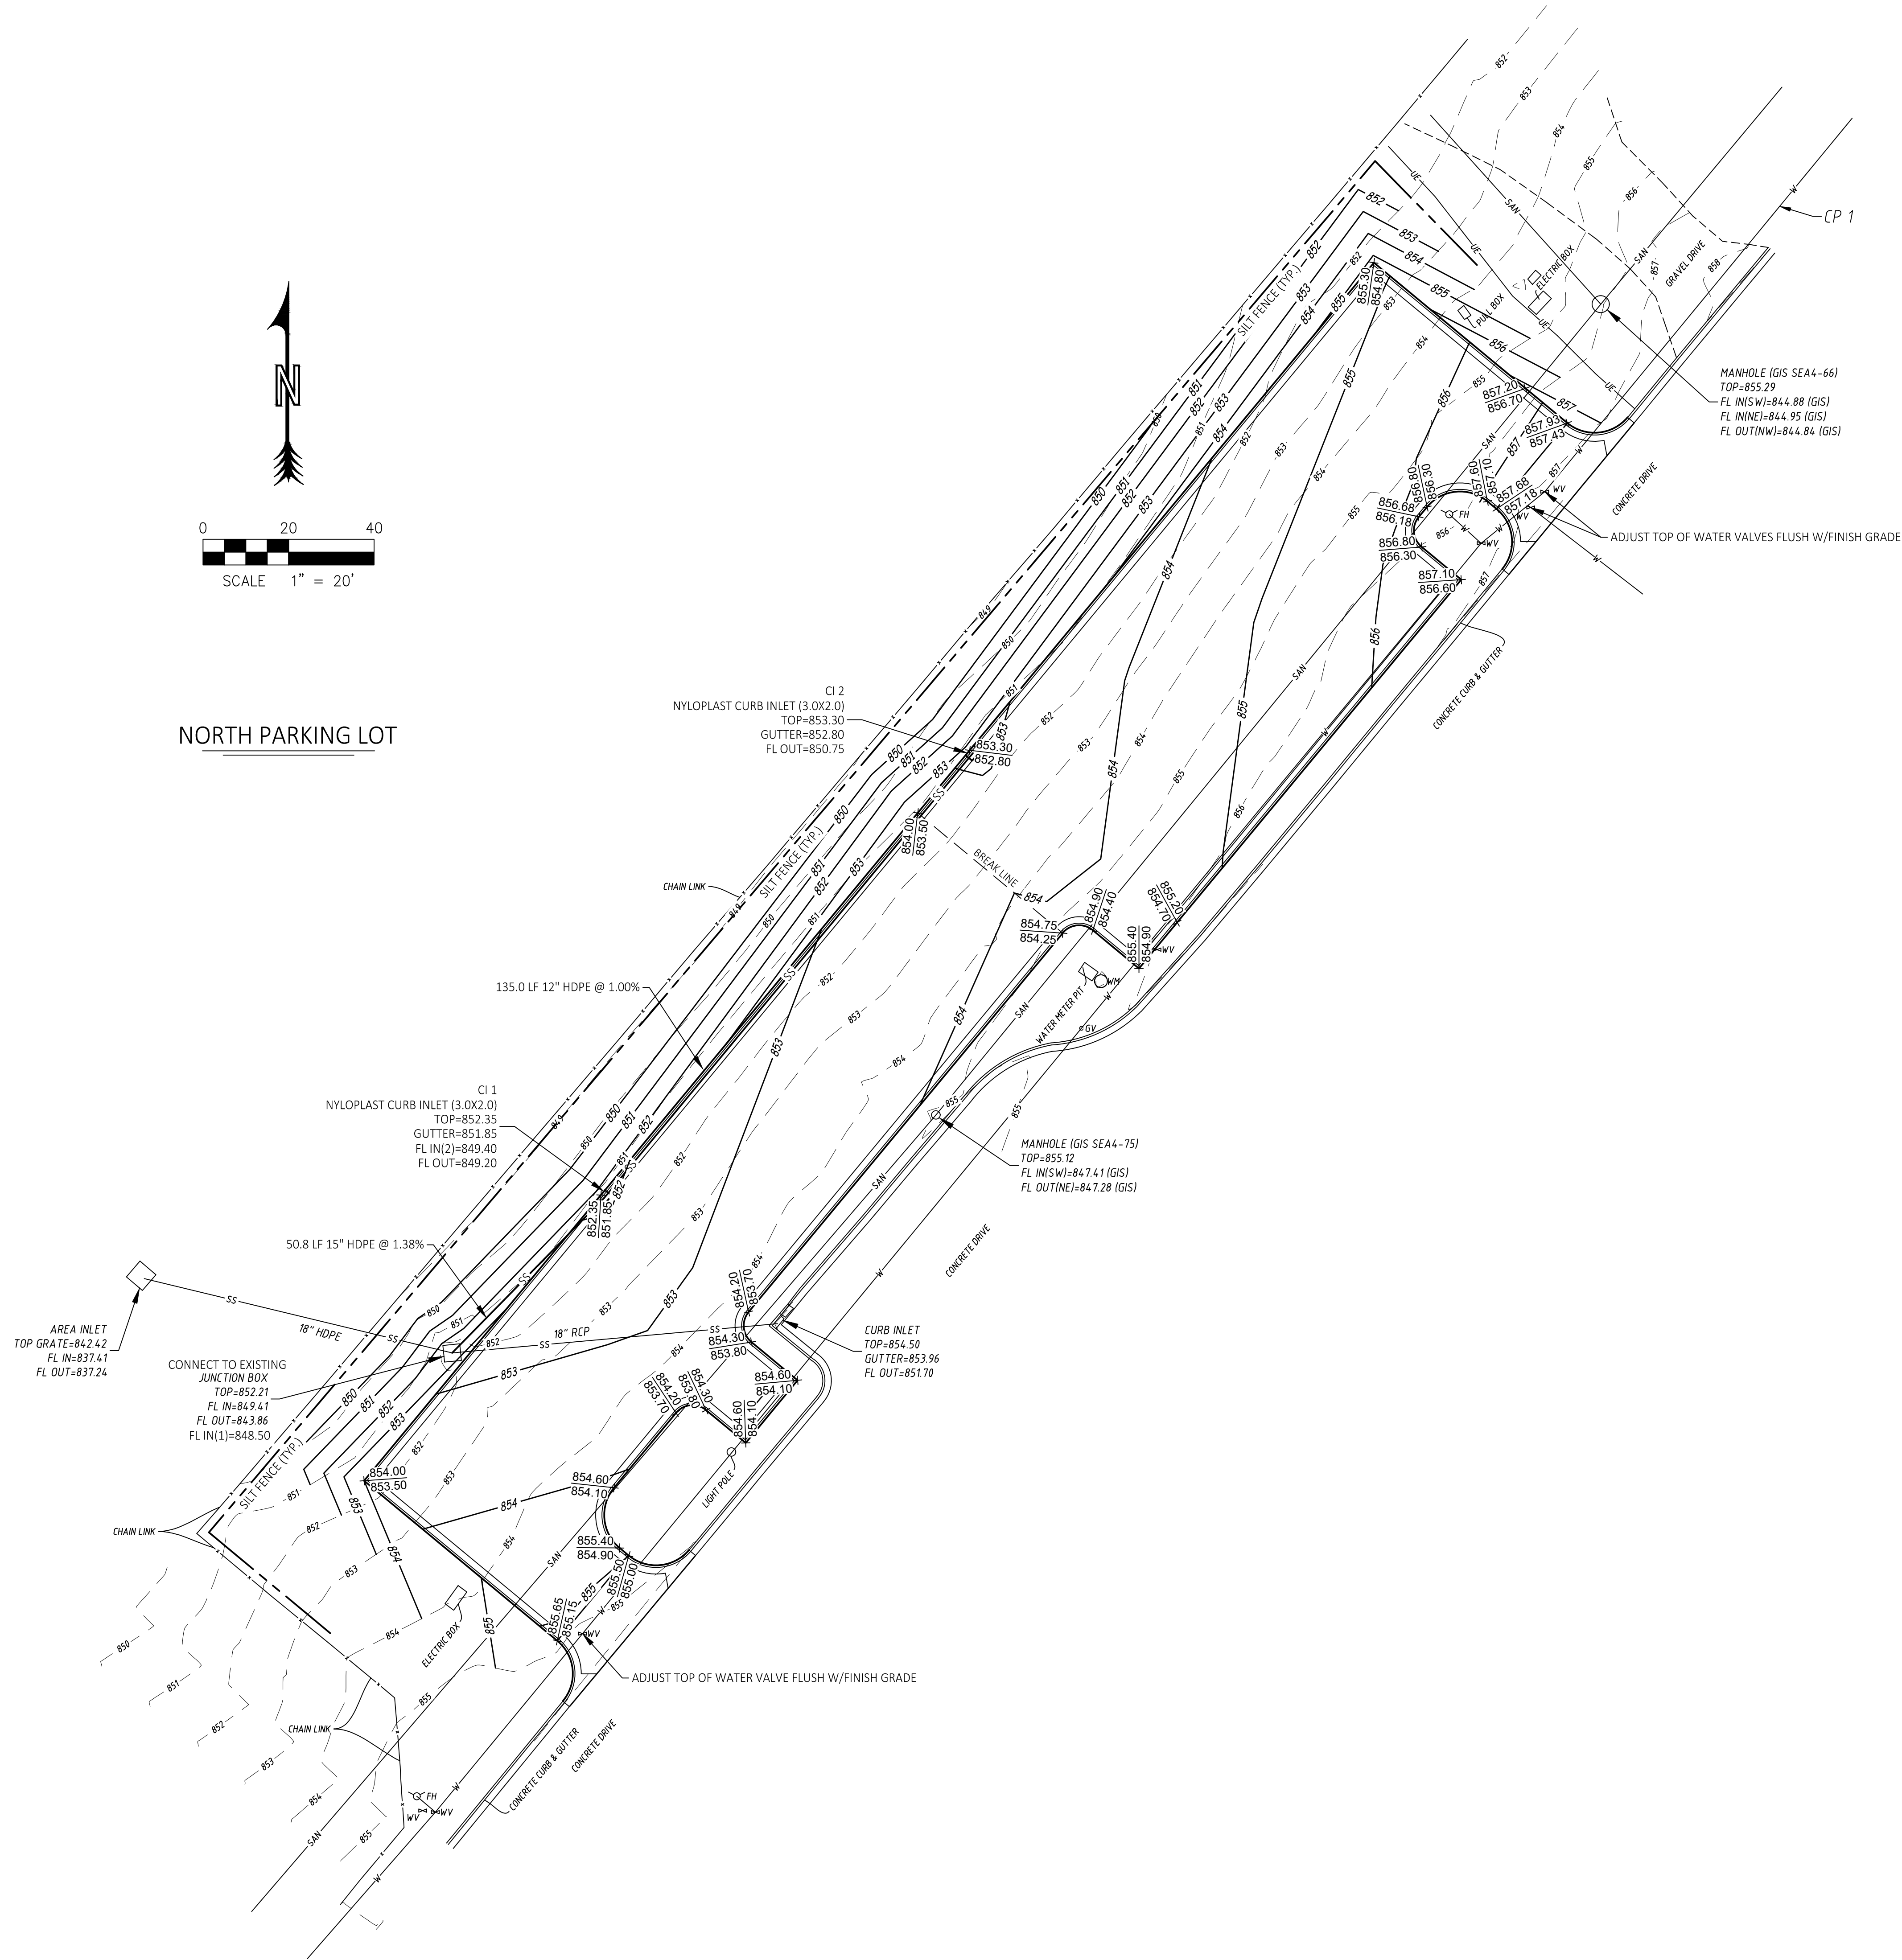

B

BROADFOOT
ENGINEERING, LLC
30277 Carpenter Road
Sedalia, Missouri 65301
(660) 619-7001
broadfooteng@yahoo.com



Theron J. Broadfoot
Professional Engineer
PE - 2009015435

ISSUE/REVISION	DATE	NO.
PERMIT SET	10-6-25	

SED 200 SMITH-COTTON HIGH SCHOOL
- NORTH PARKING LOT ADDITION
2010 TIGER PRIDE BLVD
SEDALIA, MISSOURI 65301

DATE: OCTOBER 6, 2025

GRADING &
DRAINAGE PLAN

DRAWN BY	TJB
CHECKED BY	TJB

SHEET NUMBER:

C5

B

BROADFOOT
ENGINEERING, LLC
30277 Carpenter Road
Sedalia, Missouri 65301
(660) 619-7001
broadfooteng@yahoo.com



Theron J. Broadfoot
Professional Engineer
PE - 2009015435

SED 200 SMITH-COTTON HIGH SCHOOL
- NORTH PARKING LOT ADDITION
2010 TIGER PRIDE BLVD
SEDALIA, MISSOURI 65301

DATE: OCTOBER 6, 2025

DETAILS

DRAWN BY TJB
CHECKED BY TJB
SHEET NUMBER:

C6

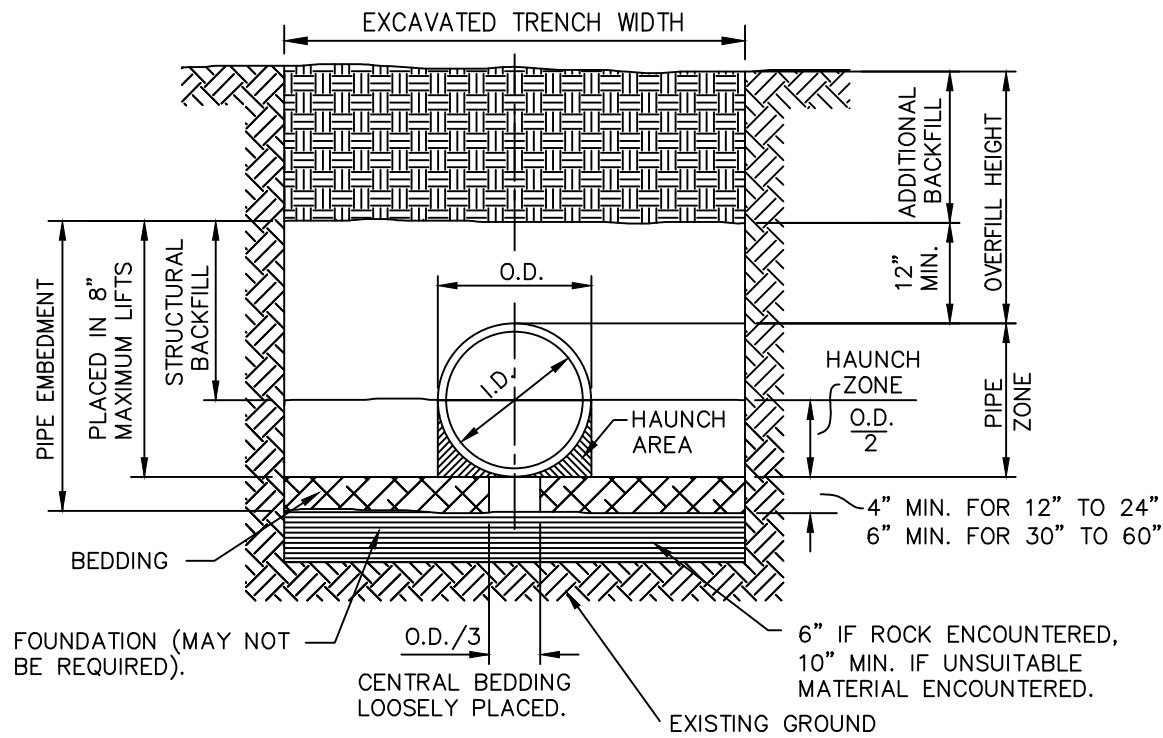


TABLE II MINIMUM COVER FOR CONSTRUCTION LOADS				
PIPE DIA. (IN.)	MINIMUM COVER (FT) FOR INDICATED AXLE LOADS (THOUSANDS OF POUNDS)			
	18-50	50-75	75-110	110-150
12-36	2.0	2.5	3.0	3.0
42-48	3.0	3.0	3.5	4.0

THE CONTRACTOR SHALL PROVIDE MINIMUM COVER PLUS ANY ADDITIONAL COVER REQUIRED TO AVOID DAMAGE TO THE PIPE. IN UNPAVED SITUATIONS, THE SURFACE MUST BE MAINTAINED TO A LEVEL AND NON-RUTTED CONDITION.

LEGEND

I.D. = NORMAL INSIDE DIAMETER OF PIPE.
O.D. = OUTSIDE DIAMETER OF PIPE.
H = FILL COVER HEIGHT OVER PIPE (FEET).
MIN = MINIMUM
MAX = MAXIMUM
= UNDISTURBED SOIL

CONSTRUCTION SEQUENCE:
1. PLACE BEDDING MATERIAL TO GRADE.
2. COMPACT BEDDING OUTSIDE THE MIDDLE THIRD OF THE PIPE.
3. INSTALL PIPE TO GRADE.
4. PLACE AND COMPACT THE HAUNCH AREA UP TO THE SPRINGLINE.
5. COMPLETE BACKFILL ACCORDING TO SPECIFICATIONS.

- BACKFILL NOTES:
- BEDDING, HAUNCH, AND STRUCTURAL BACKFILL SHALL BE IN CONFORMANCE WITH AASHTO M145 A1 OR A-3 COMPACTED TO A MINIMUM OF 95% OF THE MAXIMUM DRY DENSITY AS DEFINED BY ASTM D698.
 - ALL PIPE INSTALLATION SHALL BE IN ACCORDANCE WITH THE MANUFACTURER'S RECOMMENDATIONS AND ASTM D2321 LATEST ADDITION.
 - HAUNCH, STRUCTURAL, AND ADDITIONAL BACKFILL SHALL BE PLACED IN LIFTS NOT TO EXCEED 8 INCHES AND COMPACTED TO 95% OF THE MAXIMUM DRY DENSITY AS DEFINED BY ASTM D698.







TABLE I CORRUGATED HDPE AND POLYVINYL CHLORIDE CIRCULAR PIPE											
SPECIFIED DIA OF PIPE (IN.)	MIN OVERFILL HEIGHT (FT)	HDPE MAX OVERFILL HEIGHT* (FT)	POLYVINYL CHLORIDE MAX OVERFILL HEIGHT* (FT)	ADS N-12, N-12 ST, AND N-12 WT PIPE						TRENCH WIDTH (IN.)	
				VIRGIN RESIN (AASHTO M294) OVERFILL HEIGHT* (FT)	ENGINEERED COMPOUND (RECYCLED, ASTM F2648) OVERFILL HEIGHT* (FT)	CLASS 1**	CLASS 2**	CLASS 3**	CLASS 1**	CLASS 2**	CLASS 3**
12	2	26	15	30	43	29	21	27	19	12	34
15	2	28	15	30	45	30	22	27	20	13	39
18	2	24	15	30	40	27	19	25	18	11	44
24	2	20	15	30	36	25	17	22	16	12	55
30	2.5	17	N/A	N/A	29	21	15	16	12	6	67
36	2.5	19	N/A	N/A	34	23	16	21	15	10	76
42	2.5	19	N/A	N/A	31	23	16	17	13	7	84
48	2.5	17	N/A	N/A	30	20	14	18	13	10	95
54	2.5	9	N/A	N/A	33	22	15	N/A	N/A	N/A	104
60	2.5	9	N/A	N/A	33	22	15	20	15	10	113

TABLE ASSUMES STANDARD PROCTOR DENSITY OF 95%
* MAXIMUM OVERFILL MEASURED FROM THE TOP OF PIPE TO SURFACE
** CLASS 1 - CRUSHED ROCK, ANGULAR; AASHTO M43 - 5, 6, 56, 57, 67
** CLASS 2 - CLEAN, COARSE GRAINED SOILS TO BORDERLINE CLEAN FINES; AASHTO M43 - 5, 6, 56, 57, 67; AASHTO M145 - A1, A3
** CLASS 3 - COARSE GRAINED SOILS WITH FINES AND INORGANIC FINE-GRAINED SOILS; AASHTO M43 - GRAVEL AND SAND WITH <10% FINES; AASHTO M145 - A-2-4, A-2-5, A-2-6, A-4, OR A-6 WITH >30% RETAINED ON #200 SIEVE
** REFER TO CURRENT ADS INC. DRAINAGE HANDBOOK FOR A COMPLETE LISTING OF SUITABLE MATERIALS
PER ASTM D-3034 FOR PIPE UP TO 15" AND ASTM F679 OVER 15"

TABLE III PARALLEL PIPE INSTALLATION		
PIPE SIZE	S (IN.)	X (IN.)
12	12	9
15	12	9
18	12	9
24	12	10
30	15	16
36	18	18
42	21	18
48	24	18

S = MINIMUM PIPE SEPARATION (IN) BETWEEN OUTSIDE WALLS OF PIPES.
X = MINIMUM SEPARATION BETWEEN TRENCH WALL AND OUTSIDE WALL OF PIPE.

- SILT FENCE SPECIFICATIONS
- USE WOOD POSTS 1 3/4 X 1 3/4 INCH (MINIMUM) SQUARE CUT OF SOUND QUALITY HARDWOOD. AS AN ALTERNATIVE TO WOODEN POST USE STANDARD "T" OR "U" SECTION STEEL POSTS WEIGHING NOT LESS THAN 1 POUND PER LINEAR FOOT.
 - USE 36 INCH MINIMUM POSTS DRIVEN 16 INCH MINIMUM INTO GROUND NO MORE THAN 6 FEET APART.
 - USE WOVEN SILT FILM GEOTEXTILE AS SPECIFIED IN SECTION H-1 MATERIALS AND FASTEN GEOTEXTILE SECURELY TO UPSLOPE SIDE OF FENCE POSTS WITH WIRE TIES OR STAPLES AT TOP AND MID SECTION.
 - PROVIDE MANUFACTURER CERTIFICATION TO THE AUTHORIZED REPRESENTATIVE OF THE INSPECTION/ENFORCEMENT AUTHORITY SHOWING THAT THE GEOTEXTILE USED MEETS THE REQUIREMENTS IN SECTION H-1 MATERIALS.
 - EMBED GEOTEXTILE A MINIMUM OF 8 INCHES VERTICALLY INTO THE GROUND. BACKFILL AND COMPACT THE SOIL ON BOTH SIDES OF FABRIC.
 - WHERE TWO SECTIONS OF GEOTEXTILE ADJOIN: OVERLAP, TWIST, AND STAPLE TO POST IN ACCORDANCE WITH THIS DETAIL.
 - EXTEND BOTH ENDS OF THE SILT FENCE A MINIMUM OF FIVE HORIZONTAL FEET UPSLOPE AT 45 DEGREES TO THE MAIN FENCE ALIGNMENT TO PREVENT RUNOFF FROM GOING AROUND THE ENDS OF THE SILT FENCE.
 - REMOVE ACCUMULATED SEDIMENT AND DEBRIS WHEN BULGES DEVELOP IN SILT FENCE OR WHEN SEDIMENT REACHES 25% OF FENCE HEIGHT. REPLACE GEOTEXTILE IF TORN. IF UNDERMINING OCCURS, REINSTALL FENCE.

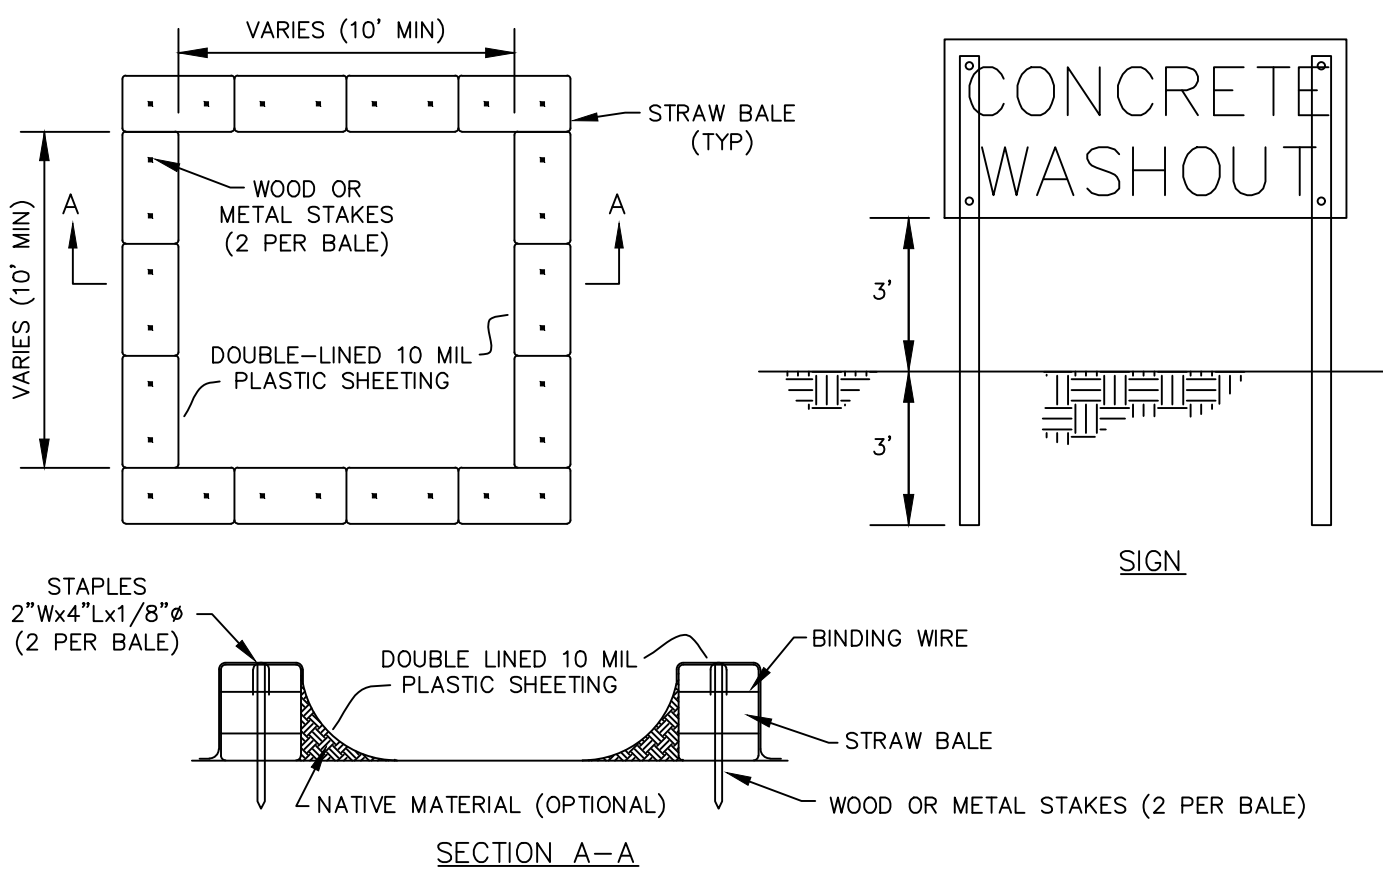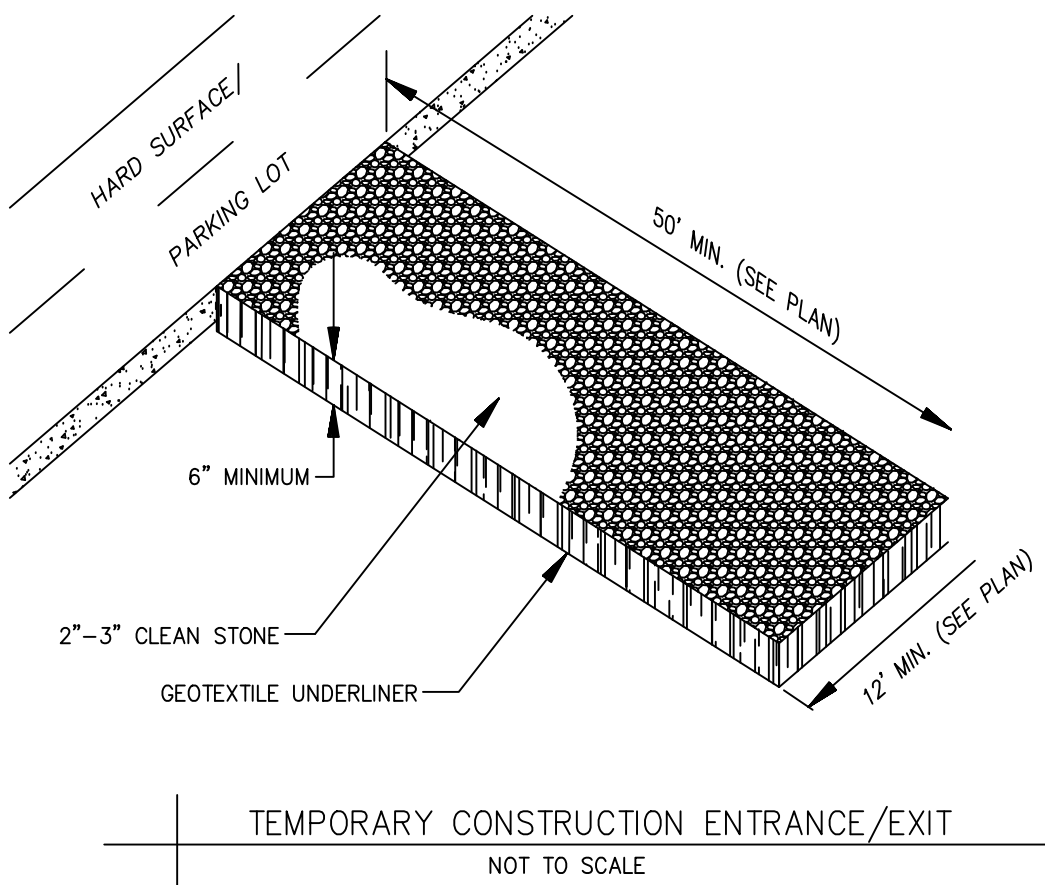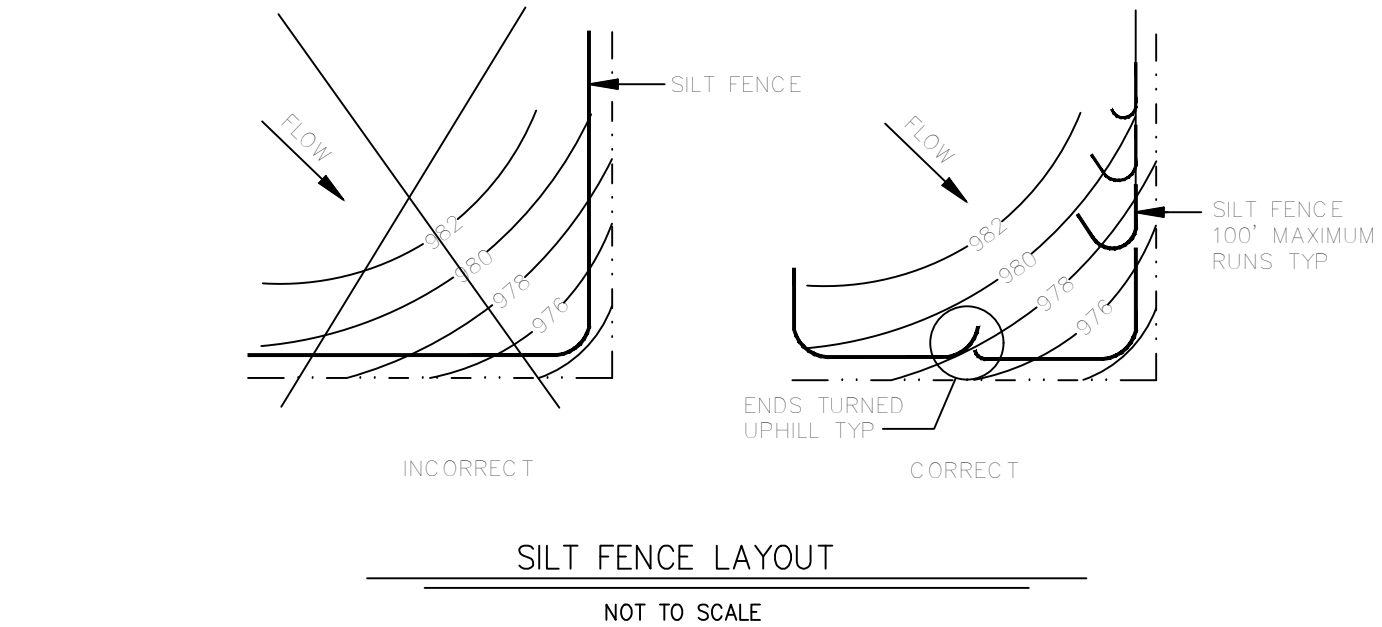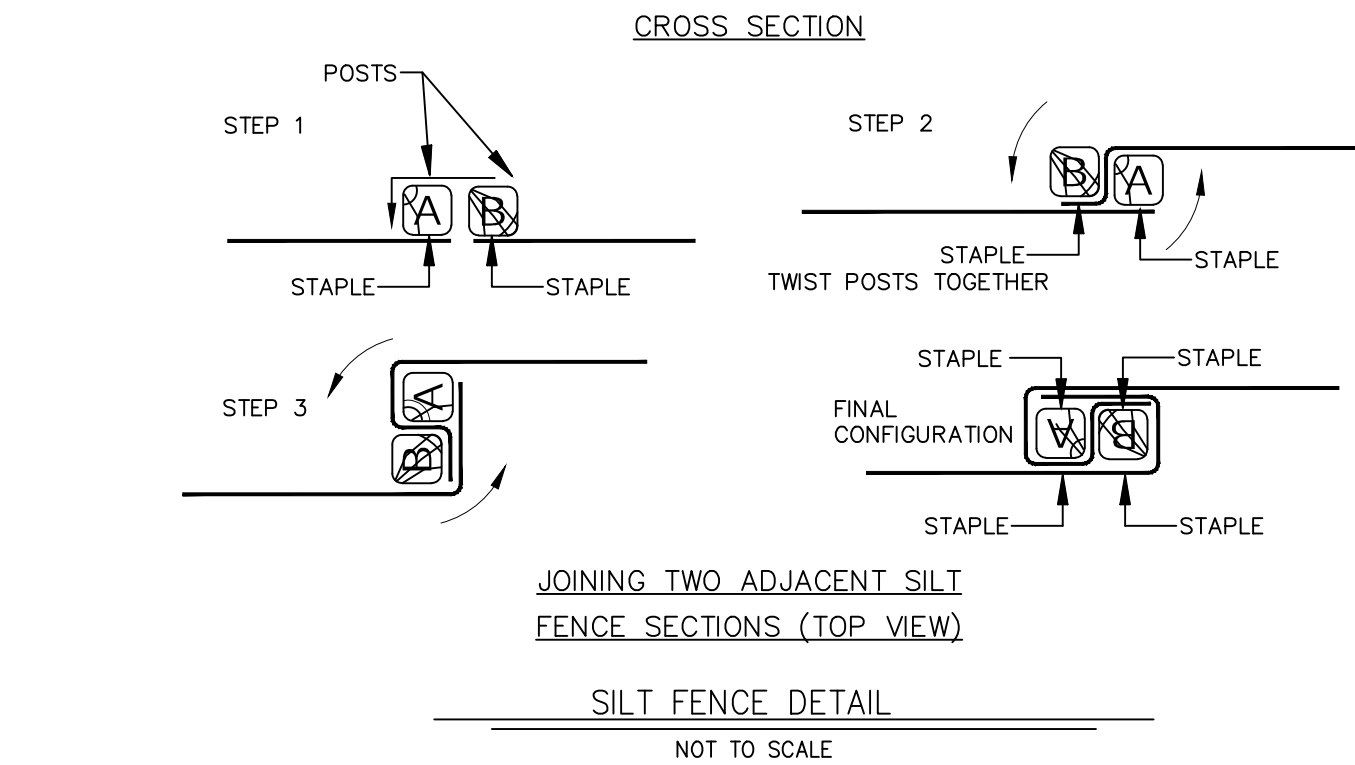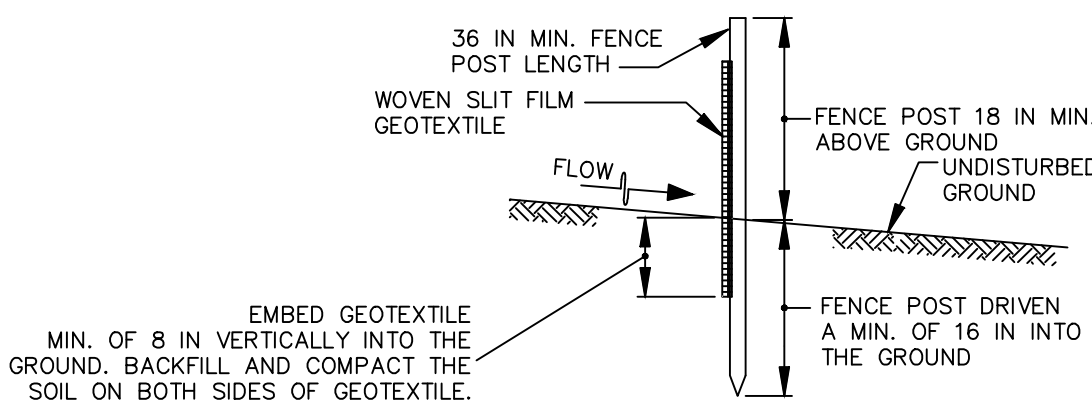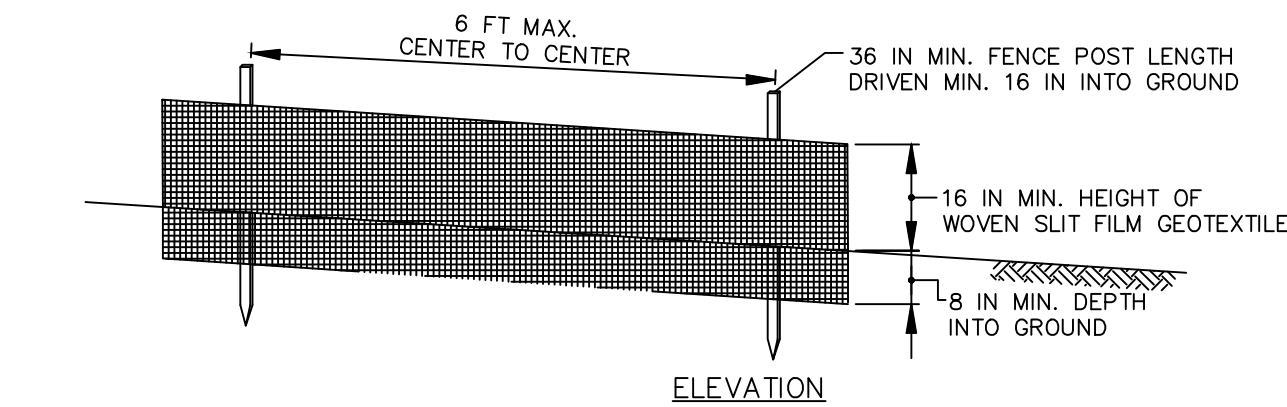

- NOTES:
- ALL CONCRETE WASTE MATERIAL, INCLUDING WASHOUT WATER, SHALL BE TOTALLY CONTAINED.
 - SEE SWPPP FOR MORE DETAILS.
 - UPON PROJECT COMPLETION CONTRACTOR SHALL REMOVE AND DISPOSE OF ALL CONCRETE WASTE FROM THE OWNER'S PROPERTY PER ALL APPLICABLE SOLID WASTE REGULATIONS.
 - CONSTRUCT SIGN OF WEATHER PROOF MATERIALS OF A SIZE EASILY READABLE BY CONCRETE TRUCK DRIVERS. PLACE SIGN WITHIN 10' OF WASHOUT.
 - CONTRACTOR SHALL CONTAIN WASHOUT WATERS AT ALL TIMES.

CONCRETE WASHOUT AREA
NOT TO SCALE



FLEXSTORM® PURE PERMANENT INLET PROTECTION

SPECIFY WITH CONFIDENCE

State DOTs and Municipalities across the country now have a universal structural BMP to address the issue of storm sewer inlet protection: FLEXSTORM PURE Inlet Filters.

The FLEXSTORM PURE system is the preferred choice for permanent inlet protection and storm water runoff control. Constructed of versatile stainless steel, FLEXSTORM PURE Inlet Filters will fit any drainage structure and are available with site-specific filter bags providing various levels of filtration. Whether you're the specifier or the user, it's clear to see how FLEXSTORM PURE Inlet Filters outperform the competition.

APPLICATIONS:


Car Washes	Gas Stations
Commercial	Parking Lots
Loading Drains	Dock Drains
Industrial	Maintenance

FEATURES:

- Stainless Steel filter framing is custom configured to fit perfectly into any drainage structure, whether a standard design or obstructed inlet opening
- Filtered Flow Rates and Ultimate Bypass Rates are designed to meet your specific inlet requirements
- Multiple Filter Bags are available targeting site specific removal of trash, litter, leaves, or small particles, oil and grease
- Filters work below grade with an ultimate bypass allowing inlet area to drain with a full bag
- Units install in seconds and are easily maintained with the FLEXSTORM Universal Removal Tool (no heavy machinery required)

ADS Service: ADS representatives are committed to providing you with the answers to all your questions, including selecting the proper filter, specifications, installation and more. Also try the ADS FLEXSTORM Online Product Configurator at www.inletfilters.com

THE MOST ADVANCED NAME IN WATER MANAGEMENT SOLUTIONS™

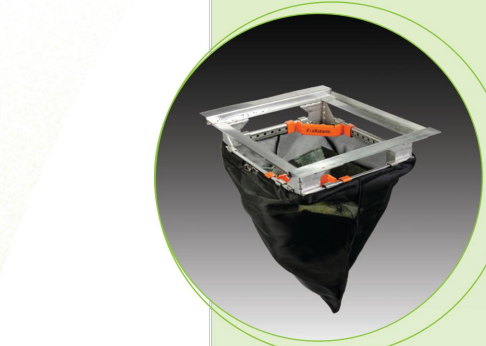

BENEFITS:

- Receive payback on your investment: durable stainless steel framing provides extended service life while replaceable filter bags handle loads with a safety factor of 5
- Meet stringent removal requirements:
 - FX filter bags are rated for > 80% removal efficiency of street sweep-size particles
 - PC/PC+ filter bags have been tested to 99% TSS removal of OK-110 US Silica Sand and 97% TPH (total petroleum hydrocarbon) removal
- Help prevent fines: FLEXSTORM Inlet Filters comply with EPA NPDES initiatives as a temporary or permanent BMP
- Available through 5,000 ADS distributors nationwide
- If not in stock, orders up to 100 pcs can ship within 48 hours



FLEXSTORM PURE INLET FILTERS SPECIFICATION

IDENTIFICATION

The installer shall inspect the plans and/or worksite to determine the quantity of each drainage structure casting type. The foundry casting number, exact grate size and clear opening size, or other information will be necessary to finalize the FLEXSTORM part number and dimensions. The units are shipped to the field configured precisely to fit the identified drainage structure.

MATERIAL AND PERFORMANCE

The FLEXSTORM Inlet Filter system is comprised of a corrosion resistant steel frame and a replaceable geotextile filter bag attached to the frame with a stainless steel locking band. The filter bag hangs suspended at a distance below the grate that shall allow full water flow into the drainage structure if the bag is completely filled with sediment. The standard Woven Polypropylene FX filter bags are rated for 200 gpm/sqft with a removal efficiency of 82% when filtering a USDA Sandy Loam sediment load. The Post Construction PC filter bags are rated for 137 gpm/sqft and have been 3rd party tested at 99% TSS removal to 110 micron and 97% TPH removal of used motor oil hydrocarbon mix.

INSTALLATION

Remove the grate from the casting or concrete drainage structure. Clean the ledge (lip) of the casting frame or drain-age structure to ensure it is free of stone and dirt. Drop in the FLEXSTORM Inlet Filter through the clear opening and be sure the suspension hangers rest firmly on the inside ledge (lip) of the casting. Replace the grate and confirm it is elevated no more than 1/8", which is the thickness of the steel hangers. For wall mount units, follow instructions for attaching the stainless steel mounting brackets using the provided concrete fasteners.

INSPECTION FREQUENCY

Construction site inspection should occur following each 1/2" or more rain event. Post Construction inspections should occur three times per year (every four months) in areas with mild year round rainfall and four times per year (every three months Feb-Nov) in areas with summer rains before and after the winter snowfall season. Industrial application site inspections (loading ramps, wash racks, maintenance facilities) should occur on a regularly scheduled basis no less than three times per year.

MAINTENANCE GUIDELINES

Empty the filter bag if more than half filled with sediment and debris, or as directed by the Engineer. Remove the grate, engage the lifting bars or handles with the FLEXSTORM Removal Tool, and lift from the drainage structure. Dispose of the sediment or debris as directed by the Engineer or Maintenance Contract in accordance with EPA guidelines.

As an alternative, an industrial vacuum may be used to collect the accumulated sediment. Remove any caked on silt from the sediment bag and reverse flush the bag with medium spray for optimal filtration. Replace the bag if torn or punctured to 1/2" diameter or greater on the lower half of the bag. Post Construction PC/PC+ Bags should be maintained prior to 50% oil saturation. The average 2' x 2' PC filter bag will retain approx. 95 or (5.4 lbs) of oil at which time it should be serviced or replaced. It can be centrifuged or passed through a wringer to recover the oils, and the fabric reused with 85% to 90% efficacy. It may also be recycled for its fuel value through waste to energy incineration. When utilizing the Cleartec Rubberizer Pouches in the + bags, note that these oil eliminators will gradually turn brown and solidify as they become saturated, indicating time for replacement. Each pouch will absorb approximately 62 or (4 lbs) of oil before requiring replacement. The spent media may also be recycled for its fuel value through waste to energy incineration. Dispose of all oil contaminated products in accordance with EPA guidelines.

FILTER BAG REPLACEMENT

Remove the bag by loosening or cutting off the clamping band. Take the new filter bag, which is equipped with a stainless steel worm drive clamping band, and use a screw driver to tighten the bag around the frame channel. Ensure the bag is secure and that there is no slack around the perimeter of the band.

For more information on FLEXSTORM Inlet Filters and other ADS products, please contact our Customer Service Representatives at 1-800-821-6710. Try the ADS FLEXSTORM Online Product Configurator at www.inletfilters.com

ADS "Terms and Conditions of Sale" are available on the ADS website, www.ads-pipe.com. The ADS logo and the Green Slope are registered trademarks of Advanced Drainage Systems, Inc. FLEXSTORM is a registered trademark of Inlet & Pipe Protection, Inc. © 2017 Advanced Drainage Systems, Inc. (ADS030314) BRD 10662 04/17


THE MOST ADVANCED NAME IN WATER MANAGEMENT SOLUTIONS™

Advanced Drainage Systems, Inc.
1-800-821-6710 www.ads-pipe.com

FLEXSTORM www.inletfilters.com



NYLOPLAST 2 FT X 3 FT CURB INLET STRUCTURE: 30 __ AGR __ X

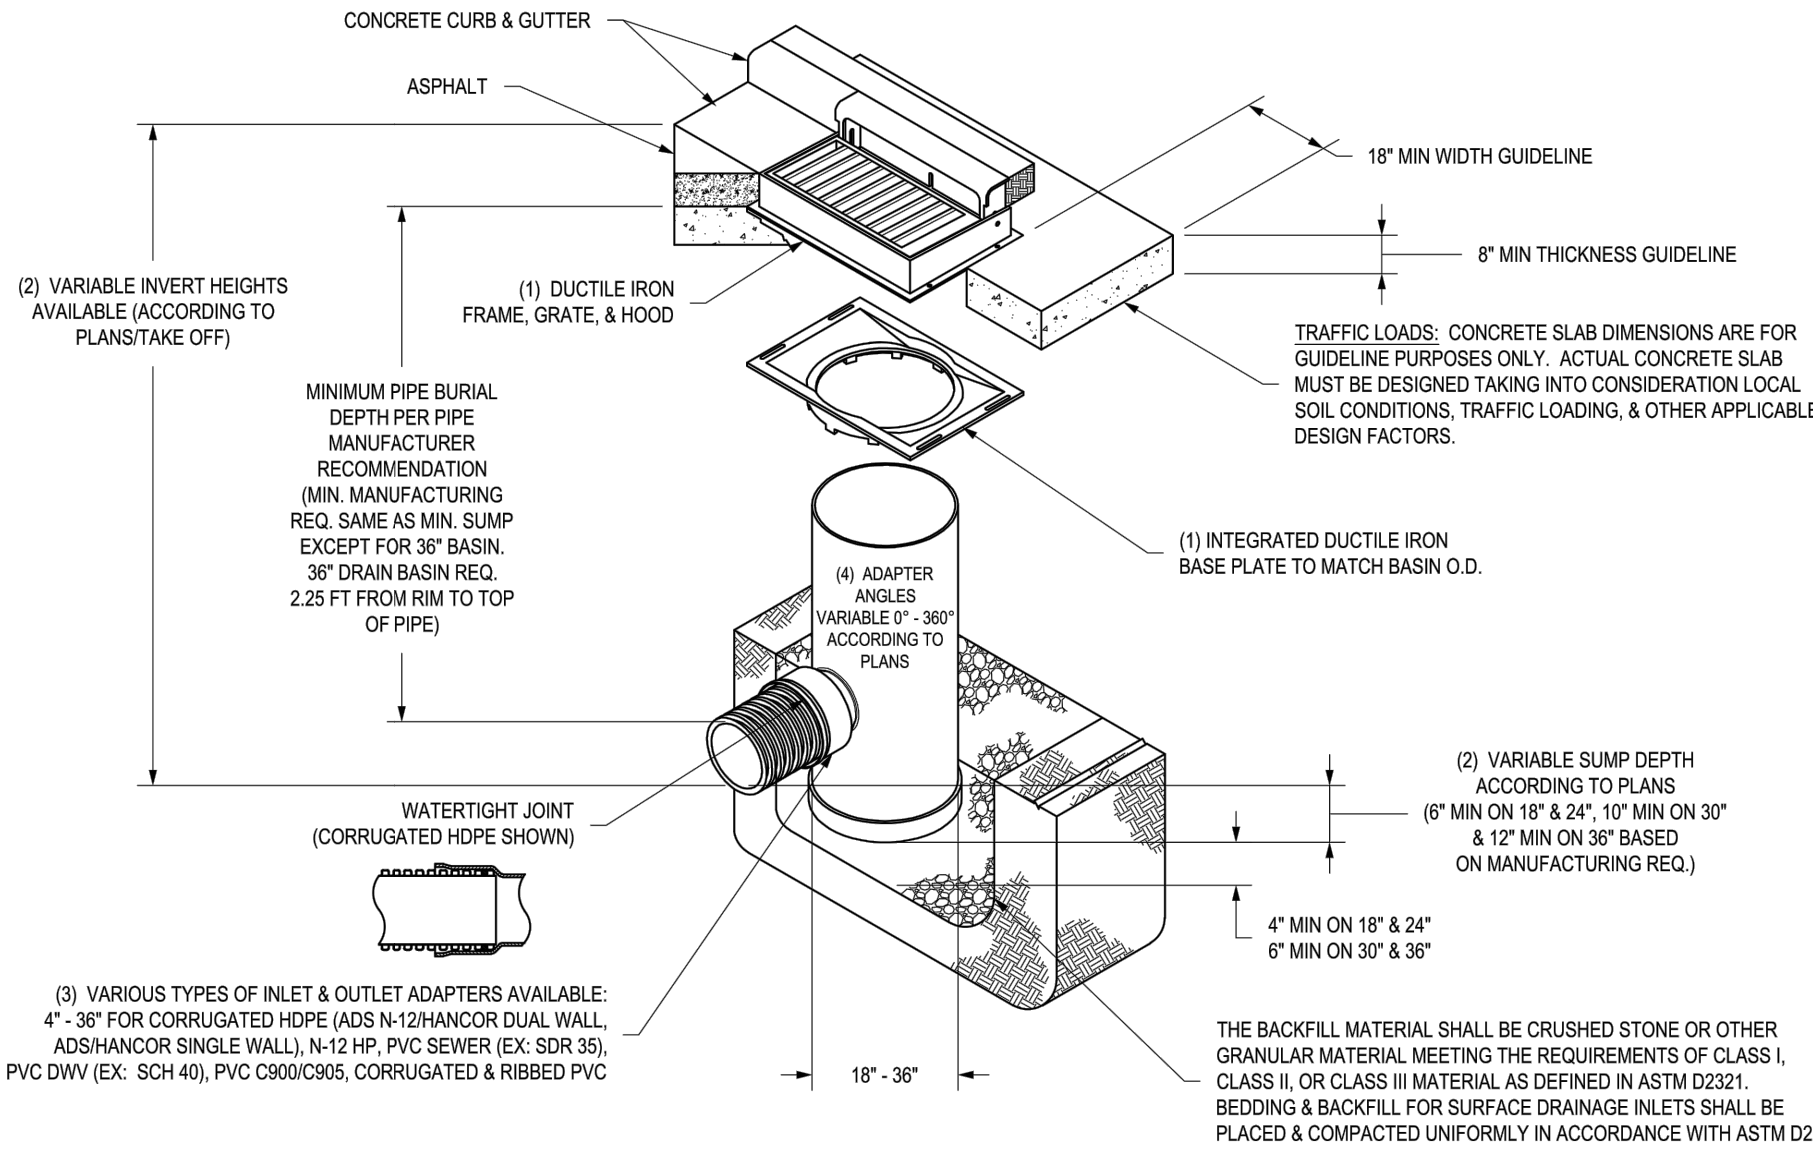

- 1" - 30" FRAMES, GRATES, HOODS, & BASE PLATES SHALL BE DUCTILE IRON PER ASTM A88 GRADE 70-40S.
- 2 - DRAIN BASIN TO BE CUSTOM MANUFACTURED ACCORDING TO PLAN DETAILS.
- 3 - DRAINAGE CONNECTION STUB JOINT TIGHTNESS SHALL CONFORM TO ASTM D2101 FOR CORRUGATED HDPE (ADS N-12 HANCOR DUAL WALL, N-12 HP, & PVC SEWER (4" - 36").
- 4 - ADAPTERS CAN BE MOUNTED ON ANY ANGLE 0° TO 360°. TO DETERMINE MINIMUM ANGLE BETWEEN ADAPTERS SEE DRAWING NO. 7001-110-012.
- 5 - ALL CURB INLET GRATE OPTIONS (DIAGONAL & HIGH FLOW) SHALL MEET 1/20 LOAD RATING.

THIS PRINT DISCLOSES SUBJECT MATTER IN WHICH NYLOPLAST HAS PROPRIETARY RIGHTS. THE RECEIPT OR POSSESSION OF THIS PRINT DOES NOT CONVEY, TRANSFER, OR LICENSE THE USE OF THE DESIGN OR TECHNICAL INFORMATION SHOWN HEREIN. REPRODUCTION OF THIS PRINT OR ANY INFORMATION CONTAINED HEREIN, OR MANUFACTURE OF ANY ARTICLE HEREFROM, FOR THE DISCLOSURE TO OTHERS IS FORBIDDEN, EXCEPT BY SPECIFIC WRITTEN PERMISSION FROM NYLOPLAST. ©2013 NYLOPLAST


DRAWN BY EBC
DATE 03-22-10
REVISED BY NNH
DATE 07-22-19
PROJECT NO. NAME
DWG SIZE A
SCALE 1:40
SHEET 1 OF 1

ADS
Nyloplast
3130 VERONA AVE
BURLINGTON, GA 30616
PHN (770) 932-2443
FAX (770) 932-2450
www.nyloplast-usa.com

TITLE
DRAIN BASIN WITH 2 FT X 3 FT CURB INLET
QUICK SPEC INSTALLATION DETAIL
DWG NO. 7003-110-087
REV D


STORMWATER BMPs NOTE:

1. POST CONSTRUCTION, AFTER PAVEMENT IS PLACED, CONTRACTOR SHALL INSTALL ADS FLEXSTORM INLET FILTER FOR CURB INLET #1 & #2. REFERENCE DETAIL.

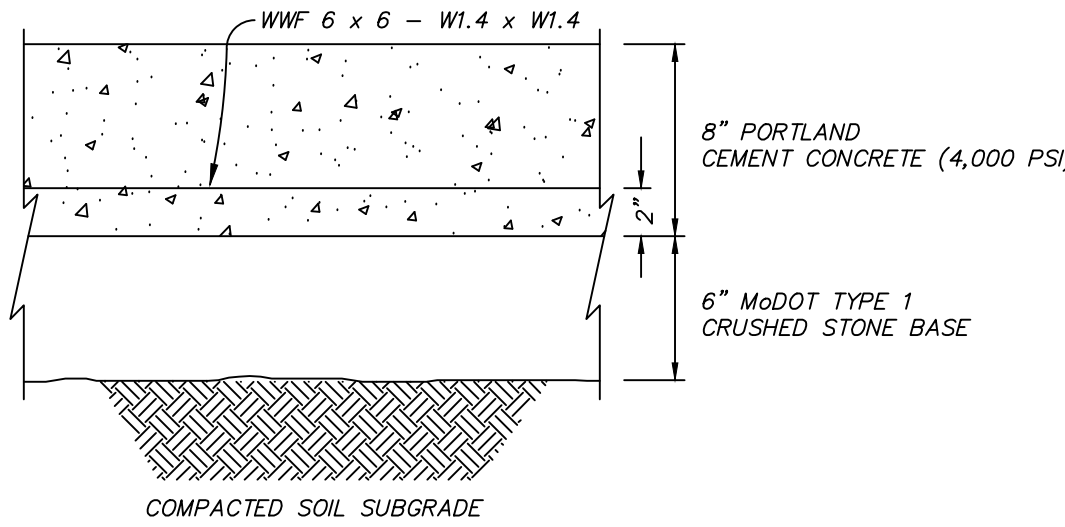


HEAVY DUTY CONCRETE PAVEMENT

NOT TO SCALE

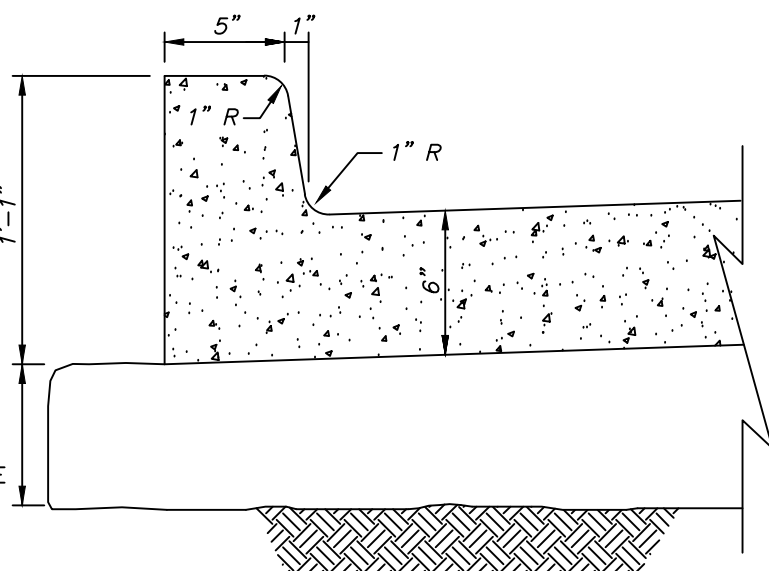


6" INTEGRAL CONCRETE CURB SECTION


NOT TO SCALE

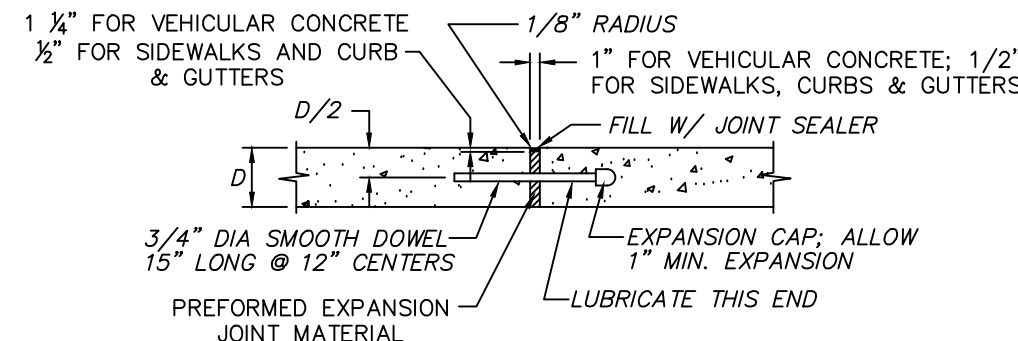


EXPANSION JOINT

 

SAW-CUT JOINT

 

CONSTRUCTION JOINT

 


CONSTRUCTION JOINT

- NOTES:
1. PRIOR TO CONSTRUCTION, CONTRACTOR SHALL SUBMIT A PAVEMENT JOINT PLAN OF ALL CONCRETE PAVEMENT FOR APPROVAL.
 2. CONCRETE PAVEMENT SHALL HAVE SAW-CUT OR CONSTRUCTION JOINTS EVERY 10 FEET FOR 4 INCH THICK PAVEMENT, 12 FEET FOR 5 INCH THICK PAVEMENT, AND 15 FEET FOR 6 INCH THICK PAVEMENT OR GREATER. PANELS SHALL BE CUT SUCH THAT PANELS ARE NEARLY SQUARE AND DO NOT EXCEED 1:4 LENGTH TO WIDTH RATIO. EXPANSION JOINTS SHALL BE PROVIDED AT ALL FIXED STRUCTURES, SUCH AS: LIGHT STANDARD FOUNDATIONS, SEWER STRUCTURES, BUILDINGS, WALLS, BOTTOM OF STAIRS, ROOF DRAINS, ETC., AND EVERY 150 FEET MAXIMUM. DOWEL BARS SHALL BE PROVIDED AT TRANSVERSE JOINTS IN ALL HEAVY DUTY PAVEMENT.
 3. THIS DETAIL APPLIES TO ALL CONCRETE PAVEMENT FOR PARKING LOTS, DRIVE/ACCESS AISLES, CURBS & GUTTERS, AND SIDEWALKS.
 4. ALL 9 INCH THICK HEAVY DUTY CONCRETE PAVEMENT SHALL HAVE JOINTS PER MODOOT DETAILS, INCLUDING 1.25 INCH SMOOTH DOWELS WITH DOWEL SUPPORT BASKETS PER MODOOT DETAIL AND LONGITUDINAL JOINTS WITH #5 X 30" TIE BARS.
 5. INCLUDE BAR WITH TRANSVERSE SAW-CUT JOINTS FOR HEAVY DUTY PAVEMENT. OMIT BAR WITH SAW-CUT JOINTS FOR STANDARD DUTY PAVEMENT AND SIDEWALKS.
 6. PROVIDE CONSTRUCTION JOINT AT END OF DAYS WORK OR IF CONCRETE PLACEMENT IS SUSPENDED FOR MORE THAN 30 MINUTES.
 7. SAW-CUT JOINTS SHALL BE CUT WITHIN 12 HOURS OF INITIAL SET OF CONCRETE. RAVELED JOINTS WILL NOT BE ACCEPTED.
 8. ELASTOMERIC POLYURETHANE JOINT SEALANT IS REQUIRED FOR ALL JOINTS AND SHALL BE LIGHT GRAY IN COLOR.
 9. OMIT DOWEL BARS FOR EXPANSION JOINTS AT BUILDINGS, LIGHT STANDARDS, AND ROOF DRAINS.


CONCRETE PAVEMENT JOINTS

NOT TO SCALE

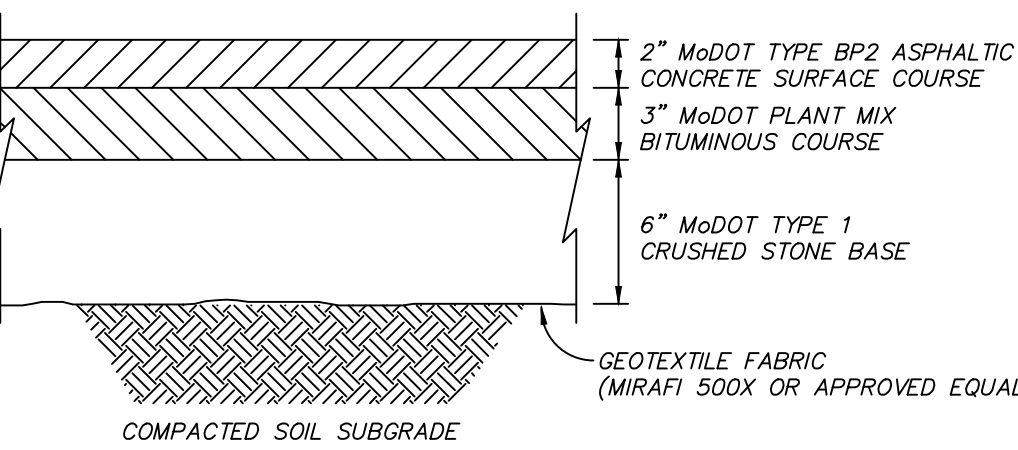

STANDARD DUTY ASPHALT PAVEMENT

NOT TO SCALE

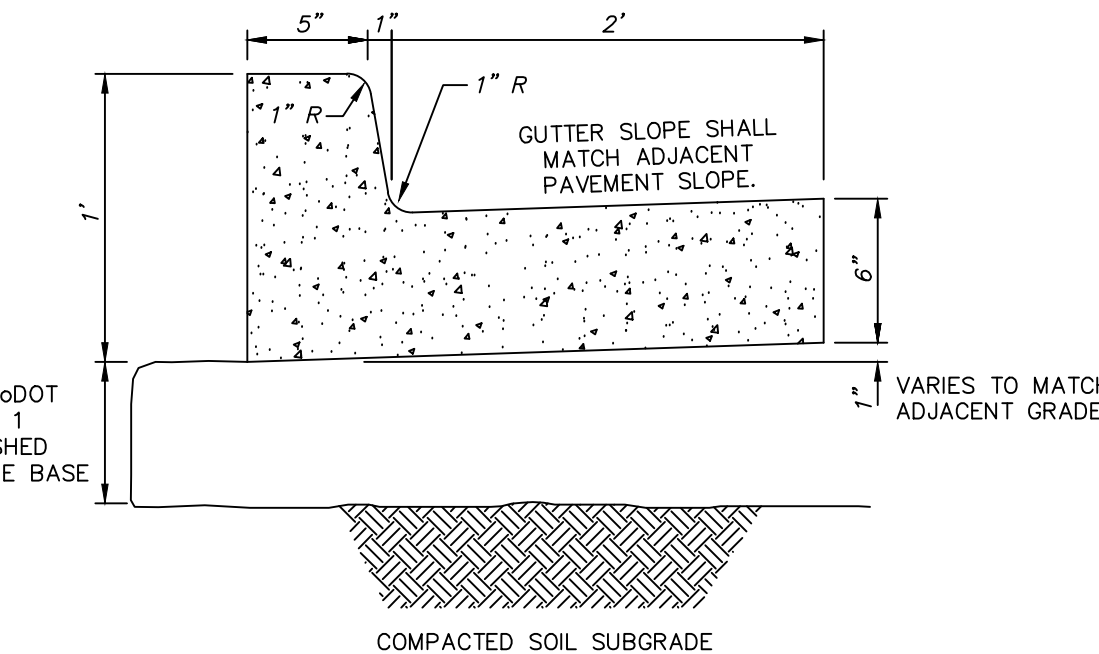

- NOTES:
1. CURB AND GUTTER MAY BE INTEGRAL IF CONCRETE PAVEMENT IS USED.
 2. INSTALL TRANSVERSE EXPANSION JOINTS TO MATCH ADJACENT PAVEMENT, OR AT EVERY 150' MAX.
 3. INSTALL SAW-CUT JOINTS TO MATCH ADJACENT PAVEMENT OR EVERY 10' MAX.
 4. SAW-CUT JOINTS SHALL EXTEND THROUGH THE ENTIRE CURB SECTION FROM THE TOP OF CURB TO A DEPTH OF 2" BELOW THE GUTTER SURFACE.

6" CONCRETE CURB & GUTTER SECTION

NOT TO SCALE



BROADFOOT ENGINEERING, LLC

30277 Carpenter Road
Sedalia, Missouri 65301

(660) 619-7001

broadfooteng@yahoo.com



Theron J. Broadfoot
Professional Engineer
PE - 2009015435

SED 200 SMITH-COTTON HIGH SCHOOL - NORTH PARKING LOT ADDITION

2010 TIGER PRIDE BLVD
SEDALIA, MISSOURI 65301

DATE: OCTOBER 6, 2025

DETAILS

DRAWN BY	TJB
CHECKED BY	TJB
SHEET NUMBER:	

C7