

EXTERIOR PAINTING PROJECT

MOHR ELEMENTARY SCHOOL - 3300 DENNIS DR, PLEASANTON, CA 94588

OWNER PLEASANTON UNIFIED SCHOOL DISTRICT
4665 BERNAL AVE. PLEASANTON, CA 94566

DRAWING INDEX:

SITE PLAN.....	1
COLOR SCHEDULE.....	2
LABELED ELEVATIONS.....	3-9
LABELED PHOTOGRAPHS.....	10-14
AS-BUILTS - REFERENCE ONLY.....	15-18

VICINITY MAP



BID DATE:

FEBRUARY 17, 2022
2:00PM

SUMMARY SCOPE OF WORK:

CLEANING, PREPARATION, AND PAINTING THE EXTERIORS OF ALL THE BUILDINGS AT MOHR ELEMENTARY SCHOOL INCLUDING BUT NOT LIMITED TO: ROOF PANELS. METAL TRIM, STUCCO WALLS, DOORS AND DOOR FRAMES, STAIRS AND RAILINGS.

ADDITIVE ALTERNATES:


N/A

DRAWING TITLE:

COVER SHEET

MOHR ELEMENTARY SCHOOL

3300 DENNIS DR., PLEASANTON, CA 94588

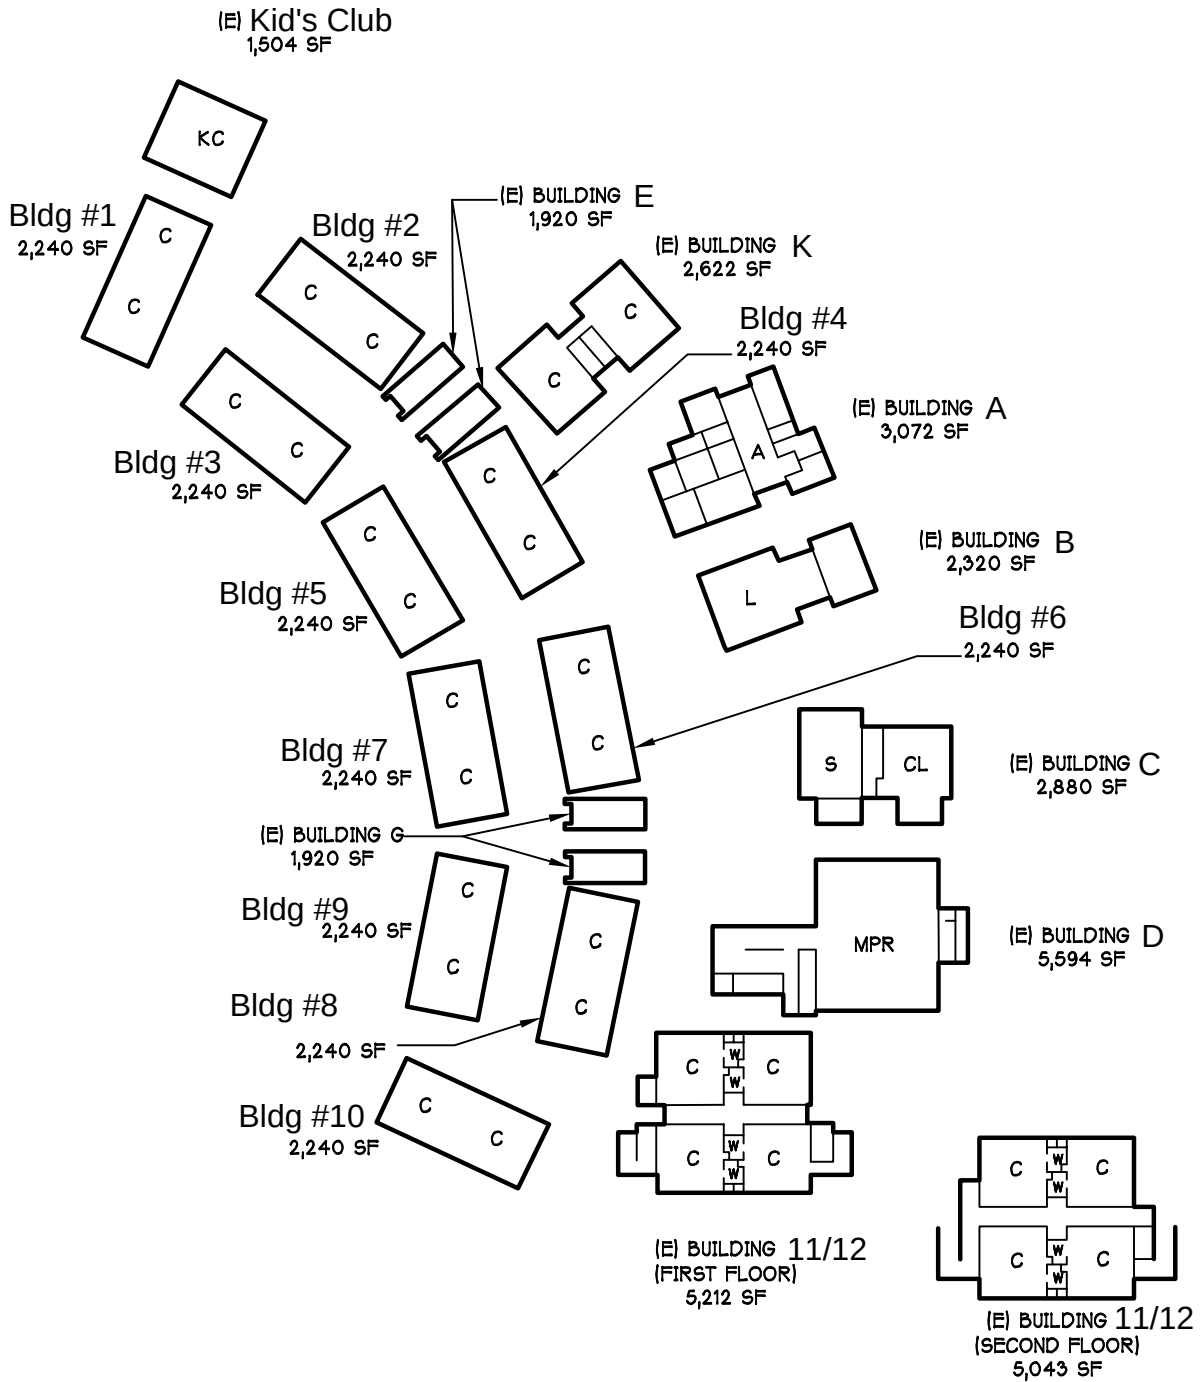


A - ADMIN/OFFICE
C - CLASSROOM
CL - COMPUTER LAB
FS - FOOD SERVICES
KC - KIDS CLUB

L - LIBRARY
M - MUSIC
MPR - MULTI-PURPOSE ROOM
RSP - RESOURCE

SPECIALIST PROGRAM
S - SCIENCE
SDC - SPECIAL DAY CLASS

ST - STORAGE/SUPPORT
T - TOILET ROOM
W - WORKROOM

PLAN NORTH

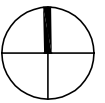

AS-BUILT SITE PLAN: REFERENCE ONLY
ALL BUILDING EXTERIORS TO BE PAINTED

COLOR SCHEDULE:



→ P-1

Kelly Moore
KMW 24-1
Bud's Sail



→ P-4

Kelly Moore
HLS 4269
Oxford Brick



→ T-2

Tnemec
34GR
Deep Space



→ P-2

Kelly Moore
KM 4867
Soul Quenching



→ P-5

Kelly Moore
KMA87-5
Stiletto



→ P-3


Kelly Moore
KM 5822
San Francisco Fog



→ T-1

Tnemec
49BL
Reflection Pool

Labeled Elevations

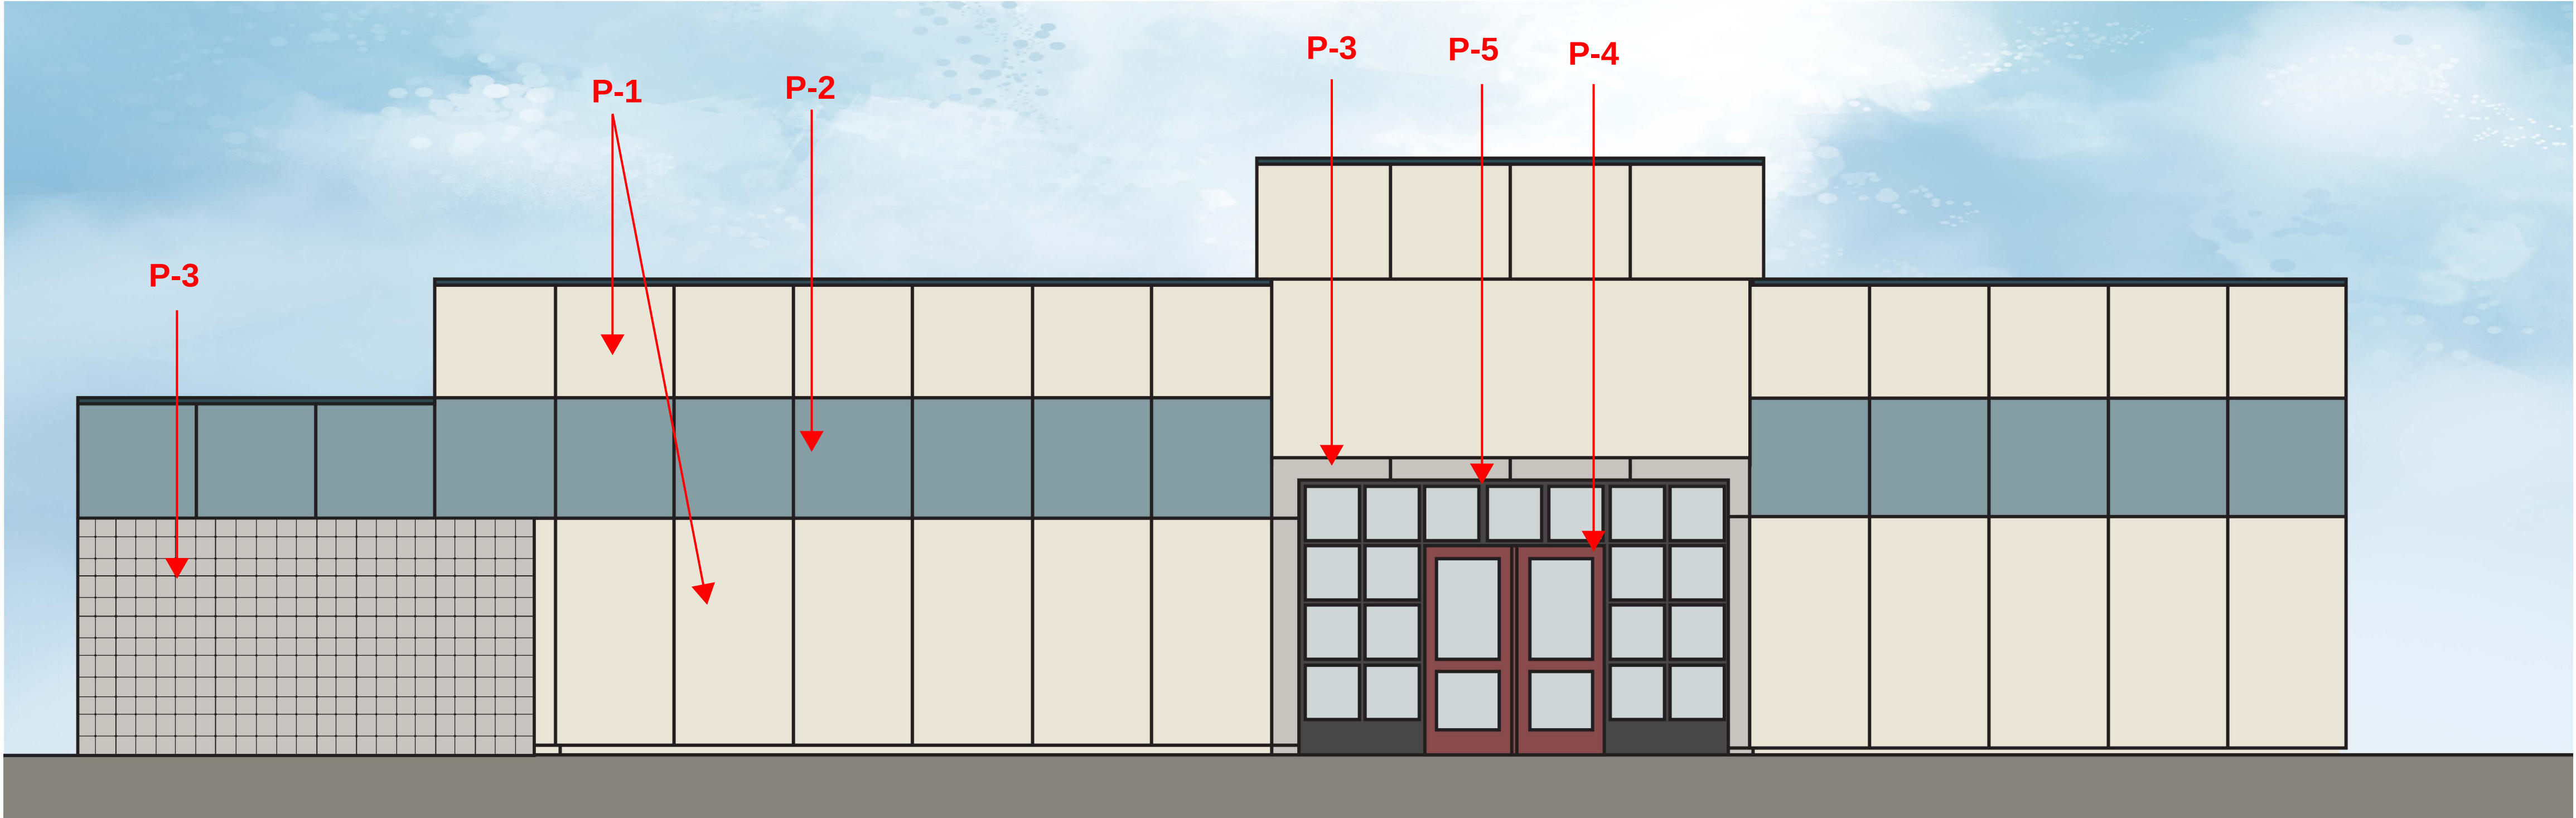


COLOR PALETTE 1
E17
Exterior Elevation - Admin Building

Mohr Elementary School
Pleasanton Unified School District
January 5, 2022

P-1	P-2	P-3	P-4	P-5	T-1

Buildings B & C similar

colourSTUDIO
375 ALABAMA ST. STE 229
SAN FRANCISCO, CA 94110

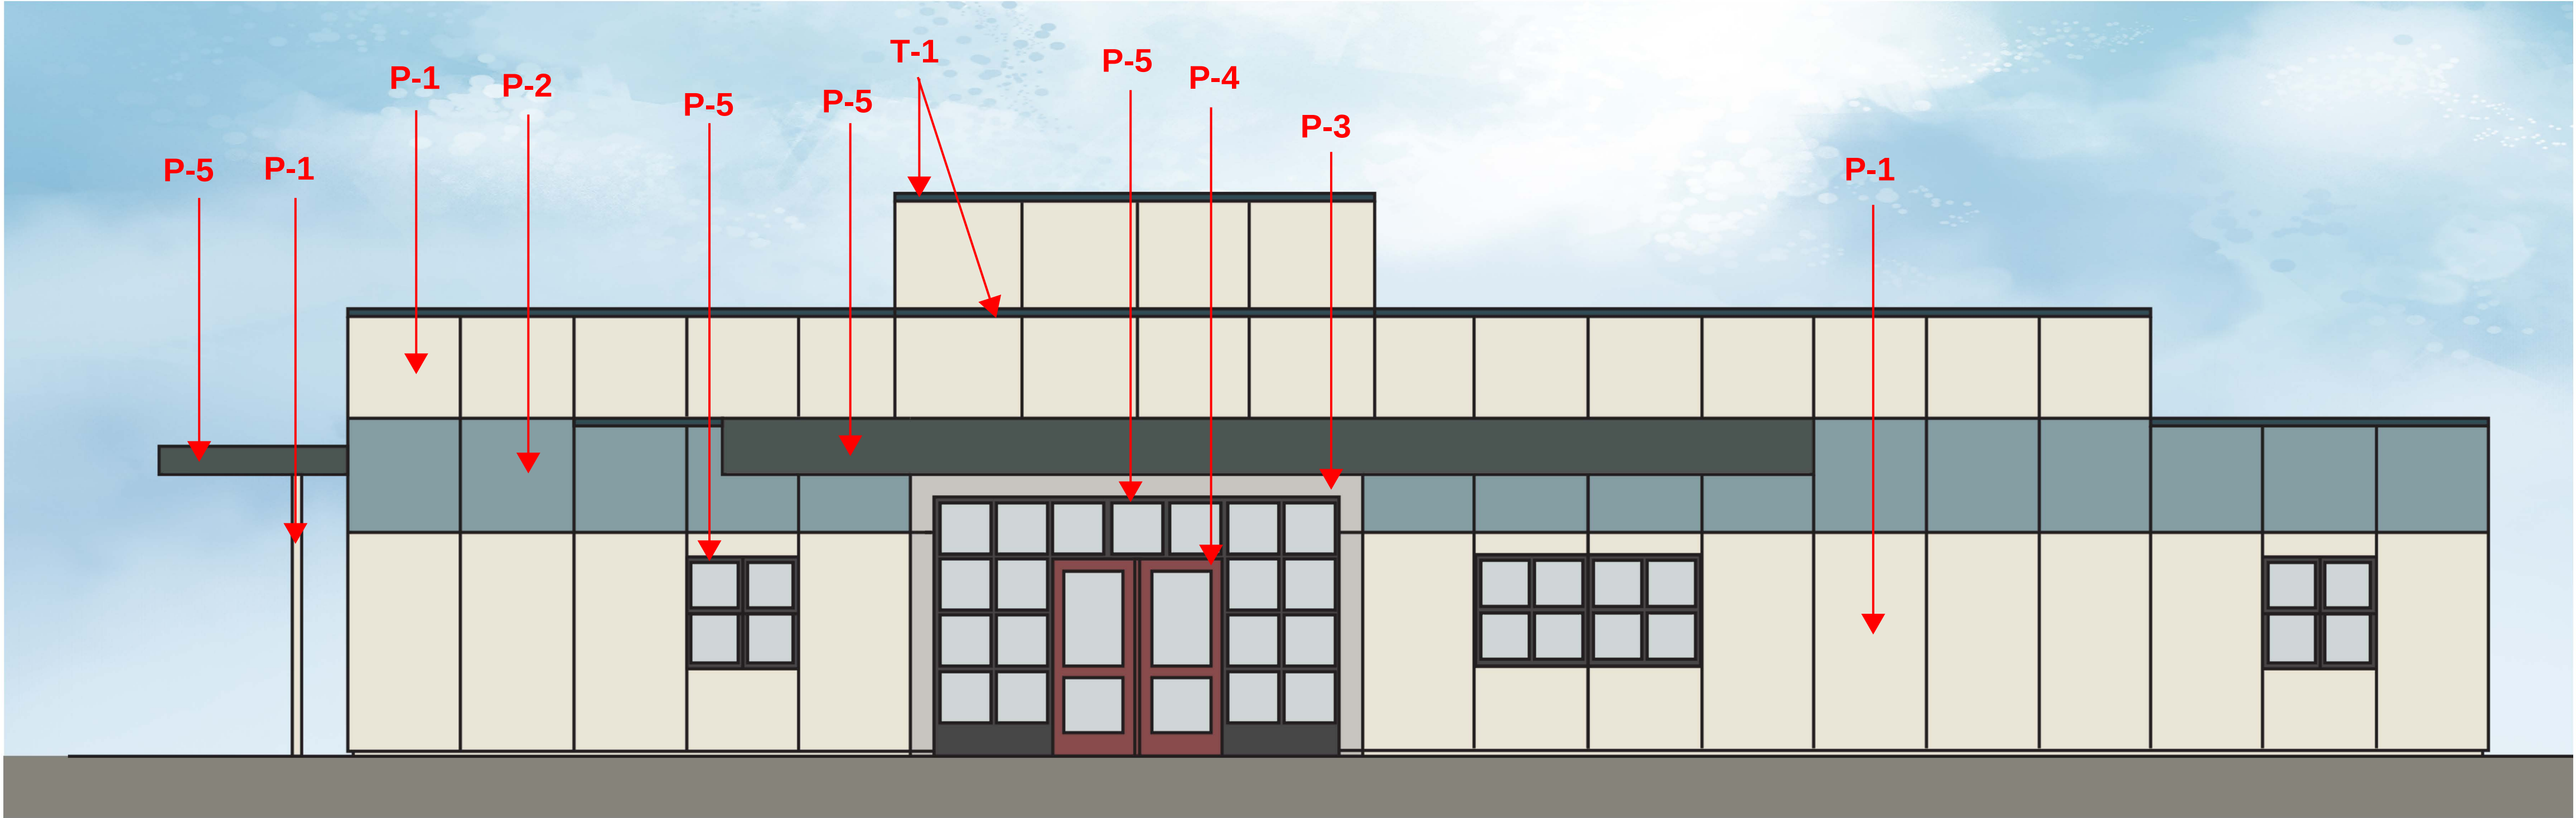


COLOR PALETTE 1
N17
Exterior Elevation - Admin Building

Mohr Elementary School
Pleasanton Unified School District
January 5, 2022

Kelly Moore KMW 24-1 Bud's Sail	Kelly Moore KM 4867 Soul Quenching	Kelly Moore KM 5822 San Francisco Fog	Kelly Moore HLS 4269 Oxford Brick	Kelly Moore KMA87-5 Stilleto	Themec 49BL Reflection Pool
P-1	P-2	P-3	P-4	P-5	T-1

Buildings B & C similar

colourSTUDIO
375 ALABAMA ST. STE 229
SAN FRANCISCO, CA 94110

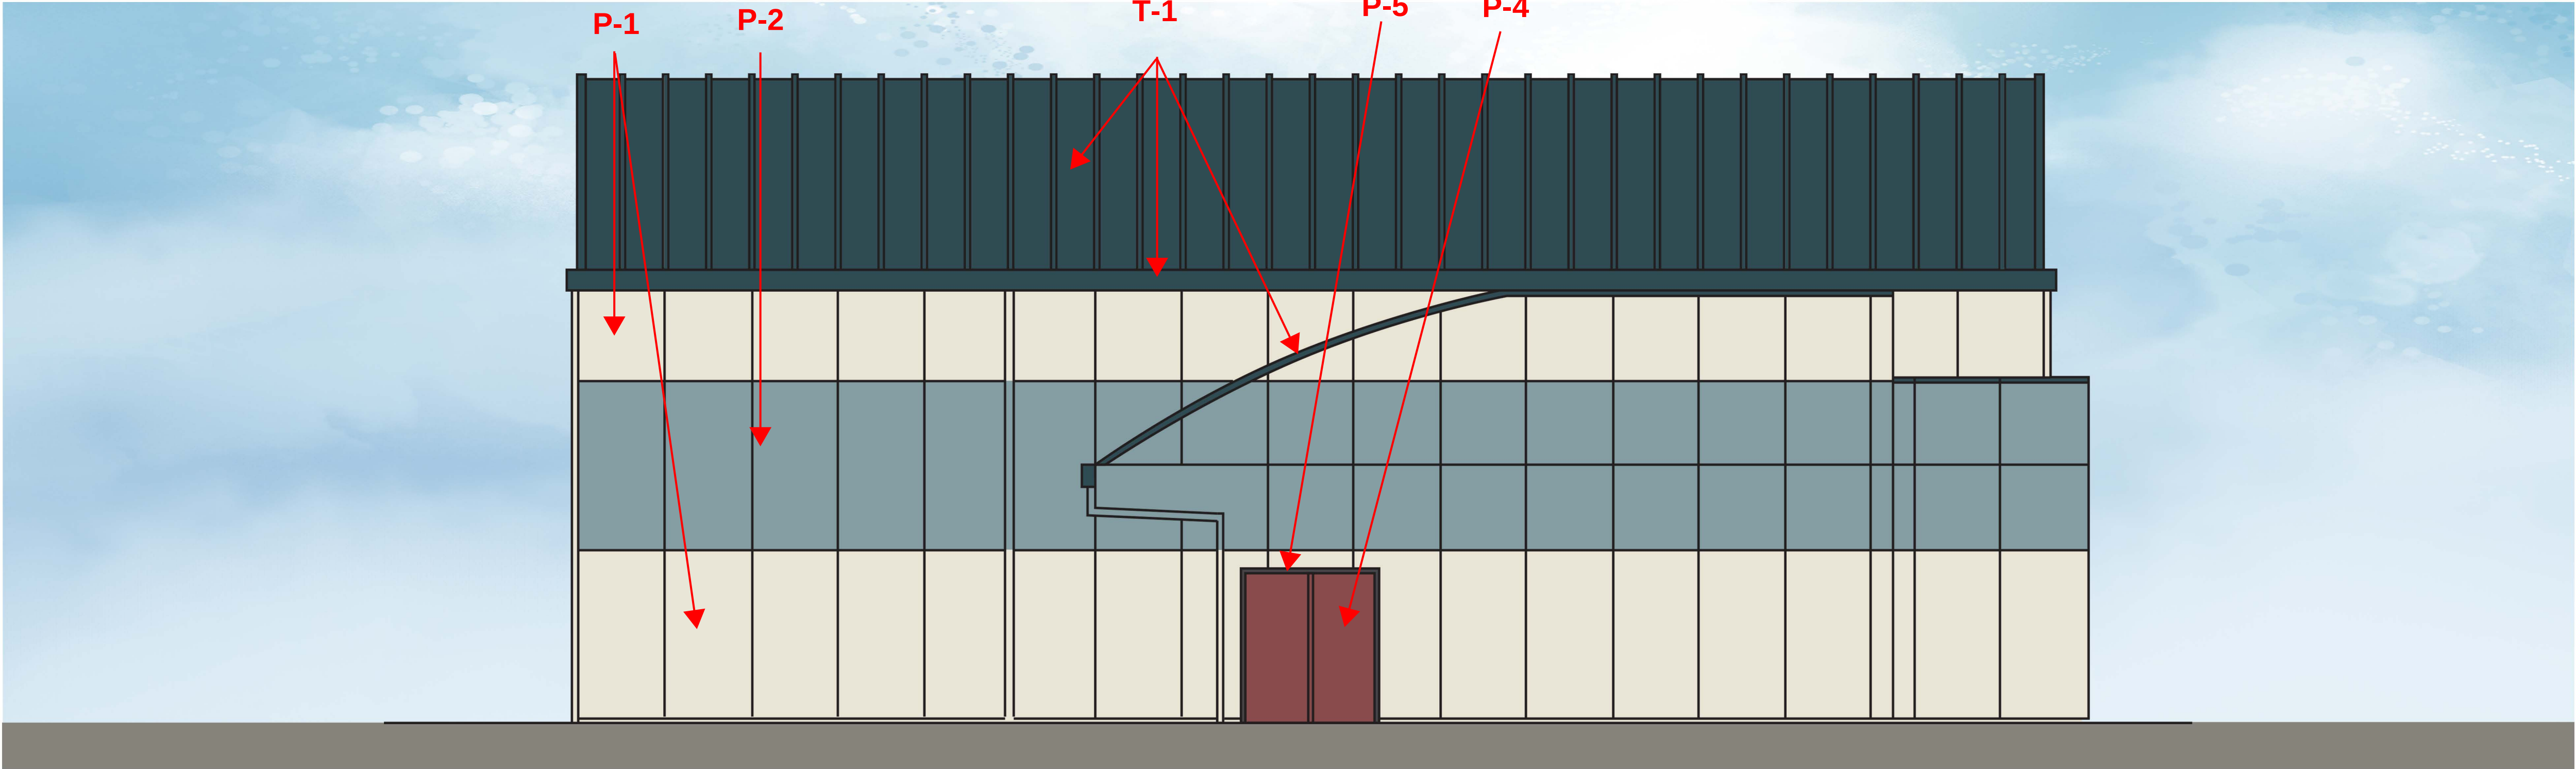


COLOR PALETTE 1
A10
Exterior Elevation - Multi-purpose Building

Mohr Elementary School
Pleasanton Unified School District
January 5, 2022


					
P-1	P-2	P-3	P-4	P-5	T-1

colourSTUDIO
375 ALABAMA ST. STE 229
SAN FRANCISCO, CA 94110

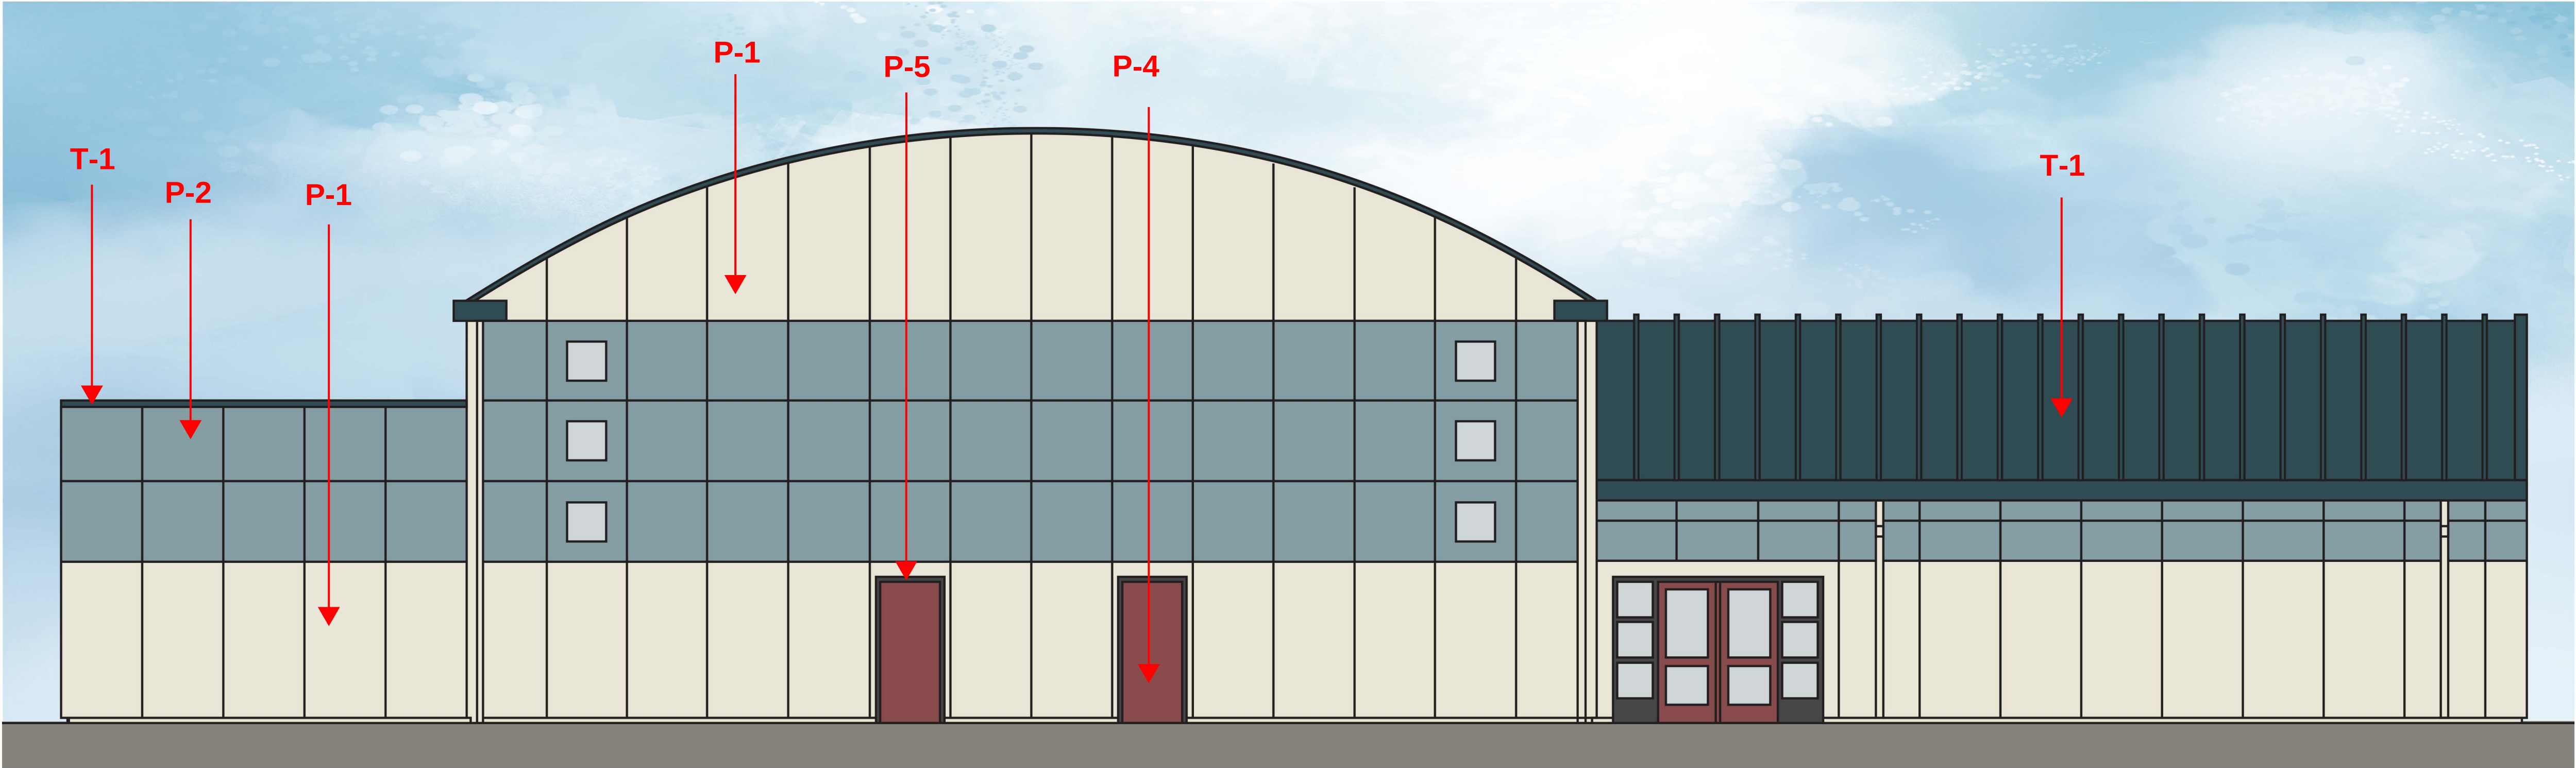


COLOR PALETTE 1
N10
Exterior Elevation - Multi-purpose Building

Mohr Elementary School
Pleasanton Unified School District
January 5, 2022

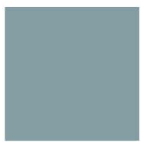					
Kelly Moore KMW 24-1 Bud's Sail	Kelly Moore KM 4867 Soul Quenching	Kelly Moore KM 5822 San Francisco Fog	Kelly Moore HLS 4269 Oxford Brick	Kelly Moore KMA87-5 Stilleto	Tnemec 49BL Reflection Pool
P-1	P-2	P-3	P-4	P-5	T-1

colourSTUDIO
375 ALABAMA ST. STE 229
SAN FRANCISCO, CA 94110

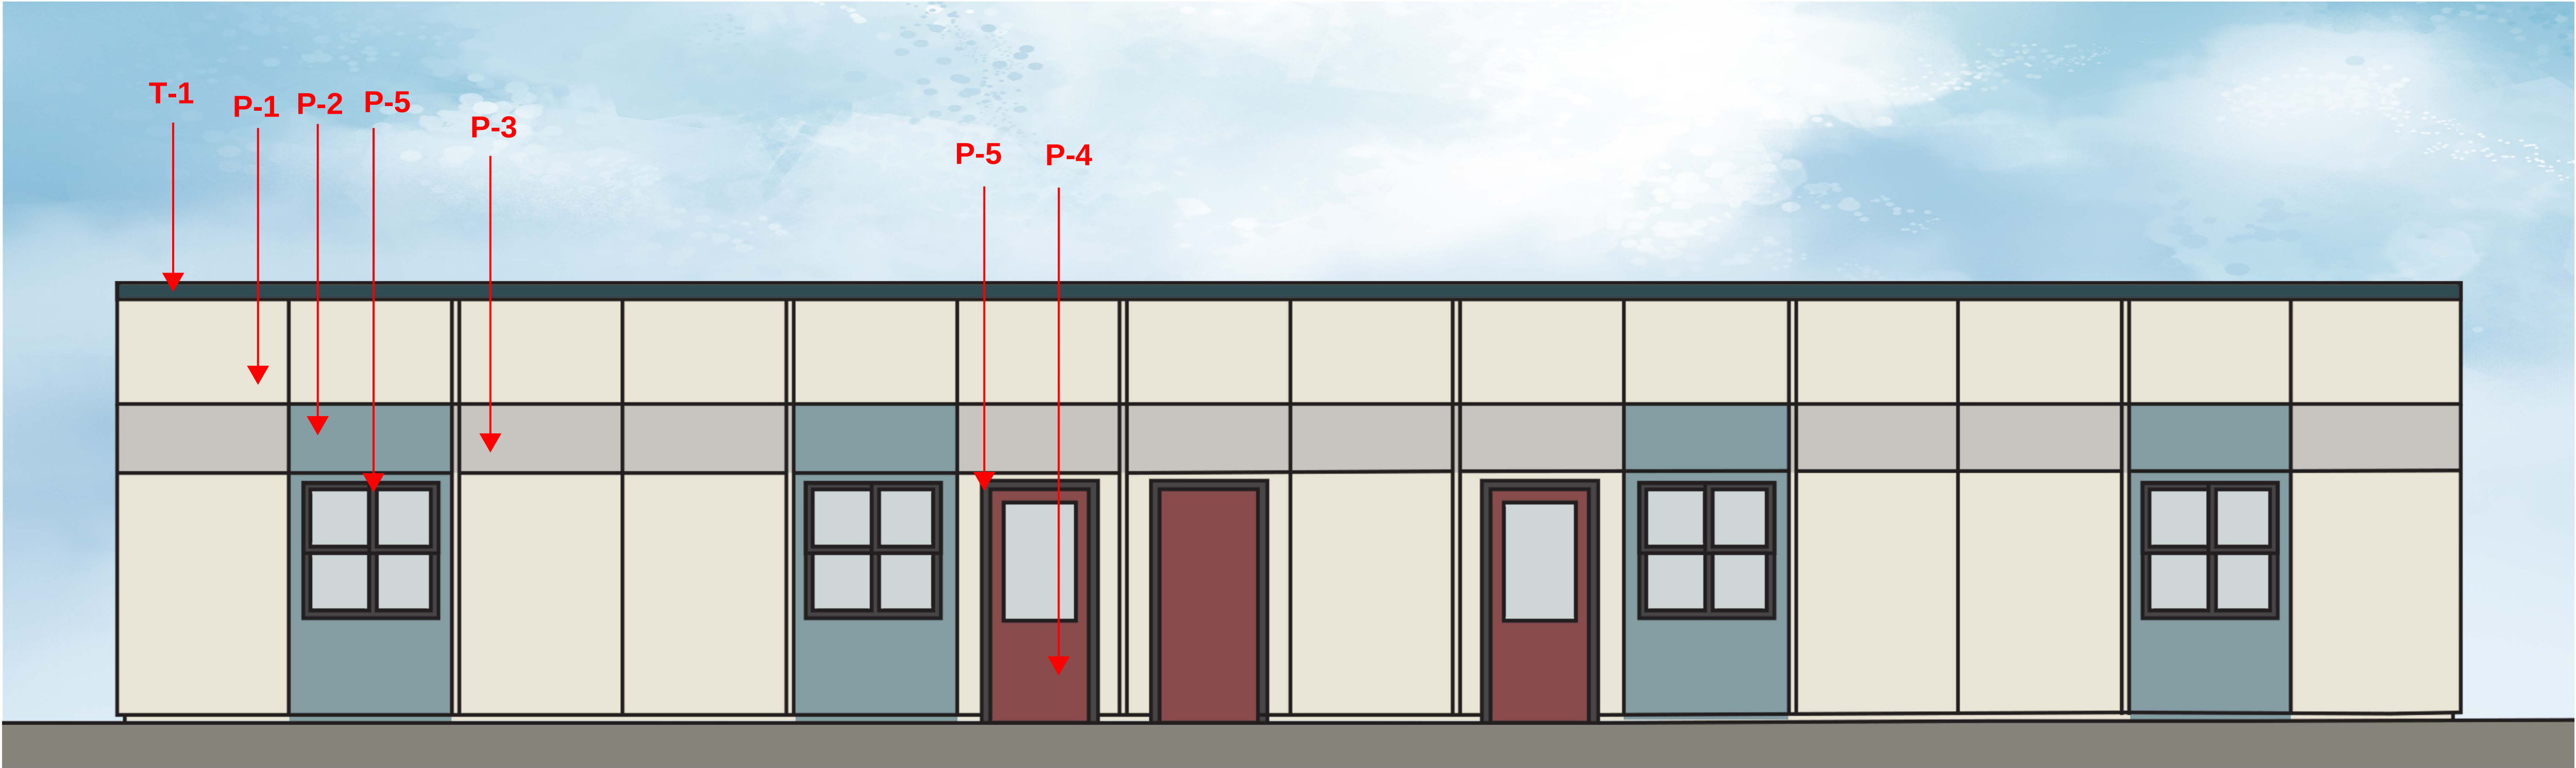


COLOR PALETTE 1
E17
Exterior Elevation - Building R1 - R10

Mohr Elementary School
Pleasanton Unified School District
January 4, 2022

					
Kelly Moore KMW 24-1 Bud's Sail	Kelly Moore KM 4867 Soul Quenching	Kelly Moore KM 5822 San Francisco Fog	Kelly Moore HLS 4269 Oxford Brick	Kelly Moore KMA87-5 Stilleto	Tnemec 49BL Reflection Pool
P-1	P-2	P-3	P-4	P-5	T-1


colourSTUDIO
375 ALABAMA ST. STE 229
SAN FRANCISCO, CA 94110

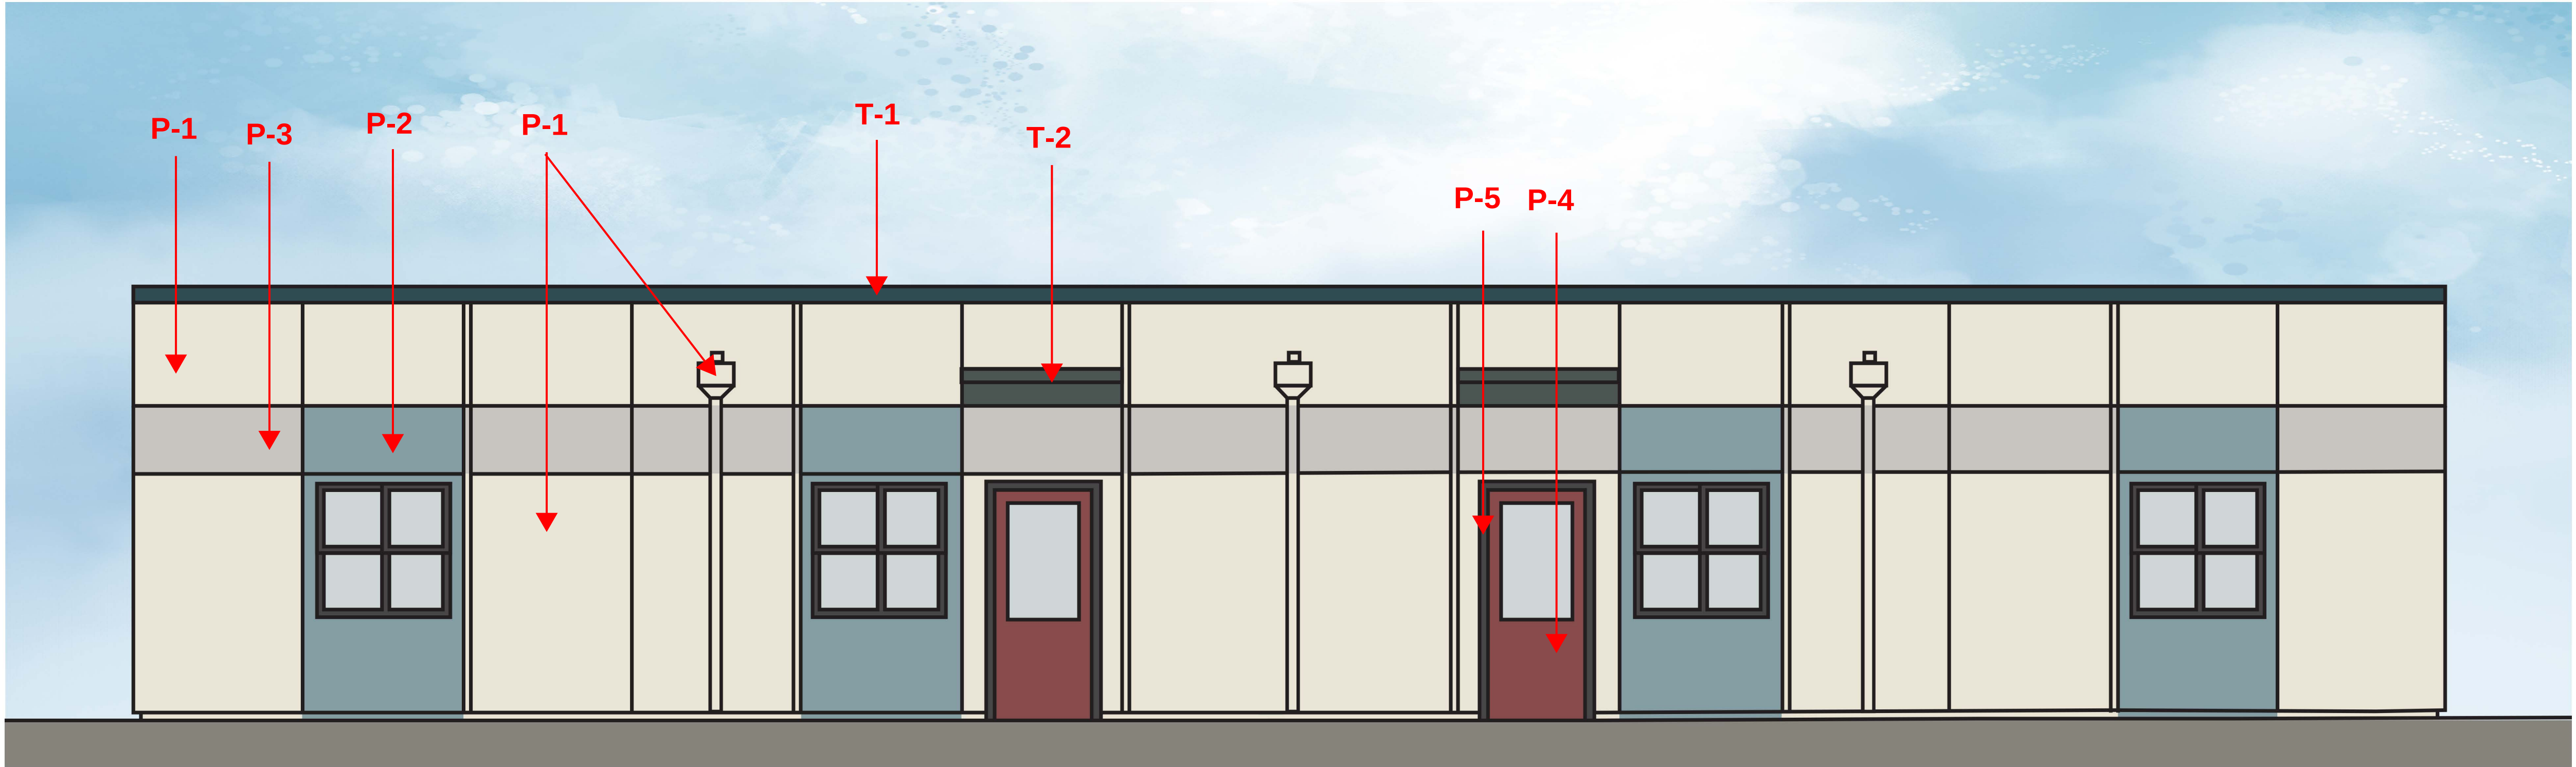


COLOR PALETTE 1
 N17
 Exterior Elevation - Building R1 - R10
 Mohr Elementary School
 Pleasanton Unified School District
 January 5, 2022

						
Kelly Moore KMW 24-1 Bud's Sail	Kelly Moore KM 4867 Soul Quenching	Kelly Moore KM 5822 San Francisco Fog	Kelly Moore HLS 4269 Oxford Brick	Kelly Moore KMA87-5 Stilleto	Tnemec 49BL Reflection Pool	Tnemec 34GR Deep Space
P-1	P-2	P-3	P-4	P-5	T-1	T-2

Labeled Photographs

 

Admin Bldg. (B & C similar)

 

T-1

P-1

P-2

P-1

P-5

P-4

Multi-Purpose Building

12



Building #1 (Buildings 2-10 similar)



T-2

P-1

P-3

P-1

Building #1 (Buildings 2-10 similar)










14

AS-BUILT: REFERENCE ONLY

HMC GROUP
800 HOWE AVE., SUITE 210
SACRAMENTO, CALIF 95825
Telephone, 916 649 - 3201

KEYNOTES

- | No. | DESCRIPTION |
|-----|---|
| 1 | CONC. WALK/MOW STRIP |
| 2 | CONT. MTL. COPING |
| 3 | EXTERIOR CEMENT PLASTER |
| 4 | MECHANICAL SCREEN |
| 5 | 2" REVEAL |
| 6 | EXPANSION JOINT (4'-0" O.C.) |
| 7 | DASHED LINE INDICATES CANOPY IN FOREGROUND |
| 8 | DASHED LINE INDICATES TRASH ENCLOSURE IN FOREGROUND |
| 9 | SHEET METAL ROOFING |
| 10 | SHEET METAL GUTTER |
| 11 | DOWNSPOUT |
| 12 | TUBE STEEL SUPPORT |
| 13 | OPEN TO BUILDING BEYOND |
| 14 | LIGHT FIXTURE - SEE ELECTRICAL DRAWINGS |
| 15 | ELECTRICAL DEVICE - SEE ELECTRICAL DRAWINGS |
| 16 | DRINKING FOUNTAIN - SEE FIXTURE/ACCESSORY MOUNTING HEIGHTS (ON INTERIOR ELEVATION SHEETS) |
| 17 | OVERFLOW OUTLET - SEE MECHANICAL DRAWINGS |

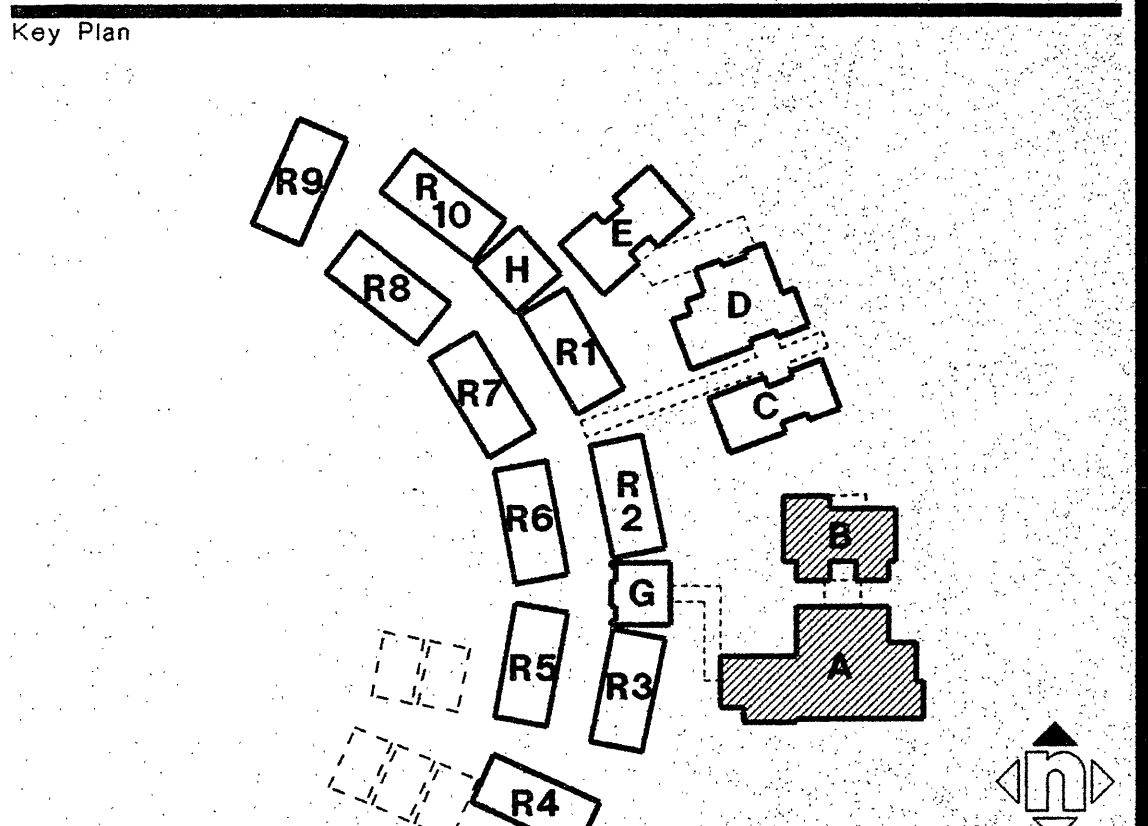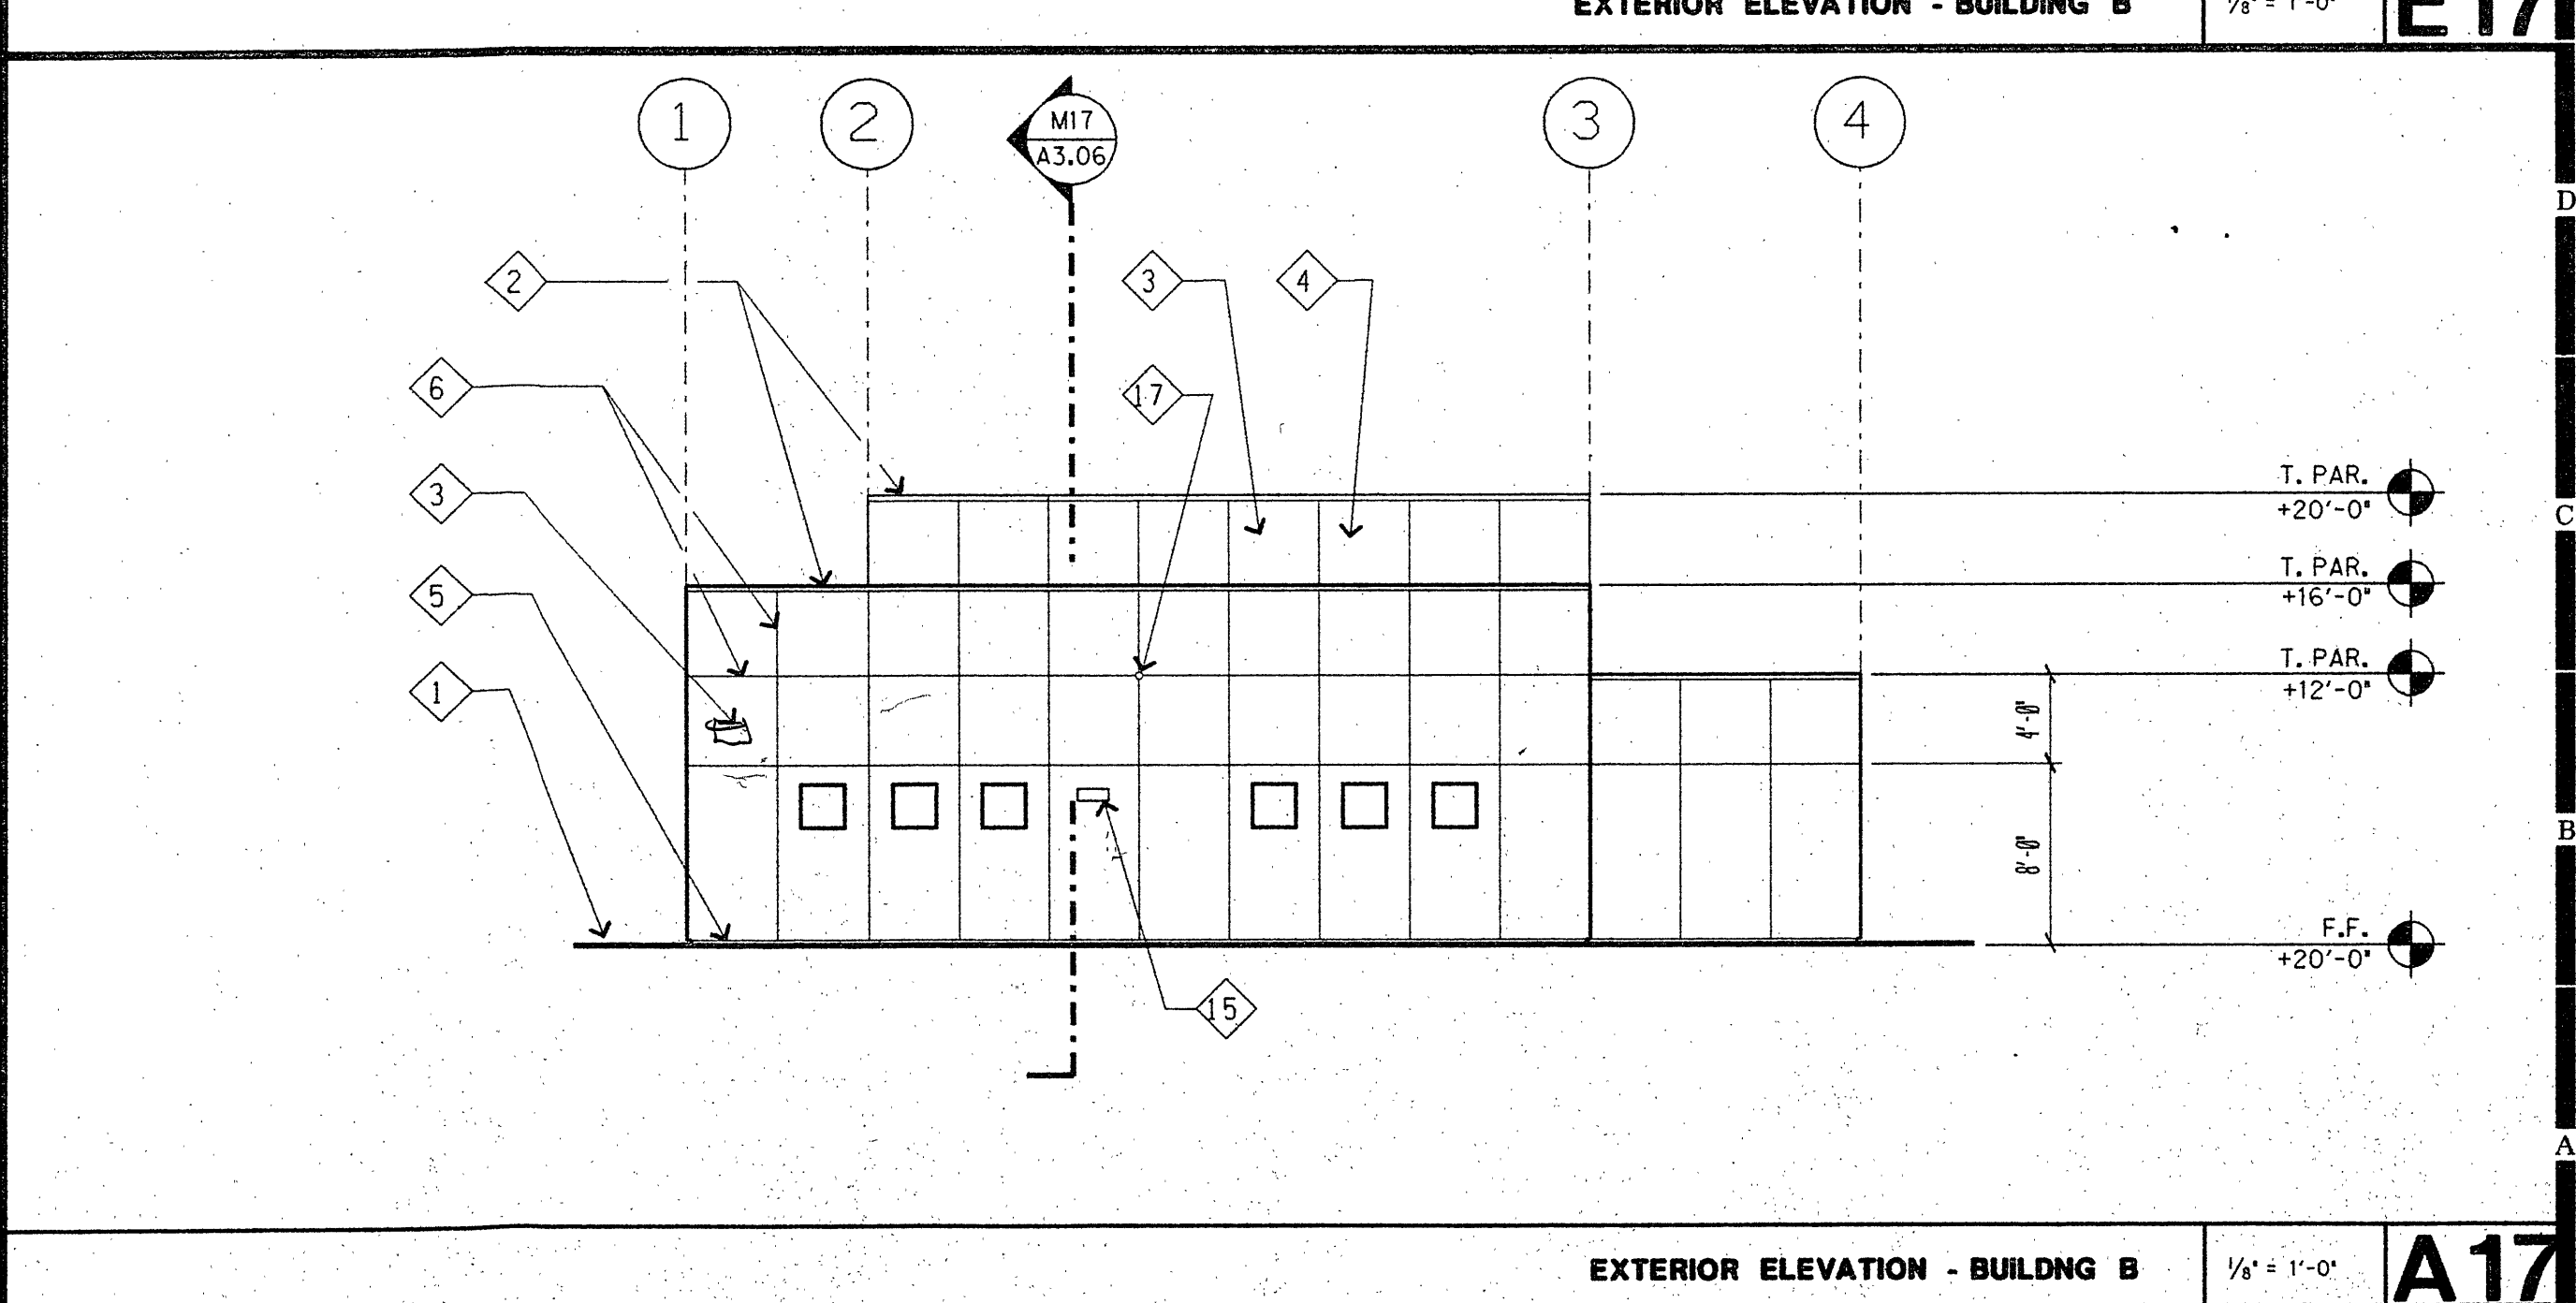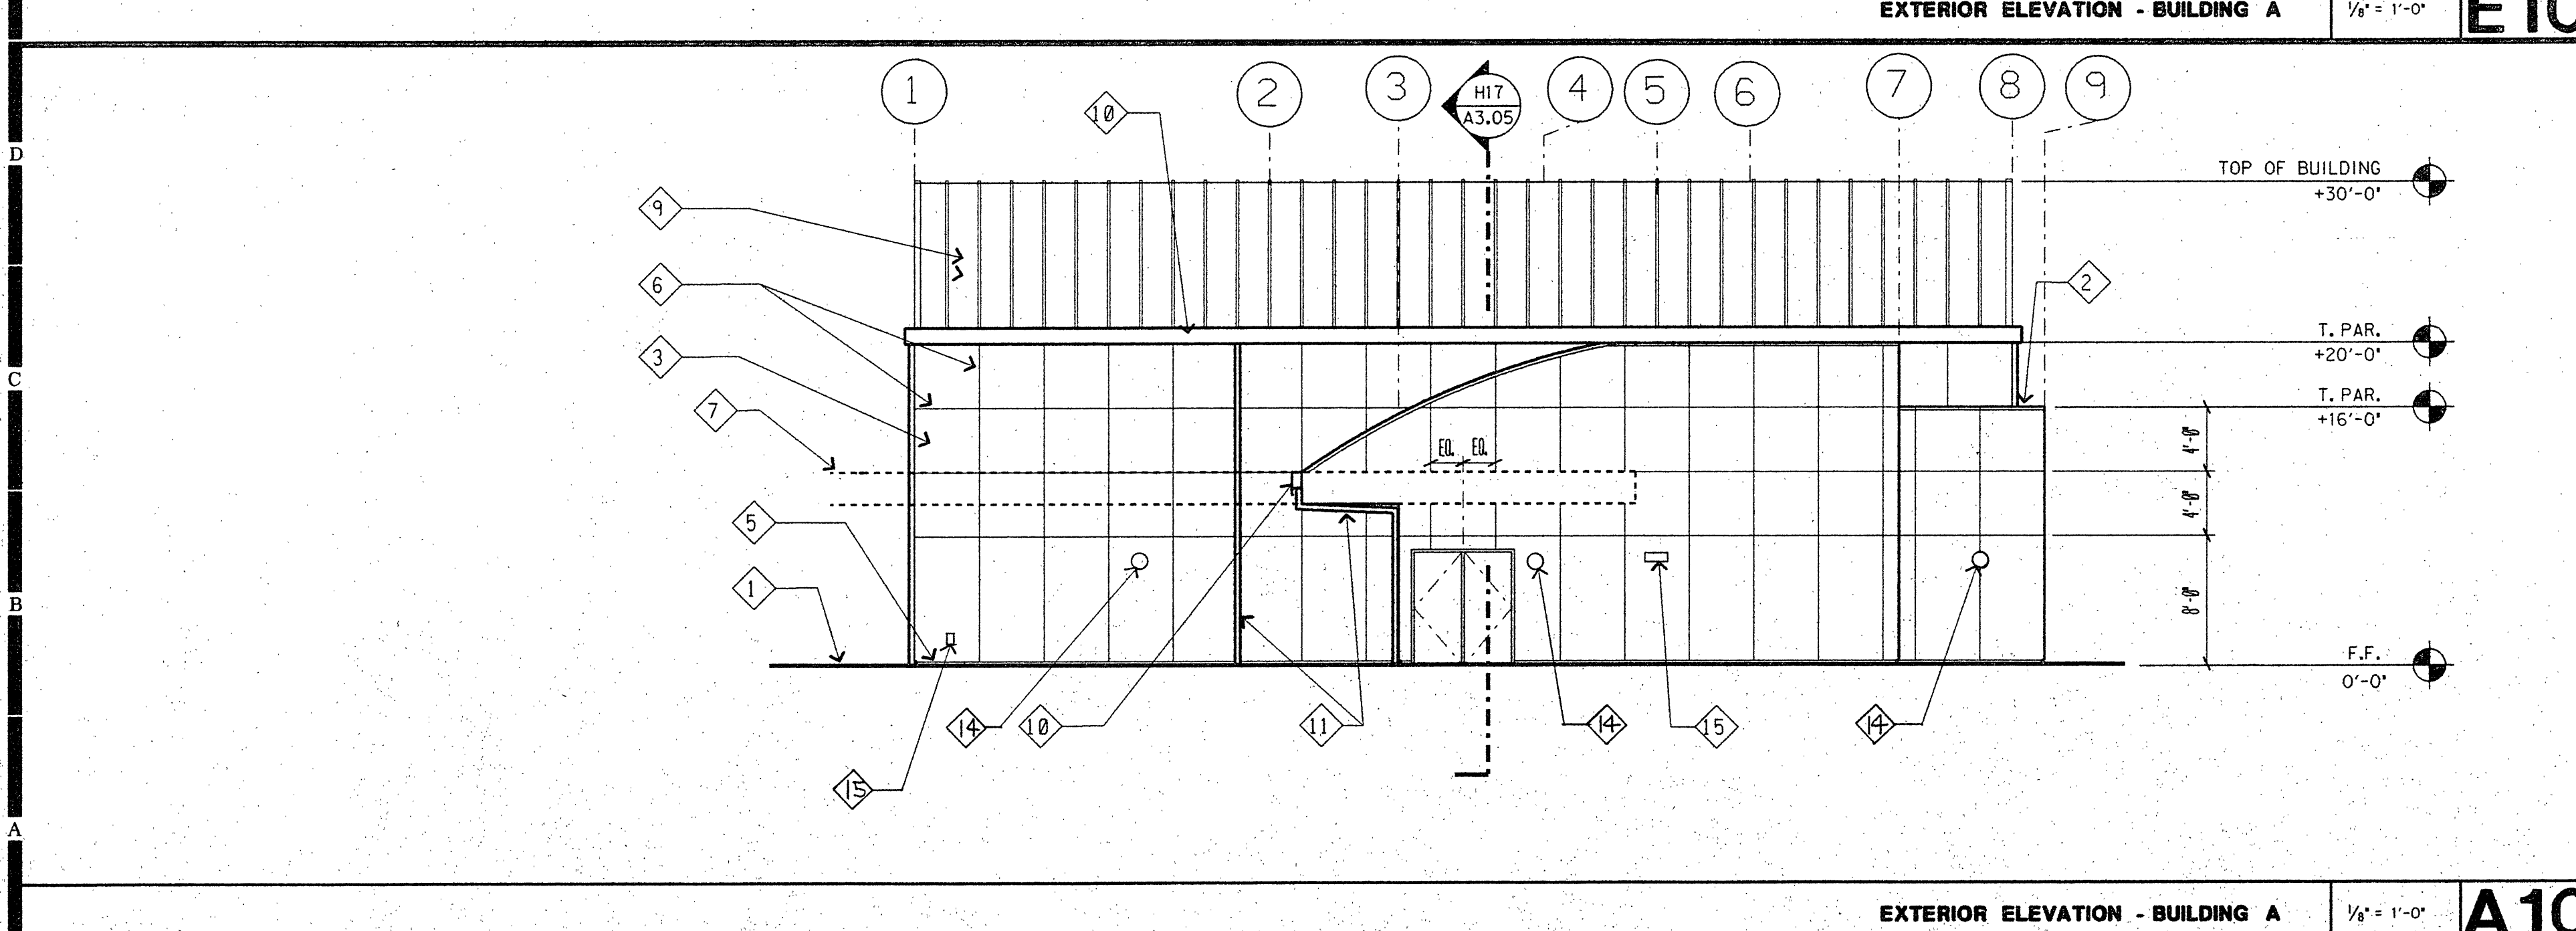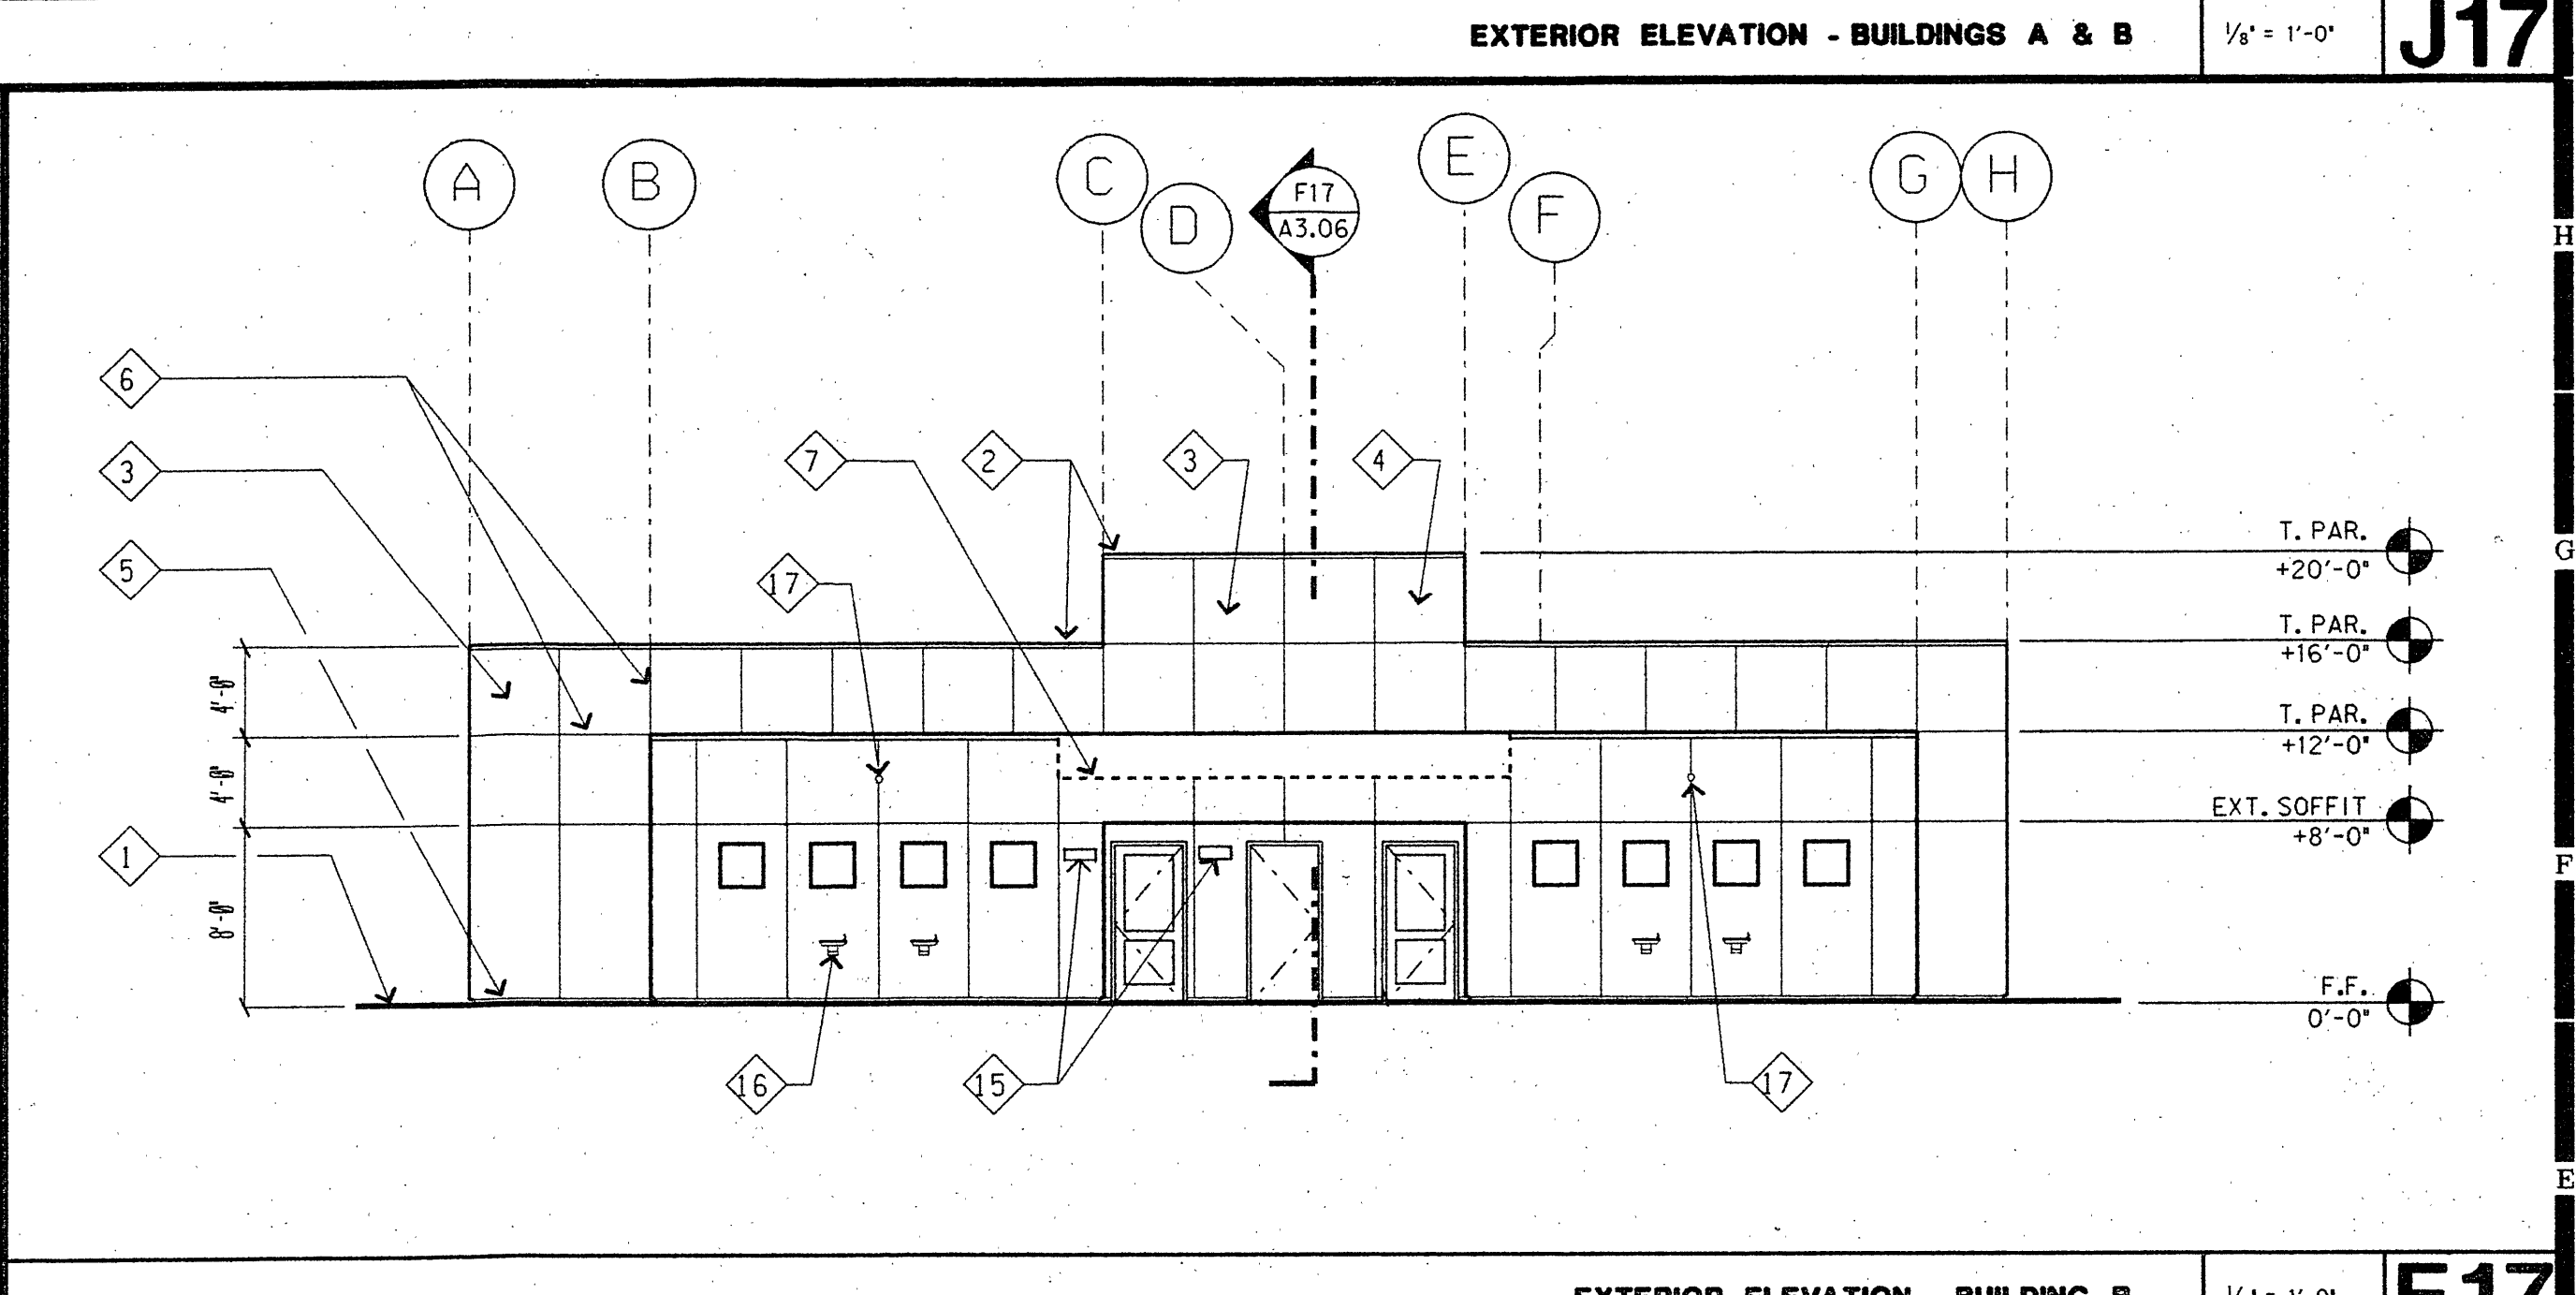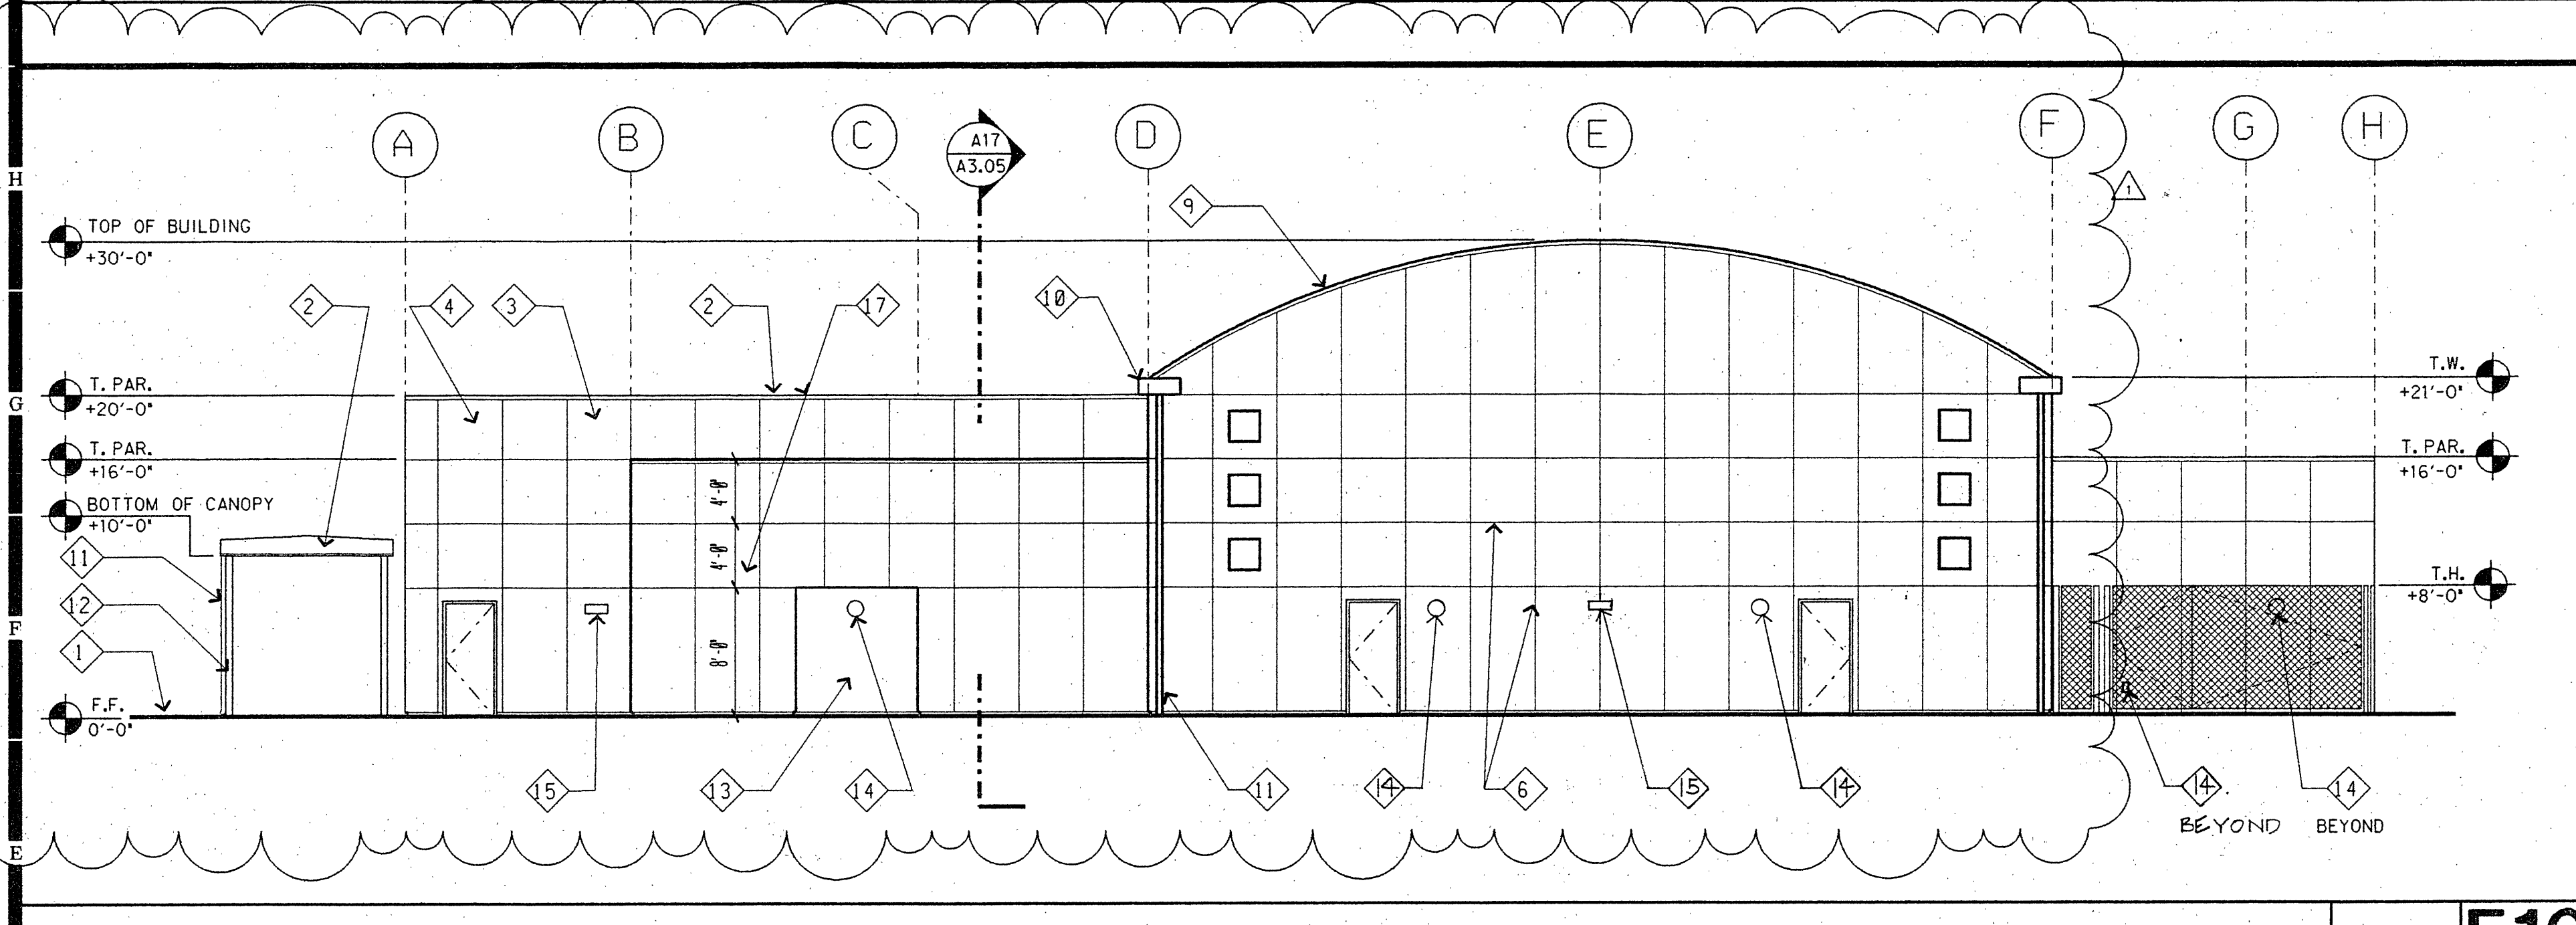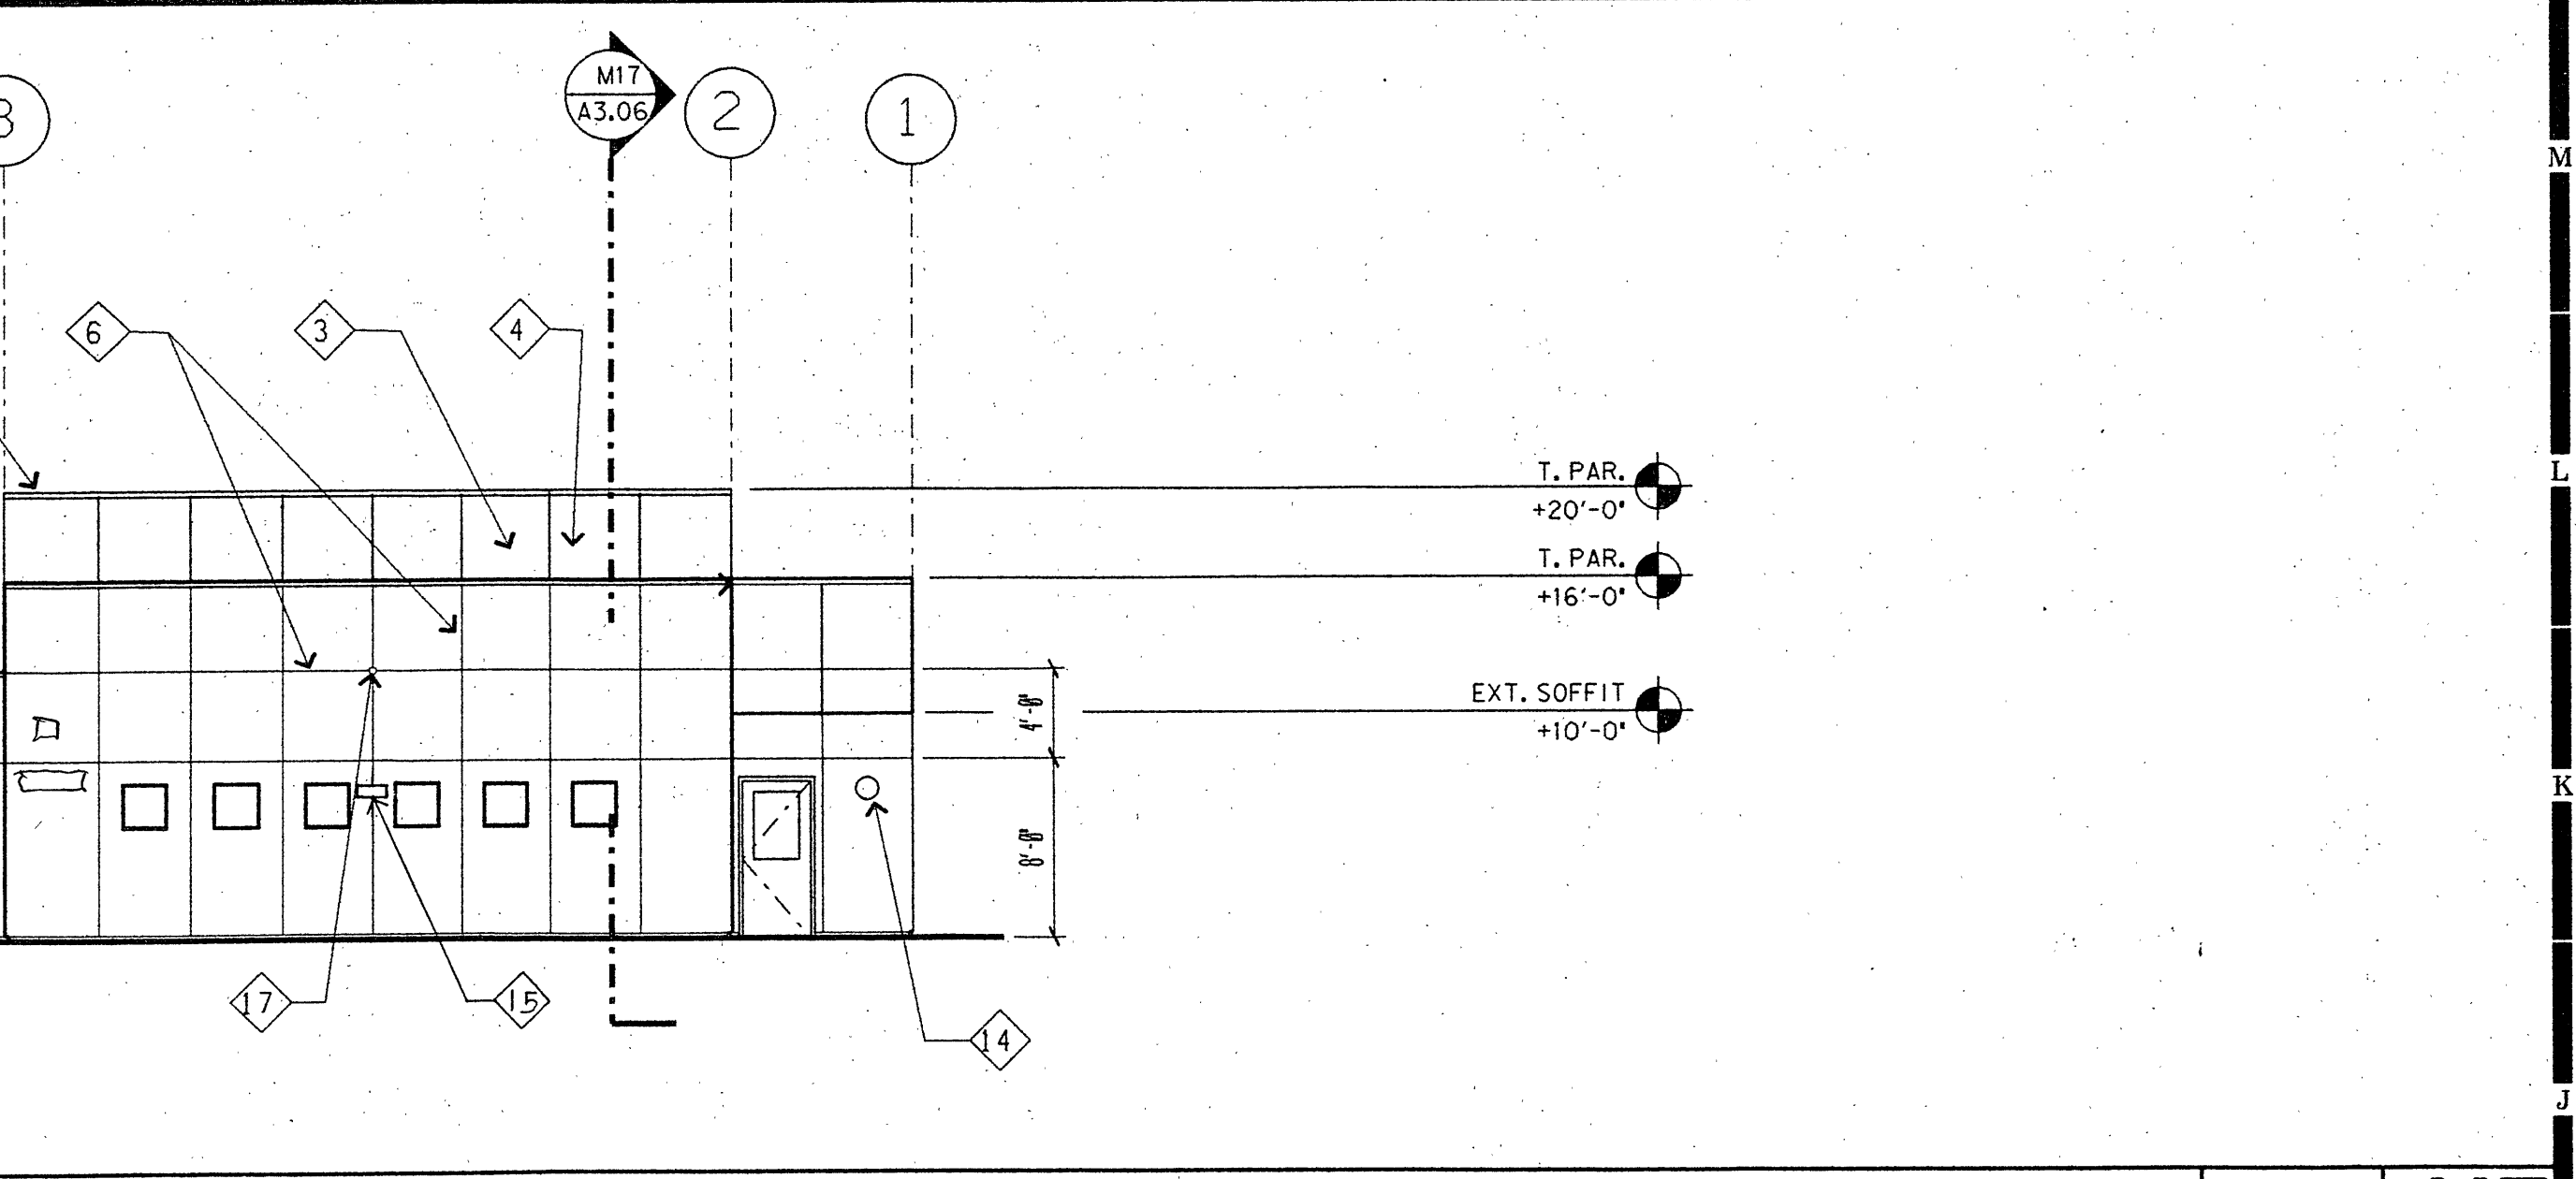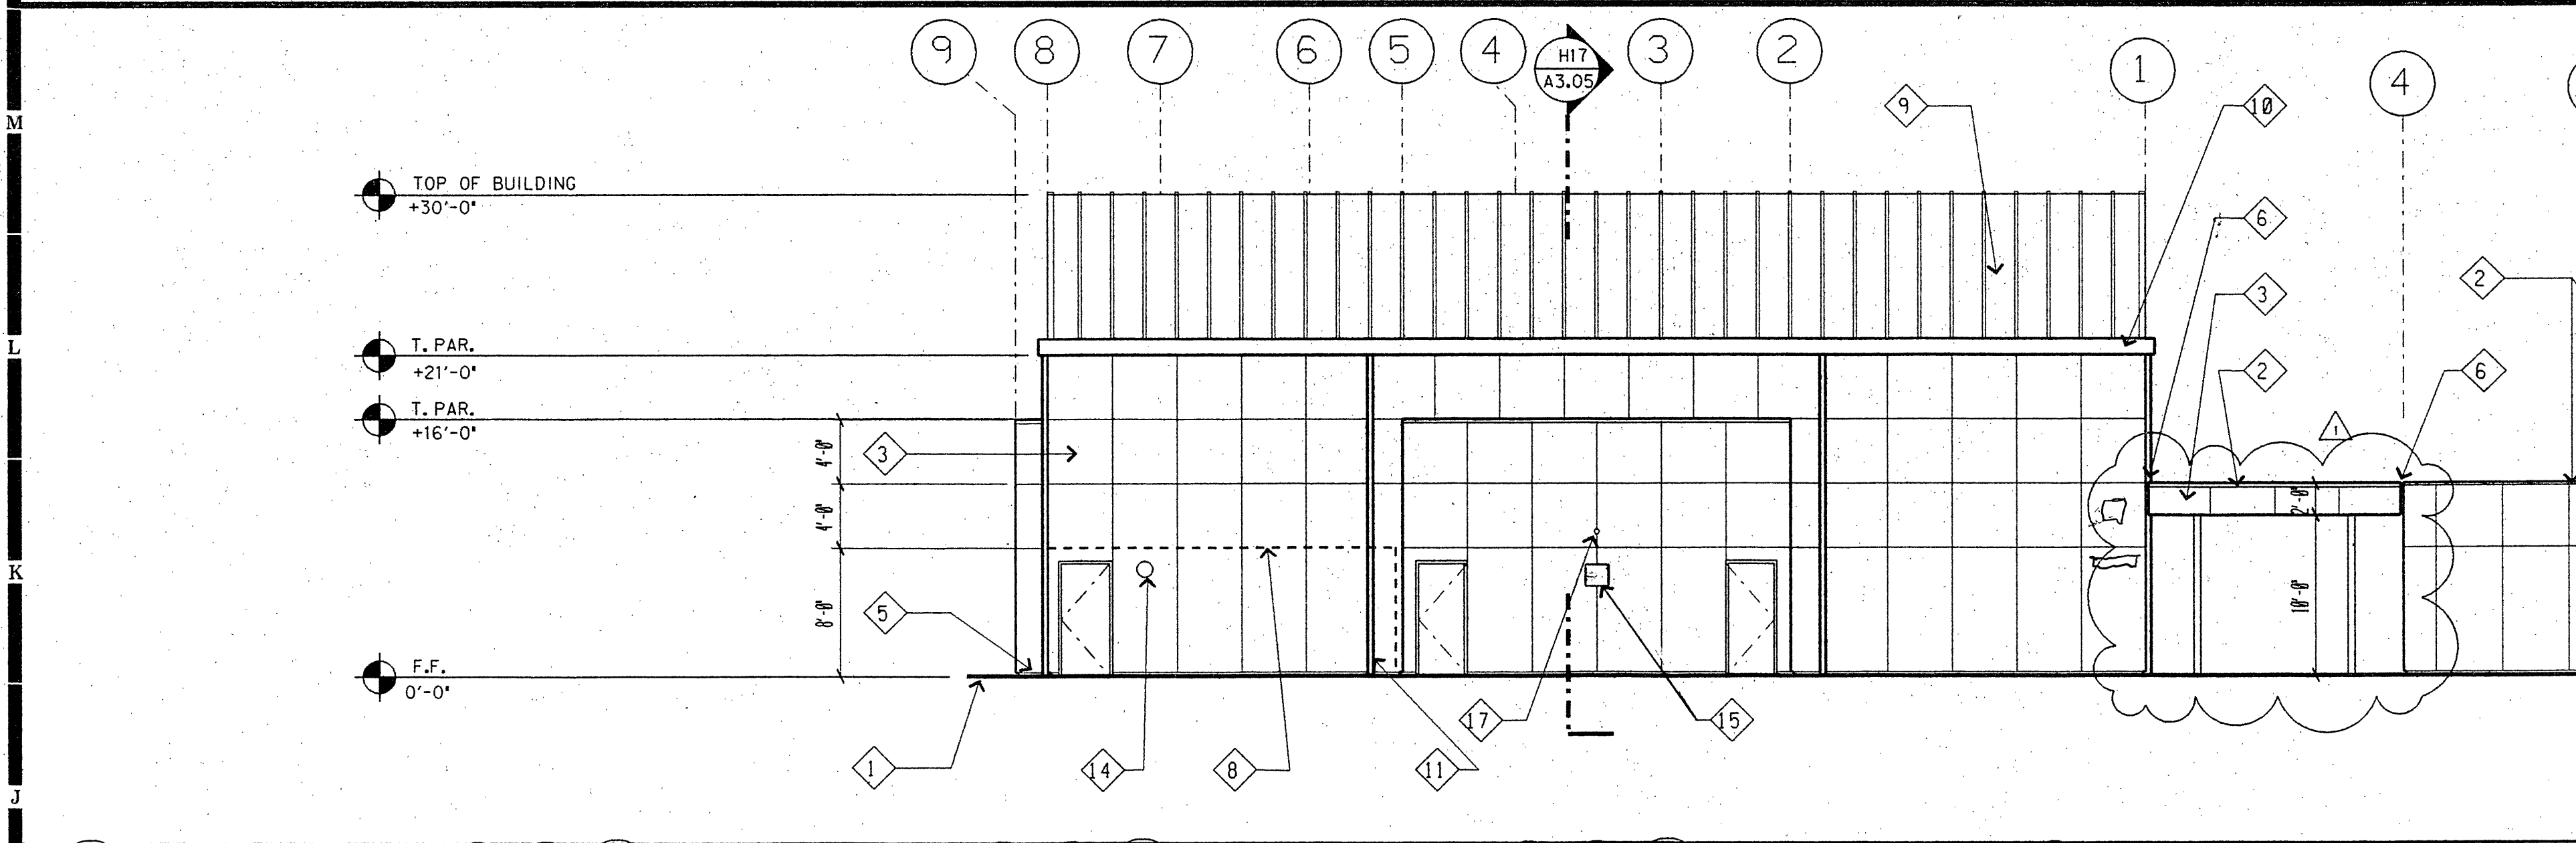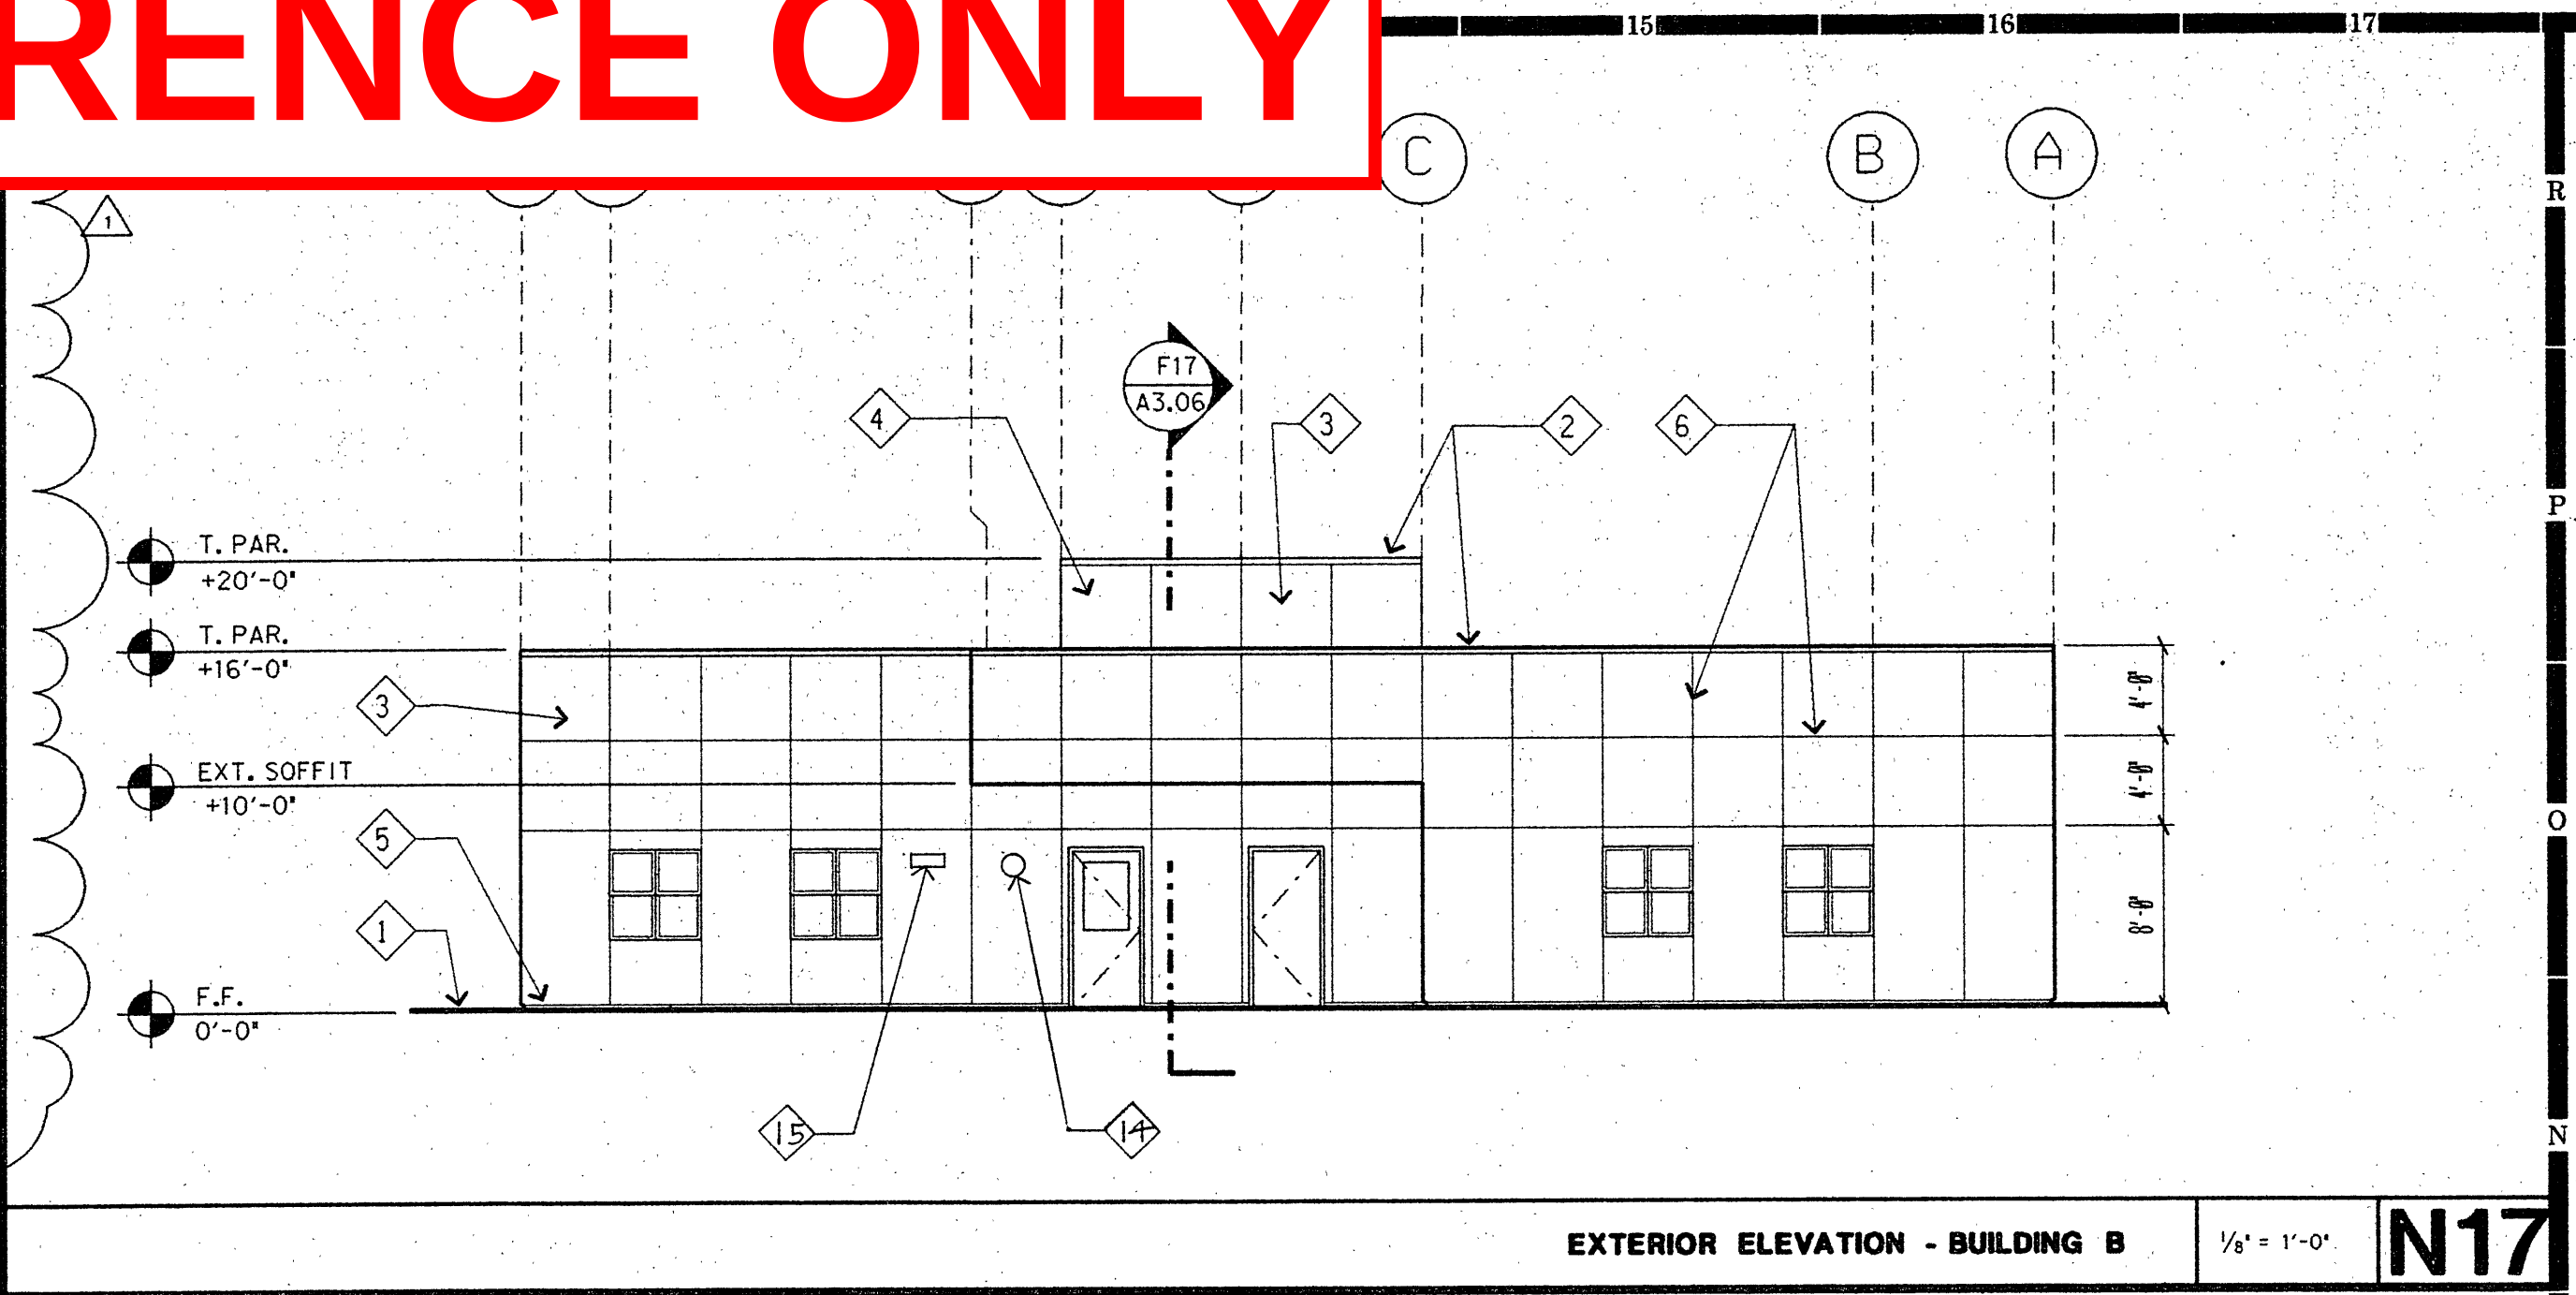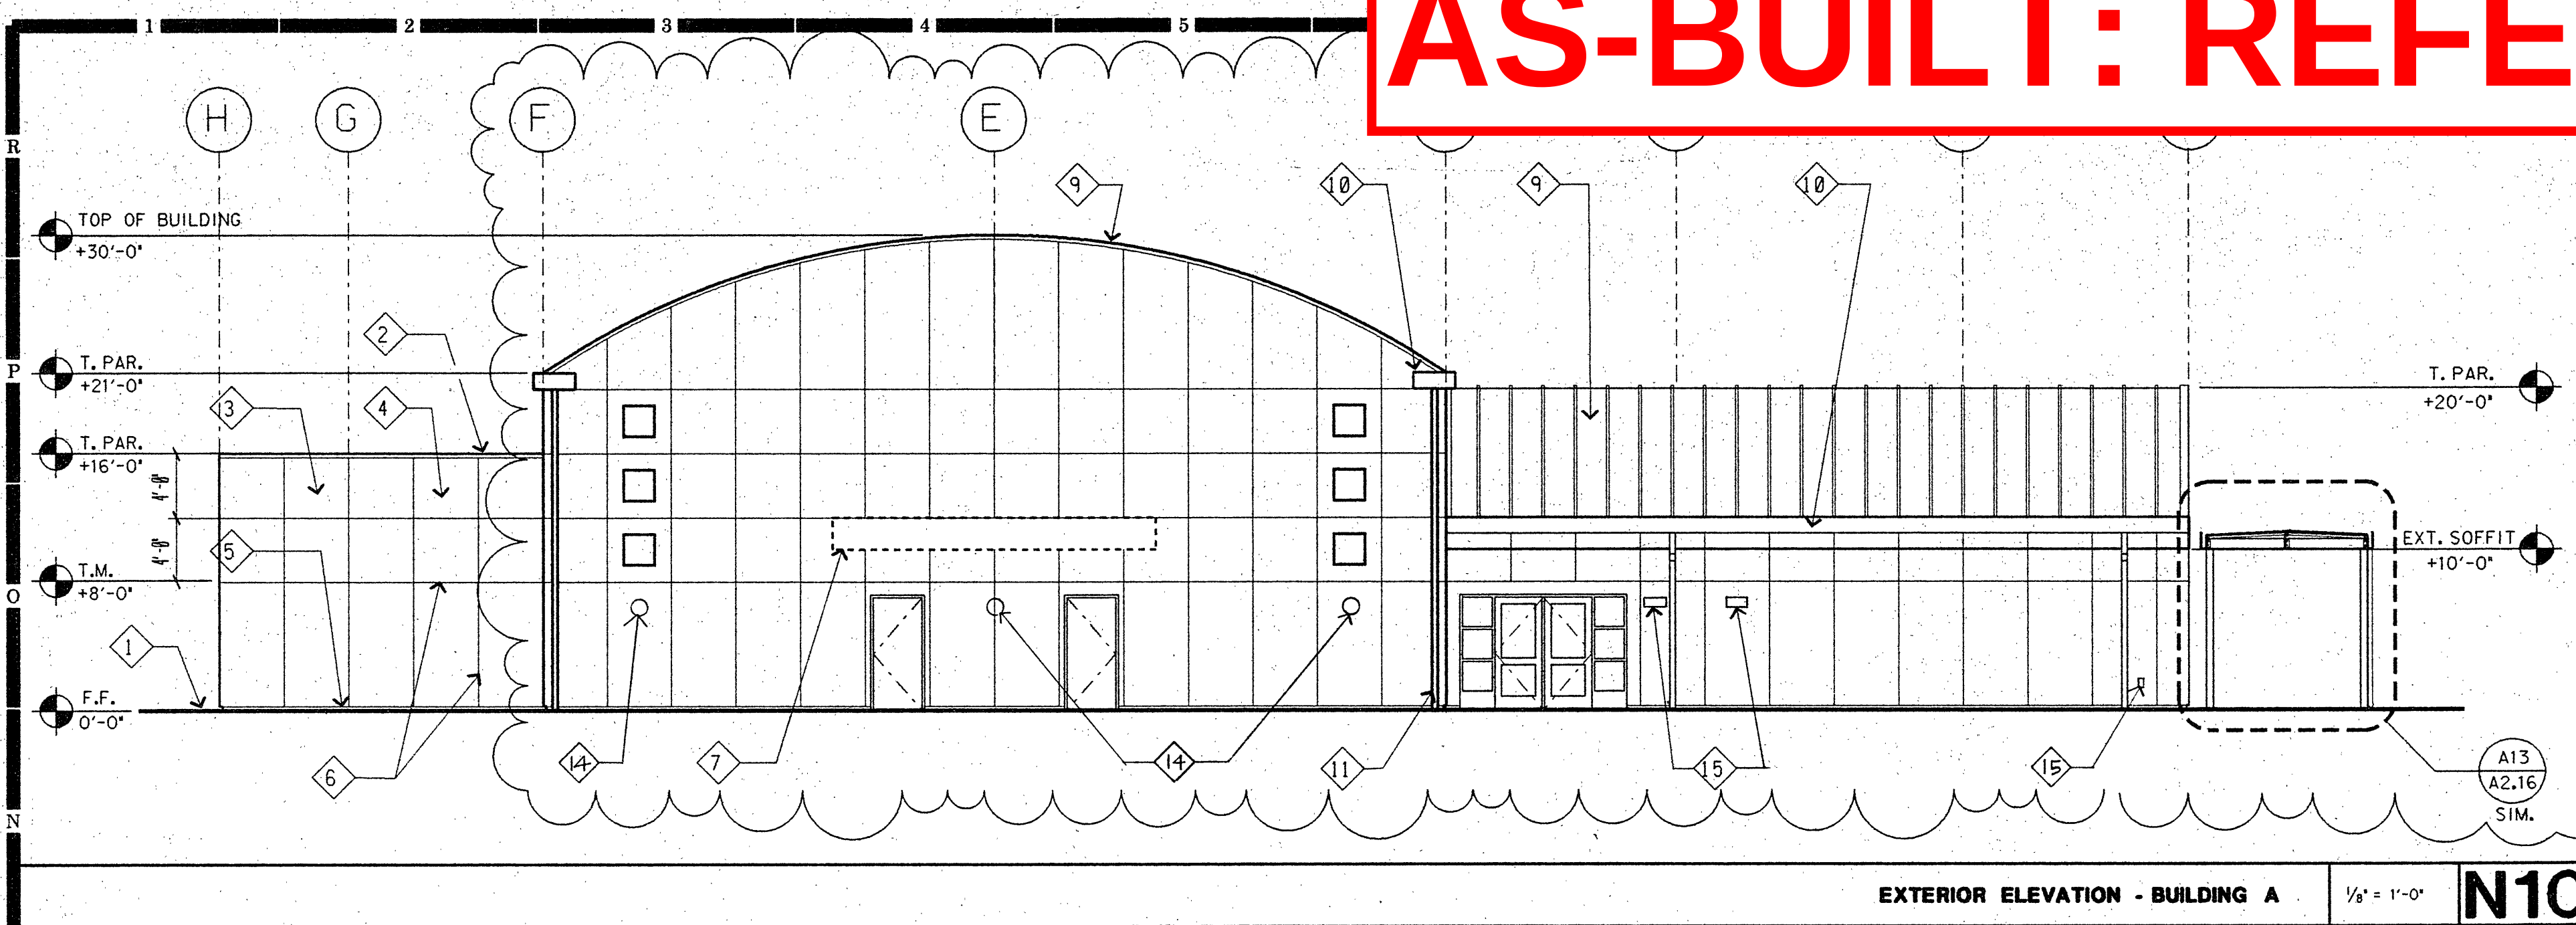


OPSC FILE No.: 62876
AC. 1 FLR. 1 SS. 1
DATE 2-1-96
DSA FILE No.: 1 - 32

Project Title
ELEMENTARY SCHOOL
Pleasanton Unified
School District
4665 Bernal Avenue
Pleasanton, California 94566-7495
(510) 426-4307

No.	Revisions/Submissions	Date
1	REVISION	1/15/96

Drawing Title
**BUILDINGS A & B
EXTERIOR ELEVATIONS**






Designed KDG	Project No. 3195002
Drawn WAA	Scale AS NOTED
Checked SWL	Drawing No. A3.01
Reviewed KDG	Date 6/26/95

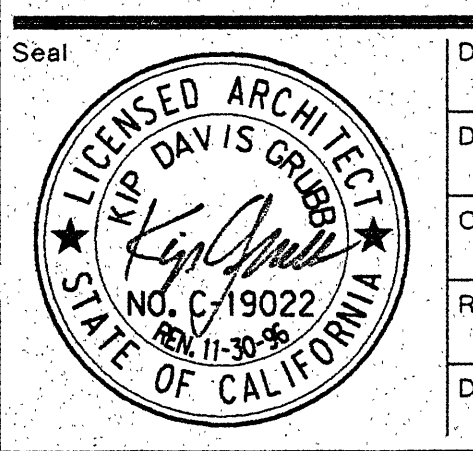

AS-BUILT: REFERENCE ONLY

HMC GROUP
800 HOWE AVE, SUITE 210
SACRAMENTO, CALIF 95825
Telephone, 916 649-3201

- KEYNOTES**
- | No. | DESCRIPTION |
|-----|---|
| 1 | CONC. WALK/MOW STRIP |
| 2 | CONT. MTL. COPING |
| 3 | EXTERIOR CEMENT PLASTER |
| 4 | MECHANICAL SCREEN |
| 5 | 2" REVEAL |
| 6 | EXPANSION JOINT (4'-0" O.C.) |
| 7 | DASHED LINE INDICATES CANOPY IN FOREGROUND |
| 8 | C.M.U. WALL |
| 9 | CANOPY STRUCTURE BEYOND |
| 10 | ELECTRICAL DEVICE - SEE ELECTRICAL DRAWINGS |
| 11 | OVERFLOW OUTLET - SEE MECHANICAL DRAWINGS |
| 12 | NOT USED |
| 13 | NOT USED |
| 14 | LIGHT FIXTURE - SEE ELECTRICAL DWGS. |
- ADDITIONAL NOTES SPECIFIC TO THIS SHEET:

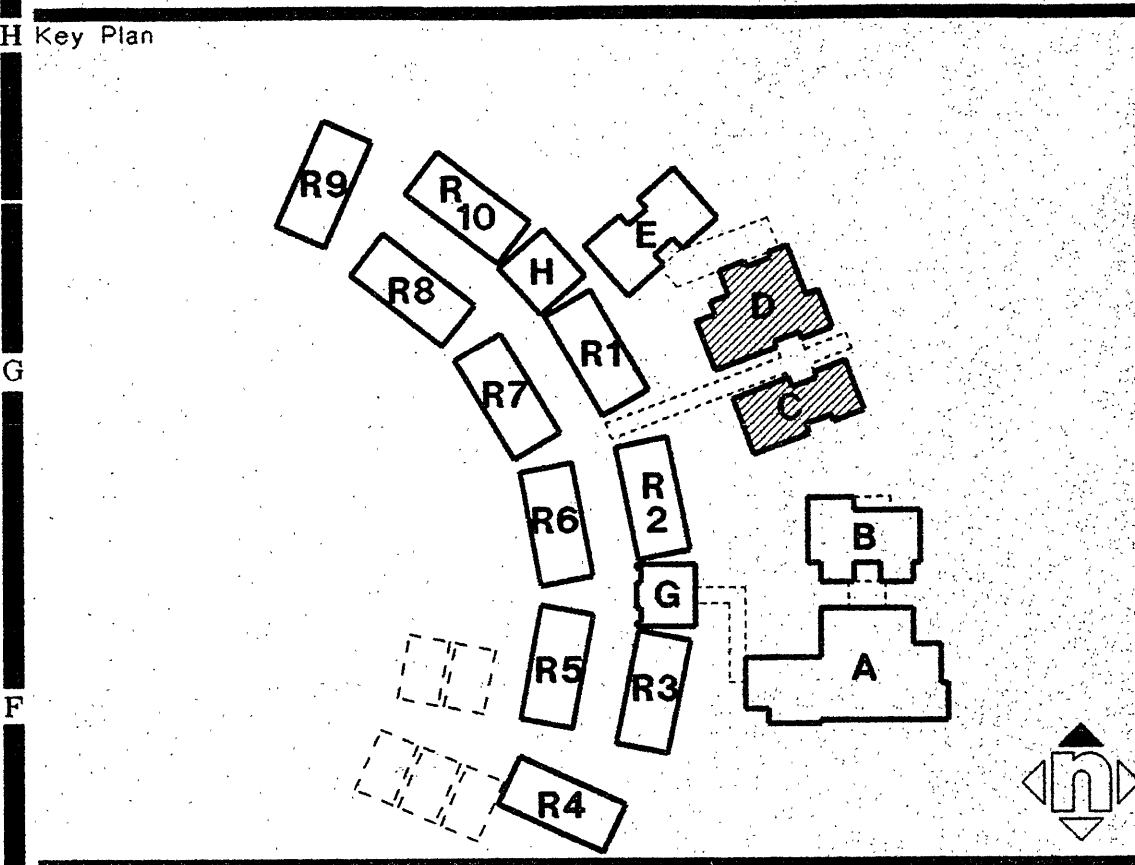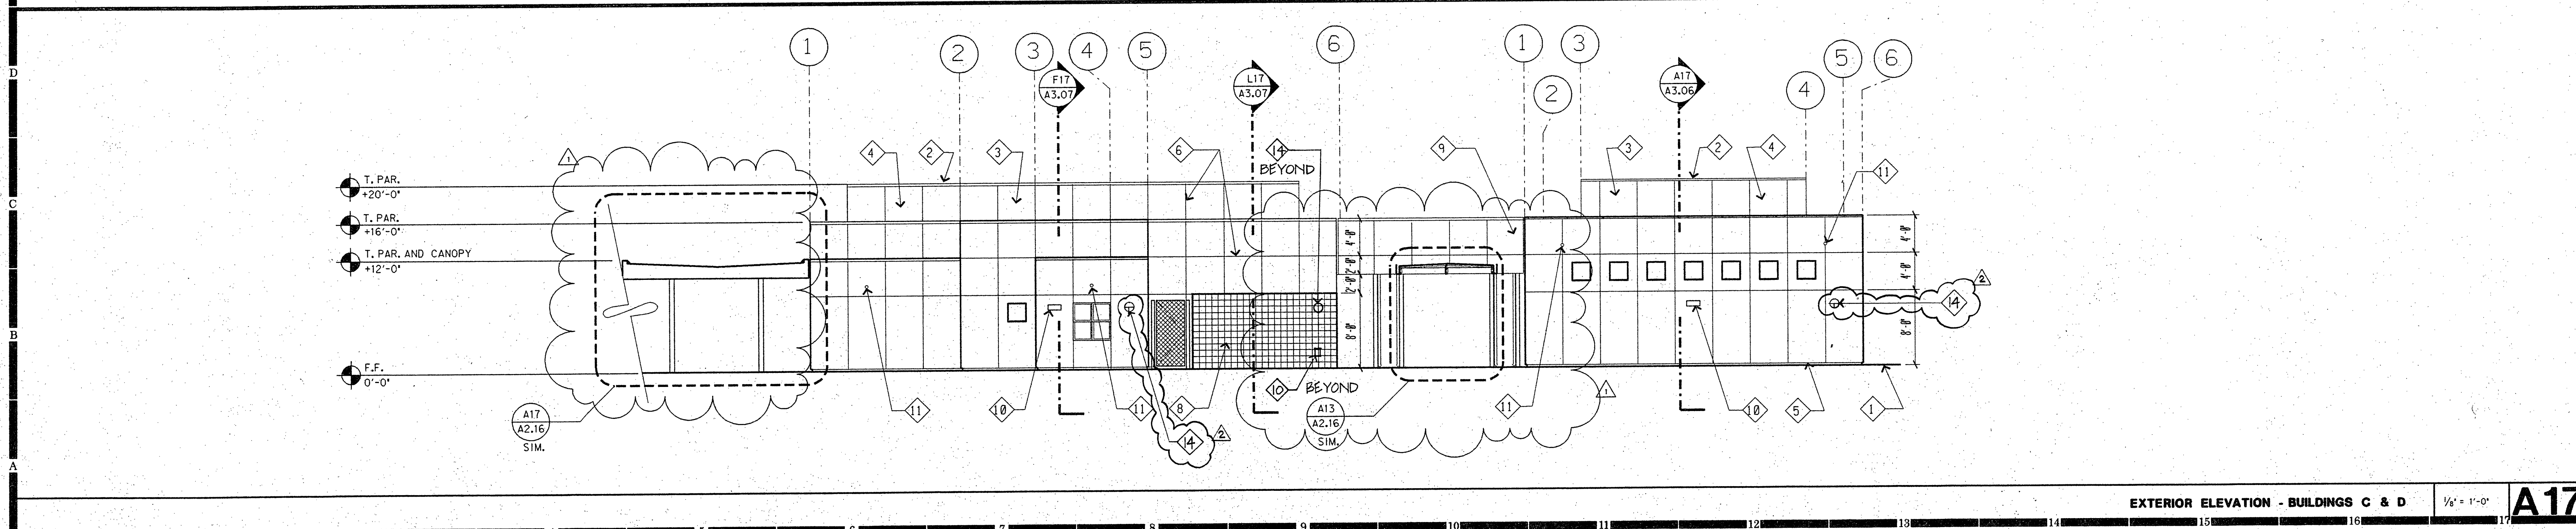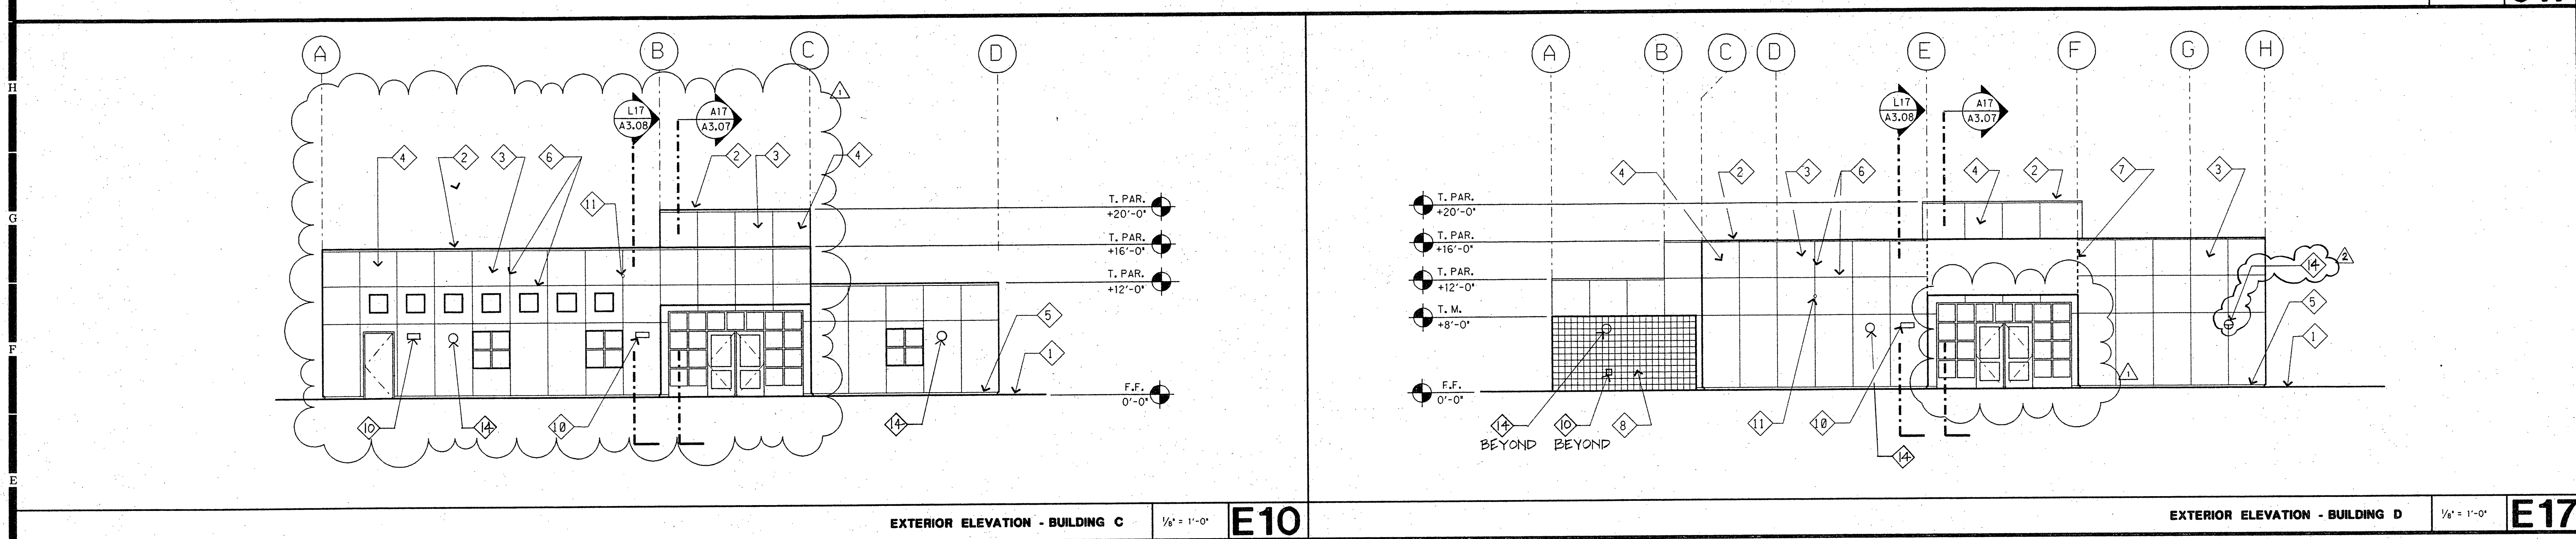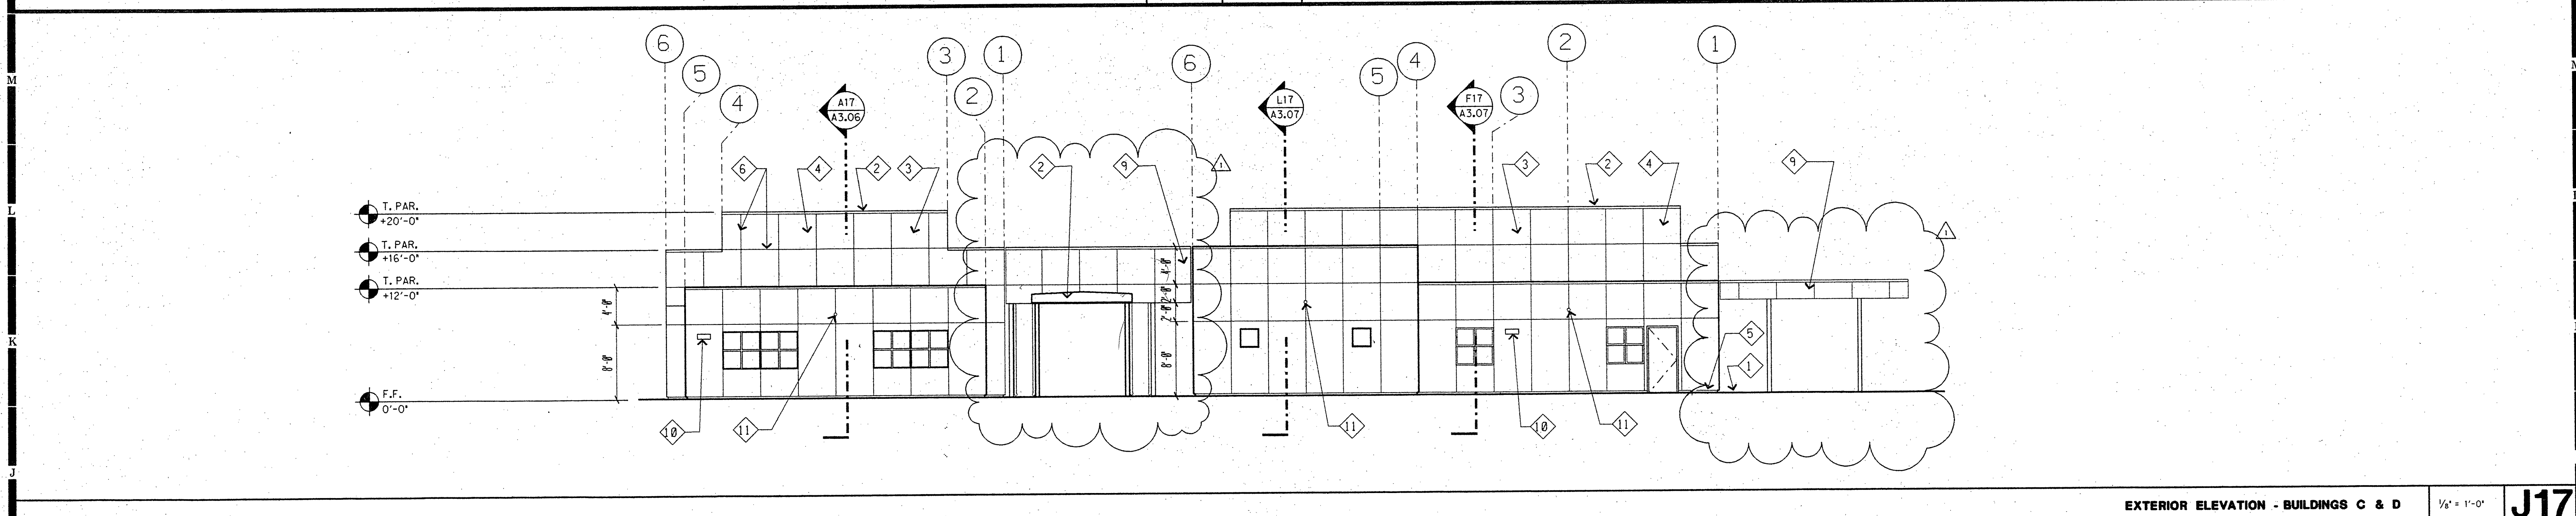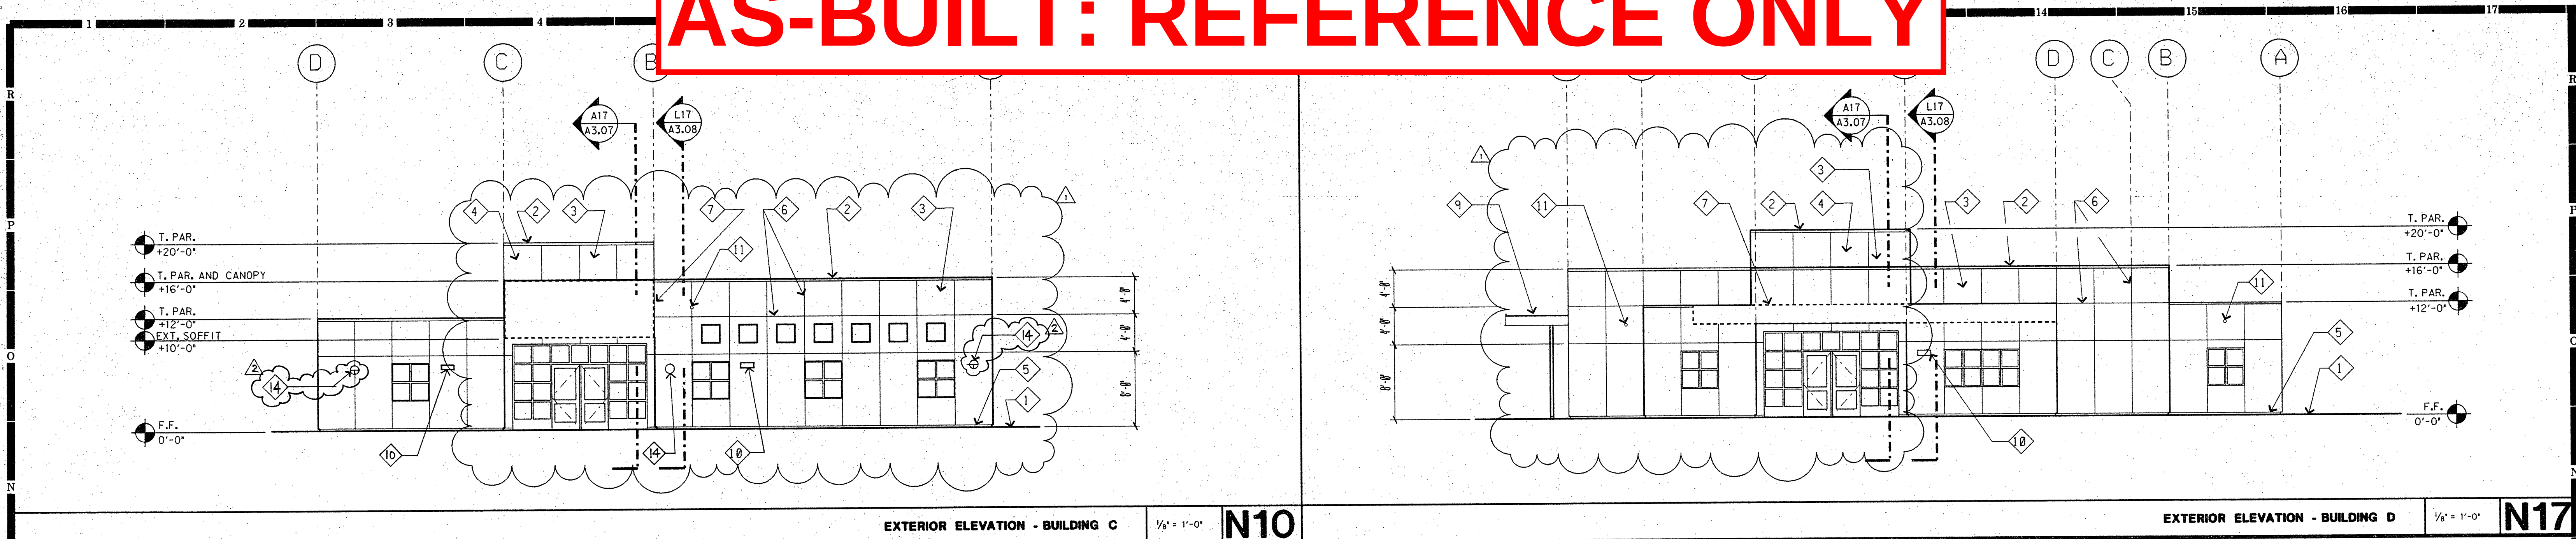

OPSC FILE No.: 62876
DATE: 2-1-96
DSA FILE No.: 1 - 32

ELEMENTARY SCHOOL
Pleasanton Unified
School District
4665 Bernal Avenue
Pleasanton, California 94566-7498
(510) 426-4307


No.	Revisions/Submissions	Date
1	REVISION	1/19/96
2	REVISION	2/15/96

Drawing Title: **BUILDINGS C & D EXTERIOR ELEVATIONS**


Designed: KDG	Project No: 3195002
Drawn: WAA	Scale: AS NOTED
Checked: SWL	Drawing No: A3.02
Reviewed: KDG	Date: 6/26/95

AS-BUILT: REFERENCE ONLY


Note: Building H is now Building E

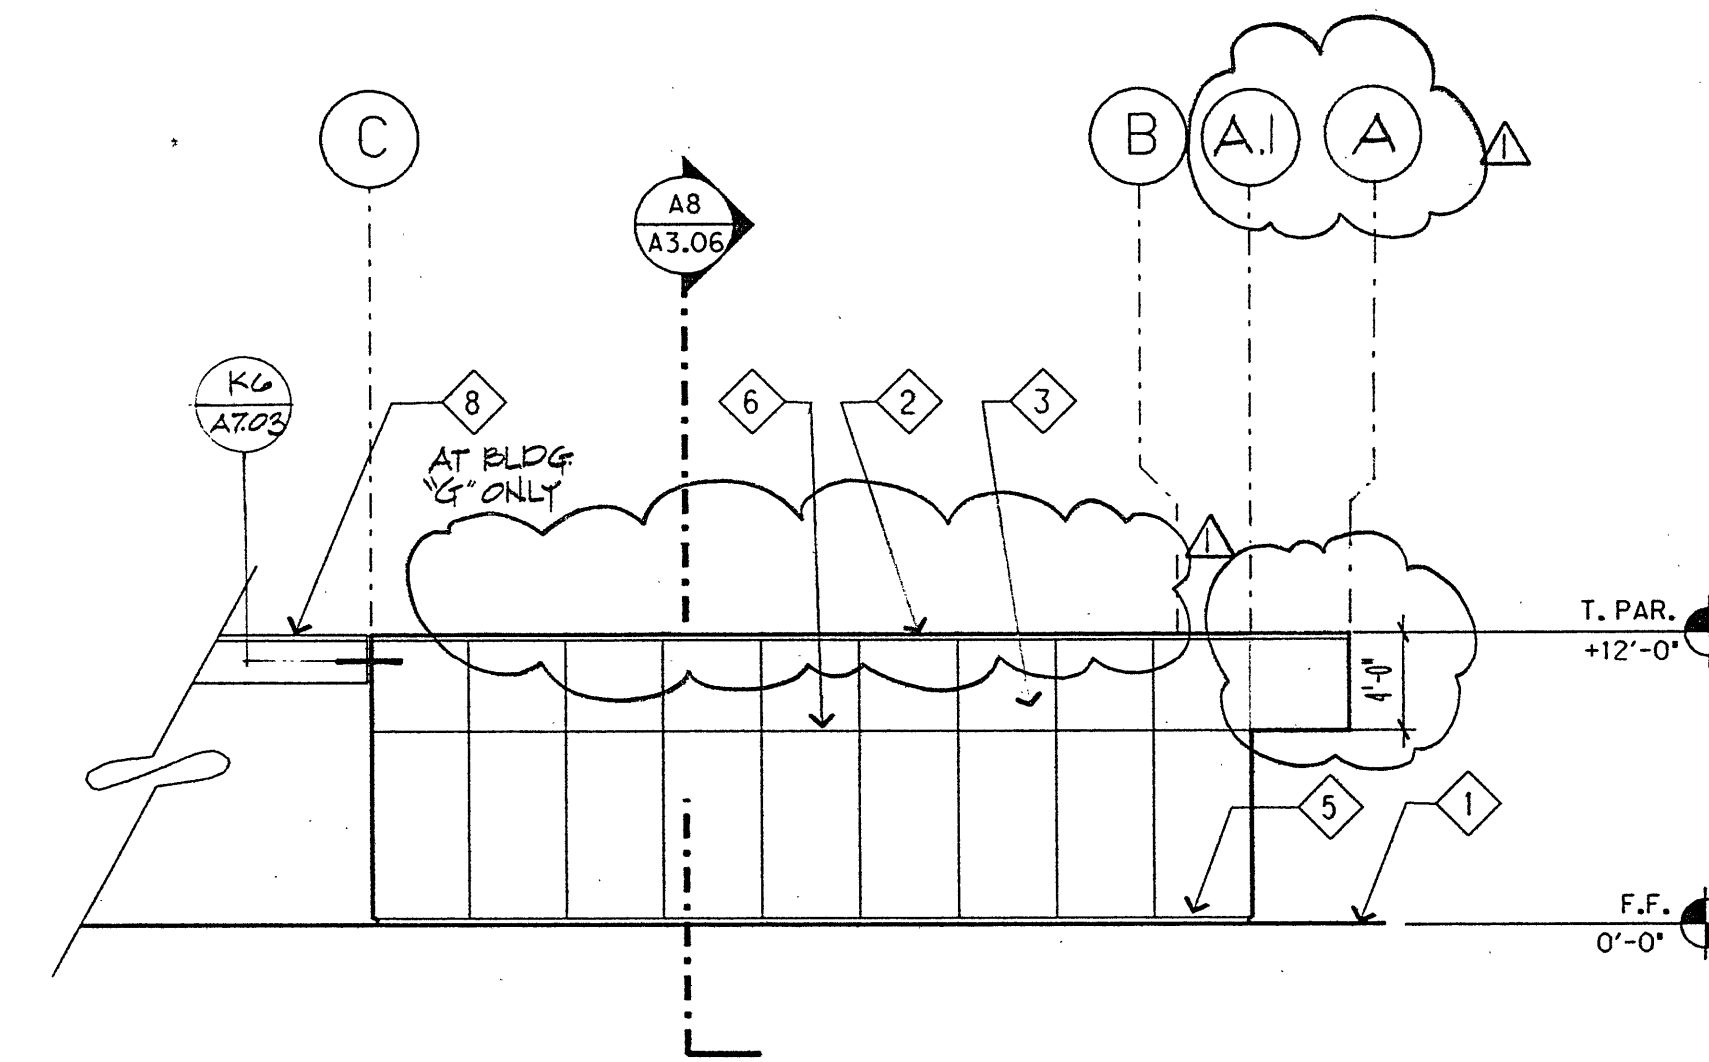


EXTERIOR ELEVATION - BUILDINGS G & H 1/8" = 1'-0" **E** **N17**

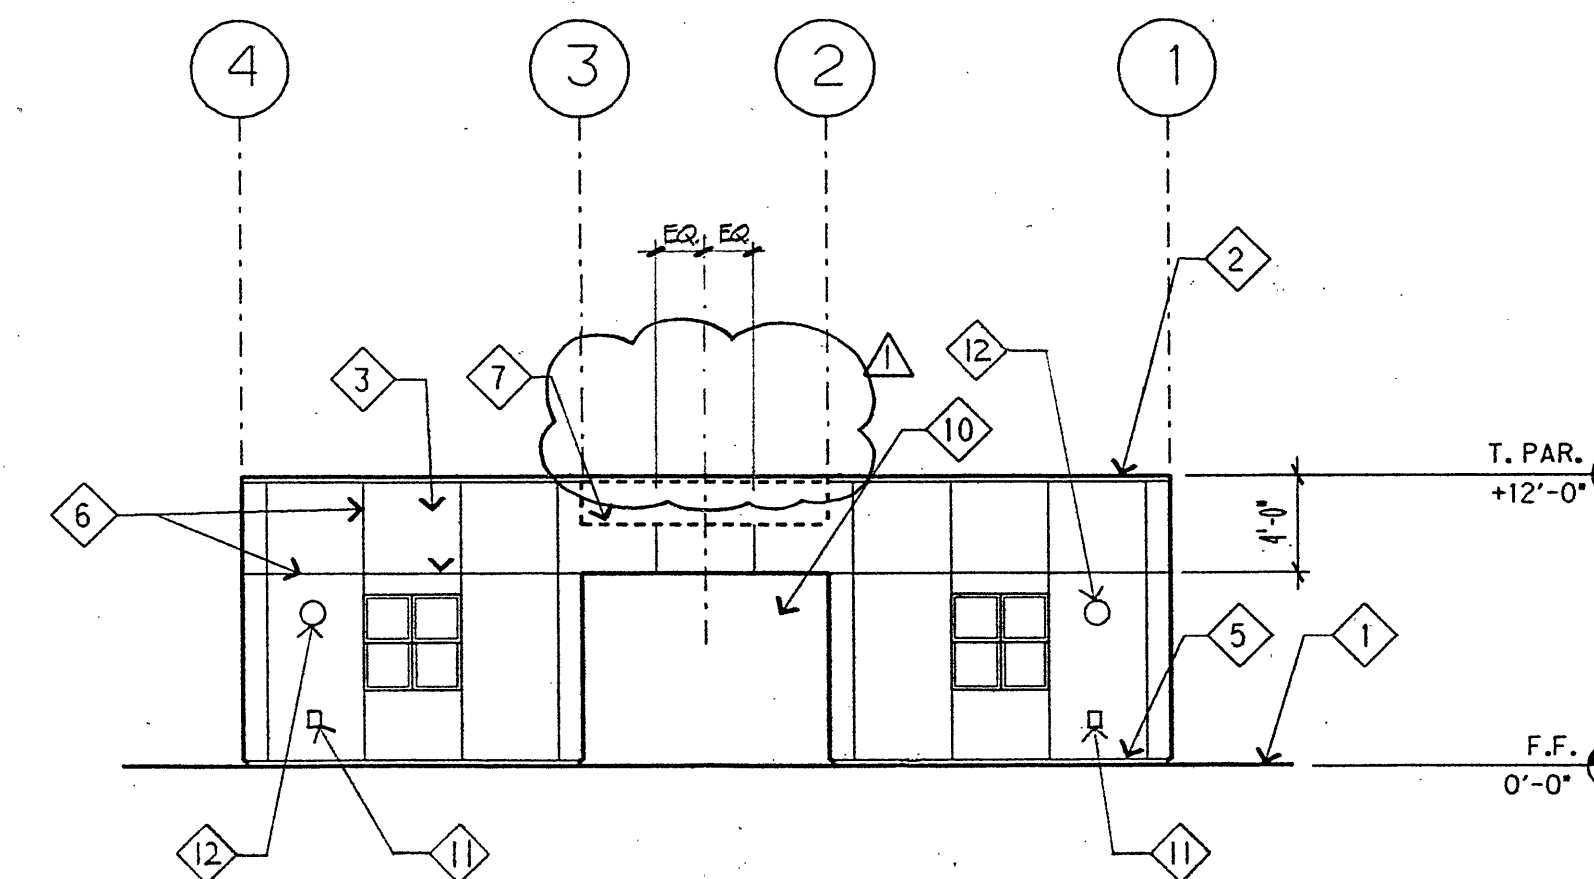

EXTERIOR ELEVATION - BUILDINGS G & H 1/8" = 1'-0" **E** **J17**

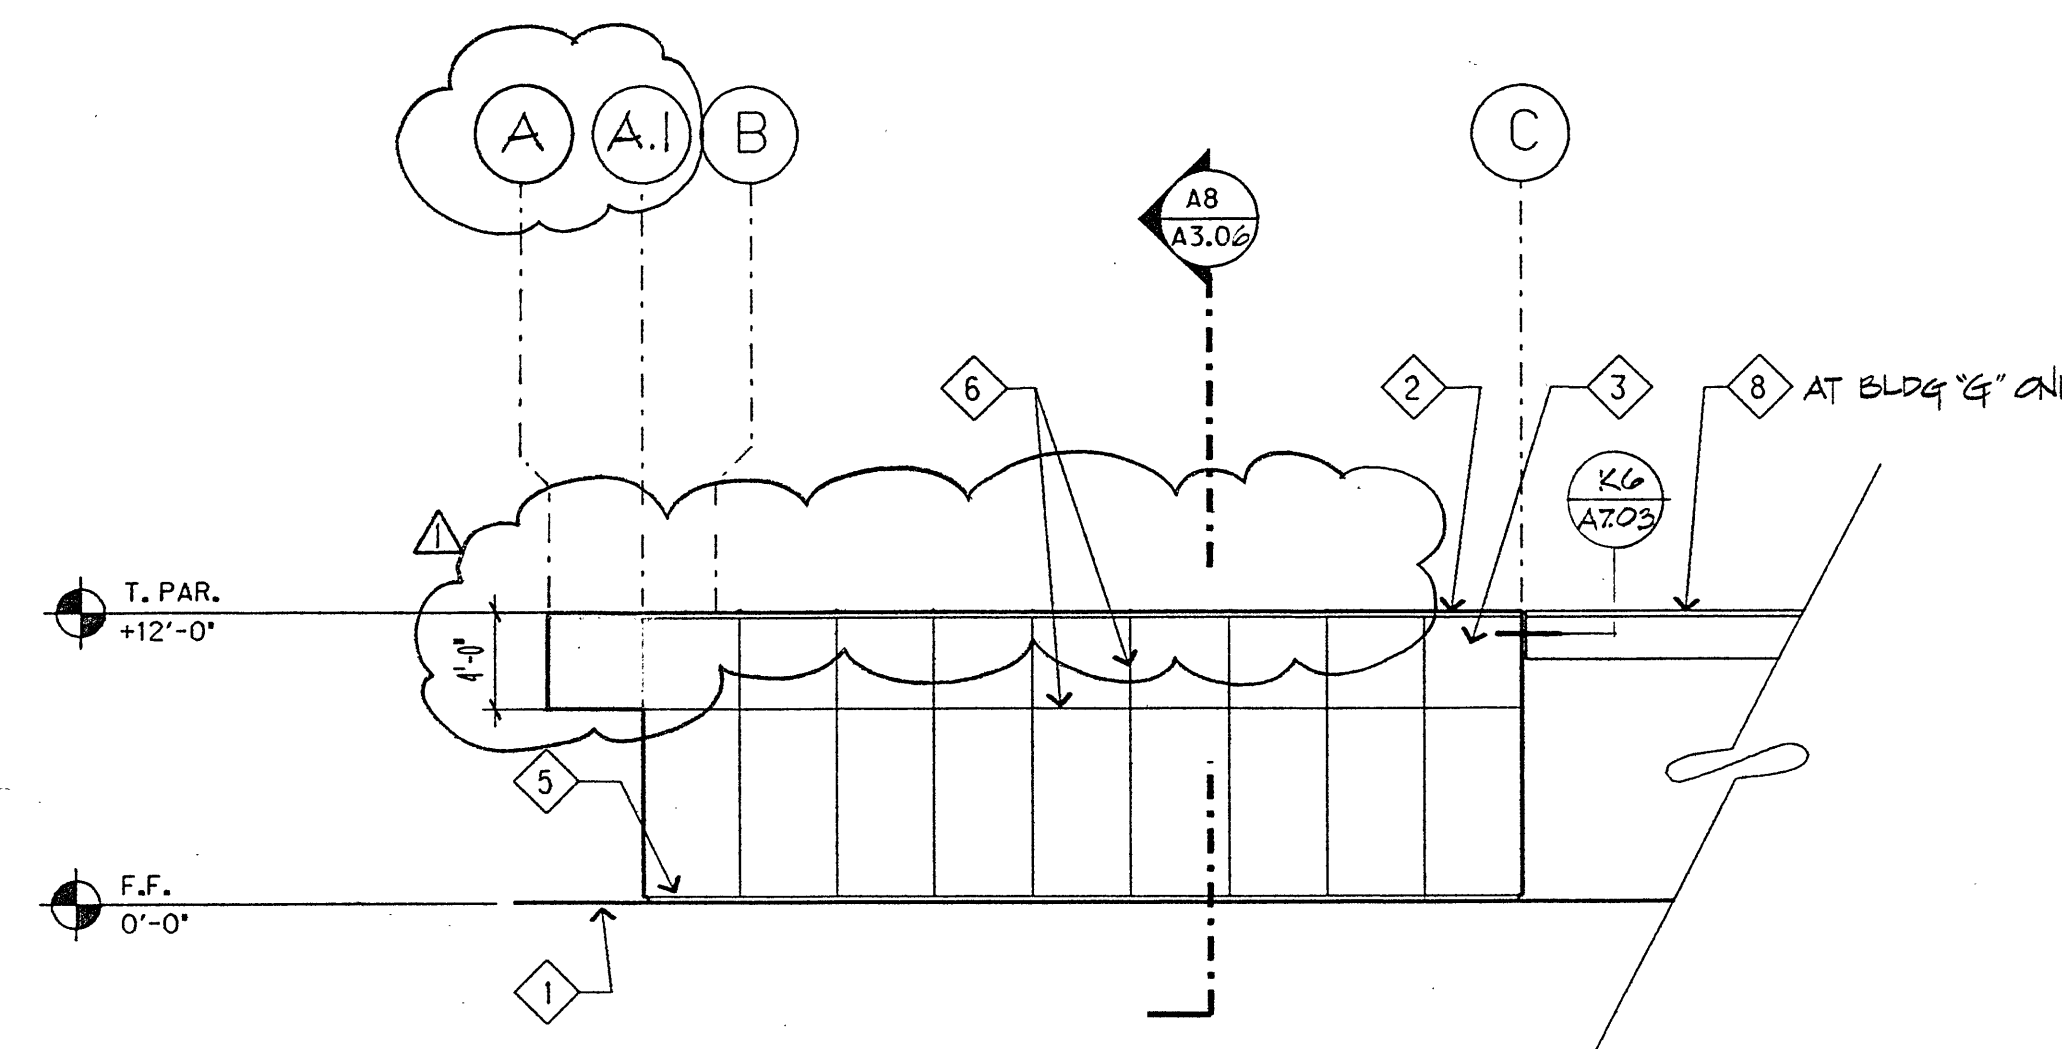


EXTERIOR ELEVATION - BUILDINGS G & H 1/8" = 1'-0" **E** **E17**

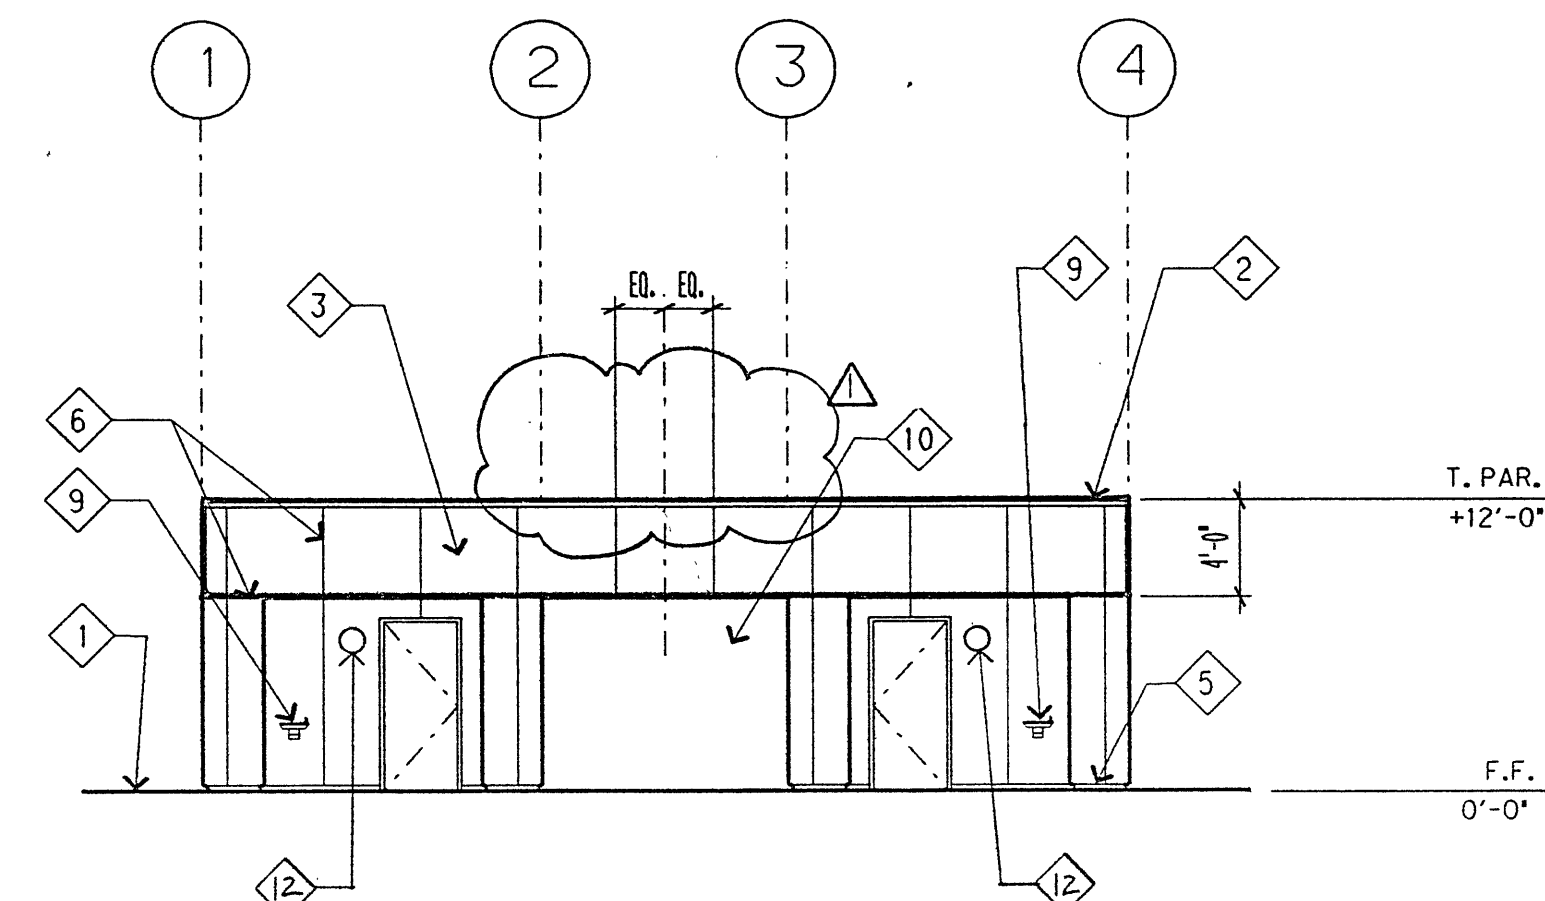

EXTERIOR ELEVATION - BUILDINGS G & H 1/8" = 1'-0" **E** **A17**

HMC GROUP
800 HOWE AVE, SUITE 210
SACRAMENTO, CALIF 95825
Telephone, 916 649 - 3201

KEYNOTES	
No.	DESCRIPTION
1	CONC. WALK/MOW STRIP
2	CONT. MTL. COPING
3	EXTERIOR CEMENT PLASTER
4	NOT USED
5	2" REVEAL
6	EXPANSION JOINT (4'-0" O.C.)
7	DASHED LINE INDICATES CANOPY IN FOREGROUND
ADDITIONAL NOTES SPECIFIC TO THIS SHEET:	
8	CANOPY
9	DRINKING FOUNTAIN
10	BREEZEWAY
11	ELECTRICAL DEVICE - SEE ELECTRICAL DRAWINGS
12	LIGHT FIXTURE - SEE ELECTRICAL DRAWINGS

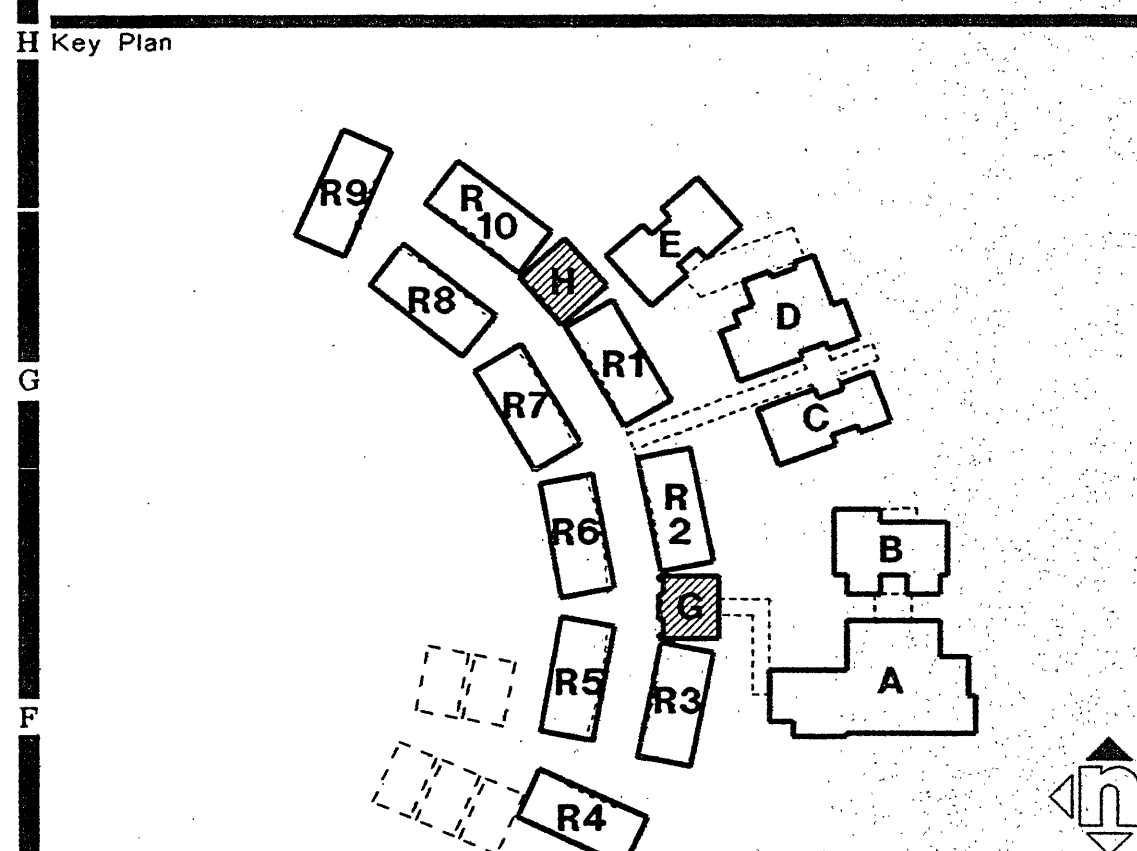

OPSC FILE No.: 62876

IDENTIFICATION STAMP
DIV. OF THE STATE ARCHITECT
OFFICE OF REGULATION SERVICES

AC: [Signature] PLR: [Signature] DATE: 2-1-96

DSA FILE No.: 62876

ELEMENTARY SCHOOL
Pleasanton Unified
School District
4665 Bernal Avenue
Pleasanton, California 94566-7498
(510) 426-4307

No.	Revisions/Submissions	Date
1	REVISION	1/14/96

BUILDINGS G & H E
EXTERIOR ELEVATIONS

Designed KDG	Project No. 3195002
Drawn JKH	Scale AS NOTED
Checked SWL	Drawing No. A3.04
Reviewed KDG	Date 6/26/95

