


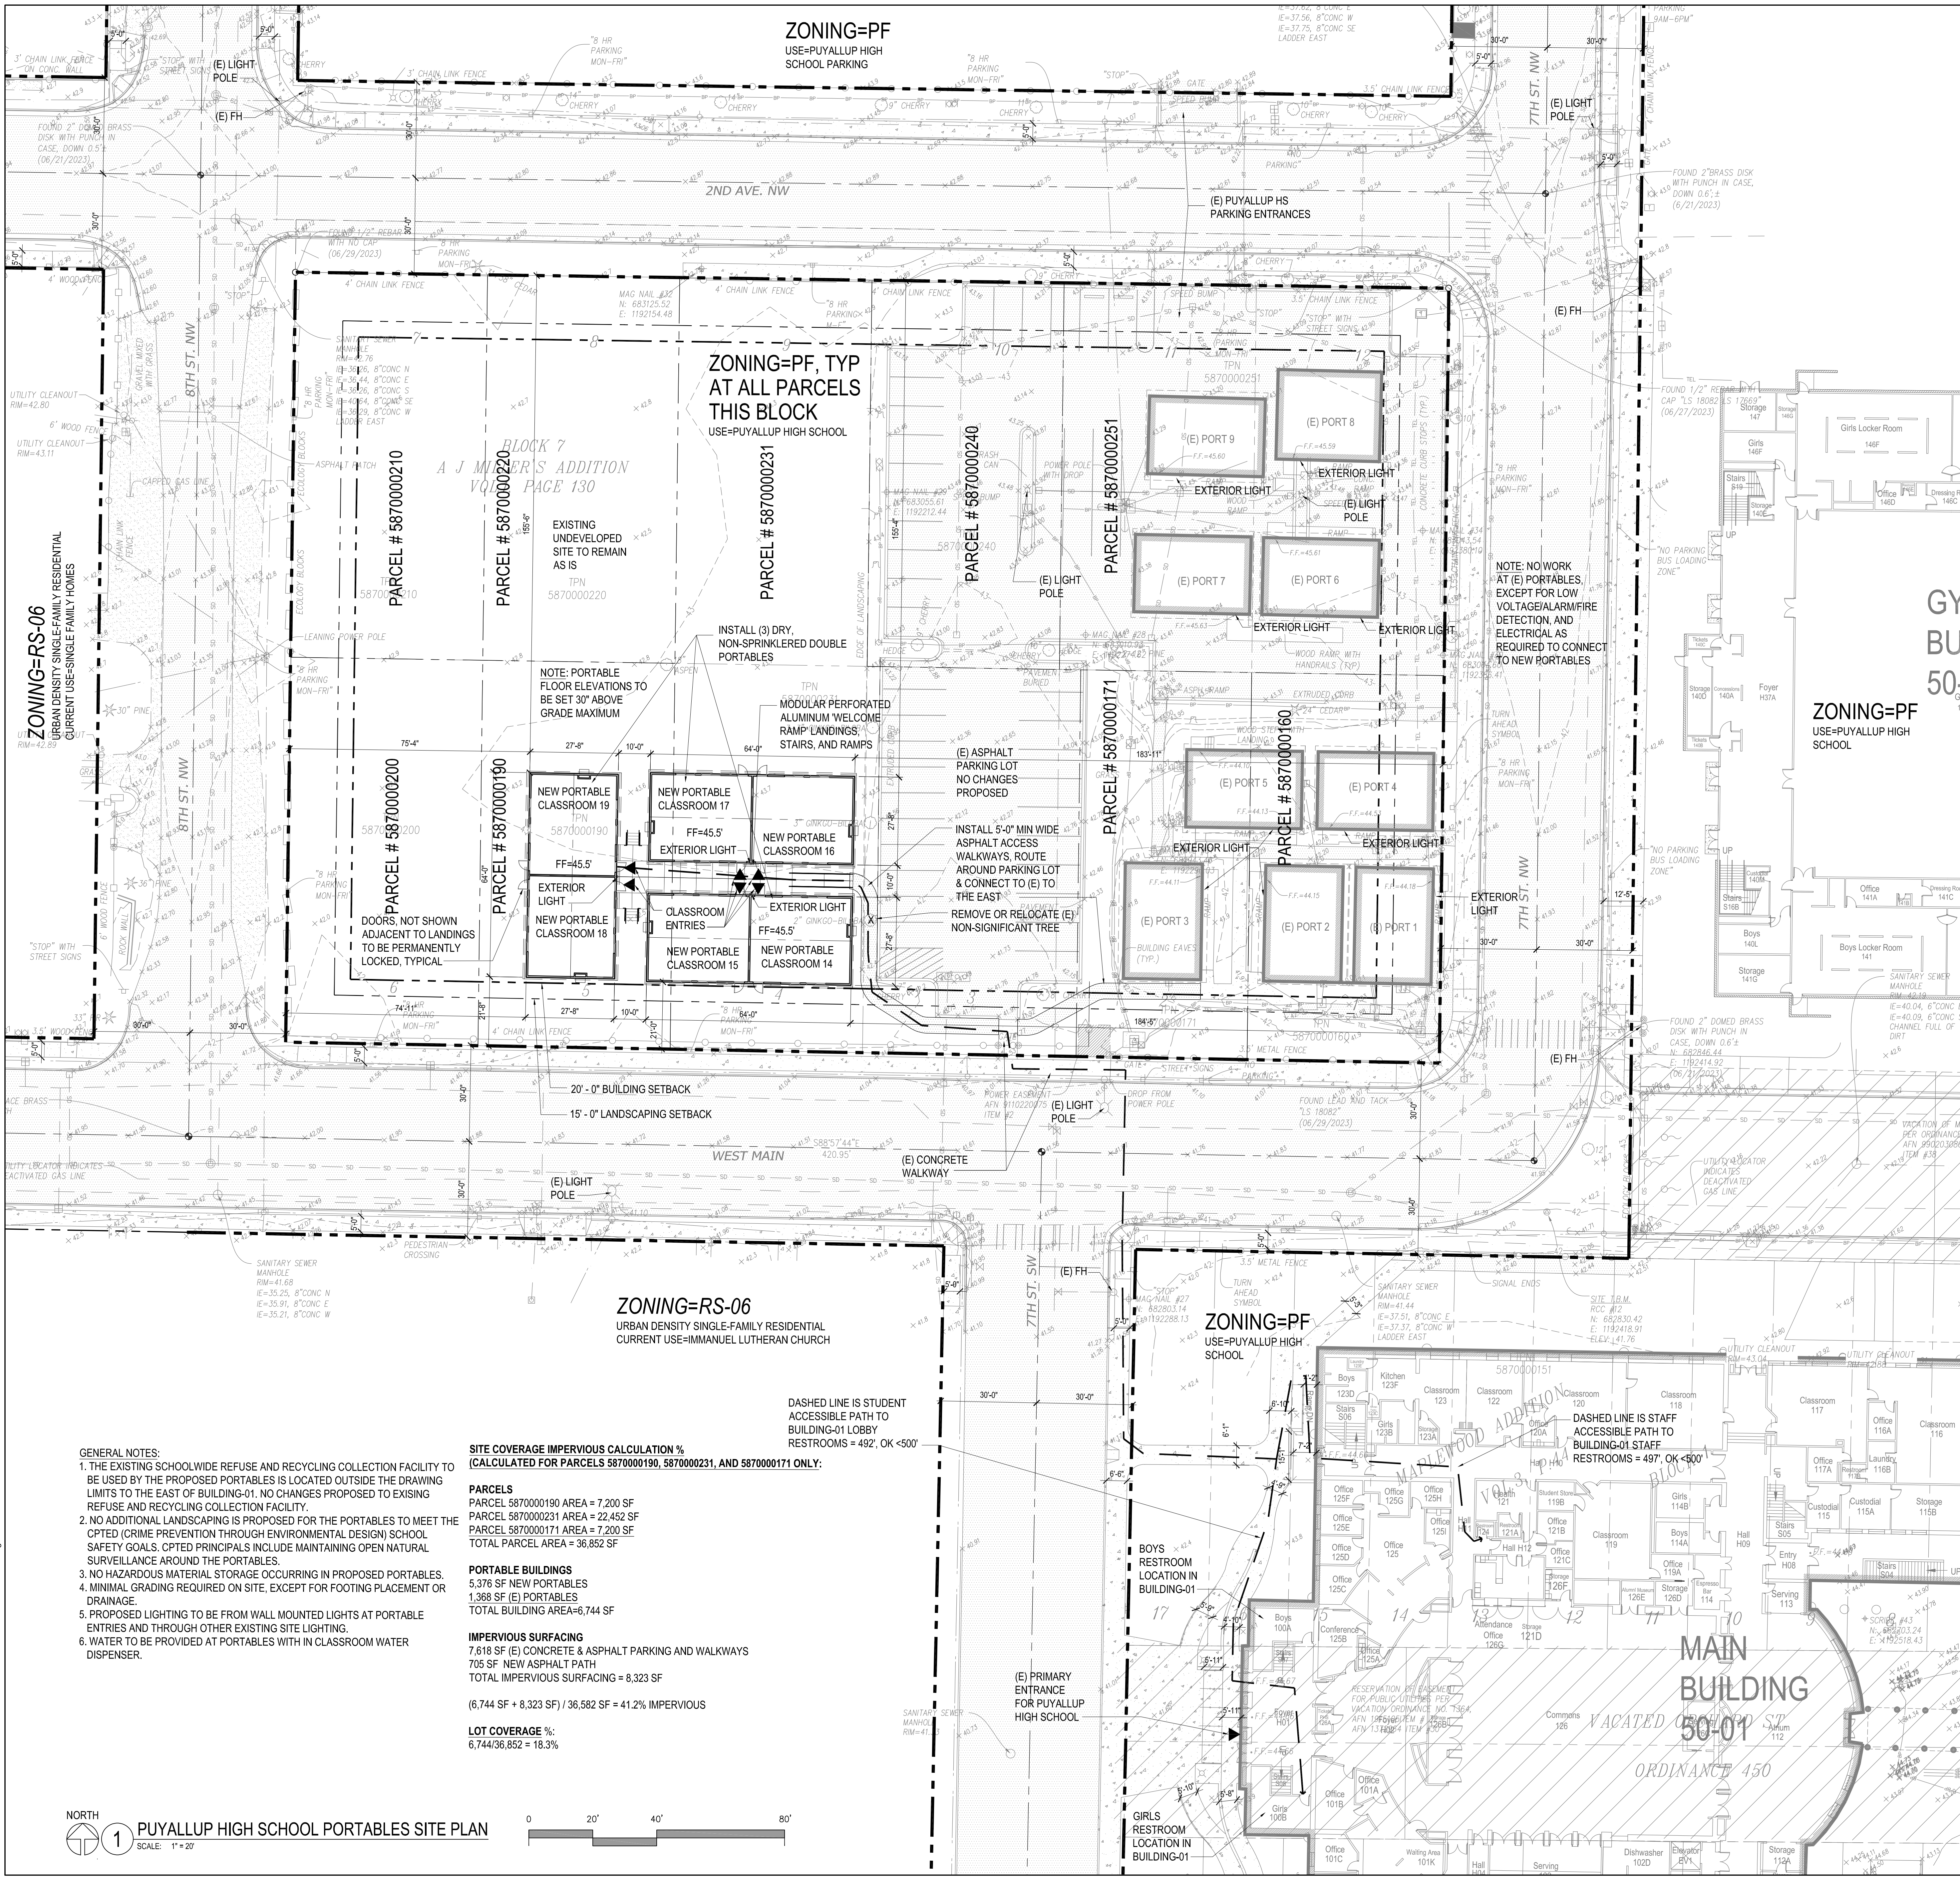

PUYALLUP HIGH SCHOOL PORTABLES

711, 721, & 701 WEST MAIN  
PUYALLUP, WA 98371

PROJECT INFORMATION

PARCEL NUMBERS:  
5870000231, 5870000190, & 5870000171

LEGAL DESCRIPTION  
PARCEL 5870000231 (TAX ID: 711 W MAIN):  
Section 28 Township 20 Range 04 Quarter 13 MILLERS A J TO  
PUYALLUP: L 3 , 4 & 9 TOG/W W 7.1 FT OF L 2 B 7 EASE OF REC  
APPROVED COMB BY CY OF PUYALLUP PLAN DEPT 02/07/19 COMB  
OF 587000-017-0, 018-0 & 023-0 SEG 2019-0332 JP 03/05/19 JP

PARCEL 5870000190 (TAX ID: 721 W MAIN):  
Section 28 Township 20 Range 04 Quarter 13 MILLERS A J TO  
PUYALLUP: MILLERS A J TO PUYALLUP L 5 B 7

PARCEL 5870000171 (TAX ID: 701 W MAIN):  
Section 28 Township 20 Range 04 Quarter 13 MILLERS A J TO  
PUYALLUP: MILLERS A J TO PUYALLUP E 52.9 FT OF L 2 B 7 EASE OF  
RECORD

ZONING  
PF (PUBLIC FACILITIES)

OCCUPANCY TYPE:  
E (EDUCATION)

CONSTRUCTION TYPE:  
TYPE 5B, NON-SPRINKLERED, NO PLUMBING OR  
WATER AT PROPOSED PORTABLES

BUILDING AREA  
DOUBLE PORTABLE= 1,792 SF  
X3  
TOTAL NEW AREA 5,376 SF

CITY OF PUYALLUP PROJECT NUMBER:  
-

PROJECT TEAM

OWNER  
PUYALLUP SCHOOL DISTRICT #3  
323 12TH STREET NW  
PUYALLUP, WA 98371  
P: (253) 381-9174  
AGENT: LARRY VANDEBERG  
VANDELJ@PUYALLUPSD.ORG

ARCHITECT  
STUDIO MENG STRAZZARA  
2001 WESTERN AVE, SUITE #200  
SEATTLE, WA 98121  
P: (206) 587-3797  
CONTACT: ROBERT LANDA  
RLANDA@STUDIOMS.COM

DRAWING INDEX

AS100 ARCHITECTURAL SITE PLAN

PERMIT REVIEWER STAMP

ARCHITECT

studio MENG STRAZZARA

2001 WESTERN AVE, STE 200, SEATTLE, WA 98121  
www.studioms.com P: 206.587.3797

CONSULTANT

CLIENT/OWNER

PUYALLUP SCHOOL DISTRICT  
A Tradition of Excellence

TITLE

PUYALLUP HS NEW PORTABLES 2023

STAMP

6181 REGISTERED ARCHITECT  
STUDIO MENG STRAZZARA  
STATE OF WASHINGTON

ISSUED: DATE:

CONDITIONAL USE PERMIT OCT, 11 2023

OVERALL CUP SITE PLAN

Building Permit #:

Site Permit #:

Owner's Project #:

Architect's Project #: 2023106

Drawn By RL

Checked By RL

AS100