

NOTICE INVITING INFORMAL BIDS

Notice is hereby given that the governing board ("Board") of the Alum Rock Union School District ("District") will receive sealed bids for the following project, **Linda Vista Bus Drop-Off, Project No. 11**. The project includes demolition of existing sidewalk & fencing, installation of new fencing & gate, and installation of new concrete flatwork & asphalt paving for a bus boarding / bus drop-off area. Contract Documents will be available on or after **April 5, 2024**, for review at the District Facilities Office, and may be downloaded from the District's website, <https://www.arusd.org/district/departments/business-services/purchasing/bids>.

Sealed Bids will be received until **2:00 p.m., April 25, 2024**, at the District Purchasing Department, 2930 Gay Avenue, San Jose, California 95127, at or after which time the bids will be opened and publicly read aloud. All bids shall be on the form provided by the District and must be responsive. No oral, telegraphic, electronic, facsimile, or telephonic proposals or modifications will be considered. Proposals received after the scheduled submittal deadline will be considered non-responsive and returned unopened. The consultant is responsible for the delivery of the proposal, if the proposal is delivered to the wrong office, by any delivery method, the consultant bears full responsibility.

To bid on this Project, the Bidder is required to be registered as a public works contractor with the Department of Industrial Relations and to possess one or more of the following State of California Contractor Licenses: **A, B, C-8, C-12, C-13**. The Bidder's license(s) must remain active and in good standing throughout the term of the Contract.

A mandatory pre-bid conference and site visit will be held on **April 10, 2024, at 10:00 a.m.** at Linda Vista Elementary 100 Kirk Avenue, San Jose, CA 95127, California. All participants are required to sign in front of the Main Building. The site visit is expected to take approximately 1 hour. Failure to attend or tardiness will render bid ineligible. The Site Visit Certification will be provided at the end of the Site Visit and must be submitted with the Bid.

The successful Bidder shall be required to furnish a 100% Performance Bond and a 100% Payment Bond if it is awarded the contract for the Work. The successful Bidder may substitute securities for any monies withheld by the District to ensure performance under the Contract, in accordance with the provisions of section 22300 of the Public Contract Code.

The successful Bidder shall comply with all requirements of Division 2, Part 7, Chapter 1, of the Labor Code and Title 8 of the California Code of Regulations. For all work performed pursuant to this Contract, the Contractor and all subcontractors shall pay all workers not less than the general prevailing rate of per diem wages and for holiday and overtime work as determined by the Director of the Department of Industrial Relations, State of California, ("DIR") for the type of work performed and the locality in which the work is to be performed within the boundaries of the District, pursuant to sections 1770 et seq. of the California Labor Code. Prevailing wage rates are also available from the District or the DIR website at: <http://www.dir.ca.gov>. This Project is subject to labor compliance monitoring and enforcement by the DIR.

The Board reserves the right to reject any and all bids and/or waive any irregularity in any bid received. Unless otherwise required by law, no bidder may withdraw its bid for ninety (90) days after the date of the bid opening.

INSTRUCTIONS TO BIDDERS

Contractors shall follow the instructions in this document, and shall submit all documents, forms, and information required for consideration of a Bid.

Alum Rock Union School District ("District") will evaluate information submitted by the apparent low Bidder and, if incomplete or unsatisfactory to District, Bidder's bid may be rejected at the sole discretion of District.

1. Bids are requested for a general construction contract, or work described in general, ("Work") for the following project:

Linda Vista Bus Drop-Off Project.
2. District will receive sealed bids from bidders as stipulated in the Notice to Bidders.
 - a. All bids must be sealed in an envelope, marked with the name and address of the Bidder, name of the Project, the Project Number and/or bid number, and time of bid opening.
 - b. Bids must be submitted to the District Purchasing Department (2930 Gay Ave, San Jose, CA 95127) by date and time shown in the Notice to Bidders.
 - c. Bids must contain all documents as required herein.
3. Bidders are advised that on the date that bids are opened, telephones will not be available at the District Offices for use by bidders or their representatives.
4. Bids will be opened at or after the time indicated for receipt of bids.
5. Bidders must submit Bids on the documents titled Bid Form and Proposal and must submit all other required District forms. Bids not submitted on the District's required forms shall be deemed nonresponsive and shall not be considered. Additional sheets required to fully respond to requested information are permissible.
6. Bidders shall not modify the Bid Form and Proposal or qualify their bids. Bidders shall not submit to the District a re-formatted, re-typed, altered, modified, or otherwise recreated version of the Bid Form and Proposal or other District-provided document.
7. Bids shall be clearly written and without erasure or deletions. District reserves the right to reject any bid containing erasures, deletions, or illegible contents.
8. Bidders must supply all information required by each Bid Document. Bids must be full and complete. District reserves the right in its sole discretion to reject any Bid as non-responsive as a result of any error or omission in the Bid. Bidders must complete and submit all of the following documents with the Bid Form and Proposal:
 - a. Bid Bond on the District's form, or other security.
 - b. Designated Subcontractors List.

- c. Site Visit Certification if a site visit was required.
 - d. Non-Collusion Declaration.
9. Bidders must submit with their Bids a cashier's check or a certified check payable to District, or a bid bond by an admitted surety insurer of not less than ten percent (10%) of amount of base Bid, plus all additive alternates ("Bid Bond"). If Bidder chooses to provide a Bid Bond as security, Bidder must use the required form of corporate surety provided by District. The Surety on Bidder's Bid Bond must be an insurer admitted in the State of California and authorized to issue surety bonds in the State of California. Bids submitted without necessary bid security will be deemed non-responsive and will not be considered.
10. If Bidder to whom a contract is awarded ("Contract" or "Agreement") fails or neglects to enter into Contract and submit required bonds, insurance certificates, and all other required documents, within **SEVEN (7)** calendar days after the date of the Notice of Award, District may deposit Bid Bond, cash, cashier's check, or certified check for collection, and proceeds thereof may be retained by District as liquidated damages for failure of Bidder to enter into Contract, in the sole discretion of District. It is agreed that calculation of damages District may suffer as a result of Bidder's failure to enter into the Contract would be extremely difficult and impractical to determine and that the amount of the Bidder's required bid security shall be the agreed and conclusively presumed amount of damages.
11. Bidders must submit with the Bid the Designated Subcontractors List for those subcontractors who will perform any portion of the Project, ("Subcontractor") including labor, rendering of service, or specially fabricating and installing a portion of the Work or improvement according to detailed drawings contained in the plans and specifications, in excess of one half of one percent (0.5%) of the total Bid. Failure to submit this list when required by law shall result in bid being deemed nonresponsive and the bid will not be considered.
12. All of the listed subcontractors are required to be registered as a public works contractor with the Department of Industrial Relations pursuant to the Labor Code.
- a. An inadvertent error in listing the California contractor license number on the Designated Subcontractors List shall not be grounds for filing a bid protest or grounds for considering the bid nonresponsive if the correct contractor's license number is submitted to the District within 24 hours after the bid opening and the corrected number corresponds with the submitted name and location for that subcontractor.
 - b. An inadvertent error listing an unregistered subcontractor shall not be grounds for filing a bid protest or grounds for considering the bid nonresponsive provided that any of the following apply:
 - (1) The subcontractor is registered prior to the bid opening.
 - (2) The subcontractor is registered and has paid the penalty registration fee within 24 hours after the bid opening.
 - (3) The subcontractor is replaced by another registered subcontractor pursuant to Public Contract Code section 4107.

13. If a mandatory pre-bid conference and site visit ("Site Visit") is required as referenced in the Notice to Bidders, then Bidders must submit the Site Visit Certification with their Bid. District will transmit to all prospective Bidders of record such Addenda as District in its discretion considers necessary in response to questions arising at the Site Visit. Oral statements shall not be relied upon and will not be binding or legally effective. Addenda issued by the District as a result of the Site Visit, if any, shall constitute the sole and exclusive record and statement of the results of the Site Visit.
14. Bidders shall submit the Non-Collusion Declaration with their Bids. Bids submitted without the Non-Collusion Declaration shall be deemed non-responsive and will not be considered.
15. The Contractor and all Subcontractors under the Contractor shall pay all workers on all work performed pursuant to this Contract not less than the general prevailing rate of per diem wages and the general prevailing rate for holiday and overtime work as determined by the Director of the Department of Industrial Relations, State of California, for the type of work performed and the locality in which the work is to be performed within the boundaries of the District, pursuant to sections 1770 et seq. of the California Labor Code. Copies of the general prevailing rates of per diem wages for each craft, classification, or type of worker needed to execute the Contract, as determined by Director of the Department of Industrial Relations, are available upon request at the District's principal office. Prevailing wage rates are also available on the internet at <http://www.dir.ca.gov>.
16. The District has entered into a Project Labor Agreement that is applicable to this Project. A copy of the Project Labor Agreement is available for review at the District Bonds Office. The successful bidder and all subcontractors will be required to agree to be bound by the Project Labor Agreement.
17. Section 17076.11 of the Education Code requires school districts using funds allocated pursuant to the State of California School Facility Program for the construction and/or modernization of school building(s) to have a participation goal for disabled veteran business enterprises ("DVBE") of at least three percent (3%) per year of the overall dollar amount expended on projects that receive state funding or demonstrate its good faith effort to solicit DVBE participation in this Contract. In order to meet this requirement by demonstrating a good faith effort, Bidder must advertise for DVBE-certified subcontractors and suppliers before submitting its Bid. For any project that is at least partially state-funded, the lowest responsive responsible Bidder awarded the Contract must submit certification of compliance with the procedures for implementation of DVBE contracting goals with its signed Agreement. DVBE Certification Participation Form is attached. Do not submit this form with your Bid.
18. Submission of Bid signifies careful examination of the District's proposed Contract Documents for the Project and complete understanding of the nature, extent, and location of Work to be performed. Bidders must complete the tasks listed below as a condition to bidding, and submission of a Bid shall constitute the Bidder's express representation to District that Bidder has fully completed the following:
 - a. Bidder has visited the Site, if required, and has examined thoroughly and understood the nature and extent of the Contract Documents, Work, Project and Work sites, locality, actual conditions, as-built conditions, and all local

conditions and federal, state and local laws, and regulations that in any manner may affect cost, progress, performance, or furnishing of Work or that relate to any aspect of the means, methods, techniques, sequences, or procedures of construction to be employed by Bidder and safety precautions and programs incident thereto;

- b. Bidder has conducted or obtained and has understood all examinations, investigations, explorations, tests, reports, and studies that pertain to the subsurface conditions, as-built conditions, underground facilities, and all other physical conditions at or contiguous to the Work Site or otherwise that may affect the cost, progress, performance, or furnishing of Work, as Bidder considers necessary for the performance or furnishing of Work at the Contract Sum, within the Contract Time, and in accordance with the other terms and conditions of Contract Documents, including specifically the provisions of the General Conditions; and no additional examinations, investigations, explorations, tests, reports, studies, or similar information or data are or will be required by Bidder for such purposes;
- c. Bidder has correlated its knowledge and the results of all such observations, examinations, investigations, explorations, tests, reports, and studies with the terms and conditions of the Contract Documents;
- d. Bidder has given the District prompt written notice of all conflicts, errors, ambiguities, or discrepancies that it has discovered in or among the Contract Documents and the actual conditions, and the written resolution(s) thereof by the District is/are acceptable to Bidder;
- e. Bidder has made a complete disclosure in writing to the District of all facts bearing upon any possible interest, direct or indirect, that Bidder believes any representative of the District or other officer or employee of the District presently has or will have in this Contract or in the performance thereof or in any portion of the profits thereof;
- f. Bidder must, prior to bidding, perform the work, investigations, research, and analysis required by this document and that Bidder represented in its Bid Form and Proposal and the Contract that it performed prior to bidding. Contractor under this Contract is charged with all information and knowledge that a reasonable bidder would ascertain from having performed this required work, investigation, research, and analysis. Bid prices must include entire cost of all work "incidental" to completion of the Work.
- g. Conditions Shown on the Contract Documents: Information as to underground conditions, as-built conditions, or other conditions or obstructions, indicated in the Contract Documents, e.g., on Drawings or in Specifications, has been obtained with reasonable care, and has been recorded in good faith. However, District only warrants, and Contractor may only rely, on the accuracy of limited types of information.
 - (1) As to above-ground conditions or as-built conditions shown or indicated in the Contract Documents, there is no warranty, express or implied, or any representation express or implied, that such information is correctly shown or indicated. This information is verifiable by independent investigation and Contractor is required to

make such verification as a condition to bidding. In submitting its Bid, Contractor shall rely on the results of its own independent investigation. In submitting its Bid, Contractor shall not rely on District-supplied information regarding above-ground conditions or as-built conditions.

- (2) As to any subsurface condition shown or indicated in the Contract Documents, Contractor may rely only upon the general accuracy of actual reported depths, actual reported character of materials, actual reported soil types, actual reported water conditions, or actual obstructions shown or indicated. District is not responsible for the completeness of such information for bidding or construction; nor is District responsible in any way for any conclusions or opinions that the Contractor has drawn from such information; nor is the District responsible for subsurface conditions that are not specifically shown (for example, District is not responsible for soil conditions in areas contiguous to areas where a subsurface condition is shown).

h. Conditions Shown in Reports and Drawings Supplied for Informational Purposes: Reference is made to the document entitled Geotechnical Data, and the document entitled Existing Conditions, for identification of:

- (1) Subsurface Conditions: Those reports of explorations and tests of subsurface conditions at or contiguous to the Site that have been utilized by Architect in preparing the Contract Documents; and
- (2) Physical Conditions: Those drawings of physical conditions in or relating to existing surface or subsurface structures at or contiguous to the Site that has been utilized by Architect in preparing the Contract Documents.
- (3) These reports and drawings are **not** Contract Documents and, except for any "technical" data regarding subsurface conditions specifically identified in Geotechnical Data and Existing Conditions, and underground facilities data, Contractor may not in any manner rely on the information in these reports and drawings. Subject to the foregoing, Contractor must make its own independent investigation of all conditions affecting the Work and must not rely on information provided by District.

19. Bids shall be based on products and systems specified in Contract Documents or listed by name in Addenda. Whenever in the Specifications any materials, process, or article is indicated or specified by grade, patent, or proprietary name, or by name of manufacturer, that Specification shall be deemed to be followed by the words "or equal." Bidder may, unless otherwise stated, offer any material, process, or article that shall be substantially equal or better in every respect to that so indicated or specified. The District is not responsible and/or liable in any way for a Contractor's damages and/or claims related, in any way, to that Contractor's basing its bid on any requested substitution that the District has not approved in advance and in writing. Contractors and materials suppliers who submit requests for substitutions prior to the award of the Contract must do so in writing and in compliance with Public Contract Code section 3400. All requests must comply with the following:

- a. District must receive any notice of request for substitution of a specified item a minimum of **TEN (10)** calendar days prior to bid opening. The Successful Bidder will not be allowed to substitute specified items unless properly noticed.
 - b. Within 35 days after the date of the Notice of Award, the Successful Bidder shall submit data substantiating the request(s) for all substitution(s) containing sufficient information to assess acceptability of product or system and impact on Project, including, without limitation, the requirements specified in the Special Conditions and the Specifications. Insufficient information shall be grounds for rejection of substitution.
 - c. Approved substitutions, if any, shall be listed in Addenda. District reserves the right not to act upon submittals of substitutions until after bid opening.
 - d. Substitutions may be requested after Contract has been awarded only if indicated in and in accordance with requirements specified in the Special Conditions and the Specifications.
20. Bidders may examine any available "as-built" drawings of previous work by giving District reasonable advance notice. District will not be responsible for accuracy of "as-built" drawings. The document entitled Existing Conditions applies to all supplied "as-built" drawings.
 21. All questions about the meaning or intent of the Contract Documents are to be directed via email to the District to **6D PMCM** at **Seth.Kalkman@6DPMCM.com** and copy **Marc Freitas, District Bonds Director** at **Marc.Freitas@arUSD.org**. Interpretations or clarifications considered necessary by the District in response to such questions will be issued in writing by Addenda and posted on the District's website at <https://www.arUSD.org/district/departments/business-services/purchasing/bids> by **April 19, 2024**. Questions should be received no later than **April 16, 2024 by 4pm** and all questions received after aforementioned date and time may not be answered. Only questions answered by formal written Addenda will be binding. Oral and other interpretations or clarifications will be without legal effect.
 22. Addenda may also be issued to modify other parts of the Contract Documents, as deemed advisable by the District.
 23. Each Bidder must acknowledge each Addendum in its Bid Form and Proposal by number or its Bid shall be considered non-responsive. Each Addendum shall be part of the Contract Documents. A complete listing of Addenda may be obtained from the District.
 24. The Contract may include alternates. Alternates are defined as alternate products, materials, equipment, systems, methods, or major elements of the construction that may, at the District's option and under terms established in the Contract and pursuant to section 20103.8 of the Public Contract Code, be selected for the Work.
 25. The District shall award the Contract, if it awards it at all, to the lowest responsive responsible bidder based on the criteria as indicated in the Notice to Bidders. In the event two or more responsible bidders submit identical bids, the District shall select the Bidder to whom to award the Contract by lot. In the event all Bids exceed the

informal bid threshold of \$200,000, the District's Governing Board may elect to pass a resolution to award the Contract at \$212,500 or less to the lowest responsible Bidder, in accordance with Public Contract Code section 22034(d).

26. **Time for Completion:** District may issue a Notice to Proceed within **NINETY (90) days** from the date of the Notice of Award. Once Contractor has received the Notice to Proceed, Contractor shall complete the Work within the period of time indicated in the Contract Documents.
- a. In the event that the District desires to postpone issuing the Notice to Proceed beyond this 90-day period, it is expressly understood that with reasonable notice to the Contractor, the District may postpone issuing the Notice to Proceed.
 - b. It is further expressly understood by Contractor that Contractor shall not be entitled to any claim of additional compensation as a result of the postponement of the issuance of the Notice to Proceed beyond a 90-day period. If the Contractor believes that a postponement of issuance of the Notice to Proceed will cause a hardship to the Contractor, the Contractor may terminate the Contract. Contractor's termination due to a postponement beyond this 90-day period shall be by written notice to District within **TEN (10)** calendar days after receipt by Contractor of District's notice of postponement.
 - c. It is further understood by the Contractor that in the event that Contractor terminates the Contract as a result of postponement by the District, the District shall only be obligated to pay Contractor for the Work that Contractor had performed at the time of notification of postponement and which the District had in writing authorized Contractor to perform prior to issuing a Notice to Proceed.
 - d. Should the Contractor terminate the Contract as a result of a notice of postponement, District shall have the authority to award the Contract to the next lowest responsive responsible Bidder.
27. The Bidder to whom a Contract is awarded shall execute and submit the following documents by 5:00 p.m. of the **SEVENTH (7th)** calendar day following the date of the Notice of Award. Failure to properly and timely submit these documents entitles District to reject the bid as non-responsive.
- a. **Agreement:** To be executed by successful Bidder. Submit four (4) copies, each bearing an original signature.
 - b. **Performance Bond** (100% of Contract Price): On the form provided in the Contract Documents and fully executed as indicated on the form.
 - c. **Payment Bond** (100%) (Contractor's Labor and Material Bond): On the form provided in the Contract Documents and fully executed as indicated on the form.
 - d. Insurance Certificates and Endorsements, as required.
 - e. Workers' Compensation Certification.

- f. Prevailing Wage and Related Labor Requirements Certification.
 - g. Disabled Veterans' Business Enterprise Participation Certification.
 - h. Drug-Free Workplace Certification.
 - i. Tobacco-Free Environment Certification.
 - j. Hazardous Materials Certification.
 - k. Criminal Background Investigation/Fingerprinting Certification.
 - l. Registered Subcontractors List: Must include Department of Industrial Relations (DIR) registration number of each subcontractor for all tiers.
28. Any Bid protest by any Bidder regarding any other Bid must be submitted in writing to the District, before 5:00 p.m. of the **THIRD (3rd)** business day following Bid opening.
- a. Only a Bidder who has actually submitted a Bid, and who could be awarded the Contract if the bid protest is upheld, is eligible to submit a Bid protest. Subcontractors are not eligible to submit Bid protests. A Bidder may not rely on the bid protest submitted by another Bidder.
 - b. A Bid protest must contain a complete statement of any and all bases for the protest and all supporting documentation. Materials submitted after the Bid protest deadline will not be considered.
 - c. The protest must refer to the specific portions of all documents that form the basis for the protest.
 - (1) Without limitation to any other basis for protest, an inadvertent error in listing the California contractor's license number on the Designated Subcontractors List shall not be grounds for filing a Bid protest or grounds for considering the Bid nonresponsive if the correct contractor's license number is submitted to the District within 24 hours after the bid opening and the corrected number corresponds with the submitted name and location for that subcontractor.
 - (2) Without limitation to any other basis for protest, an inadvertent error listing an unregistered subcontractor shall not be grounds for filing a Bid protest or grounds for considering the bid nonresponsive provided that any of the following apply:
 - (i) The Subcontractor is registered prior to the Bid opening.
 - (ii) The Subcontractor is registered and has paid the penalty registration fee within 24 hours after the Bid opening.
 - (iii) The subcontractor is replaced by another registered Subcontractor pursuant to Public Contract Code section 4107.

- d. The protest must include the name, address and telephone number of the person representing the protesting party.
 - e. The party filing the protest must concurrently transmit a copy of the protest and any attached documentation to all other parties with a direct financial interest that may be adversely affected by the outcome of the protest. Such parties shall include all other Bidders or proposers who appear to have a reasonable prospect of receiving an award depending upon the outcome of the protest.
 - f. The procedure and time limits set forth in this paragraph are mandatory and are each Bidder's sole and exclusive remedy in the event of Bid protest. Failure to comply with these procedures shall constitute a waiver of any right to further pursue the Bid protest, including filing a Government Code Claim or legal proceedings.
29. District reserves the right to reject any or all Bids, including without limitation the right to reject any or all nonconforming, non-responsive, unbalanced, or conditional Bids, to re-bid, and to reject the Bid of any Bidder if District believes that it would not be in the best interest of the District to make an award to that Bidder, whether because the Bid is not responsive or the Bidder is unqualified or of doubtful financial ability or fails to meet any other pertinent standard or criteria established by District. District also reserves the right to waive any inconsequential deviations or irregularities in any bid. For purposes of this paragraph, an "unbalanced bid" is one having nominal prices for some work items and/or enhanced prices for other work items.
30. Discrepancies between written words and figures, or words and numerals, will be resolved in favor of figures or numerals.
31. It is the policy of the District that no qualified person shall be excluded from participating in, be denied the benefits of, or otherwise be subjected to discrimination in any consideration leading to the award of contract, based on race, color, gender, sexual orientation, political affiliation, age, ancestry, religion, marital status, national origin, medical condition or disability. The Successful Bidder and its subcontractors shall comply with applicable federal and state laws, including, but not limited to the California Fair Employment and Housing Act, beginning with Government Code section 12900, and Labor Code section 1735.
32. Prior to the award of Contract, District reserves the right to consider the responsibility of the Bidder. District may conduct investigations as District deems necessary to assist in the evaluation of any bid and to establish the responsibility, including, without limitation, qualifications and financial ability of Bidders, proposed subcontractors, suppliers, and other persons and organizations to perform and furnish the Work in accordance with the Contract Documents to District's satisfaction within the prescribed time.

END OF DOCUMENT

BID FORM AND PROPOSAL

To: Governing Board of Alum Rock Union School District ("District" or "Owner")

From: _____
(Proper Name of Bidder)

The undersigned declares that the Contract Documents, including, without limitation, the Notice to Bidders and the Instructions to Bidders, have been read, and agrees and proposes to furnish all necessary labor, materials, and equipment to perform and furnish all work in accordance with the terms and conditions of the Contract Documents, including, without limitation, the Drawings and Specifications of Bid No. _____ ("Work") for the following project known as:

_____ ("Project") and will accept in full payment for that Work the following total lump sum amount, all taxes included:

_____ dollars \$ _____

BASE BID

Bidder acknowledges and agrees that the Base Bid accounts for any and all Allowance(s), Total Cost for Unit Prices.

Additive/Deductive Alternates:

Alternate #1

_____ dollars \$ _____
Additive/Deductive

Descriptions of alternates are primarily scope definitions and do not necessarily detail the full range of materials and processes needed to complete the construction.

[REMAINDER OF PAGE INTENTIONALLY LEFT BLANK]

Additional Detail Regarding Calculation of Base Bid

1. **Unit Prices.** The Bidder's Base Bid includes the following unit prices, which the Bidder must provide and the District may, at its discretion, utilize in valuing additive and/or deductive change orders (Unit Prices shall include all labor, materials, services, profit, overhead, insurance, bonds, taxes, and all other incidental costs of Contractor, subcontractors, and suppliers):

SCHEDULE OF UNIT PRICES

<u>Item No.</u>	<u>Description</u>	<u>Unit of Measure</u>	<u>Estimated Quantity</u>	<u>Unit Price</u>	<u>Total Cost = Unit Price x Estimated Quantity (Included in Base Bid)</u>
1	Clearing & Grubbing	ACRE	0.02	\$ _____	\$ _____
2	Rough Excavation	CY	40	\$ _____	\$ _____
3	Subgrade Preparation	SF	1,031	\$ _____	\$ _____
4	Aggregate Base Rock	CY	14	\$ _____	\$ _____
5	Asphalt Concrete Paving	TON	1	\$ _____	\$ _____
6	Non-Traffic Rated Concrete (SDWK)	SF	959	\$ _____	\$ _____

Where scope of Work is decreased, all Work pertaining to the item, whether specifically stated or not, shall be omitted, and where scope of Work is increased, all work pertaining to that item required to render same ready for use on the Project in accordance with intentions of the Drawings and Specifications shall be included in the above agreed-upon price amount.

2. **Allowance.** The Bidder's Base Bid and each alternate shall include a ten percent (10%) allowance for unforeseen items.

The above allowance shall only be allocated for unforeseen items or other public health emergency/epidemic/pandemic compliance relating to the Work. Contractor shall not bill for or be due any portion of this allowance unless the District has identified specific work, Contractor has submitted a price for that work or the District has proposed a price for that work, the District has accepted the cost for that work, and the District has prepared a change order incorporating that work. Contractor hereby authorizes the District to execute a unilateral deductive change order at or near the end of the Project for all or any portion of the allowance not allocated. Any unused portion of the allowance will revert back to the District documented by a deductive change order.

3. The undersigned has reviewed the Work outlined in the Contract Documents and fully understands the scope of Work required in this Proposal, understands the construction and project management function(s) as described in the Contract Documents, and that each Bidder who is awarded a contract shall be in fact a prime contractor, not a subcontractor, to the District, and agrees that its Proposal, if accepted by the District, will be the basis for the Bidder to enter into a contract with the District in accordance with the intent of the Contract Documents.
4. The undersigned has notified the District in writing of any discrepancies or omissions or of any doubt, questions, or ambiguities about the meaning of any of the Contract Documents, and has contacted the Construction Manager or other official point of contact for the District before Bid date to verify the issuance of any clarifying Addenda.
5. The undersigned agrees to commence work under this Contract on the date established in the Contract Documents and to complete all Work within the time specified in the Contract Documents.
6. **The liquidated damages clause of the Agreement is hereby acknowledged.**
7. It is understood that the District reserves the right to reject this Bid and that the Bid shall remain open to acceptance and is irrevocable for a period of ninety (90) days.
8. The following documents are attached with this Bid Form and Proposal:
 - Bid Bond on the District's form or other security
 - Registered Subcontractors List
 - Site Visit Certification
 - Non-Collusion Declaration
9. ***Receipt and acceptance of all issued Addenda's is hereby acknowledged:***

No. _____, Dated _____	No. _____, Dated _____
No. _____, Dated _____	No. _____, Dated _____
No. _____, Dated _____	No. _____, Dated _____

10. Bidder acknowledges that the license required for performance of the Work is a A, B, C-8, C-12, or C-13 license.
11. Bidder hereby certifies that Bidder is able to furnish labor that can work in harmony with all other elements of labor employed or to be employed on the Work.
12. Bidder specifically acknowledges and understands that if it is awarded the Contract, that it shall perform the Work of the Project while complying with all requirements of the Department of Industrial Relations and with all requirements of the Project Labor Agreement.

13. Bidder hereby certifies that its bid includes sufficient funds to permit Bidder to comply with all local, state or federal labor laws or regulations during the Project, including payment of prevailing wage, and that Bidder will comply with the provisions of Labor Code section 2810(d) if awarded the Contract.
14. Bidder agrees to comply with all requirements of the Project Labor Agreement.
15. Bidder represents that it is competent, knowledgeable, and has special skills with respect to the nature, extent, and inherent conditions of the Work to be performed. Bidder further acknowledges that there are certain peculiar and inherent conditions existent in the construction of the Work that may create, during the Work, unusual or peculiar unsafe conditions hazardous to persons and property.
16. Bidder expressly acknowledges that it is aware of such peculiar risks and that it has the skill and experience to foresee and to adopt protective measures to adequately and safely perform the Work with respect to such hazards.
17. Bidder expressly acknowledges that it is familiar with and capable of complying with applicable federal, State, and local requirements relating to public health emergency/epidemic/pandemic including, if required, preparing, posting, and implementing a Social Distancing Protocol.
18. Bidder expressly acknowledges that it is aware that if a false claim is knowingly submitted (as the terms "claim" and "knowingly" are defined in the California False Claims Act, Gov. Code, § 12650 et seq.), the District will be entitled to civil remedies set forth in the California False Claim Act. It may also be considered fraud and the Contractor may be subject to criminal prosecution.
19. The undersigned Bidder certifies that it is, at the time of bidding, and shall be throughout the period of the contract, licensed by the State of California to do the type of work required under the terms of the Contract Documents and registered as a public works contractor with the Department of Industrial Relations. Bidder further certifies that it is regularly engaged in the general class and type of work called for in the Contract Documents.

Furthermore, Bidder hereby certifies to the District that all representations, certifications, and statements made by Bidder, as set forth in this bid form, are true and correct and are made under penalty of perjury.

Dated this _____ day of _____ 20 ____

Name of Bidder _____

Type of Organization _____

Signature _____

Print Name _____

Title _____

Address of Bidder _____

Taxpayer's Identification No. of Bidder _____

Telephone Number _____

Fax Number _____

E-mail _____ Web page _____

Contractor's License No(s): No.: _____ Class: _____ Expiration Date: _____

No.: _____ Class: _____ Expiration Date: _____

No.: _____ Class: _____ Expiration Date: _____

Public Works Contractor Registration No.: _____

END OF DOCUMENT

BID BOND

(Note: If Bidder is providing a bid bond as its bid security, Bidder must use this form, NOT a surety company form.)

KNOW ALL PERSONS BY THESE PRESENTS:

That the undersigned, _____, as Principal ("Principal"),

and _____, as
Surety ("Surety"), a corporation organized and existing under and by virtue of the laws of the
State of California and authorized to do business as a surety in the State of California, are held
and firmly bound unto the Alum Rock Union School District ("District") of Santa Clara County,
State of California, as Obligee, in an amount equal to ten percent (10%) of the Base Bid plus
alternates, in the sum of

_____ Dollars (\$ _____)

lawful money of the United States of America, for the payment of which sum well and truly to
be made, we, and each of us, bind ourselves, our heirs, executors, administrators, successors,
and assigns, jointly and severally, firmly by these presents.

THE CONDITION OF THIS OBLIGATION IS SUCH that whereas the Principal has submitted a bid
to the District for all Work specifically described in the accompanying bid for the following
project: _____ ("Project" or "Contract").

NOW, THEREFORE, if the Principal is awarded the Contract and, within the time and manner
required under the Contract Documents, after the prescribed forms are presented to Principal
for signature, enters into a written contract, in the prescribed form in accordance with the bid,
and files two bonds, one guaranteeing faithful performance and the other guaranteeing
payment for labor and materials as required by law, and meets all other conditions to the
Contract between the Principal and the Obligee becoming effective, or if the Principal shall fully
reimburse and save harmless the Obligee from any damage sustained by the Obligee through
failure of the Principal to enter into the written contract and to file the required performance
and labor and material bonds, and to meet all other conditions to the Contract between the
Principal and the Obligee becoming effective, then this obligation shall be null and void;
otherwise, it shall be and remain in full force and effect. The full payment of the sum stated
above shall be due immediately if Principal fails to execute the Contract within seven (7) days
of the date of the District's Notice of Award to Principal.

Surety, for value received, hereby stipulates and agrees that no change, extension of time,
alteration or addition to the terms of the Contract or the call for bids, or to the work to be
performed thereunder, or the specifications accompanying the same, shall in any way affect its
obligation under this bond, and it does hereby waive notice of any such change, extension of
time, alteration or addition to the terms of the Contract or the call for bids, or to the work, or
to the specifications.

In the event suit is brought upon this bond by the Obligee and judgment is recovered, the
Surety shall pay all costs incurred by the Obligee in such suit, including a reasonable attorneys'
fee to be fixed by the Court.

If the District awards the bid, the security of unsuccessful bidder(s) shall be returned within sixty (60) days from the time the award is made. Unless otherwise required by law, no bidder may withdraw its bid for ninety (90) days after the date of the bid opening.

IN WITNESS WHEREOF, this instrument has been duly executed by the Principal and Surety above named, on the _____ day of _____, 20____.

Principal

By

Surety

By

Name of California Agent of Surety

Address of California Agent of Surety

Telephone Number of California Agent of Surety

Bidder must attach Power of Attorney and Certificate of Authority for Surety and a Notarial Acknowledgment for all Surety's signatures. The California Department of Insurance must authorize the Surety to be an admitted Surety Insurer.

END OF DOCUMENT

DESIGNATED SUBCONTRACTORS LIST
(Public Contact Code Sections 4100-4114)

Bidder acknowledges and agrees that it must clearly set forth below the name, location and California contractor license number of each subcontractor who will perform work or labor or render service to the Bidder in or about the construction of the Work or who will specially fabricate and install a portion of the Work according to detailed drawings contained in the plans and specifications in an amount in excess of one-half of one percent (0.5%) of Bidder's total Base Bid and the kind of Work that each will perform. Vendors or suppliers of materials only do not need to be listed.

Bidder acknowledges and agrees that, if Bidder fails to list as to any portion of Work, or if Bidder lists more than one subcontractor to perform the same portion of Work, Bidder must perform that portion itself or be subjected to penalty under applicable law. In case more than one subcontractor is named for the same kind of Work, state the portion of the kind of Work that each subcontractor will perform.

If alternate bid(s) is/are called for and Bidder intends to use subcontractors different from or in addition to those subcontractors listed for work under the Base Bid, Bidder must list subcontractors that will perform Work in an amount in excess of one half of one percent (0.5%) of Bidder's total Base Bid plus alternate(s).

If further space is required for the list of proposed subcontractors, attach additional copies of page 2 showing the required information, as indicated below.

Subcontractor Name: _____

CA Cont. Lic. #: _____ Location: _____

DIR Registration #: _____

Portion of Work: _____

Subcontractor Name: _____

CA Cont. Lic. #: _____ Location: _____

DIR Registration #: _____

Portion of Work: _____

Subcontractor Name: _____

CA Cont. Lic. #: _____ Location: _____

DIR Registration #: _____

Portion of Work: _____

Subcontractor Name: _____

CA Cont. Lic. #: _____ Location: _____

DIR Registration #: _____

Portion of Work: _____

Subcontractor Name: _____

CA Cont. Lic. #: _____ Location: _____

DIR Registration #: _____

Portion of Work: _____

Subcontractor Name: _____

CA Cont. Lic. #: _____ Location: _____

DIR Registration #: _____

Portion of Work: _____

Subcontractor Name: _____

CA Cont. Lic. #: _____ Location: _____

DIR Registration #: _____

Portion of Work: _____

Subcontractor Name: _____

CA Cont. Lic. #: _____ Location: _____

DIR Registration #: _____

Portion of Work: _____

Date: _____

Proper Name of Bidder: _____

Signature: _____

Print Name: _____

Title: _____

END OF DOCUMENT

SITE VISIT CERTIFICATION
TO BE EXECUTED BY BIDDER AND SUBMITTED WITH BID
IF SITE VISIT WAS MANDATORY

PROJECT: Linda Vista Bus Drop-Off Project

Check option that applies:

_____ I certify that I visited the Site of the proposed Work, received the attached ____ pages of information, and became fully acquainted with the conditions relating to construction and labor. I fully understand the facilities, difficulties, and restrictions attending the execution of the Work under contract.

_____ I certify that _____ (Bidder's representative) visited the Site of the proposed Work, received the attached _____ pages of information, and became fully acquainted with the conditions relating to construction and labor. The Bidder's representative fully understood the facilities, difficulties, and restrictions attending the execution of the Work under contract.

Bidder fully indemnifies the Alum Rock Union School District, its Architect, its Engineers, its Construction Manager, and all of their respective officers, agents, employees, and consultants from any damage, or omissions, related to conditions that could have been identified during my visit and/or the Bidder's representative's visit to the Site.

I certify under penalty of perjury under the laws of the State of California that the foregoing is true and correct.

Date: _____

Proper Name of Bidder: _____

Signature: _____

Print Name: _____

Title: _____

ATTACHMENTS:

- 1.
- 2.
- 3.

END OF DOCUMENT

NON-COLLUSION DECLARATION
To Be Executed By Bidder And Submitted With Bid
Public Contract Code Section 7106

The undersigned declares:

I am the____ of _____, the party making the foregoing Bid.

The Bid is not made in the interest of, or on behalf of, any undisclosed person, partnership, company, association, organization, or corporation. The Bid is genuine and not collusive or sham. The Bidder has not directly or indirectly induced or solicited any other Bidder to put in a false or sham Bid. The Bidder has not directly or indirectly colluded, conspired, connived, or agreed with any Bidder or anyone else to put in a sham Bid, or to refrain from bidding. The Bidder has not in any manner, directly or indirectly, sought by agreement, communication, or conference with anyone to fix the Bid price of the Bidder or any other Bidder, or to fix any overhead, profit, or cost element of the Bid price, or of that of any other Bidder. All statements contained in the Bid are true. The Bidder has not, directly or indirectly, submitted his or her Bid price or any breakdown thereof, or the contents thereof, or divulged information or data relative thereto, to any corporation, partnership, company, association, organization, bid depository, or to any member or agent thereof, to effectuate a collusive or sham Bid, and has not paid, and will not pay, any person or entity for such purpose.

Any person executing this declaration on behalf of a Bidder that is a corporation, partnership, joint venture, limited liability company, limited liability partnership, or any other entity, hereby represents that he or she has full power to execute, and does execute, this declaration on behalf of the Bidder.

I declare under penalty of perjury under the laws of the State of California that the foregoing is true and correct and that this declaration is executed on ____[date], at ____[city], ____[state].

Date: _____

Proper Name of Bidder: _____

Signature: _____

Print Name: _____

Title: _____

END OF DOCUMENT

DSA 103-22: LISTING OF STRUCTURAL TESTS & SPECIAL INSPECTIONS, 2022 CBC

General

Application Number: 01-121433	School Name: Linda Vista Elementary School	School District: Alum Rock Union School District
DSA File Number: 43-4	Increment Number:	Date Created: 2023-12-28 08:38:57

IMPORTANT: This form is only a summary list of structural tests and some of the special inspections required for the project. Generally, the structural tests and special inspections noted on this form are those that will be performed by the Geotechnical Engineer of Record, Laboratory of Record, or Special Inspector. The actual complete test and inspection program must be performed as detailed on the DSA approved documents. The appendix at the bottom of this form identifies work NOT subject to DSA requirements for special inspection or structural testing. The project inspector is responsible for providing inspection of all facets of construction, including but not limited to, special inspections not listed on this form such as structural wood framing, high-load wood diaphragms, cold-formed steel framing, anchorage of non-structural components, etc., per Title 24, Part 2, Chapter 17A (2022 CBC).

****NOTE:** Undefined section and table references found in this document are from the CBC, or California Building Code.

KEY TO COLUMNS

1. TYPE	2. PERFORMED BY
Continuous – Indicates that a continuous special inspection is required	GE (Geotechnical Engineer) – Indicates that the special inspection shall be performed by a registered geotechnical engineer or his or her authorized representative.
Periodic – Indicates that a periodic special inspection is required	LOR (Laboratory of Record) – Indicates that the test or special inspection shall be performed by a testing laboratory accepted in the DSA Laboratory Evaluation and Acceptance (LEA) Program. See CAC Section 4-335.
Test – Indicates that a test is required	PI (Project Inspector) – Indicates that the special inspection may be performed by a project inspector when specifically approved by DSA.
	SI (Special Inspection) – Indicates that the special inspection shall be performed by an appropriately qualified/approved special inspector.

DSA 103-22: LISTING OF STRUCTURAL TESTS & SPECIAL INSPECTIONS (SOILS), 2022 CBC

Table 1705A.6, Table 1705A.7, Table 1705A.8

Application Number: 01-121433	School Name: Linda Vista Elementary School	School District: Alum Rock Union School District
DSA File Number: 43-4	Increment Number:	Date Created: 2023-12-28 08:38:57

Geotechnical Reports: Project does NOT have and does NOT require a geotechnical report

S1. GENERAL:				
	Test or Special Inspection	Type	Performed By	Code References and Notes
☐	a. Verify that: • Site has been prepared properly prior to placement of controlled fill and/or excavations for foundations. • Foundation excavations are extended to proper depth and have reached proper material. • Materials below footings must not contain loose material, mud, organic silt, organic clays, or peat.	See Notes	PI	Refer to specific items identified in the Appendix listing exemptions for limitations. Placement of controlled fill exceeding 12" depth under foundations and/or within the building envelope is not permitted without a geotechnical report.

S2. SOIL COMPACTION AND FILL:				
	Test or Special Inspection	Type	Performed By	Code References and Notes
☒	a. Perform classification and testing of fill materials.	Test	LOR*	* Under the supervision of the geotechnical engineer.
☒	b. Verify use of proper materials, densities and inspect lift thicknesses, placement and compaction during placement of fill.	Continuous	LOR*	* Under the supervision of a geotechnical engineer or LOR's engineering manager. Refer to specific items identified in the Appendix listing exemptions for limitations.
☒	c. Compaction testing.	Test	LOR*	* Under the supervision of a geotechnical engineer or LOR's engineering manager. Refer to specific items identified in the Appendix listing exemptions for limitations.

S3. DRIVEN DEEP FOUNDATIONS (PILES):				
	Test or Special Inspection	Type	Performed By	Code References and Notes
☐	a. Verify pile materials, sizes and lengths comply with the requirements.	Continuous	GE*	* By geotechnical engineer or his or her qualified representative.

DSA 103-22: LISTING OF STRUCTURAL TESTS & SPECIAL INSPECTIONS (SOILS), 2022 CBC

Table 1705A.6, Table 1705A.7, Table 1705A.8

Application Number: 01-121433	School Name: Linda Vista Elementary School	School District: Alum Rock Union School District
DSA File Number: 43-4	Increment Number:	Date Created: 2023-12-28 08:38:57

	Test or Special Inspection	Type	Performed By	Code References and Notes
☐	b. Determine capacities of test piles and conduct additional load tests as required.	Test	LOR*	* Under the supervision of the geotechnical engineer.
☐	c. Inspect driving operations and maintain complete and accurate records for each pile.	Continuous	GE*	* By geotechnical engineer or his or her qualified representative.
☐	d. Verify locations of piles and their plumbness, confirm type and size of hammer, record number of blows per foot of penetration, determine required penetrations to achieve design capacity, record tip and butt elevations and record any pile damage.	Continuous	GE*	* By geotechnical engineer or his or her qualified representative.
☐	e. Steel piles.	Provide tests and inspections per STEEL section below.		
☐	f. Concrete piles and concrete filled piles.	Provide tests and inspections per CONCRETE section below.		
☐	g. For specialty piles, perform additional inspections as determined by the registered design professional in responsible charge.	*	*	* As defined on drawings or specifications.

	S4. CAST-IN-PLACE DEEP FOUNDATIONS (PIERS):			
	Test or Special Inspection	Type	Performed By	Code References and Note
☐	a. Inspect drilling operations and maintain complete and accurate records for each pier.	Continuous	PI	Continuous inspection to be provided by project inspector. Refer to specific items identified in the Appendix listing exemptions for limitations.
☐	b. Verify pier locations, diameters, plumbness and lengths. Record concrete or grout volumes.	Continuous	PI	Continuous inspection to be provided by project inspector. Refer to specific items identified in the Appendix listing exemptions for limitations.
☐	c. Concrete piers.	Provide tests and inspections per CONCRETE section below.		

DSA 103-22: LISTING OF STRUCTURAL TESTS & SPECIAL INSPECTIONS (SOILS), 2022 CBC

Table 1705A.6, Table 1705A.7, Table 1705A.8

Application Number: 01-121433	School Name: Linda Vista Elementary School	School District: Alum Rock Union School District
DSA File Number: 43-4	Increment Number:	Date Created: 2023-12-28 08:38:57

	Test or Special Inspection	Type	Performed By	Code References and Notes
	S5. RETAINING WALLS:			
	Test or Special Inspection	Type	Performed By	Code References and Notes
☐	a. Placement, compaction and inspection of backfill.	Continuous	GE*	1705A.6.1. * By geotechnical engineer or his or her qualified representative. (See section S2 above).
☐	b. Placement of soil reinforcement and/or drainage devices.	Continuous	GE*	* By geotechnical engineer or his or her qualified representative.
☐	c. Segmental retaining walls; inspect placement of units, dowels, connectors, etc.	Continuous	GE*	* By geotechnical engineer or his or her qualified representative. See DSA IR 18-2.
☐	d. Concrete retaining walls.	Provide tests and inspections per CONCRETE section below.		
☐	e. Masonry retaining walls.	Provide tests and inspections per MASONRY section below.		

	S6. OTHER SOILS:			
	Test or Special Inspection	Type	Performed By	Code References and Notes
☐	a. Soil Improvements	Test	GE*	Submit a comprehensive report documenting final soil improvements constructed, construction observation and the results of the confirmation testing and analysis to CGS (California Geological Survey) for final acceptance. * By geotechnical engineer or his or her qualified representative.
☐	b. Inspection of Soil Improvements	Continuous	GE*	* By geotechnical engineer or his or her qualified representative.
☐	c.			

Appendix: Work Exempt from DSA Requirements for Structural Tests / Special Inspections

Application Number: 01-121433	School Name: Linda Vista Elementary School	School District: Alum Rock Union School District
DSA File Number: 43-4	Increment Number:	Date Created: 2023-12-28 08:38:57

Exempt items given in DSA IR A-22 or the 2022 CBC (including DSA amendments) and those items identified below with a check mark by the design professional are NOT subject to DSA requirements for the structural tests / special inspections noted. **Items marked as exempt shall be identified on the approved construction documents.** The project inspector shall verify all construction complies with the approved construction documents.

	SOILS:
☐	1. Deep foundations acting as a cantilever footing with a design based on minimum allowable pressures per CBC Table 1806A.2 and without a geotechnical report for the following cases: A) free standing sign or scoreboard, B) cell or antenna towers and poles less than 35'-0" tall (e.g., lighting poles, flag poles, poles supporting open mesh fences, etc.), C) single-story structure with dead load less than 5 psf (e.g., open fabric shade structure), or D) covered walkway structure with an apex height less than 10'-0" above adjacent grade.
☐	2. Shallow foundations, etc. are exempt from special inspections and testing by a Geotechnical Engineer for the following cases: A) buildings without a geotechnical report and meeting the exception item #1 criteria in CBC Section 1803A.2 supported by native soil (any excavation depth) or fill soil (not exceeding 12" depth per CBC Section 1804A.6), B) soil scarification/recompaction not exceeding 12" depth, C) native or fill soil supporting exterior non-structural flatwork (e.g., sidewalks, site concrete ramps, site stairs, parking lots, driveways, etc.), D) unpaved landscaping and playground areas, or E) utility trench backfill with depth not exceeding 12".

	CONCRETE/MASONRY:
☐	1. Post-installed anchors for the following: A) exempt non-structural components (e.g., mechanical, electrical, plumbing equipment - see item 7 for "Welding" in the Appendix below) given in CBC Section 1617A.1.18 (which replaces ASCE 7-16, Section 13.1.4) or B) interior nonstructural wall partitions meeting criteria listed in exempt item 3 for "Welding" in the Appendix below
☐	2. Concrete batch plant inspection is not required for items given in CBC Section 1705A.3.3.2 subject to the requirements and limitations in that section.
☐	3. Non-bearing non-shear masonry walls may be exempt from certain DSA masonry testing and special inspection items as allowed per DSA IR 21-1. Refer to construction documents for specific exemptions accordingly for each applicable wall condition shown in Appendix A of IR 21-1.
☐	4. Epoxy shear dowels in site flatwork and/or other non-structural concrete.

Appendix: Work Exempt from DSA Requirements for Structural Tests / Special Inspections

Application Number: 01-121433	School Name: Linda Vista Elementary School	School District: Alum Rock Union School District
DSA File Number: 43-4	Increment Number:	Date Created: 2023-12-28 08:38:57

	CONCRETE/MASONRY:
☐	5. Testing of reinforcing bars is not required for items given in CBC Section 1910A.2 subject to the requirements and limitations in that section.

	WELDING:
☐	1. Solid-clad and open-mesh fences, gates with maximum leaf span of 10', and gates with a maximum rolling section of 10' all having an apex height less than 8'-0" above lowest adjacent grade. When located above circulation or occupied space below, these gates/fences are not located within 1.5x gate/fence height (max 8'-0") to the edge of floor or roof.
☐	2. Handrails, guardrails, and modular or relocatable ramps associated with walking surfaces less than 30" above adjacent grade (excluding post base connections per the 'Exception' language in Section 1705A.2.1); fillet welds shall not be ground flush.
☐	3. Non-structural interior cold-formed steel framing spanning less than 15'-0", such as in interior partitions, interior soffits, etc. supporting only self weight and light-weight finishes or adhered tile, masonry, stone, or terra cotta veneer no more than 5/8" thickness and apex less than 20'-0" in height and not over an exit way. Maximum tributary load to a member shall not exceed the equivalent of that occurring from a 10'x10' opening in a 15' tall wall for a header or king stud.
☐	4. Manufactured support frames and curbs using hot rolled or cold-formed steel (i.e., light gauge) for mechanical, electrical, or plumbing equipment weighing less than 2000# (equipment only) (connections of such frames to superstructure elements using welding will require special inspection as noted in selected item(s) for Sections S/A3, S/A4 and/or S/A5 of listing above).
☐	5. Manufactured components (e.g., Tolco, B-Line, Afcon, etc.) for mechanical, electrical, or plumbing hanger support and bracing (connections of such components to superstructure elements using welding will require special inspection as noted in selected item(s) for Sections S/A3, S/A4 and/or S/A5 of listing above).
☐	6. TV Brackets, projector mounts with a valid listing (see DSA IR A-5) and recreational equipment (e.g., playground structures, basketball backstops, etc.) (connections of such elements to superstructure elements using welding will require special inspection as noted in selected item(s) for sections S/A3, S/A4 and/or S/A5 located in the Steel/Aluminum category of listing above).

Appendix: Work Exempt from DSA Requirements for Structural Tests / Special Inspections

Application Number: 01-121433	School Name: Linda Vista Elementary School	School District: Alum Rock Union School District
DSA File Number: 43-4	Increment Number:	Date Created: 2023-12-28 08:38:57

	WELDING:
☐	7. Any support for exempt non-structural components given in CBC Section 1617A.1.18 (which replaces ASCE 7-16, Section 13.1.4) meeting the following: A) when supported on a floor/roof, <400# and resulting composite center of mass (including component's center of mass) $\leq 4'$ above supporting floor/roof, B) when hung from a wall or roof/floor, <20# for discrete units or <5 plf for distributed systems.

DSA 103-22: LISTING OF STRUCTURAL TESTS & SPECIAL INSPECTIONS(SIGNATURE), 2022 CBC

Application Number:

01-121433

School Name:

Linda Vista Elementary School

School District:

Alum Rock Union School District

DSA File Number:

43-4

Increment Number:

Date Created:

2023-12-28 08:38:57

Name of Architect or Engineer in general responsible charge:

Brian Whitmore

Name of Structural Engineer (When structural design has been delegated):

Signature of Architect or Structural Engineer:



Date:

12/28/2023

Note: To facilitate DSA electronic mark-ups and identification stamp application, DSA recommends against using secured electronic or digital signatures.

DSA STAMP

IDENTIFICATION STAMP
DIV. OF THE STATE ARCHITECT
APP: 01-121433 INC:
REVIEWED FOR
SS ☐ FLS ☒ ACS ☒
DATE: 01/22/2024

DSA 103-22: LIST OF REQUIRED VERIFIED REPORTS, CBC 2022

Application Number:

01-121433

DSA File Number:

43-4

School Name:

Linda Vista Elementary School

Increment Number:

School District:

Alum Rock Union School District

Date Created:

2023-12-28 08:38:57

1. Structural Testing and Inspection: Laboratory Verified Report Form DSA 291

LINDA VISTA ELEMENTARY SCHOOL

BUS DROP-OFF

100 KIRK AVENUE

SAN JOSE, CA 95127

ALUM ROCK UNION ELEMENTARY SCHOOL DISTRICT

DSA File No. 43-4
App. No. 01-121433
PTN. 69369-104

DSA REQUIREMENTS

- ALL WORK SHALL CONFORM TO THE 2022 EDITION OF THE TITLE 24, CALIFORNIA CODE OF REGULATIONS (CCR).
- AS A FACILITY WHICH COMES UNDER THE APPROVAL AND AUTHORITY OF THE DIVISION OF THE STATE ARCHITECT (DSA), THIS PROJECT IS SUBJECT TO DRAWING AND JOB SITE REVIEW BY A REPRESENTATIVE OF DSA.
- CHANGES TO THE APPROVED DRAWINGS AND SPECIFICATIONS AFFECTING FLS, SSS, AND/OR ACS SHALL BE MADE BY ADDENDA OR A CONSTRUCTION CHANGE DOCUMENT (CCD) APPROVED BY THE DIVISION OF THE STATE ARCHITECT, AS REQUIRED BY SECTION 4-338, PART 1, TITLE 24, CCR AND DSA IR A-6.
- A PROJECT INSPECTOR EMPLOYED BY THE DISTRICT (OWNER) AND APPROVED BY THE DIVISION OF THE STATE ARCHITECT SHALL PROVIDE CONTINUOUS INSPECTION OF THE WORK. THE DUTIES OF THE INSPECTOR ARE DEFINED IN SECTION 4-342, PART 1, TITLE 24 C.C.R.
- GRADING PLANS, DRAINAGE IMPROVEMENTS, ROAD AND ACCESS REQUIREMENTS AND ENVIRONMENTAL HEALTH CONSIDERATIONS SHALL COMPLY WITH ALL LOCAL ORDINANCES.
- A COPY OF PART 1 TO PART 5 OF TITLE 24 SHALL BE KEPT AND BE AVAILABLE IN THE FIELD DURING CONSTRUCTION.
- DSA SHALL BE NOTIFIED OF THE START OF CONSTRUCTION AND PRIOR TO THE PLACEMENT OF CONCRETE PER SECTION 4-331, PART 1, TITLE 24, CCR.
- THE DIVISION OF THE STATE ARCHITECT IS EXEMPT FROM ARBITRATION OR MEDIATION PROCEDURES.
- SUPERVISION BY THE DIVISION OF THE STATE ARCHITECT IS REQUIRED PER SECTION 4-334, PART 1, TITLE 24, CCR.
- ADMINISTRATION OF CONSTRUCTION PER PART 1, TITLE 24, CCR.
 - VERIFIED REPORTS PER SECT 4-336; PART 1, TITLE 24 CCR
 - DUTIES OF ARCHITECT PER SECT 4-331, 4-341; PART 1, TITLE 24 CCR
 - DUTIES OF CONTRACTOR PER SECT. 4-343; PART 1, TITLE 24
- TESTING AND INSPECTION.
 - INSPECTOR APPROVED BY DSA AS PER SECT. 4-333(D); PART 1, TITLE 24, CCR
 - TESTS AND TESTING LABORATORIES PER SECT 4-335
 - SPECIAL INSPECTION PER SECT. 4-333(C)
- CHANGES IN LEVEL FOR FLOOR FINISHES SHALL CONFORM WITH CBC SECTION 11B-303.
- ALL TESTS TO CONFORM TO REQUIREMENTS OF SECTION 4-335; PART 1, TITLE 24, CCR.
- TESTS OF MATERIALS AND TESTING LABORATORY SHALL BE IN ACCORDANCE WITH SECTION 4-335; PART 1, TITLE 24, CCR AND THE DISTRICT SHALL EMPLOY AND PAY THE LABORATORY. COSTS FOR RE-TEST MAY BE BACK CHARGED TO THE CONTRACTOR.
- INSPECTOR SHALL BE APPROVED BY DSA. INSPECTION SHALL BE IN ACCORDANCE WITH SECTION 4-335(B).
- THE INTENT OF THESE DRAWINGS AND SPECIFICATIONS IS THAT THE WORK OF THE ALTERATION, REHABILITATION OR RECONSTRUCTION IS TO BE IN ACCORDANCE WITH TITLE 24, CCR. SHOULD ANY EXISTING CONDITIONS SUCH AS DETERIORATION OR NON-COMPLYING CONSTRUCTION BE DISCOVERED WHICH IS NOT COVERED BY THE CONTRACT DOCUMENTS WHEREIN THE FINISHED WORK WILL NOT COMPLY WITH TITLE 24, CCR, A CONSTRUCTION CHANGE DOCUMENT (CCD), OR A SEPARATE SET OF PLANS AND SPECIFICATIONS, DETAILING AND SPECIFYING THE REQUIRED WORK SHALL BE SUBMITTED TO AND APPROVED BY DSA BEFORE PROCEEDING WITH THE WORK. (SECTION 4-317(C), PART 1, TITLE 24, CCR)
- INSPECTOR OF RECORD REQUIREMENTS:
 - ONE OR MORE INSPECTORS EMPLOYED BY THE OWNER IN ACCORDANCE WITH THE REQUIREMENTS OF TITLE 24 OF THE CALIFORNIA CODE OF REGULATIONS WILL BE ASSIGNED TO THE WORK. THE INSPECTOR'S DUTIES ARE SPECIFICALLY DEFINED IN SECTION 4-342 OF SAID TITLE 24, PART 1 AND IN ADDITION, SHALL BE STIPULATED IN INTERPRETATION OF REGULATION DOCUMENT IR A-6.
 - INSPECTOR SHALL BE CERTIFIED AS A CLASS 3 INSPECTOR THROUGH THE DIVISION OF THE STATE ARCHITECT INSPECTOR EXAMINATION PROGRAM. INSPECTOR SHALL ALSO BE SPECIFICALLY APPROVED BY THE DIVISION OF THE STATE ARCHITECT FOR THIS PROJECT AT LEAST 10 DAYS PRIOR TO THE START OF ANY WORK FOR THIS PROJECT.

DEFERRED APPROVALS

NONE

ADD ALTERNATES

NONE

CODES AND REGULATIONS

APPLICABLE STATE CODES AND REGULATIONS WITH LATEST AMENDMENTS AND SUPPLEMENTS:

- 2022 BUILDING STANDARDS ADMINISTRATIVE CODE; PART 1, TITLE 24 CCR
- 2022 CALIFORNIA BUILDING CODE (CBC); PART 2, TITLE 24 CCR (2021 IBC & CALIFORNIA AMENDMENTS)
- 2022 CALIFORNIA ELECTRICAL CODE (CEC); PART 3, TITLE 24 CCR (2020 NATIONAL ELECTRICAL CODE & CALIFORNIA AMENDMENTS)
- 2022 CALIFORNIA MECHANICAL CODE (CMC); PART 4, TITLE 24 CCR (2021 UNIFORM MECHANICAL CODE & CALIFORNIA AMENDMENTS)
- 2022 CALIFORNIA PLUMBING CODE (CPC); PART 5, TITLE 24 CCR (2021 UNIFORM PLUMBING CODE & CALIFORNIA AMENDMENTS)
- 2022 CALIFORNIA ENERGY CODE; PART 6, TITLE 24 CCR
- 2022 CALIFORNIA HISTORICAL BUILDING CODE; PART 8, TITLE 24 CCR
- 2022 CALIFORNIA FIRE CODE; PART 9, TITLE 24 CCR (2021 INTERNATIONAL FIRE CODE & CALIFORNIA AMENDMENTS)
- 2022 CALIFORNIA EXISTING BUILDING CODE (CEBC); PART 10, TITLE 24 CCR (2021 INTERNATIONAL EXISTING BUILDING CODE AND 2019 CALIFORNIA AMENDMENTS)
- 2022 CALIFORNIA GREEN BUILDING STANDARDS CODE PART 11, TITLE 24
- 2022 CALIFORNIA REFERENCED STANDARDS, PART 12, TITLE 24 CCR
- TITLE 8 CCR, CH. 4, SUB-CH. 6 - ELEVATOR SAFETY ORDERS
- TITLE 19 CCR, PUBLIC SAFETY, SFM REGULATIONS

APPLICABLE FEDERAL CODES AND STANDARDS:

- AMERICANS WITH DISABILITIES ACT (ADA), TITLE 11
- UNIFORM FEDERAL ACCESSIBILITY STANDARDS (UFAS) or ADA STANDARDS FOR ACCESSIBLE DESIGN (APPENDIX A OF 28 CFR PART 36)

APPLICABLE REFERENCED STANDARDS:

- NFPA 13, STANDARD FOR THE INSTALLATION OF SPRINKLER SYSTEMS (CA AMENDED), 2022 EDITION
- NFPA 24, PRIVATE FIRE MAINS (CA AMENDED), 2019 EDITION
- NFPA 72, NATIONAL FIRE ALARM CODE (CA AMENDED), 2022 EDITION
- NFPA 80, FIRE DOOR AND OTHER OPENING PROTECTIVES, 2019 EDITION
- NFPA 2001, CLEAN AGENT FIRE EXTINGUISHING SYSTEMS, 2018 EDITION

REFERENCE CODE SECTION FOR NFPA STANDARDS - 2022 CBC CHAPTER 35 AND CFC CHAPTER 80. SEE CHAPTER 80 FOR STATE OF CALIFORNIA AMENDMENTS TO NFPA STANDARDS.

PROJECT DESCRIPTION

APN: 984-43-003

THE PROJECT INCLUDES DEMOLITION OF EXISTING SIDEWALK & FENCING, INSTALLATION OF NEW FENCING & GATE, AND INSTALLATION OF NEW CONCRETE FLATWORK & ASPHALT PAVING FOR A BUS BOARDING/LIGHTING AREA.

STATEMENT OF GENERAL CONFORMANCE

FOR ARCHITECTS/ENGINEERS WHO UTILIZE PLANS, INCLUDING BUT NOT LIMITED TO SHOP DRAWINGS, PREPARED BY OTHER LICENSED DESIGN PROFESSIONALS AND/OR CONSULTANTS

Application No. 01-121433

File No. 04-H6

- [X] The drawings or sheets listed on the cover or index sheet (all drawings)
[] This drawing, page of specifications/calculations

have been prepared by other design professionals or consultants who are licensed and/or authorized to prepare such drawings in this state. It has been examined by me for:

- design intent and appears to meet the appropriate requirements of Title 24, California Code of Regulations and the project specifications prepared by me, and
- coordination with my plans and specifications and is acceptable for incorporation into the construction of this project.

The Statement of General Conformance "shall not be construed as relieving me of my rights, duties, and responsibilities under Sections 17302 and 81138 of the Education Code and Sections 4-336, 4-341 and 4-344" of Title 24, Part 1, (Title 24, Part 1, Section 4-317 (b))

I find that:

- [X] All drawings or sheets listed on the cover or index sheet
[] This drawing or page

- [X] Is/are in general conformance with the project design and
has/have been coordinated with the project plans and specifications
[X]

Signature *Brian P. Whitmore*

Date 12/28/2023

Architect or Engineer designated to be in general responsible charge.

Brian P. Whitmore

Print Name

C 30345

09-30-2025

License Number

Expiration Date

STATEMENT OF GENERAL CONFORMANCE AND SIGNATURE BLOCK PER IR A-18

DRAWING INDEX

SHT.
NO.

DESCRIPTION

GENERAL

- | | |
|------|---|
| A0.1 | COVER SHEET |
| A0.2 | GENERAL NOTES |
| A0.3 | ARCHITECTURAL SYMBOLS AND ABBREVIATIONS |

CIVIL

- | | |
|----|-------------------------------|
| C1 | CIVIL SITE LAYOUT AND GRADING |
| C2 | CIVIL SITE DEMOLITION |
| C3 | CIVIL SITE DETAILS |

ARCHITECTURAL

- | | |
|------|---|
| A1.0 | OVERALL SITE PLAN |
| A1.1 | DEMO AND NEW SITE PLANS |
| A9.1 | GATE AND FENCING DETAILS AND SHEET SPECIFICATIONS |

TOTAL SHEET COUNT: 9

PROJECT DIRECTORY

CLIENT

ALUM ROCK SCHOOL DISTRICT

ALUM ROCK UNION ELEMENTARY SCHOOL DISTRICT.
2930 GAY STREET
SAN JOSE, CA
[T] (408) 967-5467
ED.VILLARREAL@ARUSD.ORG

ARCHITECT

STUDIO W ARCHITECTS

BRIAN WHITMORE, PRINCIPAL
1930 H STREET
SACRAMENTO, CA 95811
[T] (916) 254-5600
BrianW@StudioW-Architects.com

MICHELE GARGANO

1930 H STREET
SACRAMENTO, CA 95811
[T] (916) 254-5609
MicheleG@StudioW-Architects.com


CIVIL ENGINEER

NORTHSTAR

ROSS SIMMONS
111 MISSION RANCH BLVD. STE 100
CHICO, CA 95926
[T] (530) 893-1600 EXT. 218
RSimmons@NorthstarAE.com

CAMILLE SEMONS
111 MISSION RANCH BLVD. STE 100
CHICO, CA 95926
[T] (530) 893-1600 EXT. 237
CSemons@NorthstarAE.com

VICINITY MAP

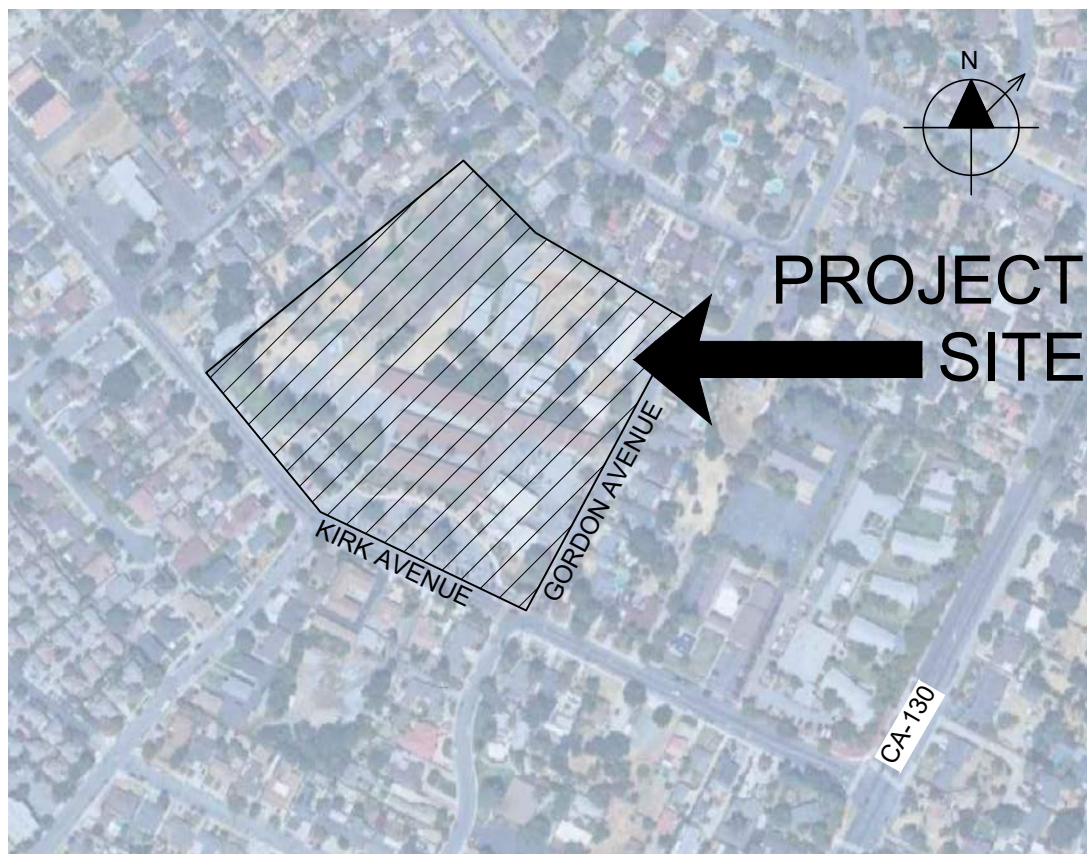

DSA REQUIREMENTS

DEFERRED APPROVALS


PROJECT DESCRIPTION

ARCHITECT	ENGINEER

- GENERAL NOTES
- This sheet is part of a set and is not to be used alone.
 - This sheet is not to be used for construction unless the architect's stamp and signature appear on the drawings and the status box indicated drawings have been released for construction.
 - These plans and prints thereof, as instruments of service, are owned by the architect and are for use on this project only. Reproduction and/or distribution without the prior written consent of the architect is forbidden.
 - Copyright Studio W Associates, Inc. 2023.

NO.	REMARKS	DATE

DRAWING STATUS	DATE
☒ DSA PLAN CHECK	01/04/2023
☐ DSA BACK CHECK	
☐ BIDDING	
☐ CONSTRUCTION	

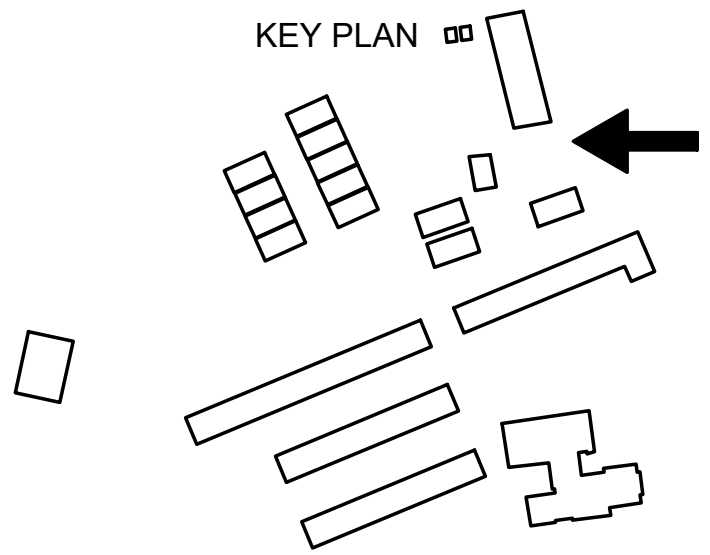

ALUM ROCK UNION
ELEMENTARY SCHOOL
DISTRICT
2930 GAY AVENUE
SAN JOSE, CA 95127

CONSTRUCTION DOCUMENTS

BUS DROP-OFF AT LINDA
VISTA ELEMENTARY
SCHOOL
100 KIRK AVE.,
SAN JOSE, CA 95127

COVER SHEET

Date 12/28/2023	Project Number 23058
Application Number 01-121433	Drawing Number A0.1
Drawn LM	Checked CD

<

ARCHITECTURAL DRAWINGS ABBREVIATIONS

SYMBOLS LEGEND

FOUND OR NUMBER
 & AND
 # ITEMS IDENTIFIED AS "NIC" ARE NOT PART OF THIS DSA APPROVAL
 @ AT
 _ PERPENDICULAR

A
 A/C AIR CONDITIONING
 A/E ARCHITECT/ENGINEER
 AB ANCHOR BOLT
 ABAN ABANDON
 ABC AGGREGATE BASE COURSE
 ABV ABOVE
 AC ASPHALTIC CONCRETE
 ACC ACCESSIBLE
 ACP ALUMINUM COMPOSITE PANEL
 ACST ACOUSTICAL
 ACT ACOUSTICAL CEILING TILE
 AD AREA DRAIN
 ADDM ADDENDUM
 ADH ADHESIVE
 ADJ ADJUSTABLE
 ADJC ADJACENT
 AFF ABOVE FINISH FLOOR
 AFG ABOVE FINISHED GRADE
 AGGR AGGREGATE
 AHU AIR HANDLING UNIT
 ALS ASSISTED LISTENING SYSTEM
 ALT ALTERNATE
 ALUM./AL. ALUMINUM
 ANC ANCHOR, ANCHORAGE
 APUD APPLIED
 APPRX APPROXIMATELY
 ARCH ARCHITECT(URAL)
 ASC ABOVE SUSPENDED CEILING
 ASF ABOVE STAGE FINISH
 ASPH ASPHALT
 ASSY ASSEMBLY
 ASSYM ASYMMETRICAL
 AUTO AUTOMATIC
 AV AUDIO VISUAL
 AWG AMERICAN WIRE GAUGE

B
 B BOLT
 BC BACK OF CURB
 BD BOARD
 BITUM BITUMINOUS
 BLDG BUILDING
 BLK BLOCK
 BLKG BLOCKING
 BLW BELOW
 BLW CLG BELOW CEILING
 BLW FFLR BELOW FINISH FLOOR
 BM BENCH MARK
 BN BOUNDARY NAILING
 BO BOTTOM OF
 BOT BOTTOM
 BRG BRACING
 BRDG BRIDGING
 BRG BEARING
 BRK BRICK
 BRKT BRACKET
 BRB BRASS
 BRZ BRONZE
 BS BOTH SIDES
 BSMT BASEMENT
 BTWN BETWEEN
 BUR BUILT UP ROOFING
 BW BOTH WAYS

C
 C&G CURB AND GUTTER
 CAB CABINET
 CAD CADMIUM
 CB CATCH BASIN
 CBB CEMENTITIOUS BACKER BOARD
 CBC CALIFORNIA BUILDING CODE
 CEM CEMENT
 CER CERAMIC
 CFCI CONTRACTOR FURNISHED CONTRACTOR INSTALLED
 CFLG CONTRACTOR FURNISHED LIGHTING
 CFOI CONTRACTOR FURNISHED OWNER INSTALLED
 CG CORNER GUARD
 CHBD CHALKBOARD
 CHFR CHAMFER
 CI CAST IRON
 CIP CAST IN PLACE
 CIR CIRCLE
 CIRC CIRCULAR, CIRCUMFERENCE
 CJ CONSTRUCTION JOINT
 CL CHAIN LINE OR CENTER LINE
 CLG CEILING
 CLJ CONTROL JOINT
 CLKG CALLING
 CLL CONTRACT LIMIT LINE
 CLOS CLOSURE
 CLR CLEARANCE
 CLRM CLASSROOM
 COM CORRUGATED METAL PANEL
 CMPST COMPOSITION
 CMU CONCRETE MASONRY UNIT
 CNCL CONCEALED
 CNR CORNER
 CNTR CENTER
 COL COLUMN
 COM COMMON
 COMB COMBINATION
 COMP COMPOSITE
 COMPT COMPARTMENT
 CONC CONCRETE
 CONF CONFERENCE
 CONN CONNECTION
 CONSTR CONSTRUCTION
 CONT CONTINUOUS, CONTINUATION
 CONTR CONTRACT(OR)
 COORD COORDINATE
 CORR CORRIDOR
 CPR COPPER
 CPRS COMPRESS(ED), (ION), (IBLE)
 CPT CARPET
 CRS COLED ROLLED STEEL
 CS CAST STONE
 CSG CASING
 CSK COUNTERSUNK
 CSMT CEMENT
 CSWK CASEWORK
 CT CERAMIC TILE
 CTB CERAMIC TILE BASE
 CTF CERAMIC TILE FLOOR
 CTG COATING
 CTR CENTER
 CUFT CUBIC FOOT
 CUIN CUBIC INCH
 CUST CUSTODIAN
 CUVD CUBIC YARD
 CW CURTAIN WALL

DH	DECOMPOSED GRANITE
DH	DOUBLE HUNG
DIA	DIAMETER
DIAG	DIAGONAL
DIFF	DIFFUSER
DIM	DIMENSION
DISP	DISPENSER
DIV	DIVISION
DMPF	DAMP/PROOFING
DNT	DEMOUNTABLE
DN	DOWN
DR	DOOR
DRB	DRAINBOARD
DRLV	DOOR LOUVER
DS	DOWNSPOUT
DSP	DRY STANDPIPE
DT	DRAIN TILE
DVTL	DOVETAIL
DW	DISHWASHER
DWG	DRAWING
DWL	DOWEL
DWR	DRAWER
E	EXISTING
(E)	EAST
EA	EACH
EAR	EXHAUST AIR REGISTER
EB	EXPANSION BOLT
EE	EACH END
EFC	EACH FACE
EF	EXTERIOR FINISH SYSTEM
EHD	ELECTRIC HAND DRYER
EIFS	EXTERIOR INSULATION AND FINISH SYSTEM
EL	ELEVATION JOINT
EL	ELEVATION
ELAST	ELASTOMERIC
ELEC	ELECTRIC
ELEV	ELEVATOR
EM	EXPANDED METAL
EMER	EMERGENCY
EN	EDGE NAILING
ENCL	ENCLOSURE
ENGR	ENGINEER
ENTR	ENTRANCE
EP	ELECTRICAL PANELBOARD
EQ	EQUAL
EQUIP	EQUIPMENT
ESC	ESCUTHEON
ESCL	ESCALATOR
ESMT	EASEMENT
EW	EACH WAY
EWC	ELECTRIC WATER COOLER
EWH	ELECTRIC WATER HEATER
EWS	EYE WASH STATION
EXC	EXCAVATE
EXH	EXHAUST
EXP	EXPOSED
EXPN	EXPANSION
EXS	EXTRA STRONG
EXT	EXTERIOR
F	FUTURE
(F)	FACE TO FACE
F/F	FIRE-ALARM
FA	FABRIC
FAB	FIBERBOARD
FBRK	FIRE BRICK
FBK	FIRE BRICK
FD	FLOOR DRAIN
FDTN	FOUNDATION
FE	FIRE EXTINGUISHER
FEC	FIRE EXTINGUISHER CABINET
FF	FINISH FLOOR
FFA	FROM FLOOR ABOVE
FFB	FROM FLOOR BELOW
FFEL	FINISHED FLOOR ELEVATION
FL	FINISHED FLOOR LINE
FGL	FIBERGLASS
FHC	FIRE HOUSE CABINET
HMB	FLAT HEAD MACHINE BOLT
FHMS	FLAT HEAD MACHINE SCREW
FHWS	FLATHEAD WOOD SCREW
FN	FINISHED
FJT	FLUSH JOINT
FLASH	FLASHING
FLOG	FOLDING
LG	FLOOR
FLR	FLOOR
FLUOR	FLUORESCENT
FN	FIELD NAILING
FOB	FACE OF BLOCK
FOC	FACE OF CONCRETE/CURB
FOF	FACE OF FINISH
FOG	FACE OF GRID
FOM	FACE OF MASONRY
FOS	FACE OF STUD
FPL	FLIREPLACE
FRFR	FIREPROOF(ING)
FR	FRAME(ING)
FRG	FIBERGLASS REINFORCED FLOOR
FRP	FIBERGLASS REINFORCED PLASTIC
FRW	FIRE RESISTANT TREATED WOOD
FRZ	FREEZER
FS	FIRE SPRINKLER
FS	FAR SIDE
FSFN	FASTEN, FASTENER
FT	FOOT/FEET
FTG	FOOTING
FURG	FURRED, (ING)
FWC	FABRIC WALL COVERING
G	GAUGE
GAL	GALLON
GALV	GALVANIZED
GB	GRAB BAR
GFRG	GLASS FIBER REINFORCED CONCRETE
GL	GALVANIZED IRON
GL	GLASS
GLULAM	GLUE LAMINATED
GLZ	GLAZING
GLZCMU	GLAZED CONCRETE MASONRY UNIT
GN	GROUND
GPC	GYP/SUM PLASTER CEILING
GR	GRADE
GRBM	GRADE BEAM
GRLN	GRADE LINE
GSB	GYP/SUM SHEATHING BOARD
GSM	GALVANIZED SHEET METAL
GSS	GALVANIZED SHEET
GT	GLAZED STRUCTURAL TILE
GT	GROUT
GVL	GRAVEL
GYP	GYP/SUM
GYP	BD GYP/SUM BOARD

HMD HOLLOW METAL DOOR
HMDF HOLLOW METAL DOOR AND FRAME
HMF HOLLOW METAL FRAME
HNDRL HANDRAIL
HORIZ HORIZONTAL
HPT HIGH POINT
HR HOUR
HT HEIGHT
HTG HEATING
HVAC HEATING, VENTILATING, AIR CONDITIONING
HWH HOT WATER HEATER

I
ID INSIDE DIAMETER
IN INCH
INCL INCLUDE(D), (ING)
INFO INFORMATION
INSTL INSTALL
INSUL INSULATE(D), (ION)
INT INTERIOR
INV INVERT
IPS IRON PIPE SIZE
ISA INTERNATIONAL SYMBOL OF ACCESSIBILITY

J
JAN JANITOR
JST JOIST
JT JOINT

K
KIT KITCHEN
KO KNOCKOUT
KPL KICKPLATE

L
LAB LABORATORY
LAD LADDER
LAM LAMINATE
LAV LAVATORY
LB(S) POUND(S)
LBL LABEL
LBR LUMBER
LDR LEADER
LF LINEAL FOOT
LG LENGTH, LONG
LH LEFT HAND
LHR LEFT HAND REVERSE
LKNT LOCKNUT
LKR LOCKER
LKWSH LOCKWASHER
LLH LONG LEG HORIZONTAL
LLV LONG LEG VERTICAL
LMST LIMSTONE
LNSCP LANDSCAPE(D)
LNTL LINTEL
LP LIGHTPROOF
LPT LOW POINT
LT LIGHT
LTWT LIGHTWEIGHT
LVL LOUVER VEIL
LVL LEVEL(ER)
LWC LIGHTWEIGHT CONCRETE
LWIC LIGHTWEIGHT INSULATING CONCRETE

M
MAINT MAINTAIN(ANCE)
MAS MASONRY
MATL MATERIAL
MAX MAXIMUM
MB MACHINE BOLT
MBR MEMBER
MC MEDICINE CABINET
MCB METAL CORNER BEAD
MDO MEDIUM DENSITY OVERLAID
MECH MECHANICAL
MED MEDIUM
MEMB MEMBRANE
MEZZ MEZZANINE
MFD METAL FLOOR DECKING
MFR MANUFACTURER(S)
MH MANHOLE
MIN MINIMUM
MIRR MIRROR
MISC MISCELLANEOUS
ML METAL LATH
MLDG MOLDING
MLWK MILLWORK
MO MASONRY OPENING
MOD MODULE(AR)
MR MOISTURE RESISTANT
MRB MARBLE
MRD METAL ROOF DECKING
MS MACHINE SCREW
MTD MOUNTED
MTL METAL
MTR MORTAR
MULL MULLION

N
(N) NEW
N NORTH
NAT NATURAL
NCMBL NONCOMBUSTIBLE
NE NOT EXISTING
NF NEAR FACE
NIC NOT IN CONTRACT
NLB NON-LOAD BEARING
NM NONMETALLIC
NO NUMBER
NOM NOMINAL
NR NOISE REDUCTION
NRC NOISE REDUCTION COEFFICIENT
NRCA NATIONAL ROOFING CONTRACTOR'S ASSOCIATION
NS NEAR SIDE
NTS NOT TO SCALE










O
O OVER
O/O OUT TO OUT
OA OVERALL
OBS OBSCURE
OC ON CENTER
OCC OCCUPANTS OR OCCUPANCY
OD OUTSIDE DIAMETER
OFCI OWNER FURNISHED CONTRACTOR INSTALLED
OFF OFFICE
OFF OFFICE
OFIOI OWNER FURNISHED OWNER INSTALLED
O/OI OUTSIDE FACE OF STUD
OHMS OVALHEAD MACHINE SCREW
OHWS OVALHEAD WOOD SCREW
OI OWNER INSTALLED
OPH OPPOSITE HAND
OPNG OPENING
OPP OPPOSITE
OPQ OPAQUE
OPR OPERABLE
OPR OPERABLE

PCP	PORTLAND CEMENT PLASTER
PED	PEDESTAL
PERF	PERFORATED
PERIM	PERIMETER
PERP	PERPENDICULAR
PGBD	PEGSBOARD
PH	PHASE
PHS	PHILLIPS HEAD SCREW
PI	POINT OF INTERSECTION
PW	POST INDICATOR VALVE
PL	PLATE, PROPERTY LINE
PLAM	PLASTIC LAMINATE
PLAS	PLASTER
PLYWD	PLYWOOD
PM	PRESSED METAL
PMF	PRESSED METAL FRAME
PNEU	PNEUMATIC
PNL	PANEL
PNT	PAN(T)ED
POL	POLISHED
POLY	POLYETHYLENE
PORC	PORCELAIN
PORT	PORTABLE
PR	PAIR
PRCST	PRECAST
PREFAB	PREFABRICATED
PREFIN	PREFINISHED
PREFMD	PREFORMED
PRKG	PARKING
PRML	PREMOLDED
PROJ	PROJECT
PROP	PROPERTY
PSCONC	PRESTRESSED CONCRETE
PT	POINT
PTD	PAPER TOWEL DISPENSER
PTDF	PRESSURE TREATED DOUGLAS FIR
PTN	PARTITION
PTF	PAPER TOWEL RECEPTACLE
PVC	POLYVINYL CHLORIDE
PVG	PAVE(D), (ING)
PVMT	PAVEMENT
Q	
QT	QUARRY TILE
QTB	QUARRY TILE BASE
QTF	QUARRY TILE FLOOR
QTR	QUARTER
QTY	QUANTITY
R	
R	RISER
RA	RETURN AIR
RAB	RABBIT
RAD	RADIUS
RB	RESILIENT BASE
RBR	RUBBER
RCP	REINFORCED CONCRETE PIPE
RCVR	RECEIVER
RD	ROOF DRAIN
RDGINS	RIGID INSULATION
RDWY	ROADWAY
REBAR	REINFORCING STEEL BARS
REC	RECESSED
RECT	RECTANGULAR
RECYL	RECYCLING
REF	REFERENCE
REFL	REFLECTED, (IVE), (OR)
REFR	REFRIGERATOR
REG	REGISTER
REIN	REINFORCED
REM	REMOVE(ABLE)
REP	REPAIR
REPL	REPLACE
REQD	REQUIRED
RESIL	RESILIENT
RET	RETURN
REV	REVISION(S), REVISED
RF	RESILIENT FLOORING
RFG	ROOFING
RFH	ROOF HATCH
RH	RIGHT HAND
RHWS	ROUND HEAD MACHINE SCREW
RHR	RIGHT HAND REVERSE
RHWS	ROUND HEAD WOOD SCREW
RL	ROOF LEADER
RLG	RAILING
RM	ROOM
RND	ROUND
RO	ROUGH OPENING
ROW	RIGHT OF WAY
RR	RESTROOM
RS	ROUGH SAWN
RTF	RUBBER TILE FLOORING
RTU	ROOF TOP UNIT
RV	ROOF VENT
RVL	REVEAL
RVS	REVERSE (SIDE)
RVT	RIVETED
RWD	REDWOOD
RWL	RAIN WATER LEADER
S	
S	SOUTH
S2S	SURFACED TWO SIDES
S4S	SURFACED FOUR SIDES
SA	SUPPLY AIR
SALV	SALVAGE
SAM	SELF-ADHERED MEMBRANE
SAT	SUSPENDED ACOUSTICAL TILE
SB	SPLASH BUCK
SBSTR	SUBSTRATE
SC	SOLID CORE
SCD	SEAT COVER DISPENSER
SCHED	SCHEDULE
SCP	SICUPPER
SCRN	SCREEN
SD	STORM DRAIN
SDBL	SANDBLAST
SEC	SECONDS
SECT	SECTION
SEP	SEPERATE OR SEPERATION
SF	SQUARE FEET, STOREFRONT
SGL	SINGLE
SHR	SHOWER
SHT	SHEET (ING)
SHTG	SHEATHING
SHV	SHELVES(ING)
SIM	SIMILAR
SK	SINK
SKLT	SKYLIGHT
SLD	SEALED
SLDG	SLIDE(ING)
SLDR	SOLDER
SLNT	SEALANT
SLEV	SLEEVE
SM	SHEET METAL
SMACNA	SHEET METAL AND AIR CONDITIONING CONTRACTOR'S NATIONAL

SQ	SQUARE
SSK	SERVICE SINK
ST	STAINLESS STEEL
ST	STREET
STA	STATION
STAG	STAGGERED
STC	SOUND TRANSMISSION CLASS
STD	STANDARD
STG	SEATING
STF	STIFF
STR	STIFFENER
STL	STEEL
STOR	STORAGE
STR	STRAIGHT
STRUC	STRUCTURAL
STRU	STRUCTURE
SUSP	SUSPENDED
SV	SHEET VINYL
SYMM	SYMMETRIC
SYNTH	SYNTHETIC
SY	SYSTEM
T	TEMPERED, TOILET, TREAD
T24	TITLE 24
T&B	TOP AND BOTTOM
T&G	TONGUE & GROOVE
TB	TUB BOLT
TBE	THREADED BOTH ENDS
TD	TOWEL DISPENSER
TRD	TOWEL DISPENSER/RECEPTACLE
TEL	TELEPHONE
TEMP	TEMPORARY
TER	TERRAZZO
TFA	TO FLOOR ABOVE
TFB	TO FLOOR BELOW
THD	THREADED
THERM	THERMAL
THK	THICK
THRES	THRESHOLD
THR	THROUGH
T&B	TACKBOARD
TMPO	TEMPERED
TOP	TOP OF
TOB	TOP OF BEAM
TOC	TOP OF CURB OR TOP OF CONCRETE
TOF	TOP OF FINISH FLOOR
TOJ	TOP OF JOIST
TOL	TOLERANCE
TOU	TOP OF MASONRY
TOPV	TOP OF PAVEMENT
TOV	TOP OF SHEATHING
TOSL	TOP OF SLAB
TOST	TOP OF STEEL
TOU	TOE WALL OR TOP OF WALK
TPD	TOILET PAPER DISPENSER
TPTN	TITLE PARTITION
TRANS	TRANSITION
TS	TUBE STEEL
TV	TELEVISION
TWLB	TOWEL BAR
TY	TYPICAL
U	UNDERCUT
UGND	UNDERGROUND
UN	UNDERWRITERS' LABORATORY
UNFIN	UNFINISHED
UNON	UNLESS OTHERWISE NOTED
URINAL	URINAL
URM	UNREINFORCED MASONRY
UTIL	UTILITY
V	VARIABLES
VAR	VINYL BASE
VCT	VINYL COMPOSITION TITLE
VER	VERIFY
VERT	VERTICAL
VEST	VESTIBULE
VF	VINYL FACED
VFAT	VINYL FACED ACOUSTIC TILE
VF	VERIFY IN FIELD
VJ	V-JOINT(ED)
VNR	VENEER
VR	VAPOR RETARDER
VTR	VENT THROUGH ROOF
VWC	VINYL WALL COVERING
W	WEST
W.H.	WATER HEATER
W.O	WHERE OCCURS
W	WITH
WO	WITHOUT
WW	WALL TO WALL
WBL	WOOD BLOCKING
WC	WATER CLOSET
W	WOOD
WDP	WOOD PANELING
WDW	WINDOW
W	WIDE FLANGE
WFS	WOOD FURRING STRIP
WGL	WIRE GLASS
W	WALL HUNG
W	WROUGHT IRON
WID	WIDTH, WIDE
W	WELDED
WM	WIRE MESH
W	WATERPROOFING
WPT	WORKING POINT
WR	WIRE ROPE
W	WOOD SCREW
WSC	WIRE
WT	WEIGHT
WWF	WELDED WIRE FABRIC
X	
XBRACE	CROSS BRACE
XFORM	TRANSFORMER
XSECT	CROSS SECTION
Y	
YCD	YARD CLEANOUT
YD	YARD

	N = PLAN NORTH ARROW ADDITIONAL ARROW INDICATES TRUE NORTH
	X = BUILDING SECTION NUMBER AX.X = SHEET NUMBER
	X = WALL SECTION NUMBER AX.X = SHEET NUMBER
	X = EXTERIOR ELEVATION NUMBER AX.X = SHEET NUMBER
	X = INTERIOR ELEVATION NUMBER AX.X = SHEET NUMBER N,S,E,W = INDICATES CARDINAL DIRECTION
	GRID LINE, FACE OF STRUCTURE
	GRID LINE, CENTER OF STRUCTURE
	ELEVATION OR DATUM POINT
	WORK POINT
	REFERENCE DETAIL X = DETAIL DRAWING NUMBER AX.X = SHEET NUMBER
	MATCH LINE AND AREA DESIGNATOR SHADED PORTION IS THE SIDE CONSIDERED
ROOM NAME 	ROOM NAME AREA IDENTIFICATION: A = BUILDING OR AREA DESIGNATION 1 = FLOOR NUMBER 19 = ROOM NUMBER
	WINDOW, STOREFRONT, OR CURTAINWALL SEE WINDOW SCHEDULE
	DOOR NUMBER. SEE DOOR SCHEDULE
	KEYNOTE 08 = SPECIFICATION DIVISIONAL PREFIX 2 = SPECIFICATION SUBSECTION PREFIX 11 = NOTE NUMBER
	REVISION
	SIGNAGE TAG
	CASEWORK TAG 102 = ARCHITECTURAL WOODWORK STANDARD (AWS) NUMBER W x H x L = WIDTH, HEIGHT, AND LENGTH ~ = COMMENTS
	PATH OF EGRESS 41 = OCCUPANT LOAD STARTING POINT OF PATH OF TRAVEL TO EXIT MARKED BY DOT AT THE BEGINNING OF EGRESS LINE
	PANIC HARDWARE TAG

MATERIALS LEGEND

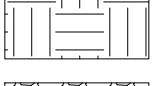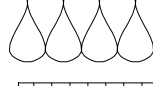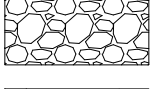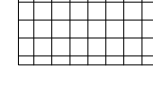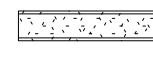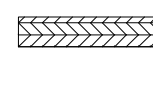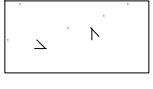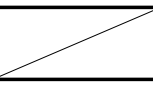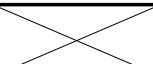
	EARTH		BATT INSULATION
	POROUS FILL (STONE, GRAVEL, ETC.)		RIGID INSULATION
	CONCRETE		GYPSUM BOARD
	GROUT		PLYWOOD
	STEEL		METAL LATH AND PLASTER
	FINISHED WOOD		
	TERRAZZO		
	WOOD BLOCKING		
	WOOD FRAMING		



The image shows a circular professional seal for a Licensed Architect in the State of California. The outer ring of the seal contains the text "LICENSED ARCHITECT" at the top and "STATE OF CALIFORNIA" at the bottom, separated by two five-pointed stars. Inside this ring, the name "BRIAN P. WHITFORD" is written in a smaller circle. In the center of the seal, the text "No. C 30345" and "Ren. 9/30/25" are displayed. Below the seal, the text "DATE EXPIRES: 9/30/2025" is printed. To the right of the seal, the word "ENGINEER" is printed in a large, bold, sans-serif font. Below the seal and the expiration date, there is a list of three numbered items: 1. This seal is part of a set and is not to be used alone. 2. This sheet is not to be used for construction unless the architect's stamp and signature appear on the drawings and the status box indicated drawings have been released for construction. 3. These plans and prints (herein, as instruments of service, are owned by the architect and are for use on this project only. Reproduction and/or distribution without the prior written consent of the architect is forbidden. At the bottom of the page, the text "Copyright 2016 W Associates, Inc. 2023." is printed.

[illegible]

		DATE
DRAWING STATUS	☒ DSA PLAN CHECK	10/18/2023
	☐ DSA BACK CHECK	
	☐ BIDDING	
	☐ CONSTRUCTION	

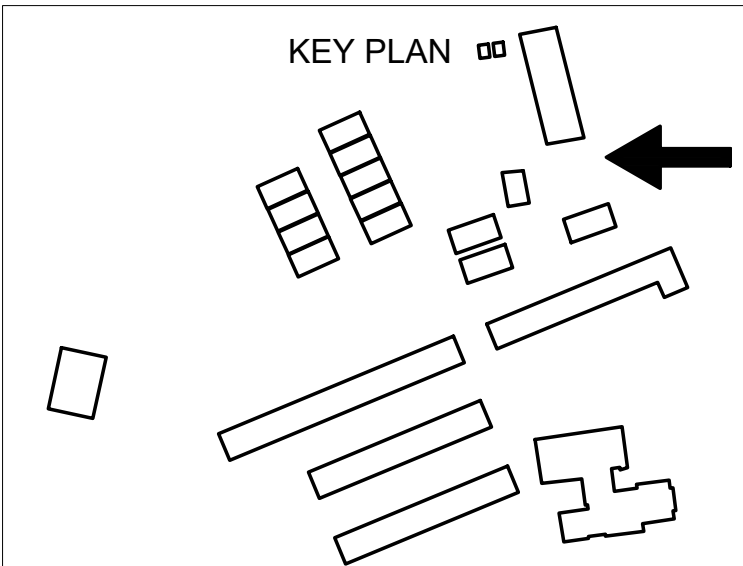


ALUM ROCK UNION
ELEMENTARY SCHOOL
DISTRICT
2930 GAY AVENUE
SAN JOSE, CA 95127

CONSTRUCTION DOCUMENTS

**BUS DROP-OFF AT LINDA
VISTA ELEMENTARY
SCHOOL
100 KIRK AVE.,
SAN JOSE, CA 95127**

ARCHITECTURAL SYMBOLS AND ABBREVIATIONS

Date	Project Number
12/28/2023	23058
Application Number	Drawing Number
01-121433	A0.3
Drawn Checked	
LM CD	

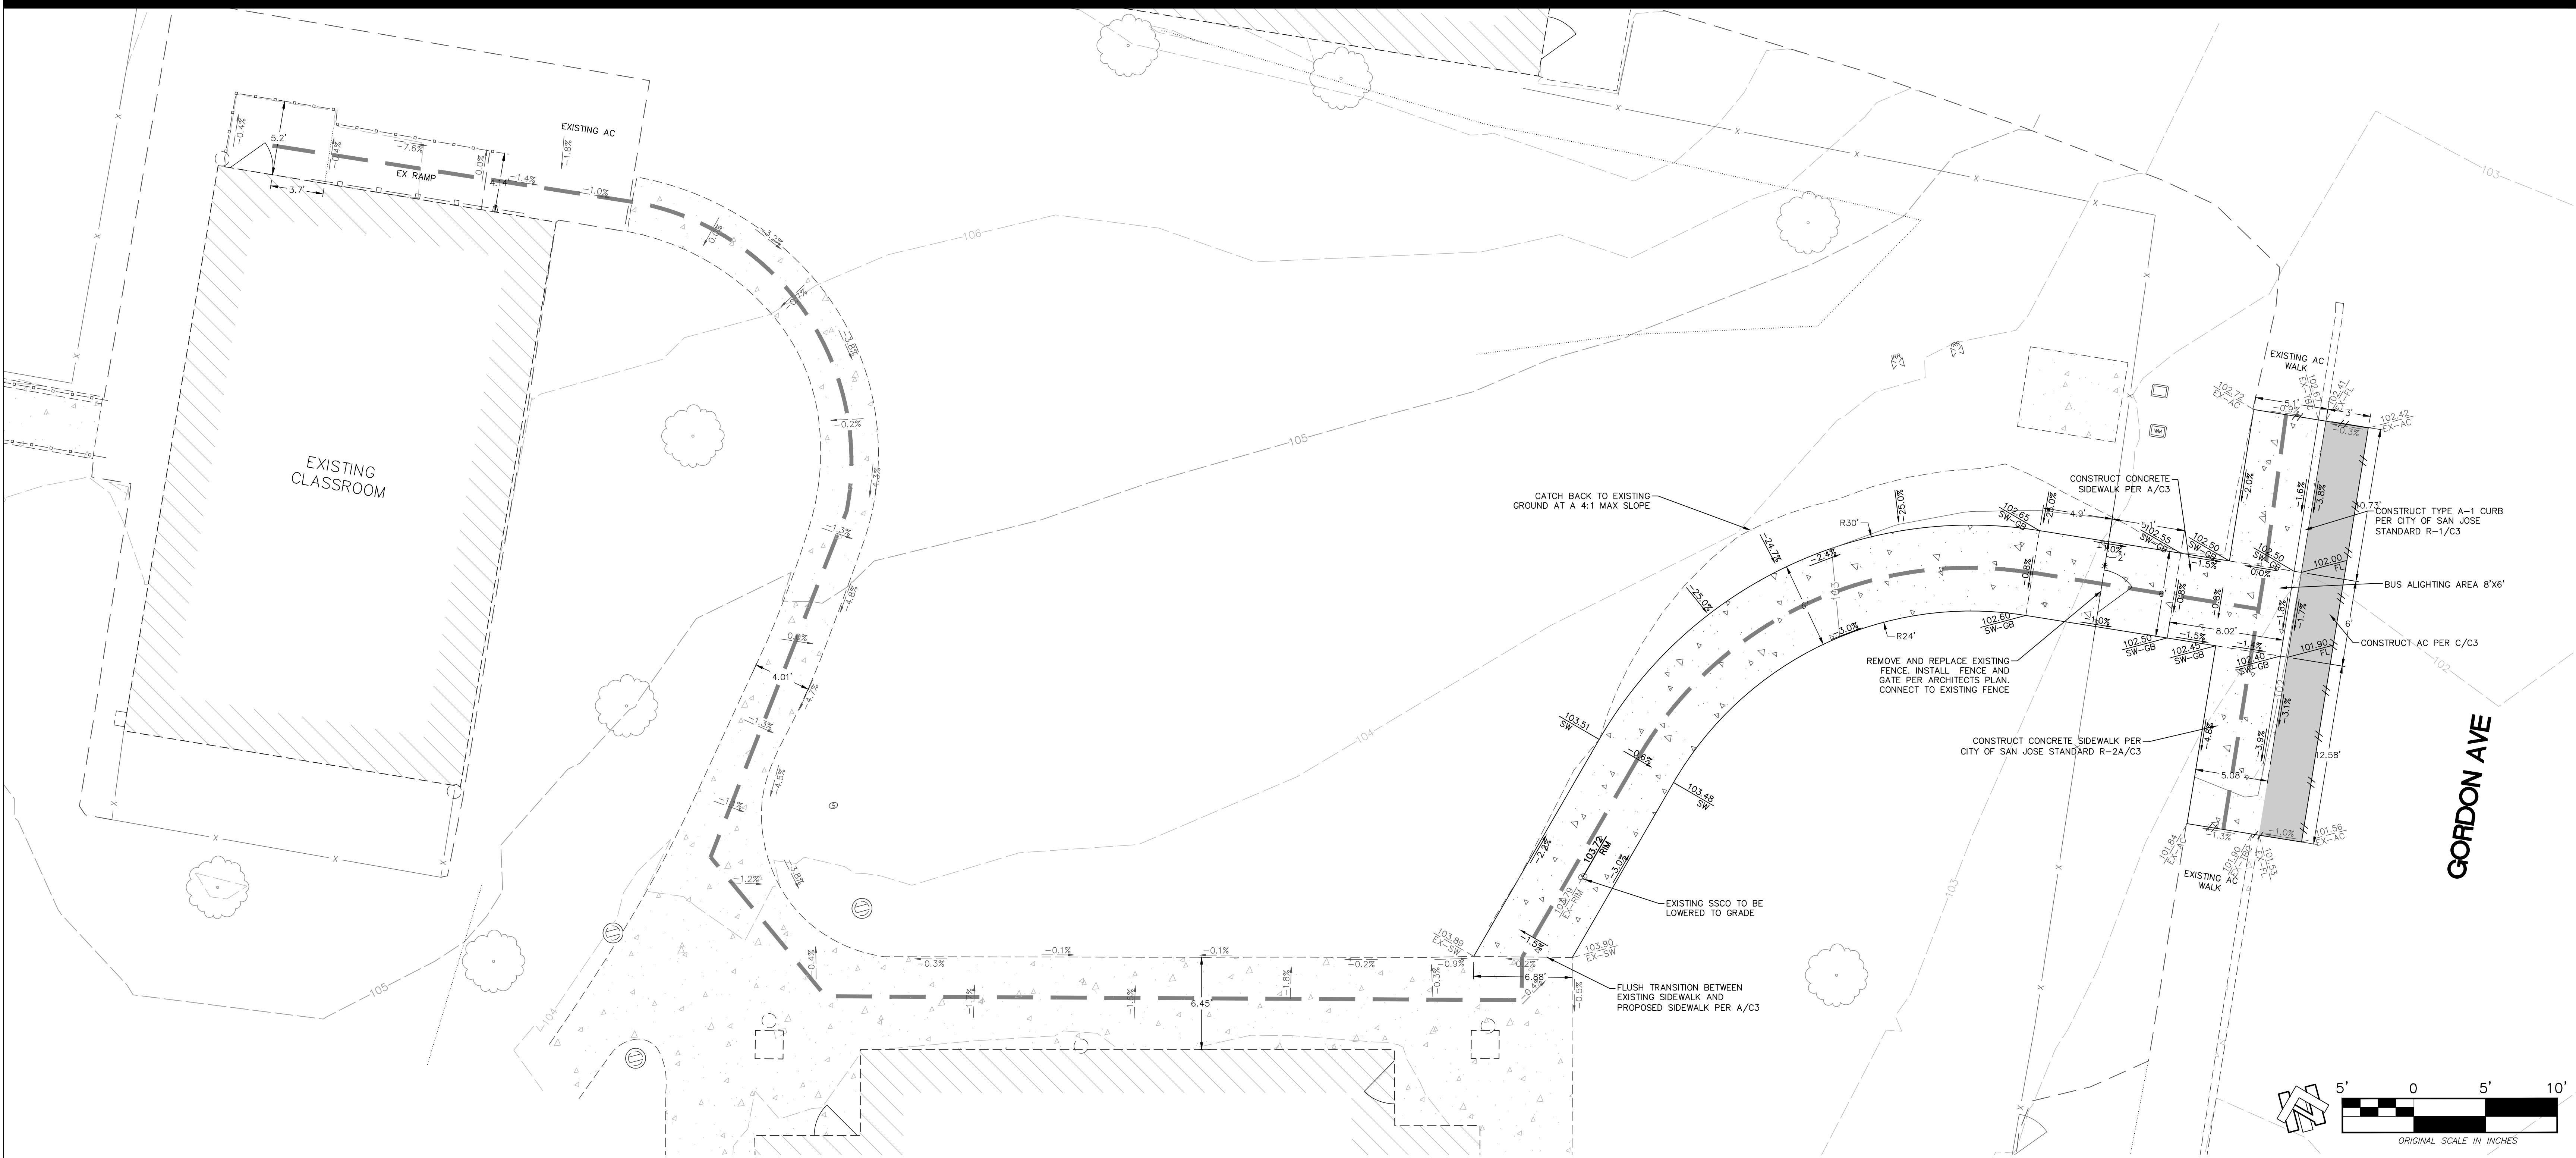

SHEET INDEX

- C1 CIVIL SITE LAYOUT AND GRADING
C2 CIVIL SITE DEMOLITION
C3 CIVIL SITE DETAILS

CONSTRUCTION LAYOUT NOTE

1. THE ELECTRONIC AUTOCAD FILE SHOWING LAYOUT, GRADES, AND SURVEY CONTROL POINTS WILL BE MADE AVAILABLE TO THE WINNING BIDDER TO AID IN CONSTRUCTION LAYOUT.

ABBREVIATIONS

AGGREGATE BASE	AB	MAXIMUM	MAX
ASPHALT CONCRETE	AC	MINIMUM	MIN
BACK OF WALK	BOW	NOT TO SCALE	NTS
CENTERLINE	CL	ORIGINAL GROUND	OG
CLEAN OUT	CO	PROPERTY LINE	PL
DRAIN INLET	DI	POWER POLE	PP
ELECTRIC	E	RADIUS	R
ELEVATION	ELEV	RIGHT-OF-WAY	ROW
EDGE OF PAVEMENT	EP	STORM DRAIN	SD
EXISTING	EX	STORM DRAIN MAINTENANCE HOLE	SDMH
FINISH FLOOR	FF	SANITARY SEWER	SS
FINISH GRADE	FG	SANITARY SEWER MAINTENANCE HOLE	SSMH
FLOWLINE	FL	STANDARD	STD
FACE OF CURB	FOC	SIDEWALK	SW
FEET	FT	TOP BACK OF CURB	TBC
GAS	G	TOP OF SLOPE	TOS
GRADE BREAK	GB	TOP OF SLOPE	TOS
GAS METER	GM	TOP OF WALL	TOW
JOINT TRENCH	JT	TYPICAL	TYP
LINEAR FEET	LF	WATER	W
LIP OF GUTTER	LIP	WATER METER	WM

PATH OF TRAVEL DEFINITION:

PATH OF TRAVEL (P.O.T.) AS INDICATED IS A BARRIER FREE ACCESS WITHOUT ANY ABDUPT VERTICAL CHANGES EXCEEDING 2" AT 1:2 MAXIMUM SLOPE, EXCEPT THAT LEVEL CHANGES DO NOT EXCEED 2" VERTICAL. P.O.T. IS A MINIMUM OF 48" WIDE SLP RESISTANT SURFACE WITH 5% MAX. SLOPE AND 2% MAX CROSS SLOPE. TYP. THERE IS NO DROP-OFF OVER 4" AT THE EDGE OF WALK OR LANDING. ARCHITECT AND CONTRACTOR SHALL VERIFY THAT ALL BARRIERS ON THE INDICATED PATH OF TRAVEL HAVE BEEN REMOVED.

PATH OF TRAVEL AS SHOWN ON PLANS

EROSION AND SEDIMENT CONTROL

- THE PROJECT SOIL DISTURBANCE IS LESS THAN 1 ACRE AND WILL NOT REQUIRE A FORMAL PERMIT FROM THE STATE.
- INSTALL BMP'S AS REQUIRED THROUGHOUT CONSTRUCTION TO ENSURE NO SITE DISCHARGES OCCUR. MONITOR, MAINTAIN, REPAIR, CLEAN, OR REPLACE BMP'S AS NEEDED THROUGHOUT PROJECT TO ENSURE NO SITE DISCHARGES OCCUR.

LEGEND

105	EXISTING 5' MAJOR CONTOUR
104	EXISTING 1' MINOR CONTOUR
	EXISTING GRADE BREAK
X	EXISTING FENCE
EX-W	EXISTING WATER LINE
	EXISTING EDGE OF PAVEMENT
	EXISTING UTILITY BOX
DS	EXISTING DOWN SPOUT
	EXISTING UTILITY VALVE
	EXISTING STORM DRAIN INLET
	EXISTING SANITARY SEWER CLEANOUT
	EXISTING TREE
	EXISTING BUILDING
	EXISTING CONCRETE
	PROPOSED CONCRETE SIDEWALK (A/C3)
	PROPOSED ASPHALT CONCRETE (C/C3)
	PROPOSED FENCE PER ARCHITECTS PLANS
105	PROPOSED 5' MAJOR CONTOUR
104	PROPOSED 1' MINOR CONTOUR
	PROPOSED GRADE BREAK
	PROPOSED CATCH BACK TO EXISTING GROUND
	PROPOSED SAWCUT & CONFORM LINE
	LIMITS OF WORK

IDENTIFICATION STAMP
DIV. OF THE STATE ARCHITECT
APP: 01-121433 INC:
REVIEWED FOR:
SS ☐ FLS ☒ ACS ☒
DATE: 01/22/2024



Studio W Architects
1930 H St.
Sacramento, California 95811
T 916.254.5600
www.StudioW-Architects.com




ARCHITECT	ENGINEER

- GENERAL NOTES
- This sheet is part of a set and is not to be used alone.
 - This sheet is not to be used for construction unless the architect's stamp and signature appear on the drawings and the status box indicated drawings have been released for construction.
 - These plans and prints thereof, as instruments of service, are owned by the architect and are for use on this project only. Reproduction and/or distribution without the prior written consent of the architect is forbidden.
 - Copyright Studio W Associates, Inc. 2023.

NO.	REMARKS	DATE

REVISION HISTORY

NO.	REMARKS	DATE

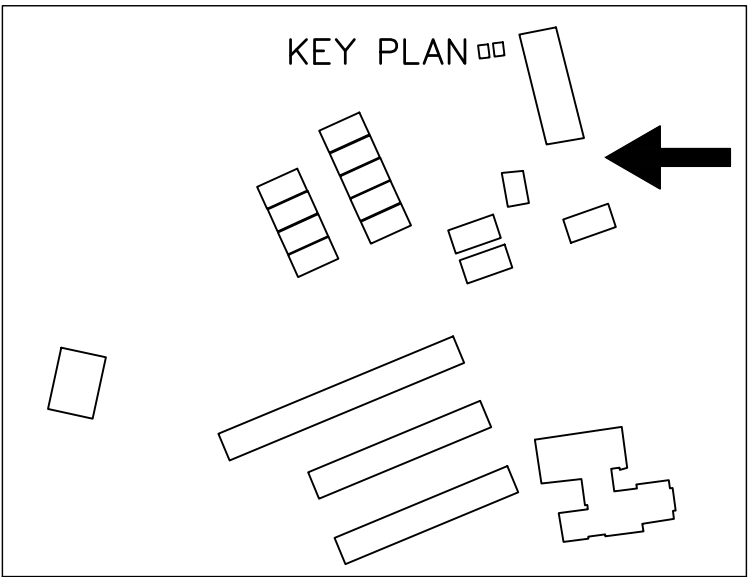


ALUM ROCK UNION
ELEMENTARY SCHOOL
DISTRICT
2930 GAY AVENUE
SAN JOSE, CA 95127

CONSTRUCTION DOCUMENTS

BUS DROP-OFF AT LINDA
VISTA ELEMENTARY
SCHOOL
100 KIRK AVE.,
SAN JOSE, CA 95127

CIVIL SITE LAYOUT AND GRADING

Date 12/28/2023	Project Number 23058
Application Number 01-121433	Drawing Number C1
Drawn CNS	Checked RMS

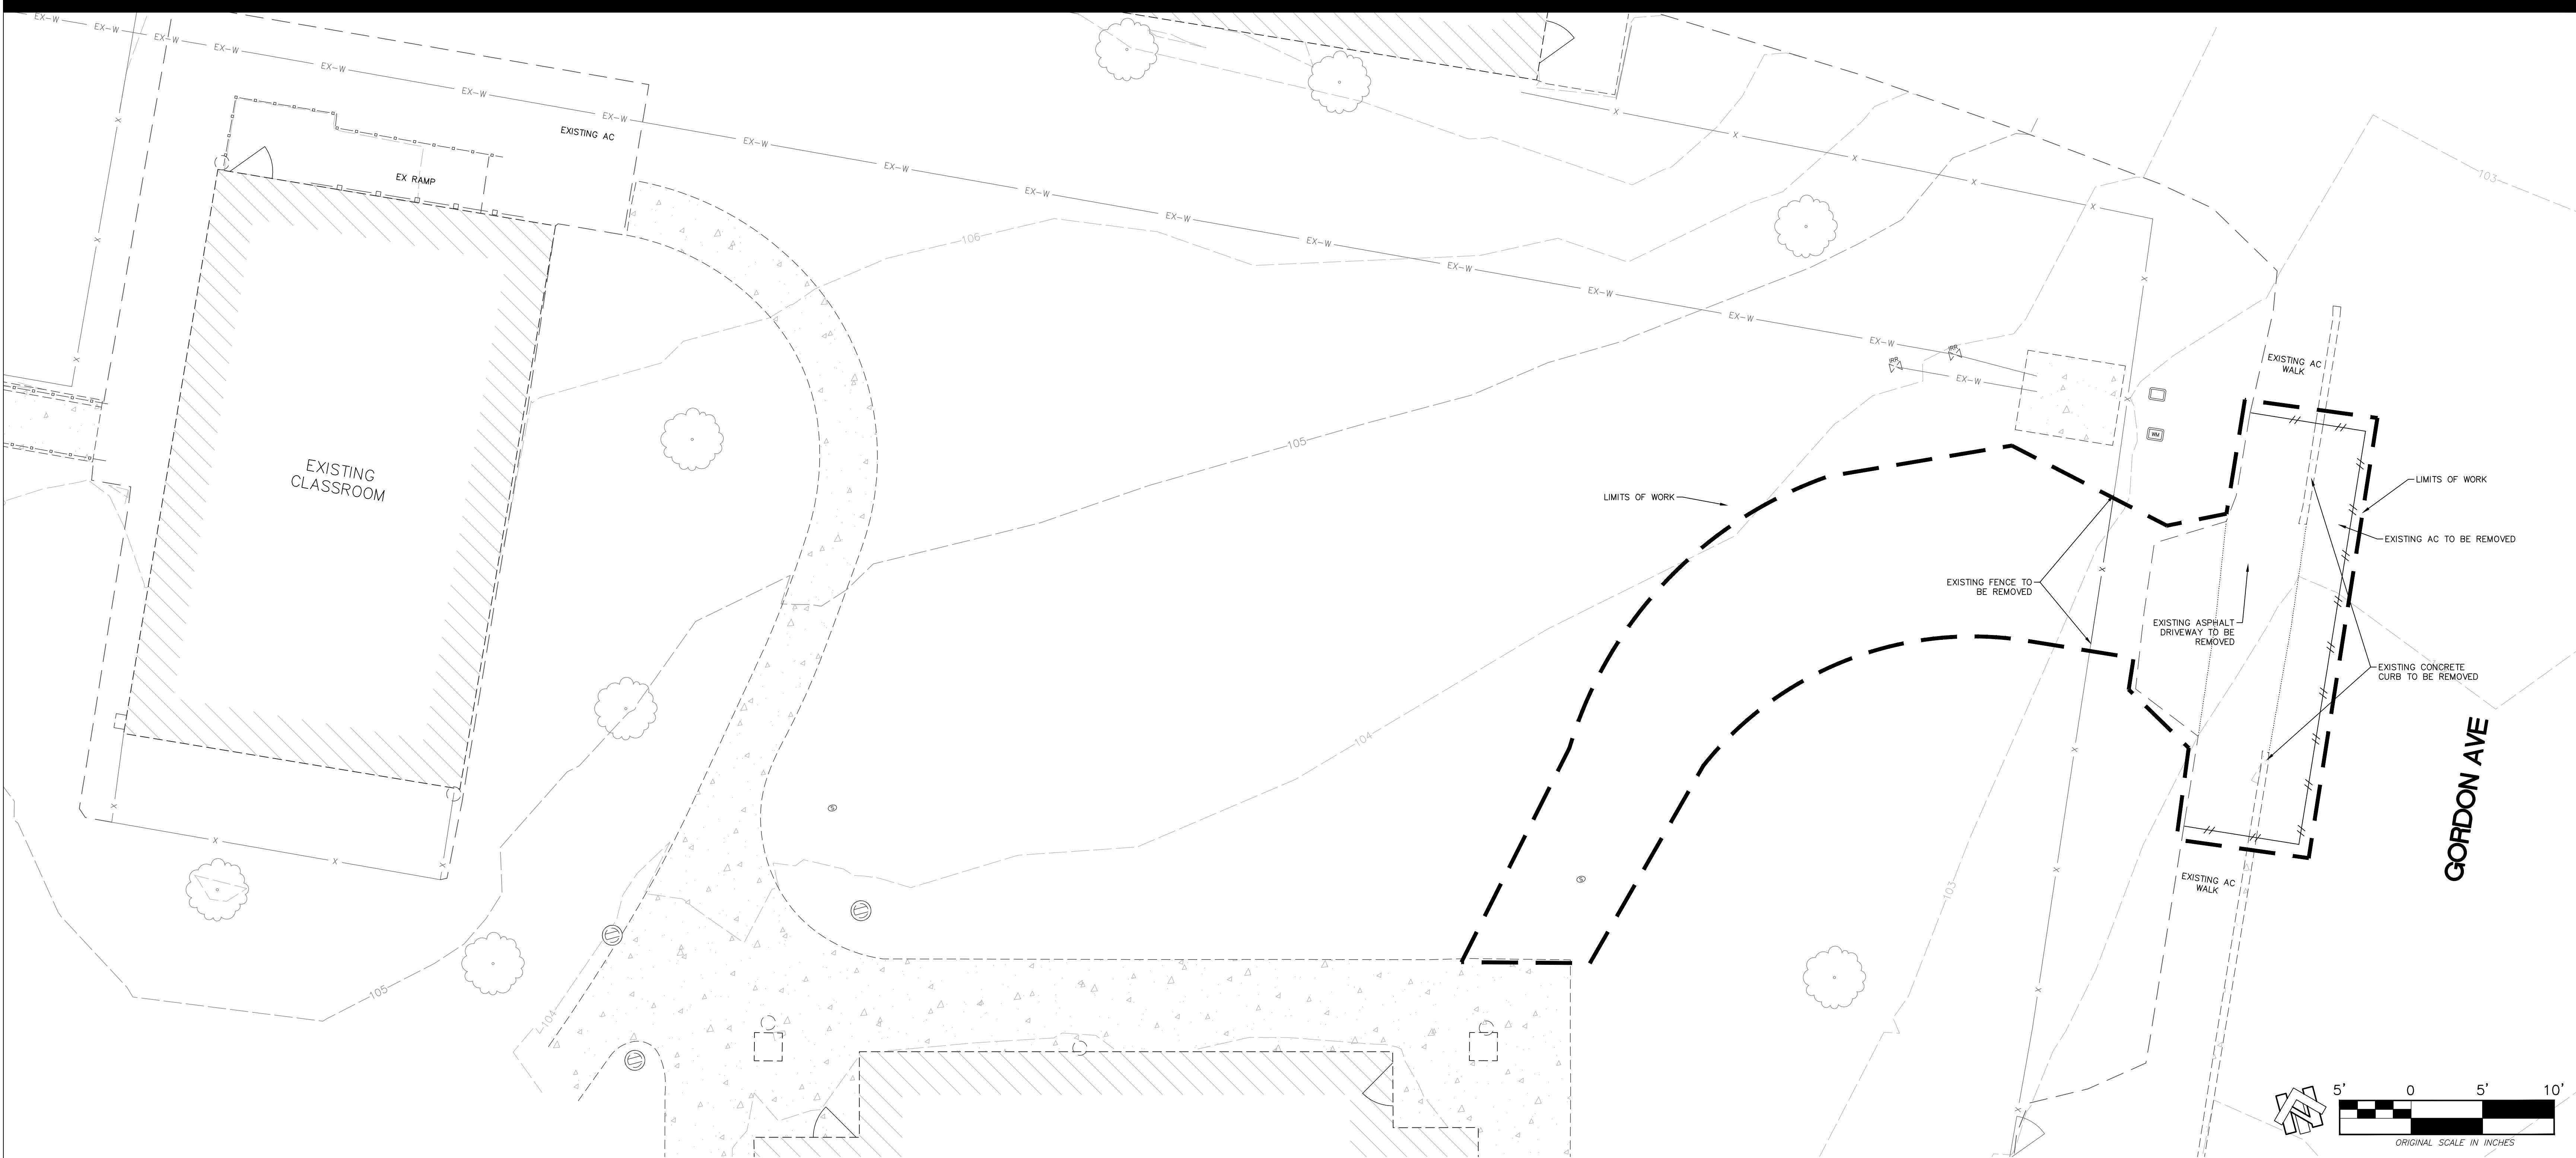

DEMOLITION NOTES

1. CALL USA PRIOR TO THE START OF ANY CONSTRUCTION OR DEMOLITION. COORDINATE MARKING OF CAMPUS OWNED UTILITIES WITH FACILITIES STAFF.
2. CONTRACTOR IS TO COORDINATE WITH LOCAL UTILITY COMPANIES AND CAMPUS AS NEEDED FOR SERVICE SHUTOFFS / DISCONNECTS AND ANY SPECIAL DEMOLITION PROCEDURES.
3. REMOVED AGGREGATE BASE & SAND MAY BE REUSED FOR SITE FILL UNDER PROPOSED HARDSCAPE IMPROVEMENTS ONLY (AS LONG AS IT COMPLIES WITH FILL REQUIREMENTS IN SOILS REPORT) AND NOT PLACED IN LANDSCAPE AREAS.
4. ALL DELETERIOUS DEBRIS SHALL BE COMPLETELY REMOVED FROM THE SITE (AND SCHOOL PROPERTY).
5. SITE SURVEY AND COMPILATION OF EXISTING AS-BUILTS IS NOT SUFFICIENT TO LOCATE EXISTING UNDERGROUND UTILITY LINES WITH ANY CONFIDENCE. CONTRACTOR TO BE AWARE THAT UNDERGROUND LINES MAY EXIST ANYWHERE ON THE SITE AND SHALL USE EXTREME CAUTION DURING ALL EXCAVATION AND EARTHWORK.
6. DEMOLITION CONTRACTOR TO REVIEW CONSTRUCTION DRAWINGS AND SAVE ANY FACILITIES SHOWN AS REMAINING. COORDINATE THE EXACT LIMITS OF REMOVAL WITH BUILDING CONTRACTOR TO ENSURE GOOD CONTINUATION OF FACILITIES TO BE MATCHED. IF DAMAGE OCCURS TO FACILITIES MARKED TO REMAIN RESTORE DAMAGED IMPROVEMENTS TO THEIR ORIGINAL CONDITION, AS ACCEPTABLE TO OWNER.
7. CONCRETE SIDEWALK SHOWN TO BE REMOVED SHALL BE REMOVED AT THE NEAREST JOINT OR IF NO JOINT IS PRESENT SHALL BE SAW CUT AND CONCRETE EDGE SHALL BE BEVEL GROUND TO 1" RADIUS.
8. PROVIDE EROSION-CONTROL MEASURES TO PREVENT SOIL EROSION AND DISCHARGE OF SOIL-BEARING WATER RUNOFF TO ADJACENT PROPERTIES AND STORM DRAIN FACILITIES.
9. CONTRACTOR MUST PROTECT THE IRRIGATION THAT SUPPORTS THE LANDSCAPING AND TREES THAT WILL REMAIN ON SITE AND ADJACENT TO THE SITE.

DSA STAMP

IDENTIFICATION STAMP
DIV. OF THE STATE ARCHITECT
APP: 01-121433 INC:
REVIEWED FOR
SS ☐ FLS ☒ ACS ☒
DATE: 01/22/2024



STUDIO W
ARCHITECTS

Studio W Architects
1930 H St.
Sacramento, California 95811
T 916.254.5600
www.StudioW-Architects.com




ARCHITECT	ENGINEER

- GENERAL NOTES
1. This sheet is part of a set and is not to be used alone.
 2. This sheet is not to be used for construction unless the architect's stamp and signature appear on the drawings and the status box indicated drawings have been released for construction.
 3. These plans and prints thereof, as instruments of service, are owned by the architect and are for use on this project only. Reproduction and/or distribution without the prior written consent of the architect is forbidden.
 4. Copyright Studio W Associates, Inc. 2023.

NO.	REMARKS	DATE

DRAWING STATUS	● DSA PLAN CHECK	DATE 01/04/2023
	○ DSA BACK CHECK	
	○ BIDDING	
	○ CONSTRUCTION	

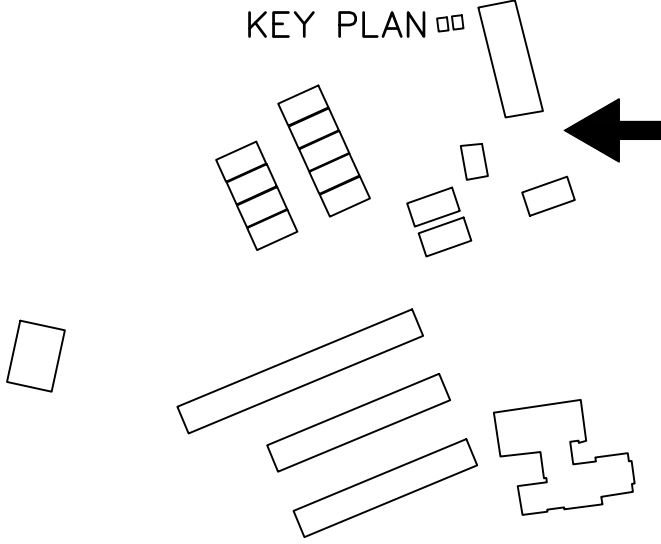

ALUM ROCK UNION
ELEMENTARY SCHOOL
DISTRICT
2930 GAY AVENUE
SAN JOSE, CA 95127

CONSTRUCTION DOCUMENTS

BUS DROP-OFF AT LINDA
VISTA ELEMENTARY
SCHOOL
100 KIRK AVE.,
SAN JOSE, CA 95127

CIVIL SITE
DEMOLITION

Date 12/28/2023	Project Number 23058
Application Number 01-121433	Drawing Number C2
Drawn CNS	Checked RMS

The drawing consists of two main sections. The left section, titled 'CONCRETE CURB AND/OR GUTTER TYPES', shows five details: A1 (V-Valley Gutter), A2 (Slope 1/4" per ft), B1 (Standard Curb), B3-6 (Epoxy W/ #4 Dowel), and B3-8 (Epoxy W/ #4 Dowel). The right section, titled 'PCC SIDEWALK CONFIGURATION DESIGN', shows two details: 'ATTACHED CONCRETE SIDEWALK' and 'DETACHED CONCRETE SIDEWALK'. Both sections include material specifications like '3" CLASS III AGG. BASE' and '6" CLASS III AGG. BASE'. The bottom of the drawing contains a title block with project information, a city logo, and drawing details.

CONCRETE CURB AND/OR GUTTER TYPES

ATTACHED CONCRETE SIDEWALK

DETACHED CONCRETE SIDEWALK

NOTES

1. AGGREGATE BASE SHALL BE COMPACTED BY CITY STANDARD SPECIFICATIONS UNLESS OTHERWISE SPECIFIED ON THE PLANS OR PROJECT SPECIFICATIONS.
2. SUBGRADE SHALL BE COMPACTED TO 85% RELATIVE COMPACTION UNLESS OTHERWISE SPECIFIED ON THE PLANS OR PROJECT SPECIFICATIONS.

APPROVED BY <i>[Signature]</i>	PCC SIDEWALK CONFIGURATION DESIGN	 SAN JOSE CITY OF SAN JOSE CAPITAL OF SILICON VALLEY	DRAWING NO. R-2A
DATE 10/16/2020			DEPARTMENT OF PUBLIC WORKS



SITE LEGEND

- LIMIT OF WORK
- EXISTING PROPERTY LINE
- ... EXISTING ACCESSIBLE PATH OF TRAVEL, DSA APP #01-111130. SEE GENERAL NOTES FOR ADDITIONAL INFORMATION. SLOPES HAVE BEEN FIELD VERIFIED BY ARCHITECT TO BE COMPLIANT.
- EXISTING FIRE HYDRANT WITH 75'-0" RADIUS
- EXISTING FIRE ACCESS, DSA APP #01-111130.
- (E) ACCESSIBLE RESTROOMS
 - - (E) GIRLS RESTROOM
 - - (E) BOYS RESTROOM

GENERAL NOTES


- CONTRACTOR SHALL EXERCISE EXTREME CAUTION IN EXCAVATING AND TRENCHING ON SITE TO AVOID EXISTING DUCTS, PIPING OR CONDUITS, ETC., AND TO PREVENT HAZARDS TO PERSONNEL AND/OR DAMAGE TO EXISTING UNDERGROUND UTILITIES OR STRUCTURES WHETHER OR NOT SHOWN AND INSTALLED BY ANY OTHER CONTRACTS. THE ARCHITECT IS NOT RESPONSIBLE FOR THE LOCATION OF UNDERGROUND UTILITIES OR STRUCTURES WHETHER OR NOT SHOWN OR DETAILED AND INSTALLED BY ANY OTHER CONTRACTS. THE CONTRACTOR SHALL IMMEDIATELY NOTIFY THE ARCHITECT SHOULD SUCH UNIDENTIFIED CONDITIONS BE DISCOVERED. THESE DRAWINGS AND SPECIFICATIONS DO NOT INCLUDE THE NECESSARY ELEMENTS FOR CONSTRUCTION SAFETY.
- CONTRACTOR IS RESPONSIBLE FOR 6'-0" HIGH TEMPORARY CONSTRUCTION BARRIER WITH VISION SCREEN AT STAGING, STORAGE AND CONSTRUCTIONS AREA WITH SIGNAGE EVERY 20'-0" TO WARN STUDENTS OF CONSTRUCTION AREA.
- CONTRACTOR SHALL ACCESS THE SITE FROM GORDON AVENUE. ANY DAMAGE TO FIRE LANE WILL BE AT THE CONTRACTOR'S EXPENSE.
- CONTRACTOR TO REPAIR BACK TO EXISTING CONDITIONS ALL LAYDOWN AREAS AT THE END OF CONSTRUCTION. THIS INCLUDES LANDSCAPE AREAS AND ANY BROKEN SPRINKLERS, VALVE BOXES, CONCRETE, ASPHALT, ETC.
- CONTRACTOR SHALL REPLACE, RECONSTRUCT AND REPAIR ALL EXISTING WORK THAT IS IMPACTED, DAMAGED, OR DESTROYED AS A RESULT F ANY CONTRACTOR WORK INCLUDING, BUT NOT LIMITED TO, HARDSCAPING, SIDEWALKS, IRRIGATION SYSTEMS, LANDSCAPING, LAWNS, STRUCTURES, AND UTILITIES - ALL TO THE SATISFACTION OF THE DISTRICT.
- WHERE ASPHALT OR CONCRETE IS BEING REPAATCHED, CONTRACTOR SHALL PROVIDE EVEN AND STRAIGHT LINE CUTS WITH 2'-FOOT STRAIGHT SLURRY SEAL SURFACE PATCH ON BOTH SIDES OF CUT.
- ALL (E) STRUCTURES AND ITEMS ON SITE ARE APPROXIMATE BASED ON DRAWINGS FROM OWNER.
- ACCESSIBLE PATH OF TRAVEL AS INDICATED ON PLANS IS A BARRIER FREE ACCESS ROUTE WITHOUT ANY ABRUPT LEVEL CHANGES EXCEEDING 1/2" BEVELED AT 1:2 MAX. SLOPE, OR VERTICAL LEVEL CHANGES NOT EXCEEDING 1/4" MAX. AND AT LEAST 48" WIDE. SURFACE IS STABLE, FIRM, AND SLIP RESISTANT. CROSS SLOPE DOES NOT EXCEED 2% AND SLOPE IN THE DIRECTION OF TRAVEL IS LESS THAN 5% UNLESS OTHERWISE INDICATED. ARCHITECT SHALL VERIFY THAT THERE ARE NO BARRIERS IN THE PATH OF TRAVEL.
- ACCESSIBLE PATH OF TRAVEL SHALL BE MAINTAINED FREE OF OVERHANGING OBSTRUCTIONS TO 80". SEE DESIGN PROFESSIONAL IN GENERAL RESPONSIBLE CHARGE STATEMENT ON THIS SHEET FOR ADDITIONAL POT REQUIREMENTS.
- ALL SIDEWALKS ALONG THE ACCESSIBLE ROUTE TO BE A MINIMUM OF 4'-0" WIDE AND THERE SHALL BE NO DROP-OFFS OVER 4" AT EDGE OF WALK OR LANDING. WHERE A 4" DROP-OFF DOES OCCUR, PROVIDING A 6" HIGH WARNING CURB OR GUARD OR HANDRAIL. (SEE CBC SECTION 11B-303.5)
- GATES ALONG ACCESSIBLE ROUTE SHALL MEET DOOR REQUIREMENTS PER CBC SECTION 11B-404 INCLUDING PANIC HARDWARE AND 10" MIN. SMOOTH BOTTOM OR KICK PLATE.
- FOR GRATINGS LOCATED IN THE SURFACE OF ANY PEDESTRIAN WALKWAYS IN THE PATH OF TRAVEL, GRID/OPENINGS IN GRATINGS SHALL BE LIMITED TO 1/2" MAXIMUM IN THE DIRECTION OF TRAFFIC FLOW.
- 36" WIDE CONTINUOUS DETECTABLE WARNING SHALL BE USED WHERE THE PEDESTRIAN PATH CROSSES OR ADJOINS A VEHICULAR WAY (SUCH AS A DRIVEWAY) TO WARN OF POTENTIAL HAZARDS AS PER CBC 11B-705.
- ALL EXTERIOR OUTWARD SWINGING DOORS TO HAVE A MINIMUM 5'-0" LEVEL LANDING.
- ALL BUILDING ENTRANCES AND EXTERIOR GROUND LEVEL EXITS SHALL BE ACCESSIBLE.
- GATES IN PATH OF TRAVEL SHALL COMPLY WITH EXIT DOOR REQUIREMENTS WITH PROPER LEVER HARDWARE AND KICK PLATES.

DESIGN PROFESSIONAL IN GENERAL RESPONSIBLE CHARGE STATEMENT

(BASED ON DSA PROCEDURE PR 15-01)

THE P.O.T. IDENTIFIED IN THESE CONSTRUCTION DOCUMENTS MEETS THE REQUIREMENTS OF THE CURRENT APPLICABLE CALIFORNIA BUILDING CODE (CBC) ACCESSIBILITY PROVISIONS FOR PATH OF TRAVEL REQUIREMENTS FOR ALTERATIONS, ADDITIONS AND STRUCTURAL REPAIRS. AS PART OF THE DESIGN OF THIS PROJECT, THE P.O.T. WAS EXAMINED AND ANY ELEMENTS, COMPONENTS OR PORTIONS OF THE P.O.T. THAT WERE DETERMINED TO BE NONCOMPLIANT WITH THE CBC HAVE BEEN IDENTIFIED AND THE CORRECTIVE WORK NECESSARY TO BRING THEM INTO COMPLIANCE HAS BEEN INCLUDED WITHIN THE SCOPE OF THIS PROJECT'S WORK THROUGH DETAILS, DRAWINGS AND SPECIFICATIONS INCORPORATED INTO THESE CONSTRUCTION DOCUMENTS. ANY NONCOMPLIANT ELEMENTS, COMPONENTS OR PORTIONS OF THE P.O.T. THAT WILL NOT BE CORRECTED BY THIS PROJECT BASED ON VALUATION THRESHOLD LIMITATIONS OR A FINDING OF UNREASONABLE HARDSHIP ARE INDICATED IN THESE CONSTRUCTION DOCUMENTS.

DURING CONSTRUCTION, IF P.O.T. ITEMS WITHIN THE SCOPE OF THE PROJECT REPRESENTED AS CBC COMPLIANT ARE FOUND TO BE NONCONFORMING BEYOND REASONABLE CONSTRUCTION TOLERANCES, THE ITEMS SHALL BE BROUGHT INTO COMPLIANCE WITH THE CBC AS A PART OF THIS PROJECT BY MEANS OF A CONSTRUCTION CHANGE DOCUMENT.

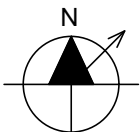

SITE PLAN OVERALL

1" = 40'-0"

10

DSA STAMP




Studio W Architects
1930 H St.
Sacramento, California 95811
[T] 916.254.5600
www.StudioW-Architects.com

ARCHITECT	ENGINEER

- GENERAL NOTES
- This sheet is part of a set and is not to be used alone.
 - This sheet is not to be used for construction unless the architect's stamp and signature appear on the drawings and the status box indicated drawings have been released for construction.
 - These plans and prints thereof, as instruments of service, are owned by the architect and are for use on this project only. Reproduction and/or distribution without the prior written consent of the architect is forbidden.
 - Copyright Studio W Associates, Inc. 2024.

NO.	REMARKS	DATE
1	ADDENDUM #1	03/04/2024

REVISION HISTORY	DATE
	01/04/2023
	03/13/2024

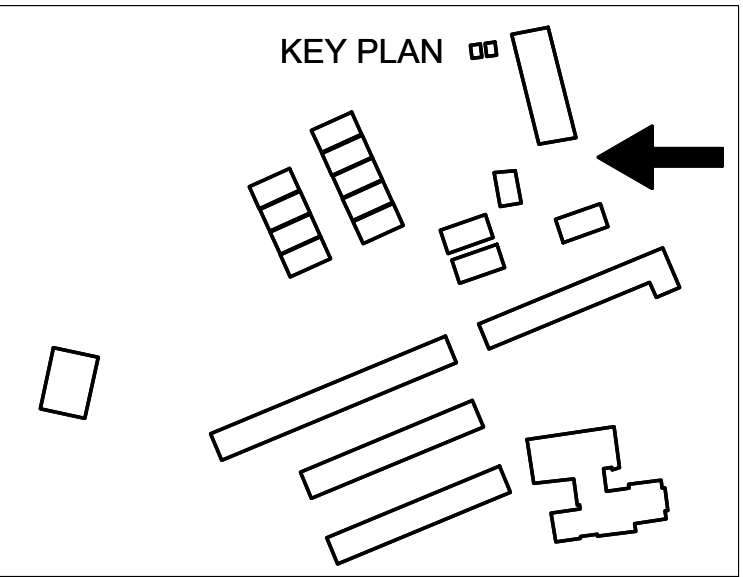


ALUM ROCK UNION
ELEMENTARY SCHOOL
DISTRICT
2930 GAY AVENUE
SAN JOSE, CA 95127


CONSTRUCTION DOCUMENTS

BUS DROP-OFF AT LINDA
VISTA ELEMENTARY
SCHOOL
100 KIRK AVE.,
SAN JOSE, CA 95127

OVERALL SITE PLAN

Date 12/28/2023	Project Number 23058
Application Number 01-121433	Drawing Number A1.0
Drawn LM	Checked CD

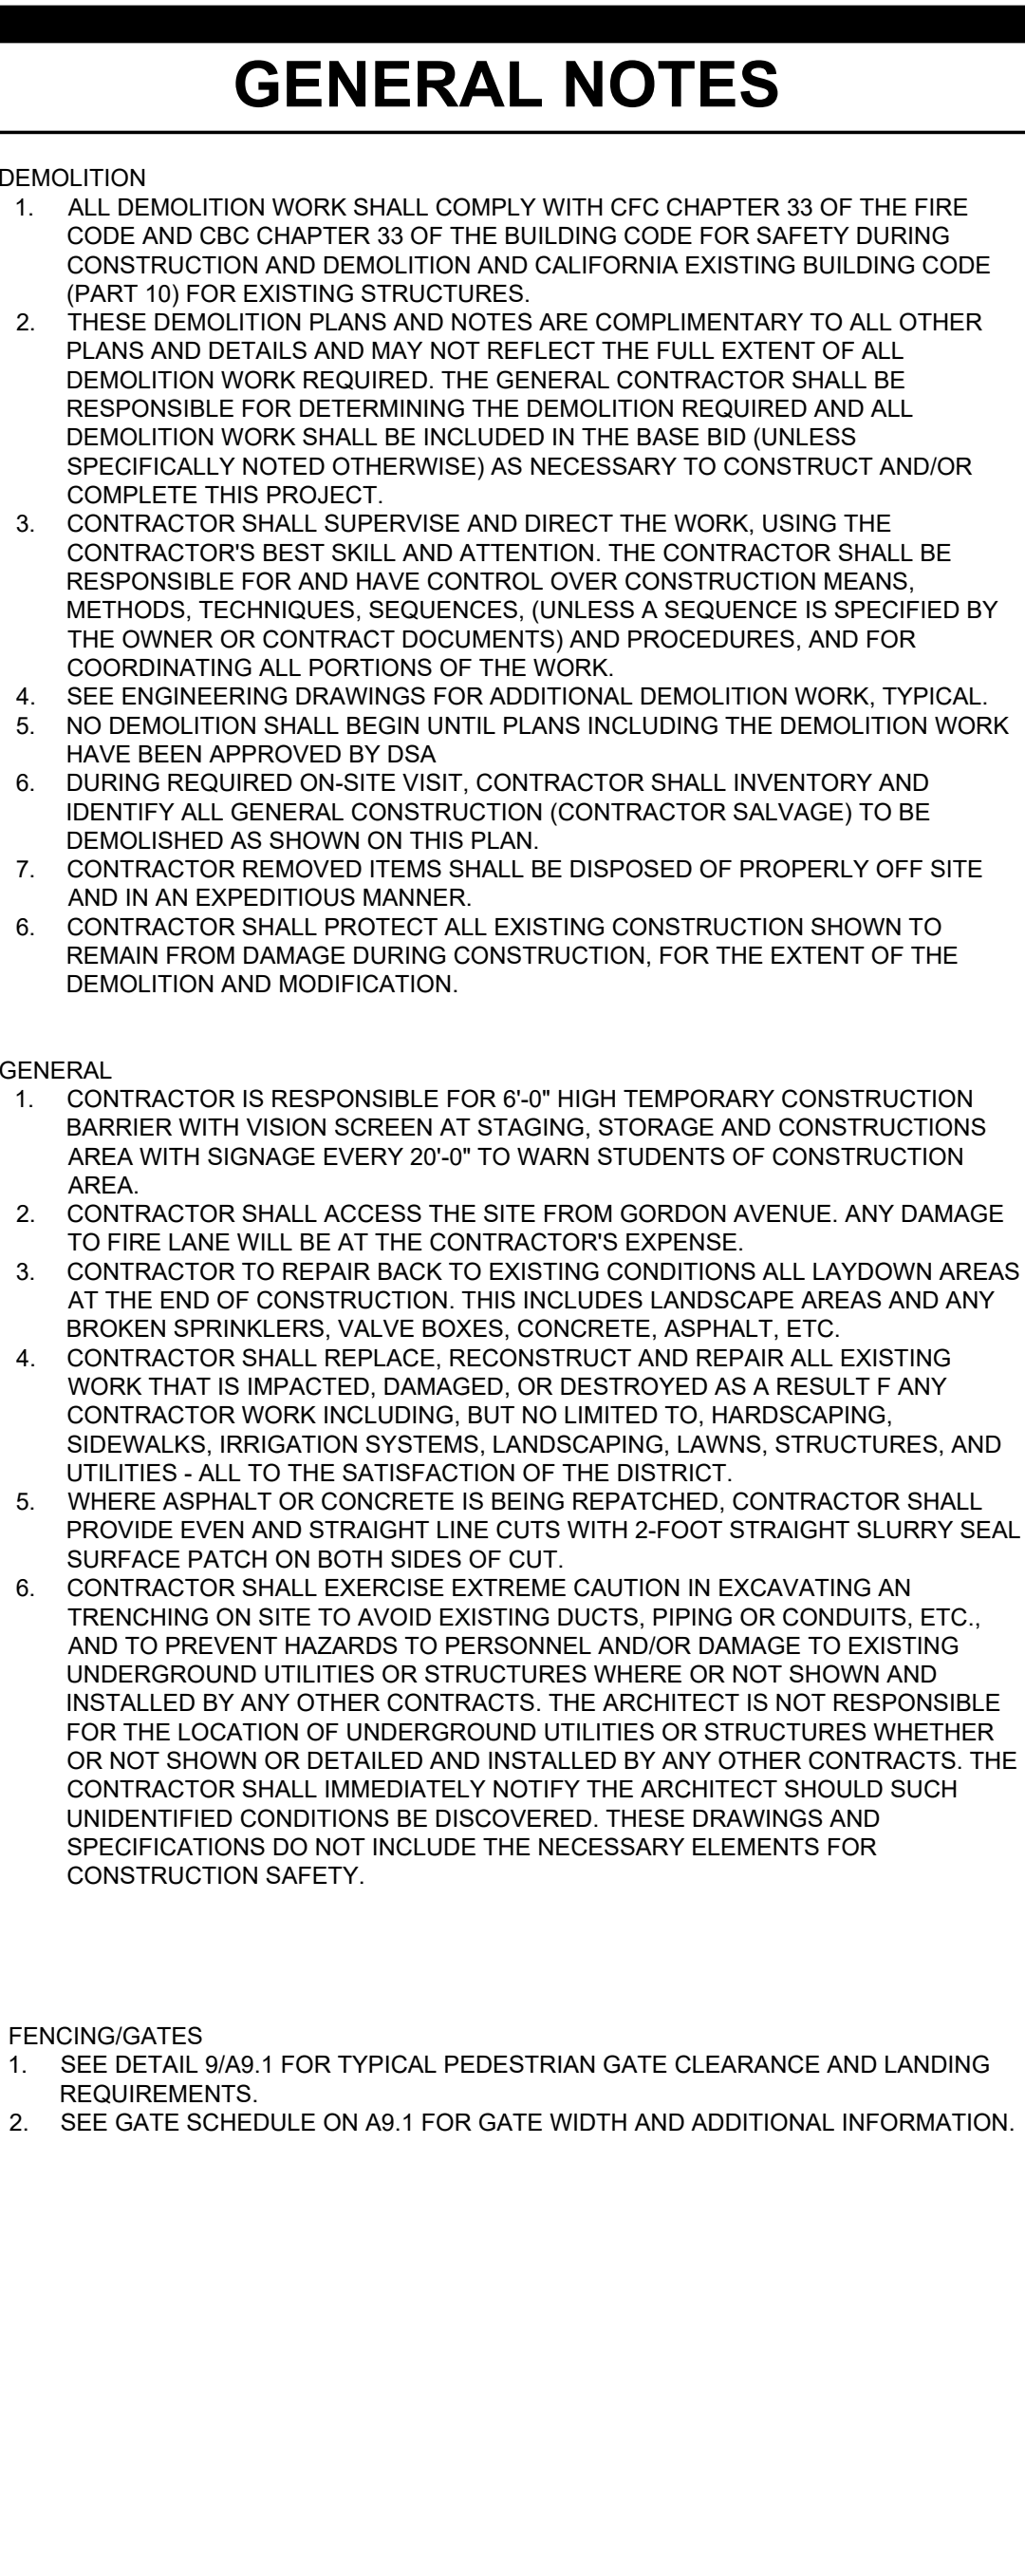


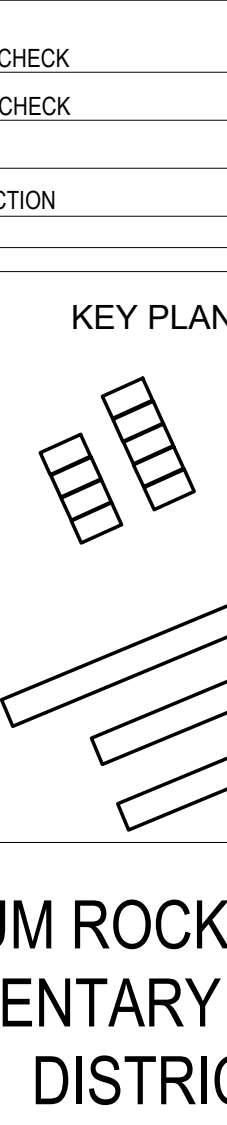IDIFICATION STAMP DIV. OF THE STATE ARCHITECT																																
APP: 01-121433 INC: REVIEWED FOR																																
SS ☐ FLS ☒ ACS ☒ DATE: 01/22/2024																																
																																
STUDIO W ARCHITECTS																																
Studio W Architects 1930 H St. Sacramento, California 95811 [T] 916.254.5600 www.StudioW-Architects.com																																
ARCHITECT		ENGINEER																														
																																
GENERAL NOTES 1. This sheet is part of a set and is not to be used alone. 2. This sheet is not to be used for construction unless the architect's stamp and signature appear on the drawings and the status box indicated drawings have been released for construction. 3. These plans and prints thereof, as instruments of service, are owned by the architect and are for use on this project only. Reproduction and/or distribution without the prior written consent of the architect is forbidden. 4. Copyright Studio W Associates, Inc. 2023.																																
<table border="1" style="width: 100%; border-collapse: collapse;"><thead><tr><th style="width: 5%;">NO.</th><th style="width: 85%;">REMARKS</th><th style="width: 10%;">DATE</th></tr></thead><tbody><tr><td> </td><td> </td><td> </td></tr><tr><td> </td><td> </td><td> </td></tr><tr><td> </td><td> </td><td> </td></tr><tr><td> </td><td> </td><td> </td></tr><tr><td> </td><td> </td><td> </td></tr><tr><td> </td><td> </td><td> </td></tr><tr><td> </td><td> </td><td> </td></tr><tr><td> </td><td> </td><td> </td></tr><tr><td> </td><td> </td><td> </td></tr></tbody></table>			NO.	REMARKS	DATE																											
NO.	REMARKS	DATE																														
REVISION HISTORY																																
DRAWING STATUS DATE 10/19/2023 ☒ DSA PLAN CHECK ☐ DSA BACK CHECK ☐ BIDDING ☐ CONSTRUCTION																																
KEY PLAN 																																
ALUM ROCK UNION ELEMENTARY SCHOOL DISTRICT 2930 GAY AVENUE SAN JOSE, CA 95127																																
CONSTRUCTION DOCUMENTS																																
BUS DROP-OFF AT LINDA VISTA ELEMENTARY SCHOOL 100 KIRK AVE., SAN JOSE, CA 95127																																
DEMO AND NEW ENLARGED SITE PLANS																																
Date 12/28/2023		Project Number 23058																														
Application Number 01-121433		Drawing Number																														
Drawn LM	Checked CD	A1.1																														


APPLICATION FOR SUBMITTAL OF POST-APPROVAL DOCUMENT

This application is for submittal of documents, after the initial approval of the project (post-approval documents), that require Division of the State Architect (DSA) review and approval. This form shall be completed by the Design Professional in General Responsible Charge of the project, in accordance with California Code of Regulations, Title 24, Part 1, Sections 4-317, 4-323 and 4-338 and in compliance with DSA IR A-6: Construction Change Document Submittal and Approval Process.

DSA documents referenced within this form are available on the [DSA Forms](#) or [DSA Publications](#) webpages.

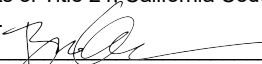1. SUBMITTAL TYPE: (Is this a resubmittal? Yes ☐ No ☒)			
Deferred Submittal ☐	Addendum Number: 01	Revision Number:	CCD Number: Category A ☒ or B ☐
2. PROJECT INFORMATION:			
School District/Owner: Alum Rock Unified School District		DSA File Number: 43 4	
Project Name/School: Bus Drop-off at Linda Vista Elementary School		DSA Application Number 01 121433	
3. APPLICANT INFORMATION:			
Date Submitted: 03/04/24		Attached Pages? No ☐ Yes ☒ Number of pages? 4	
Firm Name: Studio W Architects		Contact Name: Chris Dallmeyer	
Work Email: ChrisD@StudioW-Architects.com		Work Phone: (408) 588-3840	
Firm Address: 111 N. Market Street, Suite 710		City: San Jose	State: CA Zip Code: 95113
4. REASON FOR SUBMITTAL: (Check applicable boxes)			
☒ For revision or addendum prior to construction.		☐ For a project currently under construction.	
☐ For a project that has a form DSA 301-N: Notification of Requirement for Certification, DSA 301-P: Posted Notification of Requirement for Certification or a 90-Day Letter issued.			
☐ To obtain DSA approval of an existing uncertified building or buildings.			
☐ For Category B CCD this is: ☐ a voluntary submittal, ☐ a DSA required submittal (attach DSA notice requiring submission).			
5. DESIGN PROFESSIONAL IN GENERAL RESPONSIBLE CHARGE:			
Name of the Design Professional In General Responsible Charge: Brian Whitmore			
Professional License Number: C30345		Discipline: Architecture	
Design Professional in General Responsible Charge Statement: The attached post-approval documents have been examined by me for design intent and appear to meet the appropriate requirements of Title 24, California Code of Regulations and the project specifications. They are acceptable for incorporation into the construction of the project.			
Signature:  DESIGN PROFESSIONAL IN GENERAL RESPONSIBLE CHARGE			
6. CONFIRMATION, DESCRIPTION AND LISTING OF DOCUMENTS:			
For addenda, revisions, or CCDs: CHECK THIS BOX ☒ to confirm that <i>all</i> post-approval documents have been stamped and signed by the Responsible Design Professional listed on form DSA 1: Application for Approval of Plans and Specifications for this project. (For Deferred Submittals, refer to IR A-18: Use of Construction Documents Prepared by Other Professionals, and IR A-19: Design Professional's Signature and Seal (Stamp) on Construction Documents, when applicable, for signature and seal requirements.)			
Provide a brief description of construction scope for this post-approval document (attach additional sheets if needed): Removal of the ramp handrail revision scope, as the existing handrail extensions have been verified to be compliant. Please see the attached narrative for Addendum 01, the revised drawings A1.1 & A9.1, and the Addendum 01 Supporting Document which shows pictures of the field-verified compliant handrail extensions.			
List of DSA-approved drawings affected by this post-approval document: A1.1, A9.1			

DSA USE ONLY		
SSS _____ Date _____ ☐ Approved ☐ Disapproved ☐ Not Required Comments: _____ FLS YL _____ Date 3/14/24 ☒ Approved ☐ Disapproved ☐ Not Required Comments: _____ ACS Kg _____ Date 03/19/24 ☒ Approved ☐ Disapproved ☐ Not Required Comments: _____	Returned Date: _____ By: _____	DSA STAMP APPROVED DIV. OF THE STATE ARCHITECT APP: 01-121433 INC: REVIEWED FOR SS ☐ FLS ☒ ACS ☒ DATE: 03/19/2024

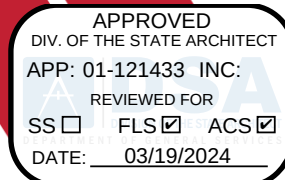

STUDIO **W**
ARCHITECTS

ADDENDUM NO. 1, March 4th, 2024

RE: Alum Rock Union School District
Bus Drop-off at Linda Vista Elementary School
DSA File No. 43-4; DSA Application Number 01-121433
Studio W Project Number 23058

From: Studio W Architects
111 N. Market Street, Unit 710
San Jose, CA 95113

To: Prospective Bidders

This Addendum forms a part of the Contract Documents and modifies the original bidding documents DSA approved on January 22, 2024, as noted below. Acknowledge receipt of this Addendum in the space provided on the Bid Form. Failure to do so may subject Bidder to disqualification.

The following changes or clarifications shall be made part of the Bid Documents and shall be taken into consideration when submitting bids.

CHANGES TO DRAWINGS

1. **A1.0 – OVERALL SITE PLAN**
 - a. Removed callout to detail 13/A9.1, as the handrail revision scope is no longer required due to the handrail extensions already being compliant.
2. **A9.1 – GATE AND FENCING DETAILS AND SHEET SPECIFICATIONS**
 - a. Removed details #13 and #15, as the handrail revision scope is no longer required due to the handrail extensions already being compliant.

Attachments


Drawings:

ARCHITECTURAL

- A1.1 OVERALL SITE PLAN
- A9.1 GATE AND FENCING DETAILS AND SHEET SPECIFICATIONS

END OF ADDENDUM

Alum Rock Union School District
Bus Drop-off at Linda Vista Elementary School
03/04/2024
Addendum 1
Page 2 of 2

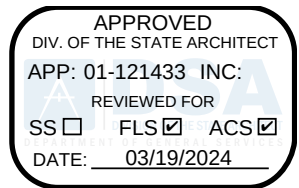

Distribution:

- (1) Alum Rock Union School District
- (1) All Bidders
- (1) Architect's Consultants
- (1) Studio W Project File 23058 6.0 Bid

Note: It is incumbent upon the Prime Bidder to notify his subcontractor and/or materials supplier of the above changes in the Contract Documents.

For: Alum Rock Union School District
2930 Gay Avenue
San Jose, CA 95127

Studio W Architects
111 N. Market Street, Unit 710
San Jose, CA 95113
(408) 588-3800

Brian P. Whitmore, President

C30345

