



GREENWICH PUBLIC SCHOOLS

SPECIFICATION BOOKLET GREENWICH PUBLIC SCHOOLS

NORTH MIANUS SCHOOL

SELECT ROOF REPLACEMENT AND RELATED ITEMS

OWNER: GREENWICH PUBLIC SCHOOLS
ADDRESS: 290 GREENWICH AVENUE
CITY: GREENWICH, CT 06830

BOARD OF EDUCATION BID 2500-25

FULLER AND D'ANGELO PROJ NO. 22478.01

FACILITY NAME: NORTH MIANUS SCHOOL
309 PALMER HILL ROAD
GREENWICH, CT 06878



FULLER AND D'ANGELO, P.C.
ARCHITECTS & PLANNERS
45 KNOLLWOOD ROAD
ELMSFORD, NEW YORK 10523
(914) 592-4444
www.fullerdangelo.com



ISSUE TO:
DATE ISSUED:

BID
January 30, 2025

SECTION 00010
TABLE OF CONTENTS

PROCUREMENT AND CONTRACTING REQUIREMENTS:

00001 - Project Title Page

00010 - Table of Contents

Invitation to Bid

Information to Bidders Part 1

and RFI form

Information To Bidders Part 2

Greenwich Front End Documents

Non-Collusion Form

Minimum Rates and Classifications (Prevailing Wage Rates) & Bulletins

Greenwich Public School Documents:

Award Letter

Form of Bid Bond

Certificate as to Corporate Principal

Performance, Maintenance, and Payment Bond

Insurance Procedure

Sample Endorsement Letter

Certificate of Insurance

A.M. Best Key Rating Guide Form

Affirmative Action Compliance Affidavit

Bid Sheet **(Not Used)**

Information for Bidders Part 3

Agreement

Consent of Surety

Affidavit for Final Payment

Form AU-764 Deposit by a Person Doing Bus. with a Nonresident Contractor

Form REG-1 Business Taxes Registration Application

Connecticut Commission on Human Rights and Opportunities

00 0115 - List of Drawings

00 2113 – Instructions to Bidders

00 4100 – Bid Form

00 4401 –Qualification of Bidders

00 7300 - Supplementary Conditions

DIVISION 01 – GENERAL CONDITIONS

- 01 1000 - Summary of Contract
- 01 2000 - Price and Payment Procedures
- 01 2100 – Allowances
- 01 3000 - Administrative Requirements
- 01 3553 – Site Safety and Security Procedures
- 01 4000 – Quality Requirements
- 01 5000 - Temporary Facilities and Controls
- 01 6000 - Product Requirements
- 01 7000 – Execution
- 01 7800 – Closeout Submittals

DIVISION 04 – MASONRY

- 04 0100 – Masonry of Maintenance

DIVISION 06 – WOOD, PLASTIC, AND COMPOSITES

- 06 1000 – Carpentry

DIVISION 07 – THERMAL AND MOISTURE PROTECTION

- 07 2126 – Insulation
- 07 5323 – EPDM Roofing
- 07 6200 – Sheet Metal Flashings and Specialties
- 07 7200 – Roof Accessories

GREENWICH PUBLIC SCHOOLS
Purchasing Department
290 Greenwich Avenue
Greenwich, Connecticut 06830
(203) 625-7411
eugene_watts@greenwich.k12.ct.us

EUGENE H. WATTS
Manager of School Procurement

January 30, 2025

Dear Sir/Madam:

You are invited to submit a bid for Select Roof Replacement and Related Items at North Mianus School for the Greenwich Public School District. The attached bid specifications detail the requirements we are looking for.

Bidders are urged to read all documents carefully and fill out all information requested. Bids which are incomplete, obscure, or conditional, and which contain irregularities of any kind, will be subject to rejection for failure to comply strictly with these conditions.

Bids must be submitted on the schedule forms attached. All unit prices must be filled in and the cost sheet must be the first page of the submitted bid. Each bid must be submitted and clearly marked with (1) original and six (6) copies of your bid. Faxed emailed or late bids will not be accepted. The original bid and copies must be in a sealed envelope plainly marked with the Vendors name and address and the following information:

Select Roof Replacement and Related Items at North Mianus School


Bid Number: 2500-25
Opening Date: 2/27/25
Opening Time: 10:30 a.m.

Mandatory Walk-through

North Mianus School, 309 Palmer Hill Road, Riverside, CT 06878
February 6, 2025 @ 10:30 a.m.

The Bid opening will be held in person at 290 Greenwich Avenue, Greenwich, CT on February 6, 2025 at 10:30 a.m. All Bidders and other interested people are invited to attend.

Very truly yours,

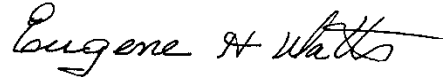

Eugene H. Watts

Information to Bidders Part 1

The Architect for the project is Fuller D'Angelo P.C. Architects and Planners, 45 Knollwood Road, Elmsford, NY 10523

The contact for the Owner is: Eugene Watts, Manager of School Procurement, Greenwich Public Schools, Havemeyer Building, 290 Greenwich Avenue, Greenwich, CT.

Contractor(s) whose bid exceeds \$500,000.00 shall hold a current "DAS" Contractor Prequalification Certificate" (not a predetermination letter) from the Department of Administrative Services of the State of Connecticut according to Connecticut General Statutes Section 4a-100, 4b-101 and 4b-91 previously stated as Public Act 03-215 and as amended by Public Act 04-141. Bidders shall submit with their bids, unless noted otherwise, a "DAS Contractor Prequalification Certificate" along with a current "Update (bid) Statement". Failure to submit those items with the bid will result in disqualification of the bidder. If you have any questions regarding these requirements contact the State of CT.DAS, at telephone number 860-713-5280 or visit their web site at www.das.state.ct.us .

1. BACKGROUND:

The Town of Greenwich, CT is about 40 miles northeast of New York City and has a population of about 60,000 people. The Greenwich Public Schools enjoy a national reputation for excellence and have strong support from the community. Our fifteen public schools have a current enrollment of 9000 students and consist of eleven elementary schools (K-5), three middle schools (6-8), and one comprehensive high school (9-12). Our district also offers some pre-K and alternative high schools' programs.

2. CONTRACT LENGTH:

This Bid is for awarding a contract to cover the period beginning on or about February 27, 2025. Once this Bid is awarded, the bidder must make arrangements to meet with Greenwich Public Schools if required.

3. OPTION TO EXTEND:

The Board of Education may, at their option and with the approval of the vendor, extend the period of this agreement for the schools. If the Board of Education intends to extend the contract period, the vendor shall be notified in writing by the Purchasing Department at least fourteen (14) calendar days prior to the expiration of the original contract.

4. BID EVALUATION CRITERIA:

A committee composed of various administrators will evaluate bids. The following criteria guidelines will be used in analyzing and evaluating this bid:

Conformance to the requirements of this Bid, i.e. conformance to Terms, Conditions and Scope of Work.

Proven skills and technical competence.

Background on the firm

For Vendor firm, identification of personnel who will have principal responsibility.

Qualifications Form

5. A NARRATIVE DESCRIBING THE FIRMS APPROACH TO UNDERTAKING THE SCOPE OF THE WORK INCLUDING:

Cost/service fee (overall cost to the Board of Education with all factors considered).
Presentation to the selection committee, if requested.

6. OVERVIEW:

Greenwich Public Schools wishes to solicit Request for Bids for North Mianus School – Select Roof Replacements and Related Items, including alternates. Companies must be located within a 150-mile radius of the district in order to submit a bid. It is understood that any contract is subject to available funding.

7. THE DETAILED BIDDER SHALL INCLUDE:

An outline of the procedures to be used to provide North Mianus School – Select Roof Replacements and Related Items indicated above, and how cost estimates will be calculated.

8. INTENT OF WORK

Fixed price scope of work per plans and specifications for provision of the North Mianus School – Select Roof Replacements and Related Items.

9. SCOPE OF SERVICE:

Select Roof replacement of EPDM Roofs as indicated on Construction Documents, with accessories and related work scope.

10. CONTRACTOR AGREEMENT

1. The contractor shall simultaneously with the signing of the Contract, furnish the Town the executed Performance, Maintenance, and Payment Bond of a surety company authorized to do business in the State of Connecticut, and acceptable to the Town, in the sum of the full amount of the Contract Obligation in the form provided by the Town. A PERFORMANCE BOND will not be required where the total estimated cost of labor and materials under the contract with respect to which such general bid is submitted is less than one-hundred thousand dollars (\$100,000.00). Once a contract exceeds \$100,000.00 the bidder will be responsible for obtaining and paying for all bonds required by Greenwich Public Schools.
2. Each bid shall be accompanied by a completed copy of the Bidders Qualification Questionnaire included in the bid documents. The Greenwich Public Schools reserve the right to request further information and/or supplemental information with respect to the Qualification Questionnaire at their sole discretion
3. Each bidder shall utilize the specified manufacturers. Should the Contractor desire to substitute other articles, materials, apparatus, products or process, then those specified or approved as equal, the Contractor shall apply to the Architect, in writing, for approval of such substitution, per Section 01600 Product Requirements. It should be noted that the Bid shall not be based on a substituted article, material, apparatus, product or process. No substitution reviews shall take place prior to bid.
4. Each form of bid contains a section for alternates and/or unit prices. All alternate prices must be completed with a dollar value. Blanks, not applicable (n/a), no

effect, etc. in these portions of the form of bid shall be construed to indicate that the particular alternate shall be performed without increase to the contract price as they relate to the scope of the trade package.

5. Unit prices which do not affect the work of your trade may be filled in "not applicable (n/a)". "Not applicable or blanks in these portions of the form of bid shall be construed to indicate that the unit price is not applicable as they relate to the scope of the trade package.
6. The successful bidder will produce for the Greenwich Public Schools review a current financial statement, which will remain strictly confidential.

EXCEPTIONS.

7. Each bid shall be accompanied by a completely filled in and properly executed Non-Collusion Affidavit.
8. All work shall be done in accordance with applicable State statutes; conditions of Prevailing Wages shall apply.
9. Qualifications to the bid are not allowed. If bids are qualified, they may be deemed non-responsive and subsequently rejected.
10. If there is a conflict between the Contract Agreement and the General Conditions, the Contract Agreement shall prevail.
11. Bid awards must be approved by the Greenwich Public Schools. All contractors shall be required to execute the Greenwich Public Schools standard form of contract and accompanying payment and performance bonds without exception.
 - i. The contract shall be awarded to the lowest responsible and qualified bidder, meaning the bidder whose bid is the lowest of those bidders possessing the skill, ability and integrity necessary to faithful performance of the work based on objective criteria considering past performance and financial responsibility. In considering past performance, the Greenwich Public Schools shall evaluate the skill, ability and integrity of bidders in terms of the bidders' fulfillment of contract obligations and of the bidders' experience or lack of experience with projects of similar size and scope. The Greenwich Public Schools reserves the right to consider as unqualified to do the work required by the bid documents any bidder that does not habitually perform with its own forces the major portion of the work involved in the bid documents. No contract will be awarded to any bidder who is at time of award not qualified under applicable regulations issued by the Secretary of Labor, United States Department of Labor or any applicable State and local laws and regulations.

11. QUESTIONS:

Questions concerning this Bid will be received by e-mail only directed to the Bid Department at: (bid_department@greenwich.k12.ct.us). In the subject line you must put Bid #2500-25 Project Description. All questions must be received no later than noon February 18, 2025 at noon. All answers will be posted as an addendum to our website, www.greenwickschools.org no later than noon on February 21, 2025. Failure to comply with these conditions will result in the proposer waving his/her right to dispute the Bid specifications and conditions. It is the proposer's responsibility to check our website for all addenda up to the day before the opening date. Failure to comply with these conditions will result in the bidder waiving his

right to dispute the bid specifications and conditions.

12. ACCEPTANCE:

The department will make determination of the acceptability of work. Work shall be completed in a responsive and professional manner and in accordance with the specifications.

13. GENERAL TERMS AND CONDITIONS:

Sealed bids for furnishing new North Mianus School – Select Roof Replacements and Related Items at 309 Palmer Hill Rd, Riverside, CT 06878, Greenwich Public Schools, as specified on the attached bid specification sheets, will be received at the time and date previously mentioned. All bidders and other interested persons are invited to be present at the opening of these bids that will take place at the Board of Education.

The Board of Education reserves the right to waive any informality in the bid or reject any or all bids or to accept any bid, which appears to be in the best interest of the Board. Any bid may be withdrawn prior to the opening time and date. Any bid received after the time and date as specified will not be considered.

The Board of Education shall have the right to take such steps as it deems necessary to determine the ability of the bidder to perform the work and the bidder shall furnish the Board of Education with information and data for this purpose as the Board of Education may request. The right is reserved to reject any bid where, on investigation, the evidence or information submitted by such bidders does not satisfy the Board of Education that the bidder is qualified to carry out properly the terms of the contract.

Consumption or use of alcohol and/or drugs is prohibited on school property. Any individual with alcohol or drugs will be removed from said property. Smoking is prohibited in all school buildings and on school grounds.

14. TAX:

No amount shall be added for the Connecticut Sales Tax or Federal Tax. The Greenwich Public School system is exempt from the payment of taxes imposed by the Federal Government and/or State of Connecticut. Taxes must not be included in the bid price.

15. The intention of this BID/RFP is to establish a contract with one or more contractors who will, upon request, provide the time with the services, labor, and supplies described in this solicitation.

This is no guarantee as to the amount of services, labor or supplies that the Board of Education may purchase during the term of this contract.

16. Per Connecticut General Statutes CGS § 10-221d, which went into effect July 1, 2016, and 10-222c, all people who are entering into a paid agreement with a school district must submit to a mandatory background check. If you are an individual, you must send me your employment history so that I can do the background check. If you are a company having multiple employees in the schools, you will be responsible for obtaining the background checks on each of your employees.

17. The appropriation of funds for this project is contingent upon budget approval.



FULLER AND D'ANGELO P.C.

ARCHITECTS AND PLANNERS

45 KNOLLWOOD ROAD
TEL: 914.592.4444

ELMSFORD, NEW YORK 10523
FAX: 914.592.1717

REQUEST FOR INFORMATION NO. _____

Greenwich Public Schools _____ Project

Date: _____

A/E Project Number: _____

Bid # _____

To: Greenwich Public Schools
Mr. Eugene Watts
Email: bid_department@greenwich.k12.ct.us

From: _____ Tele. No.: _____ Fax. _____

Subject	Discipline/Trade	Dwg./Spec. Reference

QUESTION:

Field Condition
Drawing/Spec
Discrepancy
Owner Change
Clarification
Other

SIGNATURE _____

DATE _____

FULLER AND D'ANGELO, P.C. RESPONSE

SIGNATURE _____

DATE _____

CC: Company Name	Contact Name	Copies	Fax Number	Notes
------------------	--------------	--------	------------	-------

Review and any responses to this request for information by the architect/engineer is strictly for design intent only and does not constitute acknowledgement or acceptance of any cost or schedule implications unless specifically presented by the contractor. By submission of this request for information the contractor assumes all responsibility in the absence of an approved change order or work directive

Information to Bidders Part 2

1. Form and Submission of Bid

- a. One copy of this document will be furnished to the bidders. The Bid Sheet shall be completed and returned as part of the bid. The copy submitted by the successful bidder shall be completed in its entirety, executed and retained by the Town of Greenwich, sometimes referred to as the Town. From this executed copy, three other conformed copies will be made, one of which will be sent to the Contractor.
- b. Bid Documents must be enclosed in a sealed opaque envelope plainly marked on the outside with the name and address of the Contractor; addressed to the Purchasing Agent, Greenwich Public Schools, Havemeyer Building, 290 Greenwich Avenue, Greenwich, Connecticut, and shall be labeled as indicated in Invitation to Bidders.
- c. It shall be the responsibility of each Bidder to have his Bid Proposal at the Business Office at the time of Bid Opening; neither the Town of Greenwich nor the Board of Education shall be held in any way for failure of bidder to have his Bid Proposal submitted at such time and Bids arriving after the indicated Bid Opening time will not be accepted. Late bids arriving by mail shall be returned to the sender unopened.

2. Bid Security

Each Bid must be accompanied by Bid Bond prepared on the Form of Bid Bond attached hereto duly executed and acknowledged by the Bidder, as Principal, and by a surety satisfactory to Town as Surety. Bid Bond shall be in the sum of 10% of bid amount and shall be enclosed in the sealed envelope containing the Bid. Each such Bid Bond may be held by the Town as security for the fulfillment of the Bidder's agreements as hereinabove set forth and as set forth in the Bid. Should the Bidder fail to fulfill such agreements, the Bid Bond shall become payable to the Town as liquidated damages; otherwise, the Bid Bond shall become null and void. A BID BOND will not be required where the total estimated cost of labor and materials under the contract with respect to which such general bid is submitted is less than fifty thousand dollars (\$50,000).

3. Withdrawal of Bids

Except as hereinafter in this subsection expressly provided, once his Bid is submitted and received by the Town for consideration and comparison with the other bids similarly submitted, the Bidder agrees that he may not and will not withdraw it within thirty (30) consecutive calendar days after the actual date of the opening of Bids unless extended by addendum.

Upon proper written request and identification, Bids may be withdrawn only as follows:

- a. At any time prior to the designated time for the opening of bids.
- b. Unless a Bid is withdrawn as provided above, the Bidder agrees that it shall be deemed open for acceptance until the Agreement has been executed by both parties thereto or until the Town notifies a Bidder in writing that his Bid is rejected or that the Town does not intend to accept it. Notice of acceptance of a Bid shall not constitute rejection of any other Bid.

4. Bidders to Investigate

Where applicable, Bidders are required to submit their Bids upon the following express conditions which shall apply to and be deemed a part of every Bid received, "viz".

Bidders must satisfy themselves by personal examination of the site of the work and by such means as they may wish, as to the actual conditions there existing, the character and requirements of the work, and the difficulties attendant upon its execution, and the accuracy of all estimated quantities, if any, stated in the Bid.

5. Ability and Experience of Bidder

No award will be made to any Bidder who cannot satisfy the Town that he has sufficient ability and experience in this class of work and sufficient capital and plant to enable him to prosecute and complete the work successfully within the time named or where such time is not named, within a reasonable period of time as is determined by the contracting officer or agency. The Town's decision or judgment on these matters shall be final, conclusive and binding.

The Town may make such investigations as it deems necessary, and the Bidder shall furnish to the Town, under oath if so required, all such information and data for this purpose as the Town may request.

6. Interpretations

The Contractor agrees to use the products and methods designated or described in the specifications or as amended by the addenda.

- a. Bids. The Board of Education reserves the right to reject Bids which in its judgment are either incomplete, conditional, obscure, or not responsible or which contain additions not called for, erasures not properly initialed, alterations or similar irregularities if deemed in the Town's best interest to do so.
- b. Right to Reject or Accept Bids. The Board of Education reserves the right to reject any and all bids not deemed to be in the best interest of the Town of Greenwich. The Board of Education reserves the right to waive any informalities in or reject any or all bids, or any part of any bid.
- c. Execution of Agreement. The Bidder whose Bid is accepted will be required and agrees to duly execute the Agreement and furnish the required Bond within such time as deemed reasonable by the Town or Contracting Officer.
- d. Non-Connecticut Contractors 5 % Tax. Pursuant to Connecticut General Statutes § 12-430(7), as amended by Public Act No11,61, Section 66, a non-resident contractor shall comply with the State of Connecticut's bonding requirements.

7. Bid Bond

- a. The Bid Bond form given on the following pages shall be used.
- b. The surety on the bond may be any corporation authorized to act as surety in the State of Connecticut.
- c. The full name and business or residence address of each individual party to the bond shall be inserted in the space provided therefore, and each party shall sign the bond with his

usual signature on the line opposite the scroll seal.

- d. If the principals are partners, their individual names shall appear in the space provided here fore, with the recital that they are partners composing a firm, naming it, and the bond shall be executed by a general partner who has been authorized to act on behalf of the partnership.
 - e. If the principal or surety is a corporation, the name of the state in which incorporate shall be inserted in the space provided therefore, and said instrument shall be executed and attested under the corporate seal, the fact shall be stated, in which case a scroll or adhesive seal shall appear following the corporate name.
 - f. The official character and authority of the person or persons executing the bond for a corporation shall be certified by a proper officer. In lieu of such certificate, there may be attached to the bond copies of so much of the records of the corporation as will show the official character and authority of the officers signing duly certified by a proper officer, under the corporate seal, to be true copies.
 - g. The date of this bond must not be prior to the date of the instrument in connection with which it is given.
8. Minimum Wages and Payment to Subcontractors
- a. The work specified in this contract is subject to prevailing wage rates as fixed by the Labor Commissioner of the State of Connecticut and a schedule of such rates is deemed to be incorporated herein.
 - b. A general or prime contractor is required by Connecticut law to pay his subcontractors for labor performed or materials furnished within forty-five (45) days after payment to such general or prime contractor.
 - c. The contractor's attention is directed to Section 9 of the Agreement for additional requirements for Employment Preference and Minimum Wage.
9. Insurance: Before starting and until final completion and acceptance of the work called for in the Contract and expiration of the guarantee period provided for in the Contract, the Contractor shall procure and maintain insurance of the types and amounts indicated in paragraphs A through F inclusive, below, and such other insurance as is specified under any special conditions to the Contract. The Town shall be named as an additional insured on each such policy of insurance.
- The Contractor shall require each of its subcontractors to procure and maintain, until the final completion of each sub-contractor's work, insurance of the types and amounts specified in paragraphs A through F inclusive, below, which shall be in addition to the obligation of the Contractor to secure and maintain at its expense, during the life of this Contract, public liability and property damage insurance to protect it, its sub-contractors, if any, and the Town from claims for bodily injury, accidental death or property damage arising from the operations under this Contract (including blasting and the handling and storage of explosives) whether such operations be by the Contractor or by anyone directly or indirectly employed by it.
10. Employment Preference and Minimum Wage Rates: In the employment of labor to perform the construction, remodeling or repairing of any public building specified herein, by the State or any of its agents, or by persons contracting therewith, preference shall be given to citizens of the United States, who are, and continuously for at least three months prior to the date hereof have been, residents of the labor market area, as established by the labor commissioner of the State of Connecticut, in which such work is to be done, and if no such qualified person is available, then to citizens who have continuously resided in the county in which the work is to be performed for at least three months prior to the date hereof, and then to citizens of the state

who have continuously resided in the state at least three months prior to the date hereof. In no event shall said provisions be deemed to abrogate or supersede, in any manner, any provision regarding residence requirements contained in a collective bargaining agreement to which the Contractor is a party.

In the employment of mechanics or workmen to perform the work specified herein, in connection with any public works project, including, but not limited to construction, remodeling or repairing of any public facility, structure, except public buildings covered by the preceding paragraph, site preparation or site improvement, appurtenances or highways or in preparation or improvement of any land or waterway on or in which a structure is situated or to be constructed by the state or any of its agents or by persons contracting therewith, preference shall be given to residents of the state who are, and continuously for at least six months prior to the date hereof have been, residents of this state, and if no such person is available then to residents of other states.

The provisions of the two immediately preceding paragraphs of this section shall not apply where the state or any subdivision thereof may suffer the loss of revenue granted or to be granted from any agency or department of the federal government as a result of the two immediately preceding paragraphs of this section or regulative procedures pursuant thereto.

The wages paid on an hourly basis to any mechanic, laborer, or workman employed upon the work herein contracted to be done and the amount of payment or contribution paid or payable on behalf of such employee to any employee welfare fund, as defined in Section 31-53(h) Connecticut General Statutes, shall be at a rate equal to the rate customary or prevailing for the same work in the same trade or occupation in the Town of Greenwich. Any Contractor who is not obligated by agreement to make payment or contribution on behalf of such employees to any such employee welfare fund shall pay to each employee as part of his wages the amount of payment or contribution for his classification on each pay day.

The provisions of the immediately preceding paragraph shall not apply where the total cost of all work to be performed by all contractors and subcontractors in connection with new construction of any public works project is less than four hundred thousand dollars (\$400,000) or where the total cost of all work to be performed by all contractors and subcontractors in connection with any remodeling, refinishing, refurbishing, rehabilitation, alteration or repair of any public works projects is less than one hundred thousand dollars (\$100,000).

11. Final Payment: When the Contractor has completed the work under this Contract he shall submit his bill for final payment to the Assistant Facilities Director for approval. The bill shall be submitted on the Contractor's billhead indicating date, contract number, work performed, and amount of bill along with an executed Affidavit for Final Payment which is part of the Contractor's conformed copy of the Contract.

Receipt of this bill shall in no way obligate the Board of Education to accept the work under this Contract as complete and satisfactory.

Within one week from date of receipt of the bill, the Assistant Facilities Director or his representative will inspect the work and if deficiencies are found the Contractor shall be notified in writing of each deficiency. The final payment shall not be made until the Assistant Facilities Director approves the work as complete, satisfactory and in compliance with the Contract Document.

12. Right to Alter Form, Quantity, etc., of Work: The Board of Education further reserves the right to make alterations in the lines, grade, plan, the commencement of work because of the priority restrictions, insufficient funds in appropriations, or other cause. If such alterations diminish the quantity of the work to be done, they shall not constitute a claim for damage, or for anticipated

profits on the work dispensed with, or affect the prices bid for the various classes of work remaining. If they increase the amount of work, such increase shall be paid for according to the quantity actually done and at the price or prices bid for various classes of work, or if not susceptible of classification, to so agree, the Contractor shall do the work as aforesaid as extra work.

13. Safety Specifications

Site Conduct: Contractor acknowledges that the Work will be conducted at an operating public school, which may inhibit the operations of Contractor and its Subcontractors and Vendors. Parking for workers, vendors, and visitors will be allowed only at an area designated by Owner.

If necessary, Contractor shall provide transportation for all workers between the Site and such remote parking as will be provided to the Contractor. Contractor shall prohibit, and shall use all reasonable efforts to prevent its, and its Subcontractors' and Vendors', personnel from loitering or wandering in the School. Contractor shall also prohibit, and shall use all reasonable efforts to prevent, on or near the Site, the use or consumption of alcoholic beverages, drugs, or other mind-altering substances, the carrying of firearms or other weapons, fighting, and conduct that is disorderly, or disruptive, in a business setting. Contractor shall promptly terminate, or have terminated, the employment of any person employed by Contractor, or a Subcontractor or Vendor, whose employment Owner designates to be terminated due to violation of any laws or rules applicable to the site or the school.

Safety: The safety of Contractor, Subcontractors, Vendors and their employees, agents, representative and invitees, and any other person who enters the Site for any purpose relating to Contractor's carrying out its obligations under this Agreement (including Owner and its employees, agents, representatives and invitees) shall be Contractor's responsibility. Contractor shall promptly notify Owner, in writing, of any hazardous conditions, property or Equipment at the Site. If Owner requests that Contractor provide certain safeguards required in Owner's reasonable judgment for the protection of persons, or property, on or near the Site and Contractor fails to comply with such request within a reasonable time, Owner may provide such safeguards, and Contractor shall promptly reimburse Owner for the costs thereof. Such provision by Owner shall not relieve Contractor of its obligations or liabilities hereunder, nor shall it make Owner responsible for Site safety or Contractor's means and methods to ensure Site safety. Contractor shall initiate and maintain safety precautions and programs to conform with applicable laws and otherwise to protect against and prevent injury to persons or damage to property on, about, or adjacent to the Site and shall incorporate all such safety precautions and programs (the "Site Safety Program") in a written safety program manual (the "Site Safety Manual"). Contractor shall erect and maintain safeguards for the protection of workers and the public consistent with its obligations under the Agreement. Contractor shall exercise efforts to eliminate, or abate, all reasonably foreseeable safety hazards created by or otherwise resulting from performance of the Work. Contractor shall ensure that it, its employees, agents and invitees and its Subcontractors, Vendors and their employees, agents and invitees, during performance of any of the Work, comply with (i) all applicable laws relating to health and safety, including the Occupational Safety and Health Act of 1970 (OSHA) and the rules and regulations promulgated thereunder, and (ii) all directions by Owner regarding protective clothing, head covering, eye protection, and the like. Prior to commencing Work, Contractor or designate to Owner (i) one of its employees to act as the Site's safety officer (the "Site Safety Officer") and (ii) certain of its employees to act as the Site's first aid staff, which employees shall be properly trained and qualified. Contractor's Site Safety Officer shall attend and pass Owner's fire watch training session, or a similar session, with advance approval by Owner. Contractor shall not terminate the employment of the Site Safety Officer without Owner's prior written consent. Contractor's Site Safety Officer and first aid staff shall have such responsibilities as Owner and Contractor may from time to time agree. Owner may from time to time designate its own Site safety officer or first aid staff to whom Contractor's Site Safety

Officer and staff shall report.

Safety Records: Contractor shall furnish the safety records of Contractor and its Subcontractors, including their experience modification rate, OSHA Injury Index, OSHA Days Away From Work Index.

Hot Work Permits: At least twenty-four (24) hours in advance of performing Work in Hazardous Areas, Contractor's Representative shall notify General Contractor that such work is necessary, obtain General Contractor's prior written approval to perform such work, and, if approved, provide General Contractor with Hot Work Maps and obtain Hot Work Permits from General Contractor's Representative.

Daily Safe Work Permits: On a daily basis, prior to performing any Work, Contractor shall obtain Daily Safe Work Permits from the Owner.

Differing Site Conditions: Contractor shall, promptly after actual discovery, and before such conditions are disturbed (to the extent reasonably practicable), notify Owner in writing of (i) any subsurface or latent physical conditions at the Site, differing materially from those indicated in, or reasonably inferable from, the Supplied Project Documents that could not have been observed through a reasonable inspection of the Site, prior to commencing Work, or (ii) unknown physical conditions at the Site of an unusual nature differing materially from those ordinarily encountered and generally recognized as inherent in work of the character provided for in this Agreement. After receipt of such notice, Owner shall promptly investigate the conditions. In the event that such conditions do materially differ and actually result in a material increase or decrease in Contractor's cost of, or the time required for performance of, the Work, Contractor may be entitled to additional or a reduction in compensation under Agreement as applicable. No adjustment in compensation shall be allowed under this Paragraph unless Contractor has promptly given the notice required in this Paragraph.

Site Housekeeping: Contractor shall keep the Site free from trash, contamination, refuse, rubbish, scrap materials, and debris caused, or created by, Contractor or its Subcontractors and shall keep the Site in a reasonably presentable condition given the nature of the Work and in a neat, orderly, and workmanlike space. Owner may from time to time instruct Contractor to place the Site in such condition. If Contractor fails to do so within a reasonable period of time, Owner may do so and charge Contractor for the actual cost thereof. Contractor shall dispose of trash, refuse, rubbish, scrap material, and debris in an authorized landfill. Contractor shall not burn, or bury, any such items. Contractor shall cause all Contractor generated Hazardous Substances that are transported by Contractor to the Site to be disposed of by licensed transporters in accordance with the requirements of all applicable laws.

Maintenance of Roadways: Contractor shall protect all maintained roads, driveways, and bridges which may be damaged in connection with the work, and shall repair, or replace, them if damaged, at its own expense, to the satisfaction of the governmental authorities or Owner. It is the responsibility of the Contractor to identify the potential for damage and take proper preventative measures to prevent damage to maintained or unmaintained roads, drives, or bridges. Cost of preventative measures shall be submitted to Owner, prior to commencement of work and will be on a reimbursable basis. Contractor shall not block any main thoroughfares in School property without prior approval from Owner. No lug type rigs, bulldozers, or other tract type equipment may be used without prior approval from the Owner. If these rigs are used, appropriate protection must be used to prevent damage to roadways.

Clean-Up: As part of the work included in this Contract, the Contractor shall completely remove and satisfactorily dispose of all temporary buildings placed by the Contractor; shall remove or grade, to the extent directed, all embankments or cofferdams made for construction purposes; shall satisfactorily dispose of all rubbish resulting from the operations under this

Agreement; and

shall do all work necessary to restore the territory embraced within the site of its operations to at least as good order and conditions at the beginning of the work under this contract. Notwithstanding the foregoing, any work concerning Hazardous Substances shall be performed only in accordance with the contract and all applicable laws.

Training and Operations Manuals: Contractor shall provide, either itself or through its subcontractors or vendors, specific operations and maintenance training to Owner's personnel for the Equipment and systems that Contractor provides. As to such Equipment and systems, Contractor shall provide to Owner final operations manuals, record drawings, specifications, priced spare parts lists and design sheets.

REFERENCES:

Please list at least five (5) school districts in Connecticut or New York of similar size to Greenwich Public Schools where you or your company has performed these services.

1. _____

NAME AND ADDRESS

TELEPHONE # FAX # EMAIL

CONTACT PERSON AND TELEPHONE NUMBER

2. _____

NAME AND ADDRESS

TELEPHONE # FAX # EMAIL

CONTACT PERSON AND TELEPHONE NUMBER

3. _____

NAME AND ADDRESS

TELEPHONE # FAX # EMAIL

CONTACT PERSON AND TELEPHONE NUMBER

4. _____

NAME AND ADDRESS

TELEPHONE # FAX # EMAIL

CONTACT PERSON AND TELEPHONE NUMBER

5. _____

NAME AND ADDRESS

TELEPHONE # FAX # EMAIL

CONTACT PERSON AND TELEPHONE NUMBER

GREENWICH PUBLIC SCHOOLS
REQUEST FOR PROPOSAL #2500-25 DEADLINE: 2/27/25 AT 10:30 AM

North Mianus School – Select Roof Replacements and Related Items
REPLY SHEET (Page 1of 2)

STATEMENT OF NON-COLLUSION

In submitting this bid/proposal, the undersigned declares that this is made without any connection with any persons making another bid/proposal on the same contract; that the bid/proposal is in all respects fair and without collusion, fraud, or mental reservation; and that no elected or appointed official of the Town, or any person or entity in the employ of the Town, is directly or indirectly interested in said bid/proposal or in the supplies or work to which it relates, or in any portion of the profits thereof, except as permitted under the Town of Greenwich Code of Ethics.

CODE OF ETHICS

In submitting this bid, the undersigned further declares and certifies that a) it has not, and will not induce or attempt to induce any Town of Greenwich employee or officer to violate the Town of Greenwich Code of Ethics in connection with its offer to provide goods or services under, or otherwise in the performance of, such contract, and b) if an elected or appointed official or any person in the employ of the Town has a direct or indirect interest in Vendor or any supplier or Subcontractor expected to be involved with the contract, such person or entity is in compliance with the safe harbor procedures established by the Town of Greenwich Board of Ethics or has received an advisory from the Town's Board of Ethics with respect to such involvement.

The undersigned further understands that the above declarations are material representations to the Town of Greenwich made as a condition to the acceptance of the bid/proposal. If found to be false, the Town of Greenwich retains the right to reject said bid/proposal and rescind any resulting contract and/or purchase order and notify the undersigned accordingly, thereby declaring as void said bid/proposal and contract or purchase order.

The Town of Greenwich Code of Ethics can be found at www.greenwichct.gov. Relevant provisions of the Town's Code of Ethics state:

Section 2. DEFINITIONS. (1) Indirect interest, without limiting its generality, shall mean and include the interest of any subcontractor in any prime contract with the Town and the interest of any person or his immediate family in any corporation, firm, or partnership which has a direct or indirect interest in any transaction with the Town. (2) Substantial financial interest shall mean any financial interest, direct or indirect, which is more than nominal, and which is not common to the interest of other citizens of the Town. (3) Town officer shall mean and include any official, employee, agent, consultant, or member, elected or appointed, of any board, department, commission, committee, legislative body, or other agency of the Town. (4) Transaction shall mean and include the offer, sale, or furnishing of any real or personal property, material, supplies, or services by any person, directly or indirectly, as Vendor, prime contractor, subcontractor, or otherwise, for the use and benefit of the Town for a valuable consideration, excepting the services of any person as a Town officer.

Section 3. GIFTS AND FAVORS. No Town officer or his immediate family shall accept any valuable gift, thing, favor, loan, or promise that might influence the performance or nonperformance of his official duties.

Section 4. IMPROPER INFLUENCE. No Town officer having a substantial financial interest in any transaction with the Town or in any action to be taken by the Town shall use his office to exert his influence or to vote on such transaction or action.

By signing below, the undersigned acknowledges reviewing and understanding the Non-Collusion and Code of Ethics statements contained herein and confirms compliance with the contents:

AUTHORIZED SIGNATURE: _____

PRINT NAME: _____

BIDDER'S COMPANY NAME: _____

GREENWICH PUBLIC SCHOOLS

REQUEST FOR PROPOSAL #2500-25 DEADLINE: 2/27/25 AT 10:30 AM

North Mianus School – Select Roof Replacements and Related Items

REPLY SHEET (Page 2 of 2)

BIDDER INFORMATION:

BIDDER'S COMPANY NAME _____

ADDRESS _____

TELEPHONE # _____

E-MAIL ADDRESS _____

WEB SITE _____

AUTHORIZED SIGNATURE _____

PRINT NAME _____

TITLE _____

STATE OF CT TAXPAYER ID # _____

FEDERAL TAXPAYER ID # _____

INCORPORATED IN THE STATE OF _____ Corporate Seal ☐ Yes ☐ No

AWARD/CONTRACT SIGNATURE

The Bidder shall indicate below, the full name, title, and the complete mailing address of the authorized person (i.e., officer of the company) who will sign the contract (if applicable) for this procurement:

CONSENT OF SURETY

The undersigned surety, being the surety company, which issued Bond No. _____ for the Town of Greenwich Contract No. _____ hereby consents to release of final payment and all retainages to the contractor – principal.

(Name of Surety)

By _____
Its

ACKNOWLEDGMENT

STATE OF

ss:

COUNTY OF

This is to certify that the above-named signatory who executed this instrument was either known to me or satisfactorily proven to me to be the person whom he purports to be.

Notary Public

AFFIDAVIT FOR FINAL PAYMENT

The undersigned, being duly sworn, deposes and says:

1. That he is the _____ (Title) of the contractor in the project hereinafter referred to and is authorized to execute this affidavit on behalf of the contractor;
2. In connection with Contract # _____ for _____ (Project Title) it is represented that all payrolls, bills for services, materials, supplies, equipment and other indebtedness have been paid or otherwise satisfied and that there are no outstanding claims against the undersigned by any sub-contractor or material supplier, or no outstanding claims or intent to file a claim against the Town of Greenwich;
3. This Affidavit is made at the request of the Town of Greenwich for the purpose of inducing final payment and knowing that it will rely upon the truth of the representation herein made.

Subscribed and sworn to
before me this day
of 2025

Notary Public

(Type or print name of person
authorized to sign)

FORM OF BID BOND
TOWN OF GREENWICH, CONNECTICUT

Date Bond Executed

BID BOND

Principal

Surety

Penal Sum of Bond (express in words and figures)

Date of Bid

KNOW ALL MEN BY THESE PRESENTS, that we, the principal and surety above named, are held and firmly bound unto the Town of Greenwich, Connecticut, in the penal sum of the amount stated above, for the payment of which sum well and truly to be made, we bind ourselves, our heirs, executors, administrators, and successors, jointly and severally, firmly by these presents. THE CONDITION OF THIS OBLIGATION IS SUCH, that whereas the principal has submitted the accompanying bid, dated as shown above for _____.
(name of bid)

NOW THEREFORE, if the principal shall not withdraw said bid within the period specified therein after the opening of the same, or if no period be specified, within sixty (60) days after said opening, and shall within the period specified therefor, or if no period specified, within ten (10) days after the prescribed forms are presented to him for signature, execute such further contractual documents, if any, as may be required by the terms of the Bid as accepted, and give bonds with good and sufficient surety or sureties as may be required, for the faithful performance and proper fulfillment of the resulting contract, and for the protection of all persons supplying labor and materials in the prosecution of the work provided for in such contract or in the event of the withdrawal of said bid within the period specified, or the failure to enter into such contract and give such bonds within the time specified, if the principal shall pay the Town of Greenwich, Connecticut, the difference between the amount specified in said bid and the amount for which said Town may procure the required work, supplies, and services, if the latter amount be in excess of the former, then the above obligation shall be void and of no effect, otherwise to remain in full force and virtue.

IN WITNESS WHEREOF the above-bounden parties have executed this instrument under their several seals on the date indicated above. The name and corporate seal (if applicable) of each corporate party being hereto affixed:

Name of Partnership
_____(SEAL)

Business Address

Partner – (Hereunto Duly Authorized)

IN THE PRESENCE OF:

WITNESS

INDIVIDUAL PRINCIPAL

1. _____ AS TO _____ (SEAL)
2. _____ AS TO _____ (SEAL)
3. _____ AS TO _____ (SEAL)
4. _____ AS TO _____ (SEAL)

CORPORATE / LLC PRINCIPAL

WITNESS

BUSINESS ADDRESS AFFIX
CORPORATE
SEAL

BY – (HEREUNTO DULY AUTHORIZED)

TITLE

CORPORATE SURETY

WITNESS

BUSINESS ADDRESS AFFIX
CORPORATE
SEAL

BY – (HEREUNTO DULY AUTHORIZED)

TITLE

CERTIFICATE AS TO CORPORATE PRINCIPAL

I, _____, certify that I am the
_____ of the corporation named as principal in the within bond;
that _____, who signed said bond on behalf of the principal, was
then _____ of the corporation; that I know his signature, and his signature
thereto is genuine; and that said bond was duly signed, sealed and attested for and in behalf of said
corporation by authority of its governing body.

(Corporate Seal)

PERFORMANCE, MAINTENANCE AND PAYMENT BOND

BOND NO. _____ CONTRACT NO. _____

KNOW ALL MEN BY THESE PRESENTS. That we _____
_____, as Principal, and

_____ a corporation organized under the laws of the State of _____ and authorized to do business in the State of Connecticut as Surety, are holden and firmly bound jointly and severally unto the TOWN OF GREENWICH, CONNECTICUT, hereafter referred to as the Town, a territorial corporation located in the County of Fairfield, in the penal sum of

_____ Dollars (\$ _____),

to be paid to it or its certain attorney, successors or assigns, to which payment well and truly to be made, we the said Obligors do bind ourselves, and each of us, our heirs, executors, administrators, and successors firmly by these presents.

IN WITNESS WHEREOF we have hereunto set or caused to be set our respective hands, names and seals this _____ day of _____ 20__.

THE CONDITION OF THIS OBLIGATION IS SUCH, That whereas the above named Principal has entered into a certain written contract with the TOWN OF GREENWICH, CONNECTICUT, dated the _____ day of _____ 20__ , for construction of **CONTRACT NO.** _____

(Description of work here –
Usually the name of the bid) according to the plans and specifications prepared by the **TOWN OF GREENWICH**, which contract is hereby referred to and made a part hereof as fully and to the same extent as if copied at length herein.

NOW, THEREFORE, if the said Principal shall well and faithfully perform said contract according to its provisions, and fully indemnify and save harmless the Town from all cost and damages which the Town may suffer by reason of failure to do, and shall pay for all equipment, appurtenances, materials and labor furnished, used or employed in the execution of said contract, and shall indemnify and save harmless the Town from all suits or claims of any nature or description against the Town by reason of any injuries or damages sustained by any person or persons on account of any act or omission of said Principal, his servants or agents, or his subcontractors in the construction of the work or in guarding the work, or on account of the use of faulty or improper materials, or by reason of claims under the Workmen's Compensation Laws or other laws by any employee of the Principal or his subcontractors, or by reason of the use of any patented material, machinery, device, equipment, process, method of construction or design in any way involved in the work, and shall indemnify the Town against such defective workmanship, material and equipment as may be discovered within one (1) year after completion and final acceptance of the work, and shall make good in such defective workmanship and material as may be discovered within said period of one year, then this obligation shall be void, otherwise to remain in full force and effect.

The Surety hereby stipulates and agrees that any modifications, omissions or additions in or to the terms of the aforesaid contract, or in or to the plans or specifications therefor, or any extension of time, shall in no wise affect the obligation of the Surety under this bond, the Surety hereby waiving any and all right to any notice of any such modifications, omissions, changes, additions or extensions.

CONTRACTOR _____

BY _____

SURETY _____

BY _____

INSURANCE PROCEDURE

PLEASE NOTE:

THIS PAGE MUST BE RETURNED WITH YOUR BID/PROPOSAL. FAILURE TO DO SO MAY RESULT IN YOUR BID/PROPOSAL BEING REJECTED.

Please take the insurance requirements of the Contract, on the following pages, to your agent/broker immediately upon receipt of the bid documents to determine your existing coverage and any costs for new or additional coverage required for the work noted in this Request for Bid/Proposal. Any bids/proposals with deficient insurance requirements will be rejected.

STATEMENT OF VENDOR:

I have read the insurance requirements for this work and have taken the documentation to my insurance agent/broker. The bid/proposal cost reflects any additional costs relating to insurance requirements for this work.

Signature

Date

Contractor

Insurance Requirement Sheet

Insurance Requirements: Before starting and until final completion and acceptance of the work called for in the Contract and expiration of the guarantee period provided for in the Contract, the Contractor and its subcontractors, if any, shall procure and maintain insurance of the types and amounts checked in paragraphs A through F below for all Contract operations.

- ☒ A. General Liability, with minimum coverages for combined bodily injury and property damage liability of \$2,000,000 general aggregate, \$1,000,000 per occurrence including:
- ☒ 1. Commercial General Liability.
 - ☒ 2. Town as additional insured.
 - ☐ 3. Owners and Contractors Protective Liability (separate policy in the name of the Town).
- ☒ B. Comprehensive Automobile Liability, with minimum coverages of \$1,000,000 combined single limit for bodily injury and property damage, including, where applicable, coverage for any vehicle, all owned vehicles, scheduled vehicles, hired vehicles, non-owned vehicles and garage liability.
- ☒ C. Excess Liability, with minimum coverage of \$5,000,000 in umbrella form, or such other form as approved by Town Department Head and Risk Management Director.
- ☒ D. Workers' Compensation and Employer's Liability, with minimum coverages as provided by Connecticut State Statutes.
- ☐ E. Professional Liability (for design and other professionals for Errors and Omissions), with minimum coverage of \$1,000,000. If the policy is on a claims-made basis, coverage shall be continually renewed or extended for three (3) years after work is completed under the Contract.
- ☐ F. Other (Builder's Risk, etc.): _____.
- ☒ G. **CERTIFICATE HOLDER: TOWN OF GREENWICH
AND THE GREENWICH BOARD OF EDUCATION. (Also fill in on ACORD Certificate of Insurance)
101 Field Point Road, Greenwich, CT 06830.**

The **Acord certificate of insurance form** must be executed by your insurance agent/broker and returned to this office. The most current Acord form should be used for insurance documentation purposes. Company name and address must conform on all documents including insurance documentation. It is required that the agent/broker note the individual insurance companies providing coverage, rather than the insurance group, on the Acord form. The Contract number (provided to the awarded Contractor), project name and a brief description must be inserted in the "Description of Operations" field. **It must be confirmed on the Acord Form that the Town of Greenwich and Greenwich Public School are endorsed as an additional insured by having the appropriate box checked off and stating such in the "Description of Operations" field. A letter from the awarded vendor's agent/broker certifying that the Town of Greenwich, Greenwich Public School and Fuller and D'Angelo P.C. are endorsed onto the general liability policy as an additional insured is also mandatory** This letter **must follow exactly the format provided by the Purchasing Department and must be signed and dated the same or after the date on the Acord Certificate of Insurance.** If the insurance coverage required is provided on more than one Acord certificate of insurance, then additional agent/broker letters are also required. Contract development will begin upon receipt of complete, correct insurance documentation.

The Contractor shall be responsible for maintaining the above insurance coverages in force to secure all of the Contractor's obligations under the Contract with an insurance company or companies with an AM Best Rating of A:VII or better, licensed to write such insurance in Connecticut and acceptable to the Risk Manager, Town of Greenwich. For excess liability only, non-admitted insurers are acceptable, provided they are permitted to do business through Connecticut excess line brokers per listing on the current list of Licensed Insurance Companies, Approved Reinsurers, Surplus Lines Insurers and Risk Retention Groups issued by the State of Connecticut Insurance Department.

(SAMPLE ENDORSEMENT LETTER)

**AGENT/BROKER
(LETTERHEAD)**

(Date)

Eugene H. Watts, Senior Buyer
Purchasing Department
Town of Greenwich/Board of Education
290 Greenwich Avenue – Havemeyer Building
Greenwich, CT 06830

Re: Town of Greenwich and The Greenwich Board of Education Contract #_____

Dear Mr. Watts:

The undersigned hereby certifies as follows:

- (1) I am a duly licensed insurance agent under the laws of the State of Connecticut] and an authorized representative of all companies affording coverage under the Acord form submitted herewith;
- (2) The Town of Greenwich ,The Greenwich Board of Education and **Fuller and D'Angelo P.C.** has been endorsed as additional insured under the general liability policy no. [insert policy number], issued by [insert company affording coverage] to [name of insured];
- (3) The general liability policy referenced in paragraph (2) above meets or exceeds the coverage in Commercial General Liability ISO form CG 00 01 10 01, including contractual liability;
- (4) The policies listed in the Acord form submitted to the Town of Greenwich in connection with the above-referenced contract have been issued to the insured in the amounts stated and for the periods indicated in the Acord form; and
- (5) The Town of Greenwich shall be given thirty (30) days prior written notice of cancellation, lapse or restrictive amendment (except ten days' notice of nonpayment) of the policies listed in the Acord form.

Sincerely,

***Authorized Representative for all companies listed in the Acord form
(Acord & Endorsement Letter must be signed by the same individual)***

ACORD**CERTIFICATE OF LIABILITY INSURANCE**

PRODUCER

THIS CERTIFICATE IS ISSUED AS A MATTER OF INFORMATION ONLY AND CONFERS NO RIGHTS UPON THE CERTIFICATE HOLDER, THIS CERTIFICATE DOES NOT AMEND, EXTEND OR ALTER THE COVERAGE AFFORDED BY THE POLICIES BELOW.

INSUREERS AFFORDING COVERAGE

INSURER A:

INSURER B:

INSURER C:

INSURER D:

INSURER E:

COVERAGES

THE POLICIES OF INSURANCE LISTED BELOW HAVE BEEN ISSUED TO THE INSURED NAMED ABOVE FOR THE POLICY PERIOD INDICATED, NOTWITHSTANDING ANY REQUIREMENT, TERM OF CONDITION OF ANY CONTRACT OR OTHER DOCUMENT WITH RESPECT TO WHICH THIS CERTIFICATE MAY BE ISSUED OR MAY PERTAIN, THE INSURANCE AFFORDED BY THE POLICIES DESCRIBED HEREIN IS SUBJECT TO ALL THE TERMS, EXCLUSIONS AND CONDITIONS OF SUCH POLICIES. LIMITS SHOWN MAY HAVE BEEN REDUCED BY PAID CLAIMS.

INS R	TYPE OF INSURANCE	POLICY NUMBER	POLICY EFFECTIVE DATE(MM/DD/YY)	POLICY EXPIRATION DATE(MM/DD/YY)	LIMITS	
	GENERAL LIABILITY COMMERCIAL GENERAL LIABILITY ☐ CLAIMS MADE ☒ OCCUR ☐ _____ ☐ _____ GENERAL AGGREGATE LIMIT APPLIES PER: ☐ POLICY ☐ PROJECT ☐ LOC				EACH OCCURRENCE	\$1,000,000
					FIRE DAMAGE (Any one fire)	
					MED EXP (Any one person)	
					PERSONAL & ADV INJURY	
					GENERAL AGGRREGATE	\$2,000,00
					PRODUCTS-COMP/OP AGG	
	AUTOMOBILE LIABILITY ☐ ANY AUTO ALL OWNED AUTOS ANY PROPRIETOR/PARTNER/EXECUTIVE SCHEDULED AUTOS HIRED AUTOS NON-OWNED AUTOS ☐ _____ ☐ _____				COMBINED SINGLE LIMIT (Ea accident)	\$1,000,00
					BODILY INJURY (Per person)	
					BODILY INJURY (Per accident)	
					PROPERTY DAMAGE (Per accident)	
	GARAGE LIABILITY ☐ ANY AUTO ☐ _____				AUTO ONLY-EA ACCIDENT	
					OTHER THAN AUTO ONLY:	EA ACC AGG
	EXCESS LIABILITY ☐ OCCUR ☐ CLAIMS MADE ☐ DEDUCTIBLE ☐ RETENTION \$				EACH OCCURRENCE	\$5,000,00
					AGGREGATE	\$5,000,00
	WORKERS COMPENSATION AND EMPLOYERS' LIABILITY ANY PROPRIETOR/PARTNER/EXECUTIVE Y/N OFFICER/MEMBER EXCLUDED? ☐ (Mandatory in NH) If yes, describe under DESCRIPTION OF OPERATION				☒ PER STATUTE	OTHER
					E.L. EACH ACCIDENT	
					E.L. DISEASE-EA EMPLOYEE	
					E.L. DISEASE - POLICY LIMIT	

DESCRIPTION OF OPERATIONS/LOCATIONS/VEHICLES/EXCLUSIONS ADDED BY ENDORSEMENT/SPECIAL PROVISIONS The Town of Greenwich, The Greenwich Board of Education and Fuller and D'Angelo P.C. are named as additional insured for Contract # _____. It is agreed by both parties to Contract # _____ that the Contractors insurance will be primary and non-contributory

CERTIFICATE HOLDER

☒ ADDITIONAL INSURED; INSURER LETTER: _____

CANCELLATION

Town of Greenwich and Greenwich Board of Education
101 Field Point Road
Greenwich, CT 06830

SHOULD ANY OF THE ABOVE DESCRIBED POLICIES BE CANCELLED BEFORE THE EXPIRATION DATE THEREOF, THE ISSUING COMPANY WILL ENDEAVOR TO MAIL 30 DAYS WRITTEN NOTICE TO THE CERTIFICATE HOLDER NAMED TO THE LEFT, BUT FAILURE TO DO SO SHALL IMPOSE NO OBLIGATION OR LIABILITY OF ANY KIND UPON THE INSURER, ITS AGENTS OF REPRESENTATIONS

AUTHORIZED REPRESENTATIVE

A. M. BEST KEY RATING GUIDE FORM

The _____ is licensed in
The State of Connecticut as per listing in the 2023 edition of the
A.M. Best Key Rating Guide for Property and Casualty, page
Number _____.
Their rating is _____.

**COMMISSION ON HUMAN RIGHTS AND OPPORTUNITIES
CONTRACT COMPLIANCE REGULATIONS
NOTIFICATION TO BIDDERS**

AFFIRMATIVE ACTION COMPLIANCE AFFIDAVIT

The contract to be awarded is subject to contract compliance requirements mandated by Sections 4a-60 and 4a-60a of the Connecticut General Statutes; and, when the awarding agency is the State, Sections 46a-71(d) and 46a-81i(d) of the Connecticut General Statutes. There are Contract Compliance Regulations codified at Section 46a-68j-21 through 43 of the Regulations of Connecticut State Agencies, which establish a procedure for awarding all contracts covered by Sections 4a-60 and 46a-71(d) of the Connecticut General Statutes.

According to Section 46a-68j-30(9) of the Contract Compliance Regulations, every agency awarding a contract subject to the contract compliance requirements has an obligation to "aggressively solicit the participation of legitimate minority business enterprises as bidders, contractors, subcontractors and suppliers of materials." "Minority business enterprise" is defined in Section 4a-60 of the Connecticut General Statutes as a business wherein fifty-one percent or more of the capital stock, or assets belong to a person or persons: "(1) Who are active in the daily affairs of the enterprise; (2) who have the power to direct the management and policies of the enterprise; and (3) who are members of a minority, as such term is defined in subsection (a) of Section 32-9n." "Minority" groups are defined in Section 32-9n of the Connecticut General Statutes as "(1) Black Americans . . . (2) Hispanic Americans . . . (3) persons who have origins in the Iberian Peninsula . . . (4) Women . . . (5) Asian Pacific Americans and Pacific Islanders; (6) American Indians . . ." An individual with a disability is also a minority business enterprise as provided by Section 4a-60g of the Connecticut General Statutes. The above definitions apply to the contract compliance requirements by virtue of Section 46a-68j-21(11) of the Contract Compliance Regulations.

The awarding agency will consider the following factors when reviewing the bidder's qualifications under the contract compliance requirements:

- (a) the bidder's success in implementing an affirmative action plan;
- (b) the bidder's success in developing an apprenticeship program complying with Sections 46a-68-1 to 46a-68-17 of the Administrative Regulations of Connecticut State Agencies, inclusive;
- (c) the bidder's promise to develop and implement a successful affirmative action plan;
- (d) the bidder's submission of employment statistics contained in the "Employment Information Form", indicating that the composition of its workforce is at or near parity when compared to the racial and sexual composition of the workforce in the relevant labor market area; and
- (e) the bidder's promise to set aside a portion of the contract for legitimate minority business enterprises. See Section 46a-68j-30(10)(E) of the Contract Compliance Regulations.

***INSTRUCTIONS:** Bidder must sign acknowledgement below and return acknowledgement to Awarding Agency along with bid proposal.

The undersigned acknowledges receiving and reading a copy of the "Notification to Bidders" form.

Signature

Date

On behalf of:

THE FOLLOWING PAGES ARE A SAMPLE COPY OF THE TOWN OF GREENWICH CONTRACT FOR YOUR REVIEW. YOU MUST BE ABLE TO SIGN THIS CONTRACT AND MEET THE NECESSARY INSURANCE AS REQUIRED BY THE TOWN OF GREENWICH IN ORDER FOR YOUR PROPOSAL TO BE CONSIDERED.

**State of Connecticut
Town of Greenwich
Contract**

Town Department: Greenwich Public Schools
Division:

Contract No. _____

Name and
Address
Of
Contractor

Account Name:

Account Code:
Total Amount
of Contract:

This Agreement made this _____ day of _____ 2024 between Town of Greenwich hereafter called the Town and _____ hereafter called the Contractor.

Witnessed as follows:

1. The contractor agrees to furnish materials and perform services as shown in specifications and contract documents hereto attached and made a part hereof, and consisting of numbered pages from 1 to _____.
2. The Town agrees to pay the price designated for such materials and services upon certification by the proper agent of the Town.
3. This contract shall not be valid until approved by the Town Counsel and countersigned by the Town Comptroller.

TOWN OF GREENWICH

By _____
Its Chief Operating Officer

CONTRACTOR

By _____
Its

Approved as to legal sufficiency

Date _____

Assistant Town Counsel

I hereby certify that the estimated amount of this contract does not exceed the unencumbered balances of amounts duly appropriated and against which this contract is chargeable as indicated hereon.

Date _____

Comptroller

AGREEMENT CONTRACT NO. _ _ _

THIS AGREEMENT, executed this ____ day of ____ in the year Two Thousand Twenty Four (herein referred to as the "AGREEMENT"), by and between the Town of Greenwich, Connecticut, acting through Greenwich Public Schools hereunto duly authorized, "OWNER" and _____, whose principal office is located at _____, _____ acting herein by its, _____, duly authorized, "CONTRACTOR".

WITNESSETH, that the parties to these presents, each in consideration of the undertaking, promises and agreements on the part of the other herein contained, have undertaken, promised and agreed to do hereby undertake, promise and agree, the Owner for itself, its successors and assigns, and the Contractor for himself and his heirs, executors, administrators, successors and assigns, as follows:

1. **DEFINITIONS:**

Wherever the words hereinafter defined or pronouns used in their stead occur in the Contract Documents, they shall have the following meaning:

The word "Owner" shall mean the Town of Greenwich and shall include its authorized representative.

The word "Contractor" shall mean the person or organization identified as such in this Agreement and shall include his authorized representative.

The words "Contracting Officer or Agency" shall mean that official of the Town which awards the contract, executes the Agreement and is the Owner's authorized representative.

The Information for Bidders, the Contractor's Bid as accepted by the Owner, the Contract Conditions and Specifications and the General, Technical and Materials Specifications, the Drawings, and all addenda and amendments to any of the foregoing, collectively constitute the Contract Documents, and are sometimes herein referred to as the "Contract".

2. **DESCRIPTION OF WORK:**

This project consists of _____ per Bid No. _____ and exhibits B and C. All work must be completed by _____. This date may be extended by contract supplement form if a potential change order is required due to unforeseen circumstances, related errors and omissions in bid specifications. Such extensions may be limited to one year.

3. PAYMENT:

The Contractor shall be paid on a monthly basis after presentation of vouchers, and subject to acceptance and approval by the Town of Greenwich and by Dan Watson, Director of Facilities.

Such payments will be made by the Town of Greenwich monthly for all services actually rendered, and the acceptance by the Contractor of any such monthly payment shall be a release to the Town of all claims and all liability to the Contractor in connection with the contract, arising during the period for which payment is made. No payment, however, shall operate to release the Contractor or its sureties or insurers from any obligation under the Contract to be entered into or the Performance Bond or any insurance policies issued in connection with said contract.

4. PERFORMANCE MAINTENANCE AND PAYMENT BOND:

The Contractor shall, simultaneously with the signing of the Contract, furnish the Town the executed Performance, Maintenance and Payment Bond of a surety company authorized to do business in the State of Connecticut, and acceptable to the Town, in the sum of the full amount of the Contract obligation in the form provided by the Town. See Exhibit B.

THE ABOVE IS ONLY REQUIRED FOR CONTRACTS EXCEEDING \$100,000.00.

5. GUARANTEE:

The Contractor guarantees that the Work and services to be performed, furnished, used or installed in the construction of the same, shall be free from defects and flaws, and shall be performed and furnished in strict accordance with the Drawings, if any, Specifications, and other Contract Documents, that the strength of all parts of all manufactured equipment shall be adequate and as specified and that the performance test requirements of the Contract shall be fulfilled. This guarantee shall be for a period of one year from and after the date of completion and acceptance of the Work as stated in the final estimate. The Contractor shall repair, correct or replace as required, promptly and without charge, all work, equipment and material, or parts thereof, which fail to meet the above guarantee or which in any way fail to comply with or fail to be in strict accordance with the terms and provisions and requirements of the Contract during such one-year period, and also shall repair, correct, or replace all damage to the Work resulting from such failure.

6. DEFECTIVE WORK:

The inspection of the Work shall not relieve the Contractor of any of his obligations to perform and complete the Work as required by the Contract. Defective work shall be corrected and unsuitable materials, equipment apparatus and other items shall be replaced by the Contractor, notwithstanding that such work, materials, equipment, apparatus and other items may have been previously overlooked or accepted or

estimated for payment. If the work or any part thereof shall be found defective at any time before the final acceptance of the work, the Contractor shall forthwith make good such defect in a manner satisfactory to the Town; if any material, equipment, apparatus or other items brought upon the site for use or incorporation in the work, or selected for the same, is condemned by the Town as unsuitable or not in conformity with the Specifications or any of the other Contract Documents, the Contractor shall forthwith remove such materials, equipment, apparatus and other items from the site of the Work and shall at his own cost and expense make good and replace the same and any material furnished by the Town which shall be damaged or rendered defective by the handling or improper installation by the Contractor, his agents, servants, employees or subcontractors.

7. COMPLIANCE WITH LAWS:

The Contractor shall keep himself fully informed of all existing and future federal, state and local laws, ordinances, rules and regulations affecting those engaged or employed on the work, the materials and equipment used in the work or the conduct of the work, and of all orders, decrees and other requirements of bodies or tribunals having any jurisdiction or authority over the same. If any discrepancy or inconsistency is discovered in the Drawings, if any, Specifications or other Contract Documents in relation to any such law, ordinance, rule, regulation, order, decree or other requirement, the Contractor shall forthwith report the same to the Town in writing. The Contractor shall at all times observe and comply with, and cause all his agents, servants, employees and subcontractors to observe and comply with all such existing and future laws, ordinances, rules, regulations, orders, decrees and other requirements, and he shall protect, indemnify and save harmless the Town, its officers, agents, servants and employees from and against any and all claims, demands, suits proceedings, liabilities, judgments, penalties, losses, damages costs and expenses, including attorneys' fees, arising from or based upon any violation or claimed violation of any such law, ordinance, rule, regulation, order, decree or other requirement, whether committed by the Contractor or any of his agents, servants, employees or subcontractors.

8. INDEMNITY:

The Contractor shall indemnify and save harmless the Town and its officers, agents, servants and employees, from and against any and all claims, demands, suits, proceedings, liabilities, judgments, awards, losses, damages, costs and expenses, including attorneys' fees, on account of bodily injury, sickness, disease or death sustained by any person or persons or injury or damage to or destruction of any property, directly or indirectly arising out of, relating to or in connection with the Work, whether or not due or claimed to be due in whole or in part to the active, passive or concurrent negligence or fault of the Contractor, his officers, agents, servants or employees, any of his subcontractors, the Town any of his respective officers, agents, servants or employees and/or any other person or persons, and whether or not such claims, demands, suits or proceedings are just, unjust, groundless, false or fraudulent; and the Contractor shall and does hereby assume and agrees to pay for the defense of all such claims, demands, suits and proceedings; and provided that the Contractor shall not be required to indemnify the Town, its officers, agents, servants or employees against any

such damages occasioned solely by acts or omissions of the Town other than supervisory acts or omissions of the Town in connection with the Work.

INDEMNITY AGAINST SUBCONTRACTORS' CLAIMS:

If any other contractor or any subcontractor of any such other contractor shall suffer or claim to have suffered loss, damage or delay by reason of the acts or omissions of the Contractor or of any of his subcontractors, the Contractor agrees to assume the defense against any such claim and to reimburse such other contractor or subcontractor for such loss or damage. The Contractor agrees to and does hereby indemnify and save harmless the Town from and against any and all claims by such other contractors or subcontractors, alleging such loss, damage or delay and from and against any and all claims, demands, suits, proceedings, liabilities, judgments, awards, losses, damages, costs and expenses including attorneys' fees, arising out of, relating to or resulting from such claims.

9. PATENTS:

The Contractor shall indemnify and save harmless the Town and all persons acting for or on behalf of the Town from all claims and liability of any nature or kind, and all damages, costs and expenses, including attorneys' fees, arising from or occasioned by an infringement or alleged infringement of any patents or patent rights on any invention, process, materials, equipment, article, or apparatus, or any part hereof, furnished and installed by the Contractor, or arising from or occasioned by the use or manufacture thereof, including their use by the Town.

10. CHANGES:

The Town, through its designated Agent, may make changes in the Work and in the Drawings, if any, and Specifications therefore by making alterations therein, additions, thereto or omissions there from. All work resulting from such changes shall be performed and furnished under and pursuant to the terms and conditions of the Contract. If such changes result in an increase or decrease in the Work to be done hereunder, or increase or decrease the quantities thereof, adjustment in compensation shall be made therefore. For eliminated or decreased work the Contractor shall allow the Town a reasonable credit as determined by the Parties. Except in an emergency endangering life or property, no change shall be made unless in pursuance of a written order from the Town authorizing the change, and no claim for additional compensation shall be valid unless the change is so ordered.

The Contractor agrees that he shall neither have nor assert any claim for or be entitled to any additional compensation for damages or for loss of anticipated profits on work that is eliminated.

11. CLAIMS FOR DAMAGES:

If the Contractor makes claim for any damages alleged to have been sustained by breach of contract or otherwise, he shall, within ten (10) days after occurrence of the alleged breach or within ten (10) days after such damages are alleged to have been sustained whichever date is the earlier, file with the Contracting Officer a written, itemized statement of the details of the alleged breach and the details and amount of the alleged damages. The Contractor agrees that unless such

statement is made and filed as so required, his claim for damages shall be deemed waived, invalid and unenforceable, and that he shall not be entitled to any compensation for any such alleged damages. Within ten (10) days after the timely filing of such statement, the Contracting Officer shall file with the appropriate department of the Town, one copy of the statement, and shall file with the Town and the Contractor his determination thereon. The Contractor shall not be entitled to claim any additional compensation for damages by reason of any direction, instruction, determination or decision of the Town or its agents, nor shall any such claims be considered, unless the Contractor shall have complied in all respects with the provisions of this paragraph.

12. ABANDONMENT OF THE WORK OR OTHER DEFAULT:

If the Work shall be abandoned, or any part thereof shall be sublet without previous written consent of the Town, or the Contract or any moneys payable hereunder shall be assigned otherwise than as herein specified, or if at any time the Contracting Officer shall be of the opinion, and shall so certify in writing, that the conditions herein specified as to rate of progress are not being complied with, or that the Work or any part thereof is being unnecessarily or unreasonably delayed, or that the Contractor has violated or is in default under any of the provisions of the Contract, or if the Contractor becomes bankrupt or insolvent or goes or is put into liquidation or dissolution, either voluntarily or involuntarily, or petitions for an arrangement or reorganization under the Bankruptcy Act, or makes a general assignment for the benefit of creditors or otherwise acknowledges insolvency, the happening of any of which shall be and constitute a default under the Contract, the Town may notify the Contractor in writing, with a copy of such notice mailed to the surety, to discontinue all Work or any part thereof; thereupon the Contractor shall discontinue such Work or such part thereof as the Town may designate; and the Town may, upon giving such notice, by Contract or otherwise as it may determine, complete the Work or such part thereof and charge the entire cost and expense of so completing the work. The Town shall be entitled to reimbursement from the Contractor and the Contractor agrees to pay to the Town any losses, damages, costs and expenses, including attorneys' fees, sustained or incurred by the Town by reason of any of the foregoing causes. For the purpose of such completion the Town may for itself or for any Contractors employed by the Town take possession of and use or cause to be used any and all materials, equipment, plant, machinery, appliances, tools, supplies and such other items of every description that may be found or located at the site of the Work.

All costs, expenses, losses, damages, attorneys' fees, and any and all other charges incurred by the Town under this subsection shall be charged against the

Contractor and deducted and/or paid by the Town out of any moneys due and payable or to become due or payable under the Contract to the Contractor; in computing the amounts chargeable to the Contractor, the Town shall not be held to a basis of the lowest prices for which the completion of the Work or any part thereof might have been accomplished, but all sums actually paid or obligated therefore to effect its prompt completion shall be charged to and against the account of the Contractor. In case the costs, expenses, losses, damages, attorneys' fees and other charges together with all payments theretofore made to or for the account of the Contractor are less than the sum which would have been payable under the Contract if the Work had been properly performed and completed by the Contractor, the Contractor shall be entitled to receive the difference, and, and in case such costs, expenses, losses, damages, attorneys' fees and other charges, together with all payments theretofore made to or for the account of the Contractor, shall exceed the said sum, the Contractor shall pay the amount of the excess to the Town.

13. LIENS:

If at any time any notices of lien or other legal process are filed for labor performed or materials or equipment manufactured, furnished, or delivered to or for the Work, the Contractor shall, at its own cost and expense, promptly discharge, remove or otherwise dispose of the same, and until such discharge, removal or disposition, the Town shall have the right to retain from any moneys payable hereunder an amount which, in its sole judgment, it deems necessary to satisfy such liens and pay the costs and expenses, including attorneys' fees, of defending any actions brought to enforce the same, or incurred in connection therewith or by reason thereof.

14. CLAIMS:

If at any time there be any evidence of any claims for which the Contractor is or may be liable or responsible hereunder, the Contractor shall promptly settle or otherwise dispose of the same, and until such claims are settled or disposed of, the Town may retain from any moneys which would otherwise be payable hereunder so much thereof as, in its sole judgment, it may deem necessary to settle or otherwise dispose of such claims and to pay the costs and expenses, including attorneys' fees, of defending any actions brought to enforce such claims or incurred in connection therewith or by reason thereof.

15. LIABILITY OF TOWN:

No person, firm or corporation, other than the Contractor, who signed this Contract as such, shall have any interest herein or rights hereunder. No claim shall be made or be valid either against the Town or any agent of the Town and neither the Town nor any agent of the Town shall be liable for or be held to pay any money, except as herein provided. The acceptance by the Contractor of the payment as fixed in the final estimate shall operate as and shall be a full and complete release of the Town and of every agent of the Town of and from any and all claims, demands, damages and liabilities of, by or to the Contractor for anything done or furnished for or arising out of or relating to or by reason of the Work or for or on account of any act or neglect of the Town or of any agent

of the Town or of any other person, arising out of, relating to or by reason of the Work, except the claim against the Town for the unpaid balance, if any there be, of the amounts retained as herein provided.

16. PROVISIONS REQUIRED BY LAW DEEMED INSERTED:

Each and every provision of law and clause required by law to be inserted in the Contract shall be deemed to be inserted herein, and the Contract shall be read and enforced as though they were included herein. If through mistake or otherwise any such provision is not inserted, or is not correctly inserted, then upon the application of either party, the Contract shall forthwith be physically amended to make such insertion.

17. PERMITS:

The Contractor shall, at his own expense, take out and maintain all necessary permits from the State, Town, or other public authorities; shall give all notices required by law; and shall post all bonds and pay all fees and charges incident to the due and lawful prosecution of the Work.

18. NOT TO SUBLET OR ASSIGN:

The Contractor shall constantly give his personal attention to the faithful prosecution of the Work, shall keep the same under his personal control, shall not assign the Contract or sublet the Work or any part thereof without the previous written consent of the Town, and shall not assign any of the moneys payable under the Contract, or his claim thereto, unless by and with the like written consent of the Town and the surety on the Contract Bonds. Any assignment or subletting in violation hereof shall be void and unenforceable.

19. EMPLOY COMPETENT PEOPLE:

The Contractor shall employ only competent people on the Work and shall not employ people or means which may cause strikes, work stoppages and/or disturbances by workmen employed by the Contractor, any subcontractor, the Town, the Contracting Officer or any other contractor. Whenever the Contracting Officer notifies the Contractor in writing that in his opinion any person on the Work is incompetent, unfaithful, disorderly, or otherwise unsatisfactory or not employed in accordance with the provisions of the Contract, such person shall be discharged from the Work and shall not again be employed on it, except with the written consent of the Contracting Officer.

20. EMPLOY SUFFICIENT LABOR AND EQUIPMENT:

If in the sole judgment of the Contracting Officer the Contractor is not employing sufficient labor, plant, equipment or other means to complete the Work within the time specified, the Contracting Officer may, after giving written notice, require the Contractor to employ such additional labor, plant, equipment and other means as the Contracting

Officer deems necessary to enable the Work to progress properly.

21. INTOXICATING LIQUORS:

The Contractor shall not sell and shall neither permit nor suffer the introduction or use of intoxicating liquors upon or about the Work.

22. ACCESS TO WORK:

The Town, the Contracting Officer, and their officers, agents, servants and employees may at any and all times and for any and all purposes, enter upon the Work and the site thereof and the premises used by the Contractor, and the Contractor shall at all times provide safe and proper facilities therefore.

23. EXAMINATION OF WORK:

The Contracting Officer shall be furnished by the Contractor with every reasonable facility for examining and inspecting the Work and for ascertaining that the Work is being performed in accordance with the requirements and intent of the Contract, even to the extent of requiring the uncovering or taking down portions of finished work by the Contractor.

24. EXTRA WORK:

The Contractor shall perform any extra work (work in connection with the Contract but not provided for herein) when and as ordered in writing by the Contracting Officer, at the unit prices stipulated in the Contract for such work or, if none are so stipulated, either (a) at the price agreed upon before such work is commenced and named in the written order for such work, or (b) if the Contracting Officer so elects, for the reasonable cost of such work, as determined by the Contractor and approved by the Contracting Officer, plus a percentage of such cost, as may be agreed upon by Contract and Contracting Officer.

25. CHANGES NOT TO AFFECT BONDS:

It is distinctly agreed and understood that any changes made in the work or the Drawings or Specifications therefore (whether such changes increase or decrease the amount thereof or the time required for its performance) or any changes in the manner or time of payments made by the Town to the Contractor, or any other modifications of the Contract, shall in no way annul, release, diminish or affect the liability of the surety on the Contract Bonds given by the Contractor, it being the intent hereof that notwithstanding such changes the liability of the surety on said bonds continue and remain in full force and effect.

26. PRICES FOR WORK:

The Town shall pay and the Contractor shall receive the prices stipulated in the Bid made a part hereof as full compensation for everything performed and furnished and for all risks and obligations undertaken by the Contractor under and as required by the Contract.

27. MONEYS MAY BE RETAINED:

The Town may at any time retain from any moneys which would otherwise be payable hereunder so much thereof as the Town may deem necessary to complete the Work hereunder and to reimburse it for all costs, expenses, losses, damage and damages chargeable to the Contractor hereunder.

28. USE OR PARTIAL PAYMENT NOT ACCEPTANCE:

It is agreed that this is an entire contract for one whole and complete Work or result and that neither the Town's entrance upon or use of the Work or any part thereof nor any partial payments by the Town shall constitute an acceptance of the Work or any part thereof before its entire completion and final acceptance.

29. NON-CONNECTICUT CONTRACTORS:

Pursuant to Connecticut General Statutes §12-430(7), as amended by Connecticut Public Act #11-61, Section 66, a nonresident contractor shall comply with the State of Connecticut's bonding requirements.

30. PAYMENT TO SUBCONTRACTORS:

As required by Section 49-41a of the Connecticut General Statutes, within thirty days after payment to the Contractor by the Town for work under this Contract, he shall pay any amounts due any subcontractor, whether for labor performed or materials furnished when such labor or materials has been included in a requisition submitted by such Contractor and paid by the Town.

31. INSURANCE:

Insurance coverage required as noted in "Exhibit A" attached.

32. PREVAILING WAGE RATES; CONSTRUCTION SAFETY AND HEALTH COURSE:

Except as noted below, the Contractor shall comply with the current provisions of Section 31-53 of the General Statutes of the State of Connecticut, a part of which is quoted as follows:

"The wages paid on an hourly basis to any person performing the work of any mechanic, laborer or worker on the work herein contracted to be done and the amount of

payment or contribution paid or payable on behalf of each such person to any employee or welfare fund, as defined in subsection (h) of section 31-53 of the General Statutes, shall be at a rate equal to the rate customary or prevailing for the same work in the same trade or occupation in the town in which such public works project is being constructed. Any contractor who is not obligated by agreement to make payment or contribution on behalf of such persons to any such employee welfare fund shall pay to each mechanic, laborer or worker as part of such person's wages the amount of payment or contribution for such person's classification on each pay day."

All Contractors and subcontractors shall submit certified weekly payrolls, on forms furnished by the Town, for all contracts meeting the aforementioned monetary limits. The certified payrolls shall be submitted with the Contractor's monthly certificate for payment.

Section 31-55a of the General Statutes of the State of Connecticut provides that the prevailing wage rates applicable to any awarded contract or subcontract are subject to annual adjustments each July 1st for the duration of the project.

Each Contractor that is awarded a contract shall pay the annual adjusted prevailing wage rate that is in effect each July 1st, as posted by the Department of Labor. It is the Contractor's responsibility to obtain the annual adjusted prevailing wage rate increases directly from the Department of Labor's web site. The annual adjustments will be posted on the Departments of Labor web page: www.ctdol.state.ct.us. For those without Internet access, contact the division listed below.

The Contractor shall also furnish proof with the weekly certified payroll for the first week each employee begins work that any person performing the work of a mechanic, laborer or worker has completed a course of at least ten (10) hours in duration in construction safety and health approved by the federal Occupational Safety and Health Administration in accordance with Connecticut General Statutes Section 31-53b and regulations adopted by the State of Connecticut Labor Commissioner.

The provisions of this section (32) shall not apply where the total cost of all work to be performed by all Contractors and subcontractors in connection with new construction of any public works project is less than four hundred thousand dollars (\$400,000) or where the total cost of all work to be performed by all contractors and subcontractors in connection with any remodeling, refinishing, refurbishing, rehabilitation, alteration or repair of any public works project is less than one hundred thousand dollars (\$100,000).

Questions can be directed to the Contract Compliance Unit, Wage and Workplace Standards Division, Connecticut Department of Labor, 200 Folly Brook Blvd., Wethersfield, CT 06109 at 860-263-6790.

33. GOVERNING LAW:

The laws of the State of Connecticut shall govern this Contract and any and all litigation related to this Contract. In the event of litigation related to this Contract, the exclusive forum shall be the State of Connecticut and the exclusive venue for such litigation shall be the Judicial District for Stamford/Norwalk at Stamford.

34. The Contractor is required to perform and submit to Greenwich Public Schools, Employee Background Checks as imposed by Section 2 of Public Act 16-67, which amended Conn. Gen. Stat. 10-222c.

IN WITNESS, WHEREOF, the parties of the AGREEMENT have hereunto set their hand and seals the day first above written.

TOWN OF GREENWICH, CONNECTICUT

BY _____
Blaize Levitan

Chief Operating Officer

Date: _____

THE CONTRACTOR

BY _____

Date: _____

Insurance Requirement Sheet

Insurance Requirements: Before starting and until final completion and acceptance of the work called for in the Contract and expiration of the guarantee period provided for in the Contract, the Contractor and its subcontractors, if any, shall procure and maintain insurance of the types and amounts checked in paragraphs A through F below for all Contract operations.

- ☒ A. General Liability, with minimum coverages for combined bodily injury and property damage liability of \$2,000,000 general aggregate, \$1,000,000 per occurrence including:
- ☒ 1. Commercial General Liability.
 - ☒ 2. Town as additional insured.
 - ☐ 3. Owners and Contractors Protective Liability (separate policy in the name of the Town).
- ☒ B. Comprehensive Automobile Liability, with minimum coverages of \$1,000,000 combined single limit for bodily injury and property damage, including, where applicable, coverage for any vehicle, all owned vehicles, scheduled vehicles, hired vehicles, non-owned vehicles and garage liability.
- ☒ C. Excess Liability, with minimum coverage of \$5,000,000 in umbrella form, or such other form as approved by Town Department Head and Risk Management Director.
- ☒ D. Workers' Compensation and Employer's Liability, with minimum coverages as provided by Connecticut State Statutes.
- ☐ E. Professional Liability (for design and other professionals for Errors and Omissions), with minimum coverage of \$1,000,000. If the policy is on a claims-made basis, coverage shall be continually renewed or extended for three (3) years after work is completed under the Contract.
- ☐ F. Other (Builder's Risk, etc.): _____.
- ☒ G. **CERTIFICATE HOLDER: TOWN OF GREENWICH
And GREENWICH BOARD OF EDUCATION. (Also fill in on ACORD Certificate of Insurance)
290 Greenwich Avenue, Greenwich, CT 06830.**

The **Acord certificate of insurance form** must be executed by your insurance agent/broker and returned to this office. Company name and address must conform on all documents including insurance documentation. It is required that the agent/broker note the individual insurance companies providing coverage, rather than the insurance group, on the Acord form. The Contract number (provided to the awarded Contractor), project name and a brief description must be inserted in the "Description of Operations" field. It must be confirmed on the Acord Form that the Town of Greenwich and The Greenwich Board of Education are endorsed as additional insured by having the appropriate box checked off and stating such in the "Description of Operations" field. **A letter from the awarded vendor's agent/broker certifying that the Town of Greenwich and The Greenwich Board of Education as been endorsed onto the general liability policy as an additional insured is also mandatory.** This letter **must follow exactly the format provided by the Purchasing Department and must be signed by the same individual authorized representative who signed the Acord form.** If the insurance coverage required is provided on more than one Acord certificate of insurance, then additional endorsement letters are also required. Contract development will begin upon receipt of complete, correct insurance documentation. The Contractor shall be responsible for maintaining the above insurance coverages in force to secure all of the Contractor's obligations under the Contract with an insurance company or companies with an AM Best Rating of A or better, licensed to write such insurance in Connecticut and acceptable to the Risk Manager, Town of Greenwich. For excess liability only, non-admitted insurers are acceptable, provided they are permitted to do business through Connecticut excess line brokers per listing on the current list of Licensed Insurance Companies, Approved Reinsurers, Surplus Lines Insurers and Risk Retention Groups issued by the State of Connecticut Insurance Department.

(SAMPLE ENDORSEMENT LETTER)

**AGENT/BROKER
(LETTERHEAD)**

(Date)

Eugene H. Watts, Senior Buyer
Purchasing Department
Town of Greenwich/Board of Education
290 Greenwich Avenue – Havemeyer Building
Greenwich, CT 06830

Re: Town of Greenwich/Greenwich Board of Education / **Contract #** _____
Project Name:

Dear Mr. Watts:

The undersigned hereby certifies as follows:

- (6) I am a duly licensed insurance agent under the laws of the State of **[insert State]** and an authorized representative of all companies affording coverage under the Acord form submitted herewith;
- (7) The Town of Greenwich, Greenwich Board of Education, and _____ have been endorsed as an additional insured under the general liability policy no. [insert policy number], issued by **[insert company affording coverage] to [name of insured]**;
- (8) The general liability policy referenced in paragraph (2) above meets or exceeds the coverage in Commercial General Liability ISO form CG 00 01 10 01, including contractual liability;
- (9) The policies listed in the Acord form submitted to the Town of Greenwich in connection with the above-referenced contract have been issued to the insured in the amounts stated and for the periods indicated in the Acord form; and
- (10) The Town of Greenwich shall be given thirty (30) days prior written notice of cancellation, lapse or restrictive amendment (except ten days' notice of nonpayment) of the policies listed in the Acord form.

Sincerely,
Authorized Representative for all companies listed in the Acord form

ACORD**CERTIFICATE OF LIABILITY INSURANCE**

PRODUCER

THIS CERTIFICATE IS ISSUED AS A MATTER OF INFORMATION ONLY AND CONFERS NO RIGHTS UPON THE CERTIFICATE HOLDER, THIS CERTIFICATE DOES NOT AMEND, EXTEND OR ALTER THE COVERAGE AFFORDED BY THE POLICIES BELOW.

INSUREERS AFFORDING COVERAGE

INSURER A:

INSURER B:

INSURER C:

INSURER D:

INSURER E:

COVERAGES

THE POLICIES OF INSURANCE LISTED BELOW HAVE BEEN ISSUED TO THE INSURED NAMED ABOVE FOR THE POLICY PERIOD INDICATED, NOTWITHSTANDING ANY REQUIREMENT, TERM OF CONDITION OF ANY CONTRACT OR OTHER DOCUMENT WITH RESPECT TO WHICH THIS CERTIFICATE MAY BE ISSUED OR MAY PERTAIN, THE INSURANCE AFFORDED BY THE POLICIES DESCRIBED HEREIN IS SUBJECT TO ALL THE TERMS, EXCLUSIONS AND CONDITIONS OF SUCH POLICIES. LIMITS SHOWN MAY HAVE BEEN REDUCED BY PAID CLAIMS.

INS R	TYPE OF INSURANCE	POLICY NUMBER	POLICY EFFECTIVE DATE(MM/DD/YY)	POLICY EXPIRATION DATE(MM/DD/YY)	LIMITS	
	GENERAL LIABILITY COMMERCIAL GENERAL LIABILITY ☐ CLAIMS MADE ☒ OCCUR ☐ _____ ☐ _____ GENERAL AGGREGATE LIMIT APPLIES PER: ☐ POLICY ☐ PROJECT ☐ LOC				EACH OCCURRENCE	\$1,000,000
					FIRE DAMAGE (Any one fire)	
					MED EXP (Any one person)	
					PERSONAL & ADV INJURY	
					GENERAL AGGRREGATE	\$2,000,00
					PRODUCTS-COMP/OP AGG	
	AUTOMOBILE LIABILITY ☐ ANY AUTO ALL OWNED AUTOS ANY PROPRIETOR/PARTNER/EXECUTIVE SCHEDULED AUTOS HIRED AUTOS NON-OWNED AUTOS ☐ _____ ☐ _____				COMBINED SINGLE LIMIT (Ea accident)	\$1,000,00
					BODILY INJURY (Per person)	
					BODILY INJURY (Per accident)	
					PROPERTY DAMAGE (Per accident)	
	GARAGE LIABILITY ☐ ANY AUTO ☐				AUTO ONLY-EA ACCIDENT	
					OTHER THAN AUTO ONLY:	EA ACC AGG
	EXCESS LIABILITY ☐ OCCUR ☐ CLAIMS MADE ☐ DEDUCTIBLE ☐ RETENTION \$				EACH OCCURRENCE	\$5,000,00
					AGGREGATE	\$5,000,00
	WORKERS COMPENSATION AND EMPLOYERS' LIABILITY ANY PROPRIETOR/PARTNER/EXECUTIVE Y/N OFFICER/MEMBER EXCLUDED? ☐ (Mandatory in NH) If yes, describe under DESCRIPTION OF OPERATION				☒ PER STATUTE	OTHER
					E.L. EACH ACCIDENT	
					E.L. DISEASE-EA EMPLOYEE	
					E.L. DISEASE - POLICY LIMIT	

DESCRIPTION OF OPERATIONS/LOCATIONS/VEHICLES/EXCLUSIONS ADDED BY ENDORSEMENT/SPECIAL PROVISIONS The Town of Greenwich, The Greenwich Board of Education and _____ are named as additional insured for Contract # _____. It is agreed by both parties to Contract # _____ that the Contractors insurance will be primary and non-contributory

CERTIFICATE HOLDER

☒ ADDITIONAL INSURED; INSURER LETTER: _____

CANCELLATION

Town of Greenwich and Greenwich
Board of Education
101 Field Point Road
Greenwich, CT 06830

SHOULD ANY OF THE ABOVE DESCRIBED POLICIES BE CANCELLED BEFORE THE EXPIRATION DATE THEREOF, THE ISSUING COMPANY WILL ENDEAVOR TO MAIL 30 DAYS WRITTEN NOTICE TO THE CERTIFICATE HOLDER NAMED TO THE LEFT, BUT FAILURE TO DO SO SHALL IMPOSE NO OBLIGATION OR LIABILITY OF ANY KIND UPON THE INSURER, ITS AGENTS OF REPRESENTATIONS

AUTHORIZED REPRESENTATIVE

Minimum Rates and Classifications
for Building Construction

ID#: 25-1005

Connecticut Department of Labor
Wage and Workplace Standards Division

By virtue of the authority vested in the Labor Commissioner under provisions of Section 31-53 of the General Statutes of Connecticut, as amended, the following are declared to be the prevailing rates and welfare payments and will apply only where the contract is advertised for bid within 20 days of the date on which the rates are established. Any contractor or subcontractor not obligated by agreement to pay to the welfare and pension fund shall pay this amount to each employee as part of his/her hourly wages.

Project Number:	Project Town:	Greenwich
State#:	FAP#:	
Project: Greenwich Public Schools: North Mianus School: Select Roof Replacement and Related Work		

CLASSIFICATION	Hourly Rate	Benefits
1b) Asbestos/Toxic Waste Removal Laborers: Asbestos removal and encapsulation (except its removal from mechanical systems which are not to be scrapped), toxic waste removers, blasters.**See Laborers Group 7**		
1c) Asbestos Worker/Heat and Frost Insulator	47.06	33.30
2) Boilermaker	48.21	30.01
3a) Bricklayer, Cement Mason, Concrete Finisher (including caulking), Stone Masons	42.61	35.92 + a
3b) Tile Setter	38.81	32.20
3c) Tile and Stone Finishers	32.0	26.69
3d) Marble & Terrazzo Finishers	33.0	25.69
3e) Plasterer	44.52	29.63

-----LABORERS-----

4) Group 1: General laborers, carpenter tenders, concrete specialists, wrecking laborers and fire watchers.	34.5	27.26
4) Group 1a: Acetylene Burners (Hours worked with a torch)	35.5	27.26
4a) Group 2: Mortar mixers, plaster tender, power buggy operators, powdermen, fireproofers/mixer/nozzleman (Person running mixer and spraying fireproof only).	34.75	27.26
4b) Group 3: Jackhammer operators/pavement breaker, mason tender (brick), mason tender (cement/concrete), forklift operators and forklift operators (masonry).	35.0	27.26
4c) **Group 4: Pipelayers (Installation of water, storm drainage or sewage lines outside of the building line with P6, P7 license) (the pipelayer rate shall apply only to one or two employees of the total crew who primary task is to actually perform the mating of pipe sections) P6 and P7 rate is \$26.80.	35.5	27.26
4d) Group 5: Air track operator, sand blaster and hydraulic drills.	35.25	27.26
4e) Group 6: Blasters, nuclear and toxic waste removal.	37.5	27.26
4f) Group 7: Asbestos/lead removal and encapsulation (except it's removal from mechanical systems which are not to be scrapped).	37.5	27.26
4g) Group 8: Bottom men on open air caisson, cylindrical work and boring crew.	35.0	27.26
4h) Group 9: Top men on open air caisson, cylindrical work and boring crew.	34.5	27.26
4i) Group 10: Traffic Control Signalman	20.7	27.26
4j) Group 11: Toxic Waste Removers A or B With PPE	37.5	27.26

As of: January 29, 2025

5) Carpenter, Acoustical Ceiling Installation, Soft Floor/Carpet Laying, Metal Stud Installation, Form Work and Scaffold Building, Drywall Hanging, Modular-Furniture Systems Installers, Lathers, Piledrivers, Resilient Floor Layers.	39.54	28.68
---	-------	-------

5a) Millwrights	43.25	29.13
-----------------	-------	-------

6) Electrical Worker (including low voltage wiring) (Trade License required: E1,2 L-5,6 C-5,6 T-1,2 L-1,2 V-1,2,7,8,9)	44.0	42.745
--	------	--------

7a) Elevator Mechanic (Trade License required: R-1,2,5,6)	66.72	40.035+a+b
---	-------	------------

-----LINE CONSTRUCTION-----

Groundman	26.5	6.5% + 9.00
-----------	------	-------------

Linemen/Cable Splicer	48.19	6.5% + 22.00
-----------------------	-------	--------------

8) Glazier (Trade License required: FG-1,2)	41.63	25.80+ a
---	-------	----------

9) Ironworker, Ornamental, Reinforcing, Structural, and Precast Concrete Erection	45.25	41.27 + a
---	-------	-----------

----OPERATORS----

Group 1: Crane Handling or Erecting Structural Steel or Stone; Hoisting Engineer (2 drums or over). (Trade License Required)	55.42	28.80 + a
--	-------	-----------

Group 1a: Front End Loader (7 cubic yards or over); Work Boat 26 ft. and Over	50.79	28.80 + a
---	-------	-----------

Group 2: Cranes (100 ton rate capacity and over); Bauer Drill/Caisson. (Trade License Required)	55.03	28.80 + a
---	-------	-----------

As of: January 29, 2025

Group 2a: Cranes (under 100 ton rated capacity).	54.09	28.80 + a
Group 2b: Excavator over 2 cubic yards; Pile Driver (\$3.00 premium when operator controls hammer)	50.4	28.80 + a
Group 3: Excavator; Gradall; Master Mechanic; Hoisting Engineer (all types of equipment where a drum and cable are used to hoist or drag material regardless of motive power of operation), Rubber Tire Excavator (Drott-1085 or similar); Grader Operator; Bulldozer Finegrade. (slopes, shaping, laser or GPS, etc.). (Trade License Required)	49.45	28.80 + a
Group 4: Trenching Machines; Lighter Derrick; CMI Machine or Similar; Koehring Loader (Skooper); Goldhofer.	48.97	28.80 + a
Group 5: Specialty Railroad Equipment; Asphalt Spreader, Asphalt Reclaiming Machine; Line Grinder; Concrete Pumps; Drills with Self Contained Power Units; Boring Machine; Post Hole Digger; Auger; Pounder; Well Digger; Milling Machine (over 24 mandrel).	48.22	28.80 + a
Group 5 continued: Side Boom; Combination Hoe and Loader; Directional Driller.	48.22	28.80 + a
Group 6: Front End Loader (3 up to 7 cubic yards); Bulldozer (rough grade dozer).	47.83	28.80 + a
Group 7: Asphalt Roller; Concrete Saws and Cutters (ride on types); Vermeer Concrete Cutter; Stump Grinder; Scraper; Snooper; Skidder; Milling Machine (24" and under mandrel).	47.4	28.80 + a
Group 8: Mechanic; Grease Truck Operator; Hydroblaster; Barrier Mover; Power Stone Spreader; Welding; Work Boat Under 26 ft.; Transfer Machine; Rigger Foreman.	46.9	28.80 + a
Group 9: Front End Loader (under 3 cubic yards); Skid Steer Loader regardless of attachments; (Bobcat or Similar); Forklift, Power Chipper; Landscape Equipment (including Hydroseeder); Vacuum Excavation Truck and Hydrovac Excavation Truck (27 HG pressure or greater).	46.35	28.80 + a

As of: January 29, 2025

Group 10: Vibratory hammer; ice machine; diesel and air, hammer, etc.	43.77	28.80 + a
Group 11: Conveyor, earth roller, power pavement breaker (whiphammer), robot demolition equipment.	43.77	28.80 + a
Group 12: Wellpoint Operator.	43.69	28.80 + a
Group 13: Compressor Battery Operator.	42.97	28.80 + a
Group 14: Elevator Operator; Tow Motor Operator (solid tire no rough terrain).	41.52	28.80 + a
Group 15: Generator Operator; Compressor Operator; Pump Operator; Welding Machine Operator; Heater Operator.	41.01	28.80 + a
Group 16: Maintenance Engineer.	40.19	28.80 + a
Group 17: Portable Asphalt Plant Operator; Portable Crusher Plant Operator; Portable Concrete Plant Operator; Portable Grout Plant Operator; Portable Water Filtration Plant Operator.	45.63	28.80 + a
Group 18: Power Safety Boat; Vacuum Truck; Zim Mixer; Sweeper; (Minimum for any job requiring a CDL license); Rigger; Signalman.	42.57	28.80 + a
Surveyor: Chief of Party	45.87	28.80 + a
Surveyor: Assistant Chief of Party	42.3	28.80 + a
Surveyor: Instrument Man	40.7	28.80 + a
Surveyor: Rodman or Chainman	35.03	28.80 + a

-----PAINTERS (Including Drywall Finishing)-----

As of: January 29, 2025

10a) Brush and Roller	38.07	25.80
10b) Taping Only/Drywall Finishing	38.82	25.80
10c) Paperhanger and Red Label	38.57	25.80
10e) Blast and Spray	41.07	25.80
11) Plumber (excluding HVAC pipe installation) (Trade License required: P-1,2,6,7,8,9 J-1,2,3,4 SP-1,2)	49.58	36.15
12) Well Digger, Pile Testing Machine	37.26	24.05 + a
Roofer: Cole Tar Pitch	45.0	24.85 + a
Roofer: Slate, Tile, Composition, Shingles, Singly Ply and Damp/Waterproofing	43.5	24.85 + a
15) Sheetmetal Worker (Trade License required for HVAC and Ductwork: SM-1,SM-2,SM-3,SM-4,SM-5,SM-6)	53.22	46.19
16) Pipefitter (Including HVAC work) (Trade License required: S-1,2,3,4,5,6,7,8 B-1,2,3,4 D-1,2,3,4, G-1, G-2, G-8 & G-9)	49.58	36.15
-----TRUCK DRIVERS-----		
17a) 2 Axle, Helpers	33.16	32.36 + a
17b) 3 Axle, 2 Axle Ready Mix	33.27	32.36 + a

As of: January 29, 2025

17c) 3 Axle Ready Mix	33.33	32.36 + a
17d) 4 Axle	33.39	32.36 + a
17e) 4 Axle Ready Mix	33.44	32.36 + a
17f) Heavy Duty Trailer (40 Tons and Over)	35.66	32.36 + a
17g) Specialized Earth Moving Equipment (Other Than Conventional Type on-the-Road Trucks and Semi-Trailers, Including Euclids)	33.44	32.36 + a
17h) Heavy Duty Trailer up to 40 tons	34.39	32.36 + a
17i) Snorkle Truck	33.54	32.36 + a
18) Sprinkler Fitter (Trade License required: F-1,2,3,4)	49.98	32.85 + a
19) Theatrical Stage Journeyman	25.76	7.34

Welders: Rate for craft to which welding is incidental.

Surveyors: Hazardous material removal: \$3.00 per hour premium.

*Note: Hazardous waste removal work receives additional \$1.25 per hour for truck drivers.

**Note: Hazardous waste premium \$3.00 per hour over classified rate

Crane with 150 ft. boom (including jib) - \$1.50 extra

Crane with 200 ft. boom (including jib) - \$2.50 extra

Crane with 250 ft. boom (including jib) - \$5.00 extra

Crane with 300 ft. boom (including jib) - \$7.00 extra

Crane with 400 ft. boom (including jib) - \$10.00 extra

All classifications that indicate a percentage of the fringe benefits must be calculated at the percentage rate times the "base hourly rate".

Apprentices duly registered under the Commissioner of Labor's regulations on "Work Training Standards for Apprenticeship and Training Programs" Section 31-51-d-1 to 12, are allowed to be paid the appropriate percentage of the prevailing journeymen hourly base and the full fringe benefit rate, providing the work site ratio shall not be less than one full-time journeyman instructing and supervising the work of each apprentice in a specific trade.

The Prevailing wage rates applicable to this project are subject to annual adjustments each July 1st for the duration of the project.

Each contractor shall pay the annual adjusted prevailing wage rate that is in effect each July 1st, as posted by the Department of Labor.

It is the contractor's responsibility to obtain the annual adjusted prevailing wage rate increases directly from the Department of Labor's website.

The annual adjustments will be posted on the Department of Labor's Web page:

www.ct.gov/dol. For those without internet access, please contact the division listed below.

The Department of Labor will continue to issue the initial prevailing wage rate schedule to the Contracting Agency for the project.

All subsequent annual adjustments will be posted on our Web Site for contractor access.

Contracting Agencies are under no obligation pursuant to State labor law to pay any increase due to the annual adjustment provision.

Effective October 1, 2005 - Public Act 05-50: any person performing the work of any mechanic, laborer, or worker shall be paid prevailing wage

All Person who perform work ON SITE must be paid prevailing wage for the appropriate mechanic, laborer, or worker classification.

All certified payrolls must list the hours worked and wages paid to All Persons who perform work ON SITE regardless of their ownership i.e.: (Owners, Corporate Officers, LLC Members, Independent Contractors, et. al)

Reporting and payment of wages is required regardless of any contractual relationship alleged to exist between the contractor and such person.

~~Unlisted classifications needed for work not included within the scope of the classifications listed may be added after award only as provided in the labor standards contract clause (29 CFR 5.5 (a) (1) (ii)).

Please direct any questions which you may have pertaining to classification of work and payment of prevailing wages to the Wage and Workplace Standards Division, telephone (860)263-6790.

As of: January 29, 2025

As of: January 29, 2025

Sec. 31-53b. Construction safety and health course. New miner training program. Proof of completion required for mechanics, laborers and workers on public works projects. Enforcement. Regulations. Exceptions. (a) Each contract for a public works project entered into on or after July 1, 2009, by the state or any of its agents, or by any political subdivision of the state or any of its agents, described in subsection (g) of section 31-53, shall contain a provision requiring that each contractor furnish proof with the weekly certified payroll form for the first week each employee begins work on such project that any person performing the work of a mechanic, laborer or worker pursuant to the classifications of labor under section 31-53 on such public works project, pursuant to such contract, has completed a course of at least ten hours in duration in construction safety and health approved by the federal Occupational Safety and Health Administration or, has completed a new miner training program approved by the Federal Mine Safety and Health Administration in accordance with 30 CFR 48 or, in the case of telecommunications employees, has completed at least ten hours of training in accordance with 29 CFR 1910.268.

(b) Any person required to complete a course or program under subsection (a) of this section who has not completed the course or program shall be subject to removal from the worksite if the person does not provide documentation of having completed such course or program by the fifteenth day after the date the person is found to be in noncompliance. The Labor Commissioner or said commissioner's designee shall enforce this section.

(c) Not later than January 1, 2009, the Labor Commissioner shall adopt regulations, in accordance with the provisions of chapter 54, to implement the provisions of subsections (a) and (b) of this section. Such regulations shall require that the ten-hour construction safety and health courses required under subsection (a) of this section be conducted in accordance with federal Occupational Safety and Health Administration Training Institute standards, or in accordance with Federal Mine Safety and Health Administration Standards or in accordance with 29 CFR 1910.268, as appropriate. The Labor Commissioner shall accept as sufficient proof of compliance with the provisions of subsection (a) or (b) of this section a student course completion card issued by the federal Occupational Safety and Health Administration Training Institute, or such other proof of compliance said commissioner deems appropriate, dated no earlier than five years before the commencement date of such public works project.

(d) This section shall not apply to employees of public service companies, as defined in section 16-1, or drivers of commercial motor vehicles driving the vehicle on the public works project and delivering or picking up cargo from public works projects provided they perform no labor relating to the project other than the loading and unloading of their cargo.

(P.A. 06-175, S. 1; P.A. 08-83, S. 1.)

History: P.A. 08-83 amended Subsec. (a) by making provisions applicable to public works project contracts entered into on or after July 1, 2009, replacing provision re total cost of work with reference to Sec. 31-53(g), requiring proof in certified payroll form that new mechanic, laborer or worker has completed a 10-hour or more construction safety course and adding provision re new miner training program, amended Subsec. (b) by substituting "person" for "employee" and adding "or program", amended Subsec. (c) by adding "or in accordance with Federal Mine Safety and Health Administration Standards" and setting new deadline of January 1, 2009, deleted former Subsec. (d) re "public building", added new Subsec. (d) re exemptions for public service company employees and delivery drivers who perform no labor other than delivery and made conforming and technical changes, effective January 1, 2009.

Informational Bulletin

THE 10-HOUR OSHA CONSTRUCTION SAFETY AND HEALTH COURSE

(applicable to public building contracts entered into *on or after July 1, 2007*, where the total cost of all work to be performed is at least \$100,000)

- (1) This requirement was created by Public Act No. 06-175, which is codified in Section 31-53b of the Connecticut General Statutes (pertaining to the prevailing wage statutes);
- (2) The course is required for public building construction contracts (projects funded in whole or in part by the state or any political subdivision of the state) entered into on or after July 1, 2007;
- (3) It is required of private employees (not state or municipal employees) and apprentices who perform manual labor for a general contractor or subcontractor on a public building project where the total cost of all work to be performed is at least \$100,000;
- (4) The ten-hour construction course pertains to the ten-hour Outreach Course conducted in accordance with federal OSHA Training Institute standards, and, for telecommunications workers, a ten-hour training course conducted in accordance with federal OSHA standard, 29 CFR 1910.268;
- (5) The internet website for the federal OSHA Training Institute is http://www.osha.gov/fso/ote/training/edcenters/fact_sheet.html;
- (6) The statutory language leaves it to the contractor and its employees to determine who pays for the cost of the ten-hour Outreach Course;
- (7) Within 30 days of receiving a contract award, a general contractor must furnish proof to the Labor Commissioner that all employees and apprentices performing manual labor on the project will have completed such a course;
- (8) Proof of completion may be demonstrated through either: (a) the presentation of a *bona fide* student course completion card issued by the federal OSHA Training Institute; *or* (2) the presentation of documentation provided to an employee by a trainer certified by the Institute pending the actual issuance of the completion card;
- (9) Any card with an issuance date more than 5 years prior to the commencement date of the construction project shall not constitute proof of compliance;

- (10) Each employer shall affix a copy of the construction safety course completion card to the certified payroll submitted to the contracting agency in accordance with Conn. Gen. Stat. § 31-53(f) on which such employee's name first appears;
- (11) Any employee found to be in non-compliance shall be subject to removal from the worksite if such employee does not provide satisfactory proof of course completion to the Labor Commissioner by the fifteenth day after the date the employee is determined to be in noncompliance;
- (12) Any such employee who is determined to be in noncompliance may continue to work on a public building construction project for a maximum of fourteen consecutive calendar days while bringing his or her status into compliance;
- (13) The Labor Commissioner may make complaint to the prosecuting authorities regarding any employer or agent of the employer, or officer or agent of the corporation who files a false certified payroll with respect to the status of an employee who is performing manual labor on a public building construction project;
- (14) The statute provides the minimum standards required for the completion of a safety course by manual laborers on public construction contracts; any contractor can exceed these minimum requirements; and
- (15) Regulations clarifying the statute are currently in the regulatory process, and shall be posted on the CTDOL website as soon as they are adopted in final form.
- (16) Any questions regarding this statute may be directed to the Wage and Workplace Standards Division of the Connecticut Labor Department via the internet website of <http://www.ctdol.state.ct.us/wgwkstnd/wgemenu.htm>; or by telephone at (860)263-6790.

THE ABOVE INFORMATION IS PROVIDED EXCLUSIVELY AS AN EDUCATIONAL RESOURCE, AND IS NOT INTENDED AS A SUBSTITUTE FOR LEGAL INTERPRETATIONS WHICH MAY ULTIMATELY ARISE CONCERNING THE CONSTRUCTION OF THE STATUTE OR THE REGULATIONS.

November 29, 2006

Notice
To All Mason Contractors and Interested Parties
Regarding Construction Pursuant to Section 31-53 of the
Connecticut General Statutes (Prevailing Wage)

The Connecticut Labor Department Wage and Workplace Standards Division is empowered to enforce the prevailing wage rates on projects covered by the above referenced statute.

Over the past few years the Division has withheld enforcement of the rate in effect for workers who operate a forklift on a prevailing wage rate project due to a potential jurisdictional dispute.

The rate listed in the schedules and in our Occupational Bulletin (see enclosed) has been as follows:

Forklift Operator:

- **Laborers (Group 4) Mason Tenders** - operates forklift solely to assist a mason to a maximum height of nine feet only.

- **Power Equipment Operator (Group 9)** - operates forklift to assist any trade and to assist a mason to a height over nine feet.

The U.S. Labor Department conducted a survey of rates in Connecticut but it has not been published and the rate in effect remains as outlined in the above Occupational Bulletin.

Since this is a classification matter and not one of jurisdiction, effective January 1, 2007 the Connecticut Labor Department will enforce the rate on each schedule in accordance with our statutory authority.

Your cooperation in filing appropriate and accurate certified payrolls is appreciated.

Statute 31-55a

You are here: [DOL Web Site](#) » [Wage and Workplace Standards](#) » Statute 31-55a

- Special Notice -

To All State and Political Subdivisions, Their Agents, and Contractors

Connecticut General Statute 31-55a - Annual adjustments to wage rates by contractors doing state work.

Each contractor that is awarded a contract on or after October 1, 2002, for (1) the construction of a state highway or bridge that falls under the provisions of section 31-54 of the general statutes, or (2) the construction, remodeling, refinishing, refurbishing, rehabilitation, alteration or repair of any public works project that falls under the provisions of section 31-53 of the general statutes shall contact the Labor Commissioner on or before July first of each year, for the duration of such contract, to ascertain the prevailing rate of wages on an hourly basis and the amount of payment or contributions paid or payable on behalf of each mechanic, laborer or worker employed upon the work contracted to be done, and shall make any necessary adjustments to such prevailing rate of wages and such payment or contributions paid or payable on behalf of each such employee, effective each July first.

- The prevailing wage rates applicable to any contract or subcontract awarded on or after October 1, 2002 are subject to annual adjustments each July 1st for the duration of any project which was originally advertised for bids on or after October 1, 2002.
- Each contractor affected by the above requirement shall pay the annual adjusted prevailing wage rate that is in effect each July 1st, as posted by the Department of Labor.
- It is the **contractor's** responsibility to obtain the annual adjusted prevailing wage rate increases directly from the Department of Labor's Web Site. The annual adjustments will be posted on the Department of Labor Web page: www.ctdol.state.ct.us. For those without internet access, please contact the division listed below.
- The Department of Labor will continue to issue the initial prevailing wage rate schedule to the Contracting Agency for the project. All subsequent annual adjustments will be posted on our Web Site for contractor access.

Any questions should be directed to the Contract Compliance Unit, Wage and Workplace Standards Division, Connecticut Department of Labor, 200 Folly Brook Blvd., Wethersfield, CT 06109 at (860)263-6790.

←-- [Workplace Laws](#)


~NOTICE~

TO ALL CONTRACTING AGENCIES

Please be advised that Connecticut General Statutes Section 31-53, requires the contracting agency to certify to the Department of Labor, the total dollar amount of work to be done in connection with such public works project, regardless of whether such project consists of one or more contracts.

Please find the attached "Contracting Agency Certification Form" to be completed and returned to the Department of Labor, Wage and Workplace Standards Division, Public Contract Compliance Unit.

 Inquiries can be directed to (860)263-6543.

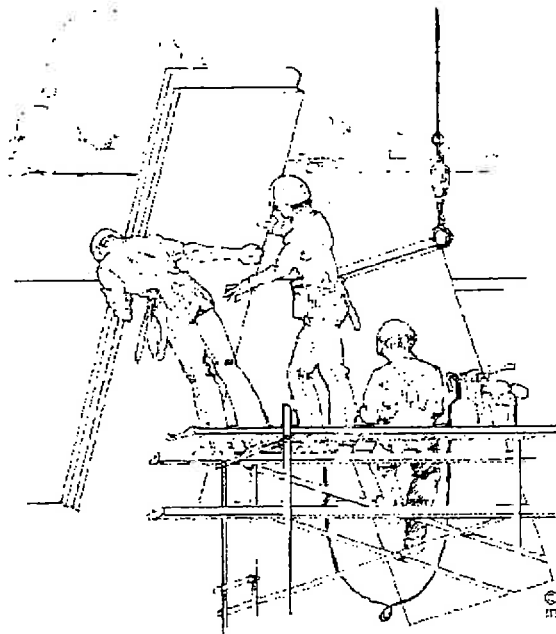

CONNECTICUT DEPARTMENT OF LABOR
WAGE AND WORKPLACE STANDARDS DIVISION
CONTRACT COMPLIANCE UNIT

CONTRACTING AGENCY CERTIFICATION FORM

I, _____, acting in my official capacity as _____,
authorized representative title

for _____, located at _____,
contracting agency address

do hereby certify that the total dollar amount of work to be done in connection with

_____, located at _____,
project name and number address

shall be \$ _____, which includes all work, regardless of whether such project
consists of one or more contracts.

CONTRACTOR INFORMATION

Name: _____

Address: _____

Authorized Representative: _____

Approximate Starting Date: _____

Approximate Completion Date: _____

Signature

Date

Return To: Connecticut Department of Labor
Wage & Workplace Standards Division
Contract Compliance Unit
200 Folly Brook Blvd.
Wethersfield, CT 06109

Date Issued: _____

CONNECTICUT DEPARTMENT OF LABOR
WAGE AND WORKPLACE STANDARDS DIVISION

CONTRACTORS WAGE CERTIFICATION FORM

I, _____ of _____
Officer, Owner, Authorized Rep. Company Name

do hereby certify that the _____
Company Name

Street

City

and all of its subcontractors will pay all workers on the

Project Name and Number

Street and City

the wages as listed in the schedule of prevailing rates required for such project (a copy of which is attached hereto).

Signed

Subscribed and sworn to before me this _____ day of _____.

Notary Public

Return to:

Connecticut Department of Labor
Wage & Workplace Standards Division
200 Folly Brook Blvd.
Wethersfield, CT 06109

Rate Schedule Issued (Date): _____

Certified Payroll Form WWS - CPI

You are here: [DOL Web Site](#) » [Wage and Workplace Standards](#) » Certified Payroll Form WWS - CPI

In accordance with [Connecticut General Statutes, 31-53](#) Certified Payrolls with a statement of compliance shall be submitted monthly to the contracting agency.

Note: Once you have downloaded these forms and are ready to print them out, set the print function on your PC to the horizontal print orientation.

Note2: Please download both the Payroll Certification for Public Works Projects **and** the Certified Statement of Compliance for a complete package. The Certified Statement of Compliance appears on the same page as the Fringe Benefits Explanation page.

Announcement: The Certified Payroll Form WWS-CPI can now be completed on-line!

- [Certified Payroll Form WWS-CPI](#) (PDF, 727KB)
- [Sample Completed Form](#) (PDF, 101KB)

PAYROLL CERTIFICATION FOR PUBLIC WORKS PROJECTS

Week-Ending Date:
Contractor or Subcontractor Business Name:

WEEKLY PAYROLL

PERSON/WORKER, ADDRESS and SECTION	APPR RATE %	MALE/ FEMALE AND RACE*	WORK CLASSIFICATION Trade License Type & Number - OSHA 10 Certification Number	DAY AND DATE							Total ST Hours	BASB HOURLY RATE	TYPE OF FRINGE BENEFITS Per Hour 1 through 6 (see back)	GROSS PAY FOR ALL WORK PERFORMED THIS WEEK	TOTAL DEDUCTIONS			GROSS PAY FOR THIS PREVAILING RATE JOB	CHECK # AND NET PAY	
				HOURS WORKED EACH DAY											FICA	WITH- HOLDING	FEDERAL STATE			LIST OTHER
				S	M	T	W	TH	F	S										
				Total O/T Hours																
											S-TIME	\$	1. \$							
												Base Rate	2. \$							
											O-TIME	\$	3. \$							
												4. \$	4. \$							
												5. \$	5. \$							
												6. \$	6. \$							
											S-TIME	Cash Fringe	1. \$							
												\$	2. \$							
												Base Rate	3. \$							
											O-TIME	\$	4. \$							
												5. \$	5. \$							
												6. \$	6. \$							
											S-TIME	Cash Fringe	1. \$							
												\$	2. \$							
												Base Rate	3. \$							
											S-TIME	\$	4. \$							
												5. \$	5. \$							
												6. \$	6. \$							
											S-TIME	Cash Fringe	1. \$							
												\$	2. \$							
												Base Rate	3. \$							
											S-TIME	\$	4. \$							
												5. \$	5. \$							
												6. \$	6. \$							

***IF REQUIRED**

***FRINGE BENEFITS EXPLANATION (P):**

Bona fide benefits paid to approved plans, funds or programs, except those required by Federal or State Law (unemployment tax, worker's compensation, income taxes, etc.).

Please specify the type of benefits provided:

- 1) Medical or hospital care _____ 4) Disability _____
2) Pension or retirement _____ 5) Vacation, holiday _____
3) Life Insurance _____ 6) Other (please specify) _____

CERTIFIED STATEMENT OF COMPLIANCE

For the week ending date of _____

I, _____ of _____ (hereafter known as

Employer) in my capacity as _____ (title) do hereby certify and state:

Section A:

1. All persons employed on said project have been paid the full weekly wages earned by them during the week in accordance with Connecticut General Statutes, section 31-53, as amended. Further, I hereby certify and state the following:

- a) The records submitted are true and accurate;
- b) The rate of wages paid to each mechanic, laborer or workman and the amount of payment or contributions paid or payable on behalf of each such employee to any employee welfare fund, as defined in Connecticut General Statutes, section 31-53 (h), are not less than the prevailing rate of wages and the amount of payment or contributions paid or payable on behalf of each such employee to any employee welfare fund, as determined by the Labor Commissioner pursuant to subsection Connecticut General Statutes, section 31-53 (d), and said wages and benefits are not less than those which may also be required by contract;
- c) The Employer has complied with all of the provisions in Connecticut General Statutes, section 31-53 (and Section 31-54 if applicable for state highway construction);
- d) Each such employee of the Employer is covered by a worker's compensation insurance policy for the duration of his employment which proof of coverage has been provided to the contracting agency;
- e) The Employer does not receive kickbacks, which means any money, fee, commission, credit, gift, gratuity, thing of value, or compensation of any kind which is provided directly or indirectly, to any prime contractor, prime contractor employee, subcontractor, or subcontractor employee for the purpose of improperly obtaining or rewarding favorable treatment in connection with a prime contract or in connection with a prime contractor in connection with a subcontractor relating to a prime contractor; and
- f) The Employer is aware that filing a certified payroll which he knows to be false is a class D felony for which the employer may be fined up to five thousand dollars, imprisoned for up to five years or both.

2. OSHA~The employer shall affix a copy of the construction safety course, program or training completion document to the certified payroll required to be submitted to the contracting agency for this project on which such employee's name first appears.

(Signature)

(Title)

Submitted on (Date)

Section B: Applies to CONNDOT Projects ONLY

That pursuant to CONNDOT contract requirements for reporting purposes only, all employees listed under Section B who performed work on this project are not covered under the prevailing wage requirements defined in Connecticut General Statutes Section 31-53.

(Signature)

(Title)

Submitted on (Date)

Note: CTDOL will assume all hours worked were performed under Section A unless clearly delineated as Section B WWS-CP1 as such. Should an employee perform work under both Section A and Section B, the hours worked and wages paid must be segregated for reporting purposes.

THIS IS A PUBLIC DOCUMENT

DO NOT INCLUDE SOCIAL SECURITY NUMBERS

PAYROLL CERTIFICATION FOR PUBLIC WORKS PROJECTS

Weekly Payroll Certification For Public Works Projects (Continued)

Week-Ending Date: _____
Contractor or Subcontractor Business Name: _____

WEEKLY PAYROLL

[illegible]

*** IF REQUIRED**

[New] In accordance with Section 31-53b(a) of the C.G.S. each contractor shall provide a copy of the OSHA 10 Hour Construction Safety and Health Card for each employee, to be attached to the first certified payroll on the project.

PAYROLL CERTIFICATION FOR PUBLIC WORKS PROJECTS

in accordance with General Order 15-16 (12/8/01)

Copyright Clearance Center, Inc. www.copyright.com

[illegible]

HOW TO BUILD A BUSINESS

Connecticut Department of Labor
Wage and Workplace Standards Division
200 Folly Brook Blvd.
Wethersfield, CT 06109

WORKER'S COMPENSATION INSURANCE CARRIER

Travelers Insurance Company
POLICY # 88AC8098928

EFFECTIVE DATE: 1/1/09

EXPIRATION DATE: 12/31/09

RECEIVED

XYZ Corporation
2 Main Street
Xenith, CT 06308

1000 Connecticut Avenue, Northford, CT 06457

1000 Connecticut Avenue, Northford, CT 06457

DATE	NUMERO	WEEK-END	PROJECT NAME & ADDRESS
11/11/11	1000		1000
11/12/11	1001		1001
11/13/11	1002		1002
11/14/11	1003		1003
11/15/11	1004		1004
11/16/11	1005		1005
11/17/11	1006		1006
11/18/11	1007		1007
11/19/11	1008		1008
11/20/11	1009		1009
11/21/11	1010		1010
11/22/11	1011		1011
11/23/11	1012		1012
11/24/11	1013		1013
11/25/11	1014		1014
11/26/11	1015		1015
11/27/11	1016		1016
11/28/11	1017		1017
11/29/11	1018		1018
11/30/11	1019		1019
12/01/11	1020		1020
12/02/11	1021		1021
12/03/11	1022		1022
12/31/11	1050		1050

Date _____ NOT 106-284-Howe 82

PERSON WORKER, ADDRESS and SECTION	APPR RATE %	MALE/ FEMALE AND RACE*	WORK CLASSIFICATION & Number - DSHA In Certification Number	DAY AND DATE							TOTAL ST Hours	GROSS PAY FOR ALL WORK PERFORMED THIS WEEK	TOTAL DEDUCTIONS				GROSS PAY FOR THIS PREVAILING RATE JOB	CHECK # AND NET PAY	
				HOURS WORKED EACH DAY									FICA	WITH- HOLDING	FEDERAL STATE	EFT OTHER			
				S	M	T	W	TH	F	S									
				20	21	22	23	24	25	26									
											Total								
											O-TIME								
											O-TIME								
</																			

713 5000 012 0 177 000 000

14:00 15:00

[illegible]

1

IN A FEW YEARS 19, 1885, 19

20

OSHA 10 - ATTACH CARD TO 1ST CERTIFIED PAYROLL

***FRINGE BENEFITS EXPLANATION (P):**

Bona fide benefits paid to approved plans, funds or programs, except those required by Federal or State Law (unemployment tax, worker's compensation, income taxes, etc.).

Please specify the type of benefits provided:

- 1) Medical or hospital care Blue Cross 4) Disability
2) Pension or retirement 5) Vacation, holiday
3) Life Insurance Uroplia 6) Other (please specify)

CERTIFIED STATEMENT OF COMPLIANCE

For the week ending date of 9/26/09

I, Robert Craft of XYZ Corporation, (hereafter known as Employer) in my capacity as Owner (title) do hereby certify and state:

Section A:

1. All persons employed on said project have been paid the full weekly wages earned by them during the week in accordance with Connecticut General Statutes, section 31-53, as amended. Further, I hereby certify and state the following:

- a) The records submitted are true and accurate;
- b) The rate of wages paid to each mechanic, laborer or workman and the amount of payment or contributions paid or payable on behalf of each such employee to any employee welfare fund, as defined in Connecticut General Statutes, section 31-53 (h), are not less than the prevailing rate of wages and the amount of payment or contributions paid or payable on behalf of each such employee to any employee welfare fund, as determined by the Labor Commissioner pursuant to subsection Connecticut General Statutes, section 31-53 (d), and said wages and benefits are not less than those which may also be required by contract;
- c) The Employer has complied with all of the provisions in Connecticut General Statutes, section 31-53 (and Section 31-54 if applicable for state highway construction);
- d) Each such employee of the Employer is covered by a worker's compensation insurance policy for the duration of his employment which proof of coverage has been provided to the contracting agency;
- e) The Employer does not receive kickbacks, which means any money, fee, commission, credit, gift, gratuity, thing of value, or compensation of any kind which is provided directly or indirectly, to any prime contractor, prime contractor employee, subcontractor, or subcontractor employee for the purpose of improperly obtaining or rewarding favorable treatment in connection with a prime contract or in connection with a prime contractor in connection with a subcontractor relating to a prime contractor; and
- f) The Employer is aware that filing a certified payroll which he knows to be false is a class D felony for which the employer may be fined up to five thousand dollars, imprisoned for up to five years or both.

2. OSHA--The employer shall affix a copy of the construction safety course, program or training completion document to the certified payroll required to be submitted to the contracting agency for this project on which such employee's name first appears.

Robert Craft owner 10/2/09
(Signature) (Title) Submitted on (Date)

Section B: Applies to CONNDOT Projects ONLY

That pursuant to CONNDOT contract requirements for reporting purposes only, all employees listed under Section B who performed work on this project are not covered under the prevailing wage requirements defined in Connecticut General Statutes Section 31-53.

Robert Craft owner 10/2/09
(Signature) (Title) Submitted on (Date)

Note: CTDOL will assume all hours worked were performed under Section A unless clearly delineated as Section B WWS-CPI as such. Should an employee perform work under both Section A and Section B, the hours worked and wages paid must be segregated for reporting purposes.

THIS IS A PUBLIC DOCUMENT

DO NOT INCLUDE SOCIAL SECURITY NUMBERS

Occupational Classification Bulletin

You are here: [DOL Web Site](#) › [Wage and Workplace Standards](#) › Occupational Classification Bulletin

- [Informational Bulletin \(PDF, 479KB\)](#) updated

Published by the Connecticut Department of Labor, Project Management Office
Last Updated: April 22, 2010

Information Bulletin

Occupational Classifications

The Connecticut Department of Labor has the responsibility to properly determine "job classification" on prevailing wage projects covered under C.G.S. Section 31-53.

Note: This information is intended to provide a sample of some occupational classifications for guidance purposes only. It is not an all-inclusive list of each occupation's duties. This list is being provided only to highlight some areas where a contractor may be unclear regarding the proper classification.

Below are additional clarifications of specific job duties performed for certain classifications:

- **ASBESTOS WORKERS**

Applies all insulating materials, protective coverings, coatings and finishes to all types of mechanical systems.

- **ASBESTOS INSULATOR**

Handle, install apply, fabricate, distribute, prepare, alter, repair, dismantle, heat and frost insulation, including penetration and fire stopping work on all penetration fire stop systems.

- **BOILERMAKERS**

Erects hydro plants, incomplete vessels, steel stacks, storage tanks for water, fuel, etc. Builds incomplete boilers, repairs heat exchanges and steam generators.

- **BRICKLAYERS, CEMENT MASONS, CEMENT FINISHERS, MARBLE MASONS, PLASTERERS, STONE MASONS, PLASTERERS. STONE MASONS, TERRAZZO WORKERS, TILE SETTERS**

Lays building materials such as brick, structural tile and concrete cinder, glass, gypsum, terra cotta block. Cuts, tools and sets marble, sets stone, finishes concrete, applies decorative steel, aluminum and plastic tile, applies cements, sand, pigment and marble chips to floors, stairways, etc.

- **CARPENTERS, MILLWRIGHTS. PILEDRIVMEN. LATHERS. RESILEINT FLOOR LAYERS, DOCK BUILDERS, DIKERS, DIVER TENDERS**

Constructs, erects, installs and repairs structures and fixtures of wood, plywood and wallboard. Installs, assembles, dismantles, moves industrial machinery. Drives piling into ground to provide foundations for structures such as buildings and bridges, retaining walls for earth embankments, such as cofferdams. Fastens wooden, metal or rockboard lath to walls, ceilings and partitions of buildings, acoustical tile layer, concrete form builder. Applies firestopping materials on fire resistive joint systems only. Installation of curtain/window walls only where attached to wood or metal studs. Installation of insulated material of all types whether blown, nailed or attached in other ways to walls, ceilings and floors of buildings. Assembly and installation of modular furniture/furniture systems. Free-standing furniture is not covered. This includes free standing: student chairs, study top desks, book box desks, computer furniture, dictionary stand, atlas stand, wood shelving, two-position information access station, file cabinets, storage cabinets, tables, etc.

- **CLEANING LABORER**

The clean up of any construction debris and the general cleaning, including sweeping, wash down, mopping, wiping of the construction facility, washing, polishing, dusting, etc., prior to the issuance of a certificate of occupancy falls under the *Labor classification*.

- **DELIVERY PERSONNEL**

If delivery of supplies/building materials is to one common point and stockpiled there, prevailing wages are not required. If the delivery personnel are involved in the distribution of the material to multiple locations within the construction site then they would have to be paid prevailing wages for the type of work performed: laborer, equipment operator, electrician, ironworker, plumber, etc.

An example of this would be where delivery of drywall is made to a building and the delivery personnel distribute the drywall from one "stockpile" location to further sub-locations on each floor. Distribution of material around a construction site is the job of a laborer/tradesman and not a delivery personnel.

- **ELECTRICIANS**

Install, erect, maintenance, alteration or repair of any wire, cable, conduit, etc., which generates, transforms, transmits or uses electrical energy for light, heat, power or other purposes, including the Installation or maintenance of telecommunication, LAN wiring or computer equipment, and low voltage wiring.

***License required per Connecticut General Statutes: E-1,2 L-5,6 C-5,6 T-1,2 L-1,2 V-1,2,7,8,9.**

- **ELEVATOR CONSTRUCTORS**

Install, erect, maintenance and repair of all types of elevators, escalators, dumb waiters and moving walks. ***License required by Connecticut General Statutes: R-1,2,5,6.**

- **FORK LIFT OPERATOR**

Laborers Group 4) Mason Tenders - operates forklift solely to assist a mason to a maximum height of nine (9) feet only.

Power Equipment Operator Group 9 - operates forklift to assist any trade, and to assist a mason to a height over nine (9) feet.

- **GLAZIERS**

Glazing wood and metal sash, doors, partitions, and 2 story aluminum storefronts. Installs glass windows, skylights, store fronts and display cases or surfaces such as building fronts, interior walls, ceilings and table tops and metal store fronts. Installation of aluminum window walls and curtain walls is the "joint" work of glaziers and ironworkers which requires either a blended rate or equal composite workforce.

- **IRONWORKERS**

Erection, installation and placement of structural steel, precast concrete, miscellaneous iron, ornamental iron, metal curtain wall, rigging and reinforcing steel. Handling, sorting, and installation of reinforcing steel (rebar). Metal bridge rail (traffic), metal bridge handrail, and decorative security fence installation. Installation of aluminum window walls and curtain walls is the "joint" work of glaziers and ironworkers which requires either a blended rate or equal composite workforce. Insulated metal and insulated composite panels are still installed by the Ironworker.

- **INSULATOR**

Installing fire stopping systems/materials for "Penetration Firestop Systems": transit to cables, electrical conduits, insulated pipes, sprinkler pipe penetrations, ductwork behind radiation, electrical cable trays, fire rated pipe penetrations, natural polypropylene, HVAC ducts, plumbing bare metal, telephone and communication wires, and boiler room ceilings. Past practice using the applicable licensed trades, Plumber, Sheet Metal, Sprinkler Fitter, and Electrician, is not inconsistent with the Insulator classification and would be permitted.

- **LABORERS**

Acetylene burners, asphalt rakers, chain saw operators, concrete and power buggy operator, concrete saw operator, fence and guard rail erector (except metal bridge rail (traffic), metal bridge handrail, and decorative security fence installation.), hand operated concrete vibrator operator, mason tenders, pipelayers (installation of storm drainage or sewage lines on the street only), pneumatic drill operator, pneumatic gas and electric drill operator, powermen and wagon drill operator, air track operator, block paver, curb setters, blasters, concrete spreaders.

- **PAINTERS**

Maintenance, preparation, cleaning, blasting (water and sand, etc.), painting or application of any protective coatings of every description on all bridges and appurtenances of highways, roadways, and railroads. Painting, decorating, hardwood finishing, paper hanging, sign writing, scenic art work and drywall hhg for any and all types of building and residential work.

- **LEAD PAINT REMOVAL**

Painter's Rate

1. Removal of lead paint from bridges.
2. Removal of lead paint as preparation of any surface to be repainted.
3. Where removal is on a Demolition project prior to reconstruction.

Laborer's Rate

1. Removal of lead paint from any surface NOT to be repainted.
2. Where removal is on a *TOTAL* Demolition project only.

- **PLUMBERS AND PIPEFITTERS**

Installation, repair, replacement, alteration or maintenance of all plumbing, heating, cooling and piping. ****License required per Connecticut General Statutes: P-1,2,6,7,8,9 J-1,2,3,4 SP-1,2 S-1,2,3,4,5,6,7,8 B-1,2,3,4 D-1,2,3,4.***

- **POWER EQUIPMENT OPERATORS**

Operates several types of power construction equipment such as compressors, pumps, hoists, derricks, cranes, shovels, tractors, scrapers or motor graders, etc. Repairs and maintains equipment. ****License required, crane operators only, per Connecticut General Statutes.***

- **ROOFERS**

Covers roofs with composition shingles or sheets, wood shingles, slate or asphalt and gravel to waterproof roofs, including preparation of surface. (tear-off and/or removal of any type of roofing and/or clean-up of any and all areas where a roof is to be relaid)

- **SHEETMETAL WORKERS**

Fabricate, assemble, install and repair sheetmetal products and equipment in such areas as ventilation, air-conditioning, warm air heating, restaurant equipment, architectural sheet metal work, sheetmetal roofing, and aluminum gutters.

Fabrication, handling, assembling, erecting, altering, repairing, etc. of coated metal material panels and composite metal material panels when used on building exteriors and interiors as soffits, fascia, louvers, partitions, wall panel siding, canopies, cornice, column covers, awnings, beam covers, cladding, sun shades, lighting troughs, spires, ornamental roofing, metal ceilings, mansards, copings, ornamental and ventilation hoods, vertical and horizontal siding panels, trim, etc.

The sheet metal classification also applies to the vast variety of coated metal material panels and composite metal material panels that have evolved over the years as an alternative to conventional ferrous and non-ferrous metals like steel, iron, tin, copper, brass, bronze, aluminum, etc. Insulated metal and insulated composite panels are still installed by the Iron Worker. Fabrication, handling, assembling, erecting, altering, repairing, etc. of architectural metal roof, standing seam roof, composite metal roof, metal and composite bathroom/toilet partitions, aluminum gutters, metal and composite lockers and shelving, kitchen equipment, and walk-in coolers.

- **SPRINKLER FITTERS**

Installation, alteration, maintenance and repair of fire protection sprinkler systems.

***License required per Connecticut General Statutes: F-1,2,3,4.**

- **TILE MARBLE AND TERRAZZO FINISHERS**

Assists and tends the tile setter, marble mason and terrazzo worker in the performance of their duties.

- **TRUCK DRIVERS**

Definitions:

1) "Site of the work" (29 Code of Federal Regulations (CFR) 5.2(l)(b) is the physical place or places where the building or work called for in the contract will remain and any other site where a significant portion of the building or work is constructed, provided that such site is established specifically for the performance of the contract or project;

(a) Except as provided in paragraph (l) (3) of this section, job headquarters, tool yards, batch plants, borrow pits, etc. are part of the "site of the work"; provided they are dedicated exclusively, or nearly so, to the performance of the contract or project, and provided they are adjacent to "the site of work" as defined in paragraph (e)(1) of this section;

(b) Not included in the "site of the work" are permanent home offices, branch plant establishments, fabrication plants, tool yards etc, of a contractor or subcontractor whose location and continuance in operation are determined wholly without regard to a particular State or political subdivision contract or uncertain and indefinite periods of time involved of a few seconds or minutes duration and where the failure to count such time is due to consideration justified by industrial realities (29 CFR 785.47)

2) "Engaged to wait" is waiting time that belongs to and is controlled by the employer which is an integral part of the job and is therefore compensable as hours worked. (29 CFR 785.15)

3) "Waiting to be engaged" is waiting time that an employee can use effectively for their own purpose and is not compensable as hours worked. (29 CFR 785.16)

4) "De Minimus" is a rule that recognizes that unsubstantial or insignificant periods of time which cannot as a practical administrative matter be precisely recorded for payroll purposes, may be disregarded. This rule applies only where there are uncertain and indefinite periods of time involved of a short duration and where the failure to count such time is due to consideration justified by worksite realities. For example, with respect to truck drivers on prevailing wage sites, this is typically less than 15 minutes at a time.

Coverage of Truck Drivers on State or Political subdivision Prevailing Wage Projects

Truck drivers are covered for payroll purposes under the following conditions:

- Truck Drivers for time spent working on the site of the work.
- Truck Drivers for time spent loading and/or unloading materials and supplies on the site of the work, if such time is not de minimus

- Truck drivers transporting materials or supplies between a facility that is deemed part of the site of the work and the actual construction site.
- Truck drivers transporting portions of the building or work between a site established specifically for the performance of the contract or project where a significant portion of such building or work is constructed and the physical places where the building or work outlined in the contract will remain.

For example: Truck drivers delivering asphalt are covered under prevailing wage while "engaged to wait" on the site and when directly involved in the paving operation, provided the total time is not "de minimus"

Truck Drivers are not covered in the following instances:

- Material delivery truck drivers while off "the site of the work"
- Truck Drivers traveling between a prevailing wage job and a commercial supply facility while they are off the "site of the work"
- Truck drivers whose time spent on the "site of the work" is de minimus, such as under 15 minutes at a time, merely to drop off materials or supplies, including asphalt.

These guidelines are similar to U.S. Labor Department policies. The application of these guidelines may be subject to review based on factual considerations on a case by case basis.

For example:

- Material men and deliverymen are not covered under prevailing wage as long as they are not directly involved in the construction process. If, they unload the material, they would then be covered by prevailing wage for the classification they are performing work in: laborer, equipment operator, etc.
- Hauling material off site is not covered provided they are not dumping it at a location outlined above.
- Driving a truck on site and moving equipment or materials on site would be considered covered work, as this is part of the construction process.

Any questions regarding the proper classification should be directed to:

*Public Contract Compliance Unit
Wage and Workplace Standards Division
Connecticut Department of Labor
200 Folly Brook Blvd, Wethersfield, CT 06109
(860) 263-6543*

Connecticut Department of Labor
Wage and Workplace Standards Division
FOOTNOTES

Please Note: If the "Benefits" listed on the schedule for the following occupations includes a letter(s) (+ a or + a+b for instance), refer to the information below.

Benefits to be paid at the appropriate prevailing wage rate for the listed occupation.

If the "Benefits" section for the occupation lists only a dollar amount, disregard the information below.

**Bricklayers, Cement Masons, Cement Finishers, Concrete Finishers (including caulking),
Stone Masons
(Building Construction) and
(Residential- Hartford, Middlesex, New Haven, New London and Tolland Counties)**

- a. Paid Holiday: Employees shall receive 4 hours for Christmas Eve holiday provided the employee works the regularly scheduled day before and after the holiday. Employers may schedule work on Christmas Eve and employees shall receive pay for actual hours worked in addition to holiday pay.

Bricklayer (Residential- Fairfield County)

- a. Paid Holiday: If an employee works on Christmas Eve until noon he shall be paid for 8 hours.

Electricians

Fairfield County: West of the Five Mile River in Norwalk

- a. \$2.00 per hour not to exceed \$14.00 per day.

Elevator Constructors: Mechanics

- a. Paid Holidays: New Year's Day, Memorial Day, Independence Day, Labor Day, Veterans' Day, Thanksgiving Day, Christmas Day, plus the Friday after Thanksgiving.
- b. Vacation: Employer contributes 8% of basic hourly rate for 5 years or more of service or 6% of basic hourly rate for 6 months to 5 years of service as vacation pay credit.

Glaziers

- a. Paid Holidays: Labor Day and Christmas Day.

Power Equipment Operators

(Heavy and Highway Construction & Building Construction)

- a. Paid Holidays: New Year's Day, Good Friday, Memorial day, Independence Day, Labor Day, Thanksgiving Day and Christmas Day, provided the employee works 3 days during the week in which the holiday falls, if scheduled, and if scheduled, the working day before and the working day after the holiday. Holidays falling on Saturday may be observed on Saturday, or if the employer so elects, on the preceding Friday.

Ironworkers

- a. Paid Holiday: Labor Day provided employee has been on the payroll for the 5 consecutive work days prior to Labor Day.

Laborers (Tunnel Construction)

- a. Paid Holidays: New Year's Day, Memorial Day, Independence Day, Labor Day, Thanksgiving Day and Christmas Day. No employee shall be eligible for holiday pay when he fails, without cause, to work the regular work day preceding the holiday or the regular work day following the holiday.

Roofers

- a. Paid Holidays: July 4th, Labor Day, and Christmas Day provided the employee is employed 15 days prior to the holiday.

Sprinkler Fitters

- a. Paid Holidays: Memorial Day, July 4th, Labor Day, Thanksgiving Day and Christmas Day, provided the employee has been in the employment of a contractor 20 working days prior to any such paid holiday.

Truck Drivers

(Heavy and Highway Construction & Building Construction)

- a. Paid Holidays: New Year's Day, Memorial Day, Independence Day, Labor Day, Thanksgiving Day, Christmas day, and Good Friday, provided the employee has at least 31 calendar days of service and works the last scheduled day before and the first scheduled day after the holiday, unless excused.

Department of Revenue Services
State of Connecticut
Attn: Discovery Unit
25 Sigourney Street
Hartford CT 06106-5032
(New 09/03)

Form AU-764
Deposit by a Person Doing Business
With a Nonresident Contractor



Purpose: A person doing business with a nonresident contractor uses **Form AU-764** to deposit 5% of the total contract price with the Department of Revenue Services (DRS) for a specific project in the state. The deposit ensures all taxes due to the State of Connecticut from the contractor are paid to DRS. Read the instructions on the reverse side before you complete this form. If you need help, call **860-541-3280**, Monday through Friday, 8:00 a.m. to 5:00 p.m., and choose Option 7.

Part I: Nonresident Contractor Information

Name	Connecticut Tax Registration No.
------	----------------------------------

Address (Street or PO Box, City, State, and ZIP Code)

Part II: Person Doing Business With a Nonresident Contractor Information

Name	Connecticut Tax Registration No., Federal ID No., or SSN
------	--

Address (Street or PO Box, City, State, and ZIP Code)

Part III: Project Information

Physical Location of Project (Street, City or Town)	Name of Project
---	-----------------

Commencement Date	Completion Date for Nonresident Contractor	Total Contract Price or Amount of Change Order ☐ Check the box if this deposit is for a change order	Amount of Deposit
-------------------	--	--	-------------------

Conditions of the deposit for the project detailed above:

- The nonresident contractor has entered into a contract related to real property at a Connecticut location.
- The person doing business with the nonresident contractor is depositing 5% of the total contract price with DRS to ensure all taxes that become due and owing during the period of the contract will be paid.
- The deposit is made within 30 days of the completion of the project.
- The deposit will be returned to the nonresident contractor upon written request by the contractor after DRS has examined its records and determined all taxes, interest, and penalties due during the term of the contract have been paid.
- The person doing business with the nonresident contractor must attach a copy of the final periodic billing to **Form AU-764**.

Declaration: I, an authorized agent of the person doing business with a nonresident contractor named above, declare under the penalty of law that I have examined **Form AU-764** and, to the best of my knowledge and belief it is true, complete, and correct. I understand the penalty for willfully delivering a false document or return to DRS is a fine of not more than \$5,000, or imprisonment for not more than five years, or both.

Print Name	Title
------------	-------

Authorized Signature	Date
----------------------	------

Receipt of Deposit: DRS acknowledges receipt of \$ _____ from the person named above as doing business with a nonresident contractor related to real property at the Connecticut location noted above.

Signature of Authorized DRS Representative	Telephone	Date
--	-----------	------

General Instructions

A person doing business with a nonresident contractor working in Connecticut must submit **Form AU-764, *Deposit by a Person Doing Business With a Nonresident Contractor***, with a deposit of 5% of the total contract price, including change orders and add-ons, not later than 30 days after the completion of the contract. This applies to all contracts with nonresident contractors, regardless of the nature of the real property affected or the tax-exempt status of the property owner. For more information, see **Special Notice 2003(20), *Legislation Affecting Contracts With Nonresident Contractors***.

A *nonresident contractor* is a contractor who does not maintain a regular place of business in this state. A *regular place of business* means any bona fide office, factory, warehouse, or other space in Connecticut at which a contractor is doing business in its own name in a regular and systematic manner, and which place is continuously maintained, occupied, and used by the contractor in carrying on its business through its employees regularly in attendance to carry on the contractor's business in the contractor's own name. A regular place of business does not include a place of business for a statutory agent for service of process or a temporary office whether or not it is located at the site of construction. A regular place of business also does not include locations used by the contractor only for the duration of the contract, such as short-term leased offices, warehouses, storage facilities, or facilities that do not have full time staff with regular business hours. An office maintained, occupied and used by a person affiliated with a contractor is not a regular place of business of the contractor.

Specific Instructions

Part I: Enter the name and complete address of the nonresident contractor on whose behalf the deposit is being made. Include the nonresident contractor's Connecticut tax registration number.

Part II: Enter the name and complete address of the person doing business with the nonresident contractor. If the nonresident contractor is the general contractor, enter the name and address of the owner of the property. If the nonresident contractor is a subcontractor, enter the name and address of the general contractor.

Enter the Connecticut tax registration number of the person doing business with the nonresident contractor. If the person doing business with the nonresident contractor does not have a Connecticut tax registration number, enter that person's Federal Employer Identification Number or Social Security Number.

Part III: Enter the name of the project and the complete address, including the street address and the city or town where the project is physically located.

Enter the commencement date of this project. The commencement date is the date the contract is signed or the date the nonresident contractor begins work on the project, but it is never later than the date the nonresident contractor begins work.

Enter the date on which work on this project was completed, which is the date the final periodic billing for the contract was made by the nonresident contractor. Note the final periodic billing may be due before payment of any retainage becomes due. The person making the deposit must attach a copy of the final periodic billing to **Form AU-764**.

If this is a deposit for a change order occurring after the deposit for the initial contract has been remitted to DRS, enter the additional amount being deposited for the change order and check the box. For a change order made after the final periodic billing for the original contract, the change order is deemed complete when it is billed by the nonresident contractor. Attach a copy of the final billing for the change order.

Enter, in words and figures, the total amount paid to the nonresident contractor under the contract or for the change order. Check the box if the deposit is for a change order.

Multiply the total contract price or the amount of the change order by 5% (.05) and enter the result on this line.

Declaration: An authorized representative of the person doing business with a nonresident contractor must sign and date the declaration. Return **Form AU-764**, with the copy of the final periodic billing, to:

Department of Revenue Services
State of Connecticut
Discovery Unit
25 Sigourney Street
Hartford CT 06106

Receipt: DRS will acknowledge receipt of the deposit by completing the bottom of Form AU-764 and returning a copy of it to the person making the deposit. Unless indicated otherwise, the person doing business with the nonresident contractor will not be liable for any claim of the nonresident contractor for the amount or for any claim of DRS for any taxes arising from the activities of the nonresident contractor on the project for which the bond deposit was made, once DRS has verified that total deposits represent 5% of the total contract price paid to the nonresident contractor for this project, including any change orders, and that the deposit is made within 30 days of completion of the project.

Instructions for Form REG-1 Business Taxes Registration Application

Purpose of Form REG-1

Use Form REG-1 to obtain a Connecticut tax registration number or to register for additional tax types under your current Connecticut tax registration number.

Use Form REG-1 to register for any of these taxes:

- Business entity tax
- Business use tax
- Corporation business income tax (including PIC)
- Income tax withholding
- Prepaid wireless E 9-1-1 fee
- Room occupancy tax
- Sales and use taxes
- Unrelated business income tax

In addition to Form REG-1, you must complete and attach the appropriate addendum to register for any of the taxes noted below. Visit the Department of Revenue Services (DRS) website at www.ct.gov/DRS to preview and download forms.

REG-1 Addendum A

- Cigarette taxes
- Tobacco products tax

REG-1 Addendum B

- Admissions and dues taxes
- Dry cleaning surcharge
- Rental surcharge
- Tourism surcharge

REG-1 Addendum C

- Motor fuels tax
- Petroleum products gross earnings tax

REG-1 Addendum D

- Alcoholic beverages tax

REG-1 Addendum E

- Bottle deposit initiator
- Certified competitive video service provider companies tax
- Community antenna television system companies tax
- Electric generation
- Nursing home provider
- Railroad companies tax
- Satellite companies tax
- Solid waste assessment
- Suppliers of natural gas
- Utility companies tax

Registering for Other Tax Types

To register for these taxes, use the form listed:

- Authority to Collect Use Tax **REG-7**
- International Fuel Tax Agreement (IFTA) **CT-IFTA-2**
- Motor Carrier Road Tax **REG-3MC**

For information on registering with DRS, visit the DRS website at www.ct.gov/DRS or call **1-800-382-9463** (Connecticut calls outside the Greater Hartford calling area only) or **860-297-5962** (from anywhere).

How to Register

Online Registration

You may register for most taxes online using the **Taxpayer Service Center (TSC)**. If you register online and there is a fee, you must make direct payment from your savings or checking account. Credit card payments are not accepted. If you register for sales tax, room occupancy tax, or as an over-the-counter cigarette dealer (retailer), a temporary permit will be available to print immediately. Be sure to print a copy of the temporary permit for your records. Once you have the temporary permit you may begin using it immediately. After you complete the registration, you will receive a confirmation number which serves as an official acknowledgement that your application has been received by DRS and acts as your temporary tax identification number. You will receive your registration package with your permanent Connecticut tax registration number in approximately ten business days.

If you are registering for a tax type that requires you to attach Addendum B to the REG-1 or if you are registering as a cigarette retailer (included on Addendum A), you may register online. If you are registering for another tax type that requires you to attach Addendum A, C, D, or E to the REG-1, you must register by mail or in person at the DRS office in Hartford.

Mail-In Registration

Complete Form REG-1 and mail it to DRS at:
Department of Revenue Services
PO Box 2937
Hartford CT 06104-2937

If you owe a registration fee, you must include payment by check or money order with the application. You will receive your Connecticut tax registration number in the mail in **two to three weeks**.

Walk-In Registration

You may file Form REG-1 in person at any of the DRS offices:

Bridgeport - 10 Middle Street
Hartford - 25 Sigourney Street
Norwich - 401 West Thames Street, Building #700
Waterbury - 55 West Main Street, Suite 100

You will be issued a Connecticut tax registration number **immediately**. Bring photo identification, such as a driver's license, and cash, a check, or a money order if you owe a registration fee. DRS does not accept credit or debit cards.

The application must be signed by the individual owner, partner, officer of the corporation, member of the limited liability company, or another who has an executed Power of Attorney with the authority to sign. If anyone other than the owner brings the signed application to the office and wants to obtain the registration for the owner, he or she must have written authorization from the owner to obtain the registration on his or her behalf.

Electronic Filing Methods for Certain Tax Forms

Once you are registered with DRS, you may file certain tax forms by Internet or telephone using the DRS **Taxpayer Service Center (TSC)** program. Look for this logo.



Who Needs to Complete Form REG-1

Businesses must register with the Connecticut DRS if they:

- Have people working in Connecticut;
- Withhold Connecticut income tax;
- Carry on a business in Connecticut;
- Are a corporation, S corporation, LLC, SMLLC, LP, or LLP formed under Connecticut law;
- Are a non-Connecticut corporation, S corporation, LLC, SMLLC, LP, or LLP required to register with or to obtain a certificate of authority from the Connecticut Secretary of the State;
- Provide taxable services in Connecticut;
- Are a loan-out company providing services in Connecticut;
- Sell, rent, or lease goods in Connecticut (wholesale or retail);
- Furnish space for storage of tangible personal property;
- Have a manufacturing facility in Connecticut;
- Serve meals or beverages in Connecticut;
- Purchase taxable goods or services for use in Connecticut;
- Provide lodgings in Connecticut subject to the room occupancy tax;
- Carry on a business as a corporation in Connecticut;
- Distribute alcoholic beverages in Connecticut;
- Distribute motor fuel used to propel motor vehicles on public highways or roads in Connecticut;
- Sell petroleum products in Connecticut;
- Operate a place of amusement, entertainment, or recreation in Connecticut;
- Operate a social, health, athletic, or sporting club in Connecticut;
- Sell or distribute cigarettes or tobacco products in Connecticut;
- Own, lease, maintain, operate, manage, or control a community antenna television system in Connecticut;
- Provide satellite television services to Connecticut;
- Provide video service under a certificate of video franchise authority issued by the Connecticut Public Utility Regulatory Authority formerly known as the Department of Public Utility Control;
- Operate a railroad in Connecticut on a for-profit basis;
- Are a resources recovery facility in Connecticut;
- Market natural gas to an end user in Connecticut;
- Provide distribution or transmission services for electricity in Connecticut;
- Sell electricity as a municipality to customers in Connecticut;
- Manufacture, sell, or distribute gas to be used for light, heat, or power in Connecticut;
- Operate a dry cleaning establishment in Connecticut.
- Are the first distributor to collect the deposit on a beverage container sold to any person within Connecticut;
- Are a nursing home provider;
- Provide electric generation services and upload electricity to the regional bulk power grid at their electric generation facility in Connecticut; or
- Sell prepaid wireless telecommunications service in Connecticut.

Filing Requirements for State Taxes

Visit the DRS website at www.ct.gov/DRS to preview and download the **Informational Publication**, *Getting Started in Business*.

Registration Fees

Sales and use taxes	\$100
Room occupancy tax*	\$100
Cigarette dealer's license	\$50
Cigarette distributor's license	\$1,250
Cigarette distributor chain operator	
5 to 14 retail locations	\$315
15 to 24 retail locations	\$625
25 or more retail locations.....	\$1,250
Cigarette manufacturer	\$5,250
Distributor of tobacco products	\$200

* No fee is required for room occupancy tax if you are registered or are registering for sales and use taxes.

Other Connecticut Licensing Requirements

Visit www.ct-clic.com for information on other Connecticut licensing requirements.

How to Get Help

Visit the DRS website at www.ct.gov/DRS and click on *Businesses*.

Personal assistance is available by telephone or at the DRS office at 25 Sigourney Street in Hartford, Monday through Friday, during business hours.

CONN-TAX, the DRS telephone information line, is available anytime.

- **1-800-382-9463** (Connecticut calls outside the Greater Hartford calling area only); or
- **860-297-5962** (from anywhere).

TTY, TDD, and Text Telephone users only may transmit inquiries anytime by calling 860-297-4911.

Additional forms and publications are available anytime. Visit the DRS website at www.ct.gov/DRS to download and print Connecticut tax forms and publications.

Application Instructions

Complete the entire application unless the section instructions indicate otherwise. Answering **Yes** to any question in Sections 7 through 12 means you may have a Connecticut tax liability for that tax. In each section where you answer **Yes** to any question, you must indicate the date you first incurred a tax liability in Connecticut for that tax type.

Exceptions:

- Taxpayers with a valid Connecticut tax registration number who wish to register for another tax must complete Sections 1 through 6, Section 14, and the section for the specific tax type(s) for which you wish to register. See the section *Purpose of Form REG-1* on Page 1 of these instructions to determine if you have to complete an addendum to Form REG-1.
- Household employers who pay wages to and intend to withhold Connecticut income tax for housekeepers, nannies, health aides, caretakers, etc. – complete Sections 1 through 7 and 14 only.

Form REG-1

Business Taxes Registration Application

1. Reason for Filing Form REG-1 Check the applicable box:

DRS use only Connecticut Tax Registration Number

- ☐ Opening a new business including but not limited to:
- a. An existing out-of-state business opening a location in Connecticut;
 - b. Selling at a craft show, flea market, fair, or other venue in Connecticut or selling over the Internet; **or**
 - c. An existing out-of-state business having employees in Connecticut (including nonresident contractors and loan-out companies).
- ☐ Opening a new location. **Enter your Connecticut Tax Registration No.:** _____
- ☐ Registering for additional taxes. **Enter your Connecticut Tax Registration No.:** _____
- ☐ Reopening a closed business.
Enter Connecticut Tax Registration No. of the closed business: _____
- ☐ Purchasing an ongoing business. The buyer of an existing business may be responsible for tax liabilities of the previous owner. See the Informational Publication on Successor Liability for Sales and Use Taxes, Admissions and Dues Tax, and Connecticut Income Tax Withholding, on the DRS website.
Enter Connecticut Tax Registration No. of the previous owner: _____
- ☐ Forming a business entity under Connecticut law or a non-Connecticut entity required to register with or to obtain a certificate of authority from the Connecticut Secretary of the State before transacting business in Connecticut.
- ☐ Establishing a passive investment company (PIC).
- ☐ Changing organization type. **Enter your current Connecticut Tax Registration No.:** _____
- ☐ Hiring household employees and intend to withhold Connecticut income tax.
- ☐ Other (explain); see *Who Needs to Complete REG-1*. _____

2. Business Information: Type of organization

- | | | |
|---|--|---|
| ☐ Sole proprietorship | ☐ Single member LLC (SMLLC) | ☐ Corporation |
| | ☐ Single member LLC taxed as a corporation | ☐ S Corporation |
| ☐ General partnership | ☐ Single member LLC taxed as an S corporation | ☐ Qualified subchapter S subsidiary (QSSS) |
| ☐ Limited liability partnership (LLP) | ☐ Limited liability company (LLC) taxed as a partnership | |
| | ☐ Limited liability company (LLC) taxed as a corporation | |
| ☐ Limited partnership (LP) | ☐ Limited liability company (LLC) taxed as an S corporation | |
| ☐ Limited partnership taxed as a corporation | ☐ Other (explain): _____ | |

3. Nature of Business Activity

Check the box(es) that best describe your business:

- ☐ Retailer ☐ Wholesaler ☐ Manufacturer ☐ Service provider ☐ Other (explain): _____

4. Major Business Activity

Describe your major business activities: _____

5. Business Name and Address

Organization name: Enter the name of the sole proprietor, partnership, corporation, or LLC.		Federal Employer Identification Number, if applicable
Business trade name		CT Secretary of the State Business ID No., if applicable
Business Location: Enter the physical address of the business. A post office box or rural route number is not acceptable. Home-based businesses and flea market or craft show vendors must enter a home address.		
Address line 1		Address line 2
City	State	ZIP code
Mailing address line 1 (Street or PO Box)		Address line 2
City	State	ZIP code
Business telephone number	Email address	Bank name

6. List All Owners, Partners, Corporate Officers, or LLC Members Attach a separate sheet if needed.

Name (last, first, middle initial)			Title
Home address line 1 (street)		Home address line 2	
City	State	ZIP code	Home telephone number
SSN	Date of birth	Bank name	

Name (last, first, middle initial)			Title
Home address line 1 (street)		Home address line 2	
City	State	ZIP code	Home telephone number
SSN	Date of birth	Bank name	

Name (last, first, middle initial)			Title
Home address line 1 (street)		Home address line 2	
City	State	ZIP code	Home telephone number
SSN	Date of birth	Bank name	

Name (last, first, middle initial)			Title
Home address line 1 (street)		Home address line 2	
City	State	ZIP code	Home telephone number
SSN	Date of birth	Bank name	

7. Income Tax Withholding

Are you an employer that transacts business or maintains an office in Connecticut and intends to pay wages to resident employees or nonresident employees who work in Connecticut?..... ☐ Yes ☐ No

If you have a Connecticut tax registration number for withholding for another location and intend to file withholding for this new location under that number, enter that number here: _____ and skip to Section 8; otherwise continue.

Are you an out-of-state company voluntarily registering to withhold Connecticut income tax for your Connecticut resident employees who work outside of Connecticut?..... ☐ Yes ☐ No

Do you intend to withhold Connecticut income tax from pension plans, annuity plans, retirement distributions, or gambling distributions? ☐ Yes ☐ No

Do you pay nonresident athletes or entertainers for services they render in Connecticut? ☐ Yes ☐ No

Do you only have household employees and wish to withhold Connecticut income tax? ☐ Yes ☐ No

Do you only have agricultural employees and wish to withhold Connecticut income tax?..... ☐ Yes ☐ No

If **Yes**, do you file federal Form 943, Employer's Annual Tax Return for Agricultural Employees, and wish to file **Form CT-941**, *Connecticut Quarterly Reconciliation of Withholding*, annually? ☐ Yes ☐ No

If you answered **Yes** to any of the income tax withholding questions, enter the date you will start withholding Connecticut income tax. / /

If you use a payroll service, enter the name of the payroll company: _____

8. Sales and Use TaxesDo you sell, or will you be selling, goods in Connecticut (either wholesale or retail)? ☐ Yes ☐ NoDo you rent equipment or other tangible personal property to individuals or businesses in Connecticut? ☐ Yes ☐ NoDo you serve meals or beverages in Connecticut? ☐ Yes ☐ NoDo you provide a taxable service in Connecticut? See the Informational Publication, *Getting Started in Business, and the Special Notice on Legislative Changes Affecting the Sales and Use Taxes*, on the DRS website, for a list of taxable services..... ☐ Yes ☐ NoIf you answered **Yes** to any of the sales and use taxes questions, **enter the date** you will start selling or leasing goods or taxable services. m m d d y y**8a Prepaid Wireless Service E 9-1-1**Do you sell prepaid wireless service in Connecticut?..... ☐ Yes ☐ NoIf you answered **Yes**, **enter the date** you will start to sell these in Connecticut. m m d d y y**9. Room Occupancy Tax**Do you provide lodging rooms for rent in a hotel, motel, or rooming house in Connecticut for 30 consecutive days or less? ☐ Yes ☐ NoIf you answered **Yes**, **enter the date** you will start to provide rooms for rent for lodging purposes in Connecticut. m m d d y y**10. Business Entity Tax** Do not complete this section if the entity is liable for the corporation business tax.The **business entity tax** applies to all of the following business types formed under Connecticut law and to those non-Connecticut entities required to register with or obtain a certificate of authority from the Connecticut Secretary of the State before transacting business in the state, whether or not the business has registered or filed a certificate of authority, as the case may be, with the Connecticut Secretary of the State.

- S corporations (Qualified subchapter S subsidiaries (QSSS) are not liable for the business entity tax.);
- Limited liability companies (LLCs or SMLLCs) — any limited liability company that is, for federal income tax purposes, either:
- Treated as a partnership if it has two or more members; **or**
- Disregarded as an entity separate from its owner if it has a single member;
- Limited liability partnerships (LLPs); **and**
- Limited partnership (LPs).

Are you a business entity as described above? ☐ Yes ☐ No
Enter state you are organized under: _____ **Enter date of organization.** m m - d d - y y

If not organized in Connecticut, enter the earlier of the date you started business in Connecticut or the date you registered with the Connecticut Secretary of the State. m m - d d - y y

Enter the month your tax year closes: _____

11. Corporation and Unrelated Business Income Taxes**Corporation Business Tax** Do not complete this section if the entity is liable for the business entity tax.Are you a corporation? ☐ Yes ☐ NoAre you an LLC, SMLLC, or other association taxed as a corporation?..... ☐ Yes ☐ NoIs this corporation exempt from federal income tax? ☐ Yes ☐ NoHave you received a determination from the Internal Revenue Services (IRS) that this corporation is exempt from federal income tax?..... ☐ Yes ☐ NoIf **Yes**, enclose a copy of your IRS letter of determination.Enter state you are organized under: _____ **Enter date of organization.** m m d d y y

If not a Connecticut corporation, enter the earlier of the date you started business in Connecticut or the date you registered with the Connecticut Secretary of the State. m m d d y y

Enter the month the corporate year closes: _____

Unrelated Business Income TaxAre you a federally exempt organization that has unrelated business income attributable to a trade or business in Connecticut?..... ☐ Yes ☐ NoIf you answered **Yes**, **enter the date** the unrelated business income tax liability started. m m d d y y**Passive Investment Company (PIC)**Is this corporation a passive investment company as defined in Conn. Gen. Stat. §12-213(a)(27)? ☐ Yes ☐ No**Enter the date the PIC was organized.** m m d d y y

Enter Connecticut tax registration number of the PIC's related financial service or insurance company: _____

12. Business Use Tax

If you are registered for or are registering for sales and use taxes, you do not need to complete this section.

Business use tax is due when a business purchases taxable goods or services including the purchase or lease of assets, consumable goods, and promotional items, for use in Connecticut without paying Connecticut sales tax.

Will you be purchasing taxable goods or services for use in Connecticut without paying Connecticut sales tax? ☐ Yes ☐ No

If you answered **Yes** to the business use tax question, **enter the tax liability start date.**

If you answered **No**, you must complete the *Business Use Tax Declaration* section below.

Business Use Tax Declaration: By registering for any of the taxes listed in this application, you have indicated to the Department of Revenue Services (DRS) that you may have a business use tax liability. Therefore, based on your application, you will be automatically registered for the business use tax unless you complete the following declaration.

I, _____ (name of taxpayer or authorized representative of taxpayer), acknowledge I have read and understand the information concerning the business use tax and declare I will not be liable for business use tax. Please initial here. _____

13. Registration Fee Schedule

Enter the registration fee amount indicated. If you are liable for either sales and use taxes or room occupancy tax, or both, as indicated in Sections 8 or 9, you must pay a \$100 registration fee. Enter the appropriate registration fee(s) from Addendum A if you are registering for the cigarette tax. You must include the total registration fee due with Form REG-1 or your registration application **will not be processed** and will be returned.

Make your check payable to: **Commissioner of Revenue Services**. If you register by mail, send Form REG-1 with your payment to: Department of Revenue Services, PO Box 2937, Hartford CT 06104-2937

Registration Fee

a.	If registering for sales and use taxes or room occupancy tax , enter \$100.*	a.	
b.	If registering for cigarette tax , see Addendum A.	b.	
c.	Total registration fee due: Add Line a and Line b.	c.	

* No fee is required for room occupancy tax if you are registered or are registering for sales and use taxes.

14. All Applicants Must Sign the Following Declaration

I declare under penalty of law that I have examined this application and, to the best of my knowledge and belief, it is true, complete, and correct. I understand the penalty for willfully delivering a false application to DRS is a fine of not more than \$5,000, or imprisonment for not more than five years, or both.

Sign here and keep a copy for your records.	Signature of owner, partner, LLC member, or corporate officer	Date	Telephone number
	Print name of owner, partner, LLC member, or corporate officer	Title	

**COMMISSION ON HUMAN RIGHTS AND OPPORTUNITIES
CONTRACT COMPLIANCE REGULATIONS
NOTIFICATION TO BIDDERS**

AFFIRMATIVE ACTION COMPLIANCE AFFIDAVIT

The contract to be awarded is subject to contract compliance requirements mandated by Sections 4a-60 and 4a-60a of the Connecticut General Statutes; and, when the awarding agency is the State, Sections 46a-71(d) and 46a-81i(d) of the Connecticut General Statutes. There are Contract Compliance Regulations codified at Section 46a-68j-21 through 43 of the Regulations of Connecticut State Agencies, which establish a procedure for awarding all contracts covered by Sections 4a-60 and 46a-71(d) of the Connecticut General Statutes.

According to Section 46a-68j-30(9) of the Contract Compliance Regulations, every agency awarding a contract subject to the contract compliance requirements has an obligation to "aggressively solicit the participation of legitimate minority business enterprises as bidders, contractors, subcontractors and suppliers of materials." "Minority business enterprise" is defined in Section 4a-60 of the Connecticut General Statutes as a business wherein fifty-one percent or more of the capital stock, or assets belong to a person or persons: "(1) Who are active in the daily affairs of the enterprise; (2) who have the power to direct the management and policies of the enterprise; and (3) who are members of a minority, as such term is defined in subsection (a) of Section 32-9n." "Minority" groups are defined in Section 32-9n of the Connecticut General Statutes as "(1) Black Americans . . . (2) Hispanic Americans . . . (3) persons who have origins in the Iberian Peninsula . . . (4) Women . . . (5) Asian Pacific Americans and Pacific Islanders; (6) American Indians . . ." An individual with a disability is also a minority business enterprise as provided by Section 4a-60g of the Connecticut General Statutes. The above definitions apply to the contract compliance requirements by virtue of Section 46a-68j-21(11) of the Contract Compliance Regulations.

The awarding agency will consider the following factors when reviewing the bidder's qualifications under the contract compliance requirements:

- (a) the bidder's success in implementing an affirmative action plan;
- (b) the bidder's success in developing an apprenticeship program complying with Sections 46a-68-1 to 46a-68-17 of the Administrative Regulations of Connecticut State Agencies, inclusive;
- (c) the bidder's promise to develop and implement a successful affirmative action plan;
- (d) the bidder's submission of employment statistics contained in the "Employment Information Form", indicating that the composition of its workforce is at or near parity when compared to the racial and sexual composition of the workforce in the relevant labor market area; and
- (e) the bidder's promise to set aside a portion of the contract for legitimate minority business enterprises. See Section 46a-68j-30(10)(E) of the Contract Compliance Regulations.

***INSTRUCTIONS:** Bidder must sign acknowledgement below and return acknowledgement to Awarding Agency along with bid proposal.

The undersigned acknowledges receiving and reading a copy of the "Notification to Bidders" form.

Signature

Date

On behalf of:

CONNECTICUT COMMISSION ON HUMAN RIGHTS & OPPORTUNITIES
CONTRACT COMPLIANCE REGULATIONS AND NOTIFICATION TO BIDDERS
Sections 46a-68j-23 (1)-(10) and 46a-68j-24 (a)

CONTRACT COMPLIANCE

Sec. 46a-68j-23. Obligations of Contractors:

Every contractor awarded a contract subject to contract compliance requirement shall:

- 1) Comply fully with all federal and state anti-discrimination laws, and shall not discriminate or permit a discriminatory practice to be committed;
- 2) Cooperate fully with the commission;
- 3) Submit periodic reports of its employment and subcontracting practices in such a form, in such a manner and at such a time as may be prescribed by the Commission;
- 4) Provide reasonable technical assistance and training to minority business enterprises to promote the participation of such concerns in state contracts and subcontracts;
- 5) Make a good faith effort, based upon the availability of minority business enterprises in the labor market area, to award a reasonable proportion of all subcontractors to such enterprises;
- 6) Maintain full and accurate support data for a period of two (2) years from the date the record is made or the date the contract compliance form is submitted, whichever is later, provided that this provision shall not excuse compliance with any other applicable record retention, state regulation or policy providing for a period of retention in excess of two (2) years;
- 7) Not discharge, discipline or otherwise discriminate against any person who has filed a complaint, testified or assisted in any proceeding with the commission;
- 8) Make available for inspection and copying any support data requested by the commission, and make available for interview any agent, servant or employee having knowledge of any matter concerning the investigation of a discriminatory practice complaint or any matter related to a contract compliance review;
- 9) Include a provision in all subcontracts with minority enterprises requiring that the minority business enterprise provide the Commission with such information on its structure and operations as the Commission finds necessary to make an informed determination as to whether the standards of Section 4a-60 of the Connecticut General Statutes as amended by Sec. 2 of Public Act 89-253 have been met; and
- 10) Undertake such other reasonable activities or efforts as the Commission may prescribe to ensure the participation of minority business enterprises as state contractors and subcontractors.

Sec 46a-68j-24. Utilization of Minority Business Enterprises:

- a) Contractors shall make good faith efforts to employ minority business enterprises as subcontractors and suppliers of materials on all projects subject to contract compliance requirements.

**CONNECTICUT COMMISSION ON HUMAN RIGHTS AND OPPORTUNITIES
WORKFORCE ANALYSIS**

Contractor Name: _____
Address: _____

Total number of CT employees: _____
Full-time _____ Part time _____

Complete the following Analysis for employees of Connecticut work sites who are:

JOB CATEGORIES	OVERALL TOTALS (SUM OF ALL COLS. MALE & FEMALE)	WHITE (NOT OF HISPANIC ORIGIN)		BLACK (NOT OF HISPANIC ORIGIN)		HISPANIC		ASIAN OR PACIFIC ISLANDER		AMERICAN INDIAN OR ALASKAN NATIVE		PEOPLE WITH DISABILITIES	
		MALE	FEMALE	MALE	FEMALE	MALE	FEMALE	MALE	FEMALE	MALE	FEMALE	MALE	FEMALE
OFFICIALS & MANAGERS													
PROFESSIONALS													
TECHNICIANS													
PARAPROFESSIONAL													
SALES WORKER													
OFFICE & CLERICAL													
CRAFT WORKERS (Skilled)													
OPERATIVES (Semi-skilled)													
LABORERS (unskilled)													
SERVICE WORKERS													
TOTALS ABOVE													
TOTALS ONE YEAR AGO													

FORMAL, ON - THE JOB TRAINEES (Enter figures for the same categories as are shown above).

Apprentices													
Trainees													

EMPLOYMENT FIGURES WERE OBTAINED FROM VISUAL CHECK: _____ EMPLOYMENT RECORDS: _____ OTHER: _____

1. Have you successfully implemented an Affirmative Action Plan? Yes: _____ Date of implementation _____
Not Applicable: _____ Explain: _____

(a) Please submit a summary of your Affirmative Action Plan.

2. Have you successfully developed an apprenticeship program complying with Sec. 46a-68-17 of the Connecticut Department of Labor Regulations, inclusive? Yes: _____ No: _____ Not Applicable: _____ Explanation: _____
3. According to EEO-1 data, is the composition of your workforce at or near parity when compared with the race and gender composition of the workforce in the relevant labor market area? Yes: _____ No: _____ Explanation: _____
4. If you plan to subcontract, will you set aside a portion of the contract for legitimate minority business enterprises? Yes: _____ No: _____ Explanation: _____

Contractor's Authorized Signature

Date

DEFINITIONS FOR WORKFORCE ANALYSIS

RACE/ETHNIC IDENTIFICATION:

You may acquire the race/ethnic information necessary for this report either by visual surveys of the Workforce, or from records as to the identity of employees after the starting date of employment.

Please note that conducting a visual survey and keeping records of the race/ethnic identity of employees is legal in all jurisdictions and under all Federal and State Laws.

Race/ethnic designations as used by the Equal Employment Opportunity Commission do not denote scientific definitions of anthropological origins. For the purpose of this report, an employee may be included in the group to which he or she appears to belong, identifies with, or is regarded in the community as belonging. However, no person should be counted in more than one race/ethnic group.

DESCRIPTION OF JOB CATEGORIES:

Officials and managers: Occupations requiring administrative managerial personnel who set broad policies, exercise overall responsibility for execution of these policies, and direct individual departments or special phases of a firm's operations. *Includes: officials, executives, middle management, plan managers, department managers, and superintendents, salaried supervisors who are members of management, purchasing agents and buyers, railroad conductors and yard masters, ship captains, mates and other officers, farm operators and managers, and kindred workers.*

Professionals: Occupations requiring either college graduation or experience of such kind and amount as to provide a comparable background. *Includes: accountants and auditors, airplane pilots, and navigators, architects, artists, chemists, designers, dietitians, editors, engineers, lawyers, librarians, mathematicians, natural scientists, registered professional nurses, personnel and labor relations specialists, physical scientists, physicians, social scientists, teachers, and kindred workers.*

Technicians: Occupations requiring a combination of basic scientific knowledge and manual skill which can be obtained through two (2) years of post-high school education, such as is offered in many technical institutes and junior colleges, or through equivalent on-the-job training. *Includes: computer programmers, drafters, engineering aides, junior engineers, mathematical aides, licensed practical or vocational nurses, photographers, radio operators, scientific assistants, surveyors, technical illustrators, technicians (medical, dental, electronic, physical science), and kindred workers.*

Sales: Occupations engaging wholly or primarily in direct selling. *Includes kindred workers.*

Office and clerical: All clerical type work regardless of level of difficulty. *Includes kindred workers.*

Craft Workers: (*skilled*) - Manual workers of relatively high skill level having a thorough comprehensive knowledge of the processes involved in their work. Exercise considerable independent judgment and usually receive an extensive period of training. Includes *kindred workers*.

Operatives: (*semiskilled*) - Workers who operate machine or processing equipment or perform other factory-type duties of intermediate skill level which can be mastered in a few weeks and require only limited training. Includes *kindred workers*.

Laborers: (*unskilled*) - Workers in manual occupations which generally require no special training, perform elementary duties that may be learned in a few days and require the application of little or no independent judgment. Includes *kindred workers*.

On-the job trainees:

Production: Persons engaged in formal training as a craft worker - when not trained under apprentice programs - operative, laborer and service occupations.

White collar: Persons engaged in formal training for clerical, managerial, professional, technical, sales office and clerical occupations.

UTILIZATION FORM

This form developed pursuant to Section 46a-68j-23(5) of Regulations of Connecticut state Agencies concerning Contract Compliance.

AFFIDAVIT

I, _____ acting on behalf of
(Name of person signing certification)

_____ of which I am the
(Contractor)

_____ Certify and affirm:
(Title)

Check if provision applicable: ____ That the following minority business subcontractors and /or suppliers of materials that _____ has hired for Contract No. _____ with
(Contractor)
_____ meet the criteria for Minority Business Enterprises set out in
(Awarding Agency)
Section 4a-60 of the Connecticut General Statutes: _____
(Lists names of Minority Business Enterprises that qualified under current
statutory requirements)

Check if provision applicable: ____ That the _____ has hired the following
(Contractor)
minority business subcontractors or suppliers of materials for Contract No. _____ with
_____ that are not registered with the Department of
(Awarding Agency)
Economic Development, but which should be considered by the Connecticut Commission on Human Rights and
Opportunities when evaluating _____ the good faith efforts:
(Contractor)
(List names of unregistered MBEs)

I further certify and affirm that I have read and understand the contract compliance requirements codified at Section 4a-60 and Section 46a-7 1 (d) of the Connecticut General statutes.

I further certify and affirm that I have read and understand the contract compliance Regulations codified at Section 46a-68j-2 I through 43 of the Regulations of Connecticut State Agencies.

I understand that false statements made herein are punishable by law.

(Name of Corporation or Firm)

(Signature and Title of Official Making the Affidavit)

Subscribed and sworn to before me, this _____ day of _____ 19 ____.

Notary Public/Commissioner of the Superior Court

My Commission Expires _____

CERTIFICATE OF CORPORATION

I, _____ certify that I am the Secretary of the Corporation named in the foregoing instrument; that I have been duly authorized to affix the seal of the Corporation to such papers as require the seal; that _____, who signed said instrument on behalf of the Corporation was then _____ of said Corporation; that said instrument was duly signed for and in behalf of said Corporation by authority of its governing body and is within the scope of its Corporation powers.

(Signature of person Certifying)

(Corporate Seal)

SAMPLE: (You may use this as an example or you may use it as your statement by placing it on your letterhead).

AFFIRMATIVE ACTION POLICY STATEMENT

It has always been the policy and will continue to be the strong commitment of _____ and all contractors and subcontractors who do business with _____ to provide equal opportunities in employment to all qualified persons solely on the basis of job-related skills, ability and merit.

_____ will continue to take affirmative action to ensure that no persons are discriminated against with regard to their race, color, sex, sexual orientation, national origin, ancestry, religion, age, physical disability, mental retardation, marital status, present or past history of mental disorder, learning disability or criminal record. Such action includes, but is not limited to, employment, upgrading, demotion or transfer, recruitment or recruitment advertising, layoff or termination; rates of pay or other forms of compensation and selection for training including apprenticeship. _____ will continue to make good faith efforts to comply with all federal and state laws and policies which speak to Equal Employment Opportunity and Affirmative Action.

Equal Employment Opportunity is essential, but is not enough to guarantee the full and fair employment of minorities, women or other protected classes. Therefore, Affirmative Action is necessary. Affirmative Action is results - oriented programs used to address and overcome the present effects of past discrimination.

Sexual Harassment, another form of sex discrimination, will not be tolerated in the work place. Therefore, engaging in acts of sexual harassment or any other forms of unlawful discrimination will constitute grounds for disciplinary action.

This Policy Statement is based on both the spirit and the letter of state and federal anti discrimination laws, regulations and executive orders. Accordingly, care is taken to ensure that no person shall be excluded from participation in, be denied the benefits of, or otherwise be unlawfully discriminated against. Further,

_____ will not knowingly use the services of, patronize or otherwise deal with any business, contractor, subcontractor or agency that engages in acts of unlawful discrimination.

This Affirmative Action Policy Statement reaffirms my personal commitment to the principles of Equal Employment Opportunity and Affirmative Action.

SIGNATURE

DATED

GREENWICH PUBLIC SCHOOLS
NORTH MIANUS ELEMENTARY SCHOOL
SELECT ROOF REPLACEMENT & RELATED ITEMS
LIST OF DRAWING SHEETS

SECTION 00 0115
LIST OF DRAWING SHEETS

PART 1 - GENERAL

1.1 DRAWING INDEX

- A. Drawings are listed on Drawing G-1.

PART 2 - PRODUCTS (NOR USED)

PART 3 - EXECUTION (NOT USED)

END OF SECTION

SECTION 00 2113
INSTRUCTIONS TO BIDDERS

PART 1 - GENERAL

1.1 RELATED DOCUMENTS

- A. Drawings and general provisions of the Contract, including General and Supplementary Conditions and Division 1 Specification Sections, apply to this Section.

1.2 SUMMARY

- A. Refer to the Invitation to Bids, Information to Bidders and the Agreement for additional information. Any conflicts the Invitation to Bids, Information to Bidders and the Agreement shall supercede this Section.

1.3 DOCUMENT INCLUDES

- A. Invitation
 - 1. Bid Submission
 - 2. Intent
- B. Bid Documents and Contract Documents
 - 1. Definitions
 - 2. Contract Documents Identification
 - 3. Availability
 - 4. Examination
 - 5. Inquiries/Addenda
 - 6. Product/Assembly/System Substitutions
- C. Site Assessment
 - 1. Prebid Conference
- D. Qualifications
 - 1. Qualifications
- E. Bid Submission
 - 1. Bid Depository
 - 2. Submission Procedure
 - 3. Bid Ineligibility
- F. Bid Enclosures/Requirements
 - 1. Security Deposit
 - 2. Consent of Surety
 - 3. Performance Assurance
 - 4. Bid Form Requirements
 - 5. Bid Form Signature
 - 6. Additional Bid Information
 - 7. Selection and Award of Alternates
- G. Offer Acceptance/Rejection
 - 1. Duration of Offer
 - 2. Acceptance of Offer

1.4 RELATED DOCUMENTS

- A. Division 00 Procurement Requirements and Greenwich Public Schools Front End documents as listed in the Table of Contents.
- B. Division 01 General Requirements including:
 - 1. Document 01 1000 - Summary of Contract.

GREENWICH PUBLIC SCHOOLS
NORTH MIANUS ELEMENTARY SCHOOL
SELECT ROOF REPLACEMENT & RELATED ITEMS
INSTRUCTIONS TO BIDDERS

2. Document 00 4100 - Bid Form.
3. Section 00 4400 - Contractor's Qualification Statement.
4. Document 00 7300 - Supplementary Conditions.
5. Section 01 2100 - Allowances.
6. Section 01 2300 - Alternates.

1.5 BID SUBMISSION

- A. Refer to Invitation to Bids for date and time.
- B. Offers submitted after the stated time shall be returned to the bidder unopened.
- C. Offers will be opened publicly immediately after the time for receipt of bids.

1.6 INTENT

- A. The intent of this General Contracting Bid is to request and obtain an offer to perform work to complete the Select Roof Replacement and Related Items at North Mianus School located within the Greenwich Public Schools for a Stipulated Sum in accordance with the Contract Document.

1.7 LUMP SUM BIDS

- A. Bids will be received for one (1) prime contracts as follows:
 1. General Construction

1.8 WORK IDENTIFIED IN THE CONTRACT DOCUMENTS

- A. Work of this proposed Contract comprises the Select Roof Replacement and Related Items as indicated on drawings and specification.

1.9 CONTRACT TIME

- A. The Contractor shall complete its portion of the Project work within such Contract Time as will assure the substantial completion of the Project by all contracts, in accordance with the sequence of work described in Section 01 1000 - Summary of Contract and Section 01 1010 - Milestone Schedule. The attention of the bidders is specifically directed to the provisions of the Agreement and that on no account will the contractor be permitted to assert a claim for damages for delay.

1.10 BID DOCUMENTS AND CONTRACT DOCUMENTS

- A. Definitions: All definitions set forth in the Agreement and Section 01 1000 - Summary of Contract are applicable to these Instructions to Bidders.
- B. Contract Documents: Defined in the Agreement including issued Addenda .
- C. Bid, Offer, or Bidding: Act of submitting an offer under seal.
- D. Bid Amount: Monetary sum identified by the Bidder in the Bid Form.

1.11 CONTRACT DOCUMENTS IDENTIFICATION

- A. The Contract Documents are identified as F+D Project Number 22487.00, as prepared by Fuller and D'Angelo, P.C. who is located at 45 Knollwood Road, Elmsford, New York 10523, and with contents as identified in the Table of Contents.

1.12 AVAILABILITY

- A. Contract documents can be viewed and downloaded from the Greenwich Public Schools website: www.greenwichschools.org
- B. Bid Documents are made available only for the purpose of obtaining offers for this project. Their use does not grant a license for other purposes. Download Documents for Bidding.

1.13 EXAMINATION

- A. Bid Documents are on display at the offices of the following:
 1. Bid Documents can be viewed and downloaded from the Greenwich Public Schools website: www.greenwichschools.org.

FULLER AND D'ANGELO, PC
ARCHITECTS AND PLANNERS

GREENWICH PUBLIC SCHOOLS
NORTH MIANUS ELEMENTARY SCHOOL
SELECT ROOF REPLACEMENT & RELATED ITEMS
INSTRUCTIONS TO BIDDERS

- B. Upon receipt of Bid Documents verify that documents are complete. Notify Eugene Watts Greenwich Public Schools Purchasing Dept. should the documents be incomplete, see e.mail address below.
- C. Immediately notify Eugene Watts Greenwich Public Schools Purchasing Dept. upon finding discrepancies or omissions in the Bid Documents.

1.14 INQUIRIES/ADDENDA

- A. Addenda are written or graphic instruments issued prior to the Bid Date which modify or interpret the bidding documents, including Drawings and Specifications, by additions, deletions, clarifications or corrections. Addenda will become part of the Contract Documents when the Construction Contract is executed
- B. Verbal answers are not binding on any party.
- C. Clarifications requested by bidders must be in writing not later than **February 18, 2025 at NOON**. The reply will be in the form of an Addendum, if required, a copy of which will be posted on the Website by **Noon on February 21, 2025** other addendum may be posted to within 24 hours of bid time. .
- D. Questions: Any and all questions about the interpretation or clarification of the Bid Documents, or about any other matter affecting the Work or pertaining to the bid must be directed in writing to:
Bid_Department@greenwich.k12.ct.us - In the subject line put Bid Number 2500-25
Attn: Mr. Eugene Watts
- E. Answers: The Owner will issue addenda, if necessary, to answer such questions. Bidders shall rely on answers contained in such addenda and shall not rely upon any oral answers given by any employee or agent of the Owner's Representative, Architect, and Architect's Consultants

1.15 PRODUCT/ASSEMBLY/SYSTEM SUBSTITUTIONS

- A. Where the Bid Documents stipulate a particular product bidders shall comply with the specifications, performance and quality of the specification item. The Architect will not review any substitutions during the bidding period. The bidder assumes all responsibility to meet the requirements and the Architect shall be final authority as to a product is equal to the specification.
- B. Wherever in the Contract Documents an article, material, apparatus, product or process is identified by "Basis of Design", trade name or catalog reference, or by the name of the patentee, manufacturer or dealer, it is understood that it constitutes the standard requirement to meet the contract specifications. All other products shall be considered as "substitutions" and shall be submitted in accordance to Section 01 2500 - Substitution Procedures.
- C. Where two or more articles, materials, apparatus, products or processes are listed as acceptable by reference to trade name or otherwise, the choice of these will be optional to the bidder. All other products these shall be considered as "substitutions" and shall be submitted in accordance to Section 01 2500 - Substitution Procedures.
- D. Where articles, materials, apparatus, products or processes are listed by reference to a named specified item as "or Equal", these shall be considered as "substitutions" and shall be submitted in accordance to Section 01 2500 - Substitution Procedures.
- E. Bidders may base their bid on a product they may consider equal to the specified product. These shall be considered as "substitutions" and shall be submitted in accordance to Section 01 2500 - Substitution Procedures.
- F. The bidder is made aware that the Owner's Representative and Architect will make the final determination as to what constitutes an equal.
- G. If the Architect shall reject the proposed equal as not being the equal of that specifically named in the contract, the successful Contractor shall immediately proceed to furnish the designated article, material, apparatus, product or process specified or an approved equal without additional cost or time delay to the Owner.
- H. See Section 01 6000 - Product Requirements for additional requirements.

FULLER AND D'ANGELO, PC
ARCHITECTS AND PLANNERS

GREENWICH PUBLIC SCHOOLS
NORTH MIANUS ELEMENTARY SCHOOL
SELECT ROOF REPLACEMENT & RELATED ITEMS
INSTRUCTIONS TO BIDDERS

- I. Where the Bid documents stipulate a particular product bidders shall comply with the specifications, and performance and quality of the specification item. The architect will not review any substitutions during the bidding period. The bidder assumes the responsibility to meet the requirements and the architect shall be the final authority as to a product is an equal to the specification.

1.16 PREBID CONFERENCE

- A. A mandatory bidders conference has been scheduled for 10:30 AM **p.m. on the 6th day of FEBRUARY 2025** at the location of North Mianus School - **Outside the Main Entrance Lobby**
- B. **Attendance is Mandatory.**
- C. Representatives of Fuller and D'Angelo, P.C. will be in attendance.
- D. If applicable, information relevant to the Bid Documents will be recorded in an Addendum, issued to Bid Document recipients.

1.17 EVIDENCE OF QUALIFICATIONS

- A. Contractors whose bid exceeds \$500,000.00 shall hold a current "DAS Contractor Prequalification Certificate" (not a pre-determination letter) from the Department of Administrative Services of the State of Connecticut according to Public Act 03-215 and as amended by Public Act 04-141. These Bidders shall submit with their bids a "DAS Contractor Prequalification Certificate" along with a current "Update (bid) Statement." Failure to submit these items with the bid will result in disqualification of the bidder per the Public Act. If you have any questions regarding these requirements, contact the State of CT DAS at telephone number (860) 713-5280 or visit their web site at www.das.state.ct.us
- B. **Bidder shall submit with their bid proposal** a properly executed Contractor's Qualification Statement in Section 00 4400.
- C. To be considered qualified, in addition to the qualifications listed in the Contractor's Qualification Statement Section 00 4400, bidder must demonstrate to the Owner's satisfaction:
 1. The Corporation, partnership, sole proprietorship or principals of the entity in whose name the bid is submitted has no less than the previous five (5) years performing or coordinating the Work which they are bidding on.
 2. The Bidder has to have performed five (3) similar projects.
 3. The principal(s) of the bidder have satisfactorily completed no less than five (5) projects of comparable size and type to this project, and not less than a cost of \$500,000.
 4. The bidder is not currently involved in bankruptcy proceedings.
 5. The bidder is capable of and intends and intends to perform the work with a minimum of 50% with its own forces.
 6. The bidder will perform the work with sufficient personnel as required to comply with the schedule.
 7. The bidder or principals of the bidder and each subcontractor must have a minimum of five (5) years experience in the work and/or applicable trade.
 8. The Field Superintendent must have at least five (5) years as a working field superintendent and must speak English.
 9. All bidders will be required to submit a listing of projects, including addresses, Owner's name, Architect, date work was performed and any other information which would serve to document its ability to perform the work of the character desired and in time required.

1.18 SUBCONTRACTORS/SUPPLIERS/OTHERS

- A. Greenwich Public Schools reserves the right to reject a proposed subcontractor for reasonable cause.
- B. Refer to Agreement
- C. All proposed sub-contractors must be submitted to Owner's Representative, Architect, and Construction Manager for approval.

FULLER AND D'ANGELO, PC
ARCHITECTS AND PLANNERS

GREENWICH PUBLIC SCHOOLS
NORTH MIANUS ELEMENTARY SCHOOL
SELECT ROOF REPLACEMENT & RELATED ITEMS
INSTRUCTIONS TO BIDDERS

1.19 BID SUBMISSION PROCEDURE

- A. Bidders shall be solely responsible for the delivery of their bids in the manner and time prescribed. Refer to Invitation to Bid and Information to Bidder.
- B. Submit one (1) original and four (4) copies of the executed offer on the Bid Forms provided in the project manual, signed and sealed with the required security in a closed opaque envelope, clearly identified with bidder's name and:
Greenwich Public Schools Bid No. 2500-25.
North Mianus School
Select Roof Replacement and Related Items
- C. Improperly completed information, irregularities in security deposit, may be cause not to open the Bid Form envelope and declare the bid invalid or informal.
- D. To submit a bid for a bid package, the bidder should photo copy or remove the proposal form for that bid package from the Project Manual. Then the bidder should complete, sign and submit the form as required herein. If a bidder is bidding on more than one bid package, there must be on fully completed and signed form for each package being bid. The bidder should not submit the entire Project Manual with the bid proposal.
- E. All bid prices shall be filled in, both in words and figures. Signatures shall be in ink and in longhand. Proposals which are incomplete, conditional or obscure may be rejected as informal.
 - 1. In case of a discrepancy between the words and figures, the written word, not the figures, will govern.
- F. Bidder's shall not rely on oral statements made by any employee or agent of the Owner, Architect, Architect's consultants or Owner's Representative. Before submitting a proposal, bidders shall fully inform themselves as to all existing conditions and limitations and shall include in the Proposal a sum to cover the cost of all items included in the Contract
- G. No oral or telephonic proposals or modifications of proposals will be considered.

1.20 BID INELIGIBILITY

- A. Bids that are unsigned, improperly signed or sealed, conditional, illegible, obscure, contain arithmetical errors, erasures, alterations, or irregularities of any kind, may at the discretion of the Greenwich Public Schools, be declared unacceptable.
- B. Bid Forms, Appendices, and enclosures that are improperly prepared may, at the discretion of Greenwich Public Schools, be declared unacceptable.
- C. Failure to provide security deposit, bonding or insurance requirements may, at the discretion of Greenwich Public Schools, invalidate the bid.

1.21 SECURITY DEPOSIT

- A. Bids shall be accompanied by a security deposit as follows:
 - 1. Bid Bond or Certified Check of a sum no less than 10 percent of the Bid Amount , including allowances, unit costs, and alternates.
- B. Endorse the Bid Bond or Certified Check in the name of the Greenwich Public Schools as obligee, signed and sealed by the principal (Contractor) and surety.
- C. The security deposit(s) will be returned after delivery to the Greenwich Public Schools of the required Performance and Payment Bond(s) by the accepted bidder.
- D. Include the cost of bid security in the Bid Amount.
- E. If no contract is awarded, all security deposits will be returned.

GREENWICH PUBLIC SCHOOLS
NORTH MIANUS ELEMENTARY SCHOOL
SELECT ROOF REPLACEMENT & RELATED ITEMS
INSTRUCTIONS TO BIDDERS

1.22 CONSENT OF SURETY

- A. Submit with the Bid: The attorney in fact who executes the required bonds on behalf of the surety to affix thereto a certified and current copy of his power of attorney indicating the monetary limit of such power.

1.23 PERFORMANCE ASSURANCE

- A. Accepted Bidder: Shall provide a Performance and Payment bond, as described in Intro Letter and Information to Bidders Part 1, Article 12 prior to the execution of the Contract, the bidder to furnish bonds covering the faithful performance of the Contract and the payment of all obligations arising thereunder in such form and amount as the Owner may prescribe and with such sureties secured through the bidder's usual sources as may be agreeable to the parties.
- B. Include the cost of performance assurance bonds in the Bid Amount.
- C. The bidder shall require the attorney in fact who executes the required bonds on behalf of the surety to affix thereto a certified and current copy of his power of attorney indicating the monetary limit of such power

1.24 INSURANCE

- A. There are special insurance requirements on this project. Refer to Greenwich Front End Documents for a summary description of the required coverages. The Owner reserves the right to refuse the award of a Contract to any apparent low bidder who fails to provide the specified insurance certificates at the required time.
 - 1. The Owner, Architect and Construction Manager shall be listed as "Additionally Insured" on all applicable Insurance policies.

1.25 BID FORM REQUIREMENTS

- A. Complete all requested information in the Bid Form, Supplements to Bid and Appendices.

1.26 SALES AND USE TAXES

- A. The Owner is a tax exempt entity, so there shall be no charge for sales or use taxes. The Owner will document this status as requested.

1.27 FEES FOR CHANGES IN THE WORK

- A. Refer to the Agreement.

1.28 BID FORM SIGNATURE

- A. The Bid Form shall be signed by the bidder, as follows:
 - 1. Sole Proprietorship: Signature of sole proprietor in the presence of a witness who will also sign. Insert the words "Sole Proprietor" under the signature. Affix seal.
 - 2. Partnership: Signature of all partners in the presence of a witness who will also sign. Insert the word "Partner" under each signature. Affix seal to each signature.
 - 3. Corporation: Signature of a duly authorized signing officer(s) in their normal signatures. Insert the officer's capacity in which the signing officer acts, under each signature. Affix the corporate seal. If the bid is signed by officials other than the president and secretary of the company, or the president/secretary/treasurer of the company, a copy of the by-law resolution of their board of directors authorizing them to do so, must also be submitted with the Bid Form in the bid envelope.
 - 4. Joint Venture: Each party of the joint venture shall execute the Bid Form under their respective seals in a manner appropriate to such party as described above, similar to the requirements of a Partnership.

1.29 NONDISCRIMINATION

- A. All Contractors and Subcontractors of all tiers and all vendors shall comply with all pertinent provisions of the State, Local and Federal law against discrimination in employment practices. Refer to Agreement.

GREENWICH PUBLIC SCHOOLS
NORTH MIANUS ELEMENTARY SCHOOL
SELECT ROOF REPLACEMENT & RELATED ITEMS
INSTRUCTIONS TO BIDDERS

1.30 PREVAILING WAGES

- A. Connecticut State law requires the payment of prevailing wages on the project, as listed in the Project Manual. (Wage Rates Attached)

1.31 ADDITIONAL BID INFORMATION

- A. Submit the following Supplements concurrent with bid submission:
 - 1. Refer to Greenwich Front End Documents for additional requirements.
 - 2. Document 01 2300- Alternates
 - 3. Section 00 4401 - Qualification of Bidders
 - 4. Section 01 2100 - Allowances
- B. The bidder by making his bid represents that he has read and understands the bidding documents.
- C. The bidder by making his bid represents that he has visited the site and familiarized himself with the local conditions under which the work is to be performed. Visits to the site shall be arranged through the Architect

1.32 SELECTION AND AWARD OF ALTERNATES

- A. Indicate variation of bid price for alternatives listed on Bid Form and Section 01 2300. Unless otherwise indicated, indicate alternatives as a difference in bid price by adding to or deducting from the base bid price. Follow other directions on Bid Form.
- B. Bids will be evaluated on the total of the base bid price and select alternatives based on the Owners, choice and prevue to complete the work scope they select to be performed.

1.33 DURATION OF OFFER

- A. Bids shall remain open to acceptance and shall be irrevocable for a period of 90 days after the bid closing date.

1.34 ACCEPTANCE OF OFFER

- A. Greenwich Public Schools reserves the right to accept or reject any or all offers.
- B. The bidder acknowledges the right of the Owner to reject any or all bids and to waive any informality or irregularity in any bid received. In addition, the bidder recognizes the right of the Owner, at its discretion to reject a bid if the bidder fails to furnish any required bid security, or to submit the information required by the bidding documents, including Section 00 4400 - Contractor's Qualification Statement or if the bid is incomplete or irregular.

1.35 POST-BID PROCEDURE

- A. The bid proposal, alternates, unit costs, with the proposed subcontractor(s), the Contractor's Qualification Statement, Information received from owners of other projects all will be considered to determine whether the contractor is the "lowest responsible bidder" in making the award by Greenwich. The Owner and Architect may make such investigation as the Owner deems necessary to determine the responsibility of any bidder or to determine the ability of any bidder to perform the Work. Such investigation shall begin with a review of the Contractor's Qualification Statement (Section 00 4400) and shall include such additional information as shall be required herein, or requested afterward.
- B. The successful bidder will produce for the Greenwich Public Schools review a current financial statement, which will remain strictly confidential, NO EXCEPTIONS. Refer to Information to Bidders.

END OF SECTION

GREENWICH PUBLIC SCHOOLS
NORTH MIANUS ELEMENTARY SCHOOL
SELECT ROOF REPLACEMENT & RELATED ITEMS
BID FORM

SECTION 00 4100
BID FORM

THE PROJECT AND THE PARTIES

TO:

Greenwich Public Schools
Purchasing Department, Havermeyer Building
290 Greewnich Avenue
Greenwich CT 06830
Attention Eugene H. Watts, Sr. Buyer
Voice: 203.625.7411

FOR:

Select Roof Replacement and Related Items
North Mianus School
Greenwich Public Schools Bid # 2500-25

BID OPENING DATE: February 27, 2025 AT 10:30 AM.

SUBMITTED BY: _____

Bidder's Full Name _____

Address _____

City, State, Zip _____

Phone # : _____ Contact Name: _____

1.1 OFFER

- A. Having examined the Place of The Work and all matters referred to in the Bidding Requirements and the Contract Documents prepared by Fuller and D'Angelo, P.C. for the above mentioned project, we, the undersigned, hereby offer to enter into a Contract to perform Select Roof Replacement and Related Items for the Sums of:

1. BASE BID - REMOVAL AND REPLACEMENT EPDM ROOF

- a. The Base Bid of this Proposal for all work required by the Contract Documents for the Select Roof Replacement and Related Items is as follows:

_____ (\$ _____) DOLLARS

2. CASH ALLOWANCES

- a. The total Cash Allowance as indicated in Section 01 2100 - Allowances is as follows:
Twenty Thousand _____ (\$20,000.00) DOLLARS

B. TOTAL BASE BID

1. The Total Base Bid of this Proposal for all work required by the Contract Documents for Select Roof Replacement and Related Items and Related Work is as follows:

_____ (\$ _____) DOLLARS

(The Total Base Bid is sum of 1.1.A.1.a and 1.1.A.2.a)

- C. The undersigned further understands and agrees that he is to furnish and provide all the necessary material, machinery, plant, implements, tools, labor, services, skill and other items of whatever nature

FULLER AND D'ANGELO, PC
ARCHITECTS AND PLANNERS

GREENWICH PUBLIC SCHOOLS
NORTH MIANUS ELEMENTARY SCHOOL
SELECT ROOF REPLACEMENT & RELATED ITEMS
BID FORM

required, and to do and perform all the work necessary under the Contract, to complete the work in accordance with the drawings and specifications and any addenda thereto, and to accept in full compensation therefore the amount of the Total Bid stated, modified by such additive- or deductive alternatives, if any as are accepted by the Owner.

- D. We have included the required security Bid Bond as required.
- E. We have included the cost for the required performance assurance bonds in the Bid Amount as required by the Instructions to Bidders.
- F. All applicable federal taxes are included and State of Connecticut taxes are included in the Bid Sum.

1.2 ACCEPTANCE

- A. This offer shall be open to acceptance and is irrevocable for ninety (90) days from the bid closing date.
- B. If this bid is accepted by Greenwich Public Schools within the time period stated above, we will:
 - 1. Execute the Agreement within seven days of receipt of Notice of Award.
 - 2. Furnish the required bonds within seven days of receipt of Notice of Award.
 - 3. Failure to do so will constitute a breach of contract and Greenwich will have the right to terminate the contract agreement, and bid as this is a time sensitive and of time is of the essence project.
- C. If this bid is accepted within the time stated, and we fail to commence the Work or we fail to provide the required Bond(s), the security deposit shall be forfeited as damages to Greenwich Public Schools by reason of our failure, limited in amount to the lesser of the face value of the security deposit or the difference between this bid and the bid upon which a Contract is signed.

1.3 REJECTION OF BIDS

- A. The undersigned agrees that the Owner shall have the right to accept or reject any or all bids

1.4 CONTRACT TIME

- A. If this Bid is accepted, we will:

Complete all the work covered by this Proposal with a commencement date of NO EARLIER THAN **Letter of Award** by Owner. Work shall be as indicated in 01 1000 SUMMARY OF CONTRACTS Failure to complete each phase of work by dates indicated will result in liquidated damages as stated in the Agreement.

1.5 ADDENDA

- A. The following Addenda have been received. The modifications to the Bid Documents noted below have been considered and all costs are included in the Bid Sum.
 - 1. Addendum # _____ Dated _____.
 - 2. Addendum # _____ Dated _____.
 - 3. Addendum # _____ Dated _____.
 - 4. Addendum # _____ Dated _____.
 - 5. Addendum # _____ Dated _____.

1.6 BID FORM SUPPLEMENTS

- A. The following Supplements are attached to this Bid Form and are considered an integral part of this Bid Form:
 - 1. Refer to Greenwich Front End Documents for additional requirements.
 - 2. Section 00 4401 - Qualification of Bidders.
 - 3. Section 01 2100 - Allowances.

1.7 BIDDER'S FURTHER AFFIRMATION AND DECLARATION

- A. The above name bidder and should this bid be a joint bid each party thereto, further affirm and declares:

FULLER AND D'ANGELO, PC
ARCHITECTS AND PLANNERS

GREENWICH PUBLIC SCHOOLS
NORTH MIANUS ELEMENTARY SCHOOL
SELECT ROOF REPLACEMENT & RELATED ITEMS
BID FORM

1. That said bidder is of lawful age and the only one interested in this bid; and that no other person, firm or corporation, except those herein above named, has any interest in this bid or in the contract proposed to be entered into.
2. That this bid is made without any understanding, agreement or connection with any other person, firm, or corporation making a bid for the same work, and is in all respects fair and without collusion or fraud.
3. That said bidder is not in arrears to the Greenwich Public Schools upon debt or contract, and is not a defaulter, as surety or otherwise upon any obligation to the said Greenwich Public Schools
4. That no member of the Greenwich Public Schools or any officer or employee of the Greenwich Public Schools or person whose salary is payable in whole or in part from the said school district treasury, or the spouse of any foregoing is or shall be or become interested, directly or indirectly, as a contracting party, partner, stockholder, surety or otherwise, in this bid, or in the performance of the Contract, or in the supplies, materials or equipment and work or labor to which it relates, or in any portion of the profits thereof.
5. That he/she has carefully examined the site of the work and that, from his/her own investigations, he/she has satisfied him/herself as to the nature and location of the work, and character, quality and quantity of materials, and all difficulties likely to be encountered, the kind and extent of equipment and other facilities needed for the performance of the work, the general and local conditions, and all other items which may, in any way, affect the work or its performance.
6. That if a corporation, this bid or proposal containing the Non-Collusive Binding Certification and the foregoing Affirmation and Declaration has been authorized by the Board of Directors of such Corporation, which authorization includes the signing and submission of this bid or proposal and the inclusion therein of the said Certificate of Non-Collusion and Affirmation and Declaration as the Act and Deed of the Corporation.

1.8 BID FORM SIGNATURE(S)

Signature Corporate Seal

The Corporate Seal of

Company Name: _____

was hereunto affixed in the presence of:

(Authorized signing officer, Title)

(Seal)

(Authorized signing officer, Title)

If the Bid is a joint venture or partnership, add additional forms of execution for each member of the joint venture in the appropriate form or forms as above.

Subscribed and sworn before me the day of _____ Month of _____ 202____

Notary Public: _____

My Commission Expire: _____

END OF BID FORM

FULLER AND D'ANGELO, PC
ARCHITECTS AND PLANNERS

GREENWICH PUBLIC SCHOOLS
NORTH MIANUS ELEMENTARY SCHOOL
SELECT ROOF REPLACEMENT & RELATED ITEMS
QUALIFICATION OF BIDDERS

**SECTION 00 4401
QUALIFICATION OF BIDDERS**

1.1 REQUIREMENTS

- A. The Undersigned certifies under oath that the information provided herein is true and sufficiently complete so as not to be misleading.
- B. Refer to Greenwich Public Schools front end sections for additional information.
- C. Contractor(s) whose bid exceeds \$500,000.00 shall hold a current "DAS" Contractor Prequalification Certificate" (not a predetermination letter) from the Department of Administrative Services of the State of Connecticut according to Connecticut General Statutes Section 4a-100, 4b-101 and 4b-91 previously stated as Public Act 03-215 and as amended by Public Act 04-141. Bidders shall submit with their bids, unless noted otherwise, a "DAS Contractor Prequalification Certificate" along with a current "Update (bid) Statement". Failure to submit those items with the bid will result in disqualification of the bidder. If you have any questions regarding these requirements contact the State of CT. DAS, at telephone number 860-713-5280 or visit their web site at www.das.state.ct.us.
- D. With the submittal of the Bid Proposal Form, **the bidder shall attach this Qualification of Bidders** and shall answer all the questions and provide all information requested herein. Failure to answer these questions or provide information requested in full may be cause for rejection of the bidder's proposal. If more space is needed, attach additional sheets with reference to subject paragraph.
- E. The Owner reserves the right to consider, but not limited to, the financial responsibility, experience and reputation in the construction industry, as well as the specific qualifications listed below and elsewhere in this document in considering bids and awarding the contract. The Board of Education reserves the right to waive any informalities if, at its discretion the interest of the Greenwich Public Schools will be better served.
- F. To demonstrate qualification for performing the Work of this Contract, bidders may be requested to submit written evidence of financial position and current commitments. .
- G. Each Company (Bidder) shall have been in existence under the same name for no less than five (5) years.
- H. Each Company (Bidder) shall have a successfully completed three (3) School projects within the last Five (5) years substantially **similar in scope, size, complexity and dollar value** to the work of this project.
- I. The contractor shall furnish, on the attached forms, the two (2) projects of that it has performed during the most recent Five (5) years including, but not limited to, the name and address of the project, the name of the awarding entity/owner, the name of the awarding entity's/owner's representative, construction manager and architect, current telephone numbers where each can be reached, the description of the project, general scope of the contractor's work, contract price, dates of performance, whether the contract was terminated for cause or convenience, whether the contract was completed on time and whether liquidated damages were assessed against the contractor, and if any items above provide a written explanation.
 - 1. The Owner reserves the right to require additional information it deems appropriate concerning the history of the contractor's performance of each such contract.
- J. The final determination of whether the contractor possesses the requisite experience rests in the sole discretion of the Owner.
- K. To be considered qualified, in addition to the items listed in the Qualification of Bidders, bidder must demonstrate to the Owner's satisfaction:
 - 1. The Corporation, partnership, sole proprietorship of the entity in whose name the bid is submitted has no less than the previous Five (5) years performing or coordinating the Work which they are bidding on.
 - 2. The bidder is capable of and intends and intends to perform the work with its own employees in accordance with Article 5.2.5 of the General Conditions.

FULLER AND D'ANGELO, PC
ARCHITECTS AND PLANNERS

GREENWICH PUBLIC SCHOOLS
NORTH MIANUS ELEMENTARY SCHOOL
SELECT ROOF REPLACEMENT & RELATED ITEMS
QUALIFICATION OF BIDDERS

3. The bidder is capable of and intends to perform the work with its own employees in accordance with the following:
 - a. Notwithstanding any other provisions of the Contract Documents, General Contractor shall perform at least 40% Forty Percent of the field work by its own employees.
4. The bidder will perform the work with sufficient personnel as required to comply with the schedule.
5. Each subcontractor must have a minimum of five (5) years experience in the work and/or applicable trade. They shall be certified by the Roofing Material Mfg. Co.
6. Field Superintendent must have at least five (5) years experience as a working field superintendent and must speak English or have a translator available at all times at no cost to the Owner.

1.2 QUESTIONNAIRE:

Submitted to: Greenwich Public Schools

Address: 290 Greewnich Avenue

City/Town: Greenwich CT 06830

Submitted By: _____

Corporation _____ Partnership _____ Individual _____

Address: _____

Principal Office: _____

Other: _____

Name of Project: Select Roof Replacement and Related Items

North Mianus School

Type of Work: (file separate for each Classification of Work)

Roofing and Related Work.

1.3 ORGANIZATION

- A. How many years has your organization been in business as a Contractor? _____
 1. How many years has your organization been in business under its present business name? _____
 2. Under what other or former names has your organization operated?

- B. What is the firm's bonding range?
Single _____
Aggregate _____
- C. If your organization is a corporation, answer the following:
 1. Date of Incorporation: _____
 - a. State of Incorporation: _____
 - b. President's Name: _____
 - c. Vice-president's name(s): _____
 - d. Secretary's name: _____
 - e. Treasurer's name: _____
- D. If your organization is a partnership, answer the following:
 1. Date of organization: _____
 - a. Type of partnership (if applicable): _____
 - b. Name(s) of general partner(s):

FULLER AND D'ANGELO, PC
ARCHITECTS AND PLANNERS

GREENWICH PUBLIC SCHOOLS
NORTH MIANUS ELEMENTARY SCHOOL
SELECT ROOF REPLACEMENT & RELATED ITEMS
QUALIFICATION OF BIDDERS

- E. If your organization is individually owned, answer the following:
1. Date of organization: _____
 2. Name of owner: _____
- F. If the form of your organization is other than those listed above, describe it and name the principals:
- _____
- _____

1.4 OWNERSHIP, MANAGEMENT, AFFILIATION

- A. Identify each person who is or has been, within the past five years, an owner of 5.0% or more of the firm's shares, one of the five largest shareholders, a director, an officer, a partner or the proprietor, or a managerial employee.

First Name: _____ MI _____ Last Name _____ DOB _____

% Owned: ____ Director: Yes ____ No ____ Officer: Yes ____ No ____ Title _____ Partner: Yes ____ No ____

First Name: _____ MI _____ Last Name _____ DOB _____

% Owned: ____ Director: Yes ____ No ____ Officer: Yes ____ No ____ Title _____ Partner: Yes ____ No ____

First Name: _____ MI _____ Last Name _____ DOB _____

% Owned: ____ Director: Yes ____ No ____ Officer: Yes ____ No ____ Title _____ Partner: Yes ____ No ____

- B. Joint Ventures: Provide information for all firms involved. Fill in name, % owned, office held; indicate by Y or N whether director, officer, partner and title

First Name: _____ MI _____ Last Name _____ DOB _____

% Owned: ____ Director: Yes ____ No ____ Officer: Yes ____ No ____ Title _____ Partner: Yes ____ No ____

First Name: _____ MI _____ Last Name _____ DOB _____

% Owned: ____ Director: Yes ____ No ____ Officer: Yes ____ No ____ Title _____ Partner: Yes ____ No ____

First Name: _____ MI _____ Last Name _____ DOB _____

% Owned: ____ Director: Yes ____ No ____ Officer: Yes ____ No ____ Title _____ Partner: Yes ____ No ____

- C. Has the firm or any firm listed in response to questions above defaulted or been terminated and its surety called upon to complete, any contract awarded within the past five years Yes ____ No ____ If yes, give date(s), agency (ies)/owner(s), project(s), contract numbers, and describe including the result:
- _____
- _____

- D. List below any projects performed by the bidder in the past five (5) years on which any of the following events occurred:

1. Were any extension of time were requested by the contractor, Yes ____ No ____ and were such requests granted? Yes ____ No ____

2. Was litigation and/or arbitration commenced by either the Owner or the bidder as a result of the work of the project performed by the bidder? Yes ____ No ____

3. Were any liens filed on the project by subcontractors or material suppliers of the bidder? Yes ____ No ____

4. Did the bidder make any claims for extra work on the project, and did said claim result in a change order? Yes ____ No ____

5. If Yes:

Project Name/Address _____

Type of Event _____

Name & Phone # of Owner: _____

FULLER AND D'ANGELO, PC
ARCHITECTS AND PLANNERS

GREENWICH PUBLIC SCHOOLS
NORTH MIANUS ELEMENTARY SCHOOL
SELECT ROOF REPLACEMENT & RELATED ITEMS
QUALIFICATION OF BIDDERS

Contact Person at Owner: _____

- E. For all contracts within the past five years: (a) List all liens or claims over \$25,000 filed against the firm and remaining undischarged or unsatisfied for more than 90 days; and (b) list and describe all liquidated damages assessed: _____

1.5 FINANCIAL INFORMATION

- A. Submit firm's most recent annual financial statement and Dun and Bradstreet Report..

1.6 OTHER INFORMATION

- A. Within the past five years has the firm, any affiliate, any predecessor company or entity or any person identified in questions number 1.1 through 1.2 above been the subject of any of the following: (Respond to each question and describe in detail the circumstances of each affirmative answer: (Attach additional pages if necessary).
1. A judgment of conviction for any business-related conduct constituting a crime under state or federal law No__ Yes__
 2. A criminal investigation or indictment for any business-related conduct constituting a crime under state or federal law? No__ Yes__
 3. A grant of immunity for any business-related conduct constituting a crime under state and federal law? No__ Yes__
 4. A federal or state suspension or debarment? No__ Yes__
 5. A rejection of any bid for lack of qualifications, responsibility or because of the submission of an informal, non-responsive or incomplete bid? No__ Yes__
 6. A denial or revocation of prequalification? No__ Yes__
 7. A voluntary exclusion from bidding/contracting agreement? No__ Yes__
 8. Any administrative proceeding or civil action seeking specific performance or restitution in connection with any public works contract except any disputed work proceeding? No__ Yes__
 9. An OSHA Citation and Notification of Penalty containing a violation classified as serious? No__ Yes__
 10. An OSHA Citation or Notification of Penalty containing a violation classified as willful? No__ Yes__
 11. A prevailing wage or supplement payment violation? No__ Yes__
 12. A State Labor Law violation deemed willful? No__ Yes__
 13. Any other federal or state Citations, Notices, violation orders, pending administrative hearings or proceedings or determinations of a violation of any labor law or regulation? No__ Yes__
 14. Any criminal investigation, felony indictment or conviction concerning formation of or any business association with, an allegedly false or fraudulent women's, minority or disadvantaged business enterprise? No__ Yes__
 15. Any denial, desertification, revocation or forfeiture of Women's Business Enterprise, Minority Business Enterprise or Disadvantaged Business Enterprise status? No__ Yes__
 16. Rejection of a low bid on a State contract for failure to meet statutory affirmative action M/WBE requirements? No__ Yes__
 17. A consent order with the NYS Department of Environmental Conservation or a federal, state or local government enforcement determination involving a violation of federal or state environmental laws? No__ Yes__
 18. Any bankruptcy proceeding? No__ Yes__
 19. Any suspension or revocation of any business or professional license? No__ Yes__
 20. Any citations, notices, violation orders, pending administrative hearings or proceedings or determinations for violation of hearings or proceedings or determinations for violation of:
 - a. Federal, state or local health laws, rules or regulations? No__ Yes__

FULLER AND D'ANGELO, PC
ARCHITECTS AND PLANNERS

GREENWICH PUBLIC SCHOOLS
NORTH MIANUS ELEMENTARY SCHOOL
SELECT ROOF REPLACEMENT & RELATED ITEMS
QUALIFICATION OF BIDDERS

- b. Federal, state or local environmental laws, rules and regulations? No__ Yes__
 - c. Unemployment insurance or workers compensation coverage or claim requirements.
No__ Yes__
 - d. ERISA (Employee Retirement Income Security Act) No__ Yes__
 - e. Federal, state or local human rights laws. No__ Yes__
 - f. Federal, state or local labor laws. No__ Yes__
 - g. Federal or state security laws. No__ Yes__
 - h. Withdrawal or an agreement to withdraw a bid submitted to a public owner or a request by a public owner to withdraw a bid? No__ Yes__
- B. During the five year period preceding the submissions of this bid, has the bidder been named as a party in any lawsuit in an action involving a claim for personal injury or wrongful death arising from performance of work related to any project in which it has been engaged? If the answer to this question is yes, list all such lawsuits, the index number associated with said suit and the status of the lawsuit at the time of the submission of this bid. No__ Yes__
- C. During the five year period preceding the submission of this bid, has the bidder been the subject of proceedings before the Department of Labor for alleged violations of the Labor Law as it relates to the payment of prevailing wages and/or supplemental payment requirements? If the answer to this question is yes, please list each such instance of the commencement of a Department of Labor proceeding, for which project such proceeding was commenced, and the status of the proceeding at the time of the submission of this bid. No__ Yes__
- D. During the five year period preceding the bidder's submission of this bid, has the bidder been the subject of proceedings involving allegations that it violated the Worker's Compensation Law including but not limited to the failure to provide proof of worker's compensation or disability coverage and/or any lapses thereof. If the answer to this question is yes, list such instance of violation and the status of the claimed violation at the time of disposition of this bid. No__ Yes__
- E. Has the bidder, its officers, directors, owner and/or managerial employees been convicted of a crime or been the subject of a criminal indictment during the five years preceding the submission of this bid? If the answer to this question is yes, list the name of the individual convicted or indicted the charge against the individual and the date of submission of the charge. No__ Yes__
- F. During the five year period preceding the bidder's submission of this bid, has the bidder been charged with and/or found guilty of any violations of federal, state, or municipal environmental and/or health laws, codes, rules and/or regulations. If the answer to this question is yes, list the nature of the charge against the bidder, the date of the charge, and the status of the charge at the time of the submission of this bid. No__ Yes__
- G. Has the bidder ever defaulted or had its surety called upon to complete any contract awarded within the past five years. If the answer to this question is yes, list the projects, the dates and the nature of the termination (convenience, suspension, for cause). No__ Yes__
- H. Has any officer or partner of the bidder's organization ever defaulted or had its surety called upon to complete any contract awarded within the past five years or been an officer or partner of some other organization that has been terminated from a project by an owner? If yes, state: No__ Yes__
- I. Name of Individual(s) _____ Name of Organization(s) Reason(s) _____

1.7 LICENSING

- A. List jurisdictions and trade categories in which your organization is legally qualified to do business, and indicate registration of license numbers, if applicable. _____

- B. List jurisdictions in which your organization's partnership or trade name is filed: _____

FULLER AND D'ANGELO, PC
ARCHITECTS AND PLANNERS

GREENWICH PUBLIC SCHOOLS
NORTH MIANUS ELEMENTARY SCHOOL
SELECT ROOF REPLACEMENT & RELATED ITEMS
QUALIFICATION OF BIDDERS

- C. Has any director, officer, owner or managerial employee had any professional license suspended or revoked? If the answer is yes, list the name of the individual, the professional license he/she formally had, whether the license was revoked or suspended and the date of the revocation or suspension. No__ Yes__

1.8 EXPERIENCE

- A. List the categories of work that your organization will perform with its own forces: _____
- B. Claims and Suits. (If the answer of any of the questions below is yes, please attach details.)
1. Have you or has any director, officer, owner or managerial employee ever failed to complete any work awarded to them? If yes, list the project(s) the date(s) and the reason(s) for the failure to complete. No__ Yes__
 2. Are there any judgments, claims, arbitration proceedings or suits pending or outstanding against your organization or its officers? No__ Yes__
 3. Has your organization filed any law suits or requested arbitration with regard to construction contracts within the last five years? No__ Yes__
 4. Within the last five years, has any officer or principal of your organization ever been an officer or principal of another organization when it failed to complete a construction contract? (If the answer is yes, please attach details.) No__ Yes__
- C. On a separate sheet, list all construction projects presently your organization has in progress or completed, giving the name of project, owner, architect, contract amount, percent complete and scheduled completion date.
- D. State total worth of work in progress and under contract: _____
- E. On the separate sheets, list all projects, not listed above, that your organization has completed or in progress in the past five years, giving the name of the project, owner, architect, contract amount, date of completion and percentage of the cost of the work performed with your own forces.
- F. State average annual amount of construction work performed during the past five years: _____
- G. On a separate sheet, list the construction experience and present commitment of the key individuals of your organization.

1.9 APPRENTICE PROGRAM

- A. Has the Firm have in place apprenticeship agreements appropriate for the type and scope of work to be performed, that have been registered with, and approved by, the Commissioner of the New York State Department of Labor pursuant to the requirements found in Article 23 of the Labor Law. No__ Yes__

1.10 REFERENCES

- A. Trade reference: _____
- B. Bank references: _____
- C. Surety: _____
1. Name of present bonding company: _____
 2. Name and address of agent: _____
 3. Name or previous bonding company: _____

1.11 CERTIFICATION

- A. The undersigned recognizes that this questionnaire is submitted for the purpose of the Greenwich Public Schools awarding a contract or approving a subcontract; acknowledges that the Owner may in its discretion, by means which it may choose, determine the truth and accuracy of all statements made herein; acknowledge that intentional submission of false or misleading information may constitute a felony under

FULLER AND D'ANGELO, PC
ARCHITECTS AND PLANNERS

GREENWICH PUBLIC SCHOOLS
NORTH MIANUS ELEMENTARY SCHOOL
SELECT ROOF REPLACEMENT & RELATED ITEMS
QUALIFICATION OF BIDDERS

Penal Law §210.40 or a misdemeanor under Penal Law §210.35 or §210.45, and may also be punishable by a fine of up to \$10,000 or imprisonment of up to five years under 18 U.S.C. §1001; and states that the information submitted in this questionnaire any attached pages is true, accurate and complete.

Dated at this day of _____

Name of Organization: _____

By: _____ Title _____

being duly sworn deposes and says that the information provided herein is true and sufficiently complete so as not to be misleading. Subscribed and sworn before me this day of: _____

Notary Public: _____ My Commission Expire: _____

1.12 See Three (3) Project Qualification of Bidder Information Forms attached - Fill In.

GREENWICH PUBLIC SCHOOLS
NORTH MIANUS ELEMENTARY SCHOOL
SELECT ROOF REPLACEMENT & RELATED ITEMS
QUALIFICATION OF BIDDERS

Project Name: _____

Company work was performed under: _____

Who was Co. Principal in charge: _____

Location: _____

Cost of Contract: _____ **Final Cost of Work:** _____

Description of work: _____

Owners Name: _____

Owner Contact: Name _____ **phone** _____ **e.mail** _____

CM Name(if applicable): _____

CM Contact: Name _____ **phone** _____ **e.mail** _____

Architect Firm: _____

Architect Contact: _____ **phone** _____ **e.mail** _____

GREENWICH PUBLIC SCHOOLS
NORTH MIANUS ELEMENTARY SCHOOL
SELECT ROOF REPLACEMENT & RELATED ITEMS
QUALIFICATION OF BIDDERS

Project Name: _____

Company work was performed under: _____

Who was Co. Principal in charge: _____

Location: _____

Cost of Contract: _____ **Final Cost of Work:** _____

Description of work: _____

Owners Name: _____

Owner Contact: Name _____ **phone** _____ **e.mail** _____

CM Name(if applicable): _____

CM Contact: Name _____ **phone** _____ **e.mail** _____

Architect Firm: _____

Architect Contact: _____ **phone** _____ **e.mail** _____

GREENWICH PUBLIC SCHOOLS
NORTH MIANUS ELEMENTARY SCHOOL
SELECT ROOF REPLACEMENT & RELATED ITEMS
QUALIFICATION OF BIDDERS

Project Name: _____

Company work was performed under: _____

Who was Co. Principal in charge: _____

Location: _____

Cost of Contract: _____ **Final Cost of Work:** _____

Description of work: _____

Owners Name: _____

Owner Contact: Name _____ **phone** _____ **e.mail** _____

CM Name(if applicable): _____

CM Contact: Name _____ **phone** _____ **e.mail** _____

Architect Firm: _____

Architect Contact: _____ **phone** _____ **e.mail** _____

END OF SECTION

SECTION 00 7300
SUPPLEMENTARY CONDITIONS

PART 1 GENERAL

1.1 SUMMARY

- A. These Supplementary Conditions amend and supplement the Agreement and other provisions of the Contract Documents as indicated below. All provisions that are not so amended or supplemented remain in full force and effect.
- B. The terms used in these Supplementary Conditions that are defined in the Agreement Information for Bidders, have the meanings assigned to them in the Agreement.

1.2 RELATED SECTIONS

- A. Section 01 1000 - Summary of Contract for additional definitions.

1.3 MODIFICATIONS TO INFORMATION TO BIDDERS PART 2

- A. Insurance Procedure - Insurance Requirements, Par G: Certificate Holder: Add the following: "Fuller and D'Angelo, P.C. Architects and Planners and their Consultants. Add to all applicable insurance policies"

1.4 MODIFICATIONS TO THE AGREEMENT

- A. Article 1 Definitions
 - 1. Add "Supplements to Bid Form" to list of documents which constitute the "Contract"
- B. Article 20 Permits
 - 1. Delete and substitute the following:
"Permits: The Owner will obtain and pay for all permits required for this project. Contractor shall provide all insurance certificates to local officials, as required, to activate the permits."
- C. Article 27 Moneys May Be Retained
 - 1. Add the following: Refer to Section 01 2000 - Price and Payment Procedures for retainage and other additional requirements."
- D. Article 27
 - 1. Extra Work, Add at the end of the Paragraph, "that no Extra Work, in the form of Change Order Work to the project is to take place without formal written consent from the Owner. The Contractor at the Owners request is to expeditiously obtain pricing both labor and materials and OH+P for the full total amount of additional work and present same to the Owner and Construction Manager for review and approvals of the work prior to executing the work except in the case of emergency as decided by the Contractor, Owner and Construction Management Team. All standard Extra Work performed shall started only after written approval of the formal Change Order by the Owner. Extra Work performed by the Contractor prior to written consent is subject to not being fully and or partially reimbursed to the Contractor if approvals are not acquired prior to performing the work."
- E. Add New Article
 - 1. "Article 37 Sub-contractor/Vendor Town Review and Approval: The Contractor Prior to awarding a subcontractor or making purchases from a vendor who will be performing the work requires to have their credentials produced for the Town's review.
- F. Add New Article 38
 - "Abandonment of Work or other Default: If the work shall be abandoned, or any part thereof shall be sublet without previous written consent of the Town/Board of Education, or the contract or any monies payable hereunder shall be assigned otherwise than as herein specified, or if at any time the Superintendent or designee shall be of the opinion and shall so certify in writing, that the conditions herein specified as to rate of progress are not being complied with, or that the work or

FULLER AND D'ANGELO, PC
ARCHITECTS AND PLANNERS

GREENWICH PUBLIC SCHOOLS
NORTH MIANUS ELEMENTARY SCHOOL
SELECT ROOF REPLACEMENT & RELATED ITEMS
SUPPLEMENTARY CONDITIONS

any part thereof is being unnecessarily or unreasonably delayed, or that the Contractor has violated or is in default under any of the provisions of the contract, or if the Contractor becomes bankrupt or insolvent or goes or is put into liquidation or dissolution, either voluntarily or involuntarily, or petitions for an arrangement or reorganization under the bankruptcy act, or makes a general assignment for the benefit of creditors or otherwise acknowledges insolvency, the happening of any of which shall be and constitute a default under the contract, the Town/Board of Education may designate, and the Town/Board of Education may, upon giving such notice, by contract or otherwise as it may determine, complete the work of such part thereof and charge the entire cost and expense of so completing the work, the Town/Board of Education shall be entitled to reimbursement from the Contractor and the Contractor agrees to pay to the Town/Board of Education any losses, damages, costs and expenses, including attorney's fees, sustained or incurred by the Town/Board of Education by reason of any of the foregoing causes. For the purpose of such completion, the Town/Board of Education may for itself or for any Contractors employed by the Town/Board of Education, take possession of and use or cause to be used, any and all materials, equipment, plant, machinery, appliances, tools, supplies and such other items of every description that may be found or located at the site of the work.

All costs, expenses, losses, damages, attorney's fees, and any and all other charges incurred by the Town/Board of Education under this deducted and/or paid by the Town/Board of Education out of any monies due or article shall be charged against the Contractor and deducted and/or paid by the Town/Board of Education out of any monies due to payable or to become due or payable under the Contract to the Contractor. In computing the amounts chargeable to the Contractor, the Town/Board of Education shall not be held to a basis of the lowest prices for which the completion of the work or any part thereof might have been accomplished, but all sums actually paid or obligated therefore to effect is prompt completion shall be charged to and against the account of the Contractor. In case the costs, expenses, losses, damages, attorneys' fees and other charges together with all payments therefore made to and for the account of the Contractor are less than the sum which would have been payable under the contract if the work had been properly performed and completed by the Contractor, the Contractor shall be entitled to receive the difference, and in case such costs, expenses, losses, damages, attorneys' fees and other charges, together with all payments, theretofore made to or for the account of the Contractor shall exceed the said sum, the Contractor shall pay the amount of the excess to the Town/Board of Education.

PART 2 PRODUCTS - NOT USED

PART 3 EXECUTION - NOT USED

END OF SECTION

FULLER AND D'ANGELO, PC
ARCHITECTS AND PLANNERS

GREENWICH PUBLIC SCHOOLS
NORTH MIANUS ELEMENTARY SCHOOL
SELECT ROOF REPLACEMENT & RELATED ITEMS
SUMMARY OF CONTRACT

**SECTION 01 1000
SUMMARY OF CONTRACT**

PART 1 GENERAL

1.1 RELATED DOCUMENTS

- A. Drawings and general provisions of the Contract, including General Conditions and other Division 1 Specification Sections, apply to this Section.

1.2 PROJECT

- A. Owner's Name: Greenwich Public Schools
290 Greenwich Avenue
Greenwich CT 06830
- B. Architect's Name: Fuller and D'Angelo, P.C.
45 Knollwood Road
Elmsford, NY 10523

1.3 PROJECT DESCRIPTION

- A. The Project consists of a Select Roof Replacement and Related Items, North Mianus School, 309 Palmer Road, Greenwich CT 06878.

1.4 DEFINITIONS

- A. General: Refer to Agreement for additional Basic Contract definitions.
- B. Owner: The term "Owner" shall mean Greenwich Public Schools and their duly authorized representative.
- C. The word "Owner" and the words "School Board", "City School District", "Board of Education", "Union Free School District", "Central School District", "Town/School Board" etc., shall have the same meaning.
- D. Architect: The term "Architect" or "Engineer" or the words "Architect/Engineer" shall mean the Professional Engineer/Architect responsible for the contract documents Fuller & D'Angelo, P.C. Architects & Planners 45 Knollwood Road, Elmsford, N.Y. 10523.
- E. Owner's Representative: The term Owner's Representative shall mean Dan Watson, Director of Facilities.
- F. Contractor for Construction: The term "Contractor for Construction", "General Contractor", "Mechanical Contractor", "Contractor for General Work", "Construction Contractor", "Plumbing Contractor", "Electrical Contractor", and "Roofing Contractor" shall have the same meaning.
- G. "Approved": The term "approved," when used in conjunction with Architect's action on Contractor's submittals, applications, and requests, is limited to Architect's duties and responsibilities as stated in the Section 01 3000 - Administrative Requirements.
- H. "Directed": Terms such as "directed," "requested," "authorized," "selected," "approved," "required," and "permitted" mean directed or requested by Contracting Officer or Agency, and similar phrases.
- I. "Indicated": The term "indicated" refers to graphic representations, notes, or schedules on Drawings; or to other paragraphs or schedules in Specifications and similar requirements in the Contract Documents. Terms such as "shown," "noted," "scheduled," and "specified" are used to help the user locate the reference.
- J. "Regulations": The term "regulations" includes laws, ordinances, statutes, and lawful orders issued by authorities having jurisdiction, as well as rules, conventions, and agreements within the construction industry that control performance of the Work.
- K. "Furnish": The term "furnish" means to supply and deliver to Project site, ready for unloading, unpacking, assembly, installation, and similar operations.

FULLER AND D'ANGELO, PC
ARCHITECTS AND PLANNERS

GREENWICH PUBLIC SCHOOLS
NORTH MIANUS ELEMENTARY SCHOOL
SELECT ROOF REPLACEMENT & RELATED ITEMS
SUMMARY OF CONTRACT

- L. "Install": The term "install" describes operations at Project site including unloading, temporary storage, unpacking, assembling, erecting, placing, anchoring, applying, working to dimension, finishing, curing, protecting, cleaning, and similar operations.
- M. "Provide": The term "provide" means to furnish and install, complete and ready for the intended use.
- N. "Installer": An installer is Contractor or another entity engaged by Contractor, as an employee, subcontractor, or contractor of lower tier, to perform a particular construction operation, including installation, erection, application, and similar operations.
- O. The term "experienced," when used with the term "installer," means having successfully completed a minimum of five previous projects similar in size and scope to this Project; being familiar with the special requirements indicated; and having complied with requirements of authorities having jurisdiction.
 - 1. Using a term such as "carpentry" does not imply that certain construction activities must be performed by accredited or unionized individuals of a corresponding generic name, such as "carpenter." It also does not imply that requirements specified apply exclusively to trades people of the corresponding generic name.
- P. "Project site" is the space available for performing construction activities, either exclusively or in conjunction with others performing other work as part of Project. The extent of Project site is shown on the Drawings and may or may not be identical with the description of the land on which Project is to be built.
- Q. The term "Building Code" shall mean the Building Code of the State of Connecticut including all amendments and reference standards to date.
- R. "Work" - Labor, materials, equipment, apparatus, controls, accessories, and all other items customarily furnished and/or required for proper and complete disconnection and reconnection, installation of new work.
- S. "Wiring" - Conduit, fittings, wire, junction and outlet boxes, switches, cutouts, and receptacles and all items necessary or required in connection with or relating to such wiring.
- T. "Concealed" - Embedded in masonry or other construction, installed behind wall furring, within double partitions, or hung ceilings, in trenches, or in crawl spaces.
- U. "Exposed" - Not installed underground or "Concealed" as defined above.

1.5 CONTRACT DESCRIPTION

- A. Contract Type: A single prime contract based on a Stipulated Price as described in the Form of Agreement .
- B. Local custom and trade-union jurisdictional settlements do not control the scope of Work included in each prime contract. When a potential jurisdictional dispute or similar interruption of work is first identified or threatened, the affected prime contracts shall promptly negotiate a reasonable settlement to avoid or minimize the pending interruption and delays.
- C. Liquidated Damages - See 01 1000 Article 1.13.

1.6 SUBCONTRACTORS/SUPPLIERS

- A. Submittal of Primary Sub Contractors and Suppliers include but not limited to the following:
- B. General Contractor:
 - 1. Removals
 - 2. Limited Masonry.
 - 3. Roofing and sheathing
 - 4. Cutting and Patching

1.7 DESCRIPTION OF ALTERATIONS WORK

- A. Scope of selective removal work is shown on drawings and is specified .

FULLER AND D'ANGELO, PC
ARCHITECTS AND PLANNERS

GREENWICH PUBLIC SCHOOLS
NORTH MIANUS ELEMENTARY SCHOOL
SELECT ROOF REPLACEMENT & RELATED ITEMS
SUMMARY OF CONTRACT

- B. Scope of Removals and Replacement of Select Roof Areas as indicated in Construction Documents.

1.8 WORK SCHEDULE

- A. Project is designed for Removals and Installations are scheduled for Summer 2025 School Recess. No work shall be performed when School is fully occupied.

1.9 OWNER OCCUPANCY

- A. Greenwich Public Schools intends to occupy the Project upon Substantial Completion. The construction completion date is August 22, 2025. - Close-out documents due by September 15, 2025 See other Milestone dates below.
- B. Cooperate with Greenwich Public Schools to minimize conflict and to facilitate Greenwich Public Schools's operations. Coordinate any shut downs with the District Five (5) days in advance, no shut downs will be permitted without prior authorization.
- C. Schedule the Work to accommodate Owner's occupancy.

1.10 CONTRACTOR USE OF SITE AND PREMISES

- A. Construction Operations: Limited to areas noted on Drawings.
- B. Arrange use of site and premises to allow:
1. Greenwich Public Schools occupancy.
 2. Use of site and premises by the public.
- C. Provide access to and from site as required by law and by Greenwich Public Schools:
1. Emergency Building Exits During Construction: Keep all exits required by code open during construction period; provide temporary exit signs if exit routes are temporarily altered.
 2. Do not obstruct roadways, sidewalks, or other public ways without Owner permission and coordination.
- D. Time Restrictions:
1. Limit conduct of especially noisy exterior work to when the building is unoccupied.
 2. Contractors shall comply with Local Noise Ordinance. Work disrupting the community must be performed with the following hours:
 - a. Monday thru Friday: 8 AM to 6 PM.
 - b. Saturdays: 9 AM to 5 PM with permissions
 - c. Sundays: No Work on the Exterior allowed
- E. Construction deliveries shall not occur during the hours of 7:30 AM and 9:00 AM and 2:00 PM and 3:00 PM, when school buses are arriving or leaving the school grounds, or for Summer events.
- F. Only materials and equipment, which are to be used directly in the work, shall be brought to and stored on the project site by the Contractor. After equipment is no longer required for the work, it shall be promptly removed from the project site. Protection of construction materials and equipment stored at the project site from weather, theft, damage and all other adversity is solely the responsibility of the Contractors.
- G. Contractor shall ensure that the work, at all times, is performed in a manner that affords reasonable access, both vehicular and pedestrian, to the site of the work and all adjacent areas. The work shall be performed, to the fullest extent reasonably possible, in such a manner that public areas adjacent to the site of the work shall be free from all debris, building materials and equipment likely to cause hazardous conditions. Without limitation of any other provision of the Contract Documents, the contractor shall use its best efforts to minimize any interference with the occupancy or beneficial use of:
1. Any areas and buildings adjacent to the site of the work or;
 2. The Building in the event of partial occupancy as more..
- H. Without prior approval of the Owner, the Contractor shall not permit any workers to use any existing facilities at the Project site, including, without limitations, lavatories, toilets, entrances and parking areas other than those designated by the Owner. Without limitation of any other provision of the Contract

FULLER AND D'ANGELO, PC
ARCHITECTS AND PLANNERS

GREENWICH PUBLIC SCHOOLS
NORTH MIANUS ELEMENTARY SCHOOL
SELECT ROOF REPLACEMENT & RELATED ITEMS
SUMMARY OF CONTRACT

Documents, the Contractor shall use its best efforts to comply with the rules and regulations promulgated by the Owner in connection with the use and occupancy of the Project Site, and the Building, as amended from time to time. The Contractor shall immediately notify the Owner in writing if during the performance of the Work, the Contractor finds compliance with any portion of such rules and regulations to be impracticable, setting forth the problems of such compliance and suggesting alternatives through which the same results intended by such portions of the rules and regulations can be achieved. The Owner may, in the Owner's sole discretion, adopt such suggestions, develop new alternatives or require compliance with the existing requirements of the rules and regulations. The Contractor shall also comply with all insurance requirements, applicable to use, and occupancy of the Project Site and the Building.

- I. Schedule deliveries to minimize space and time requirements for storage of materials and equipment on-site.
- J. Lock automotive type vehicles such as passenger cars and trucks and other types of mechanized and motorized construction equipment, when parked and unattended, to prevent unauthorized use. Do not leave such vehicles or equipment unattended with the motor running or the ignition key in place.
- K. Keep public areas such as hallways, stairs, elevator lobbies and toilet rooms free from accumulation of waste material, rubbish or construction debris.
- L. Smoking, drinking of alcoholic beverages or open fires will not be permitted on the project site.

1.11 AVAILABILITY OF EXISTING SITE

- A. The existing building and site work areas for Base Bid will be available to the Contractors as follows:
 - 1. June 26, 2025 through August 22, 2025: Dawn to Dusk subject to Local Noise ordinance.
 - 2. **While school is not in session** school holidays, summer school recess and weekends work hours Monday through Friday are:
 - a. 7:00 AM thru 8:00 PM
 - 3. School holidays, weekends work hours are: Saturday
 - a. 9:00 AM thru 6:00 PM
 - 4. The School shall be accessible for shop drawing field measurements following School protocols and only between 4pm and 8pm weekdays, or as arranged with District personnel.
- B. Upon request by the Contractor, the building may be made available, at the discretion of the Owner in addition to the above listed hours, before the formal contract date. A request for use during these off-regular hours must be made at least two (2) days before the use. Such off-hours may include Saturdays, and Holidays.
- C. If the Contractor requests the use of the facility for off-hours to maintain the scheduled completion date, the Contractor shall pay all additional costs in connection with opening, providing security and project management expenses incurred with no costs to the Owner. All expenses shall be deducted from the Contractors contract price. Comply with other portions of this Section.
 - 1. Weekend, Holiday and Night Work:
 - a. The contractor shall make no claim for delay for the inability of the Owner to make the site available for off-hours work. Should the Owner make the site available during these hours at the contractor's request, the cost will be borne by the Contractor.
- D. **THE CONTRACTOR SHALL BE REQUIRED TO PERFORM SCHEDULED WORK WITHIN AND ON ROOFS OF THE EXISTING BUILDING ONLY DURING THE TIME PERIODS INDICATED AND SHALL INCLUDE IN THE BID ALL COSTS FOR LABOR, MATERIAL, ETC. INCLUDING PREMIUM TIME TO PERFORM THE WORK, PER THE TIME PERIOD.**

1.12 WORK SEQUENCE

- A. Start of Work - Letter of Award of Contract.
- B. **MILESTONE SCHEDULE - Start of Construction:**
 - 1. **PHASE 1 - ADMINISTRATIVE**

FULLER AND D'ANGELO, PC
ARCHITECTS AND PLANNERS

GREENWICH PUBLIC SCHOOLS
NORTH MIANUS ELEMENTARY SCHOOL
SELECT ROOF REPLACEMENT & RELATED ITEMS
SUMMARY OF CONTRACT

- a. Start Date: Letter of Award
 - a) Tasks: Schedule of Values, Progress Schedule, Contracts, Bonds and Insurance, Field verification of existing conditions, and submittals,
- b. Completion Date: March 11, 2025
- 2. **PHASE 2 - Procurement of MATERIALS:**
 - a. Start Date: Letter of Award.
 - a) Tasks: Procurement of Long Lead Materials for Construction.
 - b. Completion Date: June 13, 2025
- 3. **PHASE 3 - Project CONSTRUCTION START AND FINISH**
 - a. START DATE: June 26, 2025
 - b. TASKS: Remove and Replace Base Bid Work Scope and Related Work
 - c. Punchlist ready by August 20, 2025
 - d. CONSTRUCTION COMPLETION DATE: August 22, 2025
- C. Project Completion Date: September 15, 2025
- D. Coordinate construction schedule and operations with Owner and Construction Manager.

1.13 CONTRACT NO. 1 - GENERAL CONSTRUCTION

- A. The work of the Contract includes but not limited to the following: Base Bid, Alternates, and Allowances
 - 1. All front end documentation, schedules, submittals, field measurements and preparation of shop drawings, followed by ordering of piping and equipment.
 - 2. Removals.
 - 3. Limited Masonry
 - 4. Roof Insulation
 - 5. Roofing and related work - EPDM roofing
 - 6. Sealants
 - 7. Rough Carpentry
 - 8. Cutting and Patching.
 - 9. Temporary Protection of openings and work areas .
 - 10. Provision of close out documents, including but not limited to as-builts, operations manuals and warranty /guarantees.

1.14 LIQUIDATED DAMAGES

- A. Failure to meet the Schedule or Milestones shall have a \$1000 per day penalty applied by the Owner. Should school start and work not be completed per the schedule, this amount increases to \$1500 per day.

PART 2 PRODUCTS - NOT USED

PART 3 EXECUTION - NOT USED

END OF SECTION

FULLER AND D'ANGELO, PC
ARCHITECTS AND PLANNERS

SECTION 01 2000
PRICE AND PAYMENT PROCEDURES

PART 1 GENERAL

1.1 RELATED DOCUMENTS

- A. Drawings and general provisions of the Contract, including General Conditions and other Division 1 Specification Sections, apply to this Section.

1.2 SECTION INCLUDES

- A. Procedures for preparation and submittal of applications for progress payments.
- B. Change procedures.
- C. Procedures for preparation and submittal of application for final payment.

1.3 RELATED REQUIREMENTS

- A. Owner's Agreement and Front End documents.

1.4 SCHEDULE OF VALUES

- A. Form to be used: AIA G702/ AIA G703.
- B. Forms filled out by hand will not be accepted.
- C. Submit Schedule of Values in duplicate within 10 days after date Notice of Award.
- D. Format: Utilize the Table of Contents of this Project Manual. Identify each line item with number and title of the specification Section.
- E. Revise schedule to list approved Change Orders, with each Application For Payment.
- F. Provide a separate line item for the following: (where applicable)
 - 1. Labor and materials, when payment is anticipated for material not yet installed
 - 2. Each Allowance.
 - 3. Bonds, if required.
 - 4. Each alternates
 - 5. As-built Drawings.
 - 6. Testing.
 - 7. Punch List
 - 8. Final Cleaning
 - 9. Closeout Documents
 - 10. Identify line items being performed by subcontractors.

1.5 APPLICATIONS FOR PROGRESS PAYMENTS

- A. Payment Period: Submit no more that one (1) payment per month until scheduled completion date.
- B. Forms filled out by hand will not be accepted.
- C. For each item, provide a column for listing each of the following:
 - 1. Item Number.
 - 2. Description of work.
 - 3. Scheduled Value.
 - 4. Previous Applications.
 - 5. Work in Place and Stored Materials under this Application.
 - 6. Total Completed and Stored to Date of Application.
 - 7. Percentage of Completion.
 - 8. Balance to Finish.
 - 9. Retainage.

GREENWICH PUBLIC SCHOOLS
NORTH MIANUS ELEMENTARY SCHOOL
SELECT ROOF REPLACEMENT & RELATED ITEMS
PRICE AND PAYMENT PROCEDURES

- D. Execute certification by signature of authorized officer.
- E. Use data from approved Schedule of Values. Provide dollar value in each column for each line item for portion of work performed and for stored Products.
- F. List each authorized Change Order as a separate line item, listing Change Order number and dollar amount as for an original item of Work.
- G. Submit three copies of each Application for Payment. (Electronic Processing may be acceptable)
- H. Include the following with the application:
 - 1. Transmittal letter as specified for Submittals in Section 01 3000.
 - 2. Construction progress schedule, revised and current as specified in Section 01 3000.
 - 3. Waivers of Mechanic's Lien: With each Application for Payment, submit waivers of mechanic's liens from contractor, subcontractors, sub-subcontractors, and suppliers for construction period covered by the previous application.
 - 4. Owner reserves the right to designate which entities involved in the Work must submit waivers.
 - 5. Submit Final Application for Payment with or preceded by final waivers from every entity involved with performance of the Work covered by the application who is lawfully entitled to a lien.
 - 6. Waiver Forms: Submit waivers of lien on forms, acceptable to Owner.
 - 7. Certified Payrolls; All Applications for Payment must be accompanied with certified payrolls for all Contract Work performed. In addition each contractor and sub-contractor shall submit to the Owner each application, a transcript of the original payroll record subscribed and affirmed as true under penalties of perjury. The Owners shall be required to receive and maintain such payroll records. The original payrolls or transcripts shall be preserved for three years from the completion of the work on the awarded project.
 - a. Submit certification that all personnel listed on certified payrolls have successfully completed an OSHA construction safety and health course of at least 10 hours prior to performing any work on the project.
- I. Project record documents as specified in Section 01 7800, shall be available for review by Greenwich Public Schools as a prerequisite for approval of payment.
- J. Affidavits attesting to off-site stored products.
- K. The Owner shall retain Five (5) percent of the amount of each payment.

1.6 INITIAL APPLICATION FOR PAYMENT:

- A. Administrative actions and submittals that must precede or coincide with submittal of first Application for Payment include the following:
 - 1. Names of full time project manager, on site superintendent, and foreman. Refer to the Agreement for addition requirements.
 - 2. List of subcontractors, suppliers and fabricators: Refer to Section 01 100 Summary of Contract(s) .
 - 3. Schedule of Values.
 - 4. Contractor's Construction Schedule (preliminary if not final).
 - 5. Products list.

1.7 APPLICATION FOR PAYMENT AT SUBSTANTIAL COMPLETION

- A. Refer to the Agreement and with Requirements of Section 01 7800 - Closeout Submittals.

1.8 MODIFICATION PROCEDURES

- A. Refer to the Agreement for requirements.
- B. The Contractor shall be responsible for informing others in it's employ, subcontractor's whose work is affected by any modifications.
- C. Computation of Change in Contract Amount:

FULLER AND D'ANGELO, PC
ARCHITECTS AND PLANNERS

GREENWICH PUBLIC SCHOOLS
NORTH MIANUS ELEMENTARY SCHOOL
SELECT ROOF REPLACEMENT & RELATED ITEMS
PRICE AND PAYMENT PROCEDURES

1. Refer to the Agreement.
- D. Execution of Change Orders: The Owner will issue Change Orders for signatures of parties as provided in the Conditions of the Contract.
- E. Change Orders need to be broken down to include Labor, Materials, Rentals, a 10% Mark-up for Overhead and Profit by the contractor are the Maximum amount that will be considered.
- F. After execution of Change Order, promptly revise Schedule of Values and Application for Payment forms to record each authorized Change Order as a separate line item and adjust the Contract Sum.
- G. Promptly revise progress schedules to reflect any change in Contract Time, revise sub-schedules to adjust times for other items of work affected by the change, and resubmit.
- H. Promptly enter changes in Project Record Documents.

1.9 APPLICATION FOR PAYMENT AFTER SCHEDULED COMPLETION DATE

- A. In the event the work is not completed by the schedule date, listed in Section 01 1000 - Summary of Contract, and in addition to the other remedies described, the Architect will not review progress payment requisitions submitted after the construction completion date, and the District will not issue any progress payments after that date, until all work is completed.
 1. Only one requisition for work performed after the construction completion date may be submitted, and it may be submitted only when all work is complete and a Punch List inspection is conducted; said requisition may be submitted when the work at 100% complete, less 5% retainage.

1.10 APPLICATION FOR FINAL PAYMENT

- A. Submit Affidavit for Final Payment included in the Project Manual.
- B. Comply with Section 01 7800 - Closeout Submittals
- C. It is understood by the Contractor that the maximum payment due the contractor prior to final payment shall be Ninety (95%) of the Contract amount and the final Five (5%) will be due only after the completion and submittal of all requirements of Section 01 7800 - Closeout Submittals are met, including completion of all "punch list" items.

END OF SECTION

**SECTION 01 2100
ALLOWANCES**

PART 1 GENERAL

1.1 RELATED DOCUMENTS

- A. Drawings and general provisions of the Contract, including General Conditions and other Division 1 Specification Sections, apply to this Section.

1.2 SECTION INCLUDES

- A. Cash allowances.

1.3 RELATED REQUIREMENTS

- A. Section 01 2000 - Price and Payment Procedures: Additional payment and modification procedures.

1.4 CASH ALLOWANCES

- A. Contractor's costs for products, delivery, installation, labor, insurance, payroll, taxes, bonding, equipment rental, overhead and profit will be included in Change Orders authorizing expenditure of funds from this Cash Allowance.
- B. Fuller and D'Angelo, P.C. Responsibilities:
1. Consult with Architect, for consideration and selection of products, suppliers, and installers.
 2. Select products in consultation with Greenwich Public Schools and transmit decision to Contractor.
 3. Prepare Change Order.
- C. Contractor Responsibilities:
1. Assist Fuller and D'Angelo, P.C. in selection of products, suppliers, and installers.
 2. Obtain proposals from suppliers and installers and offer recommendations.
 3. On notification of which products have been selected, execute purchase agreement with designated supplier and installer.
 4. Arrange for and process shop drawings, product data, and samples. Arrange for delivery.
 5. Promptly inspect products upon delivery for completeness, damage, and defects. Submit claims for transportation damage.
- D. Differences in costs will be adjusted by Change Order.

1.5 ALLOWANCES SCHEDULE

A. CONTRACT - GENERAL CONTRACTOR

1. CASH ALLOWANCE

- a. Cash Allowance **GC-1**: Include an allowance of Twenty Thousand 00/100 (\$20,000.00) DOLLARS for use according to the Owner's instructions.

TOTAL ALLOWANCES GENERAL CONSTRUCTION

Twenty Thousand _____
_____ (\$20,000.00)
DOLLARS

(Sum of 1.6.A..1 to be inserted on bid form). Section 01 2100 - Allowances to be submitted with bid and shown on bid form.

PART 2 PRODUCTS - NOT USED

PART 3 EXECUTION - NOT USED

END OF SECTION

SECTION 01 3000
ADMINISTRATIVE REQUIREMENTS

PART 1 GENERAL

1.1 RELATED DOCUMENTS

- A. Drawings and general provisions of the Contract, including General Conditions and other Division 1 Specification Sections, apply to this Section.

1.2 SECTION INCLUDES

- A. Preconstruction meeting.
- B. Progress meetings.
- C. Construction progress schedule.
- D. Submittals for review, information, and project closeout.
- E. Number of copies of submittals.
- F. Submittal procedures.

1.3 RELATED REQUIREMENTS

- A. Section 01 1000 - Summary of Contract: Work covered by .
- B. Section 01 3553 - Site Safety and Security Procedures
- C. Section 01 7000 - Execution: Additional coordination requirements.
- D. Section 01 7419 - Construction Waste Management and Disposal.
- E. Section 01 7800 - Closeout Submittals: Project record documents.

1.4 PROJECT COORDINATION

- A. Project Coordinator: Dan Watson, Director of Facilities .
- B. During construction, coordinate use of site and facilities through the Project Coordinator.
- C. Comply with Project Coordinator's procedures for intra-project communications; submittals, reports and records, schedules, coordination drawings, and recommendations; and resolution of ambiguities and conflicts.
- D. Comply with instructions of the Project Coordinator for use of temporary utilities and construction facilities.
- E. Make the following types of submittals to Owner's Representative.
 - 1. Requests for interpretation.
 - 2. Requests for substitution.
 - 3. Shop drawings, product data, and samples.
 - 4. Test and inspection reports.
 - 5. Design data.
 - 6. Manufacturer's instructions and field reports.
 - 7. Applications for payment and change order requests.
 - 8. Progress schedules.
 - 9. Correction Punch List and Final Correction Punch List for Substantial Completion.
 - 10. Closeout submittals.

PART 2 PRODUCTS - NOT USED

PART 3 EXECUTION

3.1 PRECONSTRUCTION MEETING

- A. Project Coordinator will schedule a meeting after Notice of Award.

GREENWICH PUBLIC SCHOOLS
NORTH MIANUS ELEMENTARY SCHOOL
SELECT ROOF REPLACEMENT & RELATED ITEMS
ADMINISTRATIVE REQUIREMENTS

- B. Attendance Required:
 - 1. Greenwich Public Schools.
 - 2. Fuller and D'Angelo, P.C..
 - 3. Contractor and Major Sub- Contractors.
- C. Agenda:
 - 1. Letter of Award
 - 2. Execution of Greenwich Public Schools-Contractor Agreement.
 - 3. Submission of executed bonds and insurance certificates within 7 days after LOI.
 - 4. Distribution of Contract Documents.
 - 5. Submission of list of Subcontractors, schedule of values, and progress schedule within 7 days.
 - 6. Designation of personnel representing parties to Contract and Architect.
 - 7. Procedures and processing of field decisions, submittals, substitutions, applications for payments, proposal request, Change Orders, and Contract closeout procedures.
 - 8. Scheduling of the project.
 - 9. Use of premises by Greenwich Public Schools and Contractor(s) .
 - 10. Greenwich Public Schools's requirements and occupancy prior to completion.
 - 11. Construction facilities and controls provided by Greenwich Public Schools.
 - 12. Temporary utilities provided by Greenwich Public Schools.
 - 13. Survey existing facilities prior to starting construction.
 - 14. Security and housekeeping procedures.
 - 15. Procedures for testing.
- D. Architect Roofing Consultant will record minutes and distribute copies within five days after meeting to all participants. Objections to the Minutes should be submitted in writing within three business days otherwise they will be considered substantially correct. Contractor shall distribute to all entities of the Contractor affected by decisions made.

3.2 PROGRESS MEETINGS

- A. Schedule and administer meetings throughout progress of the Work at maximum at two week intervals.
- B. Attendance Required:
 - 1. Contractor.
 - 2. Greenwich Public Schools.
 - 3. Fuller and D'Angelo, P.C..
 - 4. Watsky Associates
 - 5. Contractor's Superintendent.
 - 6. Major Subcontractors.
- C. Agenda:
 - 1. Review minutes of previous meetings.
 - 2. Review of Work progress.
 - 3. Field observations, problems, and decisions.
 - 4. Identification of problems that impede, or will impede, planned progress.
 - 5. Review of submittals schedule and status of submittals.
 - 6. Review construction safety programs.
 - 7. Review exiting and and separation of construction
 - 8. Maintenance of progress schedule.
 - 9. Corrective measures to regain projected schedules.
 - 10. Planned progress during succeeding work period.
 - 11. Coordination of projected progress.

FULLER AND D'ANGELO, PC
ARCHITECTS AND PLANNERS

GREENWICH PUBLIC SCHOOLS
NORTH MIANUS ELEMENTARY SCHOOL
SELECT ROOF REPLACEMENT & RELATED ITEMS
ADMINISTRATIVE REQUIREMENTS

12. Maintenance of quality and work standards.
 13. Effect of proposed changes on progress schedule and coordination.
 14. Review change Orders, RFI's and Clarification Sketches.
 15. Other business relating to Work.
- D. Owner's Representative or Architect will record minutes and distribute copies within five days after meeting to all participants. Objections to the Minutes should be submitted in writing within three business days otherwise they will be considered substantially correct. Contactor shall distribute to all entities of the Contractor affected by decisions made.

3.3 COORDINATION MEETINGS

- A. The Contractor shall schedule and hold weekly general project coordination meetings with the Owner's Representative, to review the work schedule for the week in order to insure the planned work does not conflict with facility operations.
1. One week before the scheduled week, a detailed meeting shall be held to review various detailed aspects of the project.

3.4 CONSTRUCTION PROGRESS SCHEDULE

- A. Responsibility
1. The Roofing Contractor shall be responsible for preparing and updating the contract progress schedule.
 - a. The Roofing Contract shall be responsible for preparing and updating the contract progress schedule.
 2. Within 10 days after date of the Notice of Award, the Contractor shall submit preliminary schedule .
 3. If preliminary schedule requires revision after review, submit revised schedule within 5 days.
 4. Within 3 days after joint review, submit complete schedule.
 5. Submit updated schedule with each Application for Payment.

3.5 SUBMITTALS FOR REVIEW

- A. All submittals are the product and the property of the Contractor. The Owner or Architect shall not be responsible for the contractor's construction means, methods or techniques: safety precautions or programs; Acts or admissions; or failure to carry out the work in accordance to the contract documents. Submittals shall be made in one full submission, with all items together. Partial submittals shall be returned, un - reviewed.
- B. Shop Drawing Submittals shall be submitted no later than twenty (20) days after Letter of Award of Contract. No further payments will be made to the contractor until all of the following submittals are made:
- C. When the following are specified in individual sections, including but not limited to the following, submit them for review:
1. Schedule of Values
 2. Schedule
 3. Shop drawings and data sheets.
 4. Samples for verification.
 5. ALL SUBMITTALS FOR MATERIALS SHALL BE FOR FULL INFORMATION ONLY, NO PARTIAL SUBMITTALS SHALL BE ACCEPTED
- D. Submit to Fuller and D'Angelo, P.C. for review for the limited purpose of checking for conformance with information given and the design concept expressed in the contract documents.
- E. Samples will be reviewed only for aesthetic, color, or finish selection.
- F. The Architect shall review and approve or take other appropriate action on the Contractor submittals, such as shop drawings, product data, samples and other data, which the Contractor is required to submit, but

FULLER AND D'ANGELO, PC
ARCHITECTS AND PLANNERS

GREENWICH PUBLIC SCHOOLS
NORTH MIANUS ELEMENTARY SCHOOL
SELECT ROOF REPLACEMENT & RELATED ITEMS
ADMINISTRATIVE REQUIREMENTS

only for the limited purpose of checking for conformance with the design concept and the information shown in the Construction Documents. This review shall not include review of the accuracy or completeness of details, such as quantities, dimensions, weights or gauges, fabrication processes, construction means or methods, coordination of the work with other trades or construction safety precautions, all of which are the sole responsibility of the Contractor. The Architect's review shall be conducted with reasonable promptness while allowing sufficient time in the Architect's judgment to permit adequate review. Review of a specific item shall not indicate that the Architect has reviewed the entire assembly of which the item is a component. The Architect shall not be responsible for any deviations from the Construction Documents not brought to the attention of the Architect, in writing, by the Contractor. The Architect shall not be required to review partial submissions or those for which submissions of correlated items have not been received.

- G. Marking or comments on shop drawings shall not be construed as relieving the Contractor from compliance with the contract project plans and specifications, nor departure therefrom. The contractor remains responsible for details and accuracy for conforming and correlating all quantities, verifying all dimensions, for selecting fabrication processes, for techniques of assembly and for performing their work satisfactorily and in a safe manner.
- H. Initial Review: Allow 5 working days for initial review of each submittal. Allow additional time if processing must be delayed to permit coordination with subsequent submittals. Architect will advise Contractor when a submittal being processed must be delayed for coordination.
- I. **Architect will review the original submittal and one (1) re submittal. Additional reviews will be additional services provided to the Owner and charged accordingly. The Owner will back charge the contractor accordingly.**
- J. No extension of the Contract Time will be authorized because of failure to transmit submittals enough in advance of the Work to permit processing.
- K. **Deviations: Highlight, encircle, or otherwise identify deviations from the Contract Documents on submittals.**

3.6 SUBMITTALS FOR INFORMATION

- A. When the following are specified in individual sections, submit them for information:
 - 1. Design data.
 - 2. Certificates.
 - 3. Test reports.
 - 4. Inspection reports.
 - 5. Manufacturer's instructions.
 - 6. Manufacturer's field reports.
 - 7. Other types indicated.
- B. Submit for Fuller and D'Angelo, P.C.'s knowledge as contract administrator or for Greenwich Public Schools. No action will be taken.

3.7 SUBMITTALS FOR PROJECT CLOSEOUT

- A. Refer to Section 01 7800 for requirements.

3.8 NUMBER OF COPIES OF SUBMITTALS

- A. All submittals shall be in electronic PDF format and conforming to the following:
 - 1. Each item shall be in a separate file.
 - 2. Each file name shall start with the specification section number and contain an abbreviated explanation of what it contains; for example:
 - a. 09 9000 Painting.
 - 3. Add Revision number (Rev2 Rev3, etc) to the file name when resubmitting items, for example:
 - a. 09 9000 Painting Rev 1.

FULLER AND D'ANGELO, PC
ARCHITECTS AND PLANNERS

GREENWICH PUBLIC SCHOOLS
NORTH MIANUS ELEMENTARY SCHOOL
SELECT ROOF REPLACEMENT & RELATED ITEMS
ADMINISTRATIVE REQUIREMENTS

4. Use capital letters and spaces to make the names "readable" do not use special characters, underscores, hyphens, etc.
 5. Keep the file names short, no more than 25 characters.
 6. Provide a transmittal with each electronic submittal and list each item that's included.
 7. Provide a Cover Sheet with each item - in the same file as the technical submittal.
 8. Do not add dates to the file names, the files are automatically dated when created..
 9. Do not zip the files, and do not put the files in Folders.
 10. Do not email electronic submittal attachments larger than 5 MB.
 11. Do not email multiple electronic submittals- rather bundle the submittals on a CD or USB Drive and send the CD/USB via FedEx or other overnight mail.
 12. Make all technical submittals at one time - refer to the specification for additional submittal requirements for example:
 - a. Concrete; Masonry; Miscellaneous Fabrications; Roofing; etc.
 13. Do not send MSDS with the technical submittals; collate all of the MSDS needed for the entire project in three ring binders, organized by specification section, and submit the binders to the Owner's Representative and maintain one copy at the project site.
- B. Documents for Information: Submit two copies.
- C. Samples: Submit the number specified in individual specification sections; one of which will be retained by Fuller and D'Angelo, P.C..
1. After review, produce duplicates.
 2. Approved sample will be retained at the project site.
 3. Retained samples will not be returned to Contractor unless specifically so stated.
 4. Submit with each sample, in electronic PDF, data, cuts, photos, color, charts, etc.

3.9 SUBMITTAL PROCEDURES

- A. Shop Drawing Procedures:
1. Prepare accurate, drawn-to-scale, original shop drawing documentation by interpreting the Contract Documents and coordinating related Work.
 2. Generic, non-project specific information submitted as shop drawings do not meet the requirements for shop drawings.
- B. Transmit each submittal with a copy of approved submittal form.
- C. Transmit each submittal with transmittal.
- D. Sequentially number the transmittal form. Revise submittals with original number and a sequential alphabetic suffix.
- E. Identify Project, Contractor, Subcontractor or supplier; pertinent drawing and detail number, and specification section number, as appropriate on each copy.
- F. Apply Contractor's stamp, signed or initialed certifying that review, approval, verification of Products required, field dimensions, adjacent construction Work, and coordination of information is in accordance with the requirements of the Work and Contract Documents.
1. Contractor's submittal of shop drawings certifies that the contractor has reviewed and coordinated this shop drawing and they are in conformance to the plans, specifications, applicable codes and other provisions of the Contract Documents.
- G. Deliver submittals to Architect at business address.
- H. Schedule submittals to expedite the Project, and coordinate submission of related items.
- I. Identify variations from Contract Documents and Product or system limitations that may be detrimental to successful performance of the completed Work.
- J. Provide space for and Fuller and D'Angelo, P.C. and consultants review stamps.

FULLER AND D'ANGELO, PC
ARCHITECTS AND PLANNERS

GREENWICH PUBLIC SCHOOLS
NORTH MIANUS ELEMENTARY SCHOOL
SELECT ROOF REPLACEMENT & RELATED ITEMS
ADMINISTRATIVE REQUIREMENTS

- K. When revised for resubmission, identify all changes made since previous submission.
- L. Distribute copies of reviewed submittals as appropriate. Instruct parties to promptly report any inability to comply with requirements.
- M. Submittals not requested will not be recognized or processed.

3.10 ARCHITECT'S ACTION

- A. General: Architect will not review submittals that do not bear Contractor's approval stamp and will return them without action.
- B. General: Except for submittals for the record and similar purposes, where action and return on submittals is required or requested, the Architect/Engineer will review each submittal, mark with appropriate "Action".
- C. Action Submittals: Architect will review each submittal, make marks to indicate corrections or modifications required, and return it. Architect will stamp each submittal with an action stamp and will mark stamp appropriately to indicate action taken, as follows:
 - 1. Marking: "No Exceptions Taken"
- E. Final-But-Restricted Release: When the submittals are marked as follows, the work covered by the submittal may proceed provided it complies with both the Architect's/Engineer's notations or corrections on the submittal and with the requirements of the contract documents; acceptance of the work will depend on that compliance.
 - 1. Markings: "Make Correction Noted"
- F. Returned for Re-submittal: When the submittal is marked as follows, do not proceed with the work covered by the submittal, including purchasing fabrication, delivery or other activity. Revise the submittal or prepare a new submittal in accordance with the Architect's/Engineer's notations stating the reasons for returning the submittal; resubmit the submittal without delay. Repeat if necessary to obtain a different action marking. Do not permit submittals with the following marking to be used at the project site, or elsewhere where work is in progress.
 - 1. Marking: "Revise and Resubmit"
- G. Marking: "Rejected".
- H. Other Action: Where the submittal is returned, marked with the Architect/Engineer's explanation, for special processing or other Contractor activity, or is primarily for information or record purposes, the submittal will not be marked.

GREENWICH PUBLIC SCHOOLS
NORTH MIANUS ELEMENTARY SCHOOL
SELECT ROOF REPLACEMENT & RELATED ITEMS
ADMINISTRATIVE REQUIREMENTS

SUBMITTAL COVERSHEET

Greenwich Public Schools- North Mianus School - Select Roof Replacement and Related Items

Architect:

Fuller and D'Angelo, P.C.
45 Knollwood Rd.
Elmsford, NY 10523

Owner:

Greenwich Public Schools
290 Greewnich Avenue
Greenwich, CT. 06878

Contractor: _____

Contract: _____

Address: _____

Telephone: _____

Fax: _____

Facility: North Mianus School. - Roof Replacement and Related Work

Type of Submittal: Re-submittal: ☐ No ☐ Yes

☐ **Shop Drawings**

☐ **Product Data**

☐ **Schedule**

☐ **Sample**

☐ **Test Report**

☐ **Certificate**

☐ **Color Sample**

☐ **Warranty**

Submittal Description: _____

Product Name: _____

Manufacturer: _____

Subcontractor: _____

Supplier: _____

Spec. Section No.: _____ Drawing No(s): _____

Paragraph: _____ Rm. or Detail No(s): _____

Architect's Review Stamp

Contractor Review Statement: These documents have been checked for accuracy and coordinated with job conditions and Contract requirements by this office and have been found to comply with the provisions of the Contract Documents. Name: _____
Date: _____

Remarks: _____

END OF SECTION

FULLER AND D'ANGELO, PC
ARCHITECTS AND PLANNERS

SECTION 01 3553
SITE SAFETY AND SECURITY PROCEDURES

PART 1 GENERAL

1.1 RELATED DOCUMENTS

- A. Drawings and general provisions of the Contract, including General Conditions and other Division 1 Specification Sections, apply to this Section.

1.2 SECTION INCLUDES

- A. The safety requirements, which must be followed by the Contractor during the execution of this contract.
- B. The Contractor agrees that the work will be completed with the greatest degree of safety and:
 - 1. To conform to the requirements of the Occupational Safety and Health Act (OSHA) and the Construction Safety Act including all standards and regulations that have been or shall be promulgated by the governmental authorities which administer such acts, and shall hold the Owner, Owner's Representative, the Architect, and all their employees, consultants and representatives harmless from and against and shall indemnify each and everyone of them for any and all claims, actions, liabilities, costs and expenses, including attorneys fees, which any of them may incur as a result of non-compliance.
- C. Security measures including entry control, personnel identification, and miscellaneous restrictions.

1.3 REFERENCES:

- A. Code of Federal Regulations OSHA Safety and Health.

1.4 RELATED REQUIREMENTS

- A. Section 01 1000 - Summary of Contract: Use of premises and occupancy.
- B. Section 01 5000 - Temporary Facilities and Controls: Temporary lighting.
- C. Section 10 00250 - 10 00250
- D. Section 01 7000 - Execution.

1.5 DEFINITIONS

- A. Public shall mean anyone not involved with or employed by the contractor to perform the duties of this contract.
- B. Site shall mean the limits of the work area.
- C. Contractor shall mean the contractor, his/her subcontractors and any other person related to the contract execution.

1.6 ENTRY CONTROL

- A. The existing building contains a security alarm system maintained and operated by the Owner. Access into the existing building shall not be permitted unless the owner is notified and arrangements made to deactivate the system
- B. Restrict entrance of persons and vehicles into Project site and existing facilities.
- C. Allow entrance only to authorized persons with proper identification.
- D. Greenwich Public Schools will control entrance of persons and vehicles related to Greenwich Public Schools's operations.
- E. Coordinate access of Greenwich Public Schools's personnel to site in coordination with Greenwich Public Schools's security forces.
- F. Install substantial and durable general temporary enclosure of partially completed areas of construction. Provide locking entrances adequate to prevent unauthorized entrance, vandalism, theft and similar violations of project security. Ensure contractor accessibility to each working area not completed during the Summer months.

GREENWICH PUBLIC SCHOOLS
NORTH MIANUS ELEMENTARY SCHOOL
SELECT ROOF REPLACEMENT & RELATED ITEMS
SITE SAFETY AND SECURITY PROCEDURES

G. Traffic Control

1. Contractor shall maintain access for emergency vehicles, fireman and pedestrians and protect from damage all persons and property within the limits of and for the duration of the contract; all in accordance with the plans and specifications.
2. Conduct construction operations so that the traveling public and pedestrian safety is subjected to a minimum of hazard and delay.
3. Contractor shall perform the following minimum requirements as directed by Owner's Representative or Owner.
 - a. Keep the surface of the traveled way free from mounds, depressions, and obstructions of any type which could present hazards or annoyance to traffic.
 - b. Keep the surface of all pavements used by the public free and clean of all dirt, debris, stone, timber or other obstructions to provide safe traveled ways.
 - c. Control dust and keep the traveled way free from materials spilled from hauling and construction equipment.
 - d. Provide all cones, barricades, signs and warning devices as may be required and/or as ordered by Dan Watson, Director of Facilities to safely carry out the foregoing. All such signs and devices shall be fabricated and placed in accordance with the latest "Federal Manual on Uniform Control Devices". Use of Open Flares Is Prohibited.
 - e. Contractor shall cover with proper materials all open trenches at the close of each work day. Such plates to abut each other and be wedged at each end of trench to prevent plates from sliding open.
4. Ingress and Egress
 - a. Contractor shall provide and maintain at all times safe and adequate ingress and egress to and from site at existing or at new access points consistent with work, unless otherwise authorized by the Owner's Representative
5. If, upon notification by Owner's Representative, and the contractor fails to correct any unsatisfactory condition within 24 hours of being so directed, Owner's Representative will immediately proceed with adequate forces to properly maintain the project and the entire cost of such maintenance shall be deducted (back charged) from any moneys due the contractor
6. All traffic control costs shall include the base bid of furnishing all labor, material and equipment including the cost of any and all incidental required by job conditions as ordered by Greenwich Public Schools

1.7 FIRE PREVENTION AND CONTROL

- A. The Contractor shall provide Fire Extinguishers as follows: Provide type "A" fire extinguishers for temporary offices and similar spaces where there is minimal danger of electrical fires or grease-oil-flammable liquid fires. In other locations provide either type "ABC" dry chemical extinguishers, or a combination of several extinguishers of NFPA recommended types for the exposures in each case.
 1. All required exits, fire alarm, security, automatic temperature control, PA, sprinkler and similar systems shall be maintained and operable throughout the entire construction contract.
 - a. Contractor(s) will be back-charged for all fines imposed for false alarms or service calls.
- B. Free access to fire hydrants and standpipe connections shall be maintained at all times during construction operations. Portable fire extinguishers shall be provided by the Construction Contractor and made conveniently available throughout the construction site. Contractor(s) shall notify their employees of the location of the nearest fire alarm box at all locations where work is in progress.
- C. The Contractor shall take all possible precautions for the prevention of fires. Where flame cutting torches, blow torches, or welding tools are required to be used within the building, their use shall be as approved by the Construction Manager at the site. When welding tools or torches of any type are in use, have

GREENWICH PUBLIC SCHOOLS
NORTH MIANUS ELEMENTARY SCHOOL
SELECT ROOF REPLACEMENT & RELATED ITEMS
SITE SAFETY AND SECURITY PROCEDURES

available in the immediate vicinity of the work a fire extinguisher of the dry chemical 20 lbs. Type. The fire extinguisher(s) shall be provided and maintained by the Contractor doing such work.

- D. Fuel for cutting and heating torches shall be gas only and shall be contained in Underwriters laboratory approved containers.
- E. Storage of gas shall be in locations as approved by the Owner and subject to Fire Department regulations and requirements.
- F. No volatile liquids shall be used for cleaning agents or as fuels for motorized equipment or tools within a building except with the express approval of the Owner and/or Architect and in accordance with local codes. On-site bulk storage of volatile liquids shall be outside the buildings at locations directed by the Owner, who shall determine the extent of volatile liquid allowed within the building at any given time.

1.8 PERSONNEL IDENTIFICATION

- A. Provide identification badge or other approved identification to each person authorized to enter premises.
- B. Maintain a list of accredited persons, submit copy to Greenwich Public Schools on request.
- C. Background checks and clearances shall be required for workers on this site, coordinate with Greenwich BOE.

1.9 RESTRICTIONS

- A. Do not allow cameras on site or photographs taken except by written approval of Greenwich Public Schools.

PART 2 PRODUCTS -

2.1 MATERIALS

- A. Refer to Section 01 5000 - Temporary Facilities and Controls for additional barrier requirements.
- B. Signs shall be made of sturdy plywood of 1/2" minimum thickness and shall be made to legible at a distance of 50 feet.

PART 3 EXECUTION

3.1 GENERAL

- A. In the performance of its contract, the Contractor shall exercise every precaution to prevent injury to workers and the public or damage to property.
 - 1. The Contractor shall, at their own expense, provide temporary structures, place watchmen, design and erect barricades, fences and railings, give warnings, display such lights, signals and signs, exercise such precautions against fire, adopt and enforce such rules and regulations, and take such other precautions as may be necessary, desirable or proper or as may be directed.
 - 2. The Contractor shall be responsible for initiating, maintaining and supervising all safety precautions and programs in connection with the work to be done under this contract. The Contractor shall take all necessary precautions for the safety of, and shall provide the necessary protection to prevent damage, injury or loss including but not limited to:
 - a. All employees working in connection with this contract, and other persons who may be affected thereby.
 - b. All the work materials and equipment to be incorporated therein whether in storage on or off site; and including trees, shrubs, lawns, walks, pavements, facilities not designated for removal, relocation or replacement in the course of construction.
- B. The Contractor's duties and responsibilities for the safety and protection of the work: shall continue until such time as all the work is completed and contractor has removed all workers, material and equipment from the site, or the issuance of the certificate of final completion, whichever shall occur last.
- C. The Contractor shall use only machinery and equipment adapted to operate with the least possible noise, and shall so conduct his operations that annoyance to occupants of the site and nearby homes and facilities shall be reduced to a minimum

FULLER AND D'ANGELO, PC
ARCHITECTS AND PLANNERS

GREENWICH PUBLIC SCHOOLS
NORTH MIANUS ELEMENTARY SCHOOL
SELECT ROOF REPLACEMENT & RELATED ITEMS
SITE SAFETY AND SECURITY PROCEDURES

- D. It shall be the responsibility of the Contractor to insure that all employees of the contractor and all subcontractors, and any other persons associated with the performance of their contract shall comply with the provisions of this specification.
- E. The Contractor shall clean up the site daily and keep the site free of debris, refuse, rubbish, and scrap materials. The site shall be kept in a neat and orderly fashion. Before the termination of the contract. The Contractor shall remove all surplus materials, falsework, temporary fences, temporary structures, including foundations thereof.
- F. The Contractor shall follow all rules and regulations put forth in the Code of Federal Regulations (OSHA Safety and Health Standards).
- G. The Contractor shall follow all CDC Covid 19 protocols required.

END OF SECTION

SECTION 01 4000
QUALITY REQUIREMENTS

PART 1 GENERAL

1.1 RELATED DOCUMENTS

- A. Drawings and general provisions of the Contract, including General Conditions and Division 1 Specification Sections, apply to this Section.

1.2 SECTION INCLUDES

- A. Submittals.
- B. Testing and inspection agencies and services.
- C. Control of installation.
- D. Mock-ups.- see also Technical specification sections
- E. Manufacturers' field services.
- F. Defect Assessment.

1.3 RELATED REQUIREMENTS

- A. Section 01 2100 - Allowances: Allowance for payment of noted services.
- B. Section 01 3000 - Administrative Requirements: Submittal procedures.
- C. Section 01 4219 - Reference Standards.
- D. Section 01 6000 - Product Requirements: Requirements for material and product quality.

1.4 REFERENCE STANDARDS

- A. ASTM C1021 - Standard Practice for Laboratories Engaged in Testing of Building Sealants; 2008 (Reapproved 2014).

1.5 SUBMITTALS

- A. See Section 01 3000 - Administrative Requirements, for submittal procedures.
- B. Access control - Test and Wiring Termination Reports: After each test/inspection, promptly submit two copies of report to Owner and Fuller and D'Angelo, P.C. and to Owners Representative.
 - 1. Include:
 - a. Date issued.
 - b. Project title and number.
 - c. Name of inspector.
 - d. Date and time of sampling or inspection.
 - e. Identification of product and specifications section.
 - f. Location in the Project.
 - g. Type of test/inspection.
 - h. Date of test/inspection.
 - i. Results of test/inspection.
 - j. Compliance with Contract Documents.
 - k. When requested by Fuller and D'Angelo, P.C., provide interpretation of results.
- C. Certificates: When specified in individual specification sections, submit certification by the manufacturer and or installation/application subcontractor to Owner and Fuller and D'Angelo, P.C., in quantities specified for Product Data.
 - 1. Certificates may be recent or previous test results on material or product, but must be acceptable to Owner and Fuller and D'Angelo, P.C..
- D. Manufacturer's Instructions: When specified in individual specification sections, submit printed instructions for delivery, storage, assembly, installation, adjusting, and finishing, for the Greenwich

GREENWICH PUBLIC SCHOOLS
NORTH MIANUS ELEMENTARY SCHOOL
SELECT ROOF REPLACEMENT & RELATED ITEMS
QUALITY REQUIREMENTS

Public Schools's information. Indicate special procedures, perimeter conditions requiring special attention, and special environmental criteria required for application or installation.

- E. Manufacturer's Field Reports: Submit reports for Fuller and D'Angelo, P.C.'s benefit as contract administrator or for Greenwich Public Schools.
 - 1. Submit report in duplicate within 5 days of observation to Fuller and D'Angelo, P.C. for information.

1.6 REFERENCES AND STANDARDS - See Section 01 4219

- A. Should specified reference standards conflict with Contract Documents, request clarification from Fuller and D'Angelo, P.C. before proceeding.

1.7 TESTING AND INSPECTION AGENCIES AND SERVICES

- A. Greenwich Public Schools will employ services of an independent testing agency to perform certain specified testing; in addition to what is required by the contractor if required.
- B. Employment of agency in no way relieves Contractor of obligation to perform Work in accordance with requirements of Contract Documents.

PART 2 PRODUCTS - NOT USED

PART 3 EXECUTION

3.1 CONTROL OF INSTALLATION

- A. Monitor quality control over suppliers, manufacturers, products, services, site conditions, and workmanship, to produce Work of specified quality.
- B. Comply with manufacturers' instructions, including each step in sequence.
- C. Should manufacturers' instructions conflict with Contract Documents, request clarification from Fuller and D'Angelo, P.C. before proceeding.
- D. Comply with specified standards as minimum quality for the Work except where more stringent tolerances, codes, or specified requirements indicate higher standards or more precise workmanship.
- E. Have Work performed by persons qualified to produce required and specified quality.
- F. Verify that field measurements are as indicated on shop drawings or as instructed by the manufacturer.
- G. Secure products in place with positive anchorage devices designed and sized to withstand stresses, vibration, physical distortion, and disfigurement.

3.2 TESTING AND INSPECTION

- A. See individual specification sections for testing and inspection required.
- B. Limits on Testing/Inspection Agency Authority:
 - 1. Agency may not release, revoke, alter, or enlarge on requirements of Contract Documents.
 - 2. Agency may not approve or accept any portion of the Work.
 - 3. Agency may not assume any duties of Contractor.
 - 4. Agency has no authority to stop the Work.
- C. Contractor Responsibilities:
 - 1. Cooperate with laboratory personnel, and provide access to the Work and to manufacturers' facilities.
 - 2. Provide incidental labor and facilities:
 - a. To provide access to Work to be tested/inspected.
 - b. To obtain and handle samples at the site or at source of Products to be tested/inspected.
 - c. To facilitate tests/inspections.
 - 3. Notify Owner and Fuller and D'Angelo, P.C. and laboratory 24 hours prior to expected time for operations requiring testing/inspection services.

FULLER AND D'ANGELO, PC
ARCHITECTS AND PLANNERS

GREENWICH PUBLIC SCHOOLS
NORTH MIANUS ELEMENTARY SCHOOL
SELECT ROOF REPLACEMENT & RELATED ITEMS
QUALITY REQUIREMENTS

4. Employ services of an independent qualified testing laboratory and pay for additional samples, tests, and inspections required by Contractor beyond specified requirements.
5. Arrange with Greenwich Public Schools's agency and pay for additional samples, tests, and inspections required by Contractor beyond specified requirements.
- D. Re-testing required because of non-conformance to specified requirements shall be performed by the same agency on instructions by Fuller and D'Angelo, P.C.. Payment for re testing will be charged to the Contractor by deducting testing charges from the Contract Price.

3.3 CONTRACTOR'S TESTING AND INSPECTION

- A. Testing and Inspections shall be conducted by a qualified testing agency or special inspector as required by authorities having jurisdiction and as indicated in individual Specification Sections as the contractor's responsibility including:
 1. Verifying that manufacturer maintains detailed fabrication and quality-control procedures and reviewing the completeness and adequacy of those procedures to perform the Work.
 2. Notifying Owner's Representative, Contractor , or Architect promptly of irregularities and deficiencies observed in the work during performance of its services.
 3. Submitting a certified written report of each test, inspection, and similar quality-control service to Architect, through Owner's Representative, with copy to Contractor and to authorities having jurisdiction.
 4. Follow all Mfg's. Testing Requirements for Roofing. Also see specifications section.
 5. Submitting again a final wiring termination report book of special tests and inspections at Substantial Completion, which includes a list of unresolved deficiencies.
 6. Interpreting tests and inspections and stating in each report whether tested and inspected work complies with or deviates from the Contract Documents.
 7. Retesting and re-inspecting corrected work.

3.4 MANUFACTURERS' FIELD SERVICES

- A. When specified in individual specification sections, require material or product suppliers or manufacturers to provide qualified staff personnel to observe site conditions, conditions of surfaces and installation, quality of workmanship, as applicable, and to initiate instructions when necessary.
- B. Submit qualifications of observer to Fuller and D'Angelo, P.C. 10 days in advance of required observations.
 1. Observer subject to approval of Greenwich Public Schools.
- C. Report observations and site decisions or instructions given to applicators or installers that are supplemental or contrary to manufacturers' written instructions.

3.5 DEFECT ASSESSMENT

- A. Replace Work or portions of the Work not conforming to specified requirements.

END OF SECTION

SECTION 01 5000
TEMPORARY FACILITIES AND CONTROLS

PART 1 GENERAL

1.1 RELATED DOCUMENTS

- A. Drawings and general provisions of each prime contract, including General Conditions and other Division 1 Specification Sections, apply to this Section.

1.2 SECTION INCLUDES

- A. Temporary sanitary facilities.
- B. Temporary Controls: Barriers, enclosures, and fencing.
- C. Temporary enclosures.
- D. Waste removal facilities and services enclosed by fencing.
- E. Construction aids and miscellaneous services and facilities.
- F. Temporary fire protection.

1.3 RELATED REQUIREMENTS

- A. Section 01 3553 - Site Safety and Security Procedures
- B. Section 01 3000 - Administrative Requirements for Submittals.
- C. Section 01 7000 - Execution for Progress cleaning requirements.

1.4 SITE PLAN

- A. Provide site plan indicating exiting, fencing, staging areas, and parking areas for construction personnel.

1.5 REPORTS:

- A. During the progress of the work, contractor shall submit copies of reports required by governing authorities, or necessary for the installation and efficient operation of temporary services and facilities.

1.6 QUALITY ASSURANCE

- A. Regulations: The contractor shall comply with industry standards and with applicable laws and regulations of authorities having jurisdiction including, but not limited to, the following:
 - 1. Building code requirements.
 - 2. Health and safety regulations.
 - 3. Police, fire department and rescue squad rules.
 - 4. Environmental protection regulations
- B. Standards: The contractor shall comply with NFPA 241 "Standard for Safeguarding Construction, Alterations, and Demolition Operations," ANSI-A10 Series standards for "Safety Requirements for Construction and Demolition," and NECA Electrical Design Library "Temporary Electrical Facilities."

1.7 PROJECT CONDITIONS

- A. General: The Contractor shall provide each temporary service and facility ready for use at each location, when first needed to avoid delays in performance of work. Maintain, expand as required, and modify as needed throughout the progress of the work. Do not remove until services or facilities are no longer needed, or are replaced by the authorized use of completed permanent facilities.
- B. Temporary Use of Permanent Facilities: Regardless of previously assigned responsibilities for temporary services and facilities, the Installer of each temporary service or facility shall assume responsibility for its operation, maintenance and protection during use as a construction service or facility prior to the Owner's acceptance and operation of the facility.
- C. Conditions of Use: Operate temporary services and facilities in a safe and efficient manner. Do not overload, and do not permit temporary services and facilities to interfere with the progress of work, or

GREENWICH PUBLIC SCHOOLS
NORTH MIANUS ELEMENTARY SCHOOL
SELECT ROOF REPLACEMENT & RELATED ITEMS
TEMPORARY FACILITIES AND CONTROLS

occupancy of existing facility by owner. Do not allow unsanitary conditions, public nuisances or hazardous conditions to develop or persist on the site.

- D. Temporary Utilities: Do not permit freezing of pipes, flooding or intrusion of any water from the elements.
- E. Temporary Construction and Support Facilities: Maintain temporary facilities in a manner to prevent discomfort to users. Take necessary fire prevention measures. Maintain temporary facilities in a sanitary manner so as to avoid health problems. Protect persons from entering a construction area, take all and full precautions.
- F. Security and Protection: Maintain site security and protection facilities in a safe, lawful, publicly acceptable manner. Take measures necessary to prevent site erosion.

1.8 TEMPORARY UTILITIES

- A. Provide all electrical power, lighting, water, and ventilation required for construction purposes.
- B. Existing facilities may be used.
- C. Ventilate Attic well before School Start with time to allow Insulation odors to be eliminated.
- D. New permanent facilities may be used.
- E. Use trigger-operated nozzles for water hoses, to avoid waste of water.

1.9 DIVISION OF RESPONSIBILITIES

- A. The Contractor is responsible for the following:
 - 1. Installation, operation, maintenance, and removal of each temporary facility usually considered as its own normal construction activity, as well as the costs and use charges associated with each facility.
 - 2. Plug-in electric power cords and extension cords.
 - 3. Supplementary plug-in task lighting, and special lighting necessary exclusively for its own activities.
 - 4. Special power requirements for installation of its own work.
 - 5. Its own tool storage boxes.
 - 6. Hoisting can be coordinated with District, all hoisting of equipment is to be coordinated and provided by contractor, all openings required to install equipment to be reviewed and provided by contractor.
 - 7. Collection of general waste and debris and disposing into containers provided by the Contractor.
 - 8. Secure lockup of its own tools, materials and equipment.
 - 9. Construction aids and miscellaneous services and facilities necessary exclusively for its own construction activities.
- B. The Contractor is responsible and shall pay costs for the following:
 - 1. Temporary toilets, including disposable supplies.
 - 2. Containers for non-hazardous waste and debris.
 - 3. Temporary enclosures of openings.
 - 4. Disposal of wastes containers.
 - 5. Barricades, warning signs, and lights.
 - 6. Site/construction enclosure fence, around dumpsters and storage areas.
 - 7. Temporary Fire Protection
 - 8. Temporary dustproof protection when making dust.
- C. The Contractor shall maintain all existing systems, including but not limited to, power, lighting, fire alarm, intercom, PA etc., within the existing building operational at all times for Owner occupancy and construction.

GREENWICH PUBLIC SCHOOLS
NORTH MIANUS ELEMENTARY SCHOOL
SELECT ROOF REPLACEMENT & RELATED ITEMS
TEMPORARY FACILITIES AND CONTROLS

1.10 USE CHARGES

- A. General: Cost or use charges for temporary facilities are not chargeable to the Owner or Architect the Owner's Representative. The Architect and Owner will not accept a prime contractor's cost or use charges for temporary services or facilities as a basis of claim for an adjustment in the Contract Sum or the Contract Time.
 - 1. Water Service Use Charges: Water from the Owner's existing water system may be used without metering, and without payment for use charges.
 - 2. Electric Power Service Use Charges: Electric power from the Owner's existing system may be used without payment of use charges.
 - 3. Temporary Utility Services: Where Owner's existing services is inadequate or would disrupt owners use of the existing facility, contractor shall provide utility services for the temporary use at the project site from the utility company, and pay all costs, including use charges.

1.11 TELECOMMUNICATIONS SERVICES

- A. Provide, maintain, and pay for telecommunications services to field office at time of project mobilization.
- B. Telecommunications services shall include:
 - 1. Cellular phone connection for on site superintendent at minimum.
 - 2. Email: Account/address reserved for project use.
 - 3. Facsimile Service: Fax-to-email software on personal computer.

1.12 TEMPORARY SANITARY FACILITIES

- A. Contractor shall provide and maintain required facilities and enclosures. Provide at time of project mobilization.
- B. The Contractor shall maintain daily in clean and sanitary condition.
- C. Sanitary Facilities: Sanitary facilities include temporary toilets, wash facilities and drinking water fixtures. Comply with governing regulations including safety and health codes for the type, number, location, operation and maintenance of fixtures and facilities; provide not less than specified requirements. Install in locations which will best serve the project's needs.
 - 1. Supply and maintain toilet tissue, paper towels, paper cups and other disposable materials as appropriate for each facility, including Owner's Representative's temporary offices. Provide covered waste containers for used material.
 - 2. Install self-contained toilets to the extent permitted by governing regulations.

1.13 BARRIERS

- A. The Contractor shall, provide Barricades, Warning Signs and Lights: Comply with recognized standards and code requirements for erection of substantial, structurally adequate barricades where needed to prevent accidents and losses. Paint with appropriate colors, graphics and warning signs to inform personnel at the site and the public, of the hazard being protected against. Provide lighting where appropriate and needed for recognition of the facility, including flashing red lights where appropriate
 - 1. Sign Materials: For signs and directory boards, provide exterior type, Grade B-B High Density Concrete Form Overlay Plywood conforming to PS-1, of sizes and thickness indicated. Provide exterior grade acrylic-latex-base enamel for painting sign panels and applying graphics.
- B. The Contractor shall, Provide barriers to prevent unauthorized entry to construction areas, to prevent access to areas that could be hazardous to workers or the public, to allow for owner's use of site and to protect existing facilities and adjacent properties from damage from construction operations .
- C. Plywood: For temporary safety barriers, walls and doors and similar direct-contact uses, provide exterior type, 5/8" thick minimum prime and finish painted plywood, over wood stud back-up.

1.14 FENCING

- A. The Contractor shall be responsible for its own fencing as required to secure stored material and waste containers.

FULLER AND D'ANGELO, PC
ARCHITECTS AND PLANNERS

GREENWICH PUBLIC SCHOOLS
NORTH MIANUS ELEMENTARY SCHOOL
SELECT ROOF REPLACEMENT & RELATED ITEMS
TEMPORARY FACILITIES AND CONTROLS

- B. Construction: Commercial grade chain link fence.
- C. Provide 6 foot high fence around construction waste containers and the work areas on site. .
- D. Locate where indicated, or if not indicated, enclosed portions of the site determined to be sufficient to accommodate construction operations. Install in a manner that will prevent people, dogs and other animals from easily entering the site, except through entrance gates.
 - 1. Material:
 - a. Steel fencing: Galvanized Chain Link and galvanized gates (non-climbable size).
 - b. Fabric: No. 9 GA galvanized, steel wire mesh, furnish one-piece fabric widths for fencing up to 6' in height indicated in the Contract Documents.
 - c. Framing and Accessories: End, Corner and Pull posts: 2.375" OD steel pipe.
 - d. Line Posts: Space 10'-0" O.C. maximum. 1.90" steel pipe or 1.875" x 1.625 C-sections.
 - e. Fence Rails: Locate at top and bottom of fabric. Post brace assembly - manufacturer's standard.
 - f. Wire ties: For tying fabric to line posts use wire ties spaced 12" O.C.
 - g. Height: 6'

1.15 INTERIOR DUST PROTECTION AND CONTROL

- A. Where construction operation create dust provide plastic coverings, 6 mil plastic, covering door openings, office computers, racks, cabinetry, shelving and other items not removed from work area. Tape all edges tight.
 - 1. Seal all UV, supply and return registers.
 - 2. Schedule and coordinated with Greenwich Public School District.
 - 3. Refer to 01 7000 - Execution for final cleaning requirements.
 - 4. Maintain ventilation systems and HV systems as long as possible, finish work on same as soon as possible and make HV / HVAC systems operate with the understanding that time is of the essence to provide an air circulation atmosphere for the existing system. Schedule and coordinate with Owner so as not to interfere with Owners occupancy requirements.
- B. Provide temporary partitions as indicated or required to separate work areas from Greenwich Public Schools-occupied areas, to prevent access and penetration of dust and moisture into Greenwich Public Schools-occupied areas, and to prevent damage to existing/new materials and equipment.

1.16 SECURITY

- A. The contractor shall secure and protect facilities and services and shall be the responsible for and pay for all costs in their bid.
- B. Provide security and facilities to protect Work, existing facilities, and Greenwich Public Schools's operations from unauthorized entry, vandalism, or theft.
- C. Temporary Fire Protection: The Contractor shall provide Fire Extinguishers as follows:: Provide type "A" fire extinguishers for temporary offices and similar spaces where there is minimal danger of electrical fires or grease-oil-flammable liquid fires. In other locations provide either type "ABC" dry chemical extinguishers, or a combination of several extinguishers of NFPA recommended types for the exposures in each case
- D. The existing building contains a security alarm system maintained and operated by the Owner. Access into the existing building shall not be permitted unless the owner is notified and arrangements made to deactivate the system.

1.17 VEHICULAR ACCESS AND PARKING

- A. The contractor shall Coordinate access and haul routes with governing authorities and Greenwich Public Schools.
- B. The contractor shall Provide and maintain access to fire hydrants free of obstructions.

FULLER AND D'ANGELO, PC
ARCHITECTS AND PLANNERS

GREENWICH PUBLIC SCHOOLS
NORTH MIANUS ELEMENTARY SCHOOL
SELECT ROOF REPLACEMENT & RELATED ITEMS
TEMPORARY FACILITIES AND CONTROLS

- C. Provide means of removing mud from vehicle wheels before entering streets.
- D. Provide temporary parking areas to accommodate construction personnel. When site space is not adequate, provide additional off-site parking.

1.18 WASTE REMOVAL

- A. The Contractor shall provide containers, at grade, sufficient for the depositing of non-hazardous/non-toxic waste materials, and shall remove such waste materials from project site as required or directed by the Owner's representative.
 - 1. Comply with requirements in NFPA 241 for removal of combustible waste materials and debris.
 - 2. Contractors shall not utilize the Owner's bins or dumpsters.
- B. The Contractor shall broom clean the site work area at the end of each work day.
 - 1. If the contractor fails to clean areas at the end of each work day the Owner shall perform the cleaning and back charge the contractor accordingly.
- C. The contractor shall be responsible for daily cleaning up of spillage and debris resulting from its operations and from those of its subcontractors; and shall be responsible for complete removal and disposition of hazardous and toxic waste materials.
 - 1. Remove liquid spills promptly.
 - 2. Where dust would impair proper execution of the Work, broom-clean or vacuum the entire work area, as appropriate.
- D. Burying or burning of waste materials on the site will not be permitted. Washing waste materials down sewers or into waterways will not be permitted.
- E. Site: The Contractor shall maintain Project site free of waste materials and debris.
- F. Installed Work: Keep installed work clean. The Contractor shall clean installed surfaces according to written instructions of manufacturer or fabricator of product installed, using only cleaning materials specifically recommended. If specific cleaning materials are not recommended, use cleaning materials that are not hazardous to health or property and that will not damage exposed surfaces.

1.19 MISCELLANEOUS PROVISIONS

- A. Dewatering Facilities and Drains: General: For temporary drainage and dewatering facilities and operations not directly associated with performance of work included under individual work sections, comply with dewatering requirements of applicable sections. Where feasible, utilize the same facilities. Maintain site excavations and construction free of water.

1.20 REMOVAL OF UTILITIES, FACILITIES, AND CONTROLS

- A. Remove temporary utilities, equipment, facilities, materials, prior to Date of Substantial Completion inspection.
- B. Clean and repair damage caused by installation or use of temporary work.
- C. Restore existing facilities used during construction to original condition.
- D. Restore new permanent facilities used during construction to specified condition.

PART 2 PRODUCTS - NOT USED

PART 3 EXECUTION - NOT USED

END OF SECTION

SECTION 01 6000
PRODUCT REQUIREMENTS

PART 1 GENERAL

1.1 RELATED DOCUMENTS

- A. Drawings and general provisions of the Contract, including General Conditions and other Division 1 Specification Sections, apply to this Section.

1.2 SECTION INCLUDES

- A. General product requirements.
- B. Re-use of existing products.
- C. Transportation, handling, storage and protection.
- D. Product option requirements.
- E. Substitution limitations and procedures.

1.3 RELATED REQUIREMENTS

- A. Section 01 4000 - Quality Requirements: Product quality monitoring.
- B. Section 01 6116 - Volatile Organic Compound (VOC) Content Restrictions: Requirements for VOC-restricted product categories.
- C. Section 01 7419 - Construction Waste Management and Disposal: Waste disposal requirements potentially affecting packaging and substitutions.

1.4 DEFINITIONS

- A. Products: Items purchased for incorporating into the Work, whether purchased for Project or taken from previously purchased stock. The term "product" includes the terms "material," "equipment," "system," and terms of similar intent.
- B. Named Products: Items identified by manufacturer's product name, including make or model number or other designation, shown or listed in manufacturer's published product literature, that is current as of date of the Contract Documents.
- C. Comparable Product: Product that is demonstrated and approved through submittal process, or where indicated as a product substitution, to have the indicated qualities related to type, function, dimension, in-service performance, physical properties, appearance, and other characteristics that equal or exceed those of specified product.
- D. Manufacturer's Warranty: Preprinted written warranty published by individual manufacturer for a particular product and specifically endorsed by manufacturer to Owner.

1.5 SUBMITTALS Refer to Section 01 3000

- A. Proposed Products List: Submit list of major products proposed for use, with name of manufacturer, trade name, and model number of each product.
 - 1. Submit within 10 days after date of Letter of Award.
- B. Product Data Submittals: Submit manufacturer's standard published data. Mark each copy to identify applicable products, models, options, and other data. Supplement manufacturers' standard data to provide information specific to this Project.
- C. Shop Drawing Submittals: Prepared specifically for this Project; indicate any related utility, HVAC and electrical characteristics, utility connection requirements, and location of utility outlets for service for functional equipment and appliances or drains.
- D. Sample Submittals: Illustrate functional and aesthetic characteristics of the product, with integral parts and attachment devices. Coordinate sample submittals for interfacing work.
 - 1. For selection from standard finishes, submit samples of the full range of the manufacturer's standard colors, textures, and patterns.

GREENWICH PUBLIC SCHOOLS
NORTH MIANUS ELEMENTARY SCHOOL
SELECT ROOF REPLACEMENT & RELATED ITEMS
PRODUCT REQUIREMENTS

1.6 ASBESTOS

- A. All products, materials, etc. used in conjunction with this Project shall be Asbestos Free.
 - 1. **Contractor shall provide a letter to the Owner stating that no asbestos containing material has been used in this project.**
 - 2. Should the contractor run across any materials that appear to contain asbestos they should notify immediately the Owner or Owners Representative. Do not engage that material prior to.

PART 2 PRODUCTS

2.1 EXISTING PRODUCTS

- A. Do not use materials and equipment removed from existing premises .
- B. Existing materials and equipment indicated to be removed, but not to be re-used, relocated, reinstalled, delivered to the Greenwich Public Schools, or otherwise indicated as to remain the property of the Greenwich Public Schools, become the property of the Contractor; remove from site.

2.2 NEW PRODUCTS

- A. Provide all new products.
- B. DO NOT USE products having any of the following characteristics:
 - 1. Made outside the United States, its territories, Canada, or Mexico.
 - 2. Made using or containing CFC's or HCFC's.
 - 3. Containing lead, cadmium, asbestos.

2.3 PRODUCT OPTIONS

- A. Products Specified by Reference Standards or by Description Only: Use any product meeting those standards or description.
- B. Products Specified by Naming One or More Manufacturers with a Provision for Substitutions: Submit a request for substitution for any manufacturer not named. Submit on form attached and in accordance with Information to Bidders.

PART 3 EXECUTION

3.1 SUBSTITUTION PROCEDURES

- A. Refer to Instruction to Bidders.
- B. Document each request with complete data substantiating compliance of proposed substitution with Contract Documents.
- C. A request for substitution constitutes a representation that the submitter:
 - 1. Has investigated proposed product and determined that it meets or exceeds the quality level of the specified product.
 - 2. Agrees to provide the same warranty for the substitution as for the specified product.
 - 3. Agrees to coordinate installation and make changes to other Work that may be required for the Work to be complete with no additional cost to Greenwich Public Schools.
 - 4. Waives claims for additional costs or time extension that may subsequently become apparent.
- D. Substitutions will not be considered when they are indicated or implied on shop drawing or product data submittals, without separate written request, or when acceptance will require revision to the Contract Documents.

3.2 TRANSPORTATION AND HANDLING

- A. Package products for shipment in manner to prevent damage; for equipment, package to avoid loss of factory calibration.
- B. If special precautions are required, attach instructions prominently and legibly on outside of packaging.

GREENWICH PUBLIC SCHOOLS
NORTH MIANUS ELEMENTARY SCHOOL
SELECT ROOF REPLACEMENT & RELATED ITEMS
PRODUCT REQUIREMENTS

- C. Coordinate schedule of product delivery to designated prepared areas in order to minimize site storage time and potential damage to stored materials.
- D. Transport and handle products in accordance with manufacturer's instructions.
- E. Transport materials in covered trucks to prevent contamination of product and littering of surrounding areas.
- F. Promptly inspect shipments to ensure that products comply with requirements, quantities are correct, and products are undamaged.
- G. Provide equipment and personnel to handle products by methods to prevent soiling, disfigurement, or damage, and to minimize handling.
- H. Arrange for the return of packing materials, such as wood pallets, where economically feasible.

3.3 STORAGE AND PROTECTION

- A. Designate receiving/storage areas for incoming products so that they are delivered according to installation schedule and placed convenient to work area in order to minimize waste due to excessive materials handling and misapplication.
- B. Store and protect products in accordance with manufacturers' instructions.
- C. Store with seals and labels intact and legible.
- D. Store sensitive products in weather tight, climate controlled, enclosures in an environment favorable to product.
- E. Provide off-site storage and protection when site does not permit on-site storage or protection.
- F. Protect products from damage or deterioration due to construction operations, weather, precipitation, humidity, temperature, sunlight and ultraviolet light, dirt, dust, and other contaminants.
- G. Comply with manufacturer's warranty conditions, if any.
- H. Cover products subject to deterioration with impervious sheet covering. Provide ventilation to prevent condensation and degradation of products.
- I. Prevent contact with material that may cause corrosion, discoloration, or staining.
- J. Provide equipment and personnel to store products by methods to prevent soiling, disfigurement, or damage.
- K. Arrange storage of products to permit access for inspection. Periodically inspect to verify products are undamaged and are maintained in acceptable condition.

GREENWICH PUBLIC SCHOOLS
NORTH MIANUS ELEMENTARY SCHOOL
SELECT ROOF REPLACEMENT & RELATED ITEMS
PRODUCT REQUIREMENTS

SUBSTITUTION REQUEST FORM

SUBSTITUTION REQUEST No. _____

(After the Bidding Phase)

Project: Select Roof Replacement and Related Items

Substitution Request Number: _____

From: _____

Date: _____

A/E Project Number: 2243-19

Contract For: General Construction

Specification Title: _____ Description: _____

Section: _____ Page: _____ Article/Paragraph: _____

Proposed Substitution:

Manufacturer: _____ Address: _____ Phone: _____

model no.: _____

Installer: _____ Address: _____ Phone: _____

History: _____ New product _____ 2-5 years old _____ 5-10 yrs old _____ More than 10 years old

Differences between proposed substitution and specified product:

Point-by-point comparative data attached - REQUIRED

Reason for not providing specified item: _____

Similar Installation:

Project: _____ Architect: _____

Address: _____ Owner: _____

Date Installed: _____

Proposed substitution affects other parts of Work: ____ No ____ Yes; explain

Savings to Owner for accepting substitution: _____ (\$ _____)

Proposed substitution changes Contract Time: ____ No ____ Yes Add _____ Deduct _____ days.

Supporting Data Attached: ____ Drawings ____ Product Data ____ Samples ____ Tests Reports

The Undersigned certifies:

Proposed substitution has been fully investigated and determined to be equal or superior in all respects to specified product.

Same warranty will be furnished for proposed substitution as for specified product.

Same maintenance service and source of replacement parts, as applicable, is available.

Proposed substitution will have no adverse effect on other trades and will not affect or delay progress schedule.

Cost data as stated above is complete. Claims for additional costs related to accepted substitution which may subsequently become apparent are to be waived.

Proposed substitution does not affect dimensions and functional clearances.

Payment will be made for changes to building design, including A/E design, detailing, and construction costs caused by the substitution.

FULLER AND D'ANGELO, PC
ARCHITECTS AND PLANNERS

GREENWICH PUBLIC SCHOOLS
NORTH MIANUS ELEMENTARY SCHOOL
SELECT ROOF REPLACEMENT & RELATED ITEMS
PRODUCT REQUIREMENTS

Coordination, installation, and changes in the Work as necessary for accepted substitution will be complete in all respects.

Submitted by: _____

Signed by: _____

Firm: _____

Address: _____

Telephone: _____

Attachments:

OWNER/ARCHITECT/CM REVIEW AND ACTION

____ Substitution approved - Make submittals in accordance with Specification Section 01330

____ Substitution approved as noted - Make submittals in accordance with Specification Section 01330.

____ Substitution rejected - Use specified materials.

____ Substitution Request received too late - Use specified materials.

: _____ Date: _____

Additional Comments: __ Contractor __ Subcontractor __ Supplier __ Manufacturer __ A/E

END OF SECTION

**SECTION 01 7000
EXECUTION**

PART 1 GENERAL

1.1 RELATED DOCUMENTS

- A. Drawings and general provisions of the Contract, including General Conditions and other Division 1 Specification Sections, apply to this Section.

1.2 SECTION INCLUDES

- A. Inspections prior to start of work.
- B. Examination, preparation, and general installation procedures.
- C. Requirements for replacement work, including selective removals.
- D. Pre-installation meetings.
- E. Field engineering and surveying.
- F. General installation of products.
- G. Progress cleaning.
- H. Protection of installed construction.
- I. Correction of the Work.
- J. Surveying for laying out the work.
- K. Cleaning and protection.
- L. Waste Management
- M. Final Cleaning.
- N. Closeout procedures, including Contractor's Correction Punch List, except payment procedures.
- O. General requirements for maintenance service.

1.3 RELATED REQUIREMENTS

- A. Section 01 1000 - Summary of Contract: Limitations on working in existing building, continued occupancy, work sequence, identification of salvaged materials., and relocated materials.
- B. Section 01 3000 - Administrative Requirements: Submittals procedures, Electronic document submittal service.
- C. Section 01 4000 - Quality Requirements: Testing and inspection procedures.
- D. Section 01 5000 - Temporary Facilities and Controls: Temporary exterior enclosures.
- E. Section 017132 - Selective Removals for removals and cutting and patching.
- F. Section 01 7800 - Closeout Submittals: Project record documents, operation and maintenance data, warranties .
- G. Individual Product Specification Sections:
 - 1. Advance notification to other sections of openings required in work of those sections.

1.4 SUBMITTALS

- A. See Section 01 3000 - Administrative Requirements, for submittal procedures.

1.5 PROJECT CONDITIONS

- A. Dust Control: Execute work by methods to minimize raising dust from construction operations. Provide positive means to prevent air-borne dust from dispersing into atmosphere and over adjacent property.
- B. Noise Control: Provide methods, means, and facilities to minimize noise produced by construction operations.

GREENWICH PUBLIC SCHOOLS
NORTH MIANUS ELEMENTARY SCHOOL
SELECT ROOF REPLACEMENT & RELATED ITEMS
EXECUTION

1. Outdoors: Limit conduct of especially noisy exterior work to hours permitted under the local Noise Ordinance.
- C. Pest and Rodent Control: Provide methods, means, and facilities to prevent pests and insects from damaging the work.

1.6 COORDINATION

- A. Coordinate scheduling, submittals, and work of the various sections of the Project Manual to ensure efficient and orderly sequence of installation of interdependent construction elements.
- B. Verify that utility requirements and characteristics of new operating equipment are compatible with building utilities. Coordinate work of various sections having interdependent responsibilities for installing, connecting to, and placing in service, such equipment.
- C. Coordinate space requirements, supports, and installation of mechanical and electrical work that are indicated diagrammatically on Drawings. Follow routing shown for pipes, ducts, and conduit, as closely as practicable; place runs parallel with lines of building. Utilize spaces efficiently to maximize accessibility for other installations, for maintenance, and for repairs.
- D. In finished areas except as otherwise indicated, conceal pipes, ducts, and wiring within the construction. Coordinate locations of fixtures and outlets with finish elements.
- E. Coordinate completion and clean-up of work of separate sections.
- F. After Greenwich Public Schools occupancy of premises, coordinate access to site for correction of defective work and work not in accordance with Contract Documents, to minimize disruption of Greenwich Public Schools's activities.
- G. Alterations: Where applicable, requirements of the contract documents apply to alteration work in the same manner as to new construction. Refer to drawings for specific requirements of alteration work. Primarily, alterations can be described as normal architectural, mechanical and electrical alterations. Contractors shall review phasing and scheduling of the work to understand that certain areas of work must be completed and occupied prior to start of other work. This is essential to the Owner in their ability to maintain the educational programs during construction.

1.7 CODES, PERMITS, FEES, ETC.

- A. Refer to Owner Contractor Agreement for additional requirements.
- B. **The Owner shall file and obtain and pay for the Building Permit.**
- C. The contractor(s) and sub- Contractors shall pick-up the Building Permits at Town Hall, Building Department and submit all required insurances etc. to same to "pull" permits for each trade required.
- D. The Contractor shall furnish and pay for all permits, fees and other installation costs required for the various installations by governing authorities and utility companies; prepare and file drawings and diagrams required; arrange for inspections of any and all parts of the work required by the authorities and furnish all certificates necessary to the Owner and Construction Manager as evidence that the work installed under this Section of the Specifications conforms with all applicable requirements of the Municipal and State Codes, National Board of Fire Underwriters, National Electric Code, as applicable.
- E. Any items of work specified herein and shown on the drawings which conflict with aforementioned rules, regulations and requirements, shall be referred to the Owner and Construction Manager for decision, which decision shall be final and binding.
- F. The building is to be constructed under the following Rules and Regulations of the Building Codes of the State of Connecticut and consist of the following
 1. Current Building Code of State of Connecticut

1.8 MANDATORY OSHA CONSTRUCTION SAFETY AND HEALTH TRAINING

- A. All laborers, workers and mechanics working on the site are required to be certified as having successfully completed an OSHA construction safety and health course of at least 10 hours prior to performing any work on the project.

PART 2 PRODUCTS

2.1 PATCHING MATERIALS

- A. New Materials: As specified in product sections; match existing products and work for patching and extending work.

PART 3 EXECUTION

3.1 EXAMINATION

- A. Prior to start of construction take photographs, videos or similar documentation as evidence of existing project conditions as follows:
 - 1. Exterior views: Spaces adjacent to all work areas.
- B. Verify that existing substrate surfaces are acceptable for subsequent work. Start of work means acceptance of existing conditions.
- C. Examine and verify specific conditions described in individual specification sections.
- D. Provide Full waste management, clean all areas daily, place all removals for disposal in dumpsters, remove dumpsters in a timely manner to keep site clean. Do not throw items in dumpsters use chutes as required.
- E. Take field measurements before confirming product orders or beginning fabrication, to minimize waste due to over-ordering or misfabrication.
- F. Prior to Cutting: Examine existing conditions prior to commencing work, including elements subject to damage or movement during cutting and patching. After uncovering existing work, assess conditions affecting performance of work. Beginning of cutting or patching means acceptance of existing conditions.

3.2 PREPARATION

- A. Apply manufacturer required or recommended substrate primer, sealer, or conditioner prior to applying any new material or substance in contact or bond, for new walls or opening in-fills and for all painting tasks.

3.3 PRE-INSTALLATION MEETINGS

- A. When required in individual specification sections, convene a preinstallation meeting at the site prior to commencing work of the section.
- B. Require attendance of parties directly affecting, or affected by, work of the specific section.
- C. Notify the Architect, Roofing Consultant and Owner four days in advance of this Pre- Installation meeting date. It is the Contractors Sole Responsibility to Schedule this Meeting prior to construction start.
- D. Prepare agenda and preside at meeting:
 - 1. Review conditions of examination, preparation and installation procedures.
 - 2. Review coordination with related work.
 - 3. Show Mock-ups if applicable
- E. Record minutes and distribute copies within two days after meeting to participants, with two copies to Fuller and D'Angelo, P.C., Greenwich Public Schools, participants, and those affected by decisions made.

3.4 GENERAL INSTALLATION REQUIREMENTS

- A. Install products as specified in individual sections, in accordance with manufacturer's instructions and recommendations, and so as to avoid waste due to necessity for replacement.
- B. Make vertical elements plumb and horizontal elements level, unless otherwise indicated.

- C. Make neat transitions between different surfaces, maintaining texture and appearance.

3.5 ALTERATIONS

- A. Drawings showing existing construction and utilities are based on casual field observation only.
1. Verify that construction and utility arrangements are as shown.
 2. Report discrepancies to Owner's Representative and Architect before disturbing existing installation.
 3. Beginning of alterations work constitutes acceptance of existing conditions.
- B. Remove existing work as indicated and as required to accomplish new work.
1. Remove items indicated on drawings.
 2. Where new surface finishes are to be applied to existing work, perform removals, patch, and prepare existing surfaces as required to receive new finish; remove existing finish if necessary for successful application of new finish.
- C. Protect existing work to remain.
1. Perform cutting to accomplish removals neatly and as specified for cutting new work.
 2. Repair adjacent construction and finishes damaged during removal work.
 3. Patch as specified for patching new work.
- D. Adapt existing work to fit new work: Make as neat and smooth transition as possible.
1. When existing finished surfaces are cut so that a smooth transition with new work is not possible, terminate existing surface along a straight line at a natural line of division and make recommendation to Fuller and D'Angelo, P.C..
- E. Patching: Where the existing surface is not indicated to be refinished, patch to match the surface finish that existed prior to cutting. Where the surface is indicated to be refinished, patch so that the substrate is ready for the new finish.
- F. Remove debris and abandoned items from alterations areas and dispose of off-site; do not burn or bury.
- G. Do not begin new construction in alterations areas before removals are complete.
- H. Comply with all other applicable requirements of this section.

3.6 CUTTING AND PATCHING

- A. See Alterations article above for additional requirements.
- B. Perform whatever cutting and patching is necessary to:
1. Complete the work.
 2. Fit products together to integrate with other work.
 3. Provide openings for penetration of, electrical, and other services.
 4. Match work that has been cut to adjacent work.
 5. Repair areas adjacent to cuts to required condition.
 6. Repair new work damaged by subsequent work.
 7. Remove samples of installed work for testing when requested.
 8. Remove and replace defective and non-conforming work.
- C. Execute work by methods that avoid damage to other work and that will provide appropriate surfaces to receive patching and finishing. In existing work, minimize damage and restore to original condition.
- D. Restore work with new products in accordance with requirements of Contract Documents.
- E. Patching:
1. Finish patched surfaces to match finish that existed prior to patching. On continuous surfaces, refinish to nearest intersection or natural break. For an assembly, refinish entire unit.
 2. Match color, texture, and appearance.

GREENWICH PUBLIC SCHOOLS
NORTH MIANUS ELEMENTARY SCHOOL
SELECT ROOF REPLACEMENT & RELATED ITEMS
EXECUTION

- 3. Repair patched surfaces that are damaged, lifted, discolored, or showing other imperfections due to patching work. If defects are due to condition of substrate, repair substrate prior to repairing finish.
- F. Make neat transitions. Patch work to match adjacent work in texture and appearance. Where new work abuts or aligns with existing, perform a smooth and even transition.

3.7 FIRE PREVENTION AND CONTROL Refer to Section 01 3553

3.8 WATCHMAN

- A. The Owner will not provide watchman. The Contractor will be held responsible for loss or injury to persons or property or work where his work is involved and shall provide such watchman and take such precautionary measures as he may deem necessary to protect his own interests.

3.9 SECURITY SYSTEM

- A. The existing building contains a security alarm system maintained and operated by the Owner. Access into the existing building shall not be permitted unless the owner is notified and arrangements made to deactivate the system.

3.10 PROGRESS CLEANING

- A. Maintain areas free of waste materials, debris, and rubbish. Maintain site in a clean and orderly condition.
- B. Remove debris and rubbish from pipe chases, plenums, attics, crawl spaces, and other closed or remote spaces, prior to enclosing the space.
- C. Broom and vacuum clean interior areas prior to start of surface finishing, and continue cleaning to eliminate dust.
- D. Collect and remove waste materials, debris, and trash/rubbish from site periodically and dispose off-site; do not burn or bury.
- E. The Contractor is responsible for their own daily debris removal into containers provided by the Contractor. Working areas are to be broom swept on a daily basis by the Contractor.
- F. The Contractor is responsible to provide dust protection for their construction-related activities.

3.11 PROTECTION OF INSTALLED WORK

- A. Protect installed work from damage by construction operations.
- B. Provide special protection where specified in individual specification sections.
- C. Provide temporary and removable protection for installed products. Control activity in immediate work area to prevent damage.

3.12 ADJUSTING

- A. Adjust operating products and equipment to ensure smooth and unhindered operation if removed and reset.

3.13 FINAL CLEANING

- A. Final cleaning shall be the responsibility of the Contractor and all costs for final cleaning shall be included in the Base Bid. Final cleaning responsibility shall be limited to all new additions and areas where renovations occur.
- B. Execute final cleaning prior to final project assessment.
- C. Remove waste, surplus materials, trash/rubbish, and construction facilities from the site; dispose of in legal manner; do not burn or bury. Remove Fencing and leave site in a clean manner.
- D. Remove labels that are not permanent.
- E. Leave Project clean and ready for occupancy and School use.
- F. Comply with safety standards for cleaning. Do not burn waste materials. Do not bury debris or excess materials on Owner's property. Do not discharge volatile, harmful, or dangerous materials into drainage systems. Remove waste materials from Project site and dispose of lawfully.

FULLER AND D'ANGELO, PC
ARCHITECTS AND PLANNERS

GREENWICH PUBLIC SCHOOLS
NORTH MIANUS ELEMENTARY SCHOOL
SELECT ROOF REPLACEMENT & RELATED ITEMS
EXECUTION

3.14 CLOSEOUT PROCEDURES Refer to Section 01 7800

3.15 MAINTENANCE

- A. Provide service and maintenance of components indicated in specification sections.

SECTION 01 7800
CLOSEOUT SUBMITTALS

PART 1 GENERAL

1.1 RELATED DOCUMENTS

- A. Drawings and general provisions of each prime Contract, including General Conditions and other Division-1 Specification sections, apply to work of this section.

1.2 SECTION INCLUDES

- A. Project Record Documents.
- B. Maintenance Data.
- C. Warranties and Bonds.

1.3 RELATED REQUIREMENTS

- A. Agreement.
- B. Section 01 3000 - Administrative Requirements: Submittals procedures, shop drawings, product data, and samples.
- C. Individual Product Sections: Specific requirements for operation and/or maintenance data.
- D. Individual Product Sections: Warranties required for specific products or Work.

1.4 SUBSTANTIAL COMPLETION

- A. Refer to the Agreement for additional requirements.
- B. Preliminary Procedures: Before requesting inspection for determining date of Substantial Completion:
 - 1. Prepare a list of items to be completed and corrected, the value of items on the list, and reasons why the Work is not complete.
 - 2. Advise Owner and Architect of pending insurance changeover requirements.
 - 3. Obtain and submit releases permitting Owner's Representative and Architect unrestricted use of the Work and access to services and utilities. Include occupancy permits, operating certificates, and similar releases.
- C. Prior to issuance of the Certificate of Substantial Completion, submit, in writing, a request to the Owner, Owner's Representative, and Architect a request to perform site inspection for the purpose of preparing a "punch list".
- D. On receipt of request Owner's Representative and Architect will prepare a punch list. Certificate of Substantial Completion after completion of all punch list items or will notify Contractor of items, either punch list list or additional items identified by Architect, that must be completed or corrected before certificate will be issued
- E. Certificate of Substantial Completion will be issued after completion of all punch list items. Owner's Representative and Architect will notify Contractor of items, either punch list or additional items identified by Architect, that must be completed or corrected before certificate will be issued. After completion of "punch list" items submit the following:
 - 1. Application for Payment showing 100 percent completion for portion of the Work claimed as substantially completed the following:
 - 2. Warranties (guarantees).
 - 3. Maintenance Manuals and instructions.
 - 4. Indoor Quality Report
 - 5. Final cleaning.
 - 6. List of incomplete Work, recognized as exceptions to Architect's "punch list". .
 - 7. Architect's punch list certifying all punch list items have been completed and signed off by the Owner's Representative and Contractor.

GREENWICH PUBLIC SCHOOLS
NORTH MIANUS ELEMENTARY SCHOOL
SELECT ROOF REPLACEMENT & RELATED ITEMS
CLOSEOUT SUBMITTALS

8. Removal of temporary facilities and services.
9. Removal of surplus materials, rubbish and similar elements.
- F. Request re inspection when the Work identified in previous inspections as incomplete is completed or corrected, after one reinspection further architectural charges will be back-charged to the contractor on a T+M basis.
 1. If necessary, re inspection will be repeated and the contractor shall pay for all additional inspections.

1.5 FINAL COMPLETION

- A. Refer to the Agreement for additional requirements.
- B. Preliminary Procedures: Before requesting final inspection for determining date of Final Completion, complete the following:
 1. Inspection: Submit a written request for final inspection for acceptance. On receipt of request, Owner's Representative and Architect will either proceed with inspection or notify Contractor of unfulfilled requirements. Architect will not process a final Certificate for Payment until after the inspection or will notify Contractor of construction that must be completed or corrected before certificate will be issued.
- C. Following Final Inspection acceptance of work submit the following:
 1. Submit Owners Affidavit of Final Payment.
 2. Submit a final Application for Payment.
 3. Submit certified copy of Architect's Substantial Completion punch list items endorsed and dated Contractor and Owner's Representative certifying each item has been completed or otherwise resolved for acceptance.
 4. Release of liens from contractor and all entitles of contractor.
 5. Consent of Surety to Final Payment.
 6. Final Liquidated Damages settlement statement, if applicable.
 7. Contractor's Affidavit of Release of Liens (AIA G706A).
 8. Contractors Affidavit of Payment of Debts and Claims (AIA G706)
 9. Certification of Payment of Prevailing Wage Rates.
 10. Contractor's certified statement that no asbestos containing material was incorporated into the project.
 11. HVAC and Plumbing sub contractors must provide test results upon completion from a State of Connecticut accredited testing lab certifying that all pipe insulation and joints on this project contain no asbestos.
 - a. This certification shall be based on a sampling of 10% of all linear feet of pipe insulation (unless manufacturer's certificate is submitted).
 12. All items per checklist at end of this section (no retainage reductions will be allowed until all closeout paperwork is received).

1.6 SUBMITTALS

- A. Contractor shall submit all documentation identified in this section within thirty (30) days from the time the Contractor submits the list of items to be corrected, as referred to in the Agreement in addition to other rights of the Owner set forth elsewhere in the Contract Documents, to include but not limited to withholding of final payment. If the documentation has not been submitted within thirty (30) day period, the Owner will obtain such through whatever means necessary. The Contractor shall solely be responsible for all expenses incurred by the Owner, provided the Owner has advised the Contractor of this action thirty 30 days prior to the culmination date and again, seven 7 days prior to the culmination date by written notice
- B. Project Record Documents: Submit documents to Fuller and D'Angelo, P.C. with claim for final Application for Payment.

FULLER AND D'ANGELO, PC
ARCHITECTS AND PLANNERS

PART 2 PRODUCTS - NOT USED

PART 3 EXECUTION

3.1 PROJECT RECORD DOCUMENTS

- A. Maintain on site one set of the following record documents; record actual revisions to the Work:
 - 1. Drawings.
 - 2. Specifications.
 - 3. Addenda.
 - 4. Change Orders and other modifications to the Contract.
 - 5. Reviewed shop drawings, product data, and samples.
 - 6. Manufacturer's instruction for assembly, installation, and adjusting.
- B. Ensure entries are complete and accurate, enabling future reference by Greenwich Public Schools.
- C. Store record documents separate from documents used for construction.
- D. Record information concurrent with construction progress.
- E. Specifications: Legibly mark and record at each product section description of actual products installed, including the following:
 - 1. Changes made by Addenda and modifications.
- F. Record Drawings and Shop Drawings: Legibly mark each item to record actual construction including:
 - 1. Field changes of dimension and detail.
 - 2. Details not on original Contract drawings.

3.2 RECORD DRAWINGS

- A. Record Prints: Maintain one set of blue- or black-line white prints of the Contract Drawings and approved Shop Drawings at the project site.
- B. Preparation: Mark Record Prints to show the actual installation where installation varies from that shown originally. Require individual or entity who obtained record data, whether individual or entity is Installer, subcontractor, or similar entity, to prepare the marked-up Record Prints.
 - 1. Accurately, neatly and clearly record information in an understandable drawing technique.
- C. Content: Types of items requiring marking include, but are not limited to, the following:
 - 1. Dimensional changes to Drawings.
 - 2. Locations and depths of underground utilities.
 - 3. Changes made by Change Order or Construction Change Directive.
 - 4. Details not on the original Contract Drawings.
- D. Mark the Contract Drawings or Shop Drawings, whichever is most capable of showing actual physical conditions, completely and accurately. If Shop Drawings are marked, show cross-reference on the Contract Drawings.
- E. Note Construction Change Directive numbers, alternate numbers, Change Order numbers, and similar identification, where applicable.
- F. Provide final record drawings on CD in PDF format.

3.3 FORMAT

- A. Identify and date each Record Drawing; include the designation "PROJECT RECORD DRAWING" in a prominent location. Contractor shall certify and sign. Provide one B+W set on full size set.
- B. Identify Record Drawing as follows:
 - 1. Project name.
 - a. Date.
 - b. Designation "PROJECT RECORD DRAWINGS."

GREENWICH PUBLIC SCHOOLS
NORTH MIANUS ELEMENTARY SCHOOL
SELECT ROOF REPLACEMENT & RELATED ITEMS
CLOSEOUT SUBMITTALS

- c. Name of Architect and Owner's Representative.
- d. Name of Contractor.
- e. Contractor shall certify and sign each drawing

3.4 MAINTENANCE DATA FOR MATERIALS AND FINISHES

- A. For Each Product, Applied Material, and Finish:
- B. Instructions for Care and Maintenance: Manufacturer's recommendations for cleaning agents and methods, precautions against detrimental cleaning agents and methods, and recommended schedule for cleaning and maintenance.

3.5 ASSEMBLY OF OPERATION AND MAINTENANCE MANUALS

- A. Assemble operation and maintenance data into durable manuals for Greenwich Public Schools's personnel use, with data arranged in the same sequence as, and identified by, the specification sections.
- B. Where systems involve more than one specification section, provide separate tabbed divider for each system.
- C. Prepare instructions and data by personnel experienced in maintenance and operation of described products.
- D. Prepare data in the form of an instructional manual.
- E. Binders: Commercial quality, 8-1/2 by 11 inch three D side ring binders with durable plastic covers; 2 inch maximum ring size. When multiple binders are used, correlate data into related consistent groupings.
- F. Cover: Identify each binder with typed or printed title OPERATION AND MAINTENANCE INSTRUCTIONS; identify title of Project; identify subject matter of contents.
- G. Project Directory: Title and address of Project; names, addresses, and telephone numbers of Fuller and D'Angelo, P.C., Consultants, Contractor and subcontractors, with names of responsible parties.
- H. Tables of Contents: List every item separated by a divider, using the same identification as on the divider tab; where multiple volumes are required, include all volumes Tables of Contents in each volume, with the current volume clearly identified.
- I. Dividers: Provide tabbed dividers for each separate product and system; identify the contents on the divider tab; immediately following the divider tab include a description of product and major component parts of equipment.
- J. Text: Manufacturer's printed data, or typewritten data on 24 pound paper.
- K. Drawings: Provide with reinforced punched binder tab. Bind in with text; fold larger drawings to size of text pages.
- L. Arrange content by systems under section numbers and sequence of Table of Contents of this Project Manual.

3.6 WARRANTIES

- A. Obtain warranties executed in duplicate by responsible Subcontractors, suppliers, and manufacturers, within 10 days after completion of the applicable item of work. Except for items put into use with Greenwich Public Schools's permission, leave date of beginning of time of warranty until the Date of Substantial completion is determined.
- B. Verify that documents are in proper form, contain full information, and are notarized.
- C. Co-execute submittals when required.
- D. Retain warranties until time specified for submittal.

**CHECKLIST FOR PROJECT CLOSEOUT
AND PROCESSING OF FINAL PAYMENT**

**JOB TITLE: - Greenwich Public Schools Select Roof Replacement and Related Items North
Mianus School**

BOARD OF EDUCATION BID NUMBER; 2404-23

CLOSE-OUT SUBMITTALS: (As Applicable)

[] WAGE & SUPPLEMENTS VERIFICATION FORM (COPY ATTACHED).

**THREE (3) 3-RING BINDER BROCHURES OF OPERATION AND MAINTENANCE
MANUALS FOR ALL EQUIPMENT INSTALLED ON THE PROJECT INCLUDING
THE FOLLOWING:**

- [] TYPED OR PRINTED INSTRUCTIONS COVERING THE CARE AND OPERATIONS OF
MATERIAL, EQUIPMENT AND SYSTEMS FURNISHED AND INSTALLED.**
- [] ALL APPROVED SHOP DRAWINGS.**
- [] CERTIFICATES OF COMPLIANCE AND INSPECTION. (WHERE APPLICABLE
ROOFING, ELECTRIC, ETC.)**
- [] CERTIFICATES OF INSURANCE FOR PRODUCTS AND COMPLETED
OPERATIONS.**
- [] NOTARIZED STATEMENT THAT ONLY NON-ASBESTOS MATERIALS
WERE INSTALLED ON THIS PROJECT.**
- [] FULLY EXECUTED CERTIFICATE OF SUBSTANTIAL COMPLETION: AIA
G704.**
- [] CONTRACTOR'S WRITTEN TWO-YEAR WARRANTY AND EXTENDED
WARRANTIES (IF ANY REQUIRED).**
- [] PROJECT RECORD DOCUMENTS: SECTION 01 7800.**
- [] AS-BUILT DRAWINGS.**

EVIDENCE OF PAYMENT AND RELAEASE OF LIEN

- [] CONTRACTOR'S AFFIDAVIT OF PAYMENT OF DEBTS AND CLAIMS: AIA G706.**
- [] CONTRACTOR'S AFFIDAVIT OF RELEASE OF LIENS - AIA G706A PRIME
CONTRACTORS AND SUBCONTRACTORS.**
- [] CONSENT OF SURETY TO FINAL PAYMENT AIA G707.**

**REFER TO SECTION 017800 PAR 1.4 AND 1.5 FOR ADDITIONAL REQUIREMENTS. FINAL
PAYMENT WILL NOT BE PROCESSED UNTIL ALL ITEMS INDICATED ARE RECEIVED
IN ACCORDANCE WITH SECTION 01 7800 - CLOSEOUT SUBMITTALS.**

END OF SECTION

GREENWICH PUBLIC SCHOOLS
NORTH MIANUS ELEMENTARY SCHOOL
SELECT ROOF REPLACEMENT & RELATED ITEMS
MASONRY MAINTENANCE

SECTION 04 0100
MASONRY MAINTENANCE

PART 1 - GENERAL

1.1 RELATED DOCUMENTS

- A. Drawings and general provisions of the Contract, including General and Supplementary Conditions and Division 1 Specification Sections, apply to this Section.

1.2 SUMMARY

- A. All plant, labor, materials, equipment, testing and services necessary to complete the work shown on the drawings, schedules, and keynotes, as specified herein, and as may be required by conditions and authorities having jurisdiction, including, but not limited to, the following:

1. Remove and restore exterior masonry where new cap flashings are being installed.
2. Install clear water repellant on masonry that was repointed and rebuilt.
3. Remove and reset loose bricks and concrete masonry units under roof edge blocking.
4. Fill hollow core masonry units under roof edge blocking with mortar prior to installing the blocking - the blocking is specified elsewhere.

B. Related Requirements

- | | |
|---------------------------------------|-------------------|
| 1. Carpentry | - Section 06 1000 |
| 2. EPDM Roofing | - Section 07 5323 |
| 3. Sheet Metal Flashing & Specialties | - Section 07 6200 |
| 4. Roof Accessories | - Section 07 7200 |

1.3 QUALITY ASSURANCE

A. Installer Qualifications:

1. A firm (Installer) with at least 5 continuous years experience performing work similar to that required for this project, employing personnel skilled in the work specified.
 - a. The Installer shall directly employ the personnel performing the work of this section.
 - b. The Installer shall have a supervisor in the work area when work is in progress. The Supervisor shall have a minimum of 5 years experience with work similar in nature and scope to this project, and speak fluent English.
 1. Submit the Supervisor's resume upon request.
2. The Installer shall provide a reference list of at least three previously completed projects of comparable size and similar design, within fifty miles of this project, which may be observed by representatives of the Owner:
 - a. The reference list shall include at a minimum, the completion date, a description of the work performed, the Owner's name - contact person - phone number and address and the Architect's name - contact person and phone number.

GREENWICH PUBLIC SCHOOLS
NORTH MIANUS ELEMENTARY SCHOOL
SELECT ROOF REPLACEMENT & RELATED ITEMS
MASONRY MAINTENANCE

- b. Submit the reference list upon request.
- B. Material Quality: Obtain each type of material from a single source to ensure consistent quality, color, pattern, and texture.
- C. Pre-construction: Attend the pre-construction meeting and discuss the following:
 - 1. How and when the masonry work will be performed and coordinated with other work.
 - 2. How roof & building surfaces will be protected, and how the building will be kept watertight as masonry work progresses.
 - 3. Weather to anticipate during construction.
 - 4. The availability of materials, personnel, equipment and facilities needed to proceed and complete the work on schedule.
 - 5. A schedule for Manufacturer and Architect inspections.

1.4 SUBMITTALS

- A. Submit the following items far enough in advance to obtain approval prior to performing any other work on site:
 - 1. A pre-work site and building inspection report with photos, to document conditions before any other work starts on site.
 - 2. Manufacturer's technical literature for all materials.
 - 3. Test reports and certifications substantiating compliance with specification requirements if requested by the Architect.
 - 4. Samples to show sizes, grade and color, prior to mock-up erection, of each new exposed masonry material. Include the full range of colors and textures needed in the samples.
 - a. Bricks: four samples of solid colors, twelve samples of blended colors.
 - b. Mortar: four 6 inch long 1/2 inch wide strips set in metal or plastic channels.
 - c. Anchors: four pieces of each type of anchor.
- B. Simultaneously provide all technical submittals needed for this project, for all technical sections, collated by section. Incomplete or incorrect submittals will not be reviewed.
 - 1. Submittals shall be prepared and made by the firm that will perform the actual work.
 - 2. Provide electronic submittals via an on-line submittal exchange program if one is established for this project; if an on-line program isn't established, provide the submittals on portable USB drives in pdf format, organized in folders by Section.
 - a. Do not make submittals via email
 - b. Do not include Safety Data Sheets with the technical submittals.
 - 2. Safety Data Sheets: Simultaneously provide all Safety Data Sheets needed for this project, for all specification sections - collated by section, in three ring binders. Provide two binders for each building.
- C. Payment requisitions will not be processed until all submittals are received and approved.

1.5 JOB MOCK UPS

- A. Prepare mock-ups of masonry work in actual job locations.

GREENWICH PUBLIC SCHOOLS
NORTH MIANUS ELEMENTARY SCHOOL
SELECT ROOF REPLACEMENT & RELATED ITEMS
MASONRY MAINTENANCE

1. For rebuilding and repointing - provide 2 foot square mockups to show how the joints will be cut, and 2 foot square mockups to show new pointing and brick work.
- B. Construct each mock up with its associated roof and wall flashings, to show the following:
 1. The color, size and type of each masonry unit and mortar used to set it.
 2. Workmanship quality.
 3. The size and spacing of weep inserts.
 4. Flashings built into the masonry.
 5. Related materials and their installation techniques to fully establish a quality standard for the work.
- C. Mock-ups shall be constructed to establish the minimum acceptable standard of materials and workmanship, and to assure that completed work which matches the mock ups will be fully functional and serve the purpose for which it was designed.
- D. Approved mock-ups may be left in place and incorporated into the permanent installation. Rejected mock-ups shall be removed and replaced until an acceptable mock up is approved.
- E. Do not proceed with masonry work until mock-ups are installed, inspected and approved in writing.

1.6 DELIVERY, STORAGE AND HANDLING

- A. Carefully pack, handle, and ship masonry units and accessories in suitable packs or pallets or in heavy cartons.
- B. Deliver material to the site in the Manufacturer's original and unopened containers and packaging, bearing labels which identify the types and names of the products and Manufacturers. Unload and handle to prevent chipping and breakage.
- C. Protect masonry materials and aggregates during storage and construction from excess wetting by rain, snow or ground water, and from staining or intermixture with earth or other types of materials.
- D. Protect grout, mortar and cement products from deterioration by moisture and temperature. Store in a dry location or in waterproof containers. Protect liquid components from freezing.
- E. Do not overload the structure when storing materials on the roof.
- F. Protect roof surfaces where material and equipment are placed on them, and where construction traffic occurs, with 6 mil fire retardant polyethylene, covered with 1-1/2 inch thick foam insulation, overlaid with 2 by 10 wooden planks.

1.7 GUARANTEE

- A. Provide a written Contractor's Guarantee which guaranties that all work will remain free of material and workmanship defects and in a watertight condition for five years beginning upon Final Completion:
 1. Defects include but are not limited to the following: leakage, delamination, lifting, loosening, splitting, cracking, joint separation and movement.
 2. The Contractor shall make the repairs and modifications necessary to enable the work to perform as guaranteed at his own expense:
 3. Guarantee coverage shall include removing and replacing items installed as part of the original work, if removal is needed to make repairs.

GREENWICH PUBLIC SCHOOLS
NORTH MIANUS ELEMENTARY SCHOOL
SELECT ROOF REPLACEMENT & RELATED ITEMS
MASONRY MAINTENANCE

- B. Provide one Guarantee that covers “all work performed” when a single contractor is awarded work specified in multiple Sections.
- C. The Guarantee shall take effect no more than 30 days before the satisfactory completion of all punch list work.
- D. The Contractor’s Surety Company may add a rider to the Performance Bond which clarifies that Performance Bond Coverage expires two years after Final Completion; i.e., Performance Bond Coverage does not run for the entire five year term of the Contractor’s Guarantee.

1.8 JOB CONDITIONS

- A. Perform masonry work only when the air temperature is 40 degrees F and above and will remain so until the masonry has dried, but for not less than 72 hours after work ends.
- B. Erect temporary covers over pedestrian walkways and at building entrances and exits which will remain active as the work progresses.
- C. Prevent mortar from staining the face of adjoining masonry and other building surfaces; immediately remove any which falls or spills. Protect sills, ledges and projections from mortar droppings.
- D. Protect roof surfaces where material and equipment is placed on them, and where construction traffic occurs, with 6 mil fire retardant polyethylene, covered with 1-1/2 inch thick foam insulation, overlaid with 2 by 10 wooden planks.
- E. Coordinate masonry removal and restoration with the installation of new flashings.
- F. Prevent masonry work from rapid drying during hot weather. Use burlap to shield fresh masonry from direct sunlight, and mist fresh masonry with potable water so it cures slowly for at least 72 hours.
 - 1. Remove and replace any new masonry that develops shrinkage cracks, or isn’t bonded well to adjoining masonry.

PART 2 - PRODUCTS

2.1 GENERAL

- A. Manufacturer’s products are named to establish the basis of design quality required. Equal products supplied by other manufacturer’s may be submitted for approval and used.

2.2 MASONRY UNITS

- A. Face Brick: Severe weather (SW) grade face brick and accessories, including special bricks for lintels, arches, corners, and other special conditions, to match the color, surface texture, shape and size of existing bricks.
- B. Stone: new or salvaged stone to match the type, color, surface texture and general sizes of existing adjacent stone.

2.3 MORTAR

- A. General Construction Mortar:

GREENWICH PUBLIC SCHOOLS
NORTH MIANUS ELEMENTARY SCHOOL
SELECT ROOF REPLACEMENT & RELATED ITEMS
MASONRY MAINTENANCE

1. Type S, custom colored, non-staining masonry cement containing Type I Portland cement meeting ASTM C150 and Type S hydrated lime meeting ASTM C207.
2. Natural or manufactured sand aggregate selected to match the size, texture, graduation and color of the existing mortar aggregate, meeting ASTM C 144.
3. Clean potable water, free of oils, acids, alkalis and organic matter.

B. Pointing Mortar:

1. Factory blended Type N masonry cement, aggregate and custom coloring agent, ready to use when mixed with clean potable water, as supplied by Spec-Mix.

2.4 MISCELLANEOUS MATERIALS

- A. Anchors: Fabricated from Type 304 stainless steel to match existing.
- B. Reinforcement Bar: minimum #4 epoxy coated steel rebar, with factory formed ridges.
- C. Sealant: High performance, solvent free, formulated and moisture curing silyl-terminated polyether sealant, ASTM C-920, Type S, Grade NS, Class 25, NovaLink construction sealant by ChemLink, color as selected.
- D. Backer Rod: Closed cell polyethylene foam, non-absorbent, compressible, chemically inert rod.
- E. Masonry Water Repellent: Cloudy odorless water-based penetrating liquid, UV stable, alkali resistant, translucent floural carbon emulsion, containing no volatile organic compounds: Cathedral Stone Products, Inc. R-97 Water Repellent.
- F. Weep Inserts: Full height head joint inserts formed of a polypropylene honey comb, three-eighths inch thick, Hohmann & Barnard, Inc. #QV Quadro-Vent.

PART 3 - EXECUTION

3.1 GENERAL

- A. Perform masonry repointing, cleaning and water repellent treatment to comply with the U.S. Department of the Interior, National Park Services Historic Preservation Briefs # 1 and # 2.
- B. Carefully perform work so the structural integrity of masonry adjoining the work is preserved. Simultaneously remove only limited sections of existing masonry; support and protect masonry remaining next to and above the removal areas.
- C. Completely remove and replace any existing masonry that moves, or if cracks form in the mortar joints between the masonry units, or within the masonry units.
- D. Cure all mortar by misting it with potable water to maintain it in a damp condition for not less than 72 hours. Shield fresh mortar from direct sunlight with wet burlap, and prevent fresh mortar from prematurely drying during the curing period. Remove and replace mortar joints that dry pre-maturely.
- E. Cut and remove existing masonry using hand and machine methods. Equip each cutting machine with a separate dedicated vacuum and manufacturer's blade guard vacuum attachment, and control the amount

GREENWICH PUBLIC SCHOOLS
NORTH MIANUS ELEMENTARY SCHOOL
SELECT ROOF REPLACEMENT & RELATED ITEMS
MASONRY MAINTENANCE

of dust produced so there are no visible plumes. Comply with OSHA crystalline silica standards for construction.

- F. Do not overcut brick head joints and allow the blade to nick the bricks; remove and replace bricks damaged during the cutting and repointing preparation process at no cost to the Owner.

3.2 MORTAR MIXES

A. Measurement and Mixing:

1. Measure general construction mortar materials when dry by volume using a pail or similar container. Do not measure with a shovel.
 - a. Mix mortar using 1 part mortar cement and 3 parts sand aggregate.
 - b. Thoroughly mix cement and aggregate in a clean mechanical batch mixer before adding water; then continue mixing and add only enough water to produce a workable mix.
 - c. Do not mix mortar by hand.
2. Mix factory blended pointing mortar in a clean mechanical batch mixer, adding only enough water to produce a workable mix.
 - a. Do not mix mortar by hand.
3. Use mortar within 45 minutes of final mixing; do not re-temper or use partially hardened material.

- B. Mix and install mortar with the same ingredients used to produce the approved mock-up. Do not adjust the color or proportions without written approval. Do not use admixtures of any kind in the mortar unless specifically approved.

3.3 BRICK REMOVAL AND REPLACEMENT

- A. Simultaneously remove only limited sections of existing brick masonry; support and protect masonry remaining next to and above the removal areas.
- B. Carefully remove bricks on a piece-by-piece basis. Cut out full units from joint to joint and to permit replacement with full size units. Clean the edges of the remaining bricks, to remove all mortar, dust, and loose debris in preparation for rebuilding.
- C. Install new cap flashings and wall flashing extensions, properly lapped under and connected to the existing wall flashings, as indicated on the drawings and specified elsewhere, before installing new bricks. Install the flashings so a full wythe of new brick will fit flush with the existing wall surface.
- D. Wet bricks which have initial rates of absorption (suction) greater than 30 grams per 30 square inches per minute, (in accordance with ASTM C 67), to ensure the bricks are nearly saturated with water, but surface dry when laid.
- E. Fit and install new bricks to match the original bond and course pattern. Use a motor driven diamond blade wet saw to cut bricks with clean, sharp unchipped edges.
- F. Lay replacement bricks with completely filled bed, head and collar joints. Butter the ends with sufficient mortar to fill the head joints and shove the bricks into place.
- G. Install new bricks with mortar joints to match the width of the adjoining brick joints. Tool the new joints to match existing joints in surrounding brickwork.

GREENWICH PUBLIC SCHOOLS
NORTH MIANUS ELEMENTARY SCHOOL
SELECT ROOF REPLACEMENT & RELATED ITEMS
MASONRY MAINTENANCE

- H. Do not cut off the backs of the new bricks if a full wythe of brick doesn't fit. Notify the Architect and obtain his direction before proceeding further.

3.4 WATER REPELLENT

- A. Prepare and clean masonry surfaces to receive water repellent utilizing hand, chemical and pressure water methods as needed to remove all dirt, dust, efflorescence, mold, salt, grease, oil, asphalt, laitance, paint and other foreign materials.
- B. Allow the masonry surfaces to dry for a minimum of 48 hours at a temperature above 50° F.
- C. Mask and protect adjoining surfaces i.e., the roof, flashings, windows, side walls and site plantings from over spray.
- D. Apply two coats of water repellent using a low pressure (15-20 psi maximum) wet fan type nozzle or 1 inch nap roller in a "flooding" application, to thoroughly saturate the masonry, starting at the bottom so the material runs 6 to 8 inches below the points of application.
 - 1. Apply the second coat of water repellent about 10 minutes after the first coat, and as soon as the first coat has soaked into the masonry, but before the first coat dries.

3.5 CLEANING, PROTECTION AND WATERTIGHTNESS

- A. Inspect the interior and exterior of the building and grounds, and submit a written report with photos to document any pre-existing leakage or damage, prior to performing any work.
- B. The Owner will conduct a similar inspection at the completion of the work, and the Contractor will be charged for all leaks and damage that weren't documented in the Contractor's report, or repaired to the Owners satisfaction at the Contractor's expense.
- C. Provide any equipment, material and labor necessary to protect the site, the building, its contents and occupants, pedestrians, and surrounding landscaped and paved areas from damage due to the construction work or from inclement weather during construction.
- D. Do not perform work during inclement weather. Protect incomplete work and the building from damage by inclement weather - which may occur unexpectedly. Make all work areas watertight at the end of each day's work.
- E. Clean up all litter, refuse, rubbish, scrap materials and debris at least twice a day; at noon and at the end of the work day, so the roof and site are neat, orderly and workmanlike. Place the debris in a dumpster, and remove the dumpster from the site as soon as it is full or no longer being used.
- F. Carefully and thoroughly clean the entire roof to remove all residual debris when all work is complete. After cleaning the roof, thoroughly clean all drain sumps, drain lines, leader heads and leaders. Do not allow debris to enter the drainage system.

END OF SECTION

SECTION 06 1000
CARPENTRY

PART 1 - GENERAL

1.1 RELATED DOCUMENTS

- A. Drawings and general provisions of the contract, including General and Supplementary Conditions and Division 1 Specification Sections, apply to this Section.

1.2 SUMMARY

- A. All plant, labor, materials, equipment, testing and services necessary to complete the work shown on the drawings, schedules and notes, as specified herein, and as may be required by conditions and authorities having jurisdiction, including, but not limited to, the following:

1. Roof related wood nailers, blocking, shims and plywood.
2. Light gauge metal framing.
3. Re-secure existing roof related blocking; remove and separate multiple layers of blocking, and secure each layer individually.

B. Related Requirements

- | | |
|---------------------------------------|-------------------|
| 1. Masonry Maintenance | - Section 04 0100 |
| 2. Insulation | - Section 07 2126 |
| 3. EPDM Roofing | - Section 07 5323 |
| 4. Sheet Metal Flashing & Specialties | - Section 07 6200 |
| 5. Roof Accessories | - Section 07 7200 |

1.3 QUALITY ASSURANCE

A. Installer Qualifications:

1. A firm (Installer) with at least 5 continuous years experience performing work similar to that required for this project, employing personnel skilled in the work specified.
 - a. The Installer shall directly employ the personnel performing the work of this section.
 - b. The Installer shall have a supervisor on the roof when work is in progress. The Supervisor shall have a minimum of 5 years experience with work similar in nature and scope to this project, and speak fluent English.
 1. Submit the supervisor's resume upon request.
2. The Installer shall provide a reference list of at least three previously completed projects of comparable size and similar design, within fifty miles of this project, which may be observed by representatives of the Owner:
 - a. The reference list shall include at a minimum, the completion date, a description of the work performed, the Owner's name - contact person - phone number and address and the Architect's name - contact person and phone number.

b. Submit the reference list upon request.

- B. Material Quality: Obtain each type of material from a single source to ensure consistent quality, color, pattern, and texture.
- C. Pre-Construction: Attend the pre-construction meeting and discuss how and when carpentry work will be performed and coordinated with other work, and how the building will be kept watertight as work occurs.

1.4 SUBMITTALS

- A. Submit the following items far enough in advance to obtain approval prior to performing any work on site:
 - 1. A pre-work site and building inspection report with photos, to document conditions before work starts on site.
 - 2. Manufacturer's technical literature for all material, to identify the product and manufacturer.
 - 3. Test reports and certifications substantiating compliance with specification requirements if requested by the Architect.
 - 4. 2 foot long on-site samples which show the size, shape, configuration and method of fastening for all wood blocking assemblies, and which show how the blocking assemblies will relate to and fit on adjoining work.
- B. Simultaneously provide all technical submittals needed for this project, for all technical sections, collated by section. Incomplete and incorrect submittals will not be reviewed.
 - 1. Submittals shall be prepared and made by the firm that will perform the actual work.
 - 2. Provide electronic submittals via an on-line submittal exchange program if one is established for this project; if an on-line program isn't established, provide the submittals on portable USB drives in pdf format, organized in folders by Section.
 - a. Do not send technical submittals via email. Do not include Safety Data Sheets with the technical submittals.
- C. Safety Data Sheets: Simultaneously provide all Safety Data Sheets needed for this project, for all specification sections - collated by section, in three ring binders. Provide two binders for each building.
- D. Payment requisitions will not be processed until all submittals are received and approved.

1.5 DELIVERY, STORAGE AND HANDLING

- A. Deliver and store materials dry at all times. Cover with tarps and protect against exposure to weather and contact with damp or wet surfaces.
- B. Do not overload the structure when storing material on the roof.
- C. Protect roof surfaces where material and equipment are placed on them, and where construction traffic occurs, with 6 mil fire retardant polyethylene, covered with 1-1/2 inch thick foam insulation, overlaid with 2 by 10 wooden planks.

1.6 GUARANTEE

GREENWICH PUBLIC SCHOOLS
NORTH MIANUS ELEMENTARY SCHOOL
SELECT ROOF REPLACEMENT & RELATED ITEMS
MASONRY MAINTENANCE

- A. Provide a written Contractor's Guarantee which guaranties that all work will remain free of material and workmanship defects and in a watertight condition for five years beginning upon Final Completion:
 - 1. Defects include but are not limited to the following: leakage, delamination, lifting, loosening, splitting, cracking, joint separation and movement.
 - 2. The Contractor shall make the repairs and modifications necessary to enable the work to perform as guaranteed at his own expense:
 - 3. Guarantee coverage shall include removing and replacing items installed as part of the original work, if removal is needed to make repairs.
- B. Provide one Guarantee that covers "all work performed" when a single contractor is awarded work specified in multiple Sections.
- C. The Guarantee shall take effect no more than 30 days before the satisfactory completion of all punch list work.
- D. The Contractor's Surety Company may add a rider to the Performance Bond which clarifies that Performance Bond Coverage expires two years after Final Completion; i.e., Performance Bond Coverage does not run for the entire five year term of the Contractor's Guarantee.

PART 2 - PRODUCTS

2.1 MATERIALS

- A. WOOD, including shims, nailers, blocking, furring and similar members, in the sizes indicated, worked into the shapes shown, and as follows:
 - 1. Lumber: Douglas Fir dimension lumber, free of large knots and other imperfections.
 - 2. Plywood: Exterior grade APA rated Type CDX underlayment plywood.
 - 3. Structural framing: # 2 or better Douglas Fir dimension lumber, free of large knots and other imperfections.
 - 4. Beveled Siding: Utility grade cedar, redwood, or synthetic siding, 1/2 inch by 6 inches and 3/4 inch by 10 inches wide, tapered to 1/8 inch thick.
- B. METAL, including light gauge metal channel and stud sections factory formed of minimum 23 gauge cold rolled galvanized steel.

2.2 FASTENERS

- A. Hot dipped galvanized steel, stainless steel, or steel covered with a proprietary rust inhibiting coating.
 - 1. Do not use un-coated steel nails. Remove and replace carpentry components installed with un-coated steel nails.
- B. Use screws wherever possible, minimum size diameter #12. If nails are used, they shall be annular ring shank type.

GREENWICH PUBLIC SCHOOLS
NORTH MIANUS ELEMENTARY SCHOOL
SELECT ROOF REPLACEMENT & RELATED ITEMS
MASONRY MAINTENANCE

1. Do not use dry wall screws to secure wood blocking assemblies. Remove and replace carpentry components installed with drywall screws.

2.3 CARPENTRY ACCESSORIES

- A. Gypsum board & related accessories: 5/8 inch thick Type X Firecode gypsum board, galvanized drywall screws, asbestos free factory pre-mixed joint compound, joint tape, and galvanized steel J, L and corner beads.
- B. Fiberglass batt insulation: un-faced fiberglass insulation, minimum thickness 6 inches, and as needed to fill the expansion joints.
- C. Rockwool batt insulation: un-faced blown fiber insulation, minimum thickness 6 inches, and as needed to fill the expansion joints.

PART 3 - EXECUTION

3.1 INSTALLATION – GENERAL

- A. Coordinate carpentry work with the installation of the roofing system, insulation, flashings, and other similar items.
- B. Shim and set carpentry work plumb and true, except provide slope at the top surfaces of horizontal members as indicated.
- C. Stagger joints in built up assemblies at least 2 feet to obtain maximum strength. Provide the shapes needed and adjust wood blocking to suit the existing conditions and achieve full bearing and secure attachment. Discard defective material, and pieces which are too small, and fabricate the work with a minimum of joints and an optimum joint arrangement.
- D. Securely attach carpentry work to resist a force of 275 pounds per lineal foot in any direction. Countersink all fasteners flush unless otherwise shown.
- E. Space fasteners to achieve adequate holding power, and generally 12 inches apart.
 1. Space nails in wood blocking 8 inches apart.
 2. Install two rows of fasteners on blocking wider than 5 inches.
- F. Fit carpentry work neatly scribed and cut to fit within 1/8 inch of adjoining materials. Position furring, nailers, blocking, shims and similar supports for the proper attachment of subsequent work.
- G. Fasten wood blocking to underlying steel members at structural wood fiber deck areas, with self tapping screws. Pre-drill holes in the steel members or utilize self drilling/tapping screws.
- H. Fasten wood and metal blocking assemblies to metal decks with #12 screws.
- I. Fasten wood and metal blocking assemblies to the masonry walls with 1/4 inch diameter Spike or Drive fasteners. Pre-drill the holes.

3.2 CLEANING, PROTECTION AND WATERTIGHTNESS

- A. Inspect the interior and exterior of the building and grounds, and submit a written report with photos to document any pre-existing leakage or damage, prior to performing any other work on site.

GREENWICH PUBLIC SCHOOLS
NORTH MIANUS ELEMENTARY SCHOOL
SELECT ROOF REPLACEMENT & RELATED ITEMS
MASONRY MAINTENANCE

- B. The Owner will conduct a similar inspection at the completion of the work, and the Contractor will be charged for all leaks and damage that weren't documented in the Contractor's report, or repaired to the Owners satisfaction at the Contractor's expense.
- C. Provide any equipment, material and labor necessary to protect the site, the building, its contents and occupants, pedestrians, and surrounding landscaped and paved areas from damage due to the construction work or from inclement weather during construction.
- D. Do not perform work during inclement weather. Protect incomplete work and the building from damage by inclement weather - which may occur unexpectedly. Make all work areas watertight at the end of each day's work.
- E. Clean up all litter, refuse, rubbish, scrap materials and debris at least twice a day; at noon and at the end of the work day, so the roof and site are neat, orderly and workmanlike. Place the debris in a dumpster, and remove the dumpster from the site as soon as it is full or no longer being used.
- F. Carefully and thoroughly clean the entire roof to remove all residual debris when all work is complete. After cleaning the roof, thoroughly clean all drain sumps, drain lines, leader heads and leaders. Do not allow debris to enter the drainage system.

END OF SECTION

SECTION 07 2126
INSULATION

PART 1 - GENERAL

1.1 RELATED DOCUMENTS

- A. Drawings and general provisions of the contract, including General and Supplementary Conditions and Division 1 Specification Sections, apply to this Section.

1.2 SUMMARY

- A. All plant, labor, materials, equipment, testing and services necessary to complete the work shown on the drawings, schedules, and keynotes, as specified, and as may be required by conditions and authorities having jurisdiction, including, but not limited to, the following:

- 1. Coordinate the installation of new insulation with the installation of new roofing, and with other work being performed in the attic.
 - 2. Carefully inspect and prepare areas to receive insulation.

- B. Related Requirements

- 1. Masonry Maintenance - Section 04 0100
 - 2. Carpentry - Section 06 1000
 - 3. EPDM Roofing - Section 07 5323
 - 4. Sheet Metal Flashing & Specialties - Section 07 6200
 - 5. Roof Accessories - Section 07 7200

1.3 CODE APPROVAL REQUIREMENTS

- A. Install insulation system to achieve the R Value indicated on the roof plan and to comply with the Connecticut State Building Code, which includes by reference the International Energy Conservation Construction Code.

1.4 QUALITY ASSURANCE

- A. Installer Qualifications:

- 1. A firm (Installer) with at least 5 continuous years experience performing work similar to that required for this project, employing personnel skilled in the work specified.
 - a. The Installer shall directly employ the personnel performing the work of this section.
 - b. The Installer shall have a supervisor present when work is in progress. The Supervisor shall have a minimum of 5 years experience with work similar in nature and scope to this project, and speak fluent English.
 - 1. Submit the supervisor's resume upon request.
 - 2. The Installer shall provide a reference list of at least three previously completed projects of comparable size and similar design, within fifty miles of this project, which may be observed by representatives of the Owner:

GREENWICH PUBLIC SCHOOLS
NORTH MIANUS ELEMENTARY SCHOOL
SELECT ROOF REPLACEMENT & RELATED ITEMS
INSULATION

- a. The reference list shall include at a minimum, the completion date, a description of the work performed, the Owner's name - contact person - phone number and address and the Architect's name - contact person and phone number.
 - b. Submit the reference list upon request.
 - B. Material Quality: Obtain each type of material from a single source to ensure consistent quality, color, pattern, and texture.
- 1.5 PRE-CONSTRUCTION
- A. Pre-Construction Conference: Meet at the project site between one and two weeks prior to starting work, with the Architect, Owner, and other representatives concerned about the work, to discuss the following:
 - 1. How the insulation will be installed and coordinated with other work.
 - 2. Commercial practice and the Manufacturer's instructions for handling and installing his products.
 - 3. A schedule for Owner and Architect inspections.
- 1.6 SUBMITTALS
- A. Submit the following items far enough in advance to obtain approval prior to performing any work on site:
 - 1. A pre-work site and building inspection report with photos, to document conditions before any other work starts on site.
 - 2. Manufacturer's technical literature for all materials.
 - 3. Test reports and certifications substantiating compliance with specification requirements if requested by the Architect.
 - B. Simultaneously provide all technical submittals needed for this project, for all technical sections, collated by section. Incomplete and incorrect submittals will not be reviewed.
 - 1. Submittals shall be prepared and made by the firm that will perform the actual work.
 - 2. Provide electronic submittals via an on-line submittal exchange program if one is established for this project; if an on-line program isn't established, provide the submittals on portable USB drives in pdf format, organized in folders by Section.
 - a. Do not make technical via email
 - b. Do not include Safety Data Sheets with the technical submittals
 - C. Safety Data Sheets: Simultaneously provide all Safety Data Sheets needed for this project, for all specification sections - collated by section, in three ring binders. Provide two binders for each building.
 - D. Payment requisitions will not be processed until all submittals are received and approved.
- 1.7 DELIVERY, STORAGE AND HANDLING
- A. Deliver material to the site in the Manufacturer's original and unopened packaging, bearing labels which identify the types and names of the products and Manufacturers.

GREENWICH PUBLIC SCHOOLS
NORTH MIANUS ELEMENTARY SCHOOL
SELECT ROOF REPLACEMENT & RELATED ITEMS
INSULATION

- B. Protect insulation from physical damage and from becoming wet, soiled, or covered with ice or snow. Remove and discard any insulation that gets wet.
- C. Follow Manufacturer's recommendations for handling, storage and protection during installation.

PART 2 - PRODUCTS

2.1 MATERIAL

- A. Insulation: Flat and tapered rigid cellular polyisocyanurate boards with fibrous felt/fiberglass mat facers, minimum compressive strength 20 psi, meeting ASTM C1289-01, Type II, Class1, Grade 2, as manufactured by Firestone under the trade name of "ISO 95+ Isocyanurate Insulation". Minimum thickness as shown on the roof plan.
 - 1. Tapered insulation sloping 1/8 inch per foot.
 - 2. Crickets sloping 1/4 inch per foot.
- B. Tapered edge strips – high density isocyanurate or wood fiberboard strips installed at the drain sumps, and insulation transition points.
- C. Insulation adhesive: Two component low rise polyurethane foam adhesive, installed with a mixing extruding Pace Cart dispenser, or with a pleural heated foam rig, Firestone I.S.O. Adhesive.
 - 1. Use insulation adhesive suitable for application at the intended application temperatures.
 - 2. Do not use twin cartridge "caulking gun" adhesive except on very small isolated sections of roof.
 - 3. Thermal Resistivity: R-value thermal resistivity properties represent the rate of heat flow through homogenous material exactly 1 inch thick, measured by the test method included in the referenced material standard.
 - 4. Fire Performance Characteristics: Underwriters Laboratory fire performance characteristics, for each material or assembly of which insulation is a part, determined by testing, by the methods indicated below.

PART 3 - EXECUTION

3.1 INSPECTION AND PREPARATION

Inspect all areas of the roof to receive insulation. Accept all surfaces prior to placement.

3.2 ROOF INSULATION INSTALLATION – GENERAL

- A. Install the insulation and roof in a workmanlike manner, meeting the guarantee requirements specified herein; in accordance with the drawings and in conformance with the Manufacturer's requirements, except as enhanced by the drawings and specifications.
- B. Perform work next to roof mounted mechanical equipment, so the work coincides with equipment shutdown periods and does not affect building occupants. Temporarily cover and protect equipment openings, and windows next to the work area, with 6 mil fire retardant polyethylene, so dirt, dust and odors do not enter the equipment or building. Remove covers as soon as the work is complete and at the end of each workday.
- C. Clean substrate surfaces of all laitance, dirt, oil, grease or other foreign matter.

GREENWICH PUBLIC SCHOOLS
NORTH MIANUS ELEMENTARY SCHOOL
SELECT ROOF REPLACEMENT & RELATED ITEMS
INSULATION

- D. Remove debris daily and as it is generated. Do not stock-pile debris on the roof. Do not leave any debris on the roof at the end of the day. Do not overload the roof structure when moving debris.
- E. Install roof insulation and other system components on dry surfaces only. Do not install any components when the weather and outside temperatures are not suitable in accordance with the Manufacturer's recommendations.
- F. Complete all work including the equipment flashings, in sequence as quickly as possible so the smallest area possible is under construction at any one time. Complete the entire area of work begun each day, the same day, and make all exposed edges watertight at the end of each day's work.
- G. Protect roof surfaces where material and equipment are placed on them, and where construction traffic occurs, with 6 mil fire retardant polyethylene, covered with 1-1/2 inch thick foam insulation, overlaid with 2 by 10 wooden planks.
- H. Remove and reset all related items as required to install new insulation to required heights around periphery of roof.

3.3 TESTING

- A. Perform a test program to evaluate the quality of work, and the thickness, density and R-value of insulation installed, upon completion of the work if requested by the Architect. Make corrections if faults are evidenced.

3.4 CLEANING, PROTECTION AND WATERTIGHTNESS

- A. Inspect the interior and exterior of the building and grounds, and submit a written report with photos to document any pre-existing leakage or damage, prior to performing any work.
- B. The Owner will conduct a similar inspection at the completion of the work, and the Contractor will be charged for all leaks and damage that weren't documented in the Contractor's report, or repaired to the Owners satisfaction at the Contractor's expense.
- C. Provide any equipment, material and labor necessary to protect the site, the building, its contents and occupants, pedestrians, and surrounding landscaped and paved areas from damage due to the construction work or from inclement weather during construction.
- D. Do not perform work during inclement weather. Protect incomplete work and the building from damage by inclement weather - which may occur unexpectedly. Make all work areas watertight at the end of each day's work.
- E. Clean up all litter, refuse, rubbish, scrap materials and debris at least twice a day; at noon and at the end of the work day, so the roof and site are neat, orderly and workmanlike. Place the debris in a dumpster, and remove the dumpster from the site as soon as it is full or no longer being used.
- F. Carefully and thoroughly clean the entire roof to remove all residual debris when all work is complete. After cleaning the roof, thoroughly clean all drain sumps, drain lines, leader heads and leaders. Do not allow debris to enter the drainage system.

END OF SECTION

* * * * *

SECTION 07 5323
EPDM ROOFING

PART 1 - GENERAL

1.1 RELATED DOCUMENTS

- A. Drawings and general provisions of the contract, including General and Supplementary Conditions and Division 1 Specification Sections, apply to this Section.

1.2 SUMMARY

- A. All plant, labor, materials, equipment, testing and services necessary to complete the work shown on the drawings, schedules, and keynotes, as specified, and as may be required by conditions and authorities having jurisdiction, including, but not limited to, the following:

1. Inspect the underside of the roof deck before starting work, and periodically each day as work occurs, to determine if there are conduits, pipes, ceiling hangers or fixtures next to the deck or fastened to the deck that could be affected as roof work occurs.
 - a. Perform roof removal work so any conduits, pipes, ceiling hangers or fixtures are not disturbed.
 - b. Replace and reset any conduits, pipes, ceiling hangers or fixtures that are affected by the work.
2. Remove and dispose of existing roofing, insulation, the vapor barrier, underlayment, wood blocking, and flashing.
 - a. Clean all residual material from the surface of the decks, and from within the flutes of the steel decks.
3. Install a new fully adhered unreinforced 60 mil thick EPDM roofing system, including insulation, a cover board, flashing, stripping and related accessories.
4. Provide miscellaneous mechanical, electrical, hoisting and other work needed, and remove, adjust, modify, reset and reconnect all roof-mounted and roof-penetrating equipment.
5. Install new flashings at the roof drains, and all roof-mounted and roof-penetrating equipment.
6. Refasten loose sections of the roof decks as Base Bid work.
7. Replace deteriorated portions of existing deck in accordance with the Unit Prices.
8. Protect roof surfaces where material and equipment are placed on them, and where construction traffic occurs, with 6 mil fire retardant polyethylene covered with 1-1/2 inch thick foam insulation, overlaid with 2 by 10 wooden planks.

B. Related Requirements

- | | |
|---------------------------------------|-------------------|
| 1. Masonry Maintenance | - Section 04 0100 |
| 2. Carpentry | - Section 06 1000 |
| 3. Sheet Metal Flashing & Specialties | - Section 07 6200 |
| 4. Roof Accessories | - Section 07 7200 |

1.3 CODE APPROVAL REQUIREMENTS

- A. Install roofing and insulation system components to meet the following minimum requirements:
 - 1. Connecticut State Building Code, which includes by reference the International Energy Conservation Code.
 - 2. Underwriters Laboratories Inc. Class A External Fire Rating for roof assemblies tested in accordance with ASTM E 108 or UL 790.
 - 3. Underwriters Laboratories Inc. Standard 1256 for roof assemblies with foam insulation.
 - 4. Minimum wind uplift pressure calculated using ASCE 7 and a safety factor of 2:
 - a. Field Zone – 90 psf
 - b. Perimeter Zones- 135 psf
 - c. Corner Zone - 180 psf
- B. Provide written certification from the roof material Manufacturer, before beginning work, to confirm the roofing system meets these requirements.

1.4 QUALITY ASSURANCE

- A. Installer Qualifications:
 - 1. A firm (Installer) with at least 5 continuous years experience performing work similar to that required for this project, employing personnel skilled in the work specified.
 - a. The Installer shall directly employ the personnel performing the work of this section.
 - b. The Installer shall have a supervisor on the roof when work is in progress. The Supervisor shall have a minimum of 5 years experience with work similar in nature and scope to this project, and speak fluent English.
 - 1. Submit the supervisor's resume upon request.
 - 2. The Installer shall provide a reference list of at least three previously completed projects of comparable size and similar design within fifty miles of this project, which may be observed by representatives of the Owner:
 - a. The reference list shall include at a minimum, the completion date, a description of the work performed, the Owner's name - contact person - phone number and address and the Architect's name - contact person and phone number.
 - b. Submit the reference list upon request.
 - 3. The Installer shall be acceptable to or licensed by the Manufacturer of the primary roofing materials, and provide written certification from the Manufacturer to confirm this prior to award if requested.
- B. Material Quality: Obtain each product, including the insulation, cover board, roof and flashing sheets, and the cements, primers and adhesives from a single Manufacturer which has manufactured the same products in the United States of America for not less than 5 continuous years.

GREENWICH PUBLIC SCHOOLS
NORTH MIANUS ELEMENTARY SCHOOL
SELECT ROOF REPLACEMENT & RELATED ITEMS
EPDM ROOFING

- C. Material Quality: Obtain each type of material from a single source to ensure consistent quality, color, pattern, and texture.

1.5 PRE-CONSTRUCTION CONFERENCE

- A. Meet at the project site approximately two weeks prior to starting work, with the Architect, Owner and other representatives to discuss the following:
 - 1. How the building will be kept watertight as old roofing is removed and the work progresses.
 - 2. How new roofing will be coordinated with the installation of the insulation, cover board, flashings and other items to provide a watertight installation.
 - 3. Generally accepted industry practice and the Manufacturer's instructions for handling and installing his products.
 - 4. The condition of the substrate (deck), curbs, penetrations and other preparatory work needed.
 - 5. Incomplete submittals: note that progress payments will be not processed until all submittals are received and approved.
 - 6. The construction schedule, weather forecast, availability of materials, personnel, equipment and facilities needed to proceed and complete the work on schedule.
 - 7. A schedule for Manufacturer and Architect inspections.

1.6 SUBMITTALS

- A. Submit the following items far enough in advance to obtain approval prior to performing any work on site:
 - 1. A pre-work site and building inspection report with photos to document conditions before work starts.
 - 2. Written certification from the Manufacturer which states that the Installer is acceptable or licensed to install the specified roofing; if not previously provided.
 - 3. Manufacturer's technical literature for all materials.
 - 4. Samples of the Contractor's Guarantee and Manufacturer's warranty forms.
 - 5. Test reports and certifications substantiating compliance with specification requirements if requested by the Architect.
- B. Simultaneously provide all technical submittals needed for this project, for all technical sections, collated by section. Incomplete submittals will not be reviewed.
 - 1. Submittals shall be prepared and made by the firm that will perform the actual work.
 - 2. Provide electronic submittals via an on-line submittal exchange program if one is established for this project; if an on-line program isn't established, provide the submittals on portable USB drives in pdf format, organized in folders by Section.
 - a. Do not make the technical submittals via email.
 - b. Do not include Safety Data Sheets with the technical submittals.

GREENWICH PUBLIC SCHOOLS
NORTH MIANUS ELEMENTARY SCHOOL
SELECT ROOF REPLACEMENT & RELATED ITEMS
EPDM ROOFING

- C. Safety Data Sheets: Simultaneously provide all Safety Data Sheets needed for this project, for all specification sections - collated by section, in three ring binders. Provide two binders for each building.
- D. Payment requisitions will not be processed until all submittals are received and approved.

1.7 JOB CONDITIONS (CAUTIONS & WARNINGS)

- A. Do not use oil or solvent based roof cement with EPDM roofing. Do not allow waste products, (petroleum grease or oil, solvents, vegetable or mineral oil, animal fat) or direct steam venting to come in contact with any roofing, insulation or flashing product. Do not expose EPDM roofing and accessories to a temperature in excess of 175 degrees Fahrenheit.
- B. Splice cleaner, primer, cements and bonding adhesives are flammable. Do not breathe vapors or use near fire or flame or in a confined or unventilated area. Dispense only from a UL listed safety can or the Manufacturer's original container.
- C. Remove empty adhesive, cleaner and solvent containers and contaminated rags from the roof and legally dispose of them daily.
- D. Do not apply primer, cleaners or adhesives next to ventilation system louvers or windows. Temporarily cover the louvers and windows with 6 mil fire retardant polyethylene and prevent odors from entering the building. Remove temporary covers at the end of each day's work.

1.8 DELIVERY, STORAGE AND HANDLING

- A. Deliver material to the site in the Manufacturer's original and unopened packaging, with intact and legible labels which identify the products and Manufacturers,
- B. Cover all stored materials, except rolls of EPDM and sealed cans of adhesives, with watertight tarpaulins installed immediately upon delivery.
- C. Immediately remove insulation which gets wet from the job site.
- D. Store and install all material within the Manufacturer's recommended temperature range.
- E. Do not overload the structure when storing materials on the roof.
- F. Protect roof surfaces where material and equipment are placed on them, and where construction traffic occurs, with 6 mil fire retardant polyethylene, covered with 1-1/2 inch thick foam insulation, overlaid with 2 by 10 wooden planks.

1.9 GUARANTEE AND WARRANTY

- A. Provide a written Manufacturer's Full System Warranty which warrants that the roofing system, including the insulation, cover board, EPDM roofing and flashings, will remain in a watertight condition for twenty years beginning upon Final Completion.
 - 1. Guarantee coverage shall remain in effect for gust wind speeds up to 72 miles per hour, measured at ground level at the site.
 - 2. Guarantee coverage shall have no dollar value limit.

GREENWICH PUBLIC SCHOOLS
NORTH MIANUS ELEMENTARY SCHOOL
SELECT ROOF REPLACEMENT & RELATED ITEMS
EPDM ROOFING

- B. Provide a written Contractor's Guarantee which guaranties that all work will remain free of material and workmanship defects and in a watertight condition for five years beginning upon Final Completion:
 - 1. Defects include but are not limited to the following: leakage, adhesive separation, delamination, lifting, loosening, splitting, cracking, joint separation, movement and undue expansion or shrinkage.
 - 2. The Contractor shall make the repairs and modifications necessary to enable the work to perform as guaranteed at his own expense:
 - 3. Guarantee coverage shall include removing and replacing materials installed as part of the original work, if removal is needed to affect guaranteed repairs.
 - 4. Guarantee coverage shall remain in effect for gust wind speeds up to 72 miles per hour, measured at ground level at the site.
 - 5. Guarantee coverage shall have no dollar value limit.
- C. Provide one Contractor's Guarantee that covers "all work performed" when a single contractor is awarded work specified in multiple Sections.
- D. The Manufacturer's Warranty and Contractors Guarantee shall take effect no more than 30 days before the completion of all punch list work.
- E. The Contractor's Surety Company may add a rider to the Performance Bond which clarifies that Performance Bond Coverage expires two years after Final Completion; i.e., Performance Bond Coverage does not run for the five year term of the Contractor's Guarantee.
- F. Guarantee and Warranty coverage may be cancelled, for the affected portion of the roof, if the work is damaged by winds in excess of 72 mph, by hail, lightning, insects or animals, by failure of the structural substrate, by exposure to harmful chemicals, by other trades on the roof, or by vandalism, or if the Owner fails to maintain the roof in accordance with, or makes roof alterations contrary to, the Manufacturer's printed recommendations.
 - 1. Guarantee and Warranty coverage shall be reinstated, for the remainder of the original period; if the Owner restores the roof to the condition it was in prior to the damage occurring.

1.10 SUBSTITUTIONS

- A. The following factors will be considered when evaluating a possible alternative to the roofing system specified:
 - 1. The wording and intent of the warranty to be issued.
 - 2. The financial status, numbers of years in business, and stability of the entity that will issue the warranty.
 - 3. A reference list of at least five completed similar projects of comparable size, with a successful functional history of at least five years, within fifty miles of the Project.
 - 4. Technical aspects of the system, especially relating to durability, serviceability and performance.

GREENWICH PUBLIC SCHOOLS
NORTH MIANUS ELEMENTARY SCHOOL
SELECT ROOF REPLACEMENT & RELATED ITEMS
EPDM ROOFING

5. The Manufacturer's ability and history providing technical support, on-site inspections and in progress assistance.
6. The availability and experience of local authorized applicators to install and maintain the proposed alternate system.
7. The Manufacturer's willingness and history responding to warranty claims previously made by the Owner, Architect or Consultant's involved in this project.

PART 2 - PRODUCTS

2.1 GENERAL

- A. EPDM roof system components are specified as products of Firestone Building Products Company to establish a standard of quality. Equal products and systems from Carlisle SynTec or Johns Manville will be accepted.
- B. Conventional EPDM using liquid bonding adhesive is specified; self-adhesive EPDM will be accepted if submitted for approval.
- C. Primary products required for this project include:
 1. Roof insulation
 2. Cover board
 3. EPDM roofing
 4. Primers and adhesives
 5. Sealants
 6. EPDM flashing
 7. Fasteners

2.2 EPDM

1. Unreinforced 60 mils thick, fire retardant, EPDM (Ethylene Propylene Diene Monomer) sheet membrane conforming to the following minimum physical properties.

PROPERTY	TEST METHOD SPECIFICATION	
Color	—	Gray/Black
Tensile Strength	ASTM D-412	1305 psi min.
Elongation	ASTM D-412	300% min
Tear Strength	ASTM D-624	150 lb/in min
Ozone Resistance	ASTM D-1149	No cracks, 7 days/100 pphm/100°F/50% strain
Heat Aging	ASTM D-573	1200 psi min@ 200% elongation/4 wks/240°F
Brittleness Temperature	ASTM D-746	-49°F
Water Vapor Permanence	ASTM E-96	2.0 perm max
Thickness	ASTM D-412	60 mils plus/minus 6 mils
Fire Retardant		UL Class A

2.3 RELATED MATERIALS

- A. Cleaners, adhesives, sealants, caulking and fasteners furnished by the EPDM system Manufacturer, that comply with low VOC regulations in effect at the time of application.

GREENWICH PUBLIC SCHOOLS
NORTH MIANUS ELEMENTARY SCHOOL
SELECT ROOF REPLACEMENT & RELATED ITEMS
EPDM ROOFING

1. Stripping: 90 mil thick 5 inch and 9 inch wide self adhering flashing, consisting of 45 mils of semi-cured EPDM factory laminated to 45 mils of cured seaming tape.
 2. Bonding Adhesive: High strength contact adhesive.
 3. Splice Adhesive: High strength synthetic polymer based contact cement formulated specifically to splice EPDM sheets.
 4. Lap Sealant: EPDM rubber based gun grade sealant.
 5. Water Block Seal: One component low viscosity butyl rubber sealant.
 6. Pre-Molded Pipe Flashing: Pressure sensitive prefabricated flashings with pre-applied adhesive.
 7. Pourable Sealer: Two component, solvent free polyurethane based sealant.
 8. Reinforced Perimeter Fastening Strips: .030 inch thick reinforced cured EPDM.
 9. Seam Tape Primer: Synthetic rubber polymer based primer designed to clean and prime seam tape splice areas prior to installing the tape.
 10. Seam Splice Tape: Nominal 30 mil thick cured polymer self adhesive tape with release paper carrier, 6 inches wide.
 11. Plates and Bars: Galvanized and corrosion resistant specialty products.
 12. Fasteners: #14 Fluorocarbon polymer coated heavy duty screws.
- B. Gypsum Cover Board: 1/4 inch thick fire resistant gypsum board decking with inorganic glass mat facers and a water resistant core, formulated in 48 x 48 inch square edge boards, UL Class A, meeting ASTM C-1177, manufactured under the trade name Dens-Deck Prime.
- C. Insulation: Flat and tapered rigid cellular polyisocyanurate boards with fibrous felt/fiberglass mat facers, minimum compressive strength 20 psi, meeting ASTM C1289-01, Type II, Class1, Grade 2, as manufactured by Firestone under the trade name of "ISO 95+ Isocyanurate Insulation". Minimum thickness as shown on the roof plan.
1. Tapered insulation sloping 1/8 inch per foot.
 2. Crickets sloping 1/4 inch per foot.
- D. Tapered edge strips – high density isocyanurate or wood fiberboard strips installed at the drain sumps, and insulation transition points.
- E. Insulation adhesive: Two component low rise polyurethane foam adhesive, installed with a mixing extruding Pace Cart dispenser, or with a pleural heated foam rig, Firestone I.S.O. Adhesive.
1. Use insulation adhesive suitable for application at the intended application temperatures.
 2. Do not use twin cartridge "caulking gun" adhesive except on very small isolated sections of roof.

PART 3 - EXECUTION

3.1 GENERAL

GREENWICH PUBLIC SCHOOLS
NORTH MIANUS ELEMENTARY SCHOOL
SELECT ROOF REPLACEMENT & RELATED ITEMS
EPDM ROOFING

- A. Install the new roofing system in a watertight, workmanlike manner, meeting the guarantee requirements specified herein; in accordance with the drawings and in conformance with the Manufacturer's requirements, except as enhanced by the drawings and specifications.
- B. Perform work next to roof mounted mechanical equipment, so the work coincides with equipment shutdown periods and does not affect building occupants. Temporarily cover and protect equipment openings, and windows next to the work area, with 6 mil fire retardant polyethylene, so dirt, dust and odors do not enter the equipment or building. Remove covers as soon as the work is complete and at the end of each workday.
- C. Clean substrate surfaces of all laitance, dirt, oil, grease or other foreign matter.
- D. Remove debris daily and as it is generated. Do not stock-pile debris on the roof. Do not leave any debris on the roof at the end of the day. Do not overload the roof structure when moving debris.
- E. Install roof system components on dry surfaces only. Do not install any components when the weather and outside temperatures are not suitable in accordance with the Manufacturer's recommendations.
- F. Complete all work including the equipment flashings, in sequence as quickly as possible so the smallest area possible is under construction at any one time. Complete the entire area of work begun each day, the same day, and make all exposed edges watertight at the end of each day's work.
- G. Protect roof surfaces where material and equipment are placed on them, and where construction traffic occurs, with 6 mil fire retardant polyethylene, covered with 1-1/2 inch thick foam insulation, overlaid with 2 by 10 wooden planks.

3.2 SUBSTRATE INSPECTION

- A. Remove existing roofing, insulation, flashings, underlayment material, and the vapor barrier as indicated, and carefully check the existing deck to confirm it is to be well secured to the underlying structure and not rotted or otherwise deteriorated.
- B. Immediately notify the Architect and Owner by telephone and in writing if defects in the substrate are discovered.
- C. Maintain the building watertight in the interim, but do not install new roof system components until defects have been corrected.

3.3 DECK REPAIR

- A. Steel deck repairs:
 - 1. Remove damaged and deteriorated decking across the entire width of individual sections by a length equal to a minimum of two joist bays.
 - 2. Install new galvanized steel deck to match the thickness, gauge and cross section of the existing deck.
 - 3. Fasten new decking to each joist with #10 screws spaced 6 inches on center.
 - 4. Stitch side seams of steel deck with #10 screws spaced 24 inches apart.

3.4 INSULATION AND COVER BOARD

GREENWICH PUBLIC SCHOOLS
NORTH MIANUS ELEMENTARY SCHOOL
SELECT ROOF REPLACEMENT & RELATED ITEMS
EPDM ROOFING

- A. Install tapered insulation neatly cut at all miters and transitions. Do not lace corner boards.
- B. Install insulation with joints offset between rows and layers a minimum of 12 inches. Cut insulation to fit neatly at penetrations and joints. Fill any gap which is greater than 1/4 inch.
- C. Fasten all layers of insulation only to the top flute of steel decks, with screws and discs which penetrate through the deck a minimum of 3/4 inch and a maximum of 1-1/2 inches.
 - 1. Install 16 fasteners per 4 by 8 foot insulation board in the field of the roof.
 - 2. Install 28 fasteners per 4 by 8 foot insulation board in 8 foot wide perimeter zones.
 - 3. Install 32 fasteners per 4 by 8 foot insulation board in 8 foot square corner zones.
 - 4. Carefully choose the length and position of each screw to ensure the screws do not protrude through the underside of the deck where visible inside the school, and to ensure the screws do not damage conduits mounted on the underside of the deck.
- D. Install gypsum cover board using low rise polyurethane foam adhesive applied in accordance with the Manufacturer's recommendations and to achieve the specified minimum uplift resistance, over the insulation with joints offset between rows and layers a minimum of 12 inches. Cut gypsum cover board to fit neatly at penetrations and joints. Fill any gap which is greater than 1/4 inch.
 - 1. Install 1/2 inch diameter adhesive beads 12 inches on center in the field of the roof.
 - 2. Install 1/2 inch diameter adhesive beads 6 inches on center in 8 foot wide perimeter zones.
 - 3. Install 1/2 inch diameter adhesive beads 4 inches on center in 8 foot square corner zones.
 - 4. Place 5 gallon pails half full of gravel or concrete on the insulation and gypsum cover boards to hold them firmly in position for at least 15 minutes while the low rise foam adhesive sets. Position the pails no more than 24 inches apart in all directions.
- E. Remove and replace any insulation and cover board that is installed without using pails of concrete or gravel.

3.5 EPDM

- A. Place EPDM roofing on the substrate without stretching it, and allow it to relax approximately one hour – before starting to adhere it to the substrate and form the seams.
- B. Place adjoining sheets in the same manner lapping the edges to shed water.
- C. Fully adhere EPDM to the substrate with bonding adhesive.
 - 1. Open each can of adhesive and stir it with an electric paddle mixer for at least 5 minutes before applying the adhesive. Re-stir adhesive that isn't used within two hours of initial mixing.
 - 2. Do not punch holes in cans of adhesive and use them in a "Better Spreader" without first opening the cans to mix them.
 - 3. Replace used roller covers each day; discard covers after each day's use.
 - 4. Allow bonding adhesive to dry to the touch before joining the EPDM to the substrate.
 - 5. Roll the EPDM onto the dried bonding adhesive and immediately rub it vigorously with a soft bristle broom to ensure complete adhesion.
- D. EPDM installed over improperly applied adhesive or with adhesive that wasn't stirred, and roofing installed with blisters, ridges, mole runs, debris under it, and similar deficiencies shall be removed and replaced at the Contractor's expense. Removal shall include the insulation and cover board assembly.

3.6 SPLICING

- A. Form EPDM roof splices with 6 inch wide field applied seam tape, or with 3 inch wide factory applied seam tape.
 - 1. Fold the top sheet back and clean mating surfaces using clean rags with splice wash.
 - 2. Scrub a smooth coat of QuickPrime onto mating surfaces, with long strokes, and to obtain complete coverage, using approximately 1 gallon per 225 square feet. Do not allow the QuickPrime to glop, streak or puddle; allow it to dry to the touch before installing the seam tape.
 - 3. Seam tape shall be positioned so 1/8 inch minimum and 1/2 inch maximum will be exposed at the seam edge when the seam is complete.
 - a. Install 5 inch uncured EPDM stripping over any seam where the tape is exposed less than 1/8 inch or more than 1/2 inch.
 - 4. Roll and allow the top sheet to fall freely into place without stretching or wrinkling it.
 - 5. Pull splice tape release paper from within the seam and neatly mate the seam using hand pressure to rub the membrane together.
 - 6. Immediately roll the splice with a 2 inch wide roller, using positive pressure, toward the outer edge of splice.
- B. Install uncured EPDM target patches with rounded corners, over all T-Seam intersections.

3.7 PERIMETER FASTENING

- A. Secure the EPDM at the perimeter of each roof level, and at eaves, penetrations, expansion joints and slope changes greater than 1 inch in 12 inches. Utilize surface applied discs or adhere the EPDM to continuous reinforced EPDM fastening strips. Secure the discs and EPDM fastening strips 12 inches on center.

3.8 FLASHINGS

- A. Utilized cured EPDM for all flashings; utilize self-curing EPDM at corners and angle changes only where required by the Manufacturer.
 - 1. Form flashing splices, and the splice between the flashing and main roof sheet with 6 inch seam tape.
 - 2. Adhere the flashing to vertical surfaces with bonding adhesive.
 - 3. Fasten the top edge of all flashings, positioning the fasteners 12 inches on center, to be covered by a cap flashing.
- B. Install premolded pipe flashings wherever possible. Where premolded pipe flashings cannot be installed, use field wrapped flashings. Install sealant pockets as a last resort.
- C. Remove existing pipe flashings and Kennedy type couplings and extend the vent pipes to finish a minimum of 18 inches above the roof surface.

GREENWICH PUBLIC SCHOOLS
NORTH MIANUS ELEMENTARY SCHOOL
SELECT ROOF REPLACEMENT & RELATED ITEMS
EPDM ROOFING

1. Extend the pipes using the same type of pipe material as the original vent pipe.
2. Use threaded or no-hub couplings, positioned within the insulation layer to extend the pipes.

3.9 MISCELLANEOUS

- A. Provide any miscellaneous roofing, flashing, caulking, and metal work needed to leave the work complete and entirely watertight, neatly and carefully executed in a thorough and workmanlike manner.
- B. Use mechanics skilled and licensed in the trades to perform mechanical and electrical work. Provide new material, couplings, transition pieces, blocking, fasteners and the like needed to complete the work.

3.10 CLEANING, PROTECTION AND WATERTIGHTNESS

- A. Inspect the interior and exterior of the building and grounds, and submit a written report with photos to document any existing leak or damage, prior to performing any work on site.
- B. The Owner will conduct a similar inspection at the completion of the work, and the Contractor will be charged for all leaks and damage that weren't documented in the Contractor's report, or repaired to the Owners satisfaction at the Contractor's expense.
- C. Provide any equipment, material and labor necessary to protect the site, the building, its contents and occupants, pedestrians, and surrounding landscaped and paved areas from damage due to the construction work or from inclement weather during construction.
- D. Do not perform work during inclement weather. Protect incomplete work and the building from damage by inclement weather - which may occur unexpectedly. Make all work areas watertight at the end of each day's work.
- E. Clean up all litter, refuse, rubbish, scrap materials and debris at least twice a day; at noon and at the end of the work day, so the roof and site are neat, orderly and workmanlike. Place the debris in a dumpster, and remove the dumpster from the site as soon as it is full or no longer being used.
- F. Carefully and thoroughly clean the entire roof to remove all residual debris when all work is complete. After cleaning the roof, thoroughly clean all drain sumps, drain lines, leader heads and leaders. Do not allow debris to enter the drainage system.

3.11 ROOF INSPECTIONS BY MANUFACTURER

- A. Arrange for the roofing Manufacturer, or his authorized representative, to make a minimum of five inspections in accordance with the following schedule and submit a written report of each inspection to the Architect.
 1. First inspection during the first two days of new roof installation.
 2. Second inspection when roofing is approximately one third complete.
 3. Third inspection when roofing is approximately two thirds complete.
 4. Fourth inspection when all roofing and flashings are installed.
 5. Final inspection at the completion of all work.
- B. Provide 48 hours advance written notice to the Architect, so he may have a representative attend the inspections.
- C. Submit the inspection reports within one week following each inspection.

GREENWICH PUBLIC SCHOOLS
NORTH MIANUS ELEMENTARY SCHOOL
SELECT ROOF REPLACEMENT & RELATED ITEMS
EPDM ROOFING

1. Payment requisitions will not be reviewed nor approved until the inspection reports are received.

END OF SECTION

GREENWICH PUBLIC SCHOOLS
NORTH MIANUS ELEMENTARY SCHOOL
SELECT ROOF REPLACEMENT & RELATED ITEMS
SHEET METAL FLASHINGS AND ACCESSORIES

SECTION 07 6200
SHEET METAL FLASHINGS & SPECIALTIES

PART 1 - GENERAL

1.1 RELATED DOCUMENTS

- A. Drawings and general provisions of the contract, including General and Supplementary Conditions and Division 1 Specification Sections, apply to this Section.

1.2 SUMMARY

- A. All plant, labor, materials, equipment, testing and services necessary to complete the work shown on the drawings, schedules and keynotes, as specified herein, and as may be required by conditions and authorities having jurisdiction, including, but not limited to, the following:

- 1. Sheet metal work that is compatible with the roofing systems specified, including cap and through wall flashings, hook strips, fascia, drip edges, factory fabricated roof edge systems, soffit panels, and miscellaneous flashings.

- B. Related Requirements

- 1. Masonry Maintenance - Section 04 0100
 - 2. Carpentry - Section 06 1000
 - 3. EPDM Roofing - Section 07 5323
 - 4. Roof Accessories - Section 07 7200

1.3 CODE APPROVAL REQUIREMENTS

- A. Fabricate and install roof perimeter flashings that comply with the Connecticut State Building Code and with ANSI/SPRI ES-1 "Wind Design Standard for Edge Systems Used with Low Slope Roofing Systems" requirements.

1.4 QUALITY ASSURANCE

- A. Installer Qualifications:

- 1. A firm (Installer) with at least 5 continuous years experience performing work similar to that required for this project, employing personnel skilled in the work specified.
 - a. The Installer shall directly employ the personnel performing the work of this section.
 - b. The Installer shall have a supervisor on the roof when work is in progress. The Supervisor shall have a minimum of 5 years experience with work similar in nature and scope to this project, and speak fluent English.
 - 1. Submit the supervisor's resume upon request.
 - 2. The Installer shall provide a reference list of at least three previously completed projects of comparable size and similar design, within fifty miles of this project, which may be observed by representatives of the Owner.

GREENWICH PUBLIC SCHOOLS
NORTH MIANUS ELEMENTARY SCHOOL
SELECT ROOF REPLACEMENT & RELATED ITEMS
SHEET METAL FLASHINGS AND ACCESSORIES

- a. The reference list shall include at a minimum, the completion date, a description of the work performed, the Owner's name - contact person - phone number and address and the Architect's name - contact person and phone number.
 - b. Submit the reference list upon request.
- B. Material Quality:
 - 1. Obtain each product from a single Manufacturer which has manufactured the same product in the United States of America for not less than 5 continuous years.
 - 2. Obtain copper and pre-finished sheet metal items from the same mill run to maintain consistent color hue and surface finish.
- C. Pre-Construction Conference: Meet at the project site between one and two weeks prior to starting work, with the Architect, Owner and other representatives concerned about the work, to discuss the following:
 - 1. How the building will be kept watertight as work progresses.
 - 2. How sheet metal work will be coordinated with the installation of the vapor barrier, thermal barrier, insulation, cover board, roofing, flashings, roof accessories and other items to provide a watertight installation.
 - 3. Generally accepted industry practice and the Manufacturer's instructions for handling and installing his products.
 - 4. The condition of the substrate, curbs, penetrations and other preparatory work needed.
 - 5. Incomplete submittals; note that progress payments will not be processed until all submittals are received and approved.
 - 6. The construction schedule, weather forecast, availability of materials, personnel, equipment and facilities needed to proceed and complete the work on schedule.
 - 7. A schedule for Manufacturer and Architect inspections.

1.5 SUBMITTALS

- A. Submit the following items far enough in advance to obtain approval prior to performing any work on site:
 - 1. A pre-work site and building inspection report with photos to document conditions before work starts.
 - 2. Manufacturer's technical literature for all materials.
 - 3. Test reports and certifications substantiating compliance with specification requirements if requested by the Architect.
 - 4. Shop drawings, or 2 foot long samples, for each sheet metal item, to show how it relates and fits on adjoining masonry and wood blocking assemblies, and with the roof, stripping, and flashings.

GREENWICH PUBLIC SCHOOLS
NORTH MIANUS ELEMENTARY SCHOOL
SELECT ROOF REPLACEMENT & RELATED ITEMS
SHEET METAL FLASHINGS AND ACCESSORIES

5. 6 inch square pieces of each type of sheet metal to show surface finish, texture and color.
 6. A sample of the Contractor's guarantee form.
 - B. Simultaneously provide all technical submittals needed for this project, for all technical sections, collated by section. Incomplete submittals will not be reviewed.
 1. Submittals shall be prepared and made by the firm that will perform the actual work.
 2. Provide electronic submittals via an on-line submittal exchange program if one is established for this project; if an on-line program isn't established, provide the submittals on portable USB drives in pdf format, organized in folders by Section.
 - a. Do not make technical submittals via email.
 - b. Do not include Safety Data Sheets with the technical submittals.
 - C. Safety Data Sheets: Simultaneously provide all Safety Data Sheets needed for this project, for all specification sections - collated by section, in three ring binders. Provide two binders for each building.
 - D. Payment requisitions will not be processed until all submittals are received and approved.
- 1.6 JOB MOCK-UPS
- A. After the submittals are approved, prepare in actual job locations, mock-ups of cap and through wall flashings, hook strips, drip edges, factory fabricated roof edge systems, copings, gutters and all other items of sheet metal and related work, for inspection and approval by the Architect.
 - B. Construct each mock-up of two full lengths of metal, fastened, connected and stripped-in to the related roofing system, to show the following:
 1. Type, gauge, color, cross-sectional dimensions and shape, and joint and mitering techniques.
 2. Related masonry work, wood blocking, and the attachment techniques and fasteners for all wood and metal components.
 3. Other sheet metal related materials and their installation techniques to fully define the detailing of each mock-up.
 - C. Mock-ups shall be constructed to establish the minimum standard of materials and workmanship, and to assure that completed work which matches the mock-ups will be fully functional and serve the purpose for it has been designed.
 - D. Approved mock-ups may be left in place and incorporated into the permanent installation. Rejected mock-ups shall be removed and replaced until an acceptable mock-up is approved.
 - E. Do not purchase or fabricate sheet metal items until mock-up installation, inspection and approval are completed and approval is documented in writing.
- 1.7 DELIVERY, STORAGE AND HANDLING
- A. Deliver material to the site in the Manufacturer's original and unopened packaging, with intact and legible labels which identify the products and Manufacturers,

GREENWICH PUBLIC SCHOOLS
NORTH MIANUS ELEMENTARY SCHOOL
SELECT ROOF REPLACEMENT & RELATED ITEMS
SHEET METAL FLASHINGS AND ACCESSORIES

- B. Cover all stored materials with watertight tarpaulins installed immediately upon delivery.
- C. Do not overload the structure when storing materials on the roof.
- D. Protect roof surfaces where material and equipment are placed on them, and where construction traffic occurs, with 6 mil fire retardant polyethylene, covered with 1-1/2 inch thick foam insulation, overlaid with 2 by 10 wooden planks.

1.8 GUARANTEE

- A. Provide a written Contractor's Guarantee which guarantees that all work will remain free of material and workmanship defects and in a watertight condition for five years beginning upon Final Completion:
 - 1. Defects include but are not limited to the following: peeling paint, leakage, adhesive separation, delamination, lifting, loosening, splitting, cracking, and undue expansion.
 - 2. The Contractor shall make the repairs and modifications necessary to enable the work to perform as warranted at his own expense.
 - 3. Guarantee coverage shall include removing and replacing materials installed as part of the original work, if removal is needed to affect guaranteed repairs.
 - 4. Guarantee coverage shall have no dollar limit.
- B. Provide one Contractor's Guarantee that covers "all work performed" when a single contractor is awarded work specified in multiple Sections.
- C. The Guarantee coverage shall take effect no more than 30 days before the completion of all punch list work.
- D. The Contractor's Surety Company may add a rider to the Performance Bond which clarifies that Bond Coverage expires two years after Final Completion; i.e., Performance Bond Coverage does not run for the five year term of the Contractor's Guarantee.

PART 2 - PRODUCTS

2.1 MATERIALS

- A. Copper sheet: ASTM B370, 99.0 % pure copper, thickness 16 ounces per square foot. Use copper for all metal items not otherwise indicated
- B. Solder: 50-50 tin and lead for plain copper, supplied in one pound bars with the alloy mixture stamped into the bar by the Manufacturer.
- C. Flux: Water-Soluble Liquid Flux, Kester #3345 for iron soldering of brass and copper.
- D. Shop fabricated aluminum fascias, hook strips, and miscellaneous trim for all other roof areas with #3105-H14 alloy aluminum, minimum thickness .050 inches unless otherwise indicated, factory finished with a Fluoropolymer Kynar 500 finish, color as selected by the Architect, from the full range of custom and standard colors.

GREENWICH PUBLIC SCHOOLS
NORTH MIANUS ELEMENTARY SCHOOL
SELECT ROOF REPLACEMENT & RELATED ITEMS
SHEET METAL FLASHINGS AND ACCESSORIES

- E. Factory Fabricated Roof Edge System: Extruded aluminum anchor bars secured with #9 stainless steel screws spaced 12 inches on center and .050 inch thick Kynar 500 prefinished aluminum trim covers, independently tested to comply with the ANSI / SPRI ES-1 Wind Design Guide, provided by the roofing membrane manufacturer.
- F. Fasteners: fabricated of stainless steel, or material that matches the sheet metal being fastened.
- G. Glass Cloth: open mesh glass fabric coated on each side with plasticized asphalt as manufactured by Karnak Corporation or equal.
- H. Asphalt cement: Federal Specification SS-C-153B, Type 1, asbestos free grade.
- I. Exterior mounted gutters: 7 inch wide, .050 inch thick aluminum seamless, factory finished with Kynar 500 finish, color as selected by the Architect, from the full range of custom and standard colors, box style gutters (manufactured by Garrety Gutters 800/628-5849) supported with concealed aluminum fascia brackets spaced 12 inches on center fastened with 1-1/2 inch long stainless steel screws.
- J. Exterior mounted leaders and straps: .027 inch thick rectangular corrugated aluminum leader's factory finished with baked acrylic enamel. Fasten each leader with 1/16 inch thick by 1 inch wide straps spaced 7 feet on center. Install aluminum wire baskets at all leader outlet tubes.
- K. Sealant: High performance, solvent free, formulated and moisture curing silyl-terminated polyether sealant, ASTM C-920, Type S, Grade NS, Class 25, NovaLink construction sealant by ChemLink, color as selected.
- L. Soffit panels: .032 inches aluminum soffit panels 0.56 inch thick and 12 inches wide factory finished with a Fluoropolymer Kynar 500 Finish, color as selected, as manufactured by Firestone Metal Products Una-Clad under the trades name UC-750 V-Groove.
- M. Hat Sections: nominal 5/8 inch deep 20 gauge galvanized steel sections.

PART 3 - EXECUTION

3.1 GENERAL

- A. Accurately reproduce the details and design shown, and form profiles, bends and intersections, sharp, true and even. Fabricate sheet metal in the shop whenever possible, and form joints, laps, splices and connections to shed water and condensation in the direction of flow.
- B. Provide any miscellaneous flashing and sheet metal work not shown on the drawings but otherwise needed to leave the project complete and entirely watertight, neatly and carefully executed in a thorough and workmanlike manner.

3.2 INSPECTION

- A. Examine surfaces to receive work of this section and report any defects to the Owner. Commencement of work will be construed as complete acceptance of surfaces.

3.3 INSTALLATION

- A. Fabricate and install copper work in accordance with the current edition of "Copper and Common Sense" as published by the Revere Copper and Brass Company, unless otherwise indicated.

GREENWICH PUBLIC SCHOOLS
NORTH MIANUS ELEMENTARY SCHOOL
SELECT ROOF REPLACEMENT & RELATED ITEMS
SHEET METAL FLASHINGS AND ACCESSORIES

1. Form all joints, except loose locked sealant filled expansion joints, to overlap 2 inches.
 2. Secure the joints with rivets spaced 1 inch on center positioned about 1/2 inch from the top edge of the joint, then sweat solder the joint.
 3. Use solder only to fill and seal the joint, not for mechanical strength. Form soldered joints continuous, strong and free from defects, with well heated soldering irons. Do not use open flame torches for soldering.
 4. Clean soldered joints daily, immediately after soldering, by washing them with soap and water applied with a soft bristle brush, then rinsing with clear water.
- B. Securely fasten and anchor all work, and make provisions for thermal expansion. Submit details of expansion joints for approval. Install fasteners through one edge of metal only, use a hook strip on the other edge.
- C. Use stainless steel pin Zamac type nail-in fasteners, or stainless steel screws and washers with neoprene inserts where fasteners will be exposed.

3.4 CAP FLASHINGS

- A. Install new copper cap flashings above all roof and roof flashing components, including copings, wall penetrating ducts and gravel stops. Install cap flashings built into masonry walls; as they are demolished as shown, and as they are constructed - properly joined to all related materials in a watertight manner.
1. Solder all joints in the new cap flashing, except form 2 inch wide flat locked sealant filled expansion joints a maximum of 32 feet on center.
 2. Secure the joints with rivets spaced 1 inch on center positioned about 1/2 inch from the top edge of the joint, then sweat solder the joint.
 3. Form the flashing to turn up 2 inches inside the wall and finish with a hem on the bottom exposed edge.
 4. Fasten the top edge of the cap flashing to the back up masonry 12 inches on center.
 5. Install the new cap flashing under flexible type wall flashings where possible. Where it is not possible to lap the new cap flashing under an existing wall flashing, install a ply of glass cloth set in and coated with asphalt cement to connect the new cap flashing to the existing wall flashing.
 6. In the absence of an existing wall flashing, or at a solid masonry wall, turn up the new cap flashing 2 inches behind the first wythe of masonry.
 7. Install new cap flashings where shown on the drawings, and at a height of 10 to 12 inches above the roof surface.
 8. Install new cap flashings above parapet flashings and above eave metal at transitions with higher walls.
- B. Install new aluminum cap flashings on skylight and equipment curbs.

GREENWICH PUBLIC SCHOOLS
NORTH MIANUS ELEMENTARY SCHOOL
SELECT ROOF REPLACEMENT & RELATED ITEMS
SHEET METAL FLASHINGS AND ACCESSORIES

1. Form the cap flashing to extend at least 2 inches under the equipment or skylight, 4 inches over the base flashing, and finish with a 1/2 inch hem on the bottom edge.
2. Install a 1/2 inch thick by 2 inch wide continuous foam gasket between the cap flashing and mechanical equipment or skylight. Do not set the equipment or skylight in sealant.
3. Secure the equipment or skylight to the curb with stainless steel screws spaced 12 inches on center.

3.5 DRIP EDGES

- A. Fabricate drip edges to extend 1-1/2 inches past the roof edge, and turn down to ensure water cannot track back and run down the fascia. Secure the drip edge with roofing nails along the top edge, spaced 4 inches apart along the raw metal edge. Form joints in the drip edge with 6 inch wide concealed under plates which duplicate the profile of the drip edge. Set the underplates in a full bed of sealant.

3.6 HOOK STRIPS

- A. Form continuous hook strips with locks that engage the superimposed trim piece a minimum of 3/4 inch, and to cover the entire underside edge of the wood blocking and neatly extend to the building wall.
- B. Fasten hook strips along their bottom edge, just above the 45 degree bend, with nails spaced 4 inches on center into underlying wood blocking; Zamac type nail-in type fasteners spaced 8 inches on center into masonry surfaces, or screws spaced 8 inches on-center into sheet metal surfaces.

3.7 FASCIA

- A. Fabricate new fascia to engage the hook strip 3/4 inch minimum and extend to the top of the wood fascia blocking. Secure the fascia with a continuous hook strip along the bottom edge and roofing nails along the top edge spaced 8 inches apart, positioned to be covered by the roof edge trim. Form joints in the fascia with 6 inch wide concealed under plates which duplicate the profile of the fascia. Set the underplates in a full bed of sealant.

3.8 ROOF EDGE SYSTEM

- A. Install a factory fabricated roof edge system on all roof eaves.
 1. Extend the roof to lap over and down the face of the fascia trim, so it stops just short of the bottom edge of the anchor bar.
 2. Install the anchor bar straight, level and true, set in a full bed of sealant, and secure the bar with #9 by 2 inch long stainless steel screws spaced no more than 12 inches apart.
 3. Pre-drill screw holes in the underlying metal fascia trim, where extra fasteners are needed, and at corners and special conditions.
 4. Install color matching under plates at each joint in the roof edge trim; set the under plates in a full bed of sealant.

3.9 SOFFIT PANELS

- A. Install hat sections in equally spaced rows a maximum of 16 inches on center, to support the panels.

GREENWICH PUBLIC SCHOOLS
NORTH MIANUS ELEMENTARY SCHOOL
SELECT ROOF REPLACEMENT & RELATED ITEMS
SHEET METAL FLASHINGS AND ACCESSORIES

- B. Fasten each hat sections to the substrate with screws or Zamac nail-ins (depending on substrate) spaced 12 inches on center.
- C. Install 'J' mold and trim pieces in full lengths, with the ends notched to form a telescoping 3 inch overlap. Face the overlaps to shed water, and where visible from the ground, away from prominent building entrance locations. Set the trim overlap into a full bed of sealant which matches the color of the trim.
- D. Install panels level, and straight with seams parallel, to achieve the design appearance indicated.
- E. Fasten the panels to each hat section with concealed stainless steel screws in each seam spaced 6 inches on center.

3.10 CLEANING, PROTECTION AND WATERTIGHTNESS

- A. Inspect the interior and exterior of the building and grounds, and submit a written report with photos to document any pre-existing leakage or damage, prior to performing any work.
- B. The Owner will conduct a similar inspection at the completion of the work, and the Contractor will be charged for all leaks and damage that weren't documented in the Contractor's report, or repaired to the Owners satisfaction at the Contractor's expense.
- C. Provide any equipment, material and labor necessary to protect the site, the building, its contents and occupants, pedestrians, and surrounding landscaped and paved areas from damage due to the construction work or from inclement weather during construction.
- D. Do not perform work during inclement weather. Protect incomplete work and the building from damage by inclement weather - which may occur unexpectedly. Make all work areas watertight at the end of each day's work.
- E. Clean up all litter, refuse, rubbish, scrap materials and debris at least twice a day; at noon and at the end of the work day, so the roof and site are neat, orderly and workmanlike. Place the debris in a dumpster, and remove the dumpster from the site as soon as it is full or no longer being used.
- F. Carefully and thoroughly clean the entire roof to remove all residual debris when all work is complete. After cleaning the roof, thoroughly clean all drain sumps, drain lines, leader heads and leaders. Do not allow debris to enter the drainage system.

END OF SECTION

SECTION 07 7200
ROOF ACCESSORIES

PART 1 - GENERAL

1.1 RELATED DOCUMENTS

- A. Drawings and general provisions of the Contract, including General and Supplementary Conditions and Division 1 Specification Sections, apply to this Section.

1.2 SUMMARY

- A. All plant, labor, materials, equipment, testing and services necessary to complete the work shown on the drawings schedules and keynotes, as specified herein, and as may be required by conditions and authorities having jurisdiction, including, but not limited to, the following:

1. Roof specialties that are compatible with the roofing systems specified, including:
 - a. Factory fabricated pipe curb portals
 - b. Drains, drain pipes and couplings.
 - c. Pipe insulation and fitting covers.
 - d. Galvanized steel roof access ladders.
 - e. Roof walkway pads and concrete pavers.
2. Prepare, prime and paint roof top equipment, the vent pipes and miscellaneous rooftop items.

B. Related Requirements

- | | |
|---------------------------------------|-------------------|
| 1. Masonry Maintenance | - Section 04 0100 |
| 2. Carpentry | - Section 06 1000 |
| 3. EPDM Roofing | - Section 07 5323 |
| 4. Sheet Metal Flashing & Specialties | - Section 07 6200 |

1.3 CODE APPROVAL REQUIREMENTS

- A. Fabricate and install roof accessories that comply with the Connecticut State Building Code.

1.4 QUALITY ASSURANCE

A. Installer Qualifications:

1. A firm (Installer) with at least 5 continuous years experience performing work similar to that required for this project, employing personnel skilled in the work specified.
 - a. The Installer shall directly employ the personnel performing the work of this section.
 - b. The Installer shall have a supervisor on the roof when work is in progress. The Supervisor shall have a minimum of 5 years experience with work similar in nature and scope to this project, and speak fluent English.
 1. Submit the supervisor's resume upon request.
2. The Installer shall provide a reference list of at least three previously completed projects of comparable size and similar design, within fifty miles of this project, which may be observed by representatives of the Owner:

GREENWICH PUBLIC SCHOOLS
NORTH MIANUS ELEMENTARY SCHOOL
SELECT ROOF REPLACEMENT & RELATED ITEMS
ROOF ACCESSORIES

- a. The reference list shall include at a minimum, the completion date, a description of the work performed, the Owner's name - contact person - phone number and address and the Architect's name - contact person and phone number, and the Contractor's Supervisor's name.
 - b. Submit the reference list upon request.
- B. Material Quality: Obtain each product from a single Manufacturer which has manufactured the same product in the United States of America for not less than 5 continuous years.
- C. Pre-Construction Conference: Meet at the project site between one and two weeks prior to starting work, with the Architect, Owner and other representatives concerned about the work, to discuss the following:
 - 1. How the building will be kept watertight as work progresses.
 - 2. How roof accessory work will be coordinated with the installation of the vapor barrier, thermal barrier, insulation, cover board, roofing, flashings, and other items to provide a watertight installation.
 - 3. Generally accepted industry practice and the Manufacturer's instructions for handling and installing his products.
 - 4. The condition of the substrate, curbs, penetrations and other preparatory work needed.
 - 5. Incomplete submittals; note that progress payments will not be processed until all submittals are received and approved.
 - 6. The construction schedule, forecast weather, availability of materials, personnel, equipment and facilities needed to proceed and complete the work on schedule.
 - 7. A schedule for Manufacturer and Architect inspections.

1.5 SUBMITTALS

- A. Submit the following items far enough in advance to obtain approval prior to performing any work:
 - 1. A pre-work site and building inspection report with photos to document conditions before work starts.
 - 2. Manufacturer's installation instructions and technical data sheets for each item. Material sample submittals are not needed unless requested to show color and texture.
 - 3. Samples of the Contractor's and Manufacturer's guarantee/warranty forms.
 - 4. Test reports and certifications substantiating compliance with specification requirements if requested by the Architect.
- B. Simultaneously provide all technical submittals needed for this project, for all technical sections, collated by section. Incomplete submittals will not be reviewed.
 - 1. Submittals shall be prepared and made by the firm that will perform the actual work.
 - 2. Provide electronic submittals via an on-line submittal exchange program if one is established for this project; if an on-line program isn't established, provide the submittals on portable USB drives in pdf format, organized in folders by Section.

GREENWICH PUBLIC SCHOOLS
NORTH MIANUS ELEMENTARY SCHOOL
SELECT ROOF REPLACEMENT & RELATED ITEMS
ROOF ACCESSORIES

- a. Do not make the technical submittals via email.
- b. Do not include Safety Data Sheets with the technical submittals.
- C. Safety Data Sheets: Simultaneously provide all Safety Data Sheets needed for this project, for all specification sections - collated by section, in three ring binders. Provide two binders for each building.
- D. Payment requisitions will not be processed until all submittals are received and approved.

1.7 DELIVERY, STORAGE AND HANDLING

- A. Deliver material to the site in the Manufacturer's original and unopened packaging, with intact and legible labels which identify the products and Manufacturers,
- B. Cover all stored materials with watertight tarpaulins installed immediately upon delivery.
- C. Do not overload the structure when storing materials on the roof.
- D. Protect roof surfaces where material and equipment are placed on them, and where construction traffic occurs, with 6 mil fire retardant polyethylene, covered with 1-1/2 inch thick foam insulation, overlaid with 2 by 10 wooden planks.

1.8 GUARANTEE

- A. Provide a written Contractor's Guarantee which guarantees that all work will remain free of material and workmanship defects and in a watertight condition for five years beginning upon Final Completion:
 - 1. Defects include but are not limited to the following: peeling paint, leakage, adhesive separation, delamination, lifting, loosening, splitting, cracking, movement and undue expansion.
 - 2. The Contractor shall make the repairs and modifications necessary to enable the work to perform as warranted at his own expense.
 - 3. Guarantee coverage shall include removing and replacing materials installed as part of the original work, if removal is needed to affect repairs.
 - 4. Guarantee coverage shall have no dollar limit.
- B. Provide one Contractor's Guarantee that covers "all work performed" when a single contractor is awarded work specified in multiple Sections.
- C. The Guarantee shall take effect no more than 30 days before the satisfactory completion of all punch list work.
- D. The Contractor's Surety Company may add a rider to the Performance Bond which clarifies that Performance Bond Coverage expires two years after Final Completion; i.e., Performance Bond Coverage does not run for the entire five years of the Contractor's Guarantee.

PART 2 - PRODUCTS

2.1 GENERAL

- A. Provide Manufacturer's standard units, modified as necessary to comply with the specified requirements. Fabricate each unit in a shop to the greatest extent possible, using the following components:

GREENWICH PUBLIC SCHOOLS
NORTH MIANUS ELEMENTARY SCHOOL
SELECT ROOF REPLACEMENT & RELATED ITEMS
ROOF ACCESSORIES

1. Aluminum Sheet: ASTM B 209 alloy 3003, tempered for forming and performance; mill finish, except as otherwise noted.
2. Extruded Aluminum: Standard extrusions alloy 6063-T52; 0.078 inch minimum thicknesses for primary framing and curb member legs, 0.062 inch thickness for secondary framing and covers; mill finish, except as otherwise indicated.
3. Insulation: Rigid fiber glass boards where encapsulated inside metal skirts, rigid isocyanurate where covered with roof flashings on the exterior of curbs.
4. Wood Nailers: Dimension grade Douglas Fir, not less than 1-1/2 inches thick.
5. Fasteners: Nonmagnetic stainless steel or hot dipped galvanized steel, to match the finish of the material being fastened.
6. Gaskets: Tubular neoprene or polyvinyl chloride, or block sponge neoprene.
7. Sealant: Polyisobutylene; nonhardening, nonskinning, nondrying, nonmigrating sealant.

2.2 FACTORY FABRICATED PIPE CURB PORTALS

- A. Factory fabricated flashing systems, consisting of 9 inch high internally insulated galvanized steel curbs with 1-1/2 inch square wood nailers at the top edges, and 5 hole EPDM boots, with nipples that will accommodate pipes and conduits from 1/2 to 2-1/2 inches in diameter, with stainless steel hose clamps on each nipple - 5-Hole Pipe Portal Flashing System: C-555, by Portals Plus or equal.

2.3 DRAINS, DRAIN PIPES, AND COUPLINGS

- A. Conventional cast iron bottom and side outlet roof drains, installed with drain receivers, under deck clamps, cast iron strainers, cast iron clamping rings and factory installed stainless steel gravel screens Series 1011 as manufactured by Jay R. Smith Manufacturing Company.
- B. Match the drain outlet size and style to the building drain line, except if the drain line is a copper pipe, then furnish the drain body with a threaded outlet and use a male adapter to connect the drain body to the drain line.
- C. Drain pipe: cast iron pipe with no hub fittings, minimum 3 inch diameter, and larger to match the existing building drain lines.
- D. No-hub couplings: heavy duty rubber neoprene sleeve couplings with full length Type 304 stainless steel shields and at least 4 worm drive clamps, conforming to ASTM A564.

2.4 PIPE INSULATION AND FITTING COVERS

- A. Insulation: minimum 1 inch thick pre-molded 3.5 lb. heavy density fiberglass pipe insulation with UL rated non-combustible service jackets.
- B. .030 inch thick factory fabricated white PVC "Smoke Safe" fitting and drain bowl covers as manufactured by the Speedline Corporation, with a maximum Flame Spread Value of 25 and a maximum Smoke Developed Value of 50 in accordance with ASTM E8450.

2.5 GALVANIZED STEEL ROOF ACCESS LADDERS AND STAIRS

- A. Fabricate ladders from 1-1/4 inch inside diameter steel pipe rails, spaced 22 inches apart, and 3/4 inch solid steel rebar rungs spaced 12 inches on center. Fit the rungs into drilled holes in the centerline of the rails, weld and grind the welds smooth. Extend the ladder rails and form goose-neck returns to finish 42 inches above the roof surface.
 1. Hot dip galvanize coat the ladder and mounting brackets after fabrication. Install with Type 316 stainless steel hardware.

2.6 ROOF WALKWAY PADS AND CONCRETE PAVERS

- A. 2 inches thick, 24 inches by 24 inches precast concrete pavers, natural buff color and finish, minimum 7500 psi compressive strength as manufactured by Hanover Architectural Products.
- B. 30 inches by 30 inches hard rubber black walkway pads manufactured by Firestone.

2.7 PAINT AND PRIMER

- A. Alkyd base rust inhibiting exterior primer and high gloss finish paint for ferrous metal surfaces as manufactured by Sherwin Williams or equal.

PART 3 - EXECUTION

3.1 INSTALLATION

- A. General: Field measure existing openings. Comply with manufacturer's instructions and recommendations. Coordinate with the installation of roof deck, other substrates to receive specialty units, vapor barriers, roof insulation, roofing and flashing to ensure that each element of the work performs and fits properly, and that combined elements are waterproof and weathertight. Anchor units securely to supporting structural substrates, adequate to withstand lateral and thermal stresses as well as inward and outward loading pressures.

3.2 FACTORY FABRICATED PIPE CURB PORTALS

- A. Install factory fabricated pipe portal flashing systems at all HVAC units, to replace the pitch pockets currently in place, and where more than one pipe or conduit penetrates the roof.
 - 1. Install the portal curbs on wood blocking that matches the thickness of the roof insulation.
 - 2. Disconnect and reconnect refrigerant, power, control and condensate lines and pipes as needed to install the pipes through the flashing nipples.
 - a. Install water cut off sealant between the lines / pipes and EPDM nipples, and then install a hose clamp on each nipple.
 - b. Remove and replace nipples that are incorrectly cut too large.

3.3 DRAINS, DRAIN PIPES AND COUPLINGS

- A. Remove and replace the existing drains where roof removal and replacement work are indicated:
 - 1. Remove the existing drains and flashings; use care not to break or disturb the drain pipes within the building.
 - 2. Modify the existing drain lines to properly connect to the new drain assemblies.
 - 3. Enlarge the hole in the deck and reinforce the deck to accommodate the new drain, and install the drain recessed below the roof surface to achieve maximum drainage.
 - 4. Support the drain with a stamped sump drain receiver, secure it with an under deck clamp and patch the deck around the new drain.

GREENWICH PUBLIC SCHOOLS
NORTH MIANUS ELEMENTARY SCHOOL
SELECT ROOF REPLACEMENT & RELATED ITEMS
ROOF ACCESSORIES

5. Connect the new drain to the existing drain line to conform to all applicable codes, and insulate the underside of the drain body and drain line.
 - B. Connect the fittings and sections of cast iron pipe using heavy duty no-hub couplings; solvent weld PVC fittings and pipe, and use threaded connections to join steel fittings and pipe.
 - C. Install new drain pipes to slope 1/4 inch per foot, and support each section of pipe with a hanger, supported on a structural member or strut, on each side of every coupling. Do not rely on the couplings to support any weight. Do not hang the drain pipes from the roof deck.
- 3.4 PIPE INSULATION AND FITTING COVERS
- A. Install insulation on all horizontal drain piping, and on new vertical pipes installed to connect the new drains to the existing lines.
 - B. Install insulation on the undersides of the new drains.
 - C. Install white PVC fitting and drain bowl covers, and wrap the joints between fitting covers and pipe insulation jackets with 3 inch wide white PVC tape.
- 3.5 GALVANIZED STEEL ROOF ACCESS LADDERS
- A. Install a ladder at the location shown. Support and secure each ladder at the top and bottom and at intermediate points spaced a maximum of 5 feet on center. Use bolted steel brackets, anchored with 1/2 inch diameter stainless steel epoxy set bolts. Space the ladders to provide 7 inches of toe clearance. Extend the rails 42 inches and goose-neck form them to provide additional support at the top of the ladder.
 - B. Install new stairs at the exterior locations shown. Set the stairs on new concrete pavers over walkway pads. Secure the stairs to the pavers with stainless steel Zamac Nail-ins.
- 3.6 ROOF WALKWAY PADS AND CONCRETE PAVERS
1. Install concrete pavers over a piece of hard rubber walkway pad to support the small heat pump.
 - B. Install hard rubber walkway pads to provide a path 2-1/2 feet wide where shown, and at all roof access points, i.e., doors, ladders and hatches, under concrete pavers used for conduit and pipe supports, and around all HVAC equipment.
 1. **Adhere each pad with five self adhesive strips - do not install the pads using three strips of tape as supplied by the manufacturer.**
- 3.7 PAINTING
- A. Scrape and wire brush roof top equipment, ladders, access doors and frames (both sides), the guard rail, and the vent pipes to remove loose and peeling paint and surface rust.
 - B. Install one coat of primer and two finish coats of paint using a brush or roller. Wait 24 hours for each coat of paint to dry before applying the next coat.
- 3.8 MISCELLANEOUS
- A. Provide and install any sealants needed, where shown or required.

GREENWICH PUBLIC SCHOOLS
NORTH MIANUS ELEMENTARY SCHOOL
SELECT ROOF REPLACEMENT & RELATED ITEMS
ROOF ACCESSORIES

- B. Perform mechanical and electrical work using skilled and licensed tradesmen.
- C. Provide new material, couplings, transition pieces, blocking, fasteners and the similar accessories needed to complete the work.

3.9 CLEANING, PROTECTION AND WATERTIGHTNESS

- A. Inspect the interior and exterior of the building and grounds, and submit a written report with photos to document any pre-existing leakage or damage, prior to performing any work.
- B. The Owner will conduct a similar inspection at the completion of the work, and the Contractor will be charged for all leaks and damage that weren't documented in the Contractor's report, or repaired to the Owners satisfaction at the Contractor's expense.
- C. Provide any equipment, material and labor necessary to protect the site, the building, its contents and occupants, pedestrians, and surrounding landscaped and paved areas from damage due to the construction work or from inclement weather during construction.
- D. Do not perform work during inclement weather. Protect incomplete work and the building from damage by inclement weather - which may occur unexpectedly. Make all work areas watertight at the end of each day's work.
- E. Clean up all litter, refuse, rubbish, scrap materials and debris at least twice a day; at noon and at the end of the work day, so the roof and site are neat, orderly and workmanlike. Place the debris in a dumpster, and remove the dumpster from the site as soon as it is full or no longer being used.
- F. Carefully and thoroughly clean the entire roof to remove all residual debris when all work is complete. After cleaning the roof, thoroughly clean all drain sumps, drain lines, leader heads and leaders. Do not allow debris to enter the drainage system.

END OF SECTION




SELECT ROOF REPLACEMENT & RELATED ITEMS


GREENWICH PUBLIC SCHOOLS NORTH MIANUS SCHOOL

309 PALMER HILL ROAD, GREENWICH, CT 06878



BID NO. 2500-25

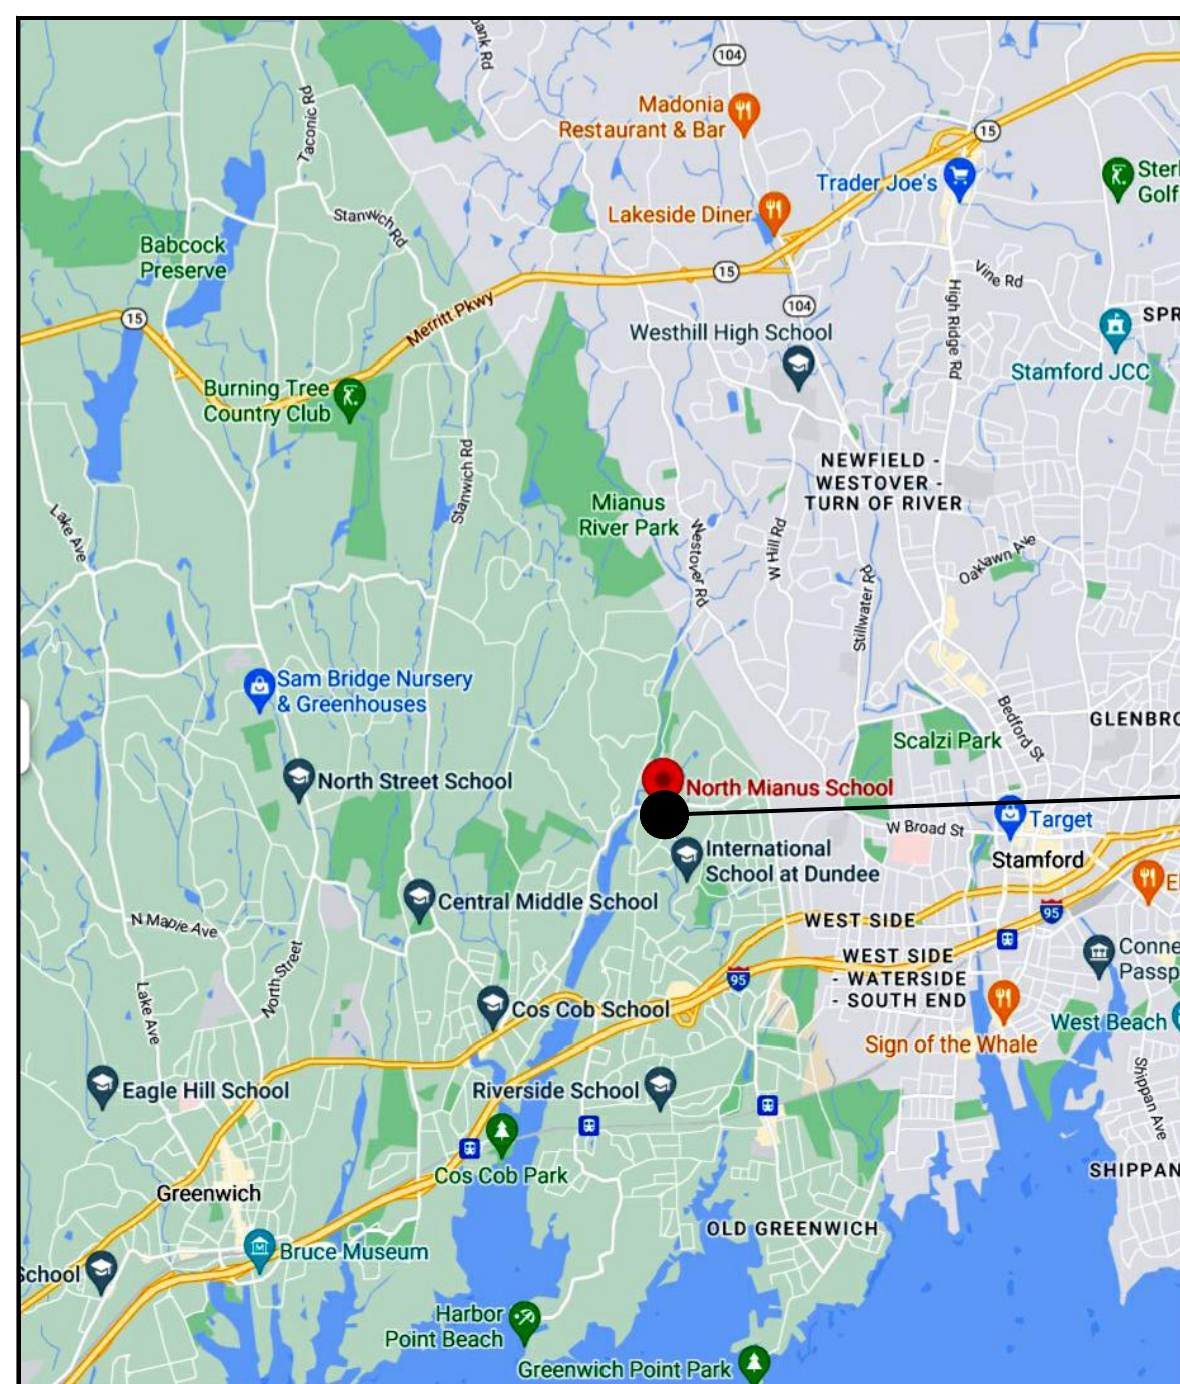


REGIONAL MAP
NOT TO SCALE

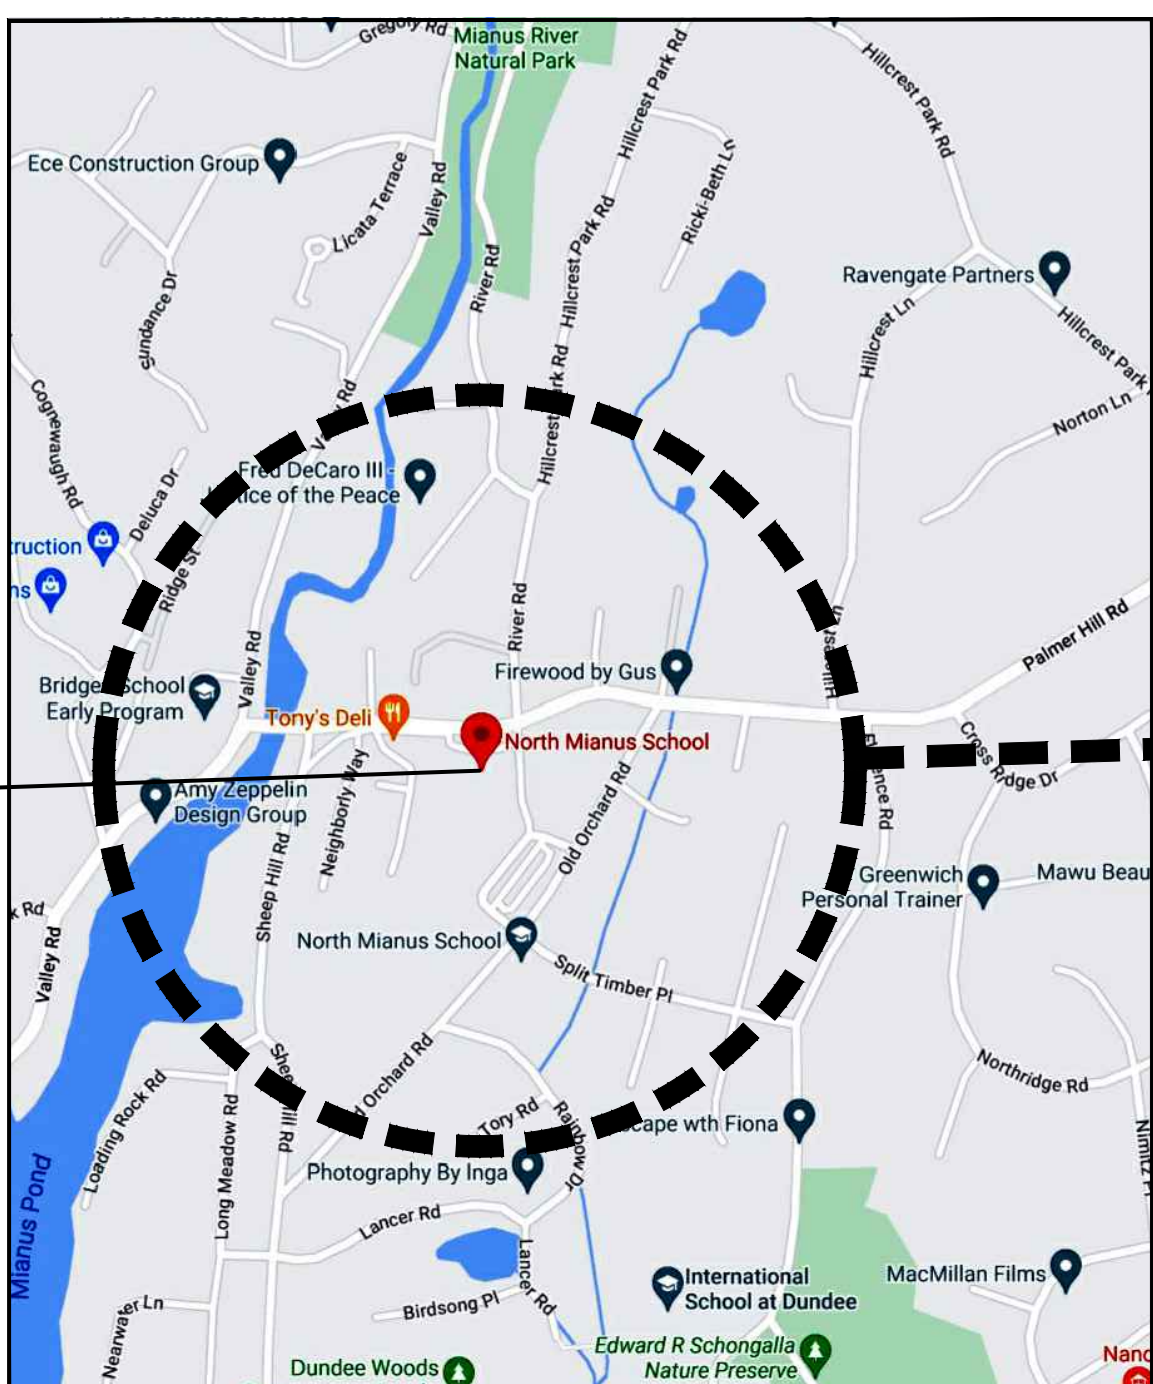


VICINITY MAP
NOT TO SCALE

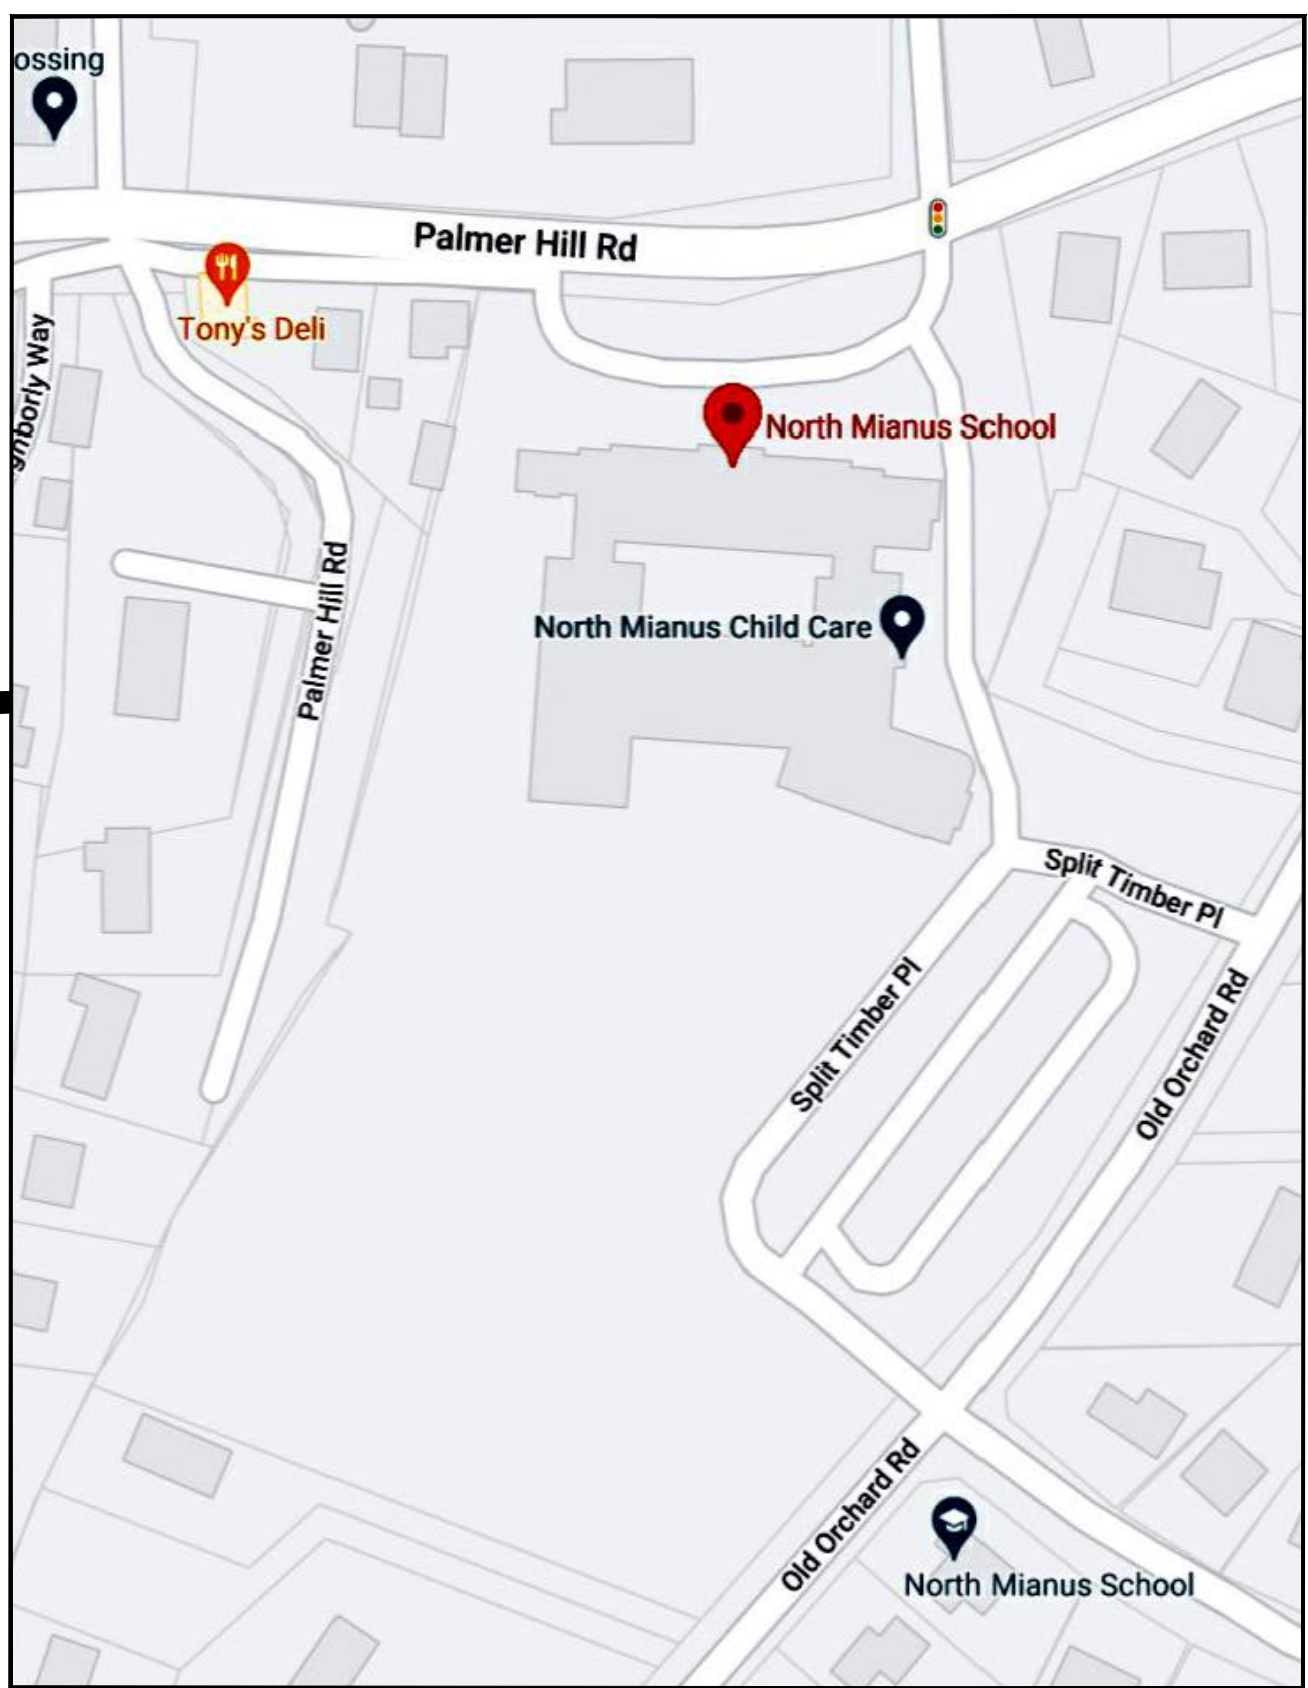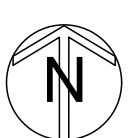

SITE
NOT TO SCALE

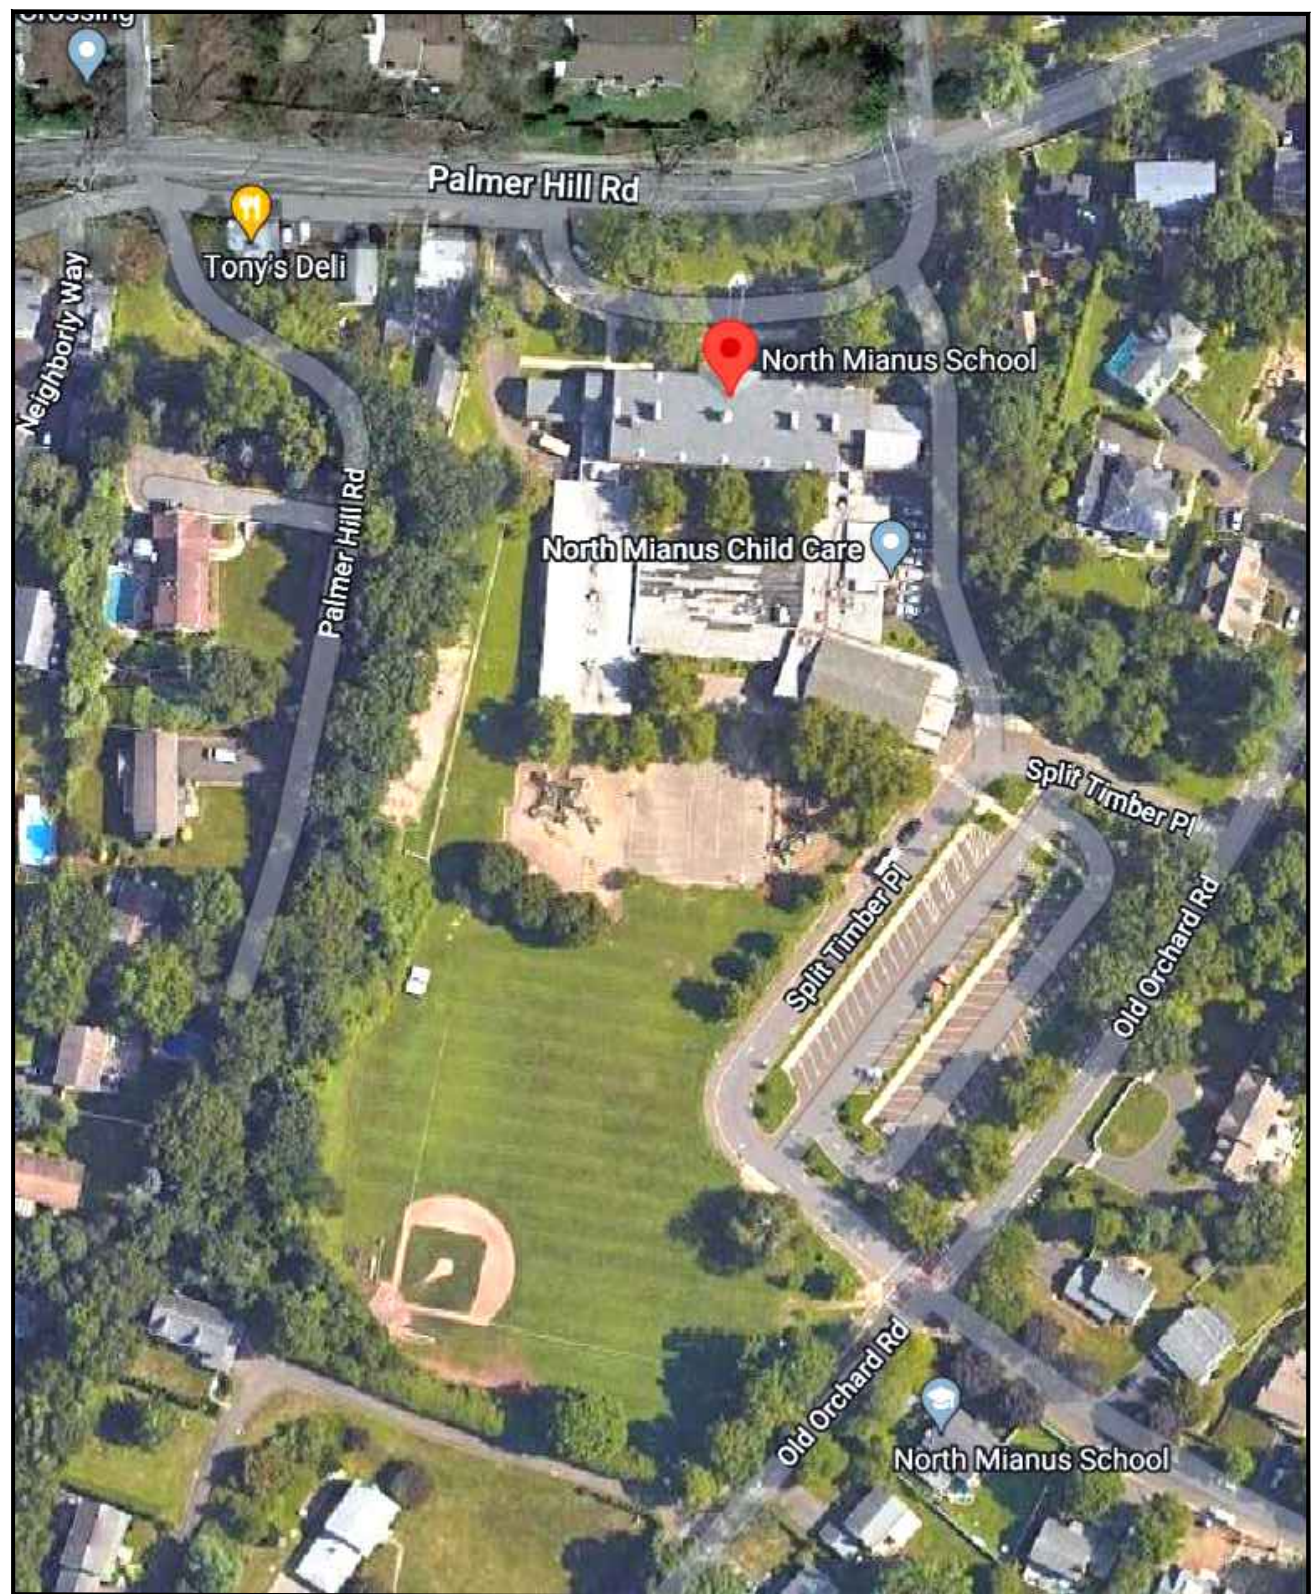

AERIAL VIEW
NOT TO SCALE

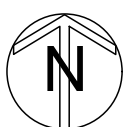

FULLER
D'ANGELO
P.C.

ARCHITECTS
PLANNERS

45 KNOLLWOOD ROAD ELMSFORD NEW YORK 10523
TEL 914.592.4444 FAX 914.592.1717
WWW.FULLERDANGELO.COM
Copyright 2024 All Rights Reserved by FULLER & D'ANGELO P.C.

		DRAWING NO.	
		T-1	
		FILE NO.	
01-30-2025		22487.01	
DATE		ISSUED TO	

PLOT DATE: January 23, 2025 — 3:47pm

FILE: I:\22487.00 Greenwich North Mianus Roof\DRAWINGS\CURRENT\1-F&D\2024\A100.dwg

1 PARTIAL ROOF PLAN

SCALE: 1/8" = 1'-0"

- GENERAL NOTES:**
- DIMENSIONS AND CONDITIONS ON THE ROOF PLAN AND DETAILS ARE APPROXIMATE AND SHALL BE CONFIRMED BY THE CONTRACTOR.
 - ONLY CERTAIN FASTENERS ARE SHOWN ON THE DRAWINGS, REFER TO THE SPECIFICATIONS FOR ADDITIONAL FASTENER REQUIREMENTS.
 - TEST EACH DRAIN LINE WITH A RUNNING HOSE FOR AT LEAST ONE HOUR PRIOR TO STARTING ANY OTHER WORK ON THE SITE. PROVIDE A WRITTEN REPORT OF ANY CLOGGED LINES TO THE OWNER.
 - CLOGGED DRAIN LINES REPORTED TO THE OWNER BEFORE WORK STARTS WILL BE CLEANED BY THE OWNER.
 - COVER & PROTECT ALL DRAIN OPENINGS AT THE BEGINNING OF EACH WORK DAY. REMOVE THE COVERS AT THE END OF EACH DAY AND BEFORE PRECIPITATION OCCURS.
 - PERFORM WHATEVER WORK IS REQUIRED SO ALL DRAIN LINES ARE CLEAN AND FREE-FLOWING UPON COMPLETION OF THE PROJECT.
 - REMOVE AND RESET HEAT PUMP ON 2FT X 2FT X 2IN THICK CONCRETE PAVERS AT EACH SUPPORT SET ON WALKWAY PADS A MINIMUM OF 10FT AWAY FROM THE ROOF EAVE. FASTEN THE HEAT PUMP TO THE PAVERS WITH STAINLESS STEEL WALL-ING, DISCONNECT, ADJUST, MODIFY AND RECONNECT THE EXISTING SUPPLY & RETURN LINES AND CONDUITS.
 - REMOVE AND RESET SITE LIGHT FIXTURES, WIRES AND CONDUITS, PA SPEAKERS AND ALARM SIRENS. REPLACE COMPONENTS THAT CANNOT BE PROPERLY REINSTALLED.
 - REMOVE EXISTING ROOFTOP ELECTRICAL CONDUIT AND GAS PIPE SUPPORTS. RE-SET THE CONDUIT AND PIPES ON ADJUSTABLE-HEIGHT FACTORY MANUFACTURED PIPE SUPPORTS PLACED ON WALKWAY PADS SPACED 6FT ON CENTER. SECURE THE CONDUITS AND PIPES TO THE PIPE SUPPORTS WITH GALVANIZED CLIPS & BOLTS.
 - WIRE BRUSH, PRIME & PAINT ALL ROOFTOP EQUIPMENT HOUSINGS, EXTERIOR & INTERIOR ACCESS LADDERS, BULKHEAD DOORS & DOOR FRAMES (BOTH SIDES), GAS LINES AND THE VENT PIPES. DO NOT PAINT OVER EQUIPMENT NAMES PLATES AND LABELS.
 - REPAIR EXHAUST EQUIPMENT HOUSINGS SO THEY ARE WATERTIGHT; REPLACE ANY MISSING PIECES.
 - RE-CAULK ALL VERTICAL MASONRY CONTROL AND EXPANSION JOINTS IN THE CHANGE IN ELEVATION WALLS ABOVE LOWER LEVEL ROOFS. REMOVE EXISTING SEALANT AND BACKUP MATERIALS, AND INSTALL NEW BACKER ROD AND SEALANT.
 - REFASTEN LOOSE SECTIONS OF STRUCTURAL WOOD FIBER (SWF) & METAL DECKS AS BASE BID WORK. REPAIR DECK SURFACE DEFECTS LESS THAN 1/2" DEEP IN THE TOP SURFACE OF STRUCTURAL WOOD FIBER AS BASE BID WORK USING FAST SETTING CONCRETE GROUT. REPLACE DAMAGED OR DETERIORATED SECTIONS OF DECK IN ACCORDANCE WITH THE UNIT PRICES.
 - INSULATE ALL EXISTING DRAIN LINES WHERE EXPOSED INSIDE THE BUILDING, ALL NEW DRAIN LINES, AND THE UNDERSIDES OF THE NEW DRAIN BOWLS.
 - INSTALL A CONCRETE SPLASH BLOCK OVER A WALKWAY PAD AT THE BOTTOM OF THE LEADERS.
 - INSTALL NEW WALKWAY PADS WHERE SHOWN ON THE ROOF PLAN.

ROOF PROTECTION NOTES:

- AVOID WALKING ON NEW AND EXISTING ROOF AREAS.
- DO NOT STORE MATERIAL OR EQUIPMENT, AND DO NOT PILE DEBRIS ON NEW AND EXISTING ROOF AREAS.
- INSTALL 1" THICK EXTRUDED POLYSTYRENE INSULATION OVER 6 MIL FIRE RETARDANT POLYETHYLENE, COVERED WITH 2x10 WOOD PLANKS TO PROTECT ROOFING WHERE CONSTRUCTION WORK AND TRAFFIC WILL OCCUR.
- NEATLY CUT AND POSITION ROOF PROTECTION COMPONENTS TO FIT WITHIN 1/2" OF ROOF PENETRATIONS, EAVES AND CHANGES IN ELEVATION WALLS.
- DO NOT COVER THE ROOF DRAINS. KEEP THE ROOF DRAIN STRAINERS VISIBLE AND CLEAR AT ALL TIMES.

CODE COMPLIANCE REQUIREMENTS:

- PERFORM ALL WORK TO MEET THE FOLLOWING MINIMUM REQUIREMENTS:
 - 2016 CONNECTICUT STATE BUILDING CODE AND 2012 ICC ENERGY CODE.
 - UNDERWRITERS LABORATORIES INC. CLASS A EXTERNAL FIRE RATING FOR ROOF ASSEMBLIES TESTED IN ACCORDANCE WITH ASTM E 108 OR UL 790.
 - UNDERWRITERS LABORATORIES INC. STANDARD 1256 FOR ROOF ASSEMBLIES WITH FOAM INSULATION.
- COMPLY WITH THE WIND UPLIFT REQUIREMENTS OF THE 2016 CONNECTICUT STATE BUILDING CODE, BASED ON THIS CRITERIA:
 - RISK CATEGORY III
 - BASIC WIND SPEED 130 MPH
 - EXPOSURE CATEGORY B
 - BUILDING HEIGHT 30 FT
- INSTALL ROOF COMPONENTS TO RESIST THE FOLLOWING UPLIFT LOADS, CALCULATED IN ACCORDANCE WITH ASCE 7 USING A SAFETY FACTOR OF 2:
 - FIELD ZONE: 60 PSF
 - PERIMETER ZONE: 100 PSF
 - CORNER ZONE: 150 PSF
- INSTALL ROOF PERIMETER FLASHINGS THAT COMPLY WITH THE 2022 CONNECTICUT STATE BUILDING CODE AND WITH ANSI/SPRI ES-1 "WIND STANDARD FOR EDGE SYSTEMS USED WITH LOW SLOPE ROOFING SYSTEMS", ON A BUILDING USING THE CRITERIA DESCRIBED ABOVE.
- INSTALL WOOD BLOCKING COMPONENTS TO RESIST A FORCE OF 275 POUNDS PER LINEAR FOOT APPLIED IN ANY DIRECTION.

DECK TYPE CHART & INSULATION REQUIREMENTS

ROOF AREA	DECK TYPE	STARTING THICKNESS OF NEW INSULATION	MINIMUM R-VALUE OF NEW INSULATION	AVERAGE THICKNESS OF NEW INSULATION	AVERAGE R-VALUE OF NEW INSULATION
A	-	-	-	-	-

NOTES:

- INSTALL CONTINUOUS ISOCYANURATE INSULATION WITH A MINIMUM R-VALUE OF 30 ABOVE THE DECK.
- INSTALL ALL INSULATION TO MEET THE 2022 CONNECTICUT STATE BUILDING CODE AND 2021 ICC ENERGY CONSERVATION CODES TABLE C-601.2.1 - CLIMATE ZONE 5A.
- INSTALL TAPERED ISOCYANURATE INSULATION THAT SLOPES 1/8" PER FOOT; MINIMUM STARTING THICKNESS 3/4" UNLESS OTHERWISE NOTED. INSTALL THE ISOCYANURATE INSULATION IN MULTIPLE LAYERS, WITH THE THICKEST LAYER BEING 4". STAGGER ALL JOINTS BETWEEN LAYERS 12".
- INSTALL ISOCYANURATE INSULATION CRICKETS UNDER THE COVER BOARD.
- INSTALL THE COVER BOARD AND ALL LAYERS OF ISOCYANURATE INSULATION USING LOW RISE FOAM ADHESIVE.

ROOF LEGEND

- ROOF AREA DESIGNATION
- EXPANSION JOINT (SEE DETAILS 3&4/A625)
- ROOF DRAIN (SEE DETAIL 12/A625)
- OVERFLOW ROOF DRAIN (SEE DETAIL 12/A625)
- VENT PIPE (SEE DETAIL 13/A626)
- EXHAUST FAN (SEE DETAIL 14/A626)
- PORTALS PLUS (SEE DETAIL 15/A626)
- ROOF LADDER (SEE DETAIL 16/A626)
- PIPES (SEE NOTE 3)
- HEAT PUMP (SEE NOTE 4)
- SITE LIGHT (SEE NOTE 5)
- TAPERED ISOCYANURATE INSULATION, SLOPE 1/8" PER FOOT
- CRICKET - SLOPE 1/2" PER FOOT
- DECK SLOPE



KEY PLAN

NOT TO SCALE

LEGEND:

- AREAS BEING REPLACED
- EXISTING ROOFING TO REMAIN

PROJECT: SELECT ROOF REPLACEMENT & RELATED ITEMS

NORTH MIANUS SCHOOL

509 PALMER HILL ROAD, RIVERSIDE, CT 06878

DRAWING TITLE

PARTIAL ROOF PLAN

01-30-2025

DATE

BID

ISSUED TO

SHEET SIZE

30"x42"

DRAWING NO.

A100

SCALE

AS NOTED

DRAWN BY

F & D

FILE NO.

00000.00

GREENWICH PUBLIC SCHOOLS



Haveneyer Building
290 Greenwich Avenue
Greenwich, Connecticut 06030-0521

(203) 625-7400

48 SNELLWOOD ROAD ELSTON, NEW YORK 10823


TEL 914-898-4444 FAX 914-898-1917

TEL 914-898-4444 FAX 914-898-1917


Copyright © 2024 All Rights Reserved by FULLER & D'ANGELO P.C.

FULLER
D'ANGELO
P.C.


ARCHITECTS
PLANNERS

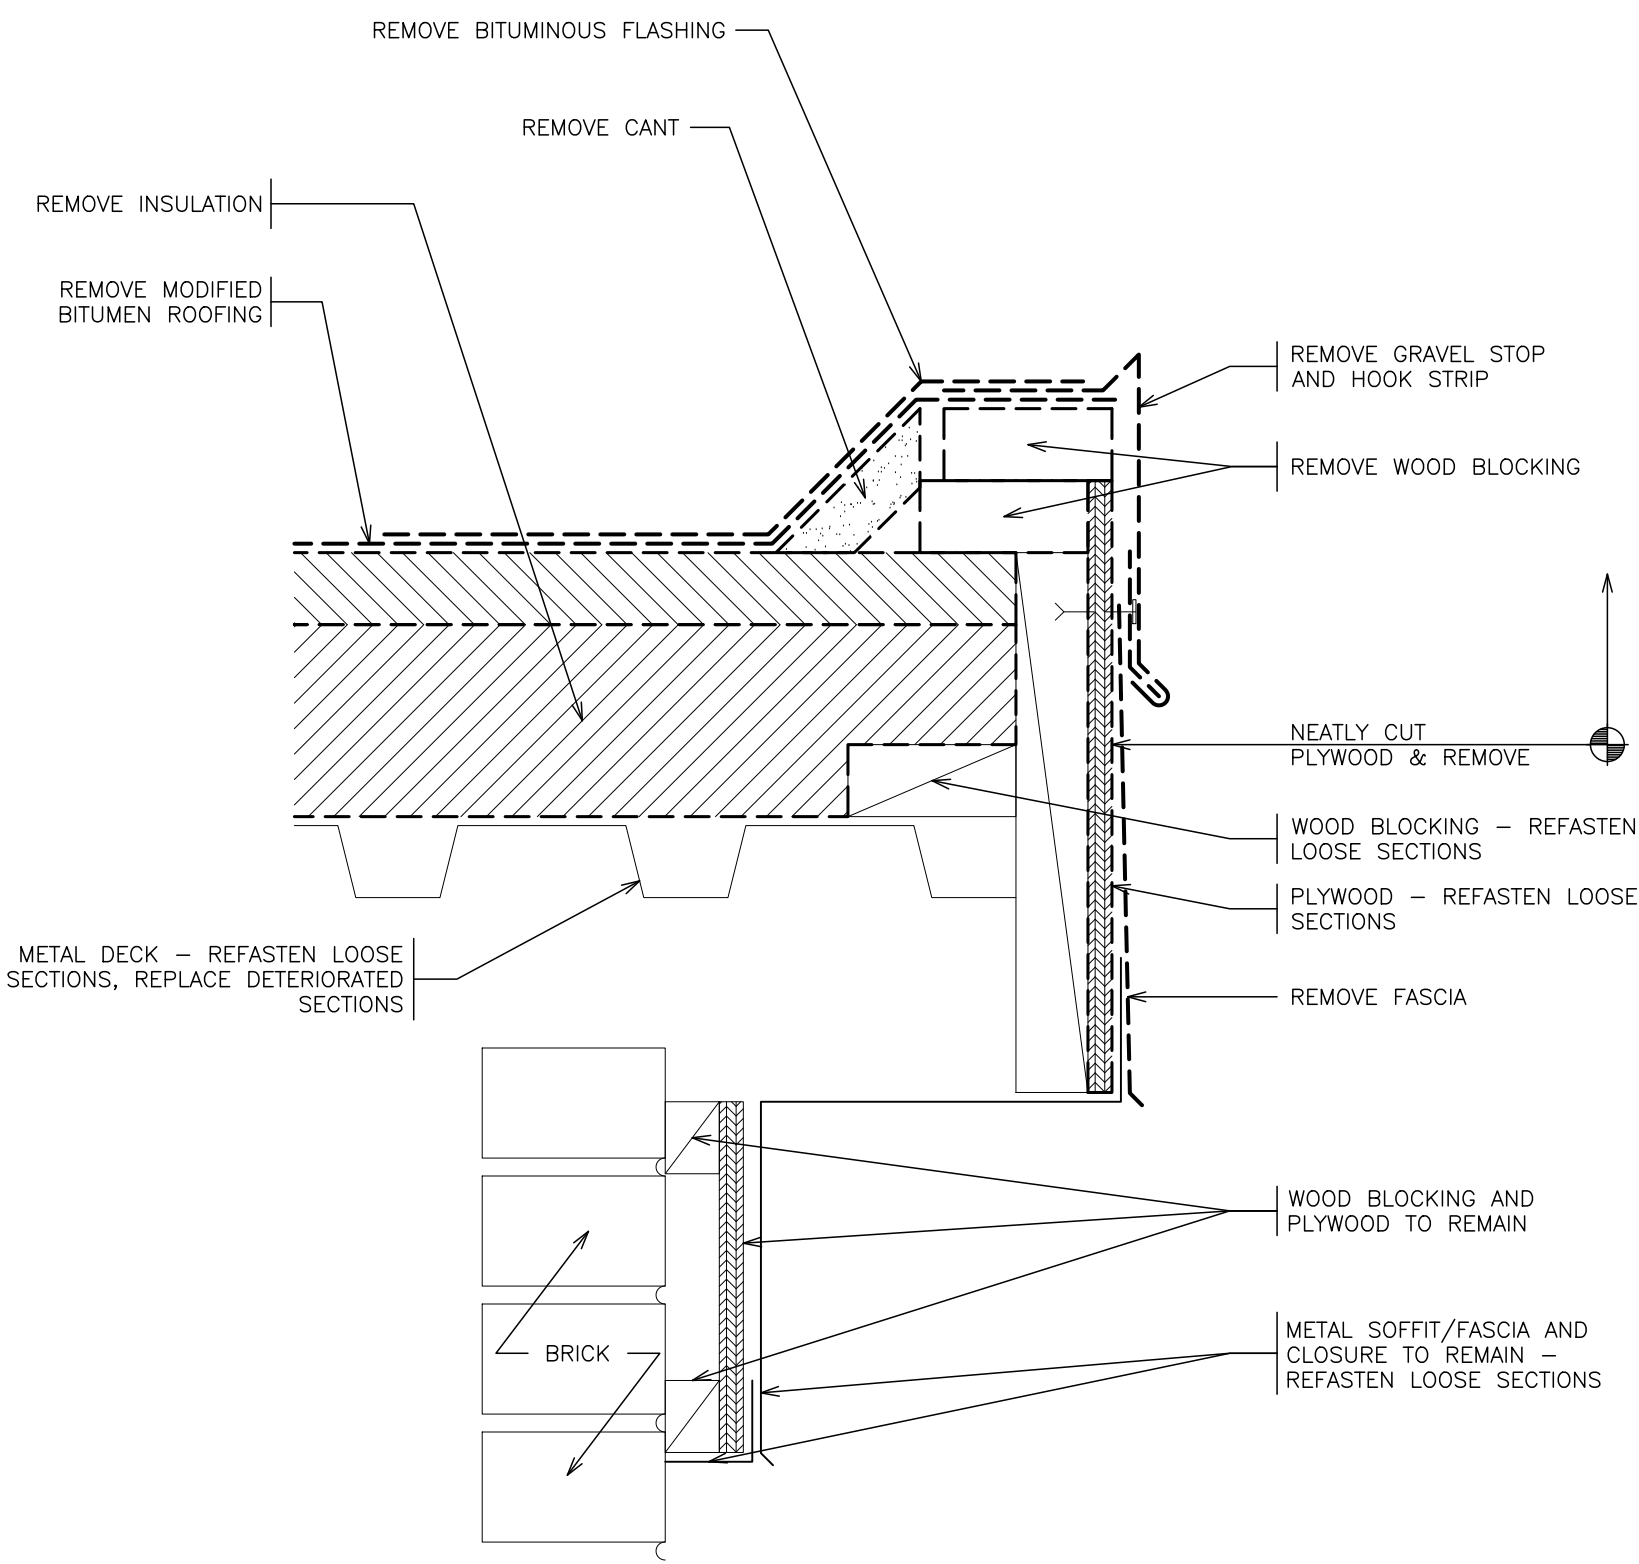


1 EXISTING EAVE
SCALE: 3" = 1'-0"

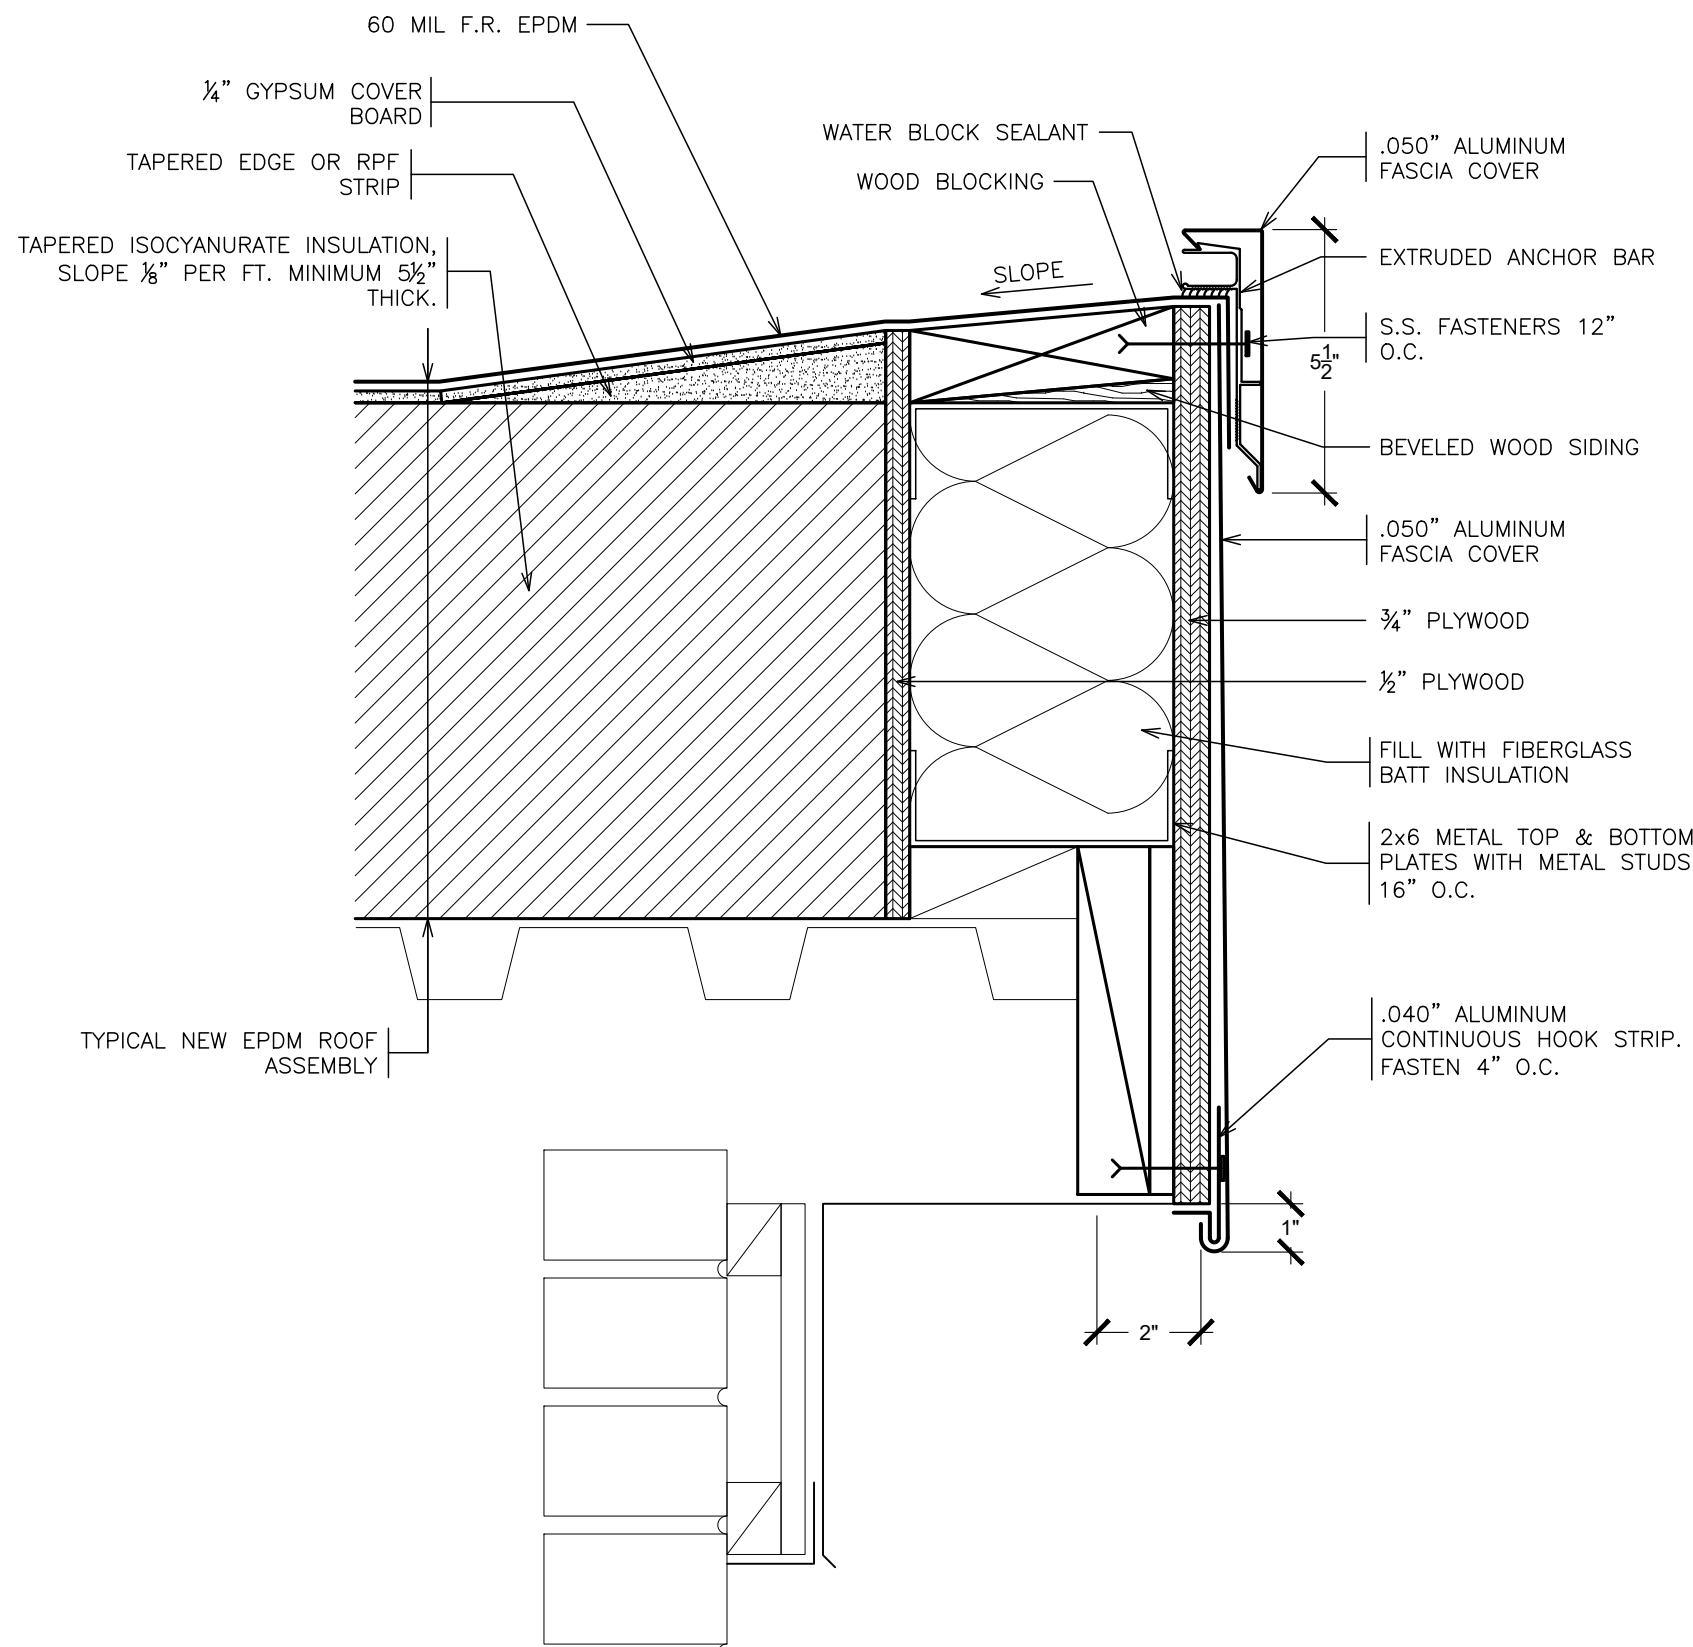


2 REVISED EAVE
SCALE: 3" = 1'-0"

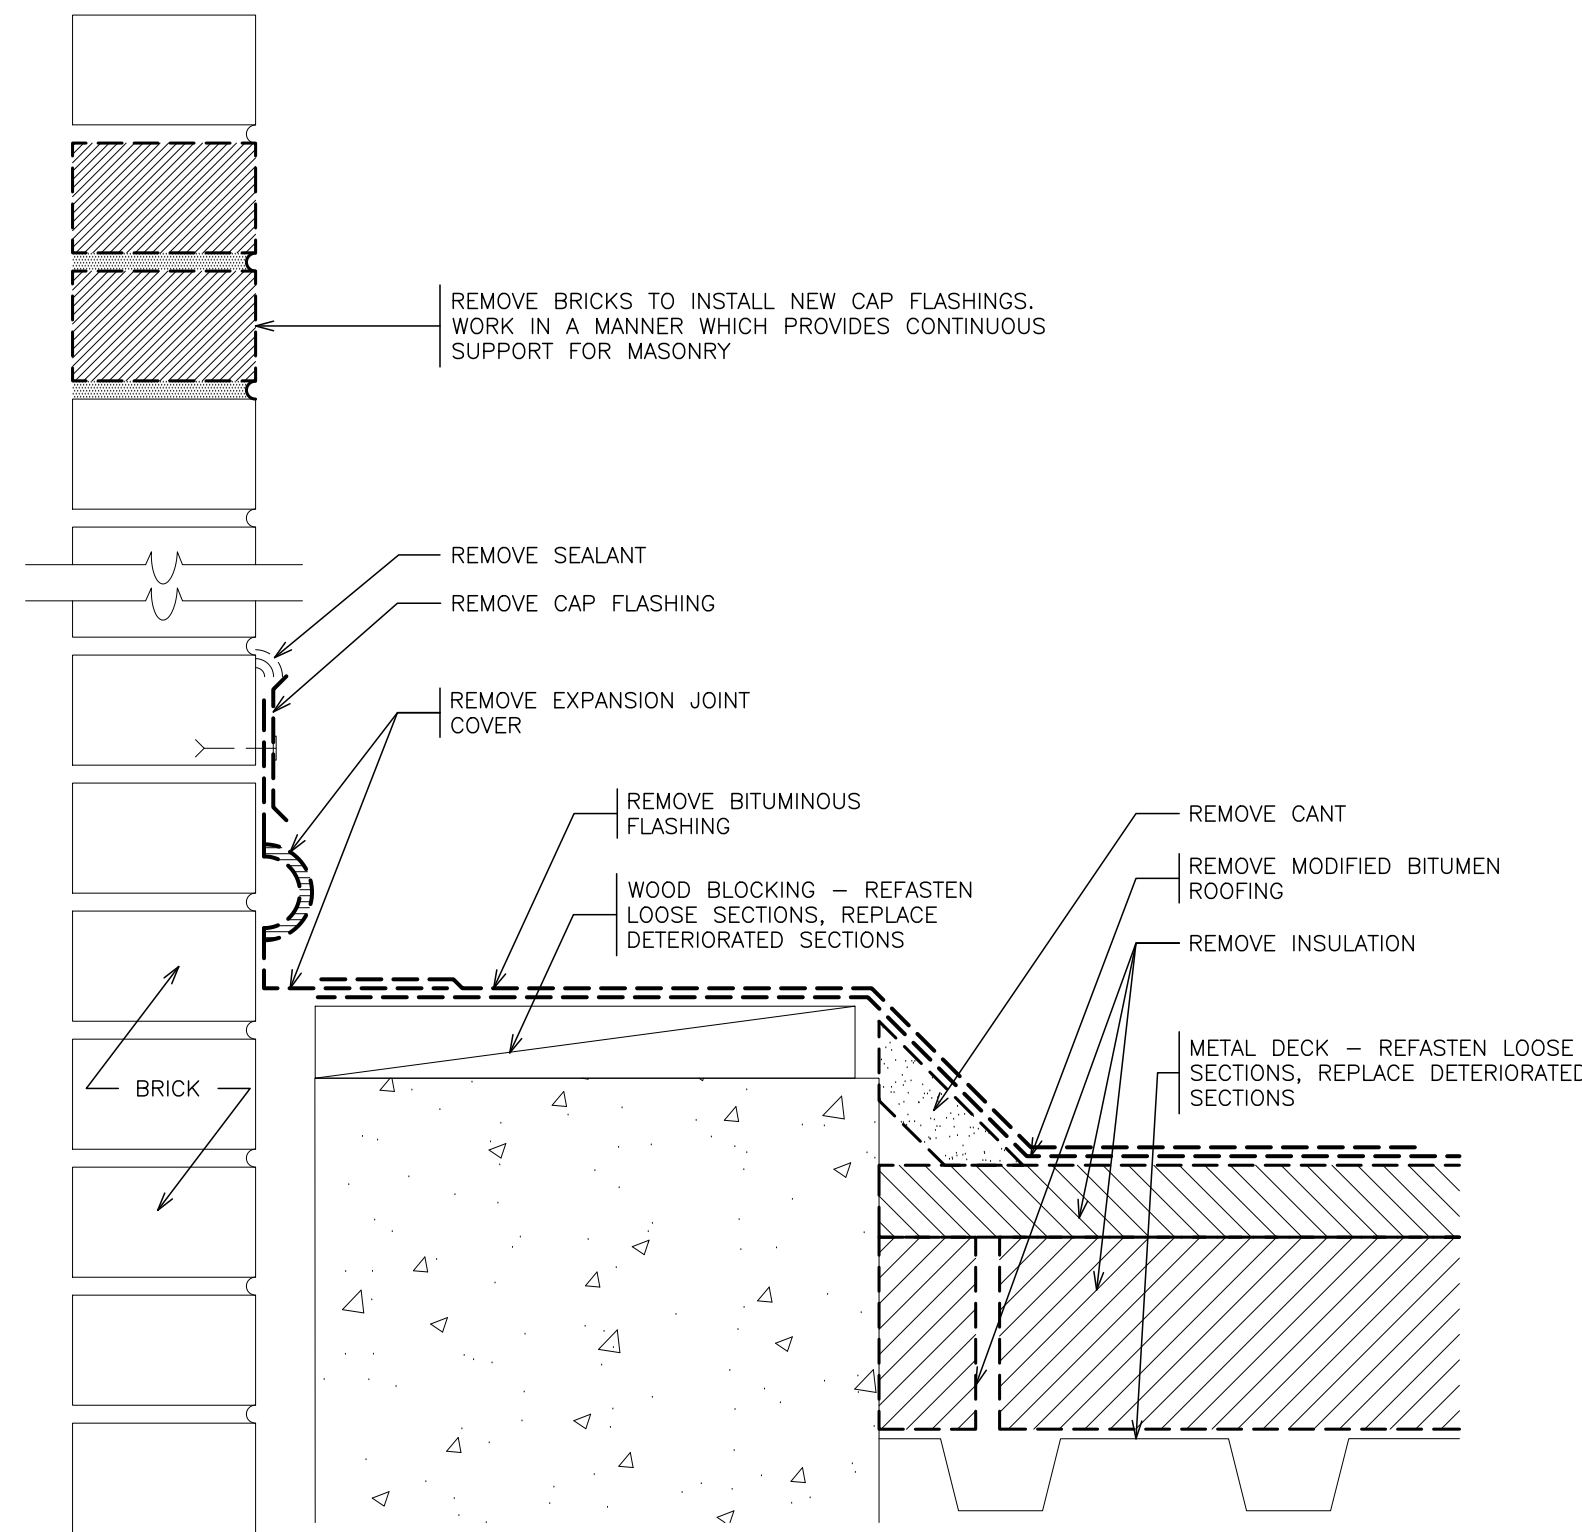


3 EXISTING EXPANSION JOINT
SCALE: 3" = 1'-0"

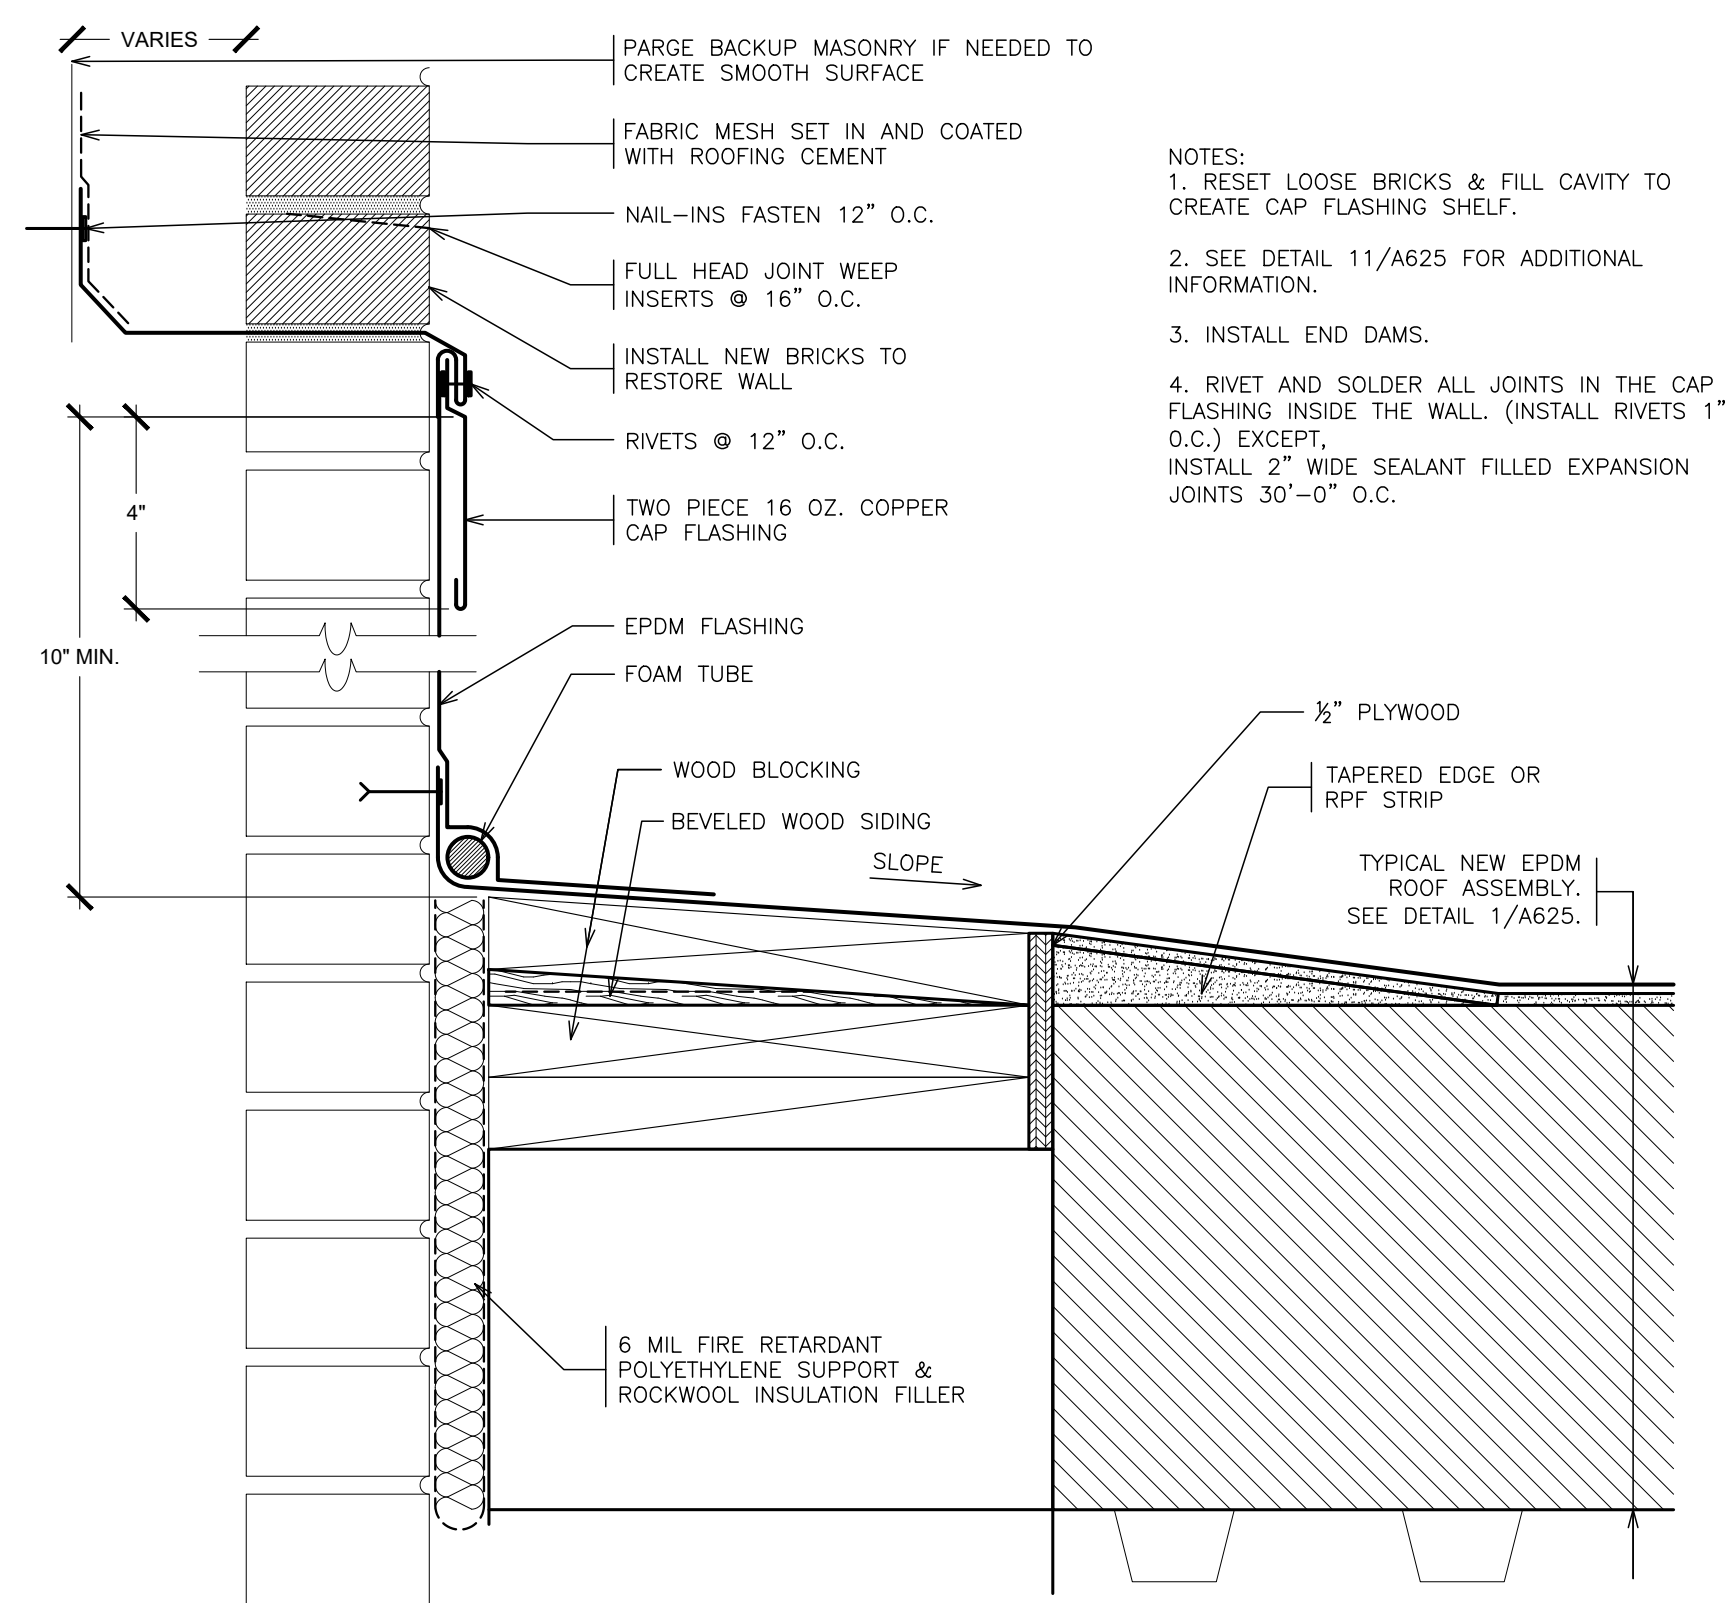


4 REVISED EXPANSION JOINT
SCALE: 3" = 1'-0"

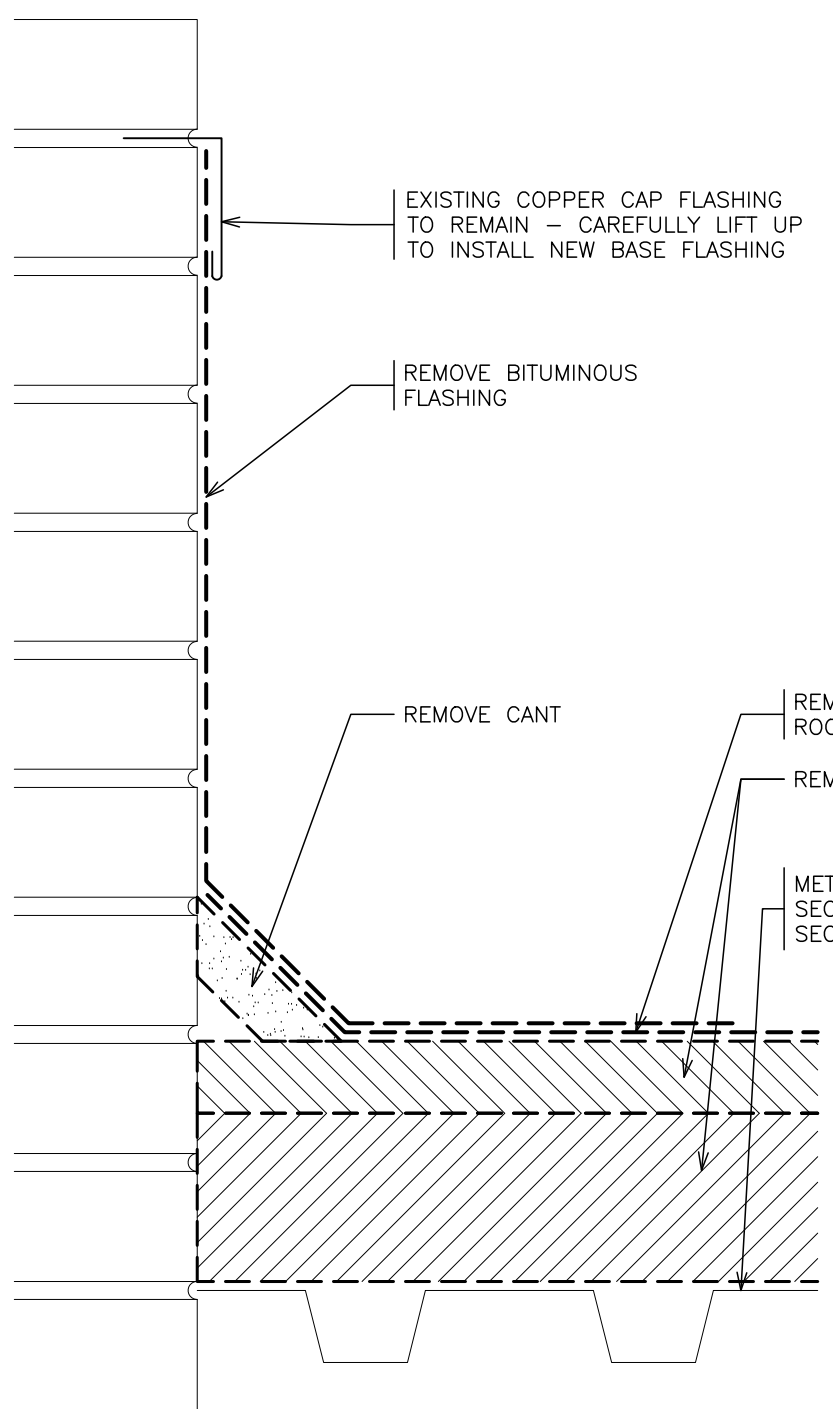


5 EXISTING BASE AT PARAPET
SCALE: 3" = 1'-0"

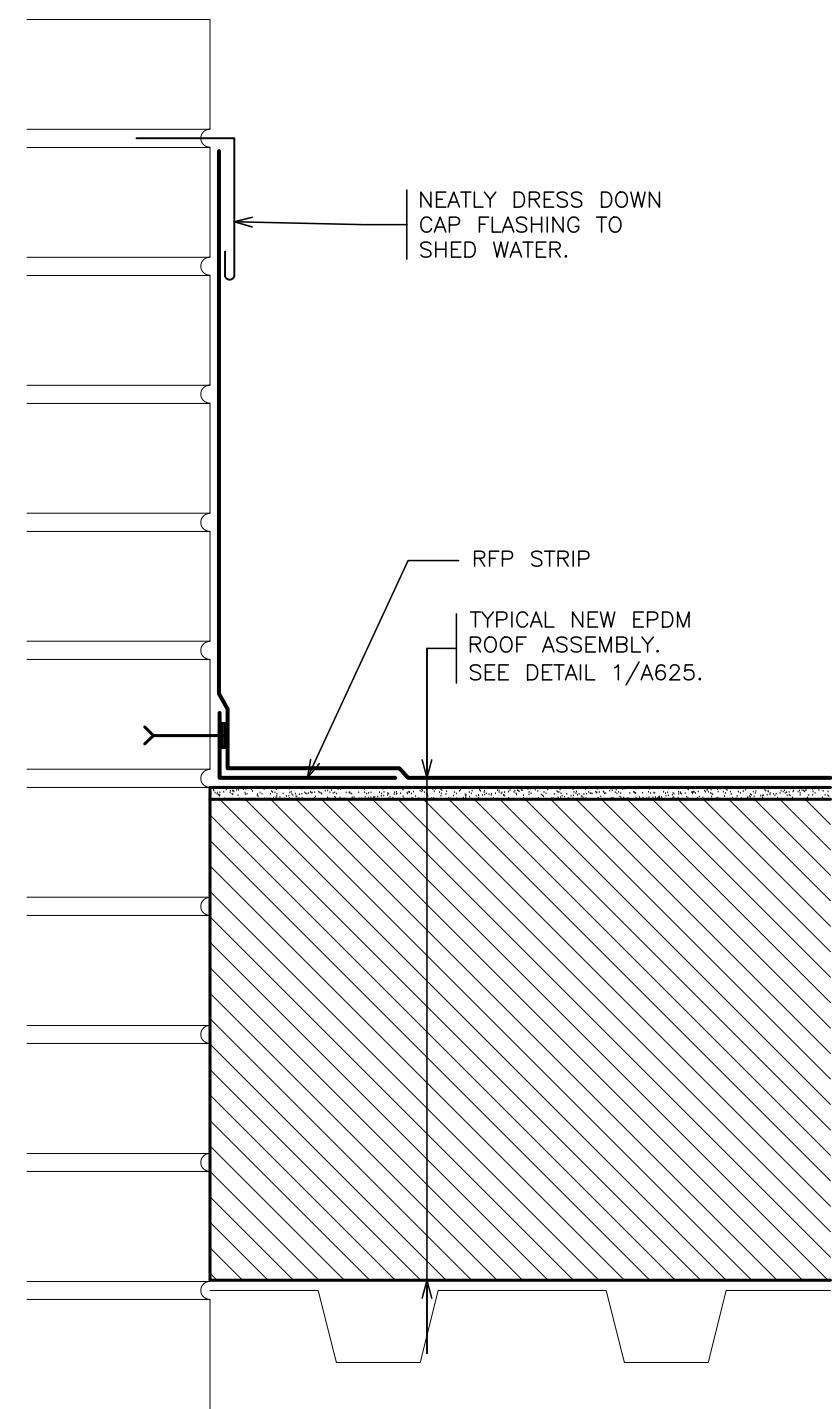


6 REVISED BASE AT PARAPET
SCALE: 3" = 1'-0"

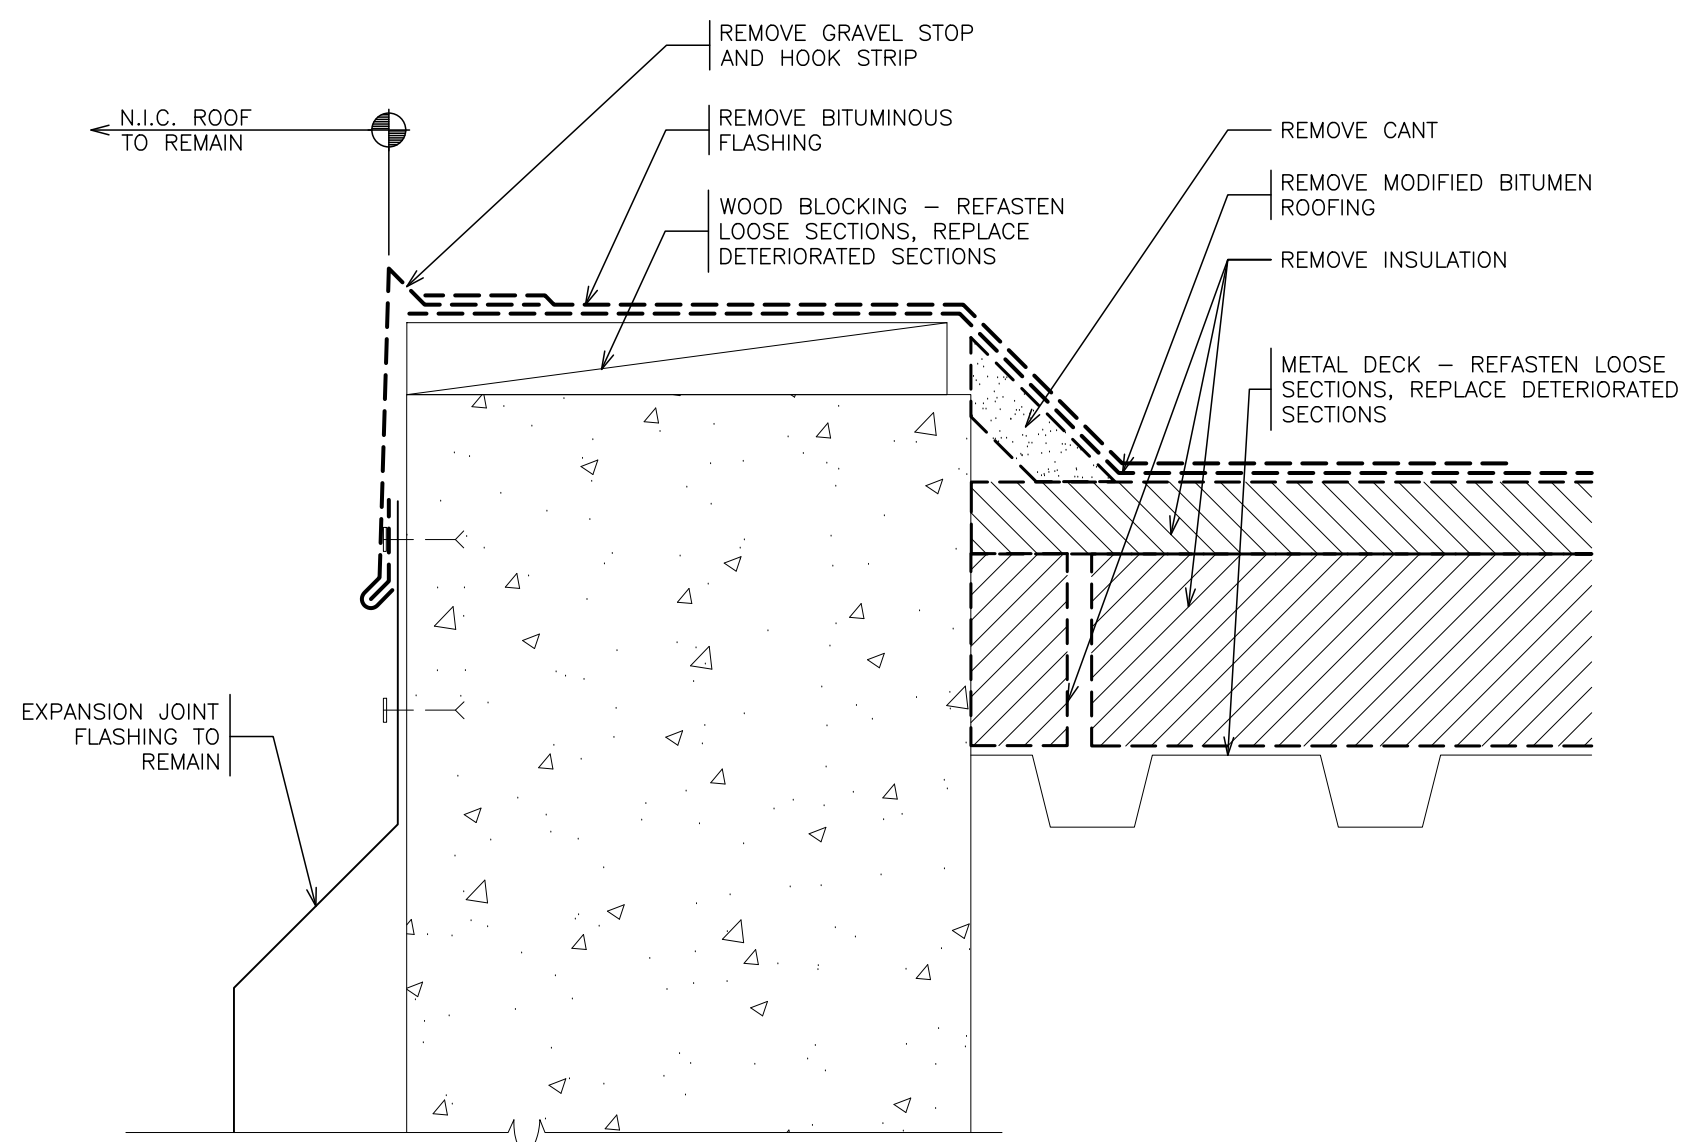


7 EXISTING EAVE
SCALE: 3" = 1'-0"

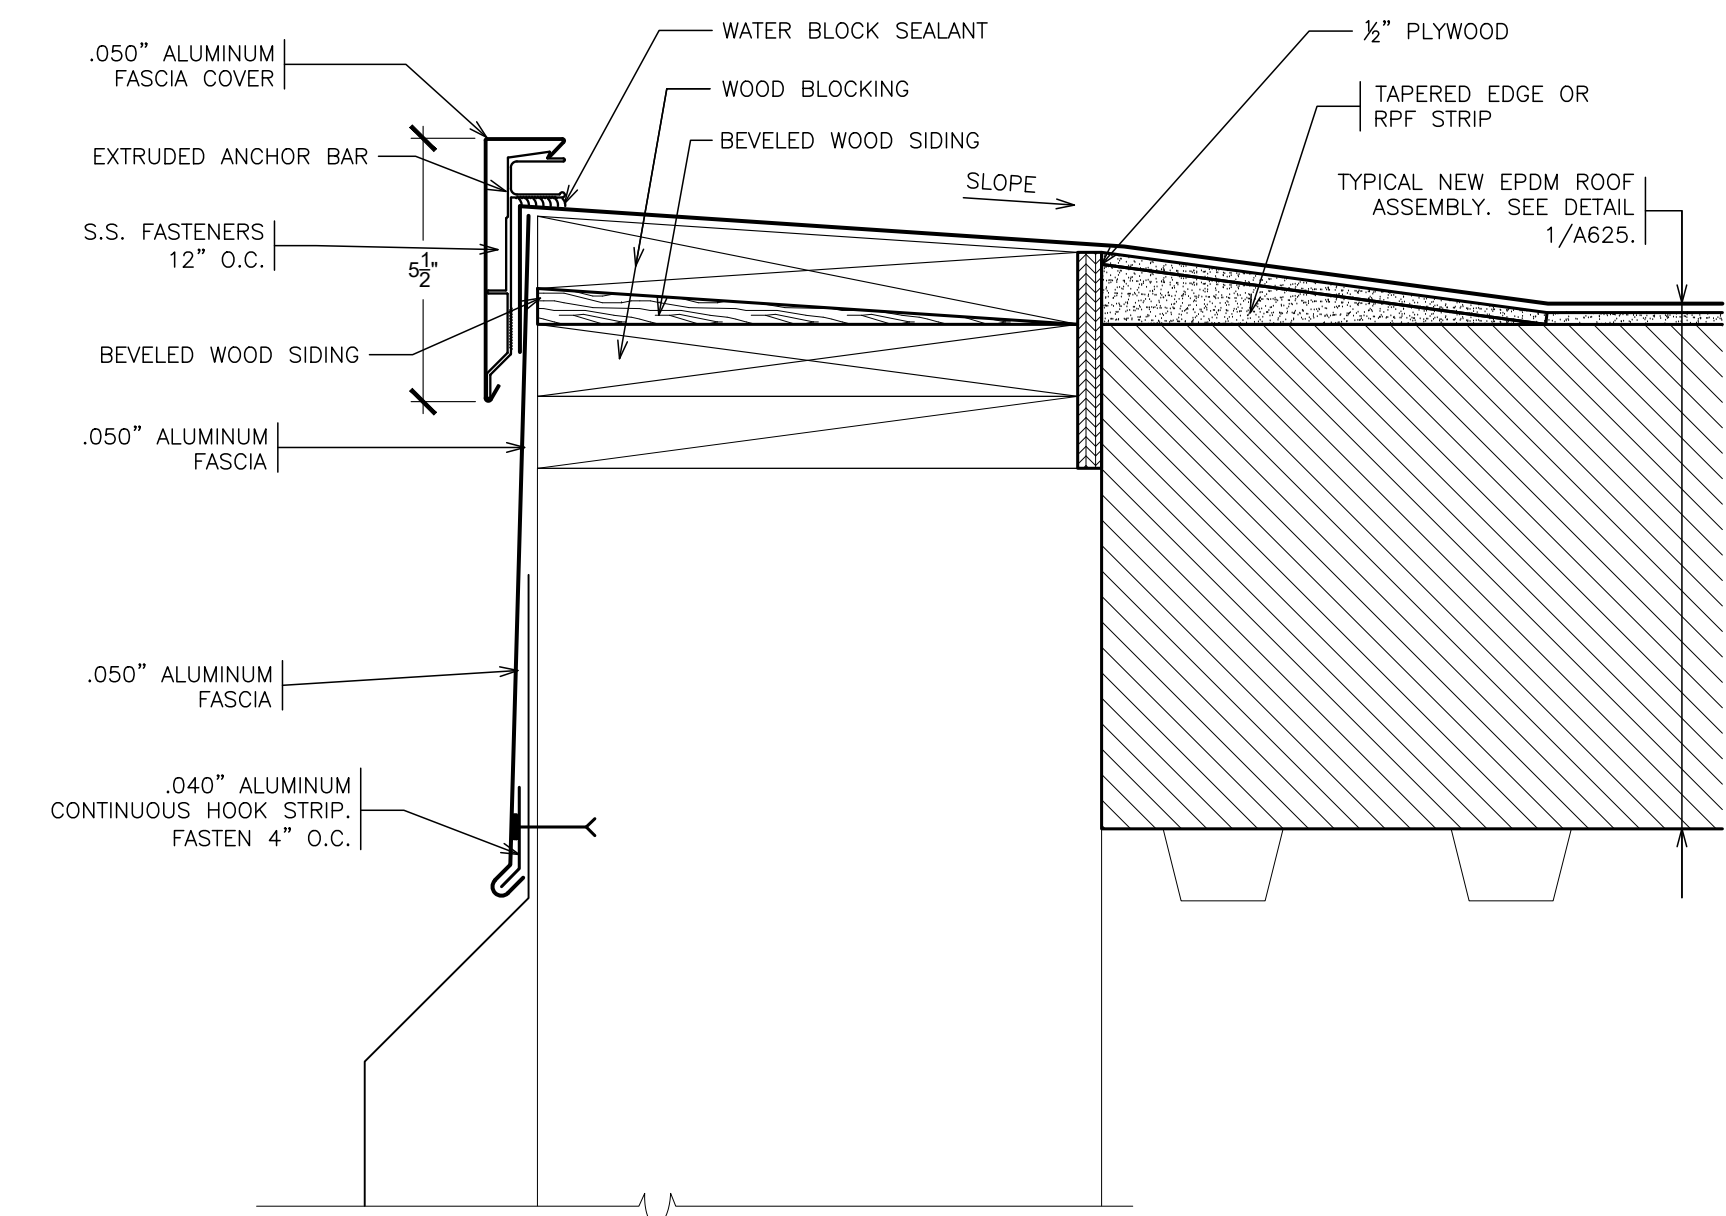


8 REVISED EAVE
SCALE: 3" = 1'-0"

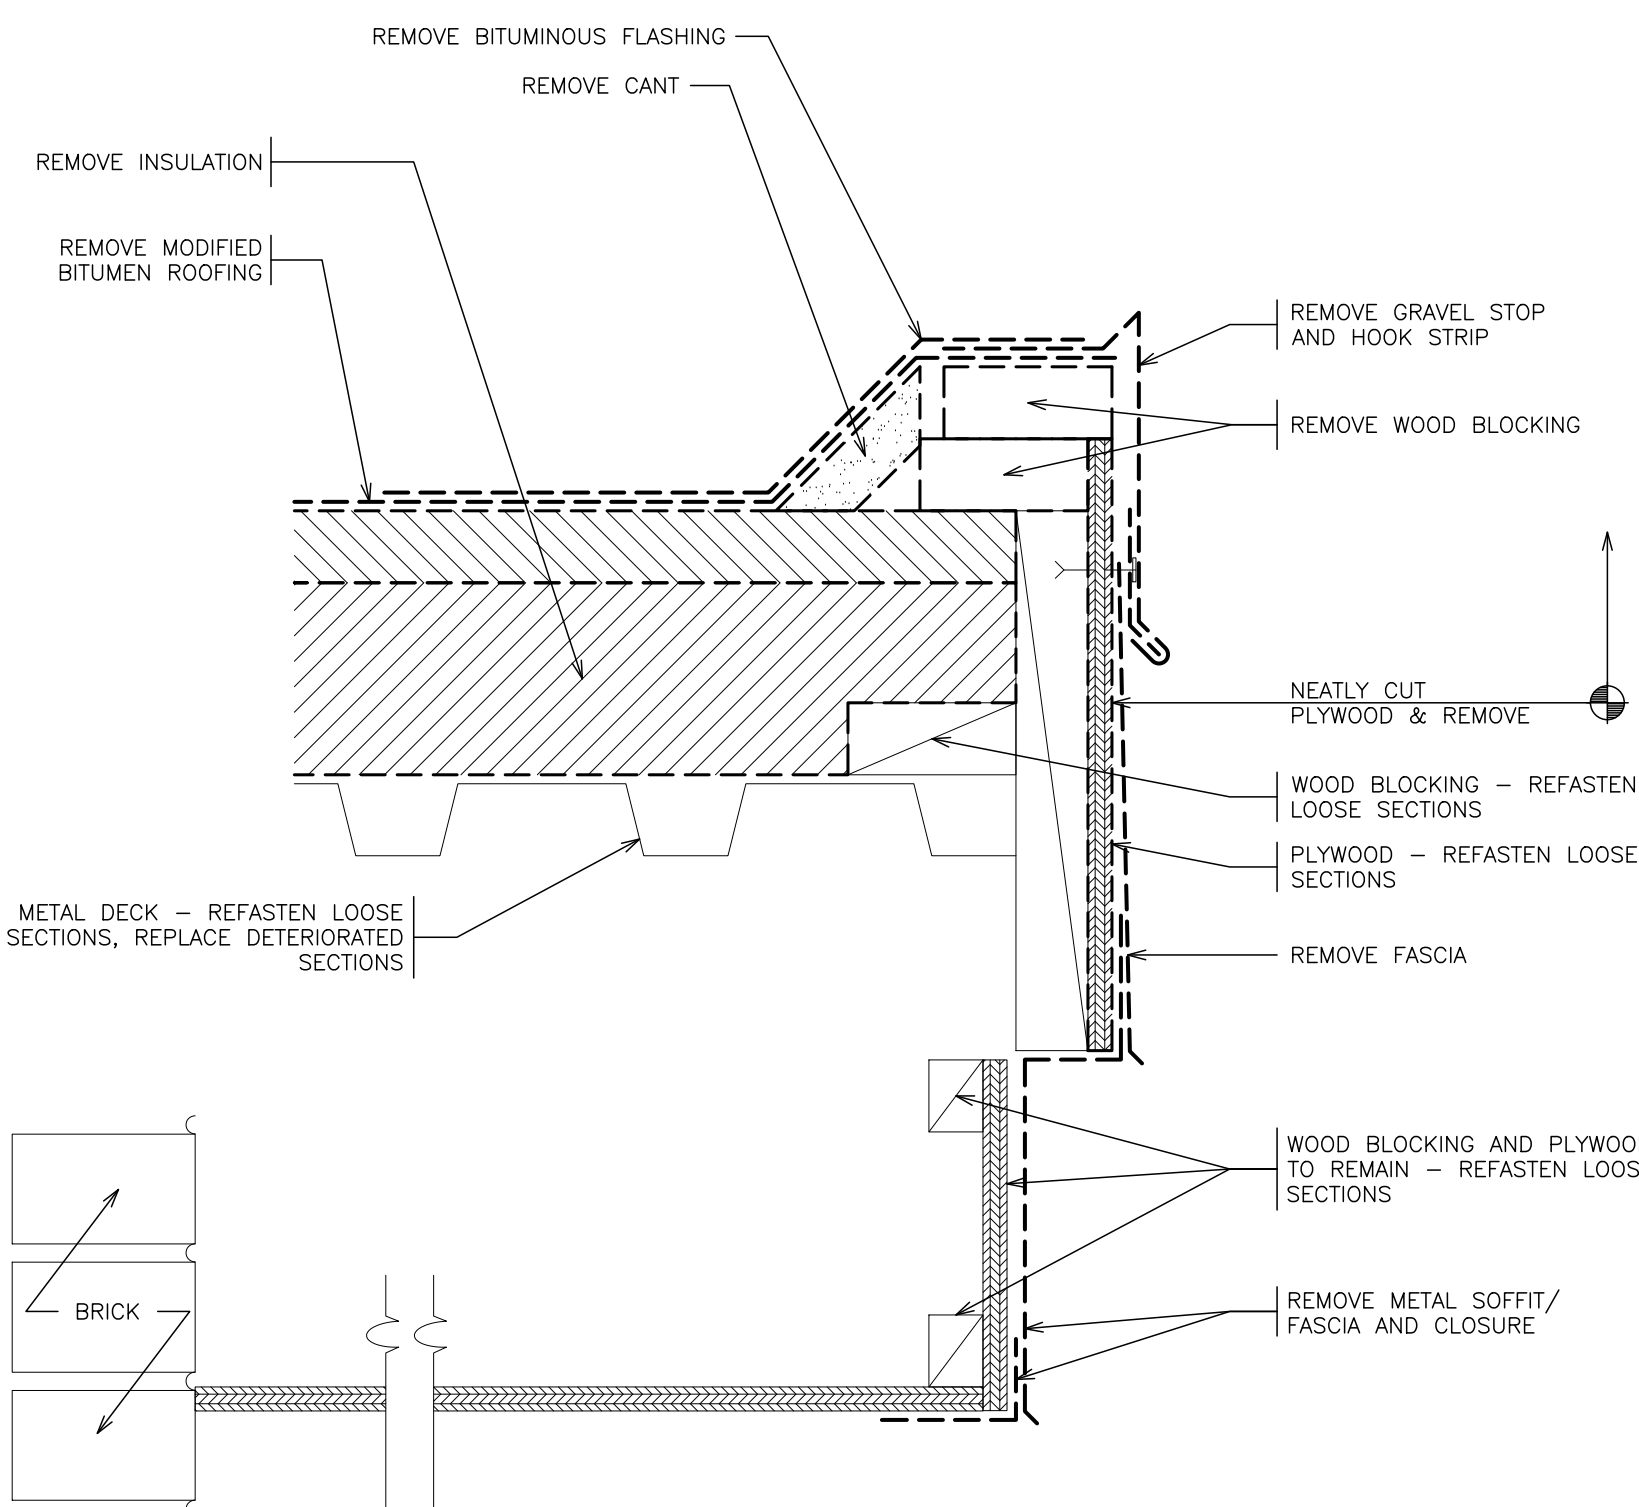


9 EXISTING EAVE AT SOFFIT
SCALE: 3" = 1'-0"

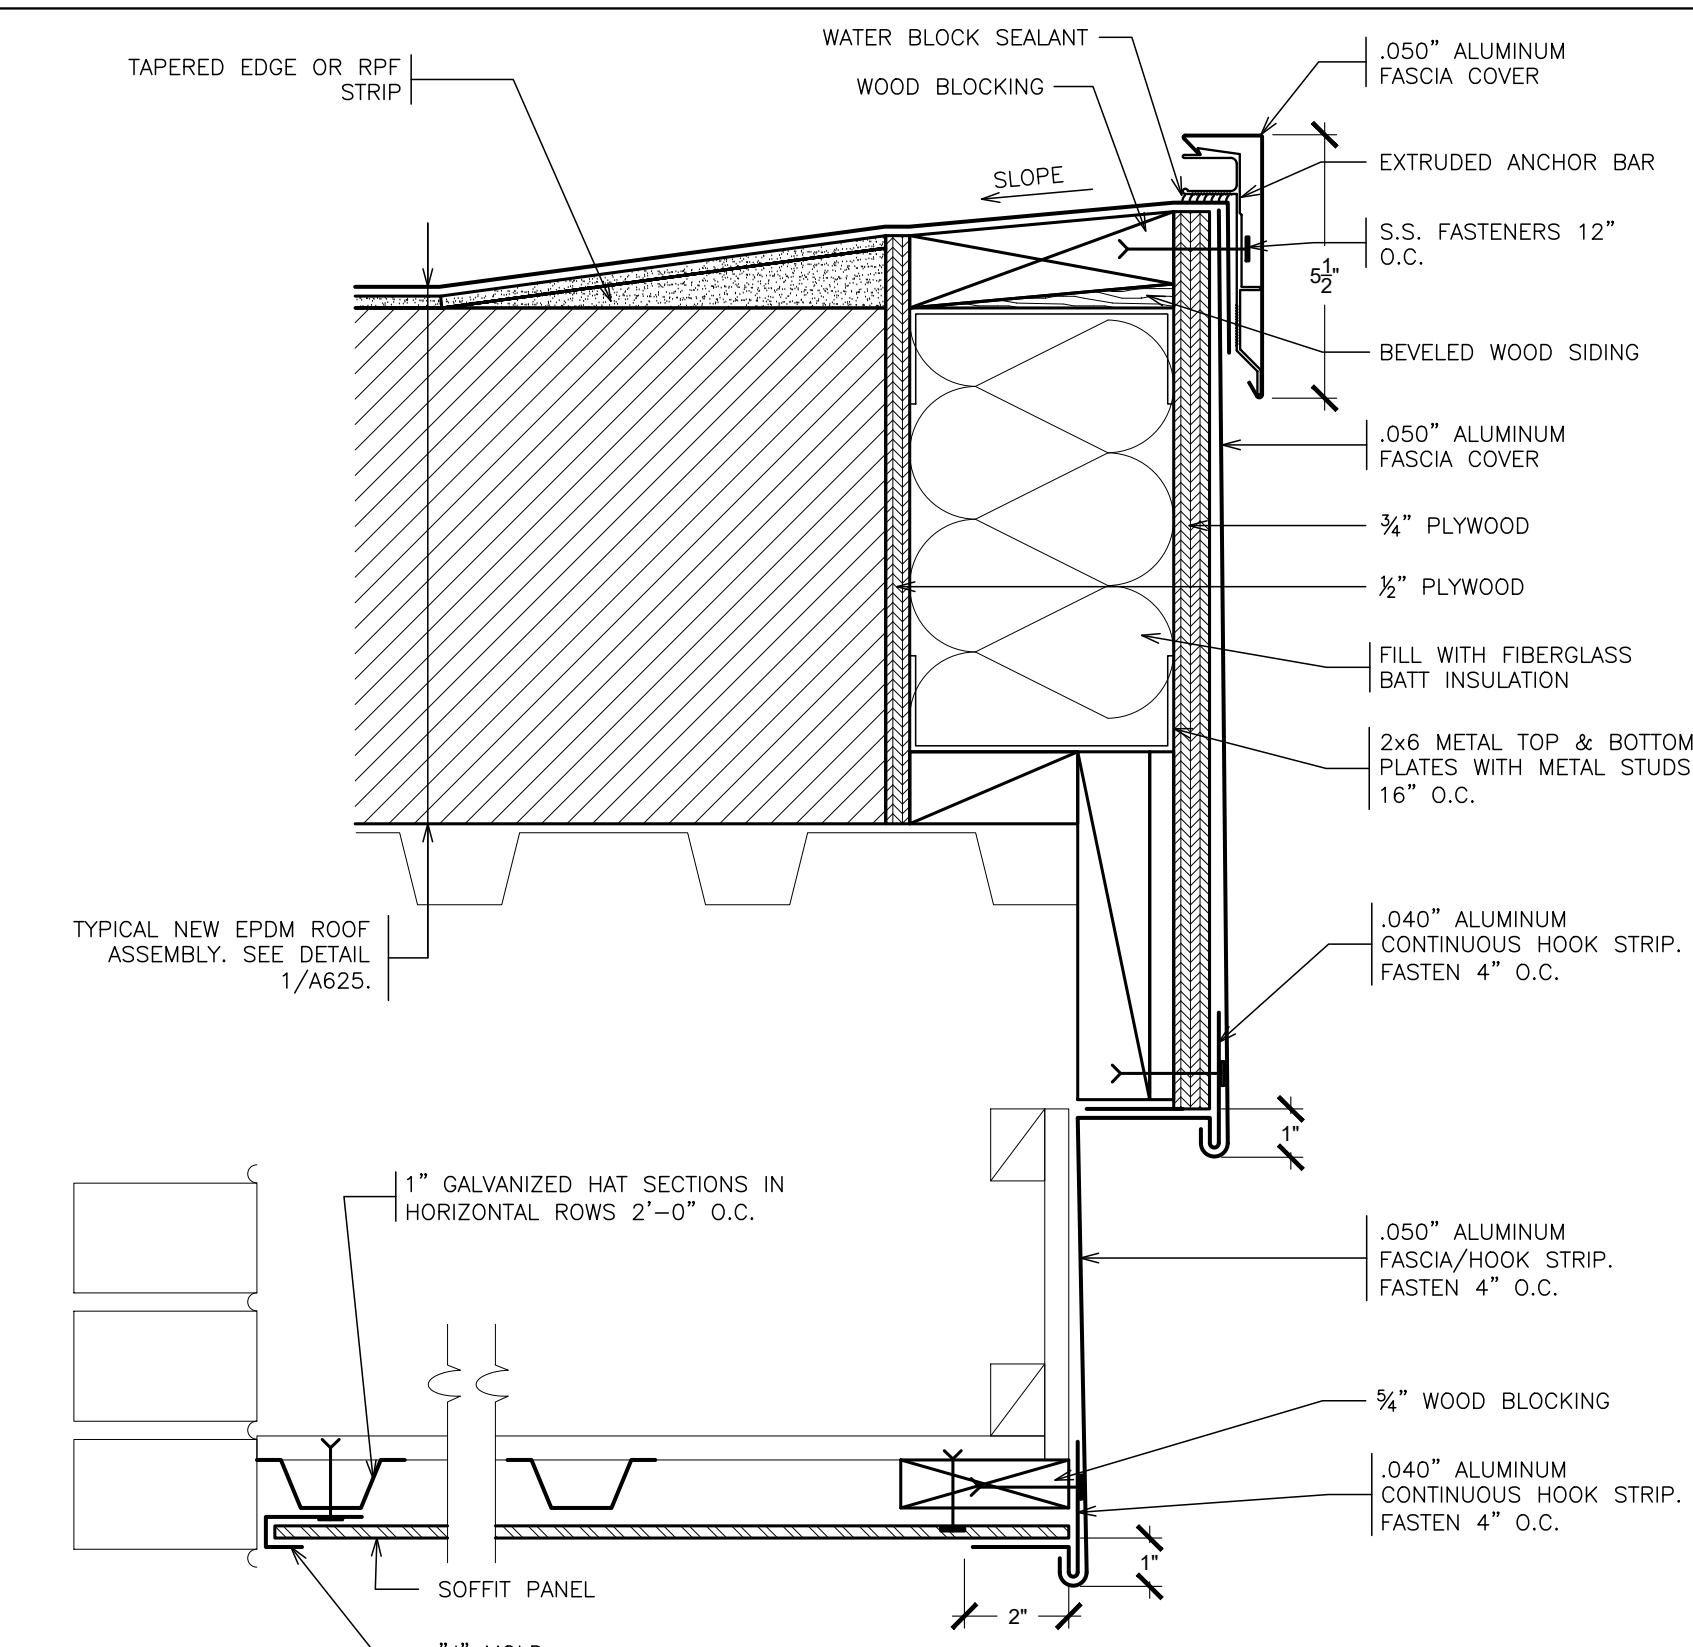

10 REVISED EAVE AT SOFFIT
SCALE: 3" = 1'-0"

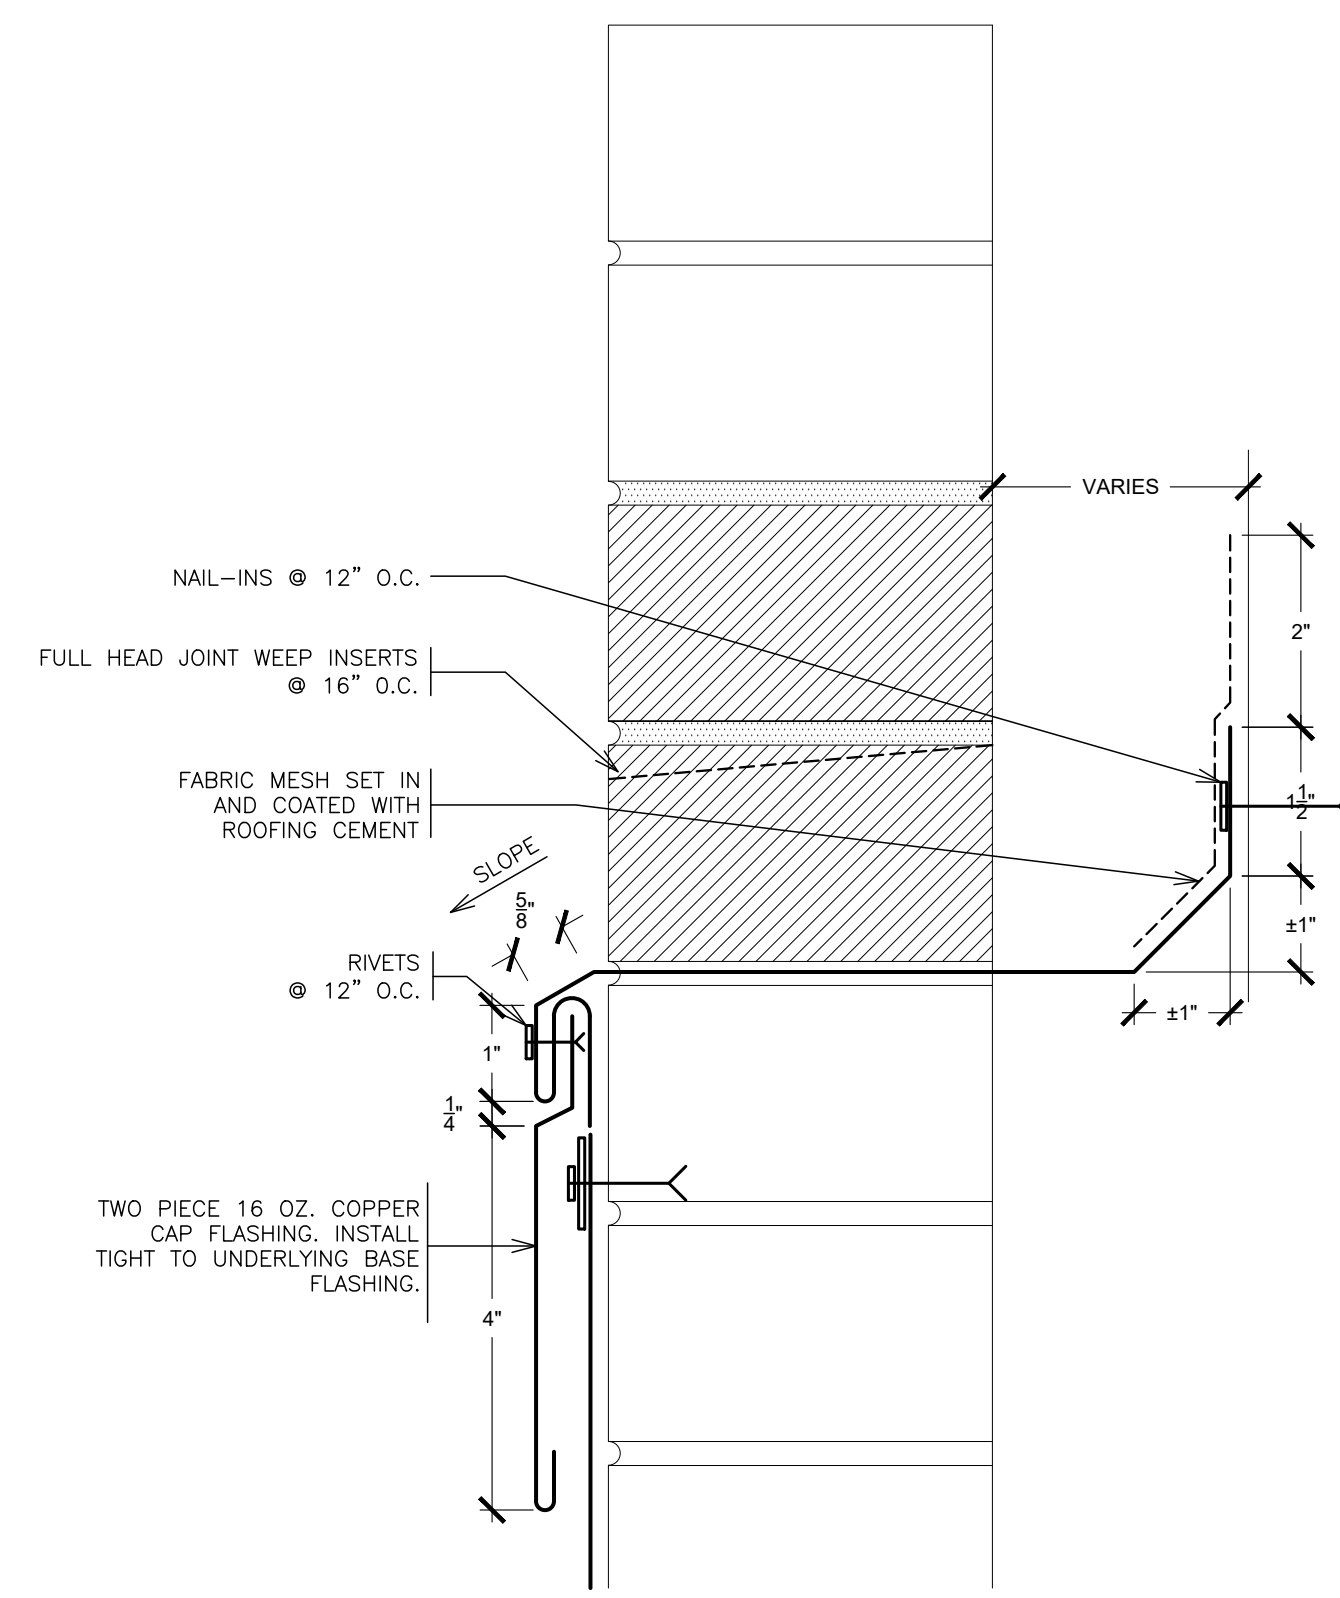

11 REVISED CAP FLASHING
SCALE: 6" = 1'-0"

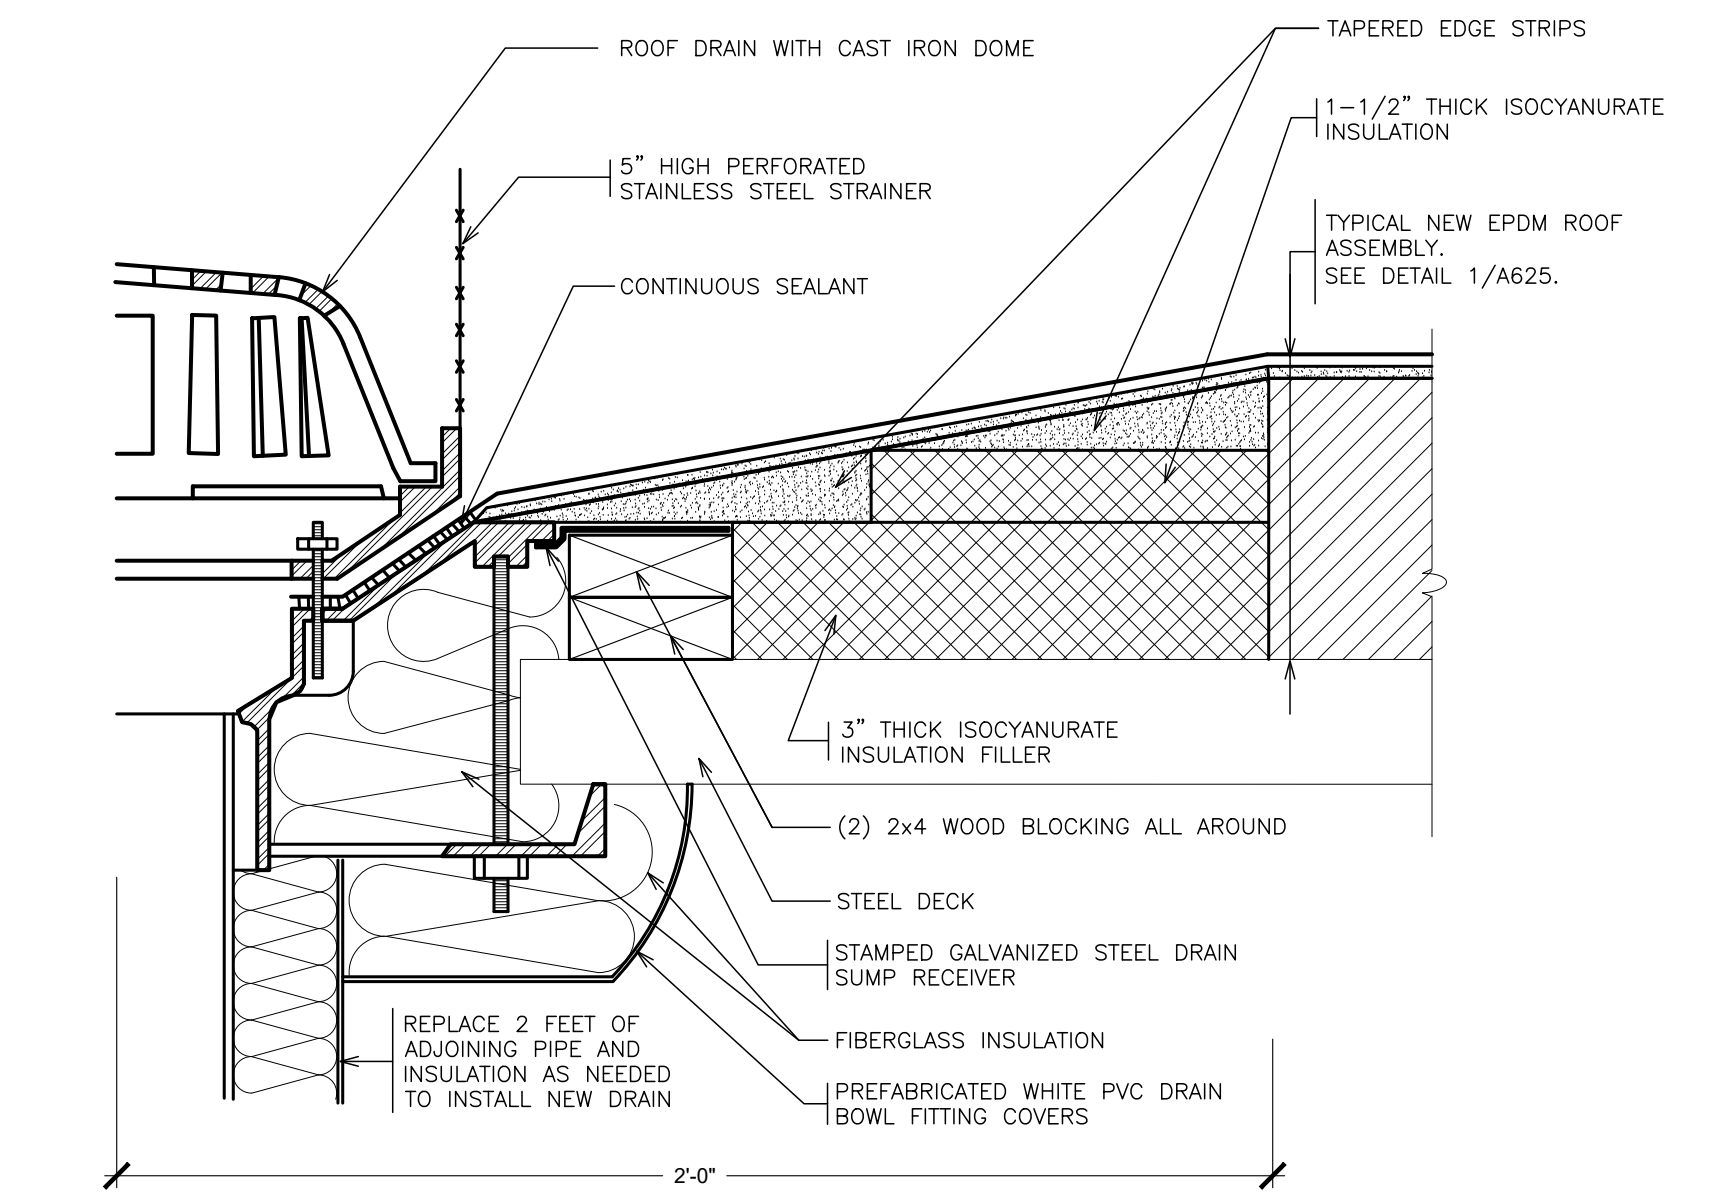

12 REVISED ROOF DRAIN
SCALE: 3" = 1'-0"

AS PER USA CONGRESS ARCHITECTURAL WORKS COPYRIGHT PROTECTION ACT OF 1990 ALL IDEAS AND DESIGNS INCLUDING DERIVATIVES THEREOF, ALL DRAWINGS AND SPECIFICATIONS CONSTITUTE THE ORIGINAL COPYRIGHT WORK BY FULLER AND DANIELO, P.C. (F&D). THE DRAWINGS AND SPECIFICATIONS AS INSTRUMENTS OF SERVICE BY F&D ARE CREATED BY F&D FOR THIS PROJECT ONLY AND REMAIN THE PRODUCT AND PROPERTY OF F&D. ANY REPRODUCTION WITHOUT THE PRIOR CONSENT OF F&D IS PROHIBITED.

GREENWICH PUBLIC SCHOOLS

48 SNELLWOOD ROAD
ELMHURST NEW YORK 10833
TEL 914-898-4444 FAX 914-898-1917
Copyright 2025 All Rights Reserved by FULLER & DANIELO P.C.

FULLER
DANIELO
P.C.
ARCHITECTS
PLANNERS

PROJECT: SELECT ROOF REPLACEMENT & RELATED ITEMS
SHEET: NORTH MANUS SCHOOL
309 PALMER HILL ROAD, RIVERSIDE, CT 06878
DRAWING TITLE: ROOF DETAILS


01-30-2025
DATE: BID
ISSUED TO:
SHEET SIZE: 30"x42"
SCALE: AS NOTED
DRAWING NO: A625
DRAWN BY: F & D
FILE NO: 00000.00

PLOT DATE: January 23, 2025 - 3:57pm

FILE: I:\22487.00 Greenwich North Mianus Roof\DRAWINGS\CURRENT\1-F&D\2024\A625-.dwg


PLOT DATE: January 23, 2025 — 3:57pm

FILE: I:\22487.00 Greenwich North Mianus Roof\DRAWINGS\CURRENT\1-F&D\2024\A625-.dwg

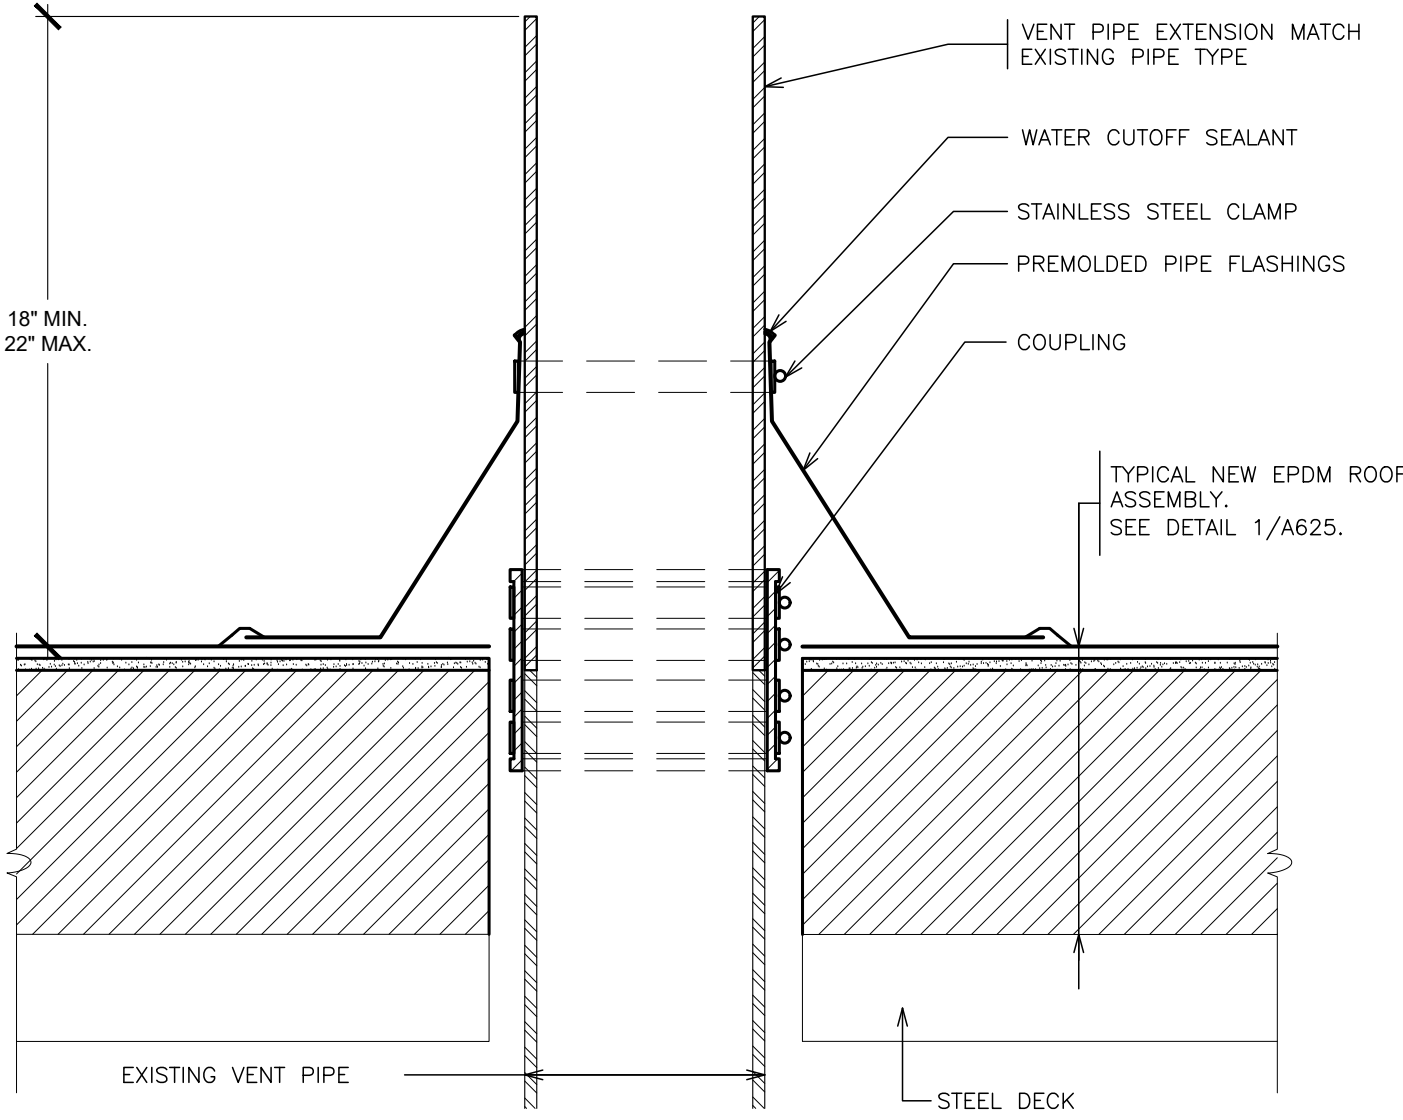


- NOTES:
1. REMOVE ALL EXISTING FLASHINGS.
 2. REMOVE KENNEDY COUPLINGS AND EXTEND VENT PIPES TO MEET MIN. HEIGHT REQUIREMENT.
 3. INSTALL PREMOLDED PIPE FLASHINGS WHENEVER POSSIBLE. WHEN PREMOLDED PIPE FLASHINGS CANNOT BE INSTALLED USE FIELD WRAPPED FLASHINGS.


13 **REVISED VENT PIPE**
SCALE: N.T.S.

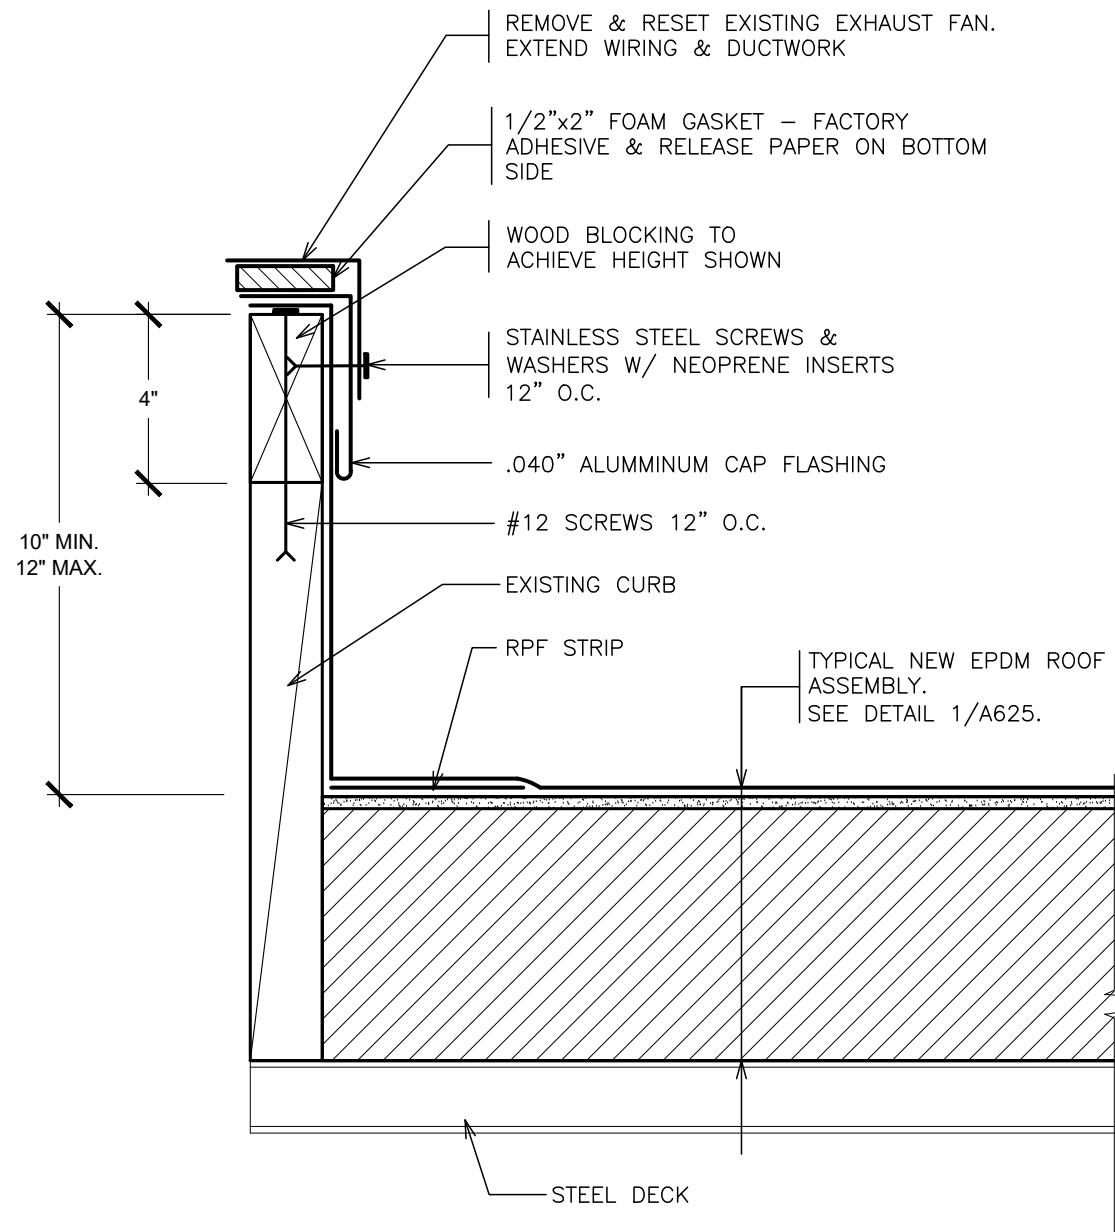

14 **REVISED EXHAUST FAN**
SCALE: 3" = 1'-0"

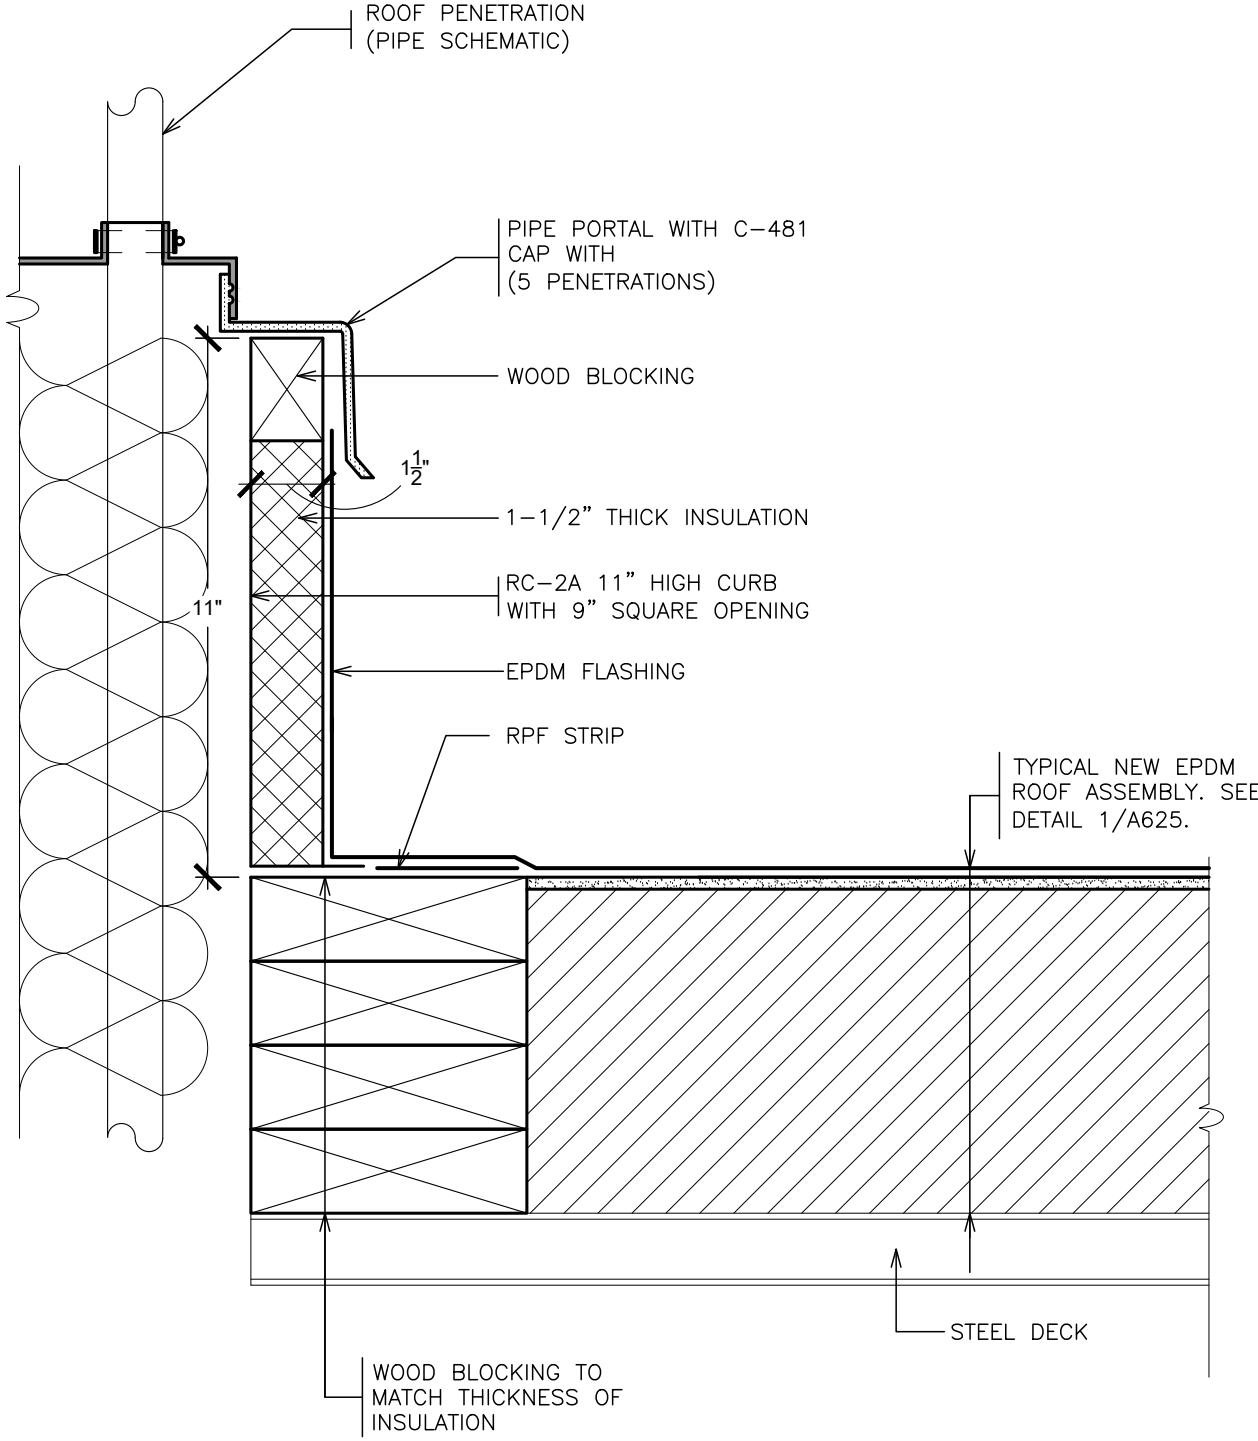

15 **NEW PORTAL PLUS CURB**
SCALE: 3" = 1'-0"

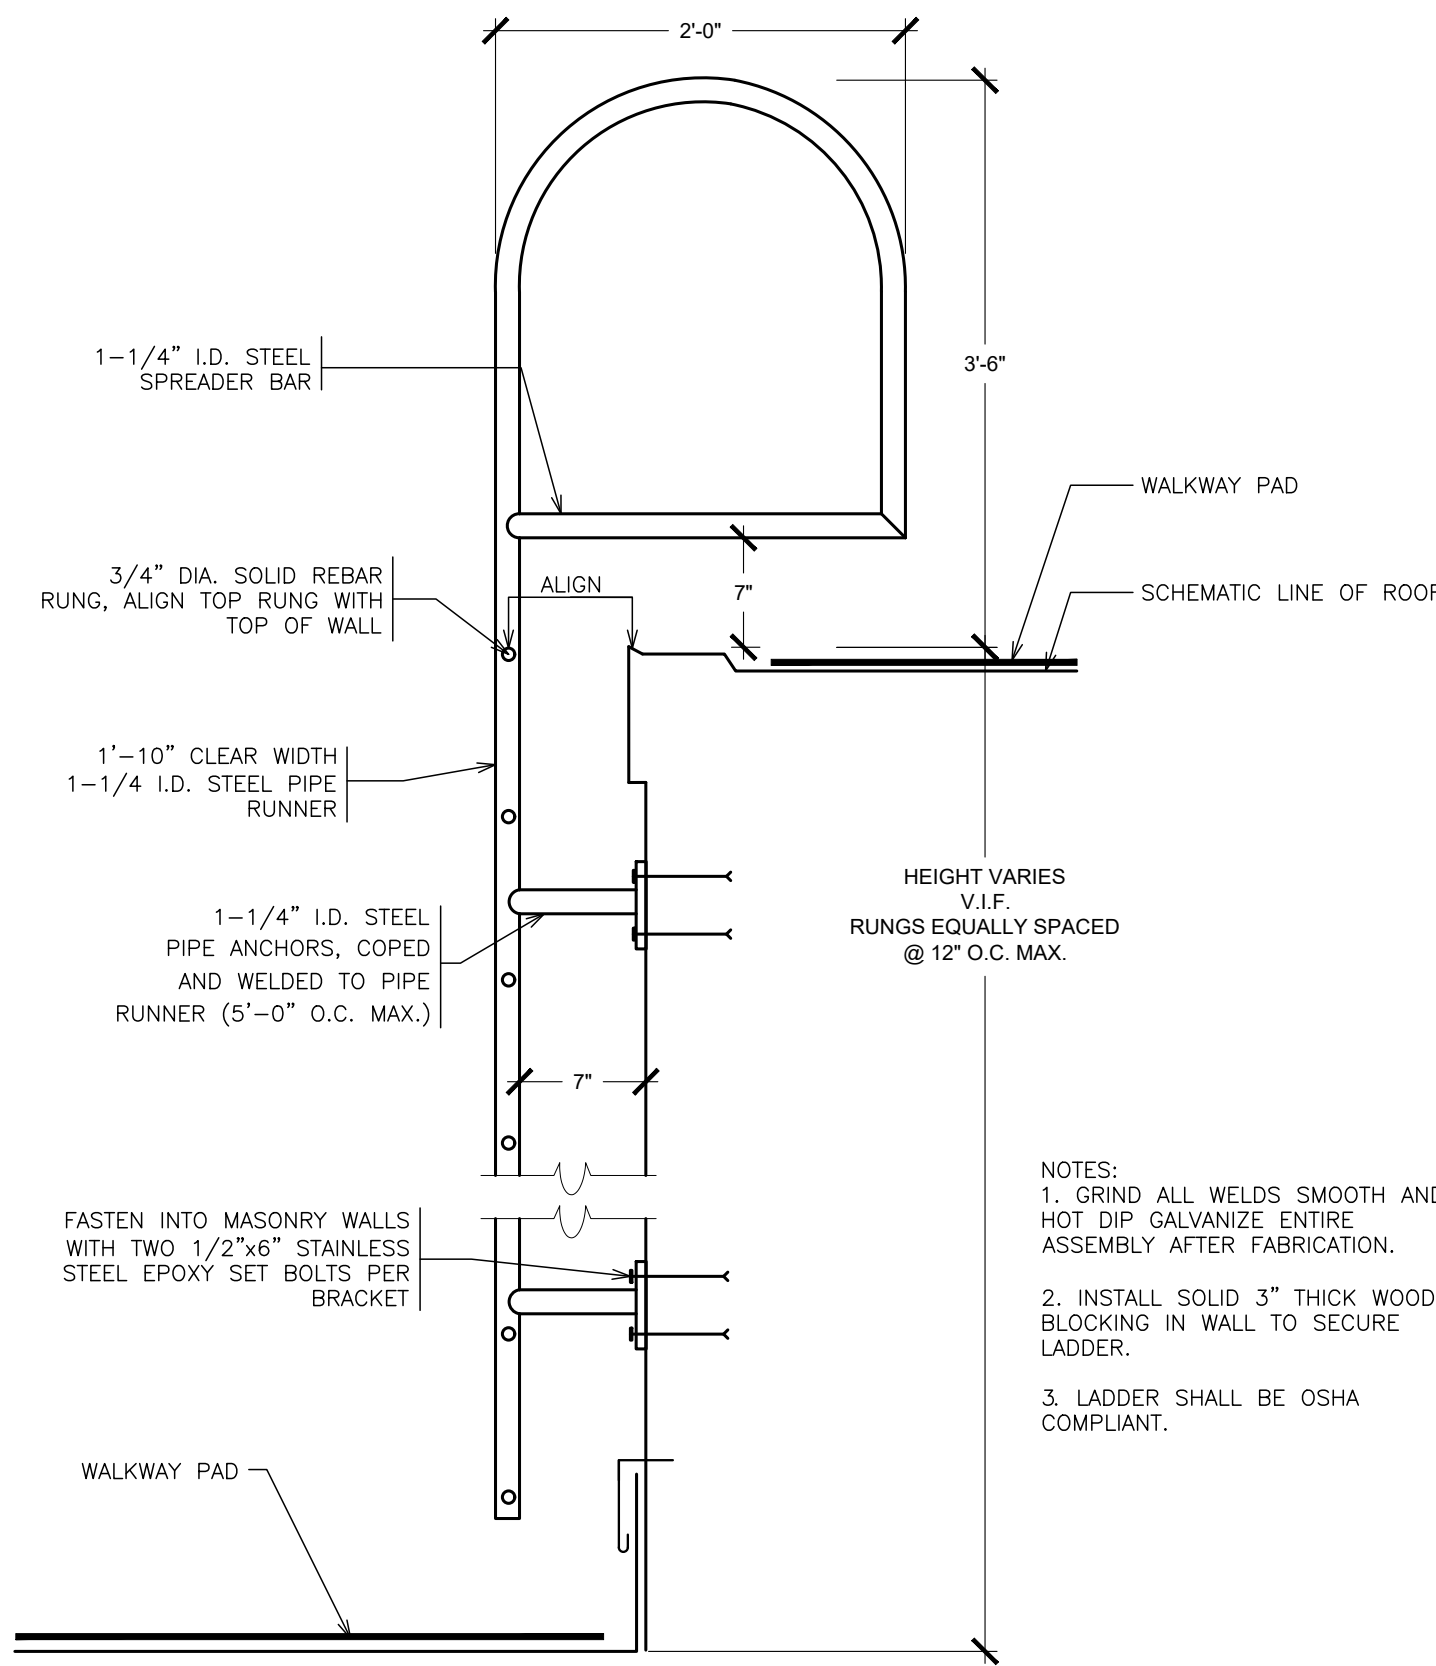

- NOTES:
1. GRIND ALL WELDS SMOOTH AND HOT DIP GALVANIZE ENTIRE ASSEMBLY AFTER FABRICATION.
 2. INSTALL SOLID 3" THICK WOOD BLOCKING IN WALL TO SECURE LADDER.
 3. LADDER SHALL BE OSHA COMPLIANT.

16 **NEW ROOF LADDER**
SCALE: N.T.S.

AS PER USA CONGRESS ARCHITECTURAL WORKS COPYRIGHT PROTECTION ACT OF 1990 ALL IDEAS AND DESIGNS INCLUDING DERIVATIVES THEREOF, ALL DRAWINGS AND SPECIFICATIONS CONSTITUTE THE ORIGINAL COPYRIGHT WORK BY FULLER AND DANKELO, P.C. (F&D). THE DRAWINGS AND SPECIFICATIONS AS INSTRUMENTS OF SERVICE BY F&D ARE CREATED BY F&D FOR THIS PROJECT ONLY AND REMAIN THE PRODUCT AND PROPERTY OF F&D. ANY REPRODUCTION WITHOUT THE PRIOR CONSENT OF F&D IS PROHIBITED.

GREENWICH PUBLIC SCHOOLS

Haveney Building
290 Greenwich Avenue
Greenwich, Connecticut 06830-0521
(203) 625-7400

48 SNELLWOOD ROAD ELmhurst NEW YORK 10823
TEL 914.898.4444 FAX 914.898.1171
FULLER & DANKELO, P.C.
Copyright 2025 All Rights Reserved by FULLER & DANKELO P.C.

**FULLER
DANKELO
P.C.**
**ARCHITECTS
PLANNERS**

PROJECT: SELECT ROOF REPLACEMENT & RELATED ITEMS
NORTH MIANUS SCHOOL
309 PALMER HILL ROAD, RIVERSIDE, CT 06878
DRAWING TITLE: ROOF DETAILS

01-30-2025	BID
DATE	ISSUED TO
SHEET SIZE 30"x42"	DRAWING NO.
SCALE AS NOTED	A626
DRAWN BY F & D	FILE NO. 00000.00