



ADDENDUM NO. 2 TO ASBESTOS ABATEMENT SPECIFICATIONS

**Asbestos Abatement Prior to Renovations
@
Levey Middle School**

Owner:
Southfield Public Schools
24661 Lahser Road
Southfield, Michigan 48033

Building(s):
Levey Middle School
25300 W. 9 Mile Road
Southfield, Michigan 48033

AEG Project #: AE231024
Issue Date: Friday, April 18, 2025
Bids Due: 10:00 A.M., Wednesday, April 23, 2025

The following changes have been made to the asbestos abatement specification for asbestos abatement activities at Levey Middle School and should be incorporated into the Scope-of-Work.

1. **Bid No. 25.02 – Asbestos Abatement Prior to Renovations at Levey Middle School**
Levey Middle School, Project Group LMS-1, LMS-2, LMS-3, LMS-4, LMS-5, LMS-6, LMS-7, LMS-8, Additional Project Group Maps
Maps of asbestos materials to be abated for each project group at Levey Middle School has been provided only to assist the Bidder with preparation of a qualified bid. Please note that differences in measurements or locations identified in these documents provided by Arch Environmental Group, Inc., and those obtained by the Bidder, will not be cause for contract changes. Additional Project Group Maps are located in Attachment #1.

2. **Bid No. 25.02 – Asbestos Abatement Prior to Renovations at Levey Middle School**
Levey Middle School, NESHAP Asbestos Inspection Report
A copy of the NESHAP Asbestos Inspection conducted by Arch Environmental Group, Inc. at Levey Middle School is included. The NESHAP Asbestos Inspection Report is located in Attachment #2.

Southfield Public Schools

Bid No. 25.02

Addendum No. 2

Attachment #1

ADDENDUM NO. 2

Southfield Public Schools

Asbestos Abatement Prior to Renovations @ Levey Middle School



COMPOSITE FLOOR PLAN DEMOLITION

SCALE 1000:1-0

KEY PLAN



ISSUE DATE	ISSUED FOR:
170906ZT	BETWEEN DEVELOPMENT
120508C	NO DOCUMENTS
DRAWN	(M)
CHECKED	(F)
APPROVED	MAG.



FRENCH
associates

236 MILL STREET
ROCHESTER, MI
48307
T: 248.656.1377
frenchalia.com

PROJECT

Levey Middle School

BP12
Southfield Public Schools
Southfield
Michigan

INDEX

Composite
Floor Plan
Demolition

PROJECT NUMBER

2023-091.1

SHEET NUMBER

AD2.10

Asbestos Flooring Materials



BP12
Southfield Public Schools
Southfield
Michigan

**Composite
Floor Plan
Demolition**

PROJECT NUMBER
2023-091.1

SHEET NUMBER
AD2.10



Drain	YAC
Checkin	OPM
Approved	YAC



T: 248.656.1377
frenchalia.com
© 2010 FrenchAlicia, Inc.

Levey Middle School

Southfield Public Schools
Southfield
Michigan

**Composite
Floor Plan
Demolition**

2023-091.1

SHEET NUMBER
AD2.10



A) COMPOSITE FLOOR PLAN DEMOLITION

SCALE: 1000m 1:0

DRAIN	VAL
-------	-----



T: 248.656.1377

Levey Middle School

Southfield Public Schools


Composite
Floor Plan
Demolition

2023-091.1

AD2.10



KEY PLAN

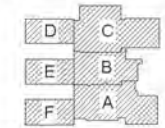

ISSUE DATE	ISSUED FOR
1/10/00	SECURITY ASSISTANT
1/25/00	SIC DOCUMENT
DRAWN	GRI
CHECKED	CFM
APPROVED	TAC



235 MILL STREET
ROCHESTER, MI
48307
T: 248.656.1377
francholia.com
© 2010 Francholia, LLC

PROJECT

Levey Middle School

BP12
Southfield Public Schools
Southfield
Michigan

BRIEF


Composite
Floor Plan
Demolition

PROJECT NUMBER _____

2023-091.1

SHEET NUMBER

AD2.10

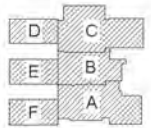

ISSUE DATE	ISSUED FOR
1709-0073	(SECURITY EVALUATION)
1205-0003	(NO DOCUMENT)
DRAWN	SAC
CHECKED	CFM
APPROVED	RAC




Levey Middle School

BP12
Southfield Public Schools
Southfield
Michigan

**Composite
Floor Plan
Demolition**

PROJECT NUMBER
2023-091.1

SHEET NUMBER
AD2.10

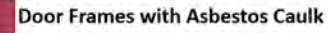

PROJECT NUMBER
2023-091.1

SHEET NUMBER
AD2.10



ISSUE DATE	ISSUED FOR
11/05/02	(BETTER DEVELOPMENT)
12/05/03	(NO DOCUMENT)
DRAWN	TAM
CHECKED	CHW
APPROVED	NAC



PROJECT
Levey Middle School

BP12
Southfield Public Schools

Southfield
Michigan

SHEET
Composite
Floor Plan
Demolition

PROJECT NUMBER
2023-091.1

SHEET NUMBER
AD2.10



ISSUE DATE	ISSUED FOR
170900Z	(PERSONNEL DEVELOPMENT)
120500Z	BIO DOCUMENTS
DRAWN	GAC
CHECKED	CFM
APPROVED	RAC




Levey Middle School

BP12
Southfield Public Schools
Southfield
Michigan

SHEET
Composite
Floor Plan
Demolition

PROJECT NUMBER
2023-091.1

AD2.10

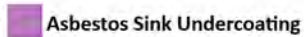

ISSUE DATE	ISSUED FOR
170600Z	(PERSONNEL DEVELOPMENT)
120500Z	BIO DOCUMENTS
DRAWN	SAC
CHECKED	CFM
APPROVED	PAC




236 MILL STREET
ROCHESTER, MI
48307
T: 248.656.1377
frenchalia.com

BP12
Southfield Public Schools
Southfield
Michigan

**Composite
Floor Plan
Demolition**

PROJECT NUMBER
2023-091.1

SHEET NUMBER
AD2.10

 

ISSUE DATE	ISSUED FOR
170600Z	(PERSONNEL DEVELOPMENT)
120500Z	BIG DOCUMENTS
DRAWN	SAC
CHECKED	CFM
APPROVED	SAC




234 MILL STREET
ROCHESTER, MI
48307
T: 248.656.1377
frenchalia.com

BP12
Southfield Public Schools
Southfield
Michigan

**Composite
Floor Plan
Demolition**

PROJECT NUMBER
2023-091.1

SHEET NUMBER
AD2.10

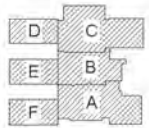

ISSUE DATE	ISSUED FOR
1709-0073	(DETAIN OR RELEASE)
1204-0003	(SEE DOCUMENT #)
DRAWN	(SIC)
CHECKED	CFM
APPROVED	SAC



234 MILL STREET
ROCHESTER, MI
48307
T: 248.656.1377
frenchalia.com
© 2009 FrenchAlicia, Inc.


Levey Middle School

BP12
Southfield Public Schools
Southfield
Michigan

**Composite
Floor Plan
Demolition**

PROJECT NUMBER
2023-091.1

SHEET NUMBER
AD2.10

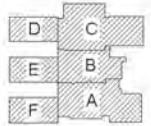

ISSUE DATE	ISSUED FOR
1705-0073	(RECEIVED VILLUPPAM)
1205-0003	BG DOCUMENT II
DRAWN	(S)
CHECKED	CFM
APPROVED	RAC



234 MILL STREET
ROCHESTER, MI
48307
T: 248.656.1377
frenchola.com
© 2010 Frenchola, Inc.


Levey Middle School

BP12
Southfield Public Schools
Southfield
Michigan

**Composite
Floor Plan
Demolition**

PROJECT NUMBER
2023-091.1

SHEET NUMBER
AD2.10

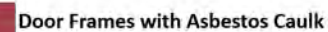

ISSUE DATE	ISSUED FOR
170600Z	(PERSONNEL DEVELOPMENT)
120500Z	BIG DOCUMENTS
DRAWN	SAC
CHECKED	CFM
APPROVED	SAC



236 MILL STREET
ROCHESTER, MI
48307
T: 248.656.1377
frenchalia.com

BP12
Southfield Public Schools
Southfield
Michigan

**Composite
Floor Plan
Demolition**

PROJECT NUMBER
2023-091.1

SHEET NUMBER
AD2.10


Asbestos TSI Materials



COMPOSITE FLOOR PLAN DEMOLITION

SCALE: 1000m 0 500 1000

KEY PLAN

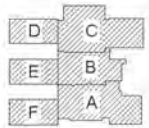

ISSUE DATE	ISSUED FOR
1/10/00	STEWART & HILLMAN
1/27/00	BID DOCUMENTS
DRAWN	TAC
CHECKED	CTM
APPROVED	TAC



artefact player: native

FRENCH
associates

236 MILL STREET
ROCHESTER, MI
48307
T: 248.656.1377
franchisa.com
© 2009 FCH Company, LLC

PROJECT

Levey Middle School

BP12
Southfield Public Schools
Southfield
Michigan

BRIEF

Composite
Floor Plan
Demolition

PROJECT NUMBER _____

2023-091.1

SHEET NUMBER

AD2.10

—

Window Frames with Asbestos Material

Gym Flr.

1A

2A

3A

3B

3C

1B

2B

1B

COMPOSITE FLOOR PLAN DEMOLITION

SCALE: 1/8" = 1'-0"

The diagram shows three rows of rectangular blocks. The top row (C) has one block. The middle row (B) has two blocks. The bottom row (A) has three blocks. The blocks are arranged in a staircase pattern, with the rightmost block of one row aligned with the left edge of the row below it.

ISSUE DATE	ISSUED FOR
1/10/00	(SPECIAL COLLECTION)
1/10/00	(NO DOCUMENT)
DRAWN	(BY)
CHECKED	CRM
APPROVED	RAC



235 MILL STREET
ROCHESTER, MI
48307
T: 248.656.1377
francholia.com
© 2010 Francholia, LLC

Levey Middle School

BP12
Southfield Public Schools
Southfield
Michigan

Composite
Floor Plan
Demolition

2023-091.1

AD2.10

Southfield Public Schools

Bid No. 25.02

Addendum No. 2

Attachment #2

ADDENDUM NO. 2

Southfield Public Schools

Asbestos Abatement Prior to Renovations @ Levey Middle School



NESHAPs ASBESTOS INSPECTION REPORT

Glenn W. Levey Middle School
25300 West Nine Mile Road
Southfield, Michigan 48033

Prepared For:
Southfield Public Schools
24661 Lahser Road
Southfield, Michigan 48033

Prepared By:
Arch Environmental Group, Inc.
37720 Interchange Drive
Farmington Hills, Michigan 48335

Project #:	AE230759
Project Date(s):	April 24-26, 2024
Report Date:	May 2, 2024

TABLE OF CONTENTS

1.0	Project Summary	1
2.0	AHERA Management Plan Summary	1
3.0	Asbestos Inspection.....	1-2
3.1	Materials Proven To Be Asbestos	1
3.2	Materials Proven To Be Non-Asbestos	2
4.0	Exclusions and Exceptions	3
4.1	Inaccessible Materials	3
4.2	Inaccessible Locations	3
5.0	Sampling Strategies	3
5.1	Sampling Exceptions	3
6.0	Regulations and Standards Used for Inspection	4
7.0	Asbestos Inspection Terminology	4
8.0	Report Format	5

Appendices

A	Information on Asbestos-Containing Materials	6-12
B	Floor Plans Indicating Locations of Asbestos-Containing Materials.....	13-21
C	Tables of ACM/Non-ACM	22-85
	Sorted by Functional Space	26-55
	Sorted by Homogenous Area	56-85
D	Bulk Sample Results	86-142
E	Credentials	143-149

1.0 / Project Summary

Arch Environmental Group, Inc. (AEG) completed a NESHAPs Asbestos Inspection to evaluate the Glenn W. Levey Middle School located at 25300 West Nine Mile Road, Southfield, Michigan for Southfield Public Schools to identify asbestos-containing materials which may be present and impacted by the proposed building demolition activities. The inspection included the entire interior and exterior of the building to identify specific locations and quantities of asbestos-containing materials.

2.0 / AHERA Management Plan Summary

AEG reviewed the AHERA Management Plan prior to the NESHAPs Asbestos Inspection activities to gather information on previously identified known and assumed asbestos-containing materials and known non-asbestos-containing materials activities. The initial AHERA asbestos inspection report provided only cursory information on the known and assumed materials. AEG determined that the information provided was insufficient. Therefore, AEG opted not to use the results from the original inspection or subsequent inspection related activities.

3.0 / Asbestos Inspection

AEG's Accredited Asbestos Inspectors completed a comprehensive asbestos inspection which examined each material in each functional space in the building. The field inspection also included a review of the building for all suspect materials (to ensure that all asbestos-containing materials have been properly identified).

All inspection work was completed by Ms. Tiffany Fell and Mr. Jason Hayes-Sheen, experienced inspectors properly trained and accredited through the State of Michigan's Department of Licensing and Regulatory Affairs. Copies of all current accreditation and training documents are located in Appendix E. All material analysis ("bulk sample analysis") was conducted by an independent third-party laboratory - APEX Research, Inc., Brighton, Michigan. APEX Research, Inc. is an accredited laboratory through the EPA's NVLAP program.

3.1 / Materials Proven To Be Asbestos

The inspection identified the following known and assumed asbestos-containing materials:

Surfacing Materials

None

Thermal System Insulation

Packed Pipe Fitting Insulation on Old Fiberglass	192 lf
--	--------

Miscellaneous Materials

Drywall Mud	2,787 sf
Exterior Window Caulk, Interior Side, Grey	2,230 lf
Floor Tile, 9" x 9", Tan	3,860 sf
Floor Tile, 9" x 9", Brown	190 sf
Floor Tile, 9" x 9", Grey with Cream	508 sf
Floor Tile, 9" x 9", Olive	13,567 sf
Floor Tile, 9" x 9", Red	360 sf
Gymnasium Wood Floor (Assumed ACM)	8,000 sf
HVAC Vibration Dampener, White Cloth	70 sf
Interior Door Caulk, Tan	5,016 lf
Interior Window Caulk, Tan	515 lf
Interior Window Glaze, Grey	1,025 lf
Sink Undercoating, Black	3 #
Stage Wood Floor (Assumed ACM)	840 sf
Tagged Fire Door (Assumed ACM)	44 #
Tagged Fire Door Frame (Assumed ACM)	35 #
Unknown, Floor Tile	1,192 sf

3.2 / Materials Proven To Be Non-Asbestos

All other materials identified during the asbestos inspection activities were sampled and determined to be non-asbestos-containing. This includes:

- Adhesive (Glue Pods) Tackboard/Chalkboard
- Carpet Adhesive, Yellow
- Cove Base Adhesive, 4", Brown
- Cove Base Adhesive, 4", Tan
- Cove Base, 4", Brown
- Cove Base, 4", Tan
- Drywall
- Drywall Tape
- Exterior Door Caulk, Interior Side, Grey
- Exterior Transom Window Glaze, Grey
- Floor Tile Mastic, 12" x 12", Blue Mottled
- Floor Tile Mastic, 12" x 12", Tan Mottled
- Floor Tile Mastic, 12" x 12", Tan with Brown
- Floor Tile Mastic, 12" x 12", Tan with Brown Streaks
- Floor Tile Mastic, 12" x 12", White with Blue
- Floor Tile Mastic, 9" x 9", Tan
- Floor Tile Mastic, 9" x 9", Brown
- Floor Tile Mastic, 9" x 9", Grey with Cream
- Floor Tile Mastic, 9" x 9", Olive
- Floor Tile Mastic, 9" x 9", Red
- Floor Tile, 12" x 12", Blue Mottled
- Floor Tile, 12" x 12", Tan Mottled
- Floor Tile, 12" x 12", Tan with Brown
- Floor Tile, 12" x 12", Tan with Brown Streaks
- Floor Tile, 12" x 12", White with Blue
- Hard Plaster Ceiling, Rough Texture, Browncoat
- Hard Plaster Ceiling, Rough Texture, Finish coat
- Hard Plaster Ceiling, Smooth, Browncoat
- Hard Plaster Ceiling, Smooth, Finish coat
- Interior Transom Window Glaze, Grey
- Lab Countertops
- Lay-in Ceiling Tile, 2' x 2', Drywall
- Lay-in Ceiling Tile, 2' x 2', Textured
- Partition Wall
- Partition Wall, Wallpaper
- Sink Undercoating, Green
- Sink Undercoating, White
- Straight Pipe Insulation, Old Fiberglass
- Tectum Decking
- Tectum Wall Panels
- Tectum Wall Panels Barrier Paper
- Unknown, Floor Tile Mastic
- Vinyl Sheet Floor Adhesive, Wood Pattern
- Vinyl Sheet Floor, Wood Pattern
- Wall Tile Gluepods, 12" x 12", White
- Wall Tile, 12" x 12", White

4.0 / Exclusions and Exceptions

4.1 / Inaccessible Materials

AEG did not conduct destructive investigation activities. It is likely that there may be additional asbestos pipe insulation materials in various inaccessible locations, such as inside wall cavities, inside wall construction materials (between cinder block or brick, especially around water sources) and above inaccessible ceilings (such as drywall and hard plaster).

AEG was unable to inspect the interior of any mechanical equipment and boilers. There may be suspect asbestos-containing materials inside of older mechanical equipment, such as fire bricks, mortar, and door lining materials. These materials should be sampled once the mechanical equipment is shut off and opened. If present, and until sampled, these materials must be assumed to be asbestos-containing and must be handled accordingly during any maintenance, renovation, or demolition activities.

AEG was unable to inspect below the wood flooring in the Gymnasium and Stage. There may be suspect asbestos-containing backing below the wood flooring, such as adhesives, felt papers, or tars. These materials should be sampled once the wood flooring is removed or an access point is opened. If present, and until sampled, these materials must be assumed to be asbestos-containing and must be handled accordingly during any maintenance, renovation, or demolition activities.

4.2 / Inaccessible Locations

AEG's Accredited Asbestos Inspector indicated that all known functional spaces in the building were accessible for review, except for:

- Dark Room, Kitchen Dry Storage, and Kitchen Office – These functional spaces were locked. Though not expected, it is possible that there may be additional asbestos-containing materials present in this space or other suspect asbestos-containing materials beyond those identified in this report.
- Plenums Above Hard Ceilings – Access to these spaces was limited. Additional quantities of asbestos-containing pipe insulation materials are expected to be present beyond those identified in this report. It is also possible that there may be suspect asbestos-containing materials present in these spaces beyond those identified in this report.

5.0 / Sampling Strategies

AEG sampled all materials in accordance with AHERA (763.86 "Sampling"). For each similar material found throughout the facility, AEG collected at least two (2) samples of the material to determine if the material contained asbestos.

5.1 / Sampling Exceptions

Pursuant to the exceptions provided under the EPA's AHERA regulation, roofing materials were not included as part of this inspection. All roofing materials are assumed to be asbestos-containing and must be handled accordingly during any maintenance, renovation, or demolition activities.

There were no other unusual sampling exceptions made during this investigation. AEG did not sample wood paneling, wood ceilings, rolled fiberglass insulation, yellow fiberglass pipe insulation, yellow fiberglass ceiling panels, glass, brick, cinder block or concrete. These building materials are specifically excluded by the EPA in building inspections through the AHERA regulation or the EPA's "100 Commonly Asked Questions about the AHERA Regulation."

6.0 / Regulations and Standards Used for Inspection

The inspection was conducted in accordance with the United States Environmental Protection Agency's (EPA's) Asbestos Hazard Emergency Response Act (AHERA). The AHERA regulation provides stringent standards and guidelines for the sampling, identification and management of asbestos-containing materials, which at a minimum meet the asbestos inspection requirements for demolition and renovation activities under the EPA's National Emissions Standard for Hazardous Air Pollutants (NESHAPs) for asbestos. Pursuant to the needs of Southfield Public Schools (determination of locations of asbestos-containing materials throughout the building prior to renovations or demolition) and the description of services provided by AEG for this NESHAPs Asbestos Inspection, AEG did not assess any material during the inspection activities. Assessments, identification of types, locations and extent of damaged materials and recommended response actions are not included in this report. **This report does not replace the original AHERA Management Plan. The report should be used as a supplement to the original management plan inspection to include all locations of homogeneous areas and should be made available as part of the AHERA Management Plans to all building employees, occupants (or their legal guardians), short-term workers, and renovation/demolition contractors.**

7.0 / Asbestos Inspection Terminology

For the purposes of this Asbestos Inspection, AEG completed all aspects of the inspection in accordance with EPA and OSHA regulations. AHERA, ASHARA, NESHAPs, the EPA's "Purple" and "Green" books and the OSHA regulation outline procedures for identifying, sampling, analyzing and assessing potential asbestos-containing materials. Important words/phrases used throughout these regulations and guidance documents and used throughout this report are (as defined by AHERA (in 40 CFR 763.83)):

- "Asbestos-Containing Material (ACM)" means any material containing greater than one percent (>1%) asbestos.
- "Category I Non-Friable Asbestos-Containing Materials" means non-friable asbestos-containing packings, gaskets, resilient floor coverings, and asphalt roofing products.
- "Category II Non-Friable Asbestos-Containing Materials" means any other non-friable asbestos-containing materials, excluding Category I non-friable materials.
- "Functional space" means a room, group of rooms, or homogeneous area (including crawl spaces or the space between a dropped ceiling and the floor or roof deck above), such as classroom(s), a cafeteria, a gymnasium, hallway(s), designated by a person accredited to prepare management plans, design abatement projects, or conduct response actions. [For purposes of this inspection, AEG's Accredited Asbestos Inspector has included the area above a ceiling in the corresponding functional space. For example, the space above the ceiling in Office A is a part of Office A.]
- "Friable" when referring to material in a school building means that the material, when dry, may be crumbled, pulverized, or reduced to powder by hand pressure, and includes previously non-friable material after such previously non-friable material becomes damaged to the extent that when dry it may be crumbled, pulverized, or reduced to powder by hand pressure.
- "Homogeneous Area" means an area of surfacing material, thermal system insulation material, or miscellaneous material that is uniform in color and texture.
- "Non-friable" means material in a school building which when dry may not be crumbled, pulverized, or reduced to powder by hand pressure.
- "Regulated Asbestos-Containing Materials" means all friable asbestos-containing materials; Category I non-friable ACM that has become friable; Category I non-friable ACM that will be or has been subjected to sanding, grinding, cutting or abrading; or Category II non-friable ACM that has a

high probability of becoming or has become crumbled, pulverized or reduced to powder by forces expected to act on it during demolition or renovation operations.

8.0 / Report Format

The remainder of AEG's report is broken down into the following five (5) sections:

- *Appendix A – Information on Asbestos-Containing Materials:* This appendix provides a report user (which may be Owner's representatives, maintenance and custodial workers, as well as construction managers or architects) with information related to the presence of asbestos-containing materials. AEG provides this information for use by persons unaccustomed to the technical detail of standard asbestos inspection reports. The user will be able to gather a synopsis of all other information provided in the report.
- *Appendix B – Floor Plans Indicating Locations of Asbestos-Containing Materials:* This appendix provides color maps graphically illustrating the approximate locations of each of the asbestos-containing materials identified during the inspection.
- *Appendix C – Tables of ACM/Non-ACM:* This appendix provides a detailed listing of all materials (homogeneous areas) in each location (functional space) in the building. Information on each material includes material description, indication of asbestos-containing material (yes, no or assumed), material category (surfacing, thermal system insulation, friable (or non-friable) and quantity. There are two (2) tables provided: one (1) sorted by location (functional space) and one (1) sorted by material (homogeneous area).
- *Appendix D – Bulk Sample Results:* This appendix provides all of the laboratory results for the bulk samples collected. An AEG formatted report is provided with results from the laboratory. Sample chains-of-custody and laboratory accreditation are provided as well.
- *Appendix E – Inspector Credentials:* This appendix provides The State of Michigan accreditations, training documentation, and appropriate signatures for each of the Accredited Asbestos Inspectors.

APPENDIX A

Information on Asbestos-Containing Materials

INFORMATION ON ASBESTOS-CONTAINING MATERIALS

AEG's NESHAPs Asbestos Inspection includes an inspection of the building for asbestos-containing materials and correlates the locations of the materials to the current building layout.

Summary of Impact of Asbestos-Containing Materials on Building Renovation or Demolition Projects

AEG's inspection of the facility identified several asbestos-containing materials which may be impacted by any building renovations or demolition. The following materials were identified as Regulated Asbestos-Containing Materials (RACM):

- Packed Pipe Fitting Insulation on Old Fiberglass

In accordance with the EPA's National Emissions Standard for Hazardous Air Pollutants (NESHAPs), these materials should be removed prior to the proposed renovation or demolition activities. The NESHAPs regulation does allow for certain Category I and Category II non-friable materials to remain in the building prior to demolition, and this can be accomplished if certain demolition criteria are met (i.e. worker protection, material handling, waste disposal, etc.). However, this is typically cost prohibitive. AEG recommends the removal of all asbestos-containing materials prior to building renovation or demolition.

Quantities of Asbestos-Containing Materials

The following types of materials are known asbestos-containing materials, or are assumed and could not be sampled as part of this inspection, at Glenn W. Levey Middle School located at 25300 West Nine Mile Road, Southfield, Michigan for Southfield Public Schools:

<u>Known Material Type</u>	<u>Total sf/lf/#</u>
Drywall Mud	2,787 sf
Exterior Window Caulk, Interior Side, Grey	2,230 lf
Floor Tile, 9" x 9", Tan	3,860 sf
Floor Tile, 9" x 9", Brown	190 sf
Floor Tile, 9" x 9", Grey with Cream	508 sf
Floor Tile, 9" x 9", Olive	13,567 sf
Floor Tile, 9" x 9", Red	360 sf
HVAC Vibration Dampener, White Cloth	70 sf
Interior Door Caulk, Tan	5,016 lf
Interior Window Caulk, Tan	515 lf
Interior Window Glaze, Grey	1,025 lf
Packed Pipe Fitting Insulation on Old Fiberglass	192 lf
Sink Undercoating, Black	3 #
Unknown, Floor Tile	1,192 sf
<u>Assumed Material Type</u>	<u>Total sf/lf/#</u>
Gymnasium Wood Floor (Assumed ACM)	8,000 sf
Stage Wood Floor (Assumed ACM)	840 sf
Tagged Fire Door (Assumed ACM)	44 #
Tagged Fire Door Frame (Assumed ACM)	35 #

Room-by-Room Inventory of Asbestos-Containing Materials

A listing of all materials in each room (functional space) can be found in Appendix B. The following is a room-by-room listing of all asbestos-containing materials.

Floor	Location	Material	sf/lf/#
1	Assistant Principal Office	Exterior Window Caulk, Interior Side, Grey	30 lf
1	Assistant Principal Office	Floor Tile, 9" x 9", Olive	168 sf
1	Assistant Principal Office	Interior Door Caulk, Tan	20 lf
1	Assistant Principal Office	Interior Window Caulk, Tan	40 lf
1	Assistant Principal Office	Interior Window Glaze, Grey	80 lf
1	Audio Visual Room	Drywall Mud	15 sf
1	Audio Visual Room	Floor Tile, 9" x 9", Olive	315 sf
1	Audio Visual Room	Interior Door Caulk, Tan	20 lf
1	Boiler Room	Exterior Window Caulk, Interior Side, Grey	80 lf
1	Boiler Room	Interior Door Caulk, Tan	20 lf
1	Boiler Room	Packed Pipe Fitting Insulation on Old Fiberglass	10 lf
1	Boiler Room	Tagged Fire Door	1 #
1	Boiler Room	Tagged Fire Door Frame	1 #
1	Boiler Room - Restroom	Interior Door Caulk, Tan	20 lf
1	Bookstore	Floor Tile, 9" x 9", Olive	338 sf
1	Bookstore	Interior Door Caulk, Tan	40 lf
1	Bookstore	Tagged Fire Door	2 #
1	Bookstore	Tagged Fire Door Frame	2 #
1	Boys Locker Room	Interior Door Caulk, Tan	60 lf
1	Boys Locker Room - Custodial Closet	Interior Door Caulk, Tan	20 lf
1	Boys Locker Room - Office	Interior Door Caulk, Tan	40 lf
1	Boys Locker Room - Office	Interior Window Caulk, Tan	120 lf
1	Boys Locker Room - Office	Interior Window Glaze, Grey	240 lf
1	Boys Locker Room - Office Restroom	Interior Door Caulk, Tan	20 lf
1	Boys Locker Room - Storage A	Interior Door Caulk, Tan	20 lf
1	Boys Locker Room - Storage A	Tagged Fire Door	1 #
1	Boys Locker Room - Storage A	Tagged Fire Door Frame	1 #
1	Boys Locker Room - Storage B	Interior Door Caulk, Tan	20 lf
1	Boys Locker Room - Storage B	Tagged Fire Door	1 #
1	Boys Locker Room - Storage B	Tagged Fire Door Frame	1 #
1	Boys Locker Room - Vestibule	Interior Door Caulk, Tan	40 lf
1	Boys Restroom by Main Office	Interior Door Caulk, Tan	20 lf
1	Cafeteria	Interior Door Caulk, Tan	80 lf
1	Cafeteria - Stage	Stage Wood Floor	840 sf
1	Cafeteria - Storage	Interior Door Caulk, Tan	80 lf
1	Cafeteria - Storage	Packed Pipe Fitting Insulation on Old Fiberglass	2 lf
1	Cafeteria - Storage	Tagged Fire Door	4 #
1	Cafeteria - Storage	Tagged Fire Door Frame	2 #
1	Cafeteria - Storage Mezzanine	HVAC Vibration Dampener, White Cloth	20 sf
1	Cafeteria - Storage Mezzanine	Packed Pipe Fitting Insulation on Old Fiberglass	20 lf
1	Closet near Exit Door 16	Interior Door Caulk, Tan	20 lf
1	Conference Room	Floor Tile, 9" x 9", Olive	264 sf
1	Conference Room	Interior Door Caulk, Tan	40 lf
1	Counseling - Conference Room	Floor Tile, 9" x 9", Olive	180 sf
1	Counseling - Conference Room	Interior Door Caulk, Tan	40 lf
1	Counseling - Copy Room	Floor Tile, 9" x 9", Olive	168 sf
1	Counseling - Copy Room	Interior Door Caulk, Tan	40 lf
1	Counseling - Men's Restroom	Interior Door Caulk, Tan	40 lf
1	Counseling - Office A	Exterior Window Caulk, Interior Side, Grey	40 lf
1	Counseling - Office A	Floor Tile, 9" x 9", Olive	120 sf
1	Counseling - Office A	Interior Door Caulk, Tan	40 lf
1	Counseling - Office B	Exterior Window Caulk, Interior Side, Grey	40 lf
1	Counseling - Office B	Floor Tile, 9" x 9", Olive	120 sf
1	Counseling - Office B	Interior Door Caulk, Tan	40 lf
1	Counseling - Office C	Exterior Window Caulk, Interior Side, Grey	40 lf
1	Counseling - Office C	Floor Tile, 9" x 9", Olive	120 sf
1	Counseling - Office C	Interior Door Caulk, Tan	40 lf
1	Counseling - Women's Restroom	Interior Door Caulk, Tan	40 lf
1	Counseling Reception	Exterior Window Caulk, Interior Side, Grey	40 lf
1	Counseling Reception	Interior Door Caulk, Tan	40 lf

1	Custodial Closet near Exit Door 16	Interior Door Caulk, Tan	20	lf
1	Custodial Closet near Exit Door 16	Packed Pipe Fitting Insulation on Old Fiberglass	10	lf
1	Custodial Storage near Staff Workroom	Interior Door Caulk, Tan	30	lf
1	Custodial Storage near Staff Workroom	Packed Pipe Fitting Insulation on Old Fiberglass	10	lf
1	Custodian Closet by Main Office	Interior Door Caulk, Tan	20	lf
1	Custodian Closet by Main Office	Tagged Fire Door	1	#
1	Custodian Closet by Main Office	Tagged Fire Door Frame	1	#
1	Electrical Room / Storage	Interior Door Caulk, Tan	20	lf
1	Girls Locker Room	Interior Door Caulk, Tan	40	lf
1	Girls Locker Room - Custodial Closet	Interior Door Caulk, Tan	20	lf
1	Girls Locker Room - Custodial Closet	Tagged Fire Door	1	#
1	Girls Locker Room - Custodial Closet	Tagged Fire Door Frame	1	#
1	Girls Locker Room - Office	Interior Door Caulk, Tan	40	lf
1	Girls Locker Room - Office	Interior Window Caulk, Tan	120	lf
1	Girls Locker Room - Office	Interior Window Glaze, Grey	240	lf
1	Girls Locker Room - Office Restroom	Interior Door Caulk, Tan	20	lf
1	Girls Restroom by Main Office	Interior Door Caulk, Tan	20	lf
1	Gymnasium	Gymnasium Wood Floor	8,000	sf
1	Gymnasium	Interior Door Caulk, Tan	160	lf
1	Gymnasium	Packed Pipe Fitting Insulation on Old Fiberglass	4	lf
1	Gymnasium	Tagged Fire Door	8	#
1	Gymnasium	Tagged Fire Door Frame	5	#
1	Gymnasium Net Storage	Interior Door Caulk, Tan	40	lf
1	Gymnasium Net Storage	Tagged Fire Door	2	#
1	Gymnasium Net Storage	Tagged Fire Door Frame	1	#
1	Gymnasium Sport Storage	Interior Door Caulk, Tan	40	lf
1	Gymnasium Sport Storage	Tagged Fire Door	2	#
1	Gymnasium Sport Storage	Tagged Fire Door Frame	1	#
1	Gymnasium Storage	Interior Door Caulk, Tan	60	lf
1	Gymnasium Storage	Unknown, Floor Tile	408	sf
1	Head End Room	Floor Tile, 9" x 9", Olive	264	sf
1	Head End Room	Interior Door Caulk, Tan	20	lf
1	Kitchen - Custodial Closet	Interior Door Caulk, Tan	20	lf
1	Kitchen - Food Storage	Interior Door Caulk, Tan	40	lf
1	Kitchen - Food Storage	Tagged Fire Door	2	#
1	Kitchen - Food Storage	Tagged Fire Door Frame	1	#
1	Kitchen - Laundry Room	Interior Door Caulk, Tan	20	lf
1	Kitchen - Restroom	Interior Door Caulk, Tan	20	lf
1	Library	Drywall Mud	300	sf
1	Library	Floor Tile, 9" x 9", Olive	2,556	sf
1	Library	Interior Door Caulk, Tan	140	lf
1	Library - Room A	Interior Door Caulk, Tan	20	lf
1	Library - Room B	Interior Door Caulk, Tan	20	lf
1	Library - TV Room	Interior Door Caulk, Tan	20	lf
1	Library Conference Room	Floor Tile, 9" x 9", Olive	110	sf
1	Library Conference Room	Interior Door Caulk, Tan	60	lf
1	Library Conference Room	Interior Window Glaze, Grey	50	lf
1	Library Offices	Floor Tile, 9" x 9", Olive	264	sf
1	Library Offices	Interior Door Caulk, Tan	80	lf
1	Main Office	Exterior Window Caulk, Interior Side, Grey	30	lf
1	Main Office	Floor Tile, 9" x 9", Olive	270	sf
1	Main Office	Interior Door Caulk, Tan	40	lf
1	Main Office	Interior Window Caulk, Tan	80	lf
1	Main Office	Interior Window Glaze, Grey	160	lf
1	Main Office Closet A	Floor Tile, 9" x 9", Olive	16	sf
1	Main Office Closet A	Interior Door Caulk, Tan	16	lf
1	Main Office Closet B	Interior Door Caulk, Tan	20	lf
1	Main Office Storage	Floor Tile, 9" x 9", Olive	72	sf
1	Main Office Storage	Interior Door Caulk, Tan	20	lf
1	Media Room	Interior Door Caulk, Tan	20	lf
1	Men's Restroom	Interior Door Caulk, Tan	20	lf
1	Office by Door 10	Interior Door Caulk, Tan	20	lf
1	Office by Door 10	Tagged Fire Door	1	#
1	Office by Door 10	Tagged Fire Door Frame	1	#
1	Principals Office	Exterior Window Caulk, Interior Side, Grey	30	lf
1	Principals Office	Floor Tile, 9" x 9", Olive	192	sf

1	Principals Office	Interior Door Caulk, Tan	60 lf
1	Reading Resource Room	Floor Tile, 9" x 9", Olive	168 sf
1	Reading Resource Room	Interior Door Caulk, Tan	60 lf
1	Reading Resource Room	Tagged Fire Door	3 #
1	Reading Resource Room	Tagged Fire Door Frame	3 #
1	Restroom near Exit Door 16	Interior Door Caulk, Tan	20 lf
1	Room 100	Exterior Window Caulk, Interior Side, Grey	40 lf
1	Room 100	Floor Tile, 9" x 9", Olive	728 sf
1	Room 100	Interior Door Caulk, Tan	60 lf
1	Room 100-109 Hallway	Drywall Mud	660 sf
1	Room 101	Exterior Window Caulk, Interior Side, Grey	80 lf
1	Room 101	Interior Door Caulk, Tan	60 lf
1	Room 102	Exterior Window Caulk, Interior Side, Grey	40 lf
1	Room 102	Floor Tile, 9" x 9", Olive	728 sf
1	Room 102	Interior Door Caulk, Tan	40 lf
1	Room 103	Exterior Window Caulk, Interior Side, Grey	40 lf
1	Room 103	Floor Tile, 9" x 9", Olive	728 sf
1	Room 103	Interior Door Caulk, Tan	40 lf
1	Room 104	Exterior Window Caulk, Interior Side, Grey	40 lf
1	Room 104	Interior Door Caulk, Tan	40 lf
1	Room 105	Exterior Window Caulk, Interior Side, Grey	40 lf
1	Room 105	Interior Door Caulk, Tan	40 lf
1	Room 106	Exterior Window Caulk, Interior Side, Grey	40 lf
1	Room 106	Interior Door Caulk, Tan	40 lf
1	Room 107	Exterior Window Caulk, Interior Side, Grey	40 lf
1	Room 107	Interior Door Caulk, Tan	40 lf
1	Room 108	Exterior Window Caulk, Interior Side, Grey	40 lf
1	Room 108	Floor Tile, 9" x 9", Olive	728 sf
1	Room 108	Interior Door Caulk, Tan	40 lf
1	Room 109	Exterior Window Caulk, Interior Side, Grey	40 lf
1	Room 109	Interior Door Caulk, Tan	40 lf
1	Room 110	Exterior Window Caulk, Interior Side, Grey	40 lf
1	Room 110	Interior Door Caulk, Tan	40 lf
1	Room 110	Unknown, Floor Tile	784 sf
1	Room 110-117 Hallway	Drywall Mud	660 sf
1	Room 110-117 Hallway - Custodial Room	Interior Door Caulk, Tan	20 lf
1	Room 110-117 Hallway - Custodial Room	Tagged Fire Door	1 #
1	Room 110-117 Hallway - Custodial Room	Tagged Fire Door Frame	1 #
1	Room 111	Exterior Window Caulk, Interior Side, Grey	40 lf
1	Room 111	Floor Tile, 9" x 9", Olive	784 sf
1	Room 111	Interior Door Caulk, Tan	40 lf
1	Room 112	Exterior Window Caulk, Interior Side, Grey	40 lf
1	Room 112	Floor Tile, 9" x 9", Olive	784 sf
1	Room 112	Interior Door Caulk, Tan	40 lf
1	Room 113	Exterior Window Caulk, Interior Side, Grey	40 lf
1	Room 113	Floor Tile, 9" x 9", Tan	784 sf
1	Room 113	Interior Door Caulk, Tan	40 lf
1	Room 114	Exterior Window Caulk, Interior Side, Grey	40 lf
1	Room 114	Floor Tile, 9" x 9", Olive	784 sf
1	Room 114	Interior Door Caulk, Tan	40 lf
1	Room 115	Exterior Window Caulk, Interior Side, Grey	40 lf
1	Room 115	Floor Tile, 9" x 9", Tan	784 sf
1	Room 115	Interior Door Caulk, Tan	40 lf
1	Room 116	Exterior Window Caulk, Interior Side, Grey	80 lf
1	Room 116	Interior Door Caulk, Tan	40 lf
1	Room 117	Exterior Window Caulk, Interior Side, Grey	80 lf
1	Room 117	Interior Door Caulk, Tan	40 lf
1	Room 118	Exterior Window Caulk, Interior Side, Grey	80 lf
1	Room 118	Interior Door Caulk, Tan	60 lf
1	Room 118	Tagged Fire Door	1 #
1	Room 118	Tagged Fire Door Frame	1 #
1	Room 118 -119 Workroom	Exterior Window Caulk, Interior Side, Grey	80 lf
1	Room 118 -119 Workroom	Floor Tile, 9" x 9", Grey with Cream	308 sf
1	Room 118 -119 Workroom	Interior Door Caulk, Tan	60 lf
1	Room 118-125 Hallway	Drywall Mud	660 sf
1	Room 119	Exterior Window Caulk, Interior Side, Grey	80 lf

1	Room 119	Interior Door Caulk, Tan	60	lf
1	Room 119	Tagged Fire Door	1	#
1	Room 119	Tagged Fire Door Frame	1	#
1	Room 120	Exterior Window Caulk, Interior Side, Grey	40	lf
1	Room 120	Floor Tile, 9" x 9", Olive	784	sf
1	Room 120	Interior Door Caulk, Tan	40	lf
1	Room 121	Exterior Window Caulk, Interior Side, Grey	40	lf
1	Room 121	Floor Tile, 9" x 9", Olive	784	sf
1	Room 121	Interior Door Caulk, Tan	40	lf
1	Room 122	Exterior Window Caulk, Interior Side, Grey	80	lf
1	Room 122	Interior Door Caulk, Tan	60	lf
1	Room 122	Sink Undercoating, Black	1	#
1	Room 123	Exterior Window Caulk, Interior Side, Grey	80	lf
1	Room 123	Interior Door Caulk, Tan	60	lf
1	Room 123 Storage	Interior Door Caulk, Tan	40	lf
1	Room 123 Storage	Tagged Fire Door	2	#
1	Room 123 Storage	Tagged Fire Door Frame	2	#
1	Room 124	Exterior Window Caulk, Interior Side, Grey	80	lf
1	Room 124	Interior Door Caulk, Tan	40	lf
1	Room 125	Exterior Window Caulk, Interior Side, Grey	80	lf
1	Room 125	Interior Door Caulk, Tan	40	lf
1	Room 126	Exterior Window Caulk, Interior Side, Grey	100	lf
1	Room 126	Interior Door Caulk, Tan	80	lf
1	Room 126	Sink Undercoating, Black	2	#
1	Room 126 -127 Workroom	Floor Tile, 9" x 9", Olive	238	sf
1	Room 126 -127 Workroom	Interior Door Caulk, Tan	60	lf
1	Room 126-130 Hallway	Interior Door Caulk, Tan	100	lf
1	Room 127	Exterior Window Caulk, Interior Side, Grey	40	lf
1	Room 127	Floor Tile, 9" x 9", Tan	924	sf
1	Room 127	Interior Door Caulk, Tan	20	lf
1	Room 128	Exterior Window Caulk, Interior Side, Grey	120	lf
1	Room 128	Interior Door Caulk, Tan	20	lf
1	Room 129	Interior Door Caulk, Tan	40	lf
1	Room 129	Packed Pipe Fitting Insulation on Old Fiberglass	30	lf
1	Room 129	Tagged Fire Door	2	#
1	Room 129	Tagged Fire Door Frame	1	#
1	Room 130	Drywall Mud	492	sf
1	Room 130	Interior Door Caulk, Tan	100	lf
1	Room 130	Interior Window Caulk, Tan	75	lf
1	Room 130	Interior Window Glaze, Grey	75	lf
1	Room 130	Packed Pipe Fitting Insulation on Old Fiberglass	20	lf
1	Room 130 - Storage A	HVAC Vibration Dampener, White Cloth	10	sf
1	Room 130 - Storage A	Interior Door Caulk, Tan	40	lf
1	Room 130 - Storage A	Packed Pipe Fitting Insulation on Old Fiberglass	2	lf
1	Room 130 - Storage A	Tagged Fire Door	1	#
1	Room 130 - Storage A	Tagged Fire Door Frame	1	#
1	Room 130 - Storage B	Interior Door Caulk, Tan	40	lf
1	Room 130 - Storage B	Packed Pipe Fitting Insulation on Old Fiberglass	2	lf
1	Room 130 - Storage B	Tagged Fire Door	2	#
1	Room 130 - Storage B	Tagged Fire Door Frame	2	#
1	Room 130 - Storage C	Interior Door Caulk, Tan	40	lf
1	Room 130 - Storage C	Packed Pipe Fitting Insulation on Old Fiberglass	2	lf
1	Room 130 - Storage C	Tagged Fire Door	2	#
1	Room 130 - Storage C	Tagged Fire Door Frame	2	#
1	Room 131 Vocal	Floor Tile, 9" x 9", Tan	1,368	sf
1	Room 131 Vocal	Interior Door Caulk, Tan	40	lf
1	Room 131 Vocal Hallway	Interior Door Caulk, Tan	100	lf
1	Room 131 Vocal Office	Floor Tile, 9" x 9", Olive	190	sf
1	Room 131 Vocal Office	Interior Door Caulk, Tan	40	lf
1	Room 131 Vocal Room A	Interior Door Caulk, Tan	20	lf
1	Room 131 Vocal Room B	Interior Door Caulk, Tan	20	lf
1	Room 131 Vocal Storage	Floor Tile, 9" x 9", Brown	190	sf
1	Room 131 Vocal Storage	Interior Door Caulk, Tan	40	lf
1	Room 131-135 Hallway	Interior Door Caulk, Tan	100	lf
1	Room 132	Interior Door Caulk, Tan	40	lf
1	Room 132 - Practice Hallway	Floor Tile, 9" x 9", Red	32	sf

1	Room 132 - Practice Hallway	Interior Door Caulk, Tan	20	lf
1	Room 132 - Practice Room 1	Floor Tile, 9" x 9", Red	64	sf
1	Room 132 - Practice Room 1	Interior Door Caulk, Tan	20	lf
1	Room 132 - Practice Room 2	Floor Tile, 9" x 9", Red	64	sf
1	Room 132 - Practice Room 2	Interior Door Caulk, Tan	20	lf
1	Room 132 - Storage A	Floor Tile, 9" x 9", Grey with Cream	200	sf
1	Room 132 - Storage A	Interior Door Caulk, Tan	20	lf
1	Room 132 - Storage B	Floor Tile, 9" x 9", Red	200	sf
1	Room 132 - Storage B	Interior Door Caulk, Tan	20	lf
1	Room 133	Exterior Window Caulk, Interior Side, Grey	40	lf
1	Room 133	Interior Door Caulk, Tan	40	lf
1	Room 133	Interior Window Glaze, Grey	30	lf
1	Room 134	Exterior Window Caulk, Interior Side, Grey	40	lf
1	Room 134	Interior Door Caulk, Tan	60	lf
1	Room 134	Interior Window Glaze, Grey	30	lf
1	Room 135	Exterior Window Caulk, Interior Side, Grey	50	lf
1	Room 135	Interior Door Caulk, Tan	30	lf
1	Room 135	Interior Window Caulk, Tan	40	lf
1	Room 135	Interior Window Glaze, Grey	40	lf
1	Room 135 Restroom	Interior Door Caulk, Tan	20	lf
1	Secretary's Office	Exterior Window Caulk, Interior Side, Grey	30	lf
1	Secretary's Office	Floor Tile, 9" x 9", Olive	168	sf
1	Secretary's Office	Interior Door Caulk, Tan	20	lf
1	Secretary's Office	Interior Window Caulk, Tan	40	lf
1	Secretary's Office	Interior Window Glaze, Grey	80	lf
1	Serving Area/Kitchen	Interior Door Caulk, Tan	40	lf
1	Serving Area/Kitchen	Tagged Fire Door	2	#
1	Serving Area/Kitchen	Tagged Fire Door Frame	2	#
1	Staff Restroom	Interior Door Caulk, Tan	20	lf
1	Staff Workroom	Interior Door Caulk, Tan	20	lf
1	Teachers Room	Interior Door Caulk, Tan	40	lf
1	Teachers Room Hallway	Floor Tile, 9" x 9", Olive	60	sf
1	Teachers Room Hallway	Interior Door Caulk, Tan	80	lf
1	Teachers Room Men's Bathroom	Interior Door Caulk, Tan	20	lf
1	Teachers Room Women's Bathroom	Interior Door Caulk, Tan	20	lf
1	Tunnel	Packed Pipe Fitting Insulation on Old Fiberglass	40	lf
1	Upper Mechanical Room near Exit Door 16	HVAC Vibration Dampener, White Cloth	40	sf
1	Upper Mechanical Room near Exit Door 16	Interior Door Caulk, Tan	20	lf
1	Upper Mechanical Room near Exit Door 16	Packed Pipe Fitting Insulation on Old Fiberglass	40	lf
1	Upper Mechanical Room near Exit Door 16	Tagged Fire Door	1	#
1	Upper Mechanical Room near Exit Door 16	Tagged Fire Door Frame	1	#
1	Work Room	Floor Tile, 9" x 9", Olive	192	sf
1	Work Room	Interior Door Caulk, Tan	20	lf
1	Work Room next to Vocal	Floor Tile, 9" x 9", Olive	182	sf
1	Work Room next to Vocal	Interior Door Caulk, Tan	40	lf
1	Work Room Restroom	Interior Door Caulk, Tan	20	lf

Inaccessible Materials:


There may be additional quantities of asbestos pipe insulation or types of pipe insulation, which were not identified or sampled as a part of the inspection, in various inaccessible locations, such as inside wall cavities, inside wall construction materials (between cinder block or brick, especially around water sources) and above inaccessible ceilings (such as drywall or plaster). If suspect pipe insulation is found, please contact the Accredited Asbestos Inspector, Ms. Tiffany Fell, AEG, at (248) 426-0165.

APPENDIX B
FLOOR PLANS INDICATING LOCATIONS OF ASBESTOS-CONTAINING MATERIALS

FLOOR PLANS INDICATING LOCATIONS OF ASBESTOS-CONTAINING MATERIALS

AEG prepared several floor plans for the Glenn W. Levey Middle School located at 25300 West Nine Mile Road, Southfield, Michigan for Southfield Public Schools to illustrate the approximate locations of certain asbestos-containing materials. Floor plans include:

Map #	Map Name	Page #
1	Glenn W. Levey Middle School – Building Floor Plan	15
2	Glenn W. Levey Middle School – Asbestos TSI Materials	16
3	Glenn W. Levey Middle School – Asbestos Drywall Materials	17
4	Glenn W. Levey Middle School – Asbestos Flooring Materials	18
5	Glenn W. Levey Middle School – Asbestos Window System Materials	19
6	Glenn W. Levey Middle School – Asbestos Sink and HVAC Materials	20
7	Glenn W. Levey Middle School – Asbestos Door Caulk Materials	21

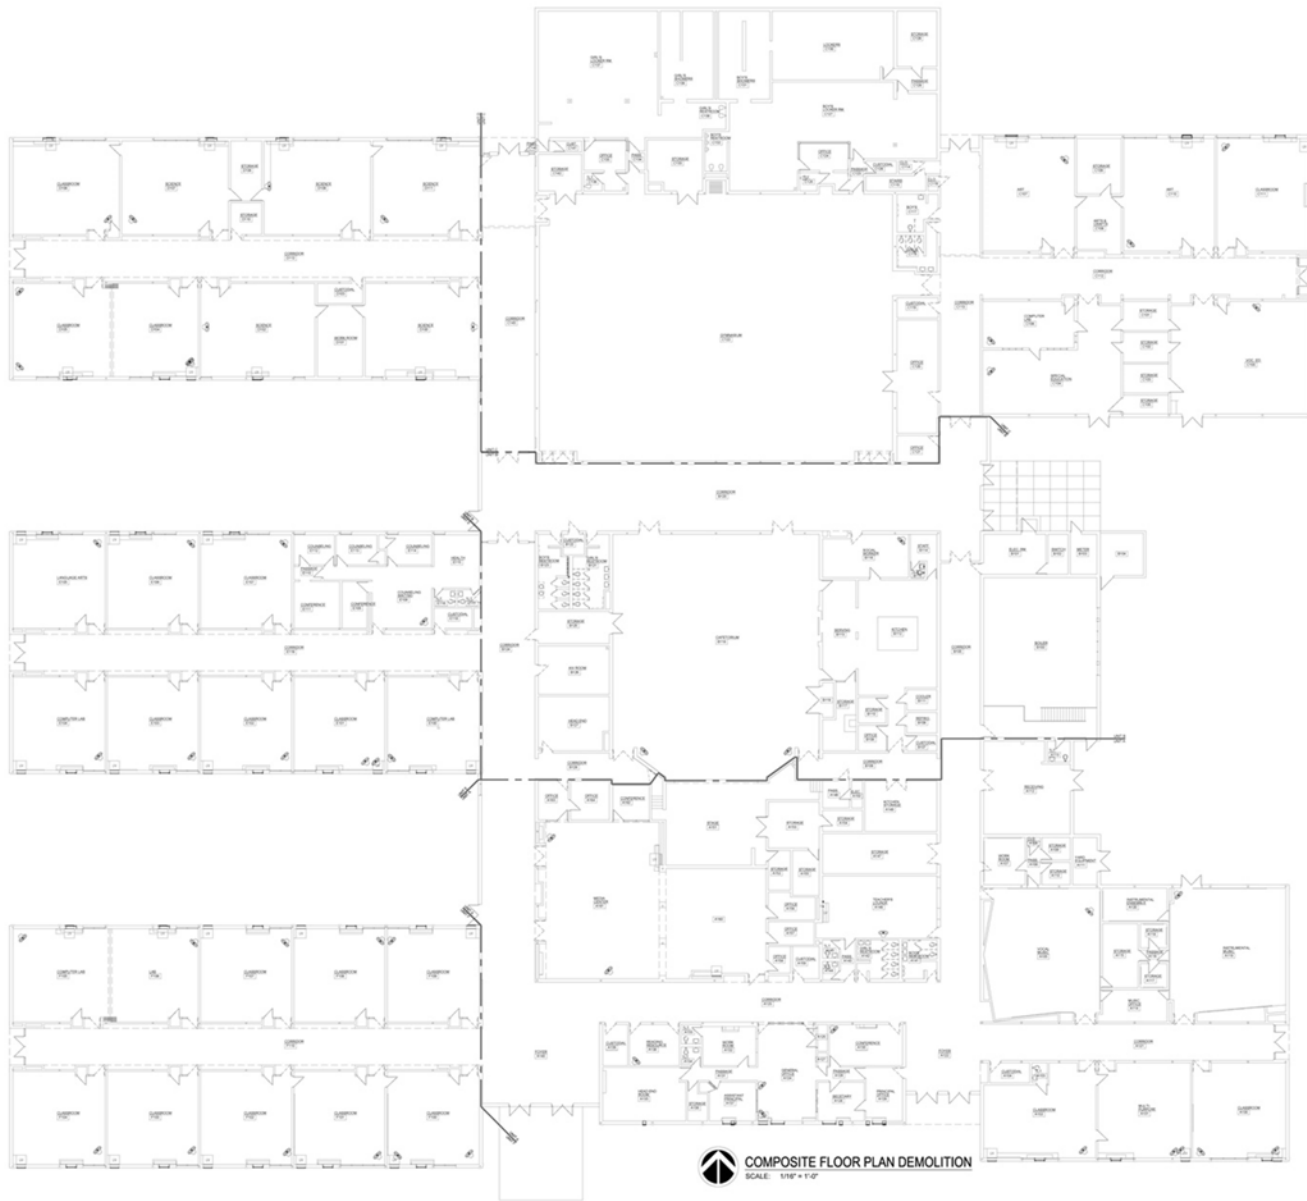





ACM Flooring




COMPOSITE FLOOR PLAN DEMOLITION
SCALE: 1/8" = 1'-0"



- ACM Sink Undercoating
- ACM HVAC Vibration Dampener



ACM door caulk

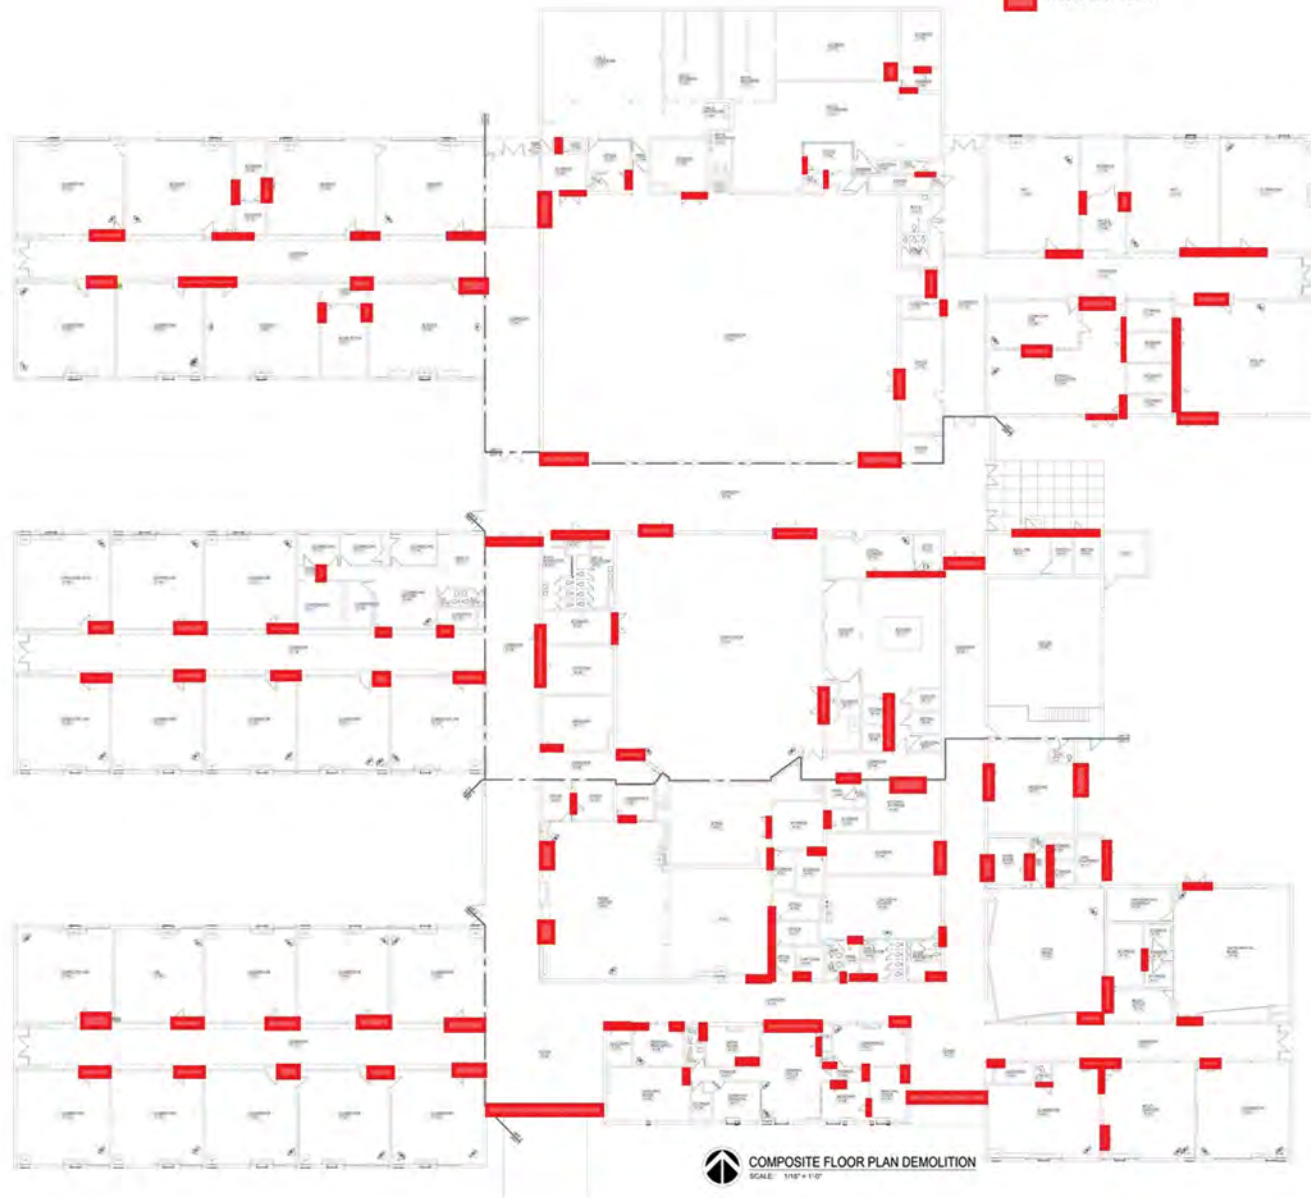

APPENDIX C

Tables of ACM/Non-ACM

TABLES OF ACM/NON-ACM

The following tables provide a listing by building area showing the locations of all asbestos-containing materials and non-asbestos-containing materials. There are two (2) tables provided: one (1) sorted by location (functional space) and one (1) sorted by material (homogeneous area). Each table includes the following information for each functional space:

- Floor
- Functional Space Name
- Material Description
- ACM – Does the material contain asbestos?
- Category – Is the material a surfacing material (S), thermal system insulation (TSI) or a miscellaneous material (M)?
- Friable – Is the material friable (F) or non-friable (NF)?
- Quantity – Approximate quantity of the material present in the functional space.
- Notes – Additional information about the material
- Status – Is the asbestos material present?

Asbestos-Containing Materials

Quantity

Surfacing Materials

None

Thermal System Insulation

Packed Pipe Fitting Insulation on Old Fiberglass

192 lf

Miscellaneous Materials

Drywall Mud

2,787 sf

Exterior Window Caulk, Interior Side, Grey

2,230 lf

Floor Tile, 9" x 9", Tan

3,860 sf

Floor Tile, 9" x 9", Brown

190 sf

Floor Tile, 9" x 9", Grey with Cream

508 sf

Floor Tile, 9" x 9", Olive

13,567 sf

Floor Tile, 9" x 9", Red

360 sf

HVAC Vibration Dampener, White Cloth

70 sf

Interior Door Caulk, Tan

5,016 lf

Interior Window Caulk, Tan

515 lf

Interior Window Glaze, Grey

1,025 lf

Sink Undercoating, Black

3 #

Unknown, Floor Tile

1,192 sf

Assumed Asbestos-Containing Materials

Quantity

Surfacing Materials

None

Thermal System Insulation

None

Miscellaneous Materials

Gymnasium Wood Floor	8,000 sf
Stage Wood Floor	840 sf
Tagged Fire Door	44 #
Tagged Fire Door Frame	35 #

Non-Asbestos-Containing MaterialsQuantity*Surfacing Materials*

Hard Plaster Ceiling, Rough Texture, Browncoat	3,720 sf
Hard Plaster Ceiling, Rough Texture, Finish coat	3,720 sf
Hard Plaster Ceiling, Smooth, Browncoat	9,915 sf
Hard Plaster Ceiling, Smooth, Finish coat	9,940 sf

Thermal System Insulation

Straight Pipe Insulation, Old Fiberglass	2,105 lf
--	----------

Miscellaneous Materials

Adhesive (Glue Pods) Tackboard/Chalkboard	7,650 sf
Carpet Adhesive, Yellow	7,196 sf
Cove Base Adhesive, 4", Brown	100 lf
Cove Base Adhesive, 4", Tan	96 lf
Cove Base, 4", Brown	100 lf
Cove Base, 4", Tan	96 lf
Drywall	2,787 sf
Drywall Tape	2,787 sf
Exterior Door Caulk, Interior Side, Grey	420 lf
Exterior Transom Window Glaze, Grey	270 lf
Floor Tile Mastic, 12" x 12", Blue Mottled	320 sf
Floor Tile Mastic, 12" x 12", Tan Mottled	14,816 sf
Floor Tile Mastic, 12" x 12", Tan with Brown	5,180 sf
Floor Tile Mastic, 12" x 12", Tan with Brown Streaks	1,832 sf
Floor Tile Mastic, 12" x 12", White with Blue	4,808 sf
Floor Tile Mastic, 9" x 9", Tan	3,860 sf
Floor Tile Mastic, 9" x 9", Brown	190 sf
Floor Tile Mastic, 9" x 9", Grey with Cream	508 sf
Floor Tile Mastic, 9" x 9", Olive	13,567 sf
Floor Tile Mastic, 9" x 9", Red	360 sf
Floor Tile, 12" x 12", Blue Mottled	320 sf
Floor Tile, 12" x 12", Tan Mottled	14,816 sf
Floor Tile, 12" x 12", Tan with Brown	5,180 sf
Floor Tile, 12" x 12", Tan with Brown Streaks	1,832 sf
Floor Tile, 12" x 12", White with Blue	4,808 sf
Interior Transom Window Glaze, Grey	1,430 lf
Lab Countertops	1,378 sf
Lay-in Ceiling Tile, 2' x 2', Drywall	1,372 sf
Lay-in Ceiling Tile, 2' x 2', Textured	45,381 sf
Partition Wall	1,000 sf
Partition Wall, Wallpaper	1,000 sf
Sink Undercoating, Green	4 #
Sink Undercoating, White	5 #
Tectum Decking	65,649 sf
Tectum Wall Panels	7,844 sf
Tectum Wall Panels Barrier Paper	7,220 sf

Unknown, Floor Tile Mastic	1,192 sf
Vinyl Sheet Floor Adhesive, Wood Pattern	1,270 sf
Vinyl Sheet Floor, Wood Pattern	1,270 sf
Wall Tile Gluepods, 12" x 12", White	280 sf
Wall Tile, 12" x 12", White	280 sf

TABLE OF HOMOGENEOUS AREAS BY FUNCTIONAL SPACE

Floor	Functional Space	Material Description	ACM	Category	Friable	Quantity	Notes	Status
1	Assistant Principal Office	Adhesive (Glue Pods) Tackboard/Chalkboard	No	Miscellaneous	Non-Friable	50 sf		
1	Assistant Principal Office	Cinderblock	---	---	---	---		
1	Assistant Principal Office	Concrete	---	---	---	---		
1	Assistant Principal Office	Exterior Window Caulk, Interior Side, Grey	Yes	Miscellaneous	Non-Friable	30 lf	1	Present
1	Assistant Principal Office	Floor Tile Mastic, 9" x 9", Olive	No	Miscellaneous	Non-Friable	168 sf		
1	Assistant Principal Office	Floor Tile, 9" x 9", Olive	Yes	Miscellaneous	Non-Friable	168 sf		Present
1	Assistant Principal Office	Interior Door Caulk, Tan	Yes	Miscellaneous	Non-Friable	20 lf	1	Present
1	Assistant Principal Office	Interior Window Caulk, Tan	Yes	Miscellaneous	Non-Friable	40 lf	1	Present
1	Assistant Principal Office	Interior Window Glaze, Grey	Yes	Miscellaneous	Non-Friable	80 lf	2	Present
1	Assistant Principal Office	Lay-in Ceiling Tile, 2' x 2', Textured	No	Miscellaneous	Friable	168 sf		
1	Assistant Principal Office	Straight Pipe Insulation, Fiberglass	---	---	---	---		
1	Assistant Principal Office	Tectum Decking	No	Miscellaneous	Non-Friable	168 sf		
1	Assistant Principal Office	Vinyl Sheet Floor Adhesive, Wood Pattern	No	Miscellaneous	Non-Friable	168 sf		
1	Assistant Principal Office	Vinyl Sheet Floor, Wood Pattern	No	Miscellaneous	Non-Friable	168 sf		
1	Audio Visual Room	Cinderblock	---	---	---	---		
1	Audio Visual Room	Concrete	---	---	---	---		
1	Audio Visual Room	Drywall	No	Miscellaneous	Non-Friable	15 sf		
1	Audio Visual Room	Drywall Mud	Yes	Miscellaneous	Non-Friable	15 sf		Present
1	Audio Visual Room	Drywall Tape	No	Miscellaneous	Non-Friable	15 sf		
1	Audio Visual Room	Floor Tile Mastic, 9" x 9", Olive	No	Miscellaneous	Non-Friable	315 sf		
1	Audio Visual Room	Floor Tile, 9" x 9", Olive	Yes	Miscellaneous	Non-Friable	315 sf		Present
1	Audio Visual Room	Interior Door Caulk, Tan	Yes	Miscellaneous	Non-Friable	20 lf	1	Present
1	Audio Visual Room	Lay-in Ceiling Tile, 2' x 2', Textured	No	Miscellaneous	Friable	315 sf		
1	Audio Visual Room	Straight Pipe Insulation, Fiberglass	---	---	---	---		
1	Audio Visual Room	Tectum Decking	No	Miscellaneous	Non-Friable	315 sf		
1	Boiler Room	Cinderblock	---	---	---	---		
1	Boiler Room	Concrete	---	---	---	---		
1	Boiler Room	Exterior Door Caulk, Interior Side, Grey	No	Miscellaneous	Non-Friable	20 lf	1	
1	Boiler Room	Exterior Window Caulk, Interior Side, Grey	Yes	Miscellaneous	Non-Friable	80 lf	1	Present
1	Boiler Room	Interior Door Caulk, Tan	Yes	Miscellaneous	Non-Friable	20 lf	1	Present
1	Boiler Room	Packed Pipe Fitting Insulation on Old Fiberglass	Yes	TSI	Friable	10 lf		Present
1	Boiler Room	Straight Pipe Insulation, Fiberglass	---	---	---	---		
1	Boiler Room	Straight Pipe Insulation, Old Fiberglass	No	TSI	Friable	100 lf		
1	Boiler Room	Tagged Fire Door	Assumed	Miscellaneous	Non-Friable	1 #		Present
1	Boiler Room	Tagged Fire Door Frame	Assumed	Miscellaneous	Non-Friable	1 #		Present
1	Boiler Room - Restroom	Ceramic Floor	---	---	---	---		
1	Boiler Room - Restroom	Cinderblock	---	---	---	---		
1	Boiler Room - Restroom	Concrete	---	---	---	---		
1	Boiler Room - Restroom	Hard Plaster Ceiling, Smooth, Browncoat	No	Surfacing	Non-Friable	64 sf		
1	Boiler Room - Restroom	Hard Plaster Ceiling, Smooth, Finish coat	No	Surfacing	Non-Friable	64 sf		
1	Boiler Room - Restroom	Interior Door Caulk, Tan	Yes	Miscellaneous	Non-Friable	20 lf	1	Present
1	Bookstore	Adhesive (Glue Pods) Tackboard/Chalkboard	No	Miscellaneous	Non-Friable	100 sf		
1	Bookstore	Carpet Adhesive, Yellow	No	Miscellaneous	Non-Friable	338 sf		

TABLE OF HOMOGENEOUS AREAS BY FUNCTIONAL SPACE

Floor	Functional Space	Material Description	ACM	Category	Friable	Quantity	Notes	Status
1	Bookstore	Cinderblock	---	---	---	---		
1	Bookstore	Concrete	---	---	---	---		
1	Bookstore	Floor Tile Mastic, 9" x 9", Olive	No	Miscellaneous	Non-Friable	338 sf		
1	Bookstore	Floor Tile, 9" x 9", Olive	Yes	Miscellaneous	Non-Friable	338 sf		Present
1	Bookstore	Interior Door Caulk, Tan	Yes	Miscellaneous	Non-Friable	40 lf	1	Present
1	Bookstore	Lay-in Ceiling Tile, 2' x 2', Textured	No	Miscellaneous	Friable	338 sf		
1	Bookstore	Straight Pipe Insulation, Fiberglass	---	---	---	---		
1	Bookstore	Tagged Fire Door	Assumed	Miscellaneous	Non-Friable	2 #		Present
1	Bookstore	Tagged Fire Door Frame	Assumed	Miscellaneous	Non-Friable	2 #		Present
1	Bookstore	Tectum Decking	No	Miscellaneous	Non-Friable	338 sf		
1	Boys Locker Room	Ceramic Floor	---	---	---	---		
1	Boys Locker Room	Cinderblock	---	---	---	---		
1	Boys Locker Room	Concrete	---	---	---	---		
1	Boys Locker Room	Cove Base Adhesive, 4", Brown	No	Miscellaneous	Non-Friable	100 lf	3	
1	Boys Locker Room	Cove Base, 4", Brown	No	Miscellaneous	Non-Friable	100 lf	3	
1	Boys Locker Room	Hard Plaster Ceiling, Smooth, Browncoat	No	Surfacing	Non-Friable	1,792 sf		
1	Boys Locker Room	Hard Plaster Ceiling, Smooth, Finish coat	No	Surfacing	Non-Friable	1,792 sf		
1	Boys Locker Room	Interior Door Caulk, Tan	Yes	Miscellaneous	Non-Friable	60 lf	1	Present
1	Boys Locker Room - Custodial Closet	Cinderblock	---	---	---	---		
1	Boys Locker Room - Custodial Closet	Concrete	---	---	---	---		
1	Boys Locker Room - Custodial Closet	Hard Plaster Ceiling, Smooth, Browncoat	No	Surfacing	Non-Friable	40 sf		
1	Boys Locker Room - Custodial Closet	Hard Plaster Ceiling, Smooth, Finish coat	No	Surfacing	Non-Friable	40 sf		
1	Boys Locker Room - Custodial Closet	Interior Door Caulk, Tan	Yes	Miscellaneous	Non-Friable	20 lf	1	Present
1	Boys Locker Room - Office	Ceramic Floor	---	---	---	---		
1	Boys Locker Room - Office	Cinderblock	---	---	---	---		
1	Boys Locker Room - Office	Concrete	---	---	---	---		
1	Boys Locker Room - Office	Hard Plaster Ceiling, Smooth, Browncoat	No	Surfacing	Non-Friable	225 sf		
1	Boys Locker Room - Office	Hard Plaster Ceiling, Smooth, Finish coat	No	Surfacing	Non-Friable	225 sf		
1	Boys Locker Room - Office	Interior Door Caulk, Tan	Yes	Miscellaneous	Non-Friable	40 lf	1	Present
1	Boys Locker Room - Office	Interior Window Caulk, Tan	Yes	Miscellaneous	Non-Friable	120 lf	1	Present
1	Boys Locker Room - Office	Interior Window Glaze, Grey	Yes	Miscellaneous	Non-Friable	240 lf	2	Present
1	Boys Locker Room - Office Restroom	Ceramic Floor	---	---	---	---		
1	Boys Locker Room - Office Restroom	Cinderblock	---	---	---	---		
1	Boys Locker Room - Office Restroom	Concrete	---	---	---	---		
1	Boys Locker Room - Office Restroom	Hard Plaster Ceiling, Smooth, Browncoat	No	Surfacing	Non-Friable	60 sf		
1	Boys Locker Room - Office Restroom	Hard Plaster Ceiling, Smooth, Finish coat	No	Surfacing	Non-Friable	60 sf		
1	Boys Locker Room - Office Restroom	Interior Door Caulk, Tan	Yes	Miscellaneous	Non-Friable	20 lf	1	Present
1	Boys Locker Room - Storage A	Cinderblock	---	---	---	---		
1	Boys Locker Room - Storage A	Concrete	---	---	---	---		
1	Boys Locker Room - Storage A	Hard Plaster Ceiling, Smooth, Browncoat	No	Surfacing	Non-Friable	216 sf		
1	Boys Locker Room - Storage A	Hard Plaster Ceiling, Smooth, Finish coat	No	Surfacing	Non-Friable	216 sf		
1	Boys Locker Room - Storage A	Interior Door Caulk, Tan	Yes	Miscellaneous	Non-Friable	20 lf	1	Present
1	Boys Locker Room - Storage A	Tagged Fire Door	Assumed	Miscellaneous	Non-Friable	1 #		Present

TABLE OF HOMOGENEOUS AREAS BY FUNCTIONAL SPACE

Floor	Functional Space	Material Description	ACM	Category	Friable	Quantity	Notes	Status
1	Boys Locker Room - Storage A	Tagged Fire Door Frame	Assumed	Miscellaneous	Non-Friable	1 #		Present
1	Boys Locker Room - Storage B	Ceramic Floor	---	---	---	---		
1	Boys Locker Room - Storage B	Cinderblock	---	---	---	---		
1	Boys Locker Room - Storage B	Concrete	---	---	---	---		
1	Boys Locker Room - Storage B	Hard Plaster Ceiling, Smooth, Browncoat	No	Surfacing	Non-Friable	760 sf		
1	Boys Locker Room - Storage B	Hard Plaster Ceiling, Smooth, Finish coat	No	Surfacing	Non-Friable	760 sf		
1	Boys Locker Room - Storage B	Interior Door Caulk, Tan	Yes	Miscellaneous	Non-Friable	20 lf	1	Present
1	Boys Locker Room - Storage B	Tagged Fire Door	Assumed	Miscellaneous	Non-Friable	1 #		Present
1	Boys Locker Room - Storage B	Tagged Fire Door Frame	Assumed	Miscellaneous	Non-Friable	1 #		Present
1	Boys Locker Room - Vestibule	Ceramic Floor	---	---	---	---		
1	Boys Locker Room - Vestibule	Cinderblock	---	---	---	---		
1	Boys Locker Room - Vestibule	Concrete	---	---	---	---		
1	Boys Locker Room - Vestibule	Hard Plaster Ceiling, Smooth, Browncoat	No	Surfacing	Non-Friable	40 sf		
1	Boys Locker Room - Vestibule	Hard Plaster Ceiling, Smooth, Finish coat	No	Surfacing	Non-Friable	40 sf		
1	Boys Locker Room - Vestibule	Interior Door Caulk, Tan	Yes	Miscellaneous	Non-Friable	40 lf	1	Present
1	Boys Restroom by Main Office	Ceramic Floor	---	---	---	---		
1	Boys Restroom by Main Office	Cinderblock	---	---	---	---		
1	Boys Restroom by Main Office	Concrete	---	---	---	---		
1	Boys Restroom by Main Office	Hard Plaster Ceiling, Smooth, Browncoat	No	Surfacing	Non-Friable	120 sf		
1	Boys Restroom by Main Office	Hard Plaster Ceiling, Smooth, Finish coat	No	Surfacing	Non-Friable	120 sf		
1	Boys Restroom by Main Office	Interior Door Caulk, Tan	Yes	Miscellaneous	Non-Friable	20 lf	1	Present
1	Cafeteria	Cinderblock	---	---	---	---		
1	Cafeteria	Concrete	---	---	---	---		
1	Cafeteria	Floor Tile Mastic, 12" x 12", White with Blue	No	Miscellaneous	Non-Friable	4,588 sf		
1	Cafeteria	Floor Tile, 12" x 12", White with Blue	No	Miscellaneous	Non-Friable	4,588 sf		
1	Cafeteria	Interior Door Caulk, Tan	Yes	Miscellaneous	Non-Friable	80 lf	1	Present
1	Cafeteria	Interior Transom Window Glaze, Grey	No	Miscellaneous	Non-Friable	280 lf	2	
1	Cafeteria	Lay-in Ceiling Tile, 2' x 2', Textured	No	Miscellaneous	Friable	4,588 sf		
1	Cafeteria	Tectum Decking	No	Miscellaneous	Non-Friable	4,588 sf		
1	Cafeteria	Tectum Wall Panels	No	Miscellaneous	Non-Friable	2,720 sf		
1	Cafeteria	Tectum Wall Panels Barrier Paper	No	Miscellaneous	Non-Friable	2,720 sf		
1	Cafeteria - Stage	Cinderblock	---	---	---	---		
1	Cafeteria - Stage	Concrete	---	---	---	---		
1	Cafeteria - Stage	Stage Wood Floor	Assumed	Miscellaneous	Non-Friable	840 sf		Present
1	Cafeteria - Stage	Tectum Decking	No	Miscellaneous	Non-Friable	840 sf		
1	Cafeteria - Storage	Cinderblock	---	---	---	---		
1	Cafeteria - Storage	Concrete	---	---	---	---		
1	Cafeteria - Storage	Floor Tile Mastic, 12" x 12", White with Blue	No	Miscellaneous	Non-Friable	220 sf		
1	Cafeteria - Storage	Floor Tile, 12" x 12", White with Blue	No	Miscellaneous	Non-Friable	220 sf		
1	Cafeteria - Storage	Interior Door Caulk, Tan	Yes	Miscellaneous	Non-Friable	80 lf	1	Present
1	Cafeteria - Storage	Packed Pipe Fitting Insulation on Old Fiberglass	Yes	TSI	Friable	2 lf		Present
1	Cafeteria - Storage	Straight Pipe Insulation, Old Fiberglass	No	TSI	Friable	25 lf		
1	Cafeteria - Storage	Tagged Fire Door	Assumed	Miscellaneous	Non-Friable	4 #		Present

TABLE OF HOMOGENEOUS AREAS BY FUNCTIONAL SPACE

Floor	Functional Space	Material Description	ACM	Category	Friable	Quantity	Notes	Status
1	Cafeteria - Storage	Tagged Fire Door Frame	Assumed	Miscellaneous	Non-Friable	2 #		Present
1	Cafeteria - Storage	Tectum Decking	No	Miscellaneous	Non-Friable	220 sf		
1	Cafeteria - Storage Mezzanine	Cinderblock	---	---	---	---		
1	Cafeteria - Storage Mezzanine	Concrete	---	---	---	---		
1	Cafeteria - Storage Mezzanine	HVAC Vibration Dampener, White Cloth	Yes	Miscellaneous	Non-Friable	20 sf		Present
1	Cafeteria - Storage Mezzanine	Packed Pipe Fitting Insulation on Old Fiberglass	Yes	TSI	Friable	20 lf		Present
1	Cafeteria - Storage Mezzanine	Straight Pipe Insulation, Old Fiberglass	No	TSI	Friable	200 lf		
1	Cafeteria - Storage Mezzanine	Tectum Decking	No	Miscellaneous	Non-Friable	1,628 sf		
1	Closet near Exit Door 16	Ceramic Floor	---	---	---	---		
1	Closet near Exit Door 16	Cinderblock	---	---	---	---		
1	Closet near Exit Door 16	Concrete	---	---	---	---		
1	Closet near Exit Door 16	Hard Plaster Ceiling, Smooth, Browncoat	No	Surfacing	Non-Friable	12 sf		
1	Closet near Exit Door 16	Hard Plaster Ceiling, Smooth, Finish coat	No	Surfacing	Non-Friable	12 sf		
1	Closet near Exit Door 16	Interior Door Caulk, Tan	Yes	Miscellaneous	Non-Friable	20 lf	1	Present
1	Conference Room	Adhesive (Glue Pods) Tackboard/Chalkboard	No	Miscellaneous	Non-Friable	100 sf		
1	Conference Room	Cinderblock	---	---	---	---		
1	Conference Room	Concrete	---	---	---	---		
1	Conference Room	Floor Tile Mastic, 9" x 9", Olive	No	Miscellaneous	Non-Friable	264 sf		
1	Conference Room	Floor Tile, 9" x 9", Olive	Yes	Miscellaneous	Non-Friable	264 sf		Present
1	Conference Room	Interior Door Caulk, Tan	Yes	Miscellaneous	Non-Friable	40 lf	1	Present
1	Conference Room	Lay-in Ceiling Tile, 2' x 2', Textured	No	Miscellaneous	Friable	264 sf		
1	Conference Room	Straight Pipe Insulation, Fiberglass	---	---	---	---		
1	Conference Room	Tectum Decking	No	Miscellaneous	Non-Friable	264 sf		
1	Conference Room	Vinyl Sheet Floor Adhesive, Wood Pattern	No	Miscellaneous	Non-Friable	264 sf		
1	Conference Room	Vinyl Sheet Floor, Wood Pattern	No	Miscellaneous	Non-Friable	264 sf		
1	Counseling - Conference Room	Adhesive (Glue Pods) Tackboard/Chalkboard	No	Miscellaneous	Non-Friable	20 sf		
1	Counseling - Conference Room	Carpet Adhesive, Yellow	No	Miscellaneous	Non-Friable	180 sf		
1	Counseling - Conference Room	Cinderblock	---	---	---	---		
1	Counseling - Conference Room	Concrete	---	---	---	---		
1	Counseling - Conference Room	Cove Base Adhesive, 4", Tan	No	Miscellaneous	Non-Friable	30 lf	3	
1	Counseling - Conference Room	Cove Base, 4", Tan	No	Miscellaneous	Non-Friable	30 lf	3	
1	Counseling - Conference Room	Floor Tile Mastic, 9" x 9", Olive	No	Miscellaneous	Non-Friable	180 sf		
1	Counseling - Conference Room	Floor Tile, 9" x 9", Olive	Yes	Miscellaneous	Non-Friable	180 sf		Present
1	Counseling - Conference Room	Hard Plaster Ceiling, Smooth, Browncoat	No	Surfacing	Non-Friable	180 sf		
1	Counseling - Conference Room	Hard Plaster Ceiling, Smooth, Finish coat	No	Surfacing	Non-Friable	180 sf		
1	Counseling - Conference Room	Interior Door Caulk, Tan	Yes	Miscellaneous	Non-Friable	40 lf	1	Present
1	Counseling - Conference Room	Straight Pipe Insulation, Fiberglass	---	---	---	---		
1	Counseling - Conference Room	Tectum Decking	No	Miscellaneous	Non-Friable	180 sf		
1	Counseling - Copy Room	Adhesive (Glue Pods) Tackboard/Chalkboard	No	Miscellaneous	Non-Friable	20 sf		
1	Counseling - Copy Room	Carpet Adhesive, Yellow	No	Miscellaneous	Non-Friable	168 sf		
1	Counseling - Copy Room	Cinderblock	---	---	---	---		
1	Counseling - Copy Room	Concrete	---	---	---	---		
1	Counseling - Copy Room	Cove Base Adhesive, 4", Tan	No	Miscellaneous	Non-Friable	30 lf	3	

TABLE OF HOMOGENEOUS AREAS BY FUNCTIONAL SPACE

Floor	Functional Space	Material Description	ACM	Category	Friable	Quantity	Notes	Status
1	Counseling - Copy Room	Cove Base, 4", Tan	No	Miscellaneous	Non-Friable	30 lf	3	
1	Counseling - Copy Room	Floor Tile Mastic, 9" x 9", Olive	No	Miscellaneous	Non-Friable	168 sf		
1	Counseling - Copy Room	Floor Tile, 9" x 9", Olive	Yes	Miscellaneous	Non-Friable	168 sf		Present
1	Counseling - Copy Room	Hard Plaster Ceiling, Smooth, Browncoat	No	Surfacing	Non-Friable	168 sf		
1	Counseling - Copy Room	Hard Plaster Ceiling, Smooth, Finish coat	No	Surfacing	Non-Friable	168 sf		
1	Counseling - Copy Room	Interior Door Caulk, Tan	Yes	Miscellaneous	Non-Friable	40 lf	1	Present
1	Counseling - Copy Room	Straight Pipe Insulation, Fiberglass	---	---	---	---		
1	Counseling - Copy Room	Tectum Decking	No	Miscellaneous	Non-Friable	168 sf		
1	Counseling - Mens Restroom	Adhesive (Glue Pods) Tackboard/Chalkboard	No	Miscellaneous	Non-Friable	25 sf		
1	Counseling - Mens Restroom	Ceramic Floor	---	---	---	---		
1	Counseling - Mens Restroom	Cinderblock	---	---	---	---		
1	Counseling - Mens Restroom	Concrete	---	---	---	---		
1	Counseling - Mens Restroom	Hard Plaster Ceiling, Smooth, Browncoat	No	Surfacing	Non-Friable	25 sf		
1	Counseling - Mens Restroom	Hard Plaster Ceiling, Smooth, Finish coat	No	Surfacing	Non-Friable	25 sf		
1	Counseling - Mens Restroom	Interior Door Caulk, Tan	Yes	Miscellaneous	Non-Friable	40 lf	1	Present
1	Counseling - Mens Restroom	Straight Pipe Insulation, Fiberglass	---	---	---	---		
1	Counseling - Mens Restroom	Tectum Decking	No	Miscellaneous	Non-Friable	25 sf		
1	Counseling - Office A	Adhesive (Glue Pods) Tackboard/Chalkboard	No	Miscellaneous	Non-Friable	20 sf		
1	Counseling - Office A	Carpet Adhesive, Yellow	No	Miscellaneous	Non-Friable	120 sf		
1	Counseling - Office A	Cinderblock	---	---	---	---		
1	Counseling - Office A	Concrete	---	---	---	---		
1	Counseling - Office A	Exterior Window Caulk, Interior Side, Grey	Yes	Miscellaneous	Non-Friable	40 lf	1	Present
1	Counseling - Office A	Floor Tile Mastic, 9" x 9", Olive	No	Miscellaneous	Non-Friable	120 sf		
1	Counseling - Office A	Floor Tile, 9" x 9", Olive	Yes	Miscellaneous	Non-Friable	120 sf		Present
1	Counseling - Office A	Hard Plaster Ceiling, Smooth, Browncoat	No	Surfacing	Non-Friable	120 sf		
1	Counseling - Office A	Hard Plaster Ceiling, Smooth, Finish coat	No	Surfacing	Non-Friable	120 sf		
1	Counseling - Office A	Interior Door Caulk, Tan	Yes	Miscellaneous	Non-Friable	40 lf	1	Present
1	Counseling - Office A	Straight Pipe Insulation, Fiberglass	---	---	---	---		
1	Counseling - Office A	Tectum Decking	No	Miscellaneous	Non-Friable	180 sf		
1	Counseling - Office B	Adhesive (Glue Pods) Tackboard/Chalkboard	No	Miscellaneous	Non-Friable	20 sf		
1	Counseling - Office B	Carpet Adhesive, Yellow	No	Miscellaneous	Non-Friable	120 sf		
1	Counseling - Office B	Cinderblock	---	---	---	---		
1	Counseling - Office B	Concrete	---	---	---	---		
1	Counseling - Office B	Exterior Window Caulk, Interior Side, Grey	Yes	Miscellaneous	Non-Friable	40 lf	1	Present
1	Counseling - Office B	Floor Tile Mastic, 9" x 9", Olive	No	Miscellaneous	Non-Friable	120 sf		
1	Counseling - Office B	Floor Tile, 9" x 9", Olive	Yes	Miscellaneous	Non-Friable	120 sf		Present
1	Counseling - Office B	Hard Plaster Ceiling, Smooth, Browncoat	No	Surfacing	Non-Friable	120 sf		
1	Counseling - Office B	Hard Plaster Ceiling, Smooth, Finish coat	No	Surfacing	Non-Friable	120 sf		
1	Counseling - Office B	Interior Door Caulk, Tan	Yes	Miscellaneous	Non-Friable	40 lf	1	Present
1	Counseling - Office B	Straight Pipe Insulation, Fiberglass	---	---	---	---		
1	Counseling - Office B	Tectum Decking	No	Miscellaneous	Non-Friable	180 sf		
1	Counseling - Office C	Adhesive (Glue Pods) Tackboard/Chalkboard	No	Miscellaneous	Non-Friable	20 sf		
1	Counseling - Office C	Carpet Adhesive, Yellow	No	Miscellaneous	Non-Friable	120 sf		

TABLE OF HOMOGENEOUS AREAS BY FUNCTIONAL SPACE

Floor	Functional Space	Material Description	ACM	Category	Friable	Quantity	Notes	Status
1	Counseling - Office C	Cinderblock	---	---	---	---		
1	Counseling - Office C	Concrete	---	---	---	---		
1	Counseling - Office C	Exterior Window Caulk, Interior Side, Grey	Yes	Miscellaneous	Non-Friable	40 lf	1	Present
1	Counseling - Office C	Floor Tile Mastic, 9" x 9", Olive	No	Miscellaneous	Non-Friable	120 sf		
1	Counseling - Office C	Floor Tile, 9" x 9", Olive	Yes	Miscellaneous	Non-Friable	120 sf		Present
1	Counseling - Office C	Hard Plaster Ceiling, Smooth, Browncoat	No	Surfacing	Non-Friable	120 sf		
1	Counseling - Office C	Hard Plaster Ceiling, Smooth, Finish coat	No	Surfacing	Non-Friable	120 sf		
1	Counseling - Office C	Interior Door Caulk, Tan	Yes	Miscellaneous	Non-Friable	40 lf	1	Present
1	Counseling - Office C	Straight Pipe Insulation, Fiberglass	---	---	---	---		
1	Counseling - Office C	Tectum Decking	No	Miscellaneous	Non-Friable	180 sf		
1	Counseling - Womens Restroom	Adhesive (Glue Pods) Tackboard/Chalkboard	No	Miscellaneous	Non-Friable	25 sf		
1	Counseling - Womens Restroom	Ceramic Floor	---	---	---	---		
1	Counseling - Womens Restroom	Cinderblock	---	---	---	---		
1	Counseling - Womens Restroom	Concrete	---	---	---	---		
1	Counseling - Womens Restroom	Hard Plaster Ceiling, Smooth, Browncoat	No	Surfacing	Non-Friable	25 sf		
1	Counseling - Womens Restroom	Hard Plaster Ceiling, Smooth, Finish coat	No	Surfacing	Non-Friable	25 sf		
1	Counseling - Womens Restroom	Interior Door Caulk, Tan	Yes	Miscellaneous	Non-Friable	40 lf	1	Present
1	Counseling - Womens Restroom	Straight Pipe Insulation, Fiberglass	---	---	---	---		
1	Counseling - Womens Restroom	Tectum Decking	No	Miscellaneous	Non-Friable	25 sf		
1	Counseling Reception	Adhesive (Glue Pods) Tackboard/Chalkboard	No	Miscellaneous	Non-Friable	80 sf		
1	Counseling Reception	Cinderblock	---	---	---	---		
1	Counseling Reception	Concrete	---	---	---	---		
1	Counseling Reception	Exterior Window Caulk, Interior Side, Grey	Yes	Miscellaneous	Non-Friable	40 lf	1	Present
1	Counseling Reception	Floor Tile Mastic, 12" x 12", Tan Mottled	No	Miscellaneous	Non-Friable	920 sf		
1	Counseling Reception	Floor Tile, 12" x 12", Tan Mottled	No	Miscellaneous	Non-Friable	920 sf		
1	Counseling Reception	Interior Door Caulk, Tan	Yes	Miscellaneous	Non-Friable	40 lf	1	Present
1	Counseling Reception	Lay-in Ceiling Tile, 2' x 2', Textured	No	Miscellaneous	Friable	920 sf		
1	Counseling Reception	Straight Pipe Insulation, Fiberglass	---	---	---	---		
1	Counseling Reception	Tectum Decking	No	Miscellaneous	Non-Friable	920 sf		
1	Custodial Closet near Exit Door 16	Cinderblock	---	---	---	---		
1	Custodial Closet near Exit Door 16	Concrete	---	---	---	---		
1	Custodial Closet near Exit Door 16	Hard Plaster Ceiling, Smooth, Browncoat	No	Surfacing	Non-Friable	72 sf		
1	Custodial Closet near Exit Door 16	Hard Plaster Ceiling, Smooth, Finish coat	No	Surfacing	Non-Friable	72 sf		
1	Custodial Closet near Exit Door 16	Interior Door Caulk, Tan	Yes	Miscellaneous	Non-Friable	20 lf	1	Present
1	Custodial Closet near Exit Door 16	Packed Pipe Fitting Insulation on Old Fiberglass	Yes	TSI	Friable	10 lf		Present
1	Custodial Closet near Exit Door 16	Straight Pipe Insulation, Old Fiberglass	No	TSI	Friable	20 lf		
1	Custodial Storage near Staff Workroom	Adhesive (Glue Pods) Tackboard/Chalkboard	No	Miscellaneous	Non-Friable	40 sf		
1	Custodial Storage near Staff Workroom	Cinderblock	---	---	---	---		
1	Custodial Storage near Staff Workroom	Concrete	---	---	---	---		
1	Custodial Storage near Staff Workroom	Exterior Door Caulk, Interior Side, Grey	No	Miscellaneous	Non-Friable	30 lf	1	
1	Custodial Storage near Staff Workroom	Interior Door Caulk, Tan	Yes	Miscellaneous	Non-Friable	30 lf	1	Present
1	Custodial Storage near Staff Workroom	Packed Pipe Fitting Insulation on Old Fiberglass	Yes	TSI	Friable	10 lf		Present
1	Custodial Storage near Staff Workroom	Sink Undercoating, White	No	Miscellaneous	Non-Friable	1 #		

TABLE OF HOMOGENEOUS AREAS BY FUNCTIONAL SPACE

Floor	Functional Space	Material Description	ACM	Category	Friable	Quantity	Notes	Status
1	Custodial Storage near Staff Workroom	Straight Pipe Insulation, Fiberglass	---	---	---	---		
1	Custodial Storage near Staff Workroom	Straight Pipe Insulation, Old Fiberglass	No	TSI	Friable	100 lf		
1	Custodial Storage near Staff Workroom	Tectum Decking	No	Miscellaneous	Non-Friable	784 sf		
1	Custodian Closet by Main Office	Cinderblock	---	---	---	---		
1	Custodian Closet by Main Office	Concrete	---	---	---	---		
1	Custodian Closet by Main Office	Hard Plaster Ceiling, Smooth, Browncoat	No	Surfacing	Non-Friable	96 sf		
1	Custodian Closet by Main Office	Hard Plaster Ceiling, Smooth, Finish coat	No	Surfacing	Non-Friable	96 sf		
1	Custodian Closet by Main Office	Interior Door Caulk, Tan	Yes	Miscellaneous	Non-Friable	20 lf	1	Present
1	Custodian Closet by Main Office	Tagged Fire Door	Assumed	Miscellaneous	Non-Friable	1 #		Present
1	Custodian Closet by Main Office	Tagged Fire Door Frame	Assumed	Miscellaneous	Non-Friable	1 #		Present
1	Electrical Room / Storage	Cinderblock	---	---	---	---		
1	Electrical Room / Storage	Concrete	---	---	---	---		
1	Electrical Room / Storage	Exterior Door Caulk, Interior Side, Grey	No	Miscellaneous	Non-Friable	30 lf	1	
1	Electrical Room / Storage	Interior Door Caulk, Tan	Yes	Miscellaneous	Non-Friable	20 lf	1	Present
1	Electrical Room / Storage	Tectum Decking	No	Miscellaneous	Non-Friable	312 sf		
1	Girls Locker Room	Ceramic Floor	---	---	---	---		
1	Girls Locker Room	Cinderblock	---	---	---	---		
1	Girls Locker Room	Concrete	---	---	---	---		
1	Girls Locker Room	Exterior Door Caulk, Interior Side, Grey	No	Miscellaneous	Non-Friable	20 lf	1	
1	Girls Locker Room	Hard Plaster Ceiling, Smooth, Browncoat	No	Surfacing	Non-Friable	2,320 sf		
1	Girls Locker Room	Hard Plaster Ceiling, Smooth, Finish coat	No	Surfacing	Non-Friable	2,320 sf		
1	Girls Locker Room	Interior Door Caulk, Tan	Yes	Miscellaneous	Non-Friable	40 lf	1	Present
1	Girls Locker Room - Custodial Closet	Cinderblock	---	---	---	---		
1	Girls Locker Room - Custodial Closet	Concrete	---	---	---	---		
1	Girls Locker Room - Custodial Closet	Hard Plaster Ceiling, Smooth, Browncoat	No	Surfacing	Non-Friable	48 sf		
1	Girls Locker Room - Custodial Closet	Hard Plaster Ceiling, Smooth, Finish coat	No	Surfacing	Non-Friable	48 sf		
1	Girls Locker Room - Custodial Closet	Interior Door Caulk, Tan	Yes	Miscellaneous	Non-Friable	20 lf	1	Present
1	Girls Locker Room - Custodial Closet	Tagged Fire Door	Assumed	Miscellaneous	Non-Friable	1 #		Present
1	Girls Locker Room - Custodial Closet	Tagged Fire Door Frame	Assumed	Miscellaneous	Non-Friable	1 #		Present
1	Girls Locker Room - Office	Ceramic Floor	---	---	---	---		
1	Girls Locker Room - Office	Cinderblock	---	---	---	---		
1	Girls Locker Room - Office	Concrete	---	---	---	---		
1	Girls Locker Room - Office	Hard Plaster Ceiling, Smooth, Browncoat	No	Surfacing	Non-Friable	192 sf		
1	Girls Locker Room - Office	Hard Plaster Ceiling, Smooth, Finish coat	No	Surfacing	Non-Friable	192 sf		
1	Girls Locker Room - Office	Interior Door Caulk, Tan	Yes	Miscellaneous	Non-Friable	40 lf	1	Present
1	Girls Locker Room - Office	Interior Window Caulk, Tan	Yes	Miscellaneous	Non-Friable	120 lf	1	Present
1	Girls Locker Room - Office	Interior Window Glaze, Grey	Yes	Miscellaneous	Non-Friable	240 lf	2	Present
1	Girls Locker Room - Office Restroom	Ceramic Floor	---	---	---	---		
1	Girls Locker Room - Office Restroom	Cinderblock	---	---	---	---		
1	Girls Locker Room - Office Restroom	Concrete	---	---	---	---		
1	Girls Locker Room - Office Restroom	Hard Plaster Ceiling, Smooth, Browncoat	No	Surfacing	Non-Friable	60 sf		
1	Girls Locker Room - Office Restroom	Hard Plaster Ceiling, Smooth, Finish coat	No	Surfacing	Non-Friable	60 sf		
1	Girls Locker Room - Office Restroom	Interior Door Caulk, Tan	Yes	Miscellaneous	Non-Friable	20 lf	1	Present

TABLE OF HOMOGENEOUS AREAS BY FUNCTIONAL SPACE

Floor	Functional Space	Material Description	ACM	Category	Friable	Quantity	Notes	Status
1	Girls Restroom by Main Office	Ceramic Floor	---	---	---	---		
1	Girls Restroom by Main Office	Cinderblock	---	---	---	---		
1	Girls Restroom by Main Office	Concrete	---	---	---	---		
1	Girls Restroom by Main Office	Hard Plaster Ceiling, Smooth, Browncoat	No	Surfacing	Non-Friable	144 sf		
1	Girls Restroom by Main Office	Hard Plaster Ceiling, Smooth, Finish coat	No	Surfacing	Non-Friable	144 sf		
1	Girls Restroom by Main Office	Interior Door Caulk, Tan	Yes	Miscellaneous	Non-Friable	20 lf	1	Present
1	Gymnasium	Cinderblock	---	---	---	---		
1	Gymnasium	Concrete	---	---	---	---		
1	Gymnasium	Gymnasium Wood Floor	Assumed	Miscellaneous	Non-Friable	8,000 sf		Present
1	Gymnasium	Interior Door Caulk, Tan	Yes	Miscellaneous	Non-Friable	160 lf	1	Present
1	Gymnasium	Metal Corner Covebase, 4"	---	---	---	---	3	
1	Gymnasium	Packed Pipe Fitting Insulation on Old Fiberglass	Yes	TSI	Friable	4 lf		Present
1	Gymnasium	Partition Wall	No	Miscellaneous	Non-Friable	1,000 sf		
1	Gymnasium	Partition Wall, Wall Paper	No	Miscellaneous	Non-Friable	1,000 sf		
1	Gymnasium	Straight Pipe Insulation, Old Fiberglass	No	TSI	Friable	150 lf		
1	Gymnasium	Tagged Fire Door	Assumed	Miscellaneous	Non-Friable	8 #		Present
1	Gymnasium	Tagged Fire Door Frame	Assumed	Miscellaneous	Non-Friable	5 #		Present
1	Gymnasium	Tectum Decking	No	Miscellaneous	Non-Friable	8,000 sf		
1	Gymnasium	Tectum Wall Panels	No	Miscellaneous	Non-Friable	3,000 sf		
1	Gymnasium	Tectum Wall Panels Barrier Paper	No	Miscellaneous	Non-Friable	3,000 sf		
1	Gymnasium Net Storage	Cinderblock	---	---	---	---		
1	Gymnasium Net Storage	Concrete	---	---	---	---		
1	Gymnasium Net Storage	Hard Plaster Ceiling, Smooth, Browncoat	No	Surfacing	Non-Friable	168 sf		
1	Gymnasium Net Storage	Hard Plaster Ceiling, Smooth, Finish coat	No	Surfacing	Non-Friable	168 sf		
1	Gymnasium Net Storage	Interior Door Caulk, Tan	Yes	Miscellaneous	Non-Friable	40 lf	1	Present
1	Gymnasium Net Storage	Tagged Fire Door	Assumed	Miscellaneous	Non-Friable	2 #		Present
1	Gymnasium Net Storage	Tagged Fire Door Frame	Assumed	Miscellaneous	Non-Friable	1 #		Present
1	Gymnasium Sport Storage	Cinderblock	---	---	---	---		
1	Gymnasium Sport Storage	Concrete	---	---	---	---		
1	Gymnasium Sport Storage	Hard Plaster Ceiling, Smooth, Browncoat	No	Surfacing	Non-Friable	256 sf		
1	Gymnasium Sport Storage	Hard Plaster Ceiling, Smooth, Finish coat	No	Surfacing	Non-Friable	256 sf		
1	Gymnasium Sport Storage	Interior Door Caulk, Tan	Yes	Miscellaneous	Non-Friable	40 lf	1	Present
1	Gymnasium Sport Storage	Tagged Fire Door	Assumed	Miscellaneous	Non-Friable	2 #		Present
1	Gymnasium Sport Storage	Tagged Fire Door Frame	Assumed	Miscellaneous	Non-Friable	1 #		Present
1	Gymnasium Storage	Cinderblock	---	---	---	---		
1	Gymnasium Storage	Concrete	---	---	---	---		
1	Gymnasium Storage	Hard Plaster Ceiling, Smooth, Browncoat	No	Surfacing	Non-Friable	408 sf		
1	Gymnasium Storage	Hard Plaster Ceiling, Smooth, Finish coat	No	Surfacing	Non-Friable	408 sf		
1	Gymnasium Storage	Interior Door Caulk, Tan	Yes	Miscellaneous	Non-Friable	60 lf	1	Present
1	Gymnasium Storage	Unknown, Floor Tile	Yes	Miscellaneous	Non-Friable	408 sf		Present
1	Gymnasium Storage	Unknown, Floor Tile Mastic	No	Miscellaneous	Non-Friable	408 sf		
1	Head End Room	Cinderblock	---	---	---	---		
1	Head End Room	Concrete	---	---	---	---		

TABLE OF HOMOGENEOUS AREAS BY FUNCTIONAL SPACE

Floor	Functional Space	Material Description	ACM	Category	Friable	Quantity	Notes	Status
1	Head End Room	Floor Tile Mastic, 9" x 9", Olive	No	Miscellaneous	Non-Friable	264 sf		
1	Head End Room	Floor Tile, 9" x 9", Olive	Yes	Miscellaneous	Non-Friable	264 sf		Present
1	Head End Room	Interior Door Caulk, Tan	Yes	Miscellaneous	Non-Friable	20 lf	1	Present
1	Head End Room	Lay-in Ceiling Tile, 2' x 2', Textured	No	Miscellaneous	Friable	364 sf		
1	Head End Room	Straight Pipe Insulation, Fiberglass	---	---	---	---		
1	Head End Room	Tectum Decking	No	Miscellaneous	Non-Friable	364 sf		
1	Kitchen - Custodial Closet	Ceramic Floor	---	---	---	---		
1	Kitchen - Custodial Closet	Cinderblock	---	---	---	---		
1	Kitchen - Custodial Closet	Concrete	---	---	---	---		
1	Kitchen - Custodial Closet	Hard Plaster Ceiling, Smooth, Browncoat	No	Surfacing	Non-Friable	60 sf		
1	Kitchen - Custodial Closet	Hard Plaster Ceiling, Smooth, Finish coat	No	Surfacing	Non-Friable	60 sf		
1	Kitchen - Custodial Closet	Interior Door Caulk, Tan	Yes	Miscellaneous	Non-Friable	20 lf	1	Present
1	Kitchen - Food Storage	Cinderblock	---	---	---	---		
1	Kitchen - Food Storage	Concrete	---	---	---	---		
1	Kitchen - Food Storage	Floor Tile Mastic, 12" x 12", Blue Mottled	No	Miscellaneous	Non-Friable	320 sf		
1	Kitchen - Food Storage	Floor Tile, 12" x 12", Blue Mottled	No	Miscellaneous	Non-Friable	320 sf		
1	Kitchen - Food Storage	Hard Plaster Ceiling, Smooth, Browncoat	No	Surfacing	Non-Friable	320 sf		
1	Kitchen - Food Storage	Hard Plaster Ceiling, Smooth, Finish coat	No	Surfacing	Non-Friable	320 sf		
1	Kitchen - Food Storage	Interior Door Caulk, Tan	Yes	Miscellaneous	Non-Friable	40 lf	1	Present
1	Kitchen - Food Storage	Tagged Fire Door	Assumed	Miscellaneous	Non-Friable	2 #		Present
1	Kitchen - Food Storage	Tagged Fire Door Frame	Assumed	Miscellaneous	Non-Friable	1 #		Present
1	Kitchen - Laundry Room	Ceramic Floor	---	---	---	---		
1	Kitchen - Laundry Room	Cinderblock	---	---	---	---		
1	Kitchen - Laundry Room	Concrete	---	---	---	---		
1	Kitchen - Laundry Room	Interior Door Caulk, Tan	Yes	Miscellaneous	Non-Friable	20 lf	1	Present
1	Kitchen - Laundry Room	Lay-in Ceiling Tile, 2' x 2', Drywall	No	Miscellaneous	Friable	220 sf		
1	Kitchen - Laundry Room	Tectum Decking	No	Miscellaneous	Non-Friable	220 sf		
1	Kitchen - Restroom	Ceramic Floor	---	---	---	---		
1	Kitchen - Restroom	Cinderblock	---	---	---	---		
1	Kitchen - Restroom	Concrete	---	---	---	---		
1	Kitchen - Restroom	Hard Plaster Ceiling, Smooth, Browncoat	No	Surfacing	Non-Friable	112 sf		
1	Kitchen - Restroom	Hard Plaster Ceiling, Smooth, Finish coat	No	Surfacing	Non-Friable	112 sf		
1	Kitchen - Restroom	Interior Door Caulk, Tan	Yes	Miscellaneous	Non-Friable	20 lf	1	Present
1	Kitchen Hallway	Cinderblock	---	---	---	---		
1	Kitchen Hallway	Concrete	---	---	---	---		
1	Kitchen Hallway	Lay-in Ceiling Tile, 2' x 2', Textured	No	Miscellaneous	Friable	336 sf		
1	Kitchen Hallway	Tectum Decking	No	Miscellaneous	Non-Friable	336 sf		
1	Kitchen Hallway	Terrazzo Flooring	---	---	---	---		
1	Library	Carpet Adhesive, Yellow	No	Miscellaneous	Non-Friable	2,556 sf		
1	Library	Cinderblock	---	---	---	---		
1	Library	Concrete	---	---	---	---		
1	Library	Drywall	No	Miscellaneous	Non-Friable	300 sf		
1	Library	Drywall Mud	Yes	Miscellaneous	Non-Friable	300 sf		Present

TABLE OF HOMOGENEOUS AREAS BY FUNCTIONAL SPACE

Floor	Functional Space	Material Description	ACM	Category	Friable	Quantity	Notes	Status
1	Library	Drywall Tape	No	Miscellaneous	Non-Friable	300 sf		
1	Library	Floor Tile Mastic, 9" x 9", Olive	No	Miscellaneous	Non-Friable	2,556 sf		
1	Library	Floor Tile, 9" x 9", Olive	Yes	Miscellaneous	Non-Friable	2,556 sf		Present
1	Library	Interior Door Caulk, Tan	Yes	Miscellaneous	Non-Friable	140 lf	1	Present
1	Library	Interior Transom Window Glaze, Grey	No	Miscellaneous	Non-Friable	30 lf	2	
1	Library	Lay-in Ceiling Tile, 2' x 2', Textured	No	Miscellaneous	Friable	2,556 sf		
1	Library	Straight Pipe Insulation, Fiberglass	---	---	---	---		
1	Library	Tectum Decking	No	Miscellaneous	Non-Friable	2,556 sf		
1	Library	Tectum Wall Panels	No	Miscellaneous	Non-Friable	624 sf		
1	Library - Room A	Carpet Adhesive, Yellow	No	Miscellaneous	Non-Friable	64 sf		
1	Library - Room A	Cinderblock	---	---	---	---		
1	Library - Room A	Concrete	---	---	---	---		
1	Library - Room A	Interior Door Caulk, Tan	Yes	Miscellaneous	Non-Friable	20 lf	1	Present
1	Library - Room A	Lay-in Ceiling Tile, 2' x 2', Textured	No	Miscellaneous	Friable	64 sf		
1	Library - Room A	Straight Pipe Insulation, Fiberglass	---	---	---	---		
1	Library - Room A	Tectum Decking	No	Miscellaneous	Non-Friable	64 sf		
1	Library - Room B	Carpet Adhesive, Yellow	No	Miscellaneous	Non-Friable	64 sf		
1	Library - Room B	Cinderblock	---	---	---	---		
1	Library - Room B	Concrete	---	---	---	---		
1	Library - Room B	Interior Door Caulk, Tan	Yes	Miscellaneous	Non-Friable	20 lf	1	Present
1	Library - Room B	Lay-in Ceiling Tile, 2' x 2', Textured	No	Miscellaneous	Friable	64 sf		
1	Library - Room B	Straight Pipe Insulation, Fiberglass	---	---	---	---		
1	Library - Room B	Tectum Decking	No	Miscellaneous	Non-Friable	64 sf		
1	Library - TV Room	Carpet Adhesive, Yellow	No	Miscellaneous	Non-Friable	56 sf		
1	Library - TV Room	Cinderblock	---	---	---	---		
1	Library - TV Room	Concrete	---	---	---	---		
1	Library - TV Room	Interior Door Caulk, Tan	Yes	Miscellaneous	Non-Friable	20 lf	1	Present
1	Library - TV Room	Lay-in Ceiling Tile, 2' x 2', Textured	No	Miscellaneous	Friable	56 sf		
1	Library - TV Room	Straight Pipe Insulation, Fiberglass	---	---	---	---		
1	Library - TV Room	Tectum Decking	No	Miscellaneous	Non-Friable	56 sf		
1	Library Conference Room	Carpet Adhesive, Yellow	No	Miscellaneous	Non-Friable	110 sf		
1	Library Conference Room	Cinderblock	---	---	---	---		
1	Library Conference Room	Concrete	---	---	---	---		
1	Library Conference Room	Floor Tile Mastic, 9" x 9", Olive	No	Miscellaneous	Non-Friable	110 sf		
1	Library Conference Room	Floor Tile, 9" x 9", Olive	Yes	Miscellaneous	Non-Friable	110 sf		Present
1	Library Conference Room	Interior Door Caulk, Tan	Yes	Miscellaneous	Non-Friable	60 lf	1	Present
1	Library Conference Room	Interior Transom Window Glaze, Grey	No	Miscellaneous	Non-Friable	30 lf	2	
1	Library Conference Room	Interior Window Glaze, Grey	Yes	Miscellaneous	Non-Friable	50 lf	2	Present
1	Library Conference Room	Lay-in Ceiling Tile, 2' x 2', Textured	No	Miscellaneous	Friable	110 sf		
1	Library Conference Room	Straight Pipe Insulation, Fiberglass	---	---	---	---		
1	Library Conference Room	Tectum Decking	No	Miscellaneous	Non-Friable	110 sf		
1	Library Offices	Adhesive (Glue Pods) Tackboard/Chalkboard	No	Miscellaneous	Non-Friable	20 sf		
1	Library Offices	Carpet Adhesive, Yellow	No	Miscellaneous	Non-Friable	264 sf		

TABLE OF HOMOGENEOUS AREAS BY FUNCTIONAL SPACE

Floor	Functional Space	Material Description	ACM	Category	Friable	Quantity	Notes	Status
1	Library Offices	Cinderblock	---	---	---	---		
1	Library Offices	Concrete	---	---	---	---		
1	Library Offices	Floor Tile Mastic, 9" x 9", Olive	No	Miscellaneous	Non-Friable	264 sf		
1	Library Offices	Floor Tile, 9" x 9", Olive	Yes	Miscellaneous	Non-Friable	264 sf		Present
1	Library Offices	Interior Door Caulk, Tan	Yes	Miscellaneous	Non-Friable	80 lf	1	Present
1	Library Offices	Interior Transom Window Glaze, Grey	No	Miscellaneous	Non-Friable	40 lf	2	
1	Library Offices	Lay-in Ceiling Tile, 2' x 2', Textured	No	Miscellaneous	Friable	264 sf		
1	Library Offices	Sink Undercoating, Green	No	Miscellaneous	Non-Friable	1 #		
1	Library Offices	Straight Pipe Insulation, Fiberglass	---	---	---	---		
1	Library Offices	Tectum Decking	No	Miscellaneous	Non-Friable	264 sf		
1	Main Office	Adhesive (Glue Pods) Tackboard/Chalkboard	No	Miscellaneous	Non-Friable	10 sf		
1	Main Office	Cinderblock	---	---	---	---		
1	Main Office	Concrete	---	---	---	---		
1	Main Office	Cove Base Adhesive, 4", Tan	No	Miscellaneous	Non-Friable	36 lf	3	
1	Main Office	Cove Base, 4", Tan	No	Miscellaneous	Non-Friable	36 lf	3	
1	Main Office	Exterior Window Caulk, Interior Side, Grey	Yes	Miscellaneous	Non-Friable	30 lf	1	Present
1	Main Office	Floor Tile Mastic, 12" x 12", Tan Mottled	No	Miscellaneous	Non-Friable	270 sf		
1	Main Office	Floor Tile Mastic, 9" x 9", Olive	No	Miscellaneous	Non-Friable	270 sf		
1	Main Office	Floor Tile, 12" x 12", Tan Mottled	No	Miscellaneous	Non-Friable	270 sf		
1	Main Office	Floor Tile, 9" x 9", Olive	Yes	Miscellaneous	Non-Friable	270 sf		Present
1	Main Office	Interior Door Caulk, Tan	Yes	Miscellaneous	Non-Friable	40 lf	1	Present
1	Main Office	Interior Transom Window Glaze, Grey	No	Miscellaneous	Non-Friable	190 lf	2	
1	Main Office	Interior Window Caulk, Tan	Yes	Miscellaneous	Non-Friable	80 lf	1	Present
1	Main Office	Interior Window Glaze, Grey	Yes	Miscellaneous	Non-Friable	160 lf	2	Present
1	Main Office	Lay-in Ceiling Tile, 2' x 2', Textured	No	Miscellaneous	Friable	540 sf		
1	Main Office	Straight Pipe Insulation, Fiberglass	---	---	---	---		
1	Main Office	Tectum Decking	No	Miscellaneous	Non-Friable	540 sf		
1	Main Office	Vinyl Sheet Floor Adhesive, Wood Pattern	No	Miscellaneous	Non-Friable	270 sf		
1	Main Office	Vinyl Sheet Floor, Wood Pattern	No	Miscellaneous	Non-Friable	270 sf		
1	Main Office Closet A	Cinderblock	---	---	---	---		
1	Main Office Closet A	Concrete	---	---	---	---		
1	Main Office Closet A	Floor Tile Mastic, 9" x 9", Olive	No	Miscellaneous	Non-Friable	16 sf		
1	Main Office Closet A	Floor Tile, 9" x 9", Olive	Yes	Miscellaneous	Non-Friable	16 sf		Present
1	Main Office Closet A	Hard Plaster Ceiling, Smooth, Browncoat	No	Surfacing	Non-Friable	16 sf		
1	Main Office Closet A	Hard Plaster Ceiling, Smooth, Finish coat	No	Surfacing	Non-Friable	16 sf		
1	Main Office Closet A	Interior Door Caulk, Tan	Yes	Miscellaneous	Non-Friable	16 lf	1	Present
1	Main Office Closet A	Straight Pipe Insulation, Fiberglass	---	---	---	---		
1	Main Office Closet A	Tectum Decking	No	Miscellaneous	Non-Friable	16 sf		
1	Main Office Closet A	Vinyl Sheet Floor Adhesive, Wood Pattern	No	Miscellaneous	Non-Friable	16 sf		
1	Main Office Closet A	Vinyl Sheet Floor, Wood Pattern	No	Miscellaneous	Non-Friable	16 sf		
1	Main Office Closet B	Cinderblock	---	---	---	---		
1	Main Office Closet B	Concrete	---	---	---	---		
1	Main Office Closet B	Floor Tile Mastic, 12" x 12", Tan Mottled	No	Miscellaneous	Non-Friable	40 sf		

TABLE OF HOMOGENEOUS AREAS BY FUNCTIONAL SPACE

Floor	Functional Space	Material Description	ACM	Category	Friable	Quantity	Notes	Status
1	Main Office Closet B	Floor Tile, 12" x 12", Tan Mottled	No	Miscellaneous	Non-Friable	40 sf		
1	Main Office Closet B	Hard Plaster Ceiling, Smooth, Browncoat	No	Surfacing	Non-Friable	40 sf		
1	Main Office Closet B	Hard Plaster Ceiling, Smooth, Finish coat	No	Surfacing	Non-Friable	40 sf		
1	Main Office Closet B	Interior Door Caulk, Tan	Yes	Miscellaneous	Non-Friable	20 lf	1	Present
1	Main Office Closet B	Straight Pipe Insulation, Fiberglass	---	---	---	---		
1	Main Office Closet B	Tectum Decking	No	Miscellaneous	Non-Friable	40 sf		
1	Main Office Storage	Cinderblock	---	---	---	---		
1	Main Office Storage	Concrete	---	---	---	---		
1	Main Office Storage	Floor Tile Mastic, 9" x 9", Olive	No	Miscellaneous	Non-Friable	72 sf		
1	Main Office Storage	Floor Tile, 9" x 9", Olive	Yes	Miscellaneous	Non-Friable	72 sf		Present
1	Main Office Storage	Interior Door Caulk, Tan	Yes	Miscellaneous	Non-Friable	20 lf	1	Present
1	Main Office Storage	Lay-in Ceiling Tile, 2' x 2', Textured	No	Miscellaneous	Friable	72 sf		
1	Main Office Storage	Straight Pipe Insulation, Fiberglass	---	---	---	---		
1	Main Office Storage	Tectum Decking	No	Miscellaneous	Non-Friable	72 sf		
1	Media Room	Adhesive (Glue Pods) Tackboard/Chalkboard	No	Miscellaneous	Non-Friable	140 sf		
1	Media Room	Cinderblock	---	---	---	---		
1	Media Room	Concrete	---	---	---	---		
1	Media Room	Floor Tile Mastic, 12" x 12", Tan Mottled	No	Miscellaneous	Non-Friable	374 sf		
1	Media Room	Floor Tile, 12" x 12", Tan Mottled	No	Miscellaneous	Non-Friable	374 sf		
1	Media Room	Interior Door Caulk, Tan	Yes	Miscellaneous	Non-Friable	20 lf	1	Present
1	Media Room	Lay-in Ceiling Tile, 2' x 2', Textured	No	Miscellaneous	Friable	374 sf		
1	Media Room	Straight Pipe Insulation, Fiberglass	---	---	---	---		
1	Media Room	Tectum Decking	No	Miscellaneous	Non-Friable	374 sf		
1	Mens Restroom	Ceramic Floor	---	---	---	---		
1	Mens Restroom	Cinderblock	---	---	---	---		
1	Mens Restroom	Concrete	---	---	---	---		
1	Mens Restroom	Hard Plaster Ceiling, Smooth, Browncoat	No	Surfacing	Non-Friable	36 sf		
1	Mens Restroom	Hard Plaster Ceiling, Smooth, Finish coat	No	Surfacing	Non-Friable	36 sf		
1	Mens Restroom	Interior Door Caulk, Tan	Yes	Miscellaneous	Non-Friable	20 lf	1	Present
1	Mens Restroom	Straight Pipe Insulation, Fiberglass	---	---	---	---		
1	Mens Restroom	Tectum Decking	No	Miscellaneous	Non-Friable	36 sf		
1	Office by Door 10	Carpet Adhesive, Yellow	No	Miscellaneous	Non-Friable	96 sf		
1	Office by Door 10	Cinderblock	---	---	---	---		
1	Office by Door 10	Concrete	---	---	---	---		
1	Office by Door 10	Hard Plaster Ceiling, Smooth, Browncoat	No	Surfacing	Non-Friable	96 sf		
1	Office by Door 10	Hard Plaster Ceiling, Smooth, Finish coat	No	Surfacing	Non-Friable	96 sf		
1	Office by Door 10	Interior Door Caulk, Tan	Yes	Miscellaneous	Non-Friable	20 lf	1	Present
1	Office by Door 10	Tagged Fire Door	Assumed	Miscellaneous	Non-Friable	1 #		Present
1	Office by Door 10	Tagged Fire Door Frame	Assumed	Miscellaneous	Non-Friable	1 #		Present
1	Principals Office	Adhesive (Glue Pods) Tackboard/Chalkboard	No	Miscellaneous	Non-Friable	50 sf		
1	Principals Office	Cinderblock	---	---	---	---		
1	Principals Office	Concrete	---	---	---	---		
1	Principals Office	Exterior Window Caulk, Interior Side, Grey	Yes	Miscellaneous	Non-Friable	30 lf	1	Present

TABLE OF HOMOGENEOUS AREAS BY FUNCTIONAL SPACE

Floor	Functional Space	Material Description	ACM	Category	Friable	Quantity	Notes	Status
1	Principals Office	Floor Tile Mastic, 9" x 9", Olive	No	Miscellaneous	Non-Friable	192 sf		
1	Principals Office	Floor Tile, 9" x 9", Olive	Yes	Miscellaneous	Non-Friable	192 sf		Present
1	Principals Office	Interior Door Caulk, Tan	Yes	Miscellaneous	Non-Friable	60 lf	1	Present
1	Principals Office	Lay-in Ceiling Tile, 2' x 2', Textured	No	Miscellaneous	Friable	192 sf		
1	Principals Office	Straight Pipe Insulation, Fiberglass	---	---	---	---		
1	Principals Office	Tectum Decking	No	Miscellaneous	Non-Friable	192 sf		
1	Principals Office	Vinyl Sheet Floor Adhesive, Wood Pattern	No	Miscellaneous	Non-Friable	192 sf		
1	Principals Office	Vinyl Sheet Floor, Wood Pattern	No	Miscellaneous	Non-Friable	192 sf		
1	Reading Resource Room	Adhesive (Glue Pods) Tackboard/Chalkboard	No	Miscellaneous	Non-Friable	50 sf		
1	Reading Resource Room	Carpet Adhesive, Yellow	No	Miscellaneous	Non-Friable	168 sf		
1	Reading Resource Room	Cinderblock	---	---	---	---		
1	Reading Resource Room	Concrete	---	---	---	---		
1	Reading Resource Room	Floor Tile Mastic, 9" x 9", Olive	No	Miscellaneous	Non-Friable	168 sf		
1	Reading Resource Room	Floor Tile, 9" x 9", Olive	Yes	Miscellaneous	Non-Friable	168 sf		Present
1	Reading Resource Room	Interior Door Caulk, Tan	Yes	Miscellaneous	Non-Friable	60 lf	1	Present
1	Reading Resource Room	Lay-in Ceiling Tile, 2' x 2', Textured	No	Miscellaneous	Friable	168 sf		
1	Reading Resource Room	Straight Pipe Insulation, Fiberglass	---	---	---	---		
1	Reading Resource Room	Tagged Fire Door	Assumed	Miscellaneous	Non-Friable	3 #		Present
1	Reading Resource Room	Tagged Fire Door Frame	Assumed	Miscellaneous	Non-Friable	3 #		Present
1	Reading Resource Room	Tectum Decking	No	Miscellaneous	Non-Friable	168 sf		
1	Restroom near Exit Door 16	Ceramic Floor	---	---	---	---		
1	Restroom near Exit Door 16	Cinderblock	---	---	---	---		
1	Restroom near Exit Door 16	Concrete	---	---	---	---		
1	Restroom near Exit Door 16	Hard Plaster Ceiling, Smooth, Browncoat	No	Surfacing	Non-Friable	144 sf		
1	Restroom near Exit Door 16	Hard Plaster Ceiling, Smooth, Finish coat	No	Surfacing	Non-Friable	144 sf		
1	Restroom near Exit Door 16	Interior Door Caulk, Tan	Yes	Miscellaneous	Non-Friable	20 lf	1	Present
1	Room 100	Adhesive (Glue Pods) Tackboard/Chalkboard	No	Miscellaneous	Non-Friable	200 sf		
1	Room 100	Cinderblock	---	---	---	---		
1	Room 100	Concrete	---	---	---	---		
1	Room 100	Exterior Window Caulk, Interior Side, Grey	Yes	Miscellaneous	Non-Friable	40 lf	1	Present
1	Room 100	Floor Tile Mastic, 9" x 9", Olive	No	Miscellaneous	Non-Friable	728 sf		
1	Room 100	Floor Tile, 9" x 9", Olive	Yes	Miscellaneous	Non-Friable	728 sf		Present
1	Room 100	Interior Door Caulk, Tan	Yes	Miscellaneous	Non-Friable	60 lf	1	Present
1	Room 100	Interior Transom Window Glaze, Grey	No	Miscellaneous	Non-Friable	30 lf	2	
1	Room 100	Lay-in Ceiling Tile, 2' x 2', Textured	No	Miscellaneous	Friable	728 sf		
1	Room 100	Straight Pipe Insulation, Fiberglass	---	---	---	---		
1	Room 100	Tectum Decking	No	Miscellaneous	Non-Friable	728 sf		
1	Room 100-109 Hallway	Cinderblock	---	---	---	---		
1	Room 100-109 Hallway	Concrete	---	---	---	---		
1	Room 100-109 Hallway	Drywall	No	Miscellaneous	Non-Friable	660 sf		
1	Room 100-109 Hallway	Drywall Mud	Yes	Miscellaneous	Non-Friable	660 sf		Present
1	Room 100-109 Hallway	Drywall Tape	No	Miscellaneous	Non-Friable	660 sf		
1	Room 100-109 Hallway	Exterior Door Caulk, Interior Side, Grey	No	Miscellaneous	Non-Friable	40 lf	1	

TABLE OF HOMOGENEOUS AREAS BY FUNCTIONAL SPACE

Floor	Functional Space	Material Description	ACM	Category	Friable	Quantity	Notes	Status
1	Room 100-109 Hallway	Exterior Transom Window Glaze, Grey	No	Miscellaneous	Non-Friable	60 lf	2	
1	Room 100-109 Hallway	Tectum Decking	No	Miscellaneous	Non-Friable	1,360 sf		
1	Room 100-109 Hallway	Terrazzo Flooring	---	---	---	---		
1	Room 101	Adhesive (Glue Pods) Tackboard/Chalkboard	No	Miscellaneous	Non-Friable	200 sf		
1	Room 101	Cinderblock	---	---	---	---		
1	Room 101	Concrete	---	---	---	---		
1	Room 101	Exterior Window Caulk, Interior Side, Grey	Yes	Miscellaneous	Non-Friable	80 lf	1	Present
1	Room 101	Floor Tile Mastic, 12" x 12", Tan with Brown	No	Miscellaneous	Non-Friable	728 sf		
1	Room 101	Floor Tile, 12" x 12", Tan with Brown	No	Miscellaneous	Non-Friable	728 sf		
1	Room 101	Interior Door Caulk, Tan	Yes	Miscellaneous	Non-Friable	60 lf	1	Present
1	Room 101	Interior Transom Window Glaze, Grey	No	Miscellaneous	Non-Friable	30 lf	2	
1	Room 101	Lay-in Ceiling Tile, 2' x 2', Textured	No	Miscellaneous	Friable	728 sf		
1	Room 101	Straight Pipe Insulation, Fiberglass	---	---	---	---		
1	Room 101	Tectum Decking	No	Miscellaneous	Non-Friable	728 sf		
1	Room 102	Adhesive (Glue Pods) Tackboard/Chalkboard	No	Miscellaneous	Non-Friable	200 sf		
1	Room 102	Cinderblock	---	---	---	---		
1	Room 102	Concrete	---	---	---	---		
1	Room 102	Exterior Window Caulk, Interior Side, Grey	Yes	Miscellaneous	Non-Friable	40 lf	1	Present
1	Room 102	Floor Tile Mastic, 9" x 9", Olive	No	Miscellaneous	Non-Friable	728 sf		
1	Room 102	Floor Tile, 9" x 9", Olive	Yes	Miscellaneous	Non-Friable	728 sf		Present
1	Room 102	Interior Door Caulk, Tan	Yes	Miscellaneous	Non-Friable	40 lf	1	Present
1	Room 102	Interior Transom Window Glaze, Grey	No	Miscellaneous	Non-Friable	30 lf	2	
1	Room 102	Lay-in Ceiling Tile, 2' x 2', Textured	No	Miscellaneous	Friable	728 sf		
1	Room 102	Straight Pipe Insulation, Fiberglass	---	---	---	---		
1	Room 102	Tectum Decking	No	Miscellaneous	Non-Friable	728 sf		
1	Room 103	Adhesive (Glue Pods) Tackboard/Chalkboard	No	Miscellaneous	Non-Friable	200 sf		
1	Room 103	Cinderblock	---	---	---	---		
1	Room 103	Concrete	---	---	---	---		
1	Room 103	Exterior Window Caulk, Interior Side, Grey	Yes	Miscellaneous	Non-Friable	40 lf	1	Present
1	Room 103	Floor Tile Mastic, 9" x 9", Olive	No	Miscellaneous	Non-Friable	728 sf		
1	Room 103	Floor Tile, 9" x 9", Olive	Yes	Miscellaneous	Non-Friable	728 sf		Present
1	Room 103	Interior Door Caulk, Tan	Yes	Miscellaneous	Non-Friable	40 lf	1	Present
1	Room 103	Interior Transom Window Glaze, Grey	No	Miscellaneous	Non-Friable	30 lf	2	
1	Room 103	Lay-in Ceiling Tile, 2' x 2', Textured	No	Miscellaneous	Friable	728 sf		
1	Room 103	Straight Pipe Insulation, Fiberglass	---	---	---	---		
1	Room 103	Tectum Decking	No	Miscellaneous	Non-Friable	728 sf		
1	Room 104	Adhesive (Glue Pods) Tackboard/Chalkboard	No	Miscellaneous	Non-Friable	200 sf		
1	Room 104	Cinderblock	---	---	---	---		
1	Room 104	Concrete	---	---	---	---		
1	Room 104	Exterior Window Caulk, Interior Side, Grey	Yes	Miscellaneous	Non-Friable	40 lf	1	Present
1	Room 104	Floor Tile Mastic, 12" x 12", Tan Mottled	No	Miscellaneous	Non-Friable	728 sf		
1	Room 104	Floor Tile, 12" x 12", Tan Mottled	No	Miscellaneous	Non-Friable	728 sf		
1	Room 104	Interior Door Caulk, Tan	Yes	Miscellaneous	Non-Friable	40 lf	1	Present

TABLE OF HOMOGENEOUS AREAS BY FUNCTIONAL SPACE

Floor	Functional Space	Material Description	ACM	Category	Friable	Quantity	Notes	Status
1	Room 104	Interior Transom Window Glaze, Grey	No	Miscellaneous	Non-Friable	30 lf	2	
1	Room 104	Lay-in Ceiling Tile, 2' x 2', Textured	No	Miscellaneous	Friable	728 sf		
1	Room 104	Straight Pipe Insulation, Fiberglass	---	---	---	---		
1	Room 104	Tectum Decking	No	Miscellaneous	Non-Friable	728 sf		
1	Room 105	Adhesive (Glue Pods) Tackboard/Chalkboard	No	Miscellaneous	Non-Friable	200 sf		
1	Room 105	Carpet Adhesive, Yellow	No	Miscellaneous	Non-Friable	728 sf		
1	Room 105	Cinderblock	---	---	---	---		
1	Room 105	Concrete	---	---	---	---		
1	Room 105	Exterior Window Caulk, Interior Side, Grey	Yes	Miscellaneous	Non-Friable	40 lf	1	Present
1	Room 105	Floor Tile Mastic, 12" x 12", Tan Mottled	No	Miscellaneous	Non-Friable	728 sf		
1	Room 105	Floor Tile, 12" x 12", Tan Mottled	No	Miscellaneous	Non-Friable	728 sf		
1	Room 105	Interior Door Caulk, Tan	Yes	Miscellaneous	Non-Friable	40 lf	1	Present
1	Room 105	Interior Transom Window Glaze, Grey	No	Miscellaneous	Non-Friable	30 lf	2	
1	Room 105	Lay-in Ceiling Tile, 2' x 2', Textured	No	Miscellaneous	Friable	728 sf		
1	Room 105	Straight Pipe Insulation, Fiberglass	---	---	---	---		
1	Room 105	Tectum Decking	No	Miscellaneous	Non-Friable	728 sf		
1	Room 106	Adhesive (Glue Pods) Tackboard/Chalkboard	No	Miscellaneous	Non-Friable	200 sf		
1	Room 106	Carpet Adhesive, Yellow	No	Miscellaneous	Non-Friable	728 sf		
1	Room 106	Cinderblock	---	---	---	---		
1	Room 106	Concrete	---	---	---	---		
1	Room 106	Exterior Window Caulk, Interior Side, Grey	Yes	Miscellaneous	Non-Friable	40 lf	1	Present
1	Room 106	Floor Tile Mastic, 12" x 12", Tan Mottled	No	Miscellaneous	Non-Friable	728 sf		
1	Room 106	Floor Tile, 12" x 12", Tan Mottled	No	Miscellaneous	Non-Friable	728 sf		
1	Room 106	Interior Door Caulk, Tan	Yes	Miscellaneous	Non-Friable	40 lf	1	Present
1	Room 106	Interior Transom Window Glaze, Grey	No	Miscellaneous	Non-Friable	30 lf	2	
1	Room 106	Lay-in Ceiling Tile, 2' x 2', Textured	No	Miscellaneous	Friable	728 sf		
1	Room 106	Straight Pipe Insulation, Fiberglass	---	---	---	---		
1	Room 106	Tectum Decking	No	Miscellaneous	Non-Friable	728 sf		
1	Room 107	Adhesive (Glue Pods) Tackboard/Chalkboard	No	Miscellaneous	Non-Friable	200 sf		
1	Room 107	Cinderblock	---	---	---	---		
1	Room 107	Concrete	---	---	---	---		
1	Room 107	Exterior Window Caulk, Interior Side, Grey	Yes	Miscellaneous	Non-Friable	40 lf	1	Present
1	Room 107	Floor Tile Mastic, 12" x 12", Tan with Brown	No	Miscellaneous	Non-Friable	728 sf		
1	Room 107	Floor Tile, 12" x 12", Tan with Brown	No	Miscellaneous	Non-Friable	728 sf		
1	Room 107	Interior Door Caulk, Tan	Yes	Miscellaneous	Non-Friable	40 lf	1	Present
1	Room 107	Interior Transom Window Glaze, Grey	No	Miscellaneous	Non-Friable	30 lf	2	
1	Room 107	Lay-in Ceiling Tile, 2' x 2', Textured	No	Miscellaneous	Friable	728 sf		
1	Room 107	Straight Pipe Insulation, Fiberglass	---	---	---	---		
1	Room 107	Tectum Decking	No	Miscellaneous	Non-Friable	728 sf		
1	Room 108	Adhesive (Glue Pods) Tackboard/Chalkboard	No	Miscellaneous	Non-Friable	200 sf		
1	Room 108	Cinderblock	---	---	---	---		
1	Room 108	Concrete	---	---	---	---		
1	Room 108	Exterior Window Caulk, Interior Side, Grey	Yes	Miscellaneous	Non-Friable	40 lf	1	Present

TABLE OF HOMOGENEOUS AREAS BY FUNCTIONAL SPACE

Floor	Functional Space	Material Description	ACM	Category	Friable	Quantity	Notes	Status
1	Room 108	Floor Tile Mastic, 9" x 9", Olive	No	Miscellaneous	Non-Friable	728 sf		
1	Room 108	Floor Tile, 9" x 9", Olive	Yes	Miscellaneous	Non-Friable	728 sf		Present
1	Room 108	Interior Door Caulk, Tan	Yes	Miscellaneous	Non-Friable	40 lf	1	Present
1	Room 108	Interior Transom Window Glaze, Grey	No	Miscellaneous	Non-Friable	30 lf	2	
1	Room 108	Lay-in Ceiling Tile, 2' x 2', Textured	No	Miscellaneous	Friable	728 sf		
1	Room 108	Straight Pipe Insulation, Fiberglass	---	---	---	---		
1	Room 108	Tectum Decking	No	Miscellaneous	Non-Friable	728 sf		
1	Room 109	Adhesive (Glue Pods) Tackboard/Chalkboard	No	Miscellaneous	Non-Friable	200 sf		
1	Room 109	Cinderblock	---	---	---	---		
1	Room 109	Concrete	---	---	---	---		
1	Room 109	Exterior Window Caulk, Interior Side, Grey	Yes	Miscellaneous	Non-Friable	40 lf	1	Present
1	Room 109	Floor Tile Mastic, 12" x 12", Tan Mottled	No	Miscellaneous	Non-Friable	728 sf		
1	Room 109	Floor Tile, 12" x 12", Tan Mottled	No	Miscellaneous	Non-Friable	728 sf		
1	Room 109	Interior Door Caulk, Tan	Yes	Miscellaneous	Non-Friable	40 lf	1	Present
1	Room 109	Interior Transom Window Glaze, Grey	No	Miscellaneous	Non-Friable	30 lf	2	
1	Room 109	Lay-in Ceiling Tile, 2' x 2', Textured	No	Miscellaneous	Friable	728 sf		
1	Room 109	Straight Pipe Insulation, Fiberglass	---	---	---	---		
1	Room 109	Tectum Decking	No	Miscellaneous	Non-Friable	728 sf		
1	Room 110	Adhesive (Glue Pods) Tackboard/Chalkboard	No	Miscellaneous	Non-Friable	200 sf		
1	Room 110	Cinderblock	---	---	---	---		
1	Room 110	Concrete	---	---	---	---		
1	Room 110	Exterior Window Caulk, Interior Side, Grey	Yes	Miscellaneous	Non-Friable	40 lf	1	Present
1	Room 110	Interior Door Caulk, Tan	Yes	Miscellaneous	Non-Friable	40 lf	1	Present
1	Room 110	Interior Transom Window Glaze, Grey	No	Miscellaneous	Non-Friable	30 lf	2	
1	Room 110	Lay-in Ceiling Tile, 2' x 2', Textured	No	Miscellaneous	Friable	784 sf		
1	Room 110	Straight Pipe Insulation, Fiberglass	---	---	---	---		
1	Room 110	Tectum Decking	No	Miscellaneous	Non-Friable	784 sf		
1	Room 110	Unknown, Floor Tile	Yes	Miscellaneous	Non-Friable	784 sf		Present
1	Room 110	Unknown, Floor Tile Mastic	No	Miscellaneous	Non-Friable	784 sf		
1	Room 110-117 Hallway	Cinderblock	---	---	---	---		
1	Room 110-117 Hallway	Concrete	---	---	---	---		
1	Room 110-117 Hallway	Drywall	No	Miscellaneous	Non-Friable	660 sf		
1	Room 110-117 Hallway	Drywall Mud	Yes	Miscellaneous	Non-Friable	660 sf		Present
1	Room 110-117 Hallway	Drywall Tape	No	Miscellaneous	Non-Friable	660 sf		
1	Room 110-117 Hallway	Exterior Door Caulk, Interior Side, Grey	No	Miscellaneous	Non-Friable	40 lf	1	
1	Room 110-117 Hallway	Exterior Transom Window Glaze, Grey	No	Miscellaneous	Non-Friable	60 lf	2	
1	Room 110-117 Hallway	Tectum Decking	No	Miscellaneous	Non-Friable	1,360 sf		
1	Room 110-117 Hallway	Terrazzo Flooring	---	---	---	---		
1	Room 110-117 Hallway - Custodial Room	Cinderblock	---	---	---	---		
1	Room 110-117 Hallway - Custodial Room	Concrete	---	---	---	---		
1	Room 110-117 Hallway - Custodial Room	Interior Door Caulk, Tan	Yes	Miscellaneous	Non-Friable	20 lf	1	Present
1	Room 110-117 Hallway - Custodial Room	Straight Pipe Insulation, Fiberglass	---	---	---	---		
1	Room 110-117 Hallway - Custodial Room	Tagged Fire Door	Assumed	Miscellaneous	Non-Friable	1 #		Present

TABLE OF HOMOGENEOUS AREAS BY FUNCTIONAL SPACE

Floor	Functional Space	Material Description	ACM	Category	Friable	Quantity	Notes	Status
1	Room 110-117 Hallway - Custodial Room	Tagged Fire Door Frame	Assumed	Miscellaneous	Non-Friable	1 #		Present
1	Room 110-117 Hallway - Custodial Room	Tectum Decking	No	Miscellaneous	Non-Friable	96 sf		
1	Room 111	Adhesive (Glue Pods) Tackboard/Chalkboard	No	Miscellaneous	Non-Friable	200 sf		
1	Room 111	Cinderblock	---	---	---	---		
1	Room 111	Concrete	---	---	---	---		
1	Room 111	Exterior Window Caulk, Interior Side, Grey	Yes	Miscellaneous	Non-Friable	40 lf	1	Present
1	Room 111	Floor Tile Mastic, 9" x 9", Olive	No	Miscellaneous	Non-Friable	784 sf		
1	Room 111	Floor Tile, 9" x 9", Olive	Yes	Miscellaneous	Non-Friable	784 sf		Present
1	Room 111	Interior Door Caulk, Tan	Yes	Miscellaneous	Non-Friable	40 lf	1	Present
1	Room 111	Interior Transom Window Glaze, Grey	No	Miscellaneous	Non-Friable	30 lf	2	
1	Room 111	Lay-in Ceiling Tile, 2' x 2', Textured	No	Miscellaneous	Friable	784 sf		
1	Room 111	Straight Pipe Insulation, Fiberglass	---	---	---	---		
1	Room 111	Tectum Decking	No	Miscellaneous	Non-Friable	784 sf		
1	Room 112	Adhesive (Glue Pods) Tackboard/Chalkboard	No	Miscellaneous	Non-Friable	200 sf		
1	Room 112	Cinderblock	---	---	---	---		
1	Room 112	Concrete	---	---	---	---		
1	Room 112	Exterior Window Caulk, Interior Side, Grey	Yes	Miscellaneous	Non-Friable	40 lf	1	Present
1	Room 112	Floor Tile Mastic, 9" x 9", Olive	No	Miscellaneous	Non-Friable	784 sf		
1	Room 112	Floor Tile, 9" x 9", Olive	Yes	Miscellaneous	Non-Friable	784 sf		Present
1	Room 112	Interior Door Caulk, Tan	Yes	Miscellaneous	Non-Friable	40 lf	1	Present
1	Room 112	Interior Transom Window Glaze, Grey	No	Miscellaneous	Non-Friable	30 lf	2	
1	Room 112	Lay-in Ceiling Tile, 2' x 2', Textured	No	Miscellaneous	Friable	784 sf		
1	Room 112	Straight Pipe Insulation, Fiberglass	---	---	---	---		
1	Room 112	Tectum Decking	No	Miscellaneous	Non-Friable	784 sf		
1	Room 113	Adhesive (Glue Pods) Tackboard/Chalkboard	No	Miscellaneous	Non-Friable	200 sf		
1	Room 113	Cinderblock	---	---	---	---		
1	Room 113	Concrete	---	---	---	---		
1	Room 113	Exterior Window Caulk, Interior Side, Grey	Yes	Miscellaneous	Non-Friable	40 lf	1	Present
1	Room 113	Floor Tile Mastic, 9" x 9", Tan	No	Miscellaneous	Non-Friable	784 sf		
1	Room 113	Floor Tile, 9" x 9", Tan	Yes	Miscellaneous	Non-Friable	784 sf		Present
1	Room 113	Interior Door Caulk, Tan	Yes	Miscellaneous	Non-Friable	40 lf	1	Present
1	Room 113	Interior Transom Window Glaze, Grey	No	Miscellaneous	Non-Friable	30 lf	2	
1	Room 113	Lay-in Ceiling Tile, 2' x 2', Textured	No	Miscellaneous	Friable	784 sf		
1	Room 113	Straight Pipe Insulation, Fiberglass	---	---	---	---		
1	Room 113	Tectum Decking	No	Miscellaneous	Non-Friable	784 sf		
1	Room 114	Adhesive (Glue Pods) Tackboard/Chalkboard	No	Miscellaneous	Non-Friable	200 sf		
1	Room 114	Carpet Adhesive, Yellow	No	Miscellaneous	Non-Friable	784 sf		
1	Room 114	Cinderblock	---	---	---	---		
1	Room 114	Concrete	---	---	---	---		
1	Room 114	Exterior Window Caulk, Interior Side, Grey	Yes	Miscellaneous	Non-Friable	40 lf	1	Present
1	Room 114	Floor Tile Mastic, 9" x 9", Olive	No	Miscellaneous	Non-Friable	784 sf		
1	Room 114	Floor Tile, 9" x 9", Olive	Yes	Miscellaneous	Non-Friable	784 sf		Present
1	Room 114	Interior Door Caulk, Tan	Yes	Miscellaneous	Non-Friable	40 lf	1	Present

TABLE OF HOMOGENEOUS AREAS BY FUNCTIONAL SPACE

Floor	Functional Space	Material Description	ACM	Category	Friable	Quantity	Notes	Status
1	Room 114	Interior Transom Window Glaze, Grey	No	Miscellaneous	Non-Friable	30 lf	2	
1	Room 114	Lay-in Ceiling Tile, 2' x 2', Textured	No	Miscellaneous	Friable	784 sf		
1	Room 114	Straight Pipe Insulation, Fiberglass	---	---	---	---		
1	Room 114	Tectum Decking	No	Miscellaneous	Non-Friable	784 sf		
1	Room 115	Adhesive (Glue Pods) Tackboard/Chalkboard	No	Miscellaneous	Non-Friable	200 sf		
1	Room 115	Cinderblock	---	---	---	---		
1	Room 115	Concrete	---	---	---	---		
1	Room 115	Exterior Window Caulk, Interior Side, Grey	Yes	Miscellaneous	Non-Friable	40 lf	1	Present
1	Room 115	Floor Tile Mastic, 9" x 9", Tan	No	Miscellaneous	Non-Friable	784 sf		
1	Room 115	Floor Tile, 9" x 9", Tan	Yes	Miscellaneous	Non-Friable	784 sf		Present
1	Room 115	Interior Door Caulk, Tan	Yes	Miscellaneous	Non-Friable	40 lf	1	Present
1	Room 115	Interior Transom Window Glaze, Grey	No	Miscellaneous	Non-Friable	30 lf	2	
1	Room 115	Lay-in Ceiling Tile, 2' x 2', Textured	No	Miscellaneous	Friable	784 sf		
1	Room 115	Straight Pipe Insulation, Fiberglass	---	---	---	---		
1	Room 115	Tectum Decking	No	Miscellaneous	Non-Friable	784 sf		
1	Room 116	Adhesive (Glue Pods) Tackboard/Chalkboard	No	Miscellaneous	Non-Friable	200 sf		
1	Room 116	Cinderblock	---	---	---	---		
1	Room 116	Concrete	---	---	---	---		
1	Room 116	Exterior Window Caulk, Interior Side, Grey	Yes	Miscellaneous	Non-Friable	80 lf	1	Present
1	Room 116	Floor Tile Mastic, 12" x 12", Tan with Brown	No	Miscellaneous	Non-Friable	784 sf		
1	Room 116	Floor Tile, 12" x 12", Tan with Brown	No	Miscellaneous	Non-Friable	784 sf		
1	Room 116	Interior Door Caulk, Tan	Yes	Miscellaneous	Non-Friable	40 lf	1	Present
1	Room 116	Interior Transom Window Glaze, Grey	No	Miscellaneous	Non-Friable	30 lf	2	
1	Room 116	Lay-in Ceiling Tile, 2' x 2', Textured	No	Miscellaneous	Friable	784 sf		
1	Room 116	Straight Pipe Insulation, Fiberglass	---	---	---	---		
1	Room 116	Tectum Decking	No	Miscellaneous	Non-Friable	784 sf		
1	Room 117	Adhesive (Glue Pods) Tackboard/Chalkboard	No	Miscellaneous	Non-Friable	200 sf		
1	Room 117	Cinderblock	---	---	---	---		
1	Room 117	Concrete	---	---	---	---		
1	Room 117	Exterior Window Caulk, Interior Side, Grey	Yes	Miscellaneous	Non-Friable	80 lf	1	Present
1	Room 117	Floor Tile Mastic, 12" x 12", Tan Mottled	No	Miscellaneous	Non-Friable	784 sf		
1	Room 117	Floor Tile, 12" x 12", Tan Mottled	No	Miscellaneous	Non-Friable	784 sf		
1	Room 117	Interior Door Caulk, Tan	Yes	Miscellaneous	Non-Friable	40 lf	1	Present
1	Room 117	Interior Transom Window Glaze, Grey	No	Miscellaneous	Non-Friable	30 lf	2	
1	Room 117	Lay-in Ceiling Tile, 2' x 2', Textured	No	Miscellaneous	Friable	784 sf		
1	Room 117	Straight Pipe Insulation, Fiberglass	---	---	---	---		
1	Room 117	Tectum Decking	No	Miscellaneous	Non-Friable	784 sf		
1	Room 118	Cinderblock	---	---	---	---		
1	Room 118	Concrete	---	---	---	---		
1	Room 118	Exterior Window Caulk, Interior Side, Grey	Yes	Miscellaneous	Non-Friable	80 lf	1	Present
1	Room 118	Floor Tile Mastic, 12" x 12", Tan with Brown	No	Miscellaneous	Non-Friable	1,008 sf		
1	Room 118	Floor Tile, 12" x 12", Tan with Brown	No	Miscellaneous	Non-Friable	1,008 sf		
1	Room 118	Interior Door Caulk, Tan	Yes	Miscellaneous	Non-Friable	60 lf	1	Present

TABLE OF HOMOGENEOUS AREAS BY FUNCTIONAL SPACE

Floor	Functional Space	Material Description	ACM	Category	Friable	Quantity	Notes	Status
1	Room 118	Interior Transom Window Glaze, Grey	No	Miscellaneous	Non-Friable	30 lf	2	
1	Room 118	Lab Countertops	No	Miscellaneous	Non-Friable	300 sf		
1	Room 118	Lay-in Ceiling Tile, 2' x 2', Textured	No	Miscellaneous	Friable	1,008 sf		
1	Room 118	Straight Pipe Insulation, Fiberglass	---	---	---	---		
1	Room 118	Tagged Fire Door	Assumed	Miscellaneous	Non-Friable	1 #		Present
1	Room 118	Tagged Fire Door Frame	Assumed	Miscellaneous	Non-Friable	1 #		Present
1	Room 118	Tectum Decking	No	Miscellaneous	Non-Friable	1,008 sf		
1	Room 118 -119 Workroom	Cinderblock	---	---	---	---		
1	Room 118 -119 Workroom	Concrete	---	---	---	---		
1	Room 118 -119 Workroom	Exterior Window Caulk, Interior Side, Grey	Yes	Miscellaneous	Non-Friable	80 lf	1	Present
1	Room 118 -119 Workroom	Floor Tile Mastic, 9" x 9", Grey with Cream	No	Miscellaneous	Non-Friable	308 sf		
1	Room 118 -119 Workroom	Floor Tile, 9" x 9", Grey with Cream	Yes	Miscellaneous	Non-Friable	308 sf		Present
1	Room 118 -119 Workroom	Interior Door Caulk, Tan	Yes	Miscellaneous	Non-Friable	60 lf	1	Present
1	Room 118 -119 Workroom	Lab Countertops	No	Miscellaneous	Non-Friable	100 sf		
1	Room 118 -119 Workroom	Lay-in Ceiling Tile, 2' x 2', Textured	No	Miscellaneous	Friable	308 sf		
1	Room 118 -119 Workroom	Straight Pipe Insulation, Fiberglass	---	---	---	---		
1	Room 118 -119 Workroom	Tectum Decking	No	Miscellaneous	Non-Friable	308 sf		
1	Room 118-125 Hallway	Cinderblock	---	---	---	---		
1	Room 118-125 Hallway	Concrete	---	---	---	---		
1	Room 118-125 Hallway	Drywall	No	Miscellaneous	Non-Friable	660 sf		
1	Room 118-125 Hallway	Drywall Mud	Yes	Miscellaneous	Non-Friable	660 sf		Present
1	Room 118-125 Hallway	Drywall Tape	No	Miscellaneous	Non-Friable	660 sf		
1	Room 118-125 Hallway	Exterior Door Caulk, Interior Side, Grey	No	Miscellaneous	Non-Friable	40 lf	1	
1	Room 118-125 Hallway	Exterior Transom Window Glaze, Grey	No	Miscellaneous	Non-Friable	60 lf	2	
1	Room 118-125 Hallway	Tectum Decking	No	Miscellaneous	Non-Friable	1,360 sf		
1	Room 118-125 Hallway	Terrazzo Flooring	---	---	---	---		
1	Room 119	Cinderblock	---	---	---	---		
1	Room 119	Concrete	---	---	---	---		
1	Room 119	Exterior Window Caulk, Interior Side, Grey	Yes	Miscellaneous	Non-Friable	80 lf	1	Present
1	Room 119	Floor Tile Mastic, 12" x 12", Tan with Brown	No	Miscellaneous	Non-Friable	1,008 sf		
1	Room 119	Floor Tile, 12" x 12", Tan with Brown	No	Miscellaneous	Non-Friable	1,008 sf		
1	Room 119	Interior Door Caulk, Tan	Yes	Miscellaneous	Non-Friable	60 lf	1	Present
1	Room 119	Interior Transom Window Glaze, Grey	No	Miscellaneous	Non-Friable	30 lf	2	
1	Room 119	Lab Countertops	No	Miscellaneous	Non-Friable	300 sf		
1	Room 119	Lay-in Ceiling Tile, 2' x 2', Textured	No	Miscellaneous	Friable	1,008 sf		
1	Room 119	Straight Pipe Insulation, Fiberglass	---	---	---	---		
1	Room 119	Tagged Fire Door	Assumed	Miscellaneous	Non-Friable	1 #		Present
1	Room 119	Tagged Fire Door Frame	Assumed	Miscellaneous	Non-Friable	1 #		Present
1	Room 119	Tectum Decking	No	Miscellaneous	Non-Friable	1,008 sf		
1	Room 120	Adhesive (Glue Pods) Tackboard/Chalkboard	No	Miscellaneous	Non-Friable	200 sf		
1	Room 120	Cinderblock	---	---	---	---		
1	Room 120	Concrete	---	---	---	---		
1	Room 120	Exterior Window Caulk, Interior Side, Grey	Yes	Miscellaneous	Non-Friable	40 lf	1	Present

TABLE OF HOMOGENEOUS AREAS BY FUNCTIONAL SPACE

Floor	Functional Space	Material Description	ACM	Category	Friable	Quantity	Notes	Status
1	Room 120	Floor Tile Mastic, 9" x 9", Olive	No	Miscellaneous	Non-Friable	784 sf		
1	Room 120	Floor Tile, 9" x 9", Olive	Yes	Miscellaneous	Non-Friable	784 sf		Present
1	Room 120	Interior Door Caulk, Tan	Yes	Miscellaneous	Non-Friable	40 lf	1	Present
1	Room 120	Interior Transom Window Glaze, Grey	No	Miscellaneous	Non-Friable	30 lf	2	
1	Room 120	Lay-in Ceiling Tile, 2' x 2', Textured	No	Miscellaneous	Friable	784 sf		
1	Room 120	Straight Pipe Insulation, Fiberglass	---	---	---	---		
1	Room 120	Tectum Decking	No	Miscellaneous	Non-Friable	784 sf		
1	Room 121	Adhesive (Glue Pods) Tackboard/Chalkboard	No	Miscellaneous	Non-Friable	200 sf		
1	Room 121	Cinderblock	---	---	---	---		
1	Room 121	Concrete	---	---	---	---		
1	Room 121	Exterior Window Caulk, Interior Side, Grey	Yes	Miscellaneous	Non-Friable	40 lf	1	Present
1	Room 121	Floor Tile Mastic, 9" x 9", Olive	No	Miscellaneous	Non-Friable	784 sf		
1	Room 121	Floor Tile, 9" x 9", Olive	Yes	Miscellaneous	Non-Friable	784 sf		Present
1	Room 121	Interior Door Caulk, Tan	Yes	Miscellaneous	Non-Friable	40 lf	1	Present
1	Room 121	Interior Transom Window Glaze, Grey	No	Miscellaneous	Non-Friable	30 lf	2	
1	Room 121	Lay-in Ceiling Tile, 2' x 2', Textured	No	Miscellaneous	Friable	784 sf		
1	Room 121	Straight Pipe Insulation, Fiberglass	---	---	---	---		
1	Room 121	Tectum Decking	No	Miscellaneous	Non-Friable	784 sf		
1	Room 122	Adhesive (Glue Pods) Tackboard/Chalkboard	No	Miscellaneous	Non-Friable	200 sf		
1	Room 122	Cinderblock	---	---	---	---		
1	Room 122	Concrete	---	---	---	---		
1	Room 122	Exterior Window Caulk, Interior Side, Grey	Yes	Miscellaneous	Non-Friable	80 lf	1	Present
1	Room 122	Floor Tile Mastic, 12" x 12", Tan Mottled	No	Miscellaneous	Non-Friable	832 sf		
1	Room 122	Floor Tile, 12" x 12", Tan Mottled	No	Miscellaneous	Non-Friable	832 sf		
1	Room 122	Interior Door Caulk, Tan	Yes	Miscellaneous	Non-Friable	60 lf	1	Present
1	Room 122	Interior Transom Window Glaze, Grey	No	Miscellaneous	Non-Friable	30 lf	2	
1	Room 122	Lay-in Ceiling Tile, 2' x 2', Textured	No	Miscellaneous	Friable	832 sf		
1	Room 122	Sink Undercoating, Black	Yes	Miscellaneous	Non-Friable	1 #		Present
1	Room 122	Straight Pipe Insulation, Fiberglass	---	---	---	---		
1	Room 122	Tectum Decking	No	Miscellaneous	Non-Friable	832 sf		
1	Room 123	Adhesive (Glue Pods) Tackboard/Chalkboard	No	Miscellaneous	Non-Friable	200 sf		
1	Room 123	Cinderblock	---	---	---	---		
1	Room 123	Concrete	---	---	---	---		
1	Room 123	Exterior Window Caulk, Interior Side, Grey	Yes	Miscellaneous	Non-Friable	80 lf	1	Present
1	Room 123	Floor Tile Mastic, 12" x 12", Tan Mottled	No	Miscellaneous	Non-Friable	832 sf		
1	Room 123	Floor Tile, 12" x 12", Tan Mottled	No	Miscellaneous	Non-Friable	832 sf		
1	Room 123	Interior Door Caulk, Tan	Yes	Miscellaneous	Non-Friable	60 lf	1	Present
1	Room 123	Interior Transom Window Glaze, Grey	No	Miscellaneous	Non-Friable	30 lf	2	
1	Room 123	Lay-in Ceiling Tile, 2' x 2', Textured	No	Miscellaneous	Friable	832 sf		
1	Room 123	Straight Pipe Insulation, Fiberglass	---	---	---	---		
1	Room 123	Tectum Decking	No	Miscellaneous	Non-Friable	832 sf		
1	Room 123 Storage	Cinderblock	---	---	---	---		
1	Room 123 Storage	Concrete	---	---	---	---		

TABLE OF HOMOGENEOUS AREAS BY FUNCTIONAL SPACE

Floor	Functional Space	Material Description	ACM	Category	Friable	Quantity	Notes	Status
1	Room 123 Storage	Floor Tile Mastic, 12" x 12", Tan Mottled	No	Miscellaneous	Non-Friable	180 sf		
1	Room 123 Storage	Floor Tile, 12" x 12", Tan Mottled	No	Miscellaneous	Non-Friable	180 sf		
1	Room 123 Storage	Hard Plaster Ceiling, Smooth, Browncoat	No	Surfacing	Non-Friable	180 sf		
1	Room 123 Storage	Hard Plaster Ceiling, Smooth, Finish coat	No	Surfacing	Non-Friable	180 sf		
1	Room 123 Storage	Interior Door Caulk, Tan	Yes	Miscellaneous	Non-Friable	40 lf	1	Present
1	Room 123 Storage	Lab Countertops	No	Miscellaneous	Non-Friable	100 sf		
1	Room 123 Storage	Straight Pipe Insulation, Fiberglass	---	---	---	---		
1	Room 123 Storage	Tagged Fire Door	Assumed	Miscellaneous	Non-Friable	2 #		Present
1	Room 123 Storage	Tagged Fire Door Frame	Assumed	Miscellaneous	Non-Friable	2 #		Present
1	Room 123 Storage	Tectum Decking	No	Miscellaneous	Non-Friable	180 sf		
1	Room 124	Adhesive (Glue Pods) Tackboard/Chalkboard	No	Miscellaneous	Non-Friable	100 sf		
1	Room 124	Cinderblock	---	---	---	---		
1	Room 124	Concrete	---	---	---	---		
1	Room 124	Exterior Window Caulk, Interior Side, Grey	Yes	Miscellaneous	Non-Friable	80 lf	1	Present
1	Room 124	Floor Tile Mastic, 12" x 12", Tan Mottled	No	Miscellaneous	Non-Friable	832 sf		
1	Room 124	Floor Tile, 12" x 12", Tan Mottled	No	Miscellaneous	Non-Friable	832 sf		
1	Room 124	Interior Door Caulk, Tan	Yes	Miscellaneous	Non-Friable	40 lf	1	Present
1	Room 124	Interior Transom Window Glaze, Grey	No	Miscellaneous	Non-Friable	30 lf	2	
1	Room 124	Lab Countertops	No	Miscellaneous	Non-Friable	150 sf		
1	Room 124	Lay-in Ceiling Tile, 2' x 2', Textured	No	Miscellaneous	Friable	832 sf		
1	Room 124	Straight Pipe Insulation, Fiberglass	---	---	---	---		
1	Room 124	Tectum Decking	No	Miscellaneous	Non-Friable	832 sf		
1	Room 125	Adhesive (Glue Pods) Tackboard/Chalkboard	No	Miscellaneous	Non-Friable	100 sf		
1	Room 125	Cinderblock	---	---	---	---		
1	Room 125	Concrete	---	---	---	---		
1	Room 125	Exterior Window Caulk, Interior Side, Grey	Yes	Miscellaneous	Non-Friable	80 lf	1	Present
1	Room 125	Floor Tile Mastic, 12" x 12", Tan Mottled	No	Miscellaneous	Non-Friable	832 sf		
1	Room 125	Floor Tile, 12" x 12", Tan Mottled	No	Miscellaneous	Non-Friable	832 sf		
1	Room 125	Interior Door Caulk, Tan	Yes	Miscellaneous	Non-Friable	40 lf	1	Present
1	Room 125	Interior Transom Window Glaze, Grey	No	Miscellaneous	Non-Friable	30 lf	2	
1	Room 125	Lab Countertops	No	Miscellaneous	Non-Friable	150 sf		
1	Room 125	Lay-in Ceiling Tile, 2' x 2', Textured	No	Miscellaneous	Friable	832 sf		
1	Room 125	Straight Pipe Insulation, Fiberglass	---	---	---	---		
1	Room 125	Tectum Decking	No	Miscellaneous	Non-Friable	832 sf		
1	Room 126	Adhesive (Glue Pods) Tackboard/Chalkboard	No	Miscellaneous	Non-Friable	400 sf		
1	Room 126	Cinderblock	---	---	---	---		
1	Room 126	Concrete	---	---	---	---		
1	Room 126	Exterior Window Caulk, Interior Side, Grey	Yes	Miscellaneous	Non-Friable	100 lf	1	Present
1	Room 126	Floor Tile Mastic, 12" x 12", Tan with Brown	No	Miscellaneous	Non-Friable	924 sf		
1	Room 126	Floor Tile, 12" x 12", Tan with Brown	No	Miscellaneous	Non-Friable	924 sf		
1	Room 126	Interior Door Caulk, Tan	Yes	Miscellaneous	Non-Friable	80 lf	1	Present
1	Room 126	Lab Countertops	No	Miscellaneous	Non-Friable	60 sf		
1	Room 126	Lay-in Ceiling Tile, 2' x 2', Textured	No	Miscellaneous	Friable	924 sf		

TABLE OF HOMOGENEOUS AREAS BY FUNCTIONAL SPACE

Floor	Functional Space	Material Description	ACM	Category	Friable	Quantity	Notes	Status
1	Room 126	Sink Undercoating, Black	Yes	Miscellaneous	Non-Friable	2 #		Present
1	Room 126	Straight Pipe Insulation, Fiberglass	---	---	---	---		
1	Room 126	Tectum Decking	No	Miscellaneous	Non-Friable	924 sf		
1	Room 126 -127 Workroom	Cinderblock	---	---	---	---		
1	Room 126 -127 Workroom	Concrete	---	---	---	---		
1	Room 126 -127 Workroom	Floor Tile Mastic, 9" x 9", Olive	No	Miscellaneous	Non-Friable	238 sf		
1	Room 126 -127 Workroom	Floor Tile, 9" x 9", Olive	Yes	Miscellaneous	Non-Friable	238 sf		Present
1	Room 126 -127 Workroom	Hard Plaster Ceiling, Smooth, Browncoat	No	Surfacing	Non-Friable	272 sf		
1	Room 126 -127 Workroom	Hard Plaster Ceiling, Smooth, Finish coat	No	Surfacing	Non-Friable	272 sf		
1	Room 126 -127 Workroom	Interior Door Caulk, Tan	Yes	Miscellaneous	Non-Friable	60 lf	1	Present
1	Room 126 -127 Workroom	Lay-in Ceiling Tile, 2' x 2', Textured	No	Miscellaneous	Friable	462 sf		
1	Room 126 -127 Workroom	Straight Pipe Insulation, Fiberglass	---	---	---	---		
1	Room 126 -127 Workroom	Tectum Decking	No	Miscellaneous	Non-Friable	462 sf		
1	Room 126-130 Hallway	Cinderblock	---	---	---	---		
1	Room 126-130 Hallway	Concrete	---	---	---	---		
1	Room 126-130 Hallway	Exterior Door Caulk, Interior Side, Grey	No	Miscellaneous	Non-Friable	40 lf	1	
1	Room 126-130 Hallway	Exterior Transom Window Glaze, Grey	No	Miscellaneous	Non-Friable	30 lf	2	
1	Room 126-130 Hallway	Interior Door Caulk, Tan	Yes	Miscellaneous	Non-Friable	100 lf	1	Present
1	Room 126-130 Hallway	Lay-in Ceiling Tile, 2' x 2', Textured	No	Miscellaneous	Friable	1,056 sf		
1	Room 126-130 Hallway	Straight Pipe Insulation, Fiberglass	---	---	---	---		
1	Room 126-130 Hallway	Tectum Decking	No	Miscellaneous	Non-Friable	1,056 sf		
1	Room 126-130 Hallway	Terrazzo Flooring	---	---	---	---		
1	Room 127	Adhesive (Glue Pods) Tackboard/Chalkboard	No	Miscellaneous	Non-Friable	500 sf		
1	Room 127	Cinderblock	---	---	---	---		
1	Room 127	Concrete	---	---	---	---		
1	Room 127	Exterior Window Caulk, Interior Side, Grey	Yes	Miscellaneous	Non-Friable	40 lf	1	Present
1	Room 127	Floor Tile Mastic, 9" x 9", Tan	No	Miscellaneous	Non-Friable	924 sf		
1	Room 127	Floor Tile, 9" x 9", Tan	Yes	Miscellaneous	Non-Friable	924 sf		Present
1	Room 127	Interior Door Caulk, Tan	Yes	Miscellaneous	Non-Friable	20 lf	1	Present
1	Room 127	Lab Countertops	No	Miscellaneous	Non-Friable	168 sf		
1	Room 127	Lay-in Ceiling Tile, 2' x 2', Textured	No	Miscellaneous	Friable	924 sf		
1	Room 127	Straight Pipe Insulation, Fiberglass	---	---	---	---		
1	Room 127	Tectum Decking	No	Miscellaneous	Non-Friable	924 sf		
1	Room 128	Adhesive (Glue Pods) Tackboard/Chalkboard	No	Miscellaneous	Non-Friable	200 sf		
1	Room 128	Cinderblock	---	---	---	---		
1	Room 128	Concrete	---	---	---	---		
1	Room 128	Exterior Window Caulk, Interior Side, Grey	Yes	Miscellaneous	Non-Friable	120 lf	1	Present
1	Room 128	Floor Tile Mastic, 12" x 12", Tan Mottled	No	Miscellaneous	Non-Friable	924 sf		
1	Room 128	Floor Tile, 12" x 12", Tan Mottled	No	Miscellaneous	Non-Friable	924 sf		
1	Room 128	Interior Door Caulk, Tan	Yes	Miscellaneous	Non-Friable	20 lf	1	Present
1	Room 128	Lab Countertops	No	Miscellaneous	Non-Friable	50 sf		
1	Room 128	Lay-in Ceiling Tile, 2' x 2', Textured	No	Miscellaneous	Friable	924 sf		
1	Room 128	Straight Pipe Insulation, Fiberglass	---	---	---	---		

TABLE OF HOMOGENEOUS AREAS BY FUNCTIONAL SPACE

Floor	Functional Space	Material Description	ACM	Category	Friable	Quantity	Notes	Status
1	Room 128	Tectum Decking	No	Miscellaneous	Non-Friable	924 sf		
1	Room 129	Cinderblock	---	---	---	---		
1	Room 129	Concrete	---	---	---	---		
1	Room 129	Exterior Door Caulk, Interior Side, Grey	No	Miscellaneous	Non-Friable	40 lf	1	
1	Room 129	Interior Door Caulk, Tan	Yes	Miscellaneous	Non-Friable	40 lf	1	Present
1	Room 129	Packed Pipe Fitting Insulation on Old Fiberglass	Yes	TSI	Friable	30 lf		Present
1	Room 129	Straight Pipe Insulation, Fiberglass	---	---	---	---		
1	Room 129	Straight Pipe Insulation, Old Fiberglass	No	TSI	Friable	350 lf		
1	Room 129	Tagged Fire Door	Assumed	Miscellaneous	Non-Friable	2 #		Present
1	Room 129	Tagged Fire Door Frame	Assumed	Miscellaneous	Non-Friable	1 #		Present
1	Room 129	Tectum Decking	No	Miscellaneous	Non-Friable	1,384 sf		
1	Room 130	Adhesive (Glue Pods) Tackboard/Chalkboard	No	Miscellaneous	Non-Friable	350 sf		
1	Room 130	Cinderblock	---	---	---	---		
1	Room 130	Concrete	---	---	---	---		
1	Room 130	Drywall	No	Miscellaneous	Non-Friable	492 sf		
1	Room 130	Drywall Mud	Yes	Miscellaneous	Non-Friable	492 sf		Present
1	Room 130	Drywall Tape	No	Miscellaneous	Non-Friable	492 sf		
1	Room 130	Exterior Door Caulk, Interior Side, Grey	No	Miscellaneous	Non-Friable	40 lf	1	
1	Room 130	Floor Tile Mastic, 12" x 12", Tan Mottled	No	Miscellaneous	Non-Friable	1,384 sf		
1	Room 130	Floor Tile, 12" x 12", Tan Mottled	No	Miscellaneous	Non-Friable	1,384 sf		
1	Room 130	Interior Door Caulk, Tan	Yes	Miscellaneous	Non-Friable	100 lf	1	Present
1	Room 130	Interior Window Caulk, Tan	Yes	Miscellaneous	Non-Friable	75 lf	1	Present
1	Room 130	Interior Window Glaze, Grey	Yes	Miscellaneous	Non-Friable	75 lf	2	Present
1	Room 130	Packed Pipe Fitting Insulation on Old Fiberglass	Yes	TSI	Friable	20 lf		Present
1	Room 130	Sink Undercoating, White	No	Miscellaneous	Non-Friable	1 #		
1	Room 130	Straight Pipe Insulation, Fiberglass	---	---	---	---		
1	Room 130	Straight Pipe Insulation, Old Fiberglass	No	TSI	Friable	300 lf		
1	Room 130	Tectum Decking	No	Miscellaneous	Non-Friable	1,384 sf		
1	Room 130 - Storage A	Cinderblock	---	---	---	---		
1	Room 130 - Storage A	Concrete	---	---	---	---		
1	Room 130 - Storage A	Hard Plaster Ceiling, Rough Texture, Browncoat	No	Surfacing	Non-Friable	140 sf		
1	Room 130 - Storage A	Hard Plaster Ceiling, Rough Texture, Finish coat	No	Surfacing	Non-Friable	140 sf		
1	Room 130 - Storage A	HVAC Vibration Dampener, White Cloth	Yes	Miscellaneous	Non-Friable	10 sf		Present
1	Room 130 - Storage A	Interior Door Caulk, Tan	Yes	Miscellaneous	Non-Friable	40 lf	1	Present
1	Room 130 - Storage A	Packed Pipe Fitting Insulation on Old Fiberglass	Yes	TSI	Friable	2 lf		Present
1	Room 130 - Storage A	Straight Pipe Insulation, Old Fiberglass	No	TSI	Friable	20 lf		
1	Room 130 - Storage A	Tagged Fire Door	Assumed	Miscellaneous	Non-Friable	1 #		Present
1	Room 130 - Storage A	Tagged Fire Door Frame	Assumed	Miscellaneous	Non-Friable	1 #		Present
1	Room 130 - Storage A	Tectum Decking	No	Miscellaneous	Non-Friable	140 sf		
1	Room 130 - Storage B	Cinderblock	---	---	---	---		
1	Room 130 - Storage B	Concrete	---	---	---	---		
1	Room 130 - Storage B	Hard Plaster Ceiling, Rough Texture, Browncoat	No	Surfacing	Non-Friable	140 sf		
1	Room 130 - Storage B	Hard Plaster Ceiling, Rough Texture, Finish coat	No	Surfacing	Non-Friable	140 sf		

TABLE OF HOMOGENEOUS AREAS BY FUNCTIONAL SPACE

Floor	Functional Space	Material Description	ACM	Category	Friable	Quantity	Notes	Status
1	Room 130 - Storage B	Interior Door Caulk, Tan	Yes	Miscellaneous	Non-Friable	40 lf	1	Present
1	Room 130 - Storage B	Packed Pipe Fitting Insulation on Old Fiberglass	Yes	TSI	Friable	2 lf		Present
1	Room 130 - Storage B	Straight Pipe Insulation, Old Fiberglass	No	TSI	Friable	20 lf		
1	Room 130 - Storage B	Tagged Fire Door	Assumed	Miscellaneous	Non-Friable	2 #		Present
1	Room 130 - Storage B	Tagged Fire Door Frame	Assumed	Miscellaneous	Non-Friable	2 #		Present
1	Room 130 - Storage B	Tectum Decking	No	Miscellaneous	Non-Friable	140 sf		
1	Room 130 - Storage C	Cinderblock	---	---	---	---		
1	Room 130 - Storage C	Concrete	---	---	---	---		
1	Room 130 - Storage C	Hard Plaster Ceiling, Rough Texture, Browncoat	No	Surfacing	Non-Friable	140 sf		
1	Room 130 - Storage C	Hard Plaster Ceiling, Rough Texture, Finish coat	No	Surfacing	Non-Friable	140 sf		
1	Room 130 - Storage C	Interior Door Caulk, Tan	Yes	Miscellaneous	Non-Friable	40 lf	1	Present
1	Room 130 - Storage C	Packed Pipe Fitting Insulation on Old Fiberglass	Yes	TSI	Friable	2 lf		Present
1	Room 130 - Storage C	Straight Pipe Insulation, Old Fiberglass	No	TSI	Friable	20 lf		
1	Room 130 - Storage C	Tagged Fire Door	Assumed	Miscellaneous	Non-Friable	2 #		Present
1	Room 130 - Storage C	Tagged Fire Door Frame	Assumed	Miscellaneous	Non-Friable	2 #		Present
1	Room 130 - Storage C	Tectum Decking	No	Miscellaneous	Non-Friable	140 sf		
1	Room 131 Vocal	Adhesive (Glue Pods) Tackboard/Chalkboard	No	Miscellaneous	Non-Friable	200 sf		
1	Room 131 Vocal	Cinderblock	---	---	---	---		
1	Room 131 Vocal	Concrete	---	---	---	---		
1	Room 131 Vocal	Floor Tile Mastic, 9" x 9", Tan	No	Miscellaneous	Non-Friable	1,368 sf		
1	Room 131 Vocal	Floor Tile, 9" x 9", Tan	Yes	Miscellaneous	Non-Friable	1,368 sf		Present
1	Room 131 Vocal	Interior Door Caulk, Tan	Yes	Miscellaneous	Non-Friable	40 lf	1	Present
1	Room 131 Vocal	Lay-in Ceiling Tile, 2' x 2', Textured	No	Miscellaneous	Friable	1,368 sf		
1	Room 131 Vocal	Straight Pipe Insulation, Fiberglass	---	---	---	---		
1	Room 131 Vocal	Tectum Decking	No	Miscellaneous	Non-Friable	1,368 sf		
1	Room 131 Vocal	Wall Tile Gluepods, 12" x 12", White	No	Miscellaneous	Non-Friable	280 sf		
1	Room 131 Vocal	Wall Tile, 12" x 12", White	No	Miscellaneous	Non-Friable	280 sf		
1	Room 131 Vocal Hallway	Cinderblock	---	---	---	---		
1	Room 131 Vocal Hallway	Concrete	---	---	---	---		
1	Room 131 Vocal Hallway	Floor Tile Mastic, 12" x 12", Tan with Brown Streaks	No	Miscellaneous	Non-Friable	40 sf		
1	Room 131 Vocal Hallway	Floor Tile, 12" x 12", Tan with Brown Streaks	No	Miscellaneous	Non-Friable	40 sf		
1	Room 131 Vocal Hallway	Interior Door Caulk, Tan	Yes	Miscellaneous	Non-Friable	100 lf	1	Present
1	Room 131 Vocal Hallway	Lay-in Ceiling Tile, 2' x 2', Textured	No	Miscellaneous	Friable	40 sf		
1	Room 131 Vocal Hallway	Straight Pipe Insulation, Fiberglass	---	---	---	---		
1	Room 131 Vocal Hallway	Tectum Decking	No	Miscellaneous	Non-Friable	40 sf		
1	Room 131 Vocal Office	Cinderblock	---	---	---	---		
1	Room 131 Vocal Office	Concrete	---	---	---	---		
1	Room 131 Vocal Office	Floor Tile Mastic, 9" x 9", Olive	No	Miscellaneous	Non-Friable	190 sf		
1	Room 131 Vocal Office	Floor Tile, 9" x 9", Olive	Yes	Miscellaneous	Non-Friable	190 sf		Present
1	Room 131 Vocal Office	Interior Door Caulk, Tan	Yes	Miscellaneous	Non-Friable	40 lf	1	Present
1	Room 131 Vocal Office	Lay-in Ceiling Tile, 2' x 2', Textured	No	Miscellaneous	Friable	190 sf		
1	Room 131 Vocal Office	Straight Pipe Insulation, Fiberglass	---	---	---	---		
1	Room 131 Vocal Office	Tectum Decking	No	Miscellaneous	Non-Friable	190 sf		

TABLE OF HOMOGENEOUS AREAS BY FUNCTIONAL SPACE

Floor	Functional Space	Material Description	ACM	Category	Friable	Quantity	Notes	Status
1	Room 131 Vocal Room A	Cinderblock	---	---	---	---		
1	Room 131 Vocal Room A	Concrete	---	---	---	---		
1	Room 131 Vocal Room A	Floor Tile Mastic, 12" x 12", Tan with Brown Streaks	No	Miscellaneous	Non-Friable	56 sf		
1	Room 131 Vocal Room A	Floor Tile, 12" x 12", Tan with Brown Streaks	No	Miscellaneous	Non-Friable	56 sf		
1	Room 131 Vocal Room A	Interior Door Caulk, Tan	Yes	Miscellaneous	Non-Friable	20 lf	1	Present
1	Room 131 Vocal Room A	Lay-in Ceiling Tile, 2' x 2', Textured	No	Miscellaneous	Friable	56 sf		
1	Room 131 Vocal Room A	Straight Pipe Insulation, Fiberglass	---	---	---	---		
1	Room 131 Vocal Room A	Tectum Decking	No	Miscellaneous	Non-Friable	56 sf		
1	Room 131 Vocal Room B	Cinderblock	---	---	---	---		
1	Room 131 Vocal Room B	Concrete	---	---	---	---		
1	Room 131 Vocal Room B	Floor Tile Mastic, 12" x 12", Tan with Brown Streaks	No	Miscellaneous	Non-Friable	56 sf		
1	Room 131 Vocal Room B	Floor Tile, 12" x 12", Tan with Brown Streaks	No	Miscellaneous	Non-Friable	56 sf		
1	Room 131 Vocal Room B	Interior Door Caulk, Tan	Yes	Miscellaneous	Non-Friable	20 lf	1	Present
1	Room 131 Vocal Room B	Lay-in Ceiling Tile, 2' x 2', Textured	No	Miscellaneous	Friable	56 sf		
1	Room 131 Vocal Room B	Straight Pipe Insulation, Fiberglass	---	---	---	---		
1	Room 131 Vocal Room B	Tectum Decking	No	Miscellaneous	Non-Friable	56 sf		
1	Room 131 Vocal Storage	Cinderblock	---	---	---	---		
1	Room 131 Vocal Storage	Concrete	---	---	---	---		
1	Room 131 Vocal Storage	Floor Tile Mastic, 9" x 9", Brown	No	Miscellaneous	Non-Friable	190 sf		
1	Room 131 Vocal Storage	Floor Tile, 9" x 9", Brown	Yes	Miscellaneous	Non-Friable	190 sf		Present
1	Room 131 Vocal Storage	Interior Door Caulk, Tan	Yes	Miscellaneous	Non-Friable	40 lf	1	Present
1	Room 131 Vocal Storage	Lay-in Ceiling Tile, 2' x 2', Textured	No	Miscellaneous	Friable	190 sf		
1	Room 131 Vocal Storage	Straight Pipe Insulation, Fiberglass	---	---	---	---		
1	Room 131 Vocal Storage	Tectum Decking	No	Miscellaneous	Non-Friable	190 sf		
1	Room 131-135 Hallway	Cinderblock	---	---	---	---		
1	Room 131-135 Hallway	Concrete	---	---	---	---		
1	Room 131-135 Hallway	Exterior Door Caulk, Interior Side, Grey	No	Miscellaneous	Non-Friable	40 lf	1	
1	Room 131-135 Hallway	Exterior Transom Window Glaze, Grey	No	Miscellaneous	Non-Friable	60 lf	2	
1	Room 131-135 Hallway	Interior Door Caulk, Tan	Yes	Miscellaneous	Non-Friable	100 lf	1	Present
1	Room 131-135 Hallway	Lay-in Ceiling Tile, 2' x 2', Textured	No	Miscellaneous	Friable	968 sf		
1	Room 131-135 Hallway	Straight Pipe Insulation, Fiberglass	---	---	---	---		
1	Room 131-135 Hallway	Tectum Decking	No	Miscellaneous	Non-Friable	968 sf		
1	Room 131-135 Hallway	Terrazzo Flooring	---	---	---	---		
1	Room 132	Cinderblock	---	---	---	---		
1	Room 132	Concrete	---	---	---	---		
1	Room 132	Exterior Door Caulk, Interior Side, Grey	No	Miscellaneous	Non-Friable	40 lf	1	
1	Room 132	Floor Tile Mastic, 12" x 12", Tan with Brown Streaks	No	Miscellaneous	Non-Friable	1,680 sf		
1	Room 132	Floor Tile, 12" x 12", Tan with Brown Streaks	No	Miscellaneous	Non-Friable	1,680 sf		
1	Room 132	Interior Door Caulk, Tan	Yes	Miscellaneous	Non-Friable	40 lf	1	Present
1	Room 132	Lay-in Ceiling Tile, 2' x 2', Textured	No	Miscellaneous	Friable	1,680 sf		
1	Room 132	Sink Undercoating, Green	No	Miscellaneous	Non-Friable	1 #		
1	Room 132 - Practice Hallway	Cinderblock	---	---	---	---		
1	Room 132 - Practice Hallway	Concrete	---	---	---	---		

TABLE OF HOMOGENEOUS AREAS BY FUNCTIONAL SPACE

Floor	Functional Space	Material Description	ACM	Category	Friable	Quantity	Notes	Status
1	Room 132 - Practice Hallway	Floor Tile Mastic, 9" x 9", Red	No	Miscellaneous	Non-Friable	32 sf		
1	Room 132 - Practice Hallway	Floor Tile, 9" x 9", Red	Yes	Miscellaneous	Non-Friable	32 sf		Present
1	Room 132 - Practice Hallway	Interior Door Caulk, Tan	Yes	Miscellaneous	Non-Friable	20 lf	1	Present
1	Room 132 - Practice Hallway	Lay-in Ceiling Tile, 2' x 2', Textured	No	Miscellaneous	Friable	32 sf		
1	Room 132 - Practice Hallway	Tectum Decking	No	Miscellaneous	Non-Friable	32 sf		
1	Room 132 - Practice Room 1	Cinderblock	---	---	---	---		
1	Room 132 - Practice Room 1	Concrete	---	---	---	---		
1	Room 132 - Practice Room 1	Floor Tile Mastic, 9" x 9", Red	No	Miscellaneous	Non-Friable	64 sf		
1	Room 132 - Practice Room 1	Floor Tile, 9" x 9", Red	Yes	Miscellaneous	Non-Friable	64 sf		Present
1	Room 132 - Practice Room 1	Interior Door Caulk, Tan	Yes	Miscellaneous	Non-Friable	20 lf	1	Present
1	Room 132 - Practice Room 1	Lay-in Ceiling Tile, 2' x 2', Textured	No	Miscellaneous	Friable	64 sf		
1	Room 132 - Practice Room 1	Tectum Decking	No	Miscellaneous	Non-Friable	64 sf		
1	Room 132 - Practice Room 2	Cinderblock	---	---	---	---		
1	Room 132 - Practice Room 2	Concrete	---	---	---	---		
1	Room 132 - Practice Room 2	Floor Tile Mastic, 9" x 9", Red	No	Miscellaneous	Non-Friable	64 sf		
1	Room 132 - Practice Room 2	Floor Tile, 9" x 9", Red	Yes	Miscellaneous	Non-Friable	64 sf		Present
1	Room 132 - Practice Room 2	Interior Door Caulk, Tan	Yes	Miscellaneous	Non-Friable	20 lf	1	Present
1	Room 132 - Practice Room 2	Lay-in Ceiling Tile, 2' x 2', Textured	No	Miscellaneous	Friable	64 sf		
1	Room 132 - Practice Room 2	Tectum Decking	No	Miscellaneous	Non-Friable	64 sf		
1	Room 132 - Storage A	Cinderblock	---	---	---	---		
1	Room 132 - Storage A	Concrete	---	---	---	---		
1	Room 132 - Storage A	Floor Tile Mastic, 9" x 9", Grey with Cream	No	Miscellaneous	Non-Friable	200 sf		
1	Room 132 - Storage A	Floor Tile, 9" x 9", Grey with Cream	Yes	Miscellaneous	Non-Friable	200 sf		Present
1	Room 132 - Storage A	Interior Door Caulk, Tan	Yes	Miscellaneous	Non-Friable	20 lf	1	Present
1	Room 132 - Storage A	Lay-in Ceiling Tile, 2' x 2', Textured	No	Miscellaneous	Friable	200 sf		
1	Room 132 - Storage A	Tectum Decking	No	Miscellaneous	Non-Friable	200 sf		
1	Room 132 - Storage B	Cinderblock	---	---	---	---		
1	Room 132 - Storage B	Concrete	---	---	---	---		
1	Room 132 - Storage B	Floor Tile Mastic, 9" x 9", Red	No	Miscellaneous	Non-Friable	200 sf		
1	Room 132 - Storage B	Floor Tile, 9" x 9", Red	Yes	Miscellaneous	Non-Friable	200 sf		Present
1	Room 132 - Storage B	Interior Door Caulk, Tan	Yes	Miscellaneous	Non-Friable	20 lf	1	Present
1	Room 132 - Storage B	Lay-in Ceiling Tile, 2' x 2', Textured	No	Miscellaneous	Friable	200 sf		
1	Room 132 - Storage B	Tectum Decking	No	Miscellaneous	Non-Friable	200 sf		
1	Room 133	Adhesive (Glue Pods) Tackboard/Chalkboard	No	Miscellaneous	Non-Friable	100 sf		
1	Room 133	Cinderblock	---	---	---	---		
1	Room 133	Concrete	---	---	---	---		
1	Room 133	Exterior Window Caulk, Interior Side, Grey	Yes	Miscellaneous	Non-Friable	40 lf	1	Present
1	Room 133	Floor Tile Mastic, 12" x 12", Tan Mottled	No	Miscellaneous	Non-Friable	784 sf		
1	Room 133	Floor Tile, 12" x 12", Tan Mottled	No	Miscellaneous	Non-Friable	784 sf		
1	Room 133	Interior Door Caulk, Tan	Yes	Miscellaneous	Non-Friable	40 lf	1	Present
1	Room 133	Interior Transom Window Glaze, Grey	No	Miscellaneous	Non-Friable	20 lf	2	
1	Room 133	Interior Window Glaze, Grey	Yes	Miscellaneous	Non-Friable	30 lf	2	Present
1	Room 133	Lay-in Ceiling Tile, 2' x 2', Textured	No	Miscellaneous	Friable	784 sf		

TABLE OF HOMOGENEOUS AREAS BY FUNCTIONAL SPACE

Floor	Functional Space	Material Description	ACM	Category	Friable	Quantity	Notes	Status
1	Room 133	Sink Undercoating, White	No	Miscellaneous	Non-Friable	1 #		
1	Room 133	Straight Pipe Insulation, Fiberglass	---	---	---	---		
1	Room 133	Tectum Decking	No	Miscellaneous	Non-Friable	784 sf		
1	Room 134	Adhesive (Glue Pods) Tackboard/Chalkboard	No	Miscellaneous	Non-Friable	100 sf		
1	Room 134	Cinderblock	---	---	---	---		
1	Room 134	Concrete	---	---	---	---		
1	Room 134	Exterior Window Caulk, Interior Side, Grey	Yes	Miscellaneous	Non-Friable	40 lf	1	Present
1	Room 134	Floor Tile Mastic, 12" x 12", Tan Mottled	No	Miscellaneous	Non-Friable	784 sf		
1	Room 134	Floor Tile, 12" x 12", Tan Mottled	No	Miscellaneous	Non-Friable	784 sf		
1	Room 134	Interior Door Caulk, Tan	Yes	Miscellaneous	Non-Friable	60 lf	1	Present
1	Room 134	Interior Transom Window Glaze, Grey	No	Miscellaneous	Non-Friable	20 lf	2	
1	Room 134	Interior Window Glaze, Grey	Yes	Miscellaneous	Non-Friable	30 lf	2	Present
1	Room 134	Lay-in Ceiling Tile, 2' x 2', Textured	No	Miscellaneous	Friable	784 sf		
1	Room 134	Sink Undercoating, White	No	Miscellaneous	Non-Friable	1 #		
1	Room 134	Straight Pipe Insulation, Fiberglass	---	---	---	---		
1	Room 134	Tectum Decking	No	Miscellaneous	Non-Friable	784 sf		
1	Room 135	Adhesive (Glue Pods) Tackboard/Chalkboard	No	Miscellaneous	Non-Friable	180 sf		
1	Room 135	Cinderblock	---	---	---	---		
1	Room 135	Concrete	---	---	---	---		
1	Room 135	Exterior Window Caulk, Interior Side, Grey	Yes	Miscellaneous	Non-Friable	50 lf	1	Present
1	Room 135	Floor Tile Mastic, 12" x 12", Tan Mottled	No	Miscellaneous	Non-Friable	884 sf		
1	Room 135	Floor Tile, 12" x 12", Tan Mottled	No	Miscellaneous	Non-Friable	884 sf		
1	Room 135	Interior Door Caulk, Tan	Yes	Miscellaneous	Non-Friable	30 lf	1	Present
1	Room 135	Interior Transom Window Glaze, Grey	No	Miscellaneous	Non-Friable	40 lf	2	
1	Room 135	Interior Window Caulk, Tan	Yes	Miscellaneous	Non-Friable	40 lf	1	Present
1	Room 135	Interior Window Glaze, Grey	Yes	Miscellaneous	Non-Friable	40 lf	2	Present
1	Room 135	Lay-in Ceiling Tile, 2' x 2', Textured	No	Miscellaneous	Friable	884 sf		
1	Room 135	Sink Undercoating, White	No	Miscellaneous	Non-Friable	1 #		
1	Room 135	Straight Pipe Insulation, Fiberglass	---	---	---	---		
1	Room 135	Tectum Decking	No	Miscellaneous	Non-Friable	884 sf		
1	Room 135 Restroom	Ceramic Floor	---	---	---	---		
1	Room 135 Restroom	Cinderblock	---	---	---	---		
1	Room 135 Restroom	Concrete	---	---	---	---		
1	Room 135 Restroom	Hard Plaster Ceiling, Smooth, Browncoat	No	Surfacing	Non-Friable	30 sf		
1	Room 135 Restroom	Hard Plaster Ceiling, Smooth, Finish coat	No	Surfacing	Non-Friable	30 sf		
1	Room 135 Restroom	Interior Door Caulk, Tan	Yes	Miscellaneous	Non-Friable	20 lf	1	Present
1	Room 135 Restroom	Straight Pipe Insulation, Fiberglass	---	---	---	---		
1	Secretarys Office	Adhesive (Glue Pods) Tackboard/Chalkboard	No	Miscellaneous	Non-Friable	50 sf		
1	Secretarys Office	Cinderblock	---	---	---	---		
1	Secretarys Office	Concrete	---	---	---	---		
1	Secretarys Office	Exterior Window Caulk, Interior Side, Grey	Yes	Miscellaneous	Non-Friable	30 lf	1	Present
1	Secretarys Office	Floor Tile Mastic, 9" x 9", Olive	No	Miscellaneous	Non-Friable	168 sf		
1	Secretarys Office	Floor Tile, 9" x 9", Olive	Yes	Miscellaneous	Non-Friable	168 sf		Present

TABLE OF HOMOGENEOUS AREAS BY FUNCTIONAL SPACE

Floor	Functional Space	Material Description	ACM	Category	Friable	Quantity	Notes	Status
1	Secretarys Office	Interior Door Caulk, Tan	Yes	Miscellaneous	Non-Friable	20 lf	1	Present
1	Secretarys Office	Interior Window Caulk, Tan	Yes	Miscellaneous	Non-Friable	40 lf	1	Present
1	Secretarys Office	Interior Window Glaze, Grey	Yes	Miscellaneous	Non-Friable	80 lf	2	Present
1	Secretarys Office	Lay-in Ceiling Tile, 2' x 2', Textured	No	Miscellaneous	Friable	168 sf		
1	Secretarys Office	Straight Pipe Insulation, Fiberglass	---	---	---	---		
1	Secretarys Office	Tectum Decking	No	Miscellaneous	Non-Friable	168 sf		
1	Secretarys Office	Vinyl Sheet Floor Adhesive, Wood Pattern	No	Miscellaneous	Non-Friable	168 sf		
1	Secretarys Office	Vinyl Sheet Floor, Wood Pattern	No	Miscellaneous	Non-Friable	168 sf		
1	Serving Area/Kitchen	Ceramic Floor	---	---	---	---		
1	Serving Area/Kitchen	Cinderblock	---	---	---	---		
1	Serving Area/Kitchen	Concrete	---	---	---	---		
1	Serving Area/Kitchen	Interior Door Caulk, Tan	Yes	Miscellaneous	Non-Friable	40 lf	1	Present
1	Serving Area/Kitchen	Lay-in Ceiling Tile, 2' x 2', Drywall	No	Miscellaneous	Friable	1,152 sf		
1	Serving Area/Kitchen	Tagged Fire Door	Assumed	Miscellaneous	Non-Friable	2 #		Present
1	Serving Area/Kitchen	Tagged Fire Door Frame	Assumed	Miscellaneous	Non-Friable	2 #		Present
1	Serving Area/Kitchen	Tectum Decking	No	Miscellaneous	Non-Friable	1,152 sf		
1	Staff Restroom	Ceramic Floor	---	---	---	---		
1	Staff Restroom	Cinderblock	---	---	---	---		
1	Staff Restroom	Concrete	---	---	---	---		
1	Staff Restroom	Hard Plaster Ceiling, Smooth, Browncoat	No	Surfacing	Non-Friable	192 sf		
1	Staff Restroom	Hard Plaster Ceiling, Smooth, Finish coat	No	Surfacing	Non-Friable	192 sf		
1	Staff Restroom	Interior Door Caulk, Tan	Yes	Miscellaneous	Non-Friable	20 lf	1	Present
1	Staff Workroom	Adhesive (Glue Pods) Tackboard/Chalkboard	No	Miscellaneous	Non-Friable	100 sf		
1	Staff Workroom	Cinderblock	---	---	---	---		
1	Staff Workroom	Concrete	---	---	---	---		
1	Staff Workroom	Floor Tile Mastic, 12" x 12", Tan Mottled	No	Miscellaneous	Non-Friable	420 sf		
1	Staff Workroom	Floor Tile, 12" x 12", Tan Mottled	No	Miscellaneous	Non-Friable	420 sf		
1	Staff Workroom	Hard Plaster Ceiling, Smooth, Browncoat	No	Surfacing	Non-Friable	420 sf		
1	Staff Workroom	Hard Plaster Ceiling, Smooth, Finish coat	No	Surfacing	Non-Friable	420 sf		
1	Staff Workroom	Interior Door Caulk, Tan	Yes	Miscellaneous	Non-Friable	20 lf	1	Present
1	Teachers Room	Adhesive (Glue Pods) Tackboard/Chalkboard	No	Miscellaneous	Non-Friable	80 sf		
1	Teachers Room	Carpet Adhesive, Yellow	No	Miscellaneous	Non-Friable	532 sf		
1	Teachers Room	Cinderblock	---	---	---	---		
1	Teachers Room	Concrete	---	---	---	---		
1	Teachers Room	Floor Tile Mastic, 12" x 12", Tan Mottled	No	Miscellaneous	Non-Friable	646 sf		
1	Teachers Room	Floor Tile, 12" x 12", Tan Mottled	No	Miscellaneous	Non-Friable	646 sf		
1	Teachers Room	Interior Door Caulk, Tan	Yes	Miscellaneous	Non-Friable	40 lf	1	Present
1	Teachers Room	Lay-in Ceiling Tile, 2' x 2', Textured	No	Miscellaneous	Friable	646 sf		
1	Teachers Room	Sink Undercoating, Green	No	Miscellaneous	Non-Friable	1 #		
1	Teachers Room	Straight Pipe Insulation, Fiberglass	---	---	---	---		
1	Teachers Room	Tectum Decking	No	Miscellaneous	Non-Friable	646 sf		
1	Teachers Room Hallway	Cinderblock	---	---	---	---		
1	Teachers Room Hallway	Concrete	---	---	---	---		

TABLE OF HOMOGENEOUS AREAS BY FUNCTIONAL SPACE

Floor	Functional Space	Material Description	ACM	Category	Friable	Quantity	Notes	Status
1	Teachers Room Hallway	Floor Tile Mastic, 9" x 9", Olive	No	Miscellaneous	Non-Friable	60 sf		
1	Teachers Room Hallway	Floor Tile, 9" x 9", Olive	Yes	Miscellaneous	Non-Friable	60 sf		Present
1	Teachers Room Hallway	Hard Plaster Ceiling, Smooth, Browncoat	No	Surfacing	Non-Friable	60 sf		
1	Teachers Room Hallway	Hard Plaster Ceiling, Smooth, Finish coat	No	Surfacing	Non-Friable	60 sf		
1	Teachers Room Hallway	Interior Door Caulk, Tan	Yes	Miscellaneous	Non-Friable	80 lf	1	Present
1	Teachers Room Mens Bathroom	Ceramic Floor	---	---	---	---		
1	Teachers Room Mens Bathroom	Cinderblock	---	---	---	---		
1	Teachers Room Mens Bathroom	Concrete	---	---	---	---		
1	Teachers Room Mens Bathroom	Hard Plaster Ceiling, Smooth, Browncoat	No	Surfacing	Non-Friable	25 sf		
1	Teachers Room Mens Bathroom	Hard Plaster Ceiling, Smooth, Finish coat	No	Surfacing	Non-Friable	25 sf		
1	Teachers Room Mens Bathroom	Interior Door Caulk, Tan	Yes	Miscellaneous	Non-Friable	20 lf	1	Present
1	Teachers Room Womens Bathroom	Ceramic Floor	---	---	---	---		
1	Teachers Room Womens Bathroom	Cinderblock	---	---	---	---		
1	Teachers Room Womens Bathroom	Concrete	---	---	---	---		
1	Teachers Room Womens Bathroom	Hard Plaster Ceiling, Smooth, Browncoat	No	Surfacing	Non-Friable	25 sf		
1	Teachers Room Womens Bathroom	Hard Plaster Ceiling, Smooth, Finish coat	No	Surfacing	Non-Friable	25 sf		
1	Teachers Room Womens Bathroom	Hard Plaster Ceiling, Smooth, Finish coat	No	Surfacing	Non-Friable	25 sf		
1	Teachers Room Womens Bathroom	Interior Door Caulk, Tan	Yes	Miscellaneous	Non-Friable	20 lf	1	Present
1	Tunnel	Cinderblock	---	---	---	---		
1	Tunnel	Concrete	---	---	---	---		
1	Tunnel	Packed Pipe Fitting Insulation on Old Fiberglass	Yes	TSI	Friable	40 lf		Present
1	Tunnel	Straight Pipe Insulation, Old Fiberglass	No	TSI	Friable	400 lf		
1	Upper Mecanical Room near Exit Door 16	Cinderblock	---	---	---	---		
1	Upper Mecanical Room near Exit Door 16	Concrete	---	---	---	---		
1	Upper Mecanical Room near Exit Door 16	Hard Plaster Ceiling, Rough Texture, Browncoat	No	Surfacing	Non-Friable	3,300 sf		
1	Upper Mecanical Room near Exit Door 16	Hard Plaster Ceiling, Rough Texture, Finish coat	No	Surfacing	Non-Friable	3,300 sf		
1	Upper Mecanical Room near Exit Door 16	HVAC Vibration Dampener, White Cloth	Yes	Miscellaneous	Non-Friable	40 sf		Present
1	Upper Mecanical Room near Exit Door 16	Interior Door Caulk, Tan	Yes	Miscellaneous	Non-Friable	20 lf	1	Present
1	Upper Mecanical Room near Exit Door 16	Packed Pipe Fitting Insulation on Old Fiberglass	Yes	TSI	Friable	40 lf		Present
1	Upper Mecanical Room near Exit Door 16	Straight Pipe Insulation, Old Fiberglass	No	TSI	Friable	400 lf		
1	Upper Mecanical Room near Exit Door 16	Tagged Fire Door	Assumed	Miscellaneous	Non-Friable	1 #		Present
1	Upper Mecanical Room near Exit Door 16	Tagged Fire Door Frame	Assumed	Miscellaneous	Non-Friable	1 #		Present
1	Upper Mecanical Room near Exit Door 16	Tectum Wall Panels	No	Miscellaneous	Non-Friable	1,500 sf		
1	Upper Mecanical Room near Exit Door 16	Tectum Wall Panels Barrier Paper	No	Miscellaneous	Non-Friable	1,500 sf		
1	Work Room	Cinderblock	---	---	---	---		
1	Work Room	Concrete	---	---	---	---		
1	Work Room	Floor Tile Mastic, 9" x 9", Olive	No	Miscellaneous	Non-Friable	192 sf		
1	Work Room	Floor Tile, 9" x 9", Olive	Yes	Miscellaneous	Non-Friable	192 sf		Present
1	Work Room	Interior Door Caulk, Tan	Yes	Miscellaneous	Non-Friable	20 lf	1	Present
1	Work Room	Lay-in Ceiling Tile, 2' x 2', Textured	No	Miscellaneous	Friable	192 sf		
1	Work Room	Sink Undercoating, Green	No	Miscellaneous	Non-Friable	1 #		
1	Work Room	Straight Pipe Insulation, Fiberglass	---	---	---	---		
1	Work Room	Tectum Decking	No	Miscellaneous	Non-Friable	192 sf		

TABLE OF HOMOGENEOUS AREAS BY FUNCTIONAL SPACE

Floor	Functional Space	Material Description	ACM	Category	Friable	Quantity	Notes	Status
1	Work Room	Vinyl Sheet Floor Adhesive, Wood Pattern	No	Miscellaneous	Non-Friable	192 sf		
1	Work Room	Vinyl Sheet Floor, Wood Pattern	No	Miscellaneous	Non-Friable	192 sf		
1	Work Room next to Vocal	Cinderblock	---	---	---	---		
1	Work Room next to Vocal	Concrete	---	---	---	---		
1	Work Room next to Vocal	Floor Tile Mastic, 12" x 12", Tan Mottled	No	Miscellaneous	Non-Friable	182 sf		
1	Work Room next to Vocal	Floor Tile Mastic, 9" x 9", Olive	No	Miscellaneous	Non-Friable	182 sf		
1	Work Room next to Vocal	Floor Tile, 12" x 12", Tan Mottled	No	Miscellaneous	Non-Friable	182 sf		
1	Work Room next to Vocal	Floor Tile, 9" x 9", Olive	Yes	Miscellaneous	Non-Friable	182 sf		Present
1	Work Room next to Vocal	Interior Door Caulk, Tan	Yes	Miscellaneous	Non-Friable	40 lf	1	Present
1	Work Room next to Vocal	Straight Pipe Insulation, Fiberglass	---	---	---	---		
1	Work Room next to Vocal	Tectum Decking	No	Miscellaneous	Non-Friable	182 sf		
1	Work Room Restroom	Ceramic Floor	---	---	---	---		
1	Work Room Restroom	Cinderblock	---	---	---	---		
1	Work Room Restroom	Concrete	---	---	---	---		
1	Work Room Restroom	Hard Plaster Ceiling, Smooth, Browncoat	No	Surfacing	Non-Friable	36 sf		
1	Work Room Restroom	Hard Plaster Ceiling, Smooth, Finish coat	No	Surfacing	Non-Friable	36 sf		
1	Work Room Restroom	Interior Door Caulk, Tan	Yes	Miscellaneous	Non-Friable	20 lf	1	Present
1	Work Room Restroom	Straight Pipe Insulation, Fiberglass	---	---	---	---		
1	Work Room Restroom	Tectum Decking	No	Miscellaneous	Non-Friable	36 sf		

Notes:

- 1 Door, window and other caulk materials quantified in linear footage. To obtain square footage the liner footage should be multiplied by the width of the caulk (approximately 0.04 feet).
- 2 Window glazing materials quantified in linear footage. To obtain square footage the liner footage should be multiplied by the width of the caulk (approximately 0.08 feet).
- 3 Covebase and covebase adhesive quantified in linear footage. To obtain square footage the liner footage should be multiplied by the height of the covebase (approximately 0.33 feet).

Status:

Only provided for asbestos-containing materials. This can be changed to "Abated" once the material has been removed.

TABLE OF FUNCTIONAL SPACE BY HOMOGENOUS AREAS

Floor	Functional Space	Material Description	ACM	Category	Friable	Quantity	Notes	Status
1	Assistant Principal Office	Adhesive (Glue Pods) Tackboard/Chalkboard	No	Miscellaneous	Non-Friable	50 sf		
1	Bookstore	Adhesive (Glue Pods) Tackboard/Chalkboard	No	Miscellaneous	Non-Friable	100 sf		
1	Conference Room	Adhesive (Glue Pods) Tackboard/Chalkboard	No	Miscellaneous	Non-Friable	100 sf		
1	Counseling - Conference Room	Adhesive (Glue Pods) Tackboard/Chalkboard	No	Miscellaneous	Non-Friable	20 sf		
1	Counseling - Copy Room	Adhesive (Glue Pods) Tackboard/Chalkboard	No	Miscellaneous	Non-Friable	20 sf		
1	Counseling - Mens Restroom	Adhesive (Glue Pods) Tackboard/Chalkboard	No	Miscellaneous	Non-Friable	25 sf		
1	Counseling - Office A	Adhesive (Glue Pods) Tackboard/Chalkboard	No	Miscellaneous	Non-Friable	20 sf		
1	Counseling - Office B	Adhesive (Glue Pods) Tackboard/Chalkboard	No	Miscellaneous	Non-Friable	20 sf		
1	Counseling - Office C	Adhesive (Glue Pods) Tackboard/Chalkboard	No	Miscellaneous	Non-Friable	20 sf		
1	Counseling - Womens Restroom	Adhesive (Glue Pods) Tackboard/Chalkboard	No	Miscellaneous	Non-Friable	25 sf		
1	Counseling Reception	Adhesive (Glue Pods) Tackboard/Chalkboard	No	Miscellaneous	Non-Friable	80 sf		
1	Custodial Storage near Staff Workroom	Adhesive (Glue Pods) Tackboard/Chalkboard	No	Miscellaneous	Non-Friable	40 sf		
1	Library Offices	Adhesive (Glue Pods) Tackboard/Chalkboard	No	Miscellaneous	Non-Friable	20 sf		
1	Main Office	Adhesive (Glue Pods) Tackboard/Chalkboard	No	Miscellaneous	Non-Friable	10 sf		
1	Media Room	Adhesive (Glue Pods) Tackboard/Chalkboard	No	Miscellaneous	Non-Friable	140 sf		
1	Principals Office	Adhesive (Glue Pods) Tackboard/Chalkboard	No	Miscellaneous	Non-Friable	50 sf		
1	Reading Resource Room	Adhesive (Glue Pods) Tackboard/Chalkboard	No	Miscellaneous	Non-Friable	50 sf		
1	Room 100	Adhesive (Glue Pods) Tackboard/Chalkboard	No	Miscellaneous	Non-Friable	200 sf		
1	Room 101	Adhesive (Glue Pods) Tackboard/Chalkboard	No	Miscellaneous	Non-Friable	200 sf		
1	Room 102	Adhesive (Glue Pods) Tackboard/Chalkboard	No	Miscellaneous	Non-Friable	200 sf		
1	Room 103	Adhesive (Glue Pods) Tackboard/Chalkboard	No	Miscellaneous	Non-Friable	200 sf		
1	Room 104	Adhesive (Glue Pods) Tackboard/Chalkboard	No	Miscellaneous	Non-Friable	200 sf		
1	Room 105	Adhesive (Glue Pods) Tackboard/Chalkboard	No	Miscellaneous	Non-Friable	200 sf		
1	Room 106	Adhesive (Glue Pods) Tackboard/Chalkboard	No	Miscellaneous	Non-Friable	200 sf		
1	Room 107	Adhesive (Glue Pods) Tackboard/Chalkboard	No	Miscellaneous	Non-Friable	200 sf		
1	Room 108	Adhesive (Glue Pods) Tackboard/Chalkboard	No	Miscellaneous	Non-Friable	200 sf		
1	Room 109	Adhesive (Glue Pods) Tackboard/Chalkboard	No	Miscellaneous	Non-Friable	200 sf		
1	Room 110	Adhesive (Glue Pods) Tackboard/Chalkboard	No	Miscellaneous	Non-Friable	200 sf		
1	Room 111	Adhesive (Glue Pods) Tackboard/Chalkboard	No	Miscellaneous	Non-Friable	200 sf		
1	Room 112	Adhesive (Glue Pods) Tackboard/Chalkboard	No	Miscellaneous	Non-Friable	200 sf		
1	Room 113	Adhesive (Glue Pods) Tackboard/Chalkboard	No	Miscellaneous	Non-Friable	200 sf		
1	Room 114	Adhesive (Glue Pods) Tackboard/Chalkboard	No	Miscellaneous	Non-Friable	200 sf		
1	Room 115	Adhesive (Glue Pods) Tackboard/Chalkboard	No	Miscellaneous	Non-Friable	200 sf		
1	Room 116	Adhesive (Glue Pods) Tackboard/Chalkboard	No	Miscellaneous	Non-Friable	200 sf		
1	Room 117	Adhesive (Glue Pods) Tackboard/Chalkboard	No	Miscellaneous	Non-Friable	200 sf		
1	Room 120	Adhesive (Glue Pods) Tackboard/Chalkboard	No	Miscellaneous	Non-Friable	200 sf		
1	Room 121	Adhesive (Glue Pods) Tackboard/Chalkboard	No	Miscellaneous	Non-Friable	200 sf		
1	Room 122	Adhesive (Glue Pods) Tackboard/Chalkboard	No	Miscellaneous	Non-Friable	200 sf		
1	Room 123	Adhesive (Glue Pods) Tackboard/Chalkboard	No	Miscellaneous	Non-Friable	200 sf		
1	Room 124	Adhesive (Glue Pods) Tackboard/Chalkboard	No	Miscellaneous	Non-Friable	100 sf		
1	Room 125	Adhesive (Glue Pods) Tackboard/Chalkboard	No	Miscellaneous	Non-Friable	100 sf		
1	Room 126	Adhesive (Glue Pods) Tackboard/Chalkboard	No	Miscellaneous	Non-Friable	400 sf		
1	Room 127	Adhesive (Glue Pods) Tackboard/Chalkboard	No	Miscellaneous	Non-Friable	500 sf		

TABLE OF FUNCTIONAL SPACE BY HOMOGENOUS AREAS

Floor	Functional Space	Material Description	ACM	Category	Friable	Quantity	Notes	Status
1	Room 128	Adhesive (Glue Pods) Tackboard/Chalkboard	No	Miscellaneous	Non-Friable	200 sf		
1	Room 130	Adhesive (Glue Pods) Tackboard/Chalkboard	No	Miscellaneous	Non-Friable	350 sf		
1	Room 131 Vocal	Adhesive (Glue Pods) Tackboard/Chalkboard	No	Miscellaneous	Non-Friable	200 sf		
1	Room 133	Adhesive (Glue Pods) Tackboard/Chalkboard	No	Miscellaneous	Non-Friable	100 sf		
1	Room 134	Adhesive (Glue Pods) Tackboard/Chalkboard	No	Miscellaneous	Non-Friable	100 sf		
1	Room 135	Adhesive (Glue Pods) Tackboard/Chalkboard	No	Miscellaneous	Non-Friable	180 sf		
1	Secretarys Office	Adhesive (Glue Pods) Tackboard/Chalkboard	No	Miscellaneous	Non-Friable	50 sf		
1	Staff Workroom	Adhesive (Glue Pods) Tackboard/Chalkboard	No	Miscellaneous	Non-Friable	100 sf		
1	Teachers Room	Adhesive (Glue Pods) Tackboard/Chalkboard	No	Miscellaneous	Non-Friable	80 sf		
1	Bookstore	Carpet Adhesive, Yellow	No	Miscellaneous	Non-Friable	338 sf		
1	Counseling - Conference Room	Carpet Adhesive, Yellow	No	Miscellaneous	Non-Friable	180 sf		
1	Counseling - Copy Room	Carpet Adhesive, Yellow	No	Miscellaneous	Non-Friable	168 sf		
1	Counseling - Office A	Carpet Adhesive, Yellow	No	Miscellaneous	Non-Friable	120 sf		
1	Counseling - Office B	Carpet Adhesive, Yellow	No	Miscellaneous	Non-Friable	120 sf		
1	Counseling - Office C	Carpet Adhesive, Yellow	No	Miscellaneous	Non-Friable	120 sf		
1	Library	Carpet Adhesive, Yellow	No	Miscellaneous	Non-Friable	2,556 sf		
1	Library - Room A	Carpet Adhesive, Yellow	No	Miscellaneous	Non-Friable	64 sf		
1	Library - Room B	Carpet Adhesive, Yellow	No	Miscellaneous	Non-Friable	64 sf		
1	Library - TV Room	Carpet Adhesive, Yellow	No	Miscellaneous	Non-Friable	56 sf		
1	Library Conference Room	Carpet Adhesive, Yellow	No	Miscellaneous	Non-Friable	110 sf		
1	Library Offices	Carpet Adhesive, Yellow	No	Miscellaneous	Non-Friable	264 sf		
1	Office by Door 10	Carpet Adhesive, Yellow	No	Miscellaneous	Non-Friable	96 sf		
1	Reading Resource Room	Carpet Adhesive, Yellow	No	Miscellaneous	Non-Friable	168 sf		
1	Room 105	Carpet Adhesive, Yellow	No	Miscellaneous	Non-Friable	728 sf		
1	Room 106	Carpet Adhesive, Yellow	No	Miscellaneous	Non-Friable	728 sf		
1	Room 114	Carpet Adhesive, Yellow	No	Miscellaneous	Non-Friable	784 sf		
1	Teachers Room	Carpet Adhesive, Yellow	No	Miscellaneous	Non-Friable	532 sf		
1	Boiler Room - Restroom	Ceramic Floor	---	---	---	---		
1	Boys Locker Room	Ceramic Floor	---	---	---	---		
1	Boys Locker Room - Office	Ceramic Floor	---	---	---	---		
1	Boys Locker Room - Office Restroom	Ceramic Floor	---	---	---	---		
1	Boys Locker Room - Storage B	Ceramic Floor	---	---	---	---		
1	Boys Locker Room - Vestibule	Ceramic Floor	---	---	---	---		
1	Boys Restroom by Main Office	Ceramic Floor	---	---	---	---		
1	Closet near Exit Door 16	Ceramic Floor	---	---	---	---		
1	Counseling - Mens Restroom	Ceramic Floor	---	---	---	---		
1	Counseling - Womens Restroom	Ceramic Floor	---	---	---	---		
1	Girls Locker Room	Ceramic Floor	---	---	---	---		
1	Girls Locker Room - Office	Ceramic Floor	---	---	---	---		
1	Girls Locker Room - Office Restroom	Ceramic Floor	---	---	---	---		
1	Girls Restroom by Main Office	Ceramic Floor	---	---	---	---		
1	Kitchen - Custodial Closet	Ceramic Floor	---	---	---	---		
1	Kitchen - Laundry Room	Ceramic Floor	---	---	---	---		

TABLE OF FUNCTIONAL SPACE BY HOMOGENOUS AREAS

Floor	Functional Space	Material Description	ACM	Category	Friable	Quantity	Notes	Status
1	Kitchen - Restroom	Ceramic Floor	---	---	---	---		
1	Mens Restroom	Ceramic Floor	---	---	---	---		
1	Restroom near Exit Door 16	Ceramic Floor	---	---	---	---		
1	Room 135 Restroom	Ceramic Floor	---	---	---	---		
1	Serving Area/Kitchen	Ceramic Floor	---	---	---	---		
1	Staff Restroom	Ceramic Floor	---	---	---	---		
1	Teachers Room Mens Bathroom	Ceramic Floor	---	---	---	---		
1	Teachers Room Womens Bathroom	Ceramic Floor	---	---	---	---		
1	Work Room Restroom	Ceramic Floor	---	---	---	---		
1	Assistant Principal Office	Cinderblock	---	---	---	---		
1	Audio Visual Room	Cinderblock	---	---	---	---		
1	Boiler Room	Cinderblock	---	---	---	---		
1	Boiler Room - Restroom	Cinderblock	---	---	---	---		
1	Bookstore	Cinderblock	---	---	---	---		
1	Boys Locker Room	Cinderblock	---	---	---	---		
1	Boys Locker Room - Custodial Closet	Cinderblock	---	---	---	---		
1	Boys Locker Room - Office	Cinderblock	---	---	---	---		
1	Boys Locker Room - Office Restroom	Cinderblock	---	---	---	---		
1	Boys Locker Room - Storage A	Cinderblock	---	---	---	---		
1	Boys Locker Room - Storage B	Cinderblock	---	---	---	---		
1	Boys Locker Room - Vestibule	Cinderblock	---	---	---	---		
1	Boys Restroom by Main Office	Cinderblock	---	---	---	---		
1	Cafeteria	Cinderblock	---	---	---	---		
1	Cafeteria - Stage	Cinderblock	---	---	---	---		
1	Cafeteria - Storage	Cinderblock	---	---	---	---		
1	Cafeteria - Storage Mezzanine	Cinderblock	---	---	---	---		
1	Closet near Exit Door 16	Cinderblock	---	---	---	---		
1	Conference Room	Cinderblock	---	---	---	---		
1	Counseling - Conference Room	Cinderblock	---	---	---	---		
1	Counseling - Copy Room	Cinderblock	---	---	---	---		
1	Counseling - Mens Restroom	Cinderblock	---	---	---	---		
1	Counseling - Office A	Cinderblock	---	---	---	---		
1	Counseling - Office B	Cinderblock	---	---	---	---		
1	Counseling - Office C	Cinderblock	---	---	---	---		
1	Counseling - Womens Restroom	Cinderblock	---	---	---	---		
1	Counseling Reception	Cinderblock	---	---	---	---		
1	Custodial Closet near Exit Door 16	Cinderblock	---	---	---	---		
1	Custodial Storage near Staff Workroom	Cinderblock	---	---	---	---		
1	Custodian Closet by Main Office	Cinderblock	---	---	---	---		
1	Electrical Room / Storage	Cinderblock	---	---	---	---		
1	Girls Locker Room	Cinderblock	---	---	---	---		
1	Girls Locker Room - Custodial Closet	Cinderblock	---	---	---	---		
1	Girls Locker Room - Office	Cinderblock	---	---	---	---		

TABLE OF FUNCTIONAL SPACE BY HOMOGENOUS AREAS

Floor	Functional Space	Material Description	ACM	Category	Friable	Quantity	Notes	Status
1	Girls Locker Room - Office Restroom	Cinderblock	---	---	---	---		
1	Girls Restroom by Main Office	Cinderblock	---	---	---	---		
1	Gymnasium	Cinderblock	---	---	---	---		
1	Gymnasium Net Storage	Cinderblock	---	---	---	---		
1	Gymnasium Sport Storage	Cinderblock	---	---	---	---		
1	Gymnasium Storage	Cinderblock	---	---	---	---		
1	Head End Room	Cinderblock	---	---	---	---		
1	Kitchen - Custodial Closet	Cinderblock	---	---	---	---		
1	Kitchen - Food Storage	Cinderblock	---	---	---	---		
1	Kitchen - Laundry Room	Cinderblock	---	---	---	---		
1	Kitchen - Restroom	Cinderblock	---	---	---	---		
1	Kitchen Hallway	Cinderblock	---	---	---	---		
1	Library	Cinderblock	---	---	---	---		
1	Library - Room A	Cinderblock	---	---	---	---		
1	Library - Room B	Cinderblock	---	---	---	---		
1	Library - TV Room	Cinderblock	---	---	---	---		
1	Library Conference Room	Cinderblock	---	---	---	---		
1	Library Offices	Cinderblock	---	---	---	---		
1	Main Office	Cinderblock	---	---	---	---		
1	Main Office Closet A	Cinderblock	---	---	---	---		
1	Main Office Closet B	Cinderblock	---	---	---	---		
1	Main Office Storage	Cinderblock	---	---	---	---		
1	Media Room	Cinderblock	---	---	---	---		
1	Mens Restroom	Cinderblock	---	---	---	---		
1	Office by Door 10	Cinderblock	---	---	---	---		
1	Principals Office	Cinderblock	---	---	---	---		
1	Reading Resource Room	Cinderblock	---	---	---	---		
1	Restroom near Exit Door 16	Cinderblock	---	---	---	---		
1	Room 100	Cinderblock	---	---	---	---		
1	Room 100-109 Hallway	Cinderblock	---	---	---	---		
1	Room 101	Cinderblock	---	---	---	---		
1	Room 102	Cinderblock	---	---	---	---		
1	Room 103	Cinderblock	---	---	---	---		
1	Room 104	Cinderblock	---	---	---	---		
1	Room 105	Cinderblock	---	---	---	---		
1	Room 106	Cinderblock	---	---	---	---		
1	Room 107	Cinderblock	---	---	---	---		
1	Room 108	Cinderblock	---	---	---	---		
1	Room 109	Cinderblock	---	---	---	---		
1	Room 110	Cinderblock	---	---	---	---		
1	Room 110-117 Hallway	Cinderblock	---	---	---	---		
1	Room 110-117 Hallway - Custodial Room	Cinderblock	---	---	---	---		
1	Room 111	Cinderblock	---	---	---	---		

TABLE OF FUNCTIONAL SPACE BY HOMOGENOUS AREAS

Floor	Functional Space	Material Description	ACM	Category	Friable	Quantity	Notes	Status
1	Room 112	Cinderblock	---	---	---	---		
1	Room 113	Cinderblock	---	---	---	---		
1	Room 114	Cinderblock	---	---	---	---		
1	Room 115	Cinderblock	---	---	---	---		
1	Room 116	Cinderblock	---	---	---	---		
1	Room 117	Cinderblock	---	---	---	---		
1	Room 118	Cinderblock	---	---	---	---		
1	Room 118 -119 Workroom	Cinderblock	---	---	---	---		
1	Room 118-125 Hallway	Cinderblock	---	---	---	---		
1	Room 119	Cinderblock	---	---	---	---		
1	Room 120	Cinderblock	---	---	---	---		
1	Room 121	Cinderblock	---	---	---	---		
1	Room 122	Cinderblock	---	---	---	---		
1	Room 123	Cinderblock	---	---	---	---		
1	Room 123 Storage	Cinderblock	---	---	---	---		
1	Room 124	Cinderblock	---	---	---	---		
1	Room 125	Cinderblock	---	---	---	---		
1	Room 126	Cinderblock	---	---	---	---		
1	Room 126 -127 Workroom	Cinderblock	---	---	---	---		
1	Room 126-130 Hallway	Cinderblock	---	---	---	---		
1	Room 127	Cinderblock	---	---	---	---		
1	Room 128	Cinderblock	---	---	---	---		
1	Room 129	Cinderblock	---	---	---	---		
1	Room 130	Cinderblock	---	---	---	---		
1	Room 130 - Storage A	Cinderblock	---	---	---	---		
1	Room 130 - Storage B	Cinderblock	---	---	---	---		
1	Room 130 - Storage C	Cinderblock	---	---	---	---		
1	Room 131 Vocal	Cinderblock	---	---	---	---		
1	Room 131 Vocal Hallway	Cinderblock	---	---	---	---		
1	Room 131 Vocal Office	Cinderblock	---	---	---	---		
1	Room 131 Vocal Room A	Cinderblock	---	---	---	---		
1	Room 131 Vocal Room B	Cinderblock	---	---	---	---		
1	Room 131 Vocal Storage	Cinderblock	---	---	---	---		
1	Room 131-135 Hallway	Cinderblock	---	---	---	---		
1	Room 132	Cinderblock	---	---	---	---		
1	Room 132 - Practice Hallway	Cinderblock	---	---	---	---		
1	Room 132 - Practice Room 1	Cinderblock	---	---	---	---		
1	Room 132 - Practice Room 2	Cinderblock	---	---	---	---		
1	Room 132 - Storage A	Cinderblock	---	---	---	---		
1	Room 132 - Storage B	Cinderblock	---	---	---	---		
1	Room 133	Cinderblock	---	---	---	---		
1	Room 134	Cinderblock	---	---	---	---		
1	Room 135	Cinderblock	---	---	---	---		

TABLE OF FUNCTIONAL SPACE BY HOMOGENOUS AREAS

Floor	Functional Space	Material Description	ACM	Category	Friable	Quantity	Notes	Status
1	Room 135 Restroom	Cinderblock	---	---	---	---		
1	Secretarys Office	Cinderblock	---	---	---	---		
1	Serving Area/Kitchen	Cinderblock	---	---	---	---		
1	Staff Restroom	Cinderblock	---	---	---	---		
1	Staff Workroom	Cinderblock	---	---	---	---		
1	Teachers Room	Cinderblock	---	---	---	---		
1	Teachers Room Hallway	Cinderblock	---	---	---	---		
1	Teachers Room Mens Bathroom	Cinderblock	---	---	---	---		
1	Teachers Room Womens Bathroom	Cinderblock	---	---	---	---		
1	Tunnel	Cinderblock	---	---	---	---		
1	Upper Mecanical Room near Exit Door 16	Cinderblock	---	---	---	---		
1	Work Room	Cinderblock	---	---	---	---		
1	Work Room next to Vocal	Cinderblock	---	---	---	---		
1	Work Room Restroom	Cinderblock	---	---	---	---		
1	Assistant Principal Office	Concrete	---	---	---	---		
1	Audio Visual Room	Concrete	---	---	---	---		
1	Boiler Room	Concrete	---	---	---	---		
1	Boiler Room - Restroom	Concrete	---	---	---	---		
1	Bookstore	Concrete	---	---	---	---		
1	Boys Locker Room	Concrete	---	---	---	---		
1	Boys Locker Room - Custodial Closet	Concrete	---	---	---	---		
1	Boys Locker Room - Office	Concrete	---	---	---	---		
1	Boys Locker Room - Office Restroom	Concrete	---	---	---	---		
1	Boys Locker Room - Storage A	Concrete	---	---	---	---		
1	Boys Locker Room - Storage B	Concrete	---	---	---	---		
1	Boys Locker Room - Vestibule	Concrete	---	---	---	---		
1	Boys Restroom by Main Office	Concrete	---	---	---	---		
1	Cafeteria	Concrete	---	---	---	---		
1	Cafeteria - Stage	Concrete	---	---	---	---		
1	Cafeteria - Storage	Concrete	---	---	---	---		
1	Cafeteria - Storage Mezzanine	Concrete	---	---	---	---		
1	Closet near Exit Door 16	Concrete	---	---	---	---		
1	Conference Room	Concrete	---	---	---	---		
1	Counseling - Conference Room	Concrete	---	---	---	---		
1	Counseling - Copy Room	Concrete	---	---	---	---		
1	Counseling - Mens Restroom	Concrete	---	---	---	---		
1	Counseling - Office A	Concrete	---	---	---	---		
1	Counseling - Office B	Concrete	---	---	---	---		
1	Counseling - Office C	Concrete	---	---	---	---		
1	Counseling - Womens Restroom	Concrete	---	---	---	---		
1	Counseling Reception	Concrete	---	---	---	---		
1	Custodial Closet near Exit Door 16	Concrete	---	---	---	---		
1	Custodial Storage near Staff Workroom	Concrete	---	---	---	---		

TABLE OF FUNCTIONAL SPACE BY HOMOGENOUS AREAS

Floor	Functional Space	Material Description	ACM	Category	Friable	Quantity	Notes	Status
1	Custodian Closet by Main Office	Concrete	---	---	---	---		
1	Electrical Room / Storage	Concrete	---	---	---	---		
1	Girls Locker Room	Concrete	---	---	---	---		
1	Girls Locker Room - Custodial Closet	Concrete	---	---	---	---		
1	Girls Locker Room - Office	Concrete	---	---	---	---		
1	Girls Locker Room - Office Restroom	Concrete	---	---	---	---		
1	Girls Restroom by Main Office	Concrete	---	---	---	---		
1	Gymnasium	Concrete	---	---	---	---		
1	Gymnasium Net Storage	Concrete	---	---	---	---		
1	Gymnasium Sport Storage	Concrete	---	---	---	---		
1	Gymnasium Storage	Concrete	---	---	---	---		
1	Head End Room	Concrete	---	---	---	---		
1	Kitchen - Custodial Closet	Concrete	---	---	---	---		
1	Kitchen - Food Storage	Concrete	---	---	---	---		
1	Kitchen - Laundry Room	Concrete	---	---	---	---		
1	Kitchen - Restroom	Concrete	---	---	---	---		
1	Kitchen Hallway	Concrete	---	---	---	---		
1	Library	Concrete	---	---	---	---		
1	Library - Room A	Concrete	---	---	---	---		
1	Library - Room B	Concrete	---	---	---	---		
1	Library - TV Room	Concrete	---	---	---	---		
1	Library Conference Room	Concrete	---	---	---	---		
1	Library Offices	Concrete	---	---	---	---		
1	Main Office	Concrete	---	---	---	---		
1	Main Office Closet A	Concrete	---	---	---	---		
1	Main Office Closet B	Concrete	---	---	---	---		
1	Main Office Storage	Concrete	---	---	---	---		
1	Media Room	Concrete	---	---	---	---		
1	Mens Restroom	Concrete	---	---	---	---		
1	Office by Door 10	Concrete	---	---	---	---		
1	Principals Office	Concrete	---	---	---	---		
1	Reading Resource Room	Concrete	---	---	---	---		
1	Restroom near Exit Door 16	Concrete	---	---	---	---		
1	Room 100	Concrete	---	---	---	---		
1	Room 100-109 Hallway	Concrete	---	---	---	---		
1	Room 101	Concrete	---	---	---	---		
1	Room 102	Concrete	---	---	---	---		
1	Room 103	Concrete	---	---	---	---		
1	Room 104	Concrete	---	---	---	---		
1	Room 105	Concrete	---	---	---	---		
1	Room 106	Concrete	---	---	---	---		
1	Room 107	Concrete	---	---	---	---		
1	Room 108	Concrete	---	---	---	---		

TABLE OF FUNCTIONAL SPACE BY HOMOGENOUS AREAS

Floor	Functional Space	Material Description	ACM	Category	Friable	Quantity	Notes	Status
1	Room 109	Concrete	---	---	---	---		
1	Room 110	Concrete	---	---	---	---		
1	Room 110-117 Hallway	Concrete	---	---	---	---		
1	Room 110-117 Hallway - Custodial Room	Concrete	---	---	---	---		
1	Room 111	Concrete	---	---	---	---		
1	Room 112	Concrete	---	---	---	---		
1	Room 113	Concrete	---	---	---	---		
1	Room 114	Concrete	---	---	---	---		
1	Room 115	Concrete	---	---	---	---		
1	Room 116	Concrete	---	---	---	---		
1	Room 117	Concrete	---	---	---	---		
1	Room 118	Concrete	---	---	---	---		
1	Room 118 -119 Workroom	Concrete	---	---	---	---		
1	Room 118-125 Hallway	Concrete	---	---	---	---		
1	Room 119	Concrete	---	---	---	---		
1	Room 120	Concrete	---	---	---	---		
1	Room 121	Concrete	---	---	---	---		
1	Room 122	Concrete	---	---	---	---		
1	Room 123	Concrete	---	---	---	---		
1	Room 123 Storage	Concrete	---	---	---	---		
1	Room 124	Concrete	---	---	---	---		
1	Room 125	Concrete	---	---	---	---		
1	Room 126	Concrete	---	---	---	---		
1	Room 126 -127 Workroom	Concrete	---	---	---	---		
1	Room 126-130 Hallway	Concrete	---	---	---	---		
1	Room 127	Concrete	---	---	---	---		
1	Room 128	Concrete	---	---	---	---		
1	Room 129	Concrete	---	---	---	---		
1	Room 130	Concrete	---	---	---	---		
1	Room 130 - Storage A	Concrete	---	---	---	---		
1	Room 130 - Storage B	Concrete	---	---	---	---		
1	Room 130 - Storage C	Concrete	---	---	---	---		
1	Room 131 Vocal	Concrete	---	---	---	---		
1	Room 131 Vocal Hallway	Concrete	---	---	---	---		
1	Room 131 Vocal Office	Concrete	---	---	---	---		
1	Room 131 Vocal Room A	Concrete	---	---	---	---		
1	Room 131 Vocal Room B	Concrete	---	---	---	---		
1	Room 131 Vocal Storage	Concrete	---	---	---	---		
1	Room 131-135 Hallway	Concrete	---	---	---	---		
1	Room 132	Concrete	---	---	---	---		
1	Room 132 - Practice Hallway	Concrete	---	---	---	---		
1	Room 132 - Practice Room 1	Concrete	---	---	---	---		
1	Room 132 - Practice Room 2	Concrete	---	---	---	---		

TABLE OF FUNCTIONAL SPACE BY HOMOGENOUS AREAS

Floor	Functional Space	Material Description	ACM	Category	Friable	Quantity	Notes	Status
1	Room 132 - Storage A	Concrete	---	---	---	---		
1	Room 132 - Storage B	Concrete	---	---	---	---		
1	Room 133	Concrete	---	---	---	---		
1	Room 134	Concrete	---	---	---	---		
1	Room 135	Concrete	---	---	---	---		
1	Room 135 Restroom	Concrete	---	---	---	---		
1	Secretarys Office	Concrete	---	---	---	---		
1	Serving Area/Kitchen	Concrete	---	---	---	---		
1	Staff Restroom	Concrete	---	---	---	---		
1	Staff Workroom	Concrete	---	---	---	---		
1	Teachers Room	Concrete	---	---	---	---		
1	Teachers Room Hallway	Concrete	---	---	---	---		
1	Teachers Room Mens Bathroom	Concrete	---	---	---	---		
1	Teachers Room Womens Bathroom	Concrete	---	---	---	---		
1	Tunnel	Concrete	---	---	---	---		
1	Upper Mecanical Room near Exit Door 16	Concrete	---	---	---	---		
1	Work Room	Concrete	---	---	---	---		
1	Work Room next to Vocal	Concrete	---	---	---	---		
1	Work Room Restroom	Concrete	---	---	---	---		
1	Boys Locker Room	Cove Base Adhesive, 4", Brown	No	Miscellaneous	Non-Friable	100 lf	3	
1	Counseling - Conference Room	Cove Base Adhesive, 4", Tan	No	Miscellaneous	Non-Friable	30 lf	3	
1	Counseling - Copy Room	Cove Base Adhesive, 4", Tan	No	Miscellaneous	Non-Friable	30 lf	3	
1	Main Office	Cove Base Adhesive, 4", Tan	No	Miscellaneous	Non-Friable	36 lf	3	
1	Boys Locker Room	Cove Base, 4", Brown	No	Miscellaneous	Non-Friable	100 lf	3	
1	Counseling - Conference Room	Cove Base, 4", Tan	No	Miscellaneous	Non-Friable	30 lf	3	
1	Counseling - Copy Room	Cove Base, 4", Tan	No	Miscellaneous	Non-Friable	30 lf	3	
1	Main Office	Cove Base, 4", Tan	No	Miscellaneous	Non-Friable	36 lf	3	
1	Audio Visual Room	Drywall	No	Miscellaneous	Non-Friable	15 sf		
1	Library	Drywall	No	Miscellaneous	Non-Friable	300 sf		
1	Room 100-109 Hallway	Drywall	No	Miscellaneous	Non-Friable	660 sf		
1	Room 110-117 Hallway	Drywall	No	Miscellaneous	Non-Friable	660 sf		
1	Room 118-125 Hallway	Drywall	No	Miscellaneous	Non-Friable	660 sf		
1	Room 130	Drywall	No	Miscellaneous	Non-Friable	492 sf		
1	Audio Visual Room	Drywall Mud	Yes	Miscellaneous	Non-Friable	15 sf		Present
1	Library	Drywall Mud	Yes	Miscellaneous	Non-Friable	300 sf		Present
1	Room 100-109 Hallway	Drywall Mud	Yes	Miscellaneous	Non-Friable	660 sf		Present
1	Room 110-117 Hallway	Drywall Mud	Yes	Miscellaneous	Non-Friable	660 sf		Present
1	Room 118-125 Hallway	Drywall Mud	Yes	Miscellaneous	Non-Friable	660 sf		Present
1	Room 130	Drywall Mud	Yes	Miscellaneous	Non-Friable	492 sf		Present
1	Audio Visual Room	Drywall Tape	No	Miscellaneous	Non-Friable	15 sf		
1	Library	Drywall Tape	No	Miscellaneous	Non-Friable	300 sf		
1	Room 100-109 Hallway	Drywall Tape	No	Drywall	Non-Friable	660 sf		
1	Room 110-117 Hallway	Drywall Tape	No	Miscellaneous	Non-Friable	660 sf		

TABLE OF FUNCTIONAL SPACE BY HOMOGENOUS AREAS

Floor	Functional Space	Material Description	ACM	Category	Friable	Quantity	Notes	Status
1	Room 118-125 Hallway	Drywall Tape	No	Miscellaneous	Non-Friable	660 sf		
1	Room 130	Drywall Tape	No	Miscellaneous	Non-Friable	492 sf		
1	Boiler Room	Exterior Door Caulk, Interior Side, Grey	No	Miscellaneous	Non-Friable	20 lf	1	
1	Custodial Storage near Staff Workroom	Exterior Door Caulk, Interior Side, Grey	No	Miscellaneous	Non-Friable	30 lf	1	
1	Electrical Room / Storage	Exterior Door Caulk, Interior Side, Grey	No	Miscellaneous	Non-Friable	30 lf	1	
1	Girls Locker Room	Exterior Door Caulk, Interior Side, Grey	No	Miscellaneous	Non-Friable	20 lf	1	
1	Room 100-109 Hallway	Exterior Door Caulk, Interior Side, Grey	No	Miscellaneous	Non-Friable	40 lf	1	
1	Room 110-117 Hallway	Exterior Door Caulk, Interior Side, Grey	No	Miscellaneous	Non-Friable	40 lf	1	
1	Room 118-125 Hallway	Exterior Door Caulk, Interior Side, Grey	No	Miscellaneous	Non-Friable	40 lf	1	
1	Room 126-130 Hallway	Exterior Door Caulk, Interior Side, Grey	No	Miscellaneous	Non-Friable	40 lf	1	
1	Room 129	Exterior Door Caulk, Interior Side, Grey	No	Miscellaneous	Non-Friable	40 lf	1	
1	Room 130	Exterior Door Caulk, Interior Side, Grey	No	Miscellaneous	Non-Friable	40 lf	1	
1	Room 131-135 Hallway	Exterior Door Caulk, Interior Side, Grey	No	Miscellaneous	Non-Friable	40 lf	1	
1	Room 132	Exterior Door Caulk, Interior Side, Grey	No	Miscellaneous	Non-Friable	40 lf	1	
1	Room 100-109 Hallway	Exterior Transom Window Glaze, Grey	No	Miscellaneous	Non-Friable	60 lf	2	
1	Room 110-117 Hallway	Exterior Transom Window Glaze, Grey	No	Miscellaneous	Non-Friable	60 lf	2	
1	Room 118-125 Hallway	Exterior Transom Window Glaze, Grey	No	Miscellaneous	Non-Friable	60 lf	2	
1	Room 126-130 Hallway	Exterior Transom Window Glaze, Grey	No	Miscellaneous	Non-Friable	30 lf	2	
1	Room 131-135 Hallway	Exterior Transom Window Glaze, Grey	No	Miscellaneous	Non-Friable	60 lf	2	
1	Assistant Principal Office	Exterior Window Caulk, Interior Side, Grey	Yes	Miscellaneous	Non-Friable	30 lf	1	Present
1	Boiler Room	Exterior Window Caulk, Interior Side, Grey	Yes	Miscellaneous	Non-Friable	80 lf	1	Present
1	Counseling - Office A	Exterior Window Caulk, Interior Side, Grey	Yes	Miscellaneous	Non-Friable	40 lf	1	Present
1	Counseling - Office B	Exterior Window Caulk, Interior Side, Grey	Yes	Miscellaneous	Non-Friable	40 lf	1	Present
1	Counseling - Office C	Exterior Window Caulk, Interior Side, Grey	Yes	Miscellaneous	Non-Friable	40 lf	1	Present
1	Counseling Reception	Exterior Window Caulk, Interior Side, Grey	Yes	Miscellaneous	Non-Friable	40 lf	1	Present
1	Main Office	Exterior Window Caulk, Interior Side, Grey	Yes	Miscellaneous	Non-Friable	30 lf	1	Present
1	Principals Office	Exterior Window Caulk, Interior Side, Grey	Yes	Miscellaneous	Non-Friable	30 lf	1	Present
1	Room 100	Exterior Window Caulk, Interior Side, Grey	Yes	Miscellaneous	Non-Friable	40 lf	1	Present
1	Room 101	Exterior Window Caulk, Interior Side, Grey	Yes	Miscellaneous	Non-Friable	80 lf	1	Present
1	Room 102	Exterior Window Caulk, Interior Side, Grey	Yes	Miscellaneous	Non-Friable	40 lf	1	Present
1	Room 103	Exterior Window Caulk, Interior Side, Grey	Yes	Miscellaneous	Non-Friable	40 lf	1	Present
1	Room 104	Exterior Window Caulk, Interior Side, Grey	Yes	Miscellaneous	Non-Friable	40 lf	1	Present
1	Room 105	Exterior Window Caulk, Interior Side, Grey	Yes	Miscellaneous	Non-Friable	40 lf	1	Present
1	Room 106	Exterior Window Caulk, Interior Side, Grey	Yes	Miscellaneous	Non-Friable	40 lf	1	Present
1	Room 107	Exterior Window Caulk, Interior Side, Grey	Yes	Miscellaneous	Non-Friable	40 lf	1	Present
1	Room 108	Exterior Window Caulk, Interior Side, Grey	Yes	Miscellaneous	Non-Friable	40 lf	1	Present
1	Room 109	Exterior Window Caulk, Interior Side, Grey	Yes	Miscellaneous	Non-Friable	40 lf	1	Present
1	Room 110	Exterior Window Caulk, Interior Side, Grey	Yes	Miscellaneous	Non-Friable	40 lf	1	Present
1	Room 111	Exterior Window Caulk, Interior Side, Grey	Yes	Miscellaneous	Non-Friable	40 lf	1	Present
1	Room 112	Exterior Window Caulk, Interior Side, Grey	Yes	Miscellaneous	Non-Friable	40 lf	1	Present
1	Room 113	Exterior Window Caulk, Interior Side, Grey	Yes	Miscellaneous	Non-Friable	40 lf	1	Present
1	Room 114	Exterior Window Caulk, Interior Side, Grey	Yes	Miscellaneous	Non-Friable	40 lf	1	Present
1	Room 115	Exterior Window Caulk, Interior Side, Grey	Yes	Miscellaneous	Non-Friable	40 lf	1	Present

TABLE OF FUNCTIONAL SPACE BY HOMOGENOUS AREAS

Floor	Functional Space	Material Description	ACM	Category	Friable	Quantity	Notes	Status
1	Room 116	Exterior Window Caulk, Interior Side, Grey	Yes	Miscellaneous	Non-Friable	80 lf	1	Present
1	Room 117	Exterior Window Caulk, Interior Side, Grey	Yes	Miscellaneous	Non-Friable	80 lf	1	Present
1	Room 118	Exterior Window Caulk, Interior Side, Grey	Yes	Miscellaneous	Non-Friable	80 lf	1	Present
1	Room 118 -119 Workroom	Exterior Window Caulk, Interior Side, Grey	Yes	Miscellaneous	Non-Friable	80 lf	1	Present
1	Room 119	Exterior Window Caulk, Interior Side, Grey	Yes	Miscellaneous	Non-Friable	80 lf	1	Present
1	Room 120	Exterior Window Caulk, Interior Side, Grey	Yes	Miscellaneous	Non-Friable	40 lf	1	Present
1	Room 121	Exterior Window Caulk, Interior Side, Grey	Yes	Miscellaneous	Non-Friable	40 lf	1	Present
1	Room 122	Exterior Window Caulk, Interior Side, Grey	Yes	Miscellaneous	Non-Friable	80 lf	1	Present
1	Room 123	Exterior Window Caulk, Interior Side, Grey	Yes	Miscellaneous	Non-Friable	80 lf	1	Present
1	Room 124	Exterior Window Caulk, Interior Side, Grey	Yes	Miscellaneous	Non-Friable	80 lf	1	Present
1	Room 125	Exterior Window Caulk, Interior Side, Grey	Yes	Miscellaneous	Non-Friable	80 lf	1	Present
1	Room 126	Exterior Window Caulk, Interior Side, Grey	Yes	Miscellaneous	Non-Friable	100 lf	1	Present
1	Room 127	Exterior Window Caulk, Interior Side, Grey	Yes	Miscellaneous	Non-Friable	40 lf	1	Present
1	Room 128	Exterior Window Caulk, Interior Side, Grey	Yes	Miscellaneous	Non-Friable	120 lf	1	Present
1	Room 133	Exterior Window Caulk, Interior Side, Grey	Yes	Miscellaneous	Non-Friable	40 lf	1	Present
1	Room 134	Exterior Window Caulk, Interior Side, Grey	Yes	Miscellaneous	Non-Friable	40 lf	1	Present
1	Room 135	Exterior Window Caulk, Interior Side, Grey	Yes	Miscellaneous	Non-Friable	50 lf	1	Present
1	Secretarys Office	Exterior Window Caulk, Interior Side, Grey	Yes	Miscellaneous	Non-Friable	30 lf	1	Present
1	Kitchen - Food Storage	Floor Tile Mastic, 12" x 12", Blue Mottled	No	Miscellaneous	Non-Friable	320 sf		
1	Counseling Reception	Floor Tile Mastic, 12" x 12", Tan Mottled	No	Miscellaneous	Non-Friable	920 sf		
1	Main Office	Floor Tile Mastic, 12" x 12", Tan Mottled	No	Miscellaneous	Non-Friable	270 sf		
1	Main Office Closet B	Floor Tile Mastic, 12" x 12", Tan Mottled	No	Miscellaneous	Non-Friable	40 sf		
1	Media Room	Floor Tile Mastic, 12" x 12", Tan Mottled	No	Miscellaneous	Non-Friable	374 sf		
1	Room 104	Floor Tile Mastic, 12" x 12", Tan Mottled	No	Miscellaneous	Non-Friable	728 sf		
1	Room 105	Floor Tile Mastic, 12" x 12", Tan Mottled	No	Miscellaneous	Non-Friable	728 sf		
1	Room 106	Floor Tile Mastic, 12" x 12", Tan Mottled	No	Miscellaneous	Non-Friable	728 sf		
1	Room 109	Floor Tile Mastic, 12" x 12", Tan Mottled	No	Miscellaneous	Non-Friable	728 sf		
1	Room 117	Floor Tile Mastic, 12" x 12", Tan Mottled	No	Miscellaneous	Non-Friable	784 sf		
1	Room 122	Floor Tile Mastic, 12" x 12", Tan Mottled	No	Miscellaneous	Non-Friable	832 sf		
1	Room 123	Floor Tile Mastic, 12" x 12", Tan Mottled	No	Miscellaneous	Non-Friable	832 sf		
1	Room 123 Storage	Floor Tile Mastic, 12" x 12", Tan Mottled	No	Miscellaneous	Non-Friable	180 sf		
1	Room 124	Floor Tile Mastic, 12" x 12", Tan Mottled	No	Miscellaneous	Non-Friable	832 sf		
1	Room 125	Floor Tile Mastic, 12" x 12", Tan Mottled	No	Miscellaneous	Non-Friable	832 sf		
1	Room 128	Floor Tile Mastic, 12" x 12", Tan Mottled	No	Miscellaneous	Non-Friable	924 sf		
1	Room 130	Floor Tile Mastic, 12" x 12", Tan Mottled	No	Miscellaneous	Non-Friable	1,384 sf		
1	Room 133	Floor Tile Mastic, 12" x 12", Tan Mottled	No	Miscellaneous	Non-Friable	784 sf		
1	Room 134	Floor Tile Mastic, 12" x 12", Tan Mottled	No	Miscellaneous	Non-Friable	784 sf		
1	Room 135	Floor Tile Mastic, 12" x 12", Tan Mottled	No	Miscellaneous	Non-Friable	884 sf		
1	Staff Workroom	Floor Tile Mastic, 12" x 12", Tan Mottled	No	Miscellaneous	Non-Friable	420 sf		
1	Teachers Room	Floor Tile Mastic, 12" x 12", Tan Mottled	No	Miscellaneous	Non-Friable	646 sf		
1	Work Room next to Vocal	Floor Tile Mastic, 12" x 12", Tan Mottled	No	Miscellaneous	Non-Friable	182 sf		
1	Room 101	Floor Tile Mastic, 12" x 12", Tan with Brown	No	Miscellaneous	Non-Friable	728 sf		
1	Room 107	Floor Tile Mastic, 12" x 12", Tan with Brown	No	Miscellaneous	Non-Friable	728 sf		

TABLE OF FUNCTIONAL SPACE BY HOMOGENOUS AREAS

Floor	Functional Space	Material Description	ACM	Category	Friable	Quantity	Notes	Status
1	Room 116	Floor Tile Mastic, 12" x 12", Tan with Brown	No	Miscellaneous	Non-Friable	784 sf		
1	Room 118	Floor Tile Mastic, 12" x 12", Tan with Brown	No	Miscellaneous	Non-Friable	1,008 sf		
1	Room 119	Floor Tile Mastic, 12" x 12", Tan with Brown	No	Miscellaneous	Non-Friable	1,008 sf		
1	Room 126	Floor Tile Mastic, 12" x 12", Tan with Brown	No	Miscellaneous	Non-Friable	924 sf		
1	Room 131 Vocal Hallway	Floor Tile Mastic, 12" x 12", Tan with Brown Streaks	No	Miscellaneous	Non-Friable	40 sf		
1	Room 131 Vocal Room A	Floor Tile Mastic, 12" x 12", Tan with Brown Streaks	No	Miscellaneous	Non-Friable	56 sf		
1	Room 131 Vocal Room B	Floor Tile Mastic, 12" x 12", Tan with Brown Streaks	No	Miscellaneous	Non-Friable	56 sf		
1	Room 132	Floor Tile Mastic, 12" x 12", Tan with Brown Streaks	No	Miscellaneous	Non-Friable	1,680 sf		
1	Cafeteria	Floor Tile Mastic, 12" x 12", White with Blue	No	Miscellaneous	Non-Friable	4,588 sf		
1	Cafeteria - Storage	Floor Tile Mastic, 12" x 12", White with Blue	No	Miscellaneous	Non-Friable	220 sf		
1	Room 113	Floor Tile Mastic, 9" x 9", Tan	No	Miscellaneous	Non-Friable	784 sf		
1	Room 115	Floor Tile Mastic, 9" x 9", Tan	No	Miscellaneous	Non-Friable	784 sf		
1	Room 127	Floor Tile Mastic, 9" x 9", Tan	No	Miscellaneous	Non-Friable	924 sf		
1	Room 131 Vocal	Floor Tile Mastic, 9" x 9", Tan	No	Miscellaneous	Non-Friable	1,368 sf		
1	Room 131 Vocal Storage	Floor Tile Mastic, 9" x 9", Brown	No	Miscellaneous	Non-Friable	190 sf		
1	Room 118 -119 Workroom	Floor Tile Mastic, 9" x 9", Grey with Cream	No	Miscellaneous	Non-Friable	308 sf		
1	Room 132 - Storage A	Floor Tile Mastic, 9" x 9", Grey with Cream	No	Miscellaneous	Non-Friable	200 sf		
1	Assistant Principal Office	Floor Tile Mastic, 9" x 9", Olive	No	Miscellaneous	Non-Friable	168 sf		
1	Audio Visual Room	Floor Tile Mastic, 9" x 9", Olive	No	Miscellaneous	Non-Friable	315 sf		
1	Bookstore	Floor Tile Mastic, 9" x 9", Olive	No	Miscellaneous	Non-Friable	338 sf		
1	Conference Room	Floor Tile Mastic, 9" x 9", Olive	No	Miscellaneous	Non-Friable	264 sf		
1	Counseling - Conference Room	Floor Tile Mastic, 9" x 9", Olive	No	Miscellaneous	Non-Friable	180 sf		
1	Counseling - Copy Room	Floor Tile Mastic, 9" x 9", Olive	No	Miscellaneous	Non-Friable	168 sf		
1	Counseling - Office A	Floor Tile Mastic, 9" x 9", Olive	No	Miscellaneous	Non-Friable	120 sf		
1	Counseling - Office B	Floor Tile Mastic, 9" x 9", Olive	No	Miscellaneous	Non-Friable	120 sf		
1	Counseling - Office C	Floor Tile Mastic, 9" x 9", Olive	No	Miscellaneous	Non-Friable	120 sf		
1	Head End Room	Floor Tile Mastic, 9" x 9", Olive	No	Miscellaneous	Non-Friable	264 sf		
1	Library	Floor Tile Mastic, 9" x 9", Olive	No	Miscellaneous	Non-Friable	2,556 sf		
1	Library Conference Room	Floor Tile Mastic, 9" x 9", Olive	No	Miscellaneous	Non-Friable	110 sf		
1	Library Offices	Floor Tile Mastic, 9" x 9", Olive	No	Miscellaneous	Non-Friable	264 sf		
1	Main Office	Floor Tile Mastic, 9" x 9", Olive	No	Miscellaneous	Non-Friable	270 sf		
1	Main Office Closet A	Floor Tile Mastic, 9" x 9", Olive	No	Miscellaneous	Non-Friable	16 sf		
1	Main Office Storage	Floor Tile Mastic, 9" x 9", Olive	No	Miscellaneous	Non-Friable	72 sf		
1	Principals Office	Floor Tile Mastic, 9" x 9", Olive	No	Miscellaneous	Non-Friable	192 sf		
1	Reading Resource Room	Floor Tile Mastic, 9" x 9", Olive	No	Miscellaneous	Non-Friable	168 sf		
1	Room 100	Floor Tile Mastic, 9" x 9", Olive	No	Miscellaneous	Non-Friable	728 sf		
1	Room 102	Floor Tile Mastic, 9" x 9", Olive	No	Miscellaneous	Non-Friable	728 sf		
1	Room 103	Floor Tile Mastic, 9" x 9", Olive	No	Miscellaneous	Non-Friable	728 sf		
1	Room 108	Floor Tile Mastic, 9" x 9", Olive	No	Miscellaneous	Non-Friable	728 sf		
1	Room 111	Floor Tile Mastic, 9" x 9", Olive	No	Miscellaneous	Non-Friable	784 sf		
1	Room 112	Floor Tile Mastic, 9" x 9", Olive	No	Miscellaneous	Non-Friable	784 sf		
1	Room 114	Floor Tile Mastic, 9" x 9", Olive	No	Miscellaneous	Non-Friable	784 sf		
1	Room 120	Floor Tile Mastic, 9" x 9", Olive	No	Miscellaneous	Non-Friable	784 sf		

TABLE OF FUNCTIONAL SPACE BY HOMOGENOUS AREAS

Floor	Functional Space	Material Description	ACM	Category	Friable	Quantity	Notes	Status
1	Room 121	Floor Tile Mastic, 9" x 9", Olive	No	Miscellaneous	Non-Friable	784 sf		
1	Room 126 -127 Workroom	Floor Tile Mastic, 9" x 9", Olive	No	Miscellaneous	Non-Friable	238 sf		
1	Room 131 Vocal Office	Floor Tile Mastic, 9" x 9", Olive	No	Miscellaneous	Non-Friable	190 sf		
1	Secretarys Office	Floor Tile Mastic, 9" x 9", Olive	No	Miscellaneous	Non-Friable	168 sf		
1	Teachers Room Hallway	Floor Tile Mastic, 9" x 9", Olive	No	Miscellaneous	Non-Friable	60 sf		
1	Work Room	Floor Tile Mastic, 9" x 9", Olive	No	Miscellaneous	Non-Friable	192 sf		
1	Work Room next to Vocal	Floor Tile Mastic, 9" x 9", Olive	No	Miscellaneous	Non-Friable	182 sf		
1	Room 132 - Practice Hallway	Floor Tile Mastic, 9" x 9", Red	No	Miscellaneous	Non-Friable	32 sf		
1	Room 132 - Practice Room 1	Floor Tile Mastic, 9" x 9", Red	No	Miscellaneous	Non-Friable	64 sf		
1	Room 132 - Practice Room 2	Floor Tile Mastic, 9" x 9", Red	No	Miscellaneous	Non-Friable	64 sf		
1	Room 132 - Storage B	Floor Tile Mastic, 9" x 9", Red	No	Miscellaneous	Non-Friable	200 sf		
1	Kitchen - Food Storage	Floor Tile, 12" x 12", Blue Mottled	No	Miscellaneous	Non-Friable	320 sf		
1	Counseling Reception	Floor Tile, 12" x 12", Tan Mottled	No	Miscellaneous	Non-Friable	920 sf		
1	Main Office	Floor Tile, 12" x 12", Tan Mottled	No	Miscellaneous	Non-Friable	270 sf		
1	Main Office Closet B	Floor Tile, 12" x 12", Tan Mottled	No	Miscellaneous	Non-Friable	40 sf		
1	Media Room	Floor Tile, 12" x 12", Tan Mottled	No	Miscellaneous	Non-Friable	374 sf		
1	Room 104	Floor Tile, 12" x 12", Tan Mottled	No	Miscellaneous	Non-Friable	728 sf		
1	Room 105	Floor Tile, 12" x 12", Tan Mottled	No	Miscellaneous	Non-Friable	728 sf		
1	Room 106	Floor Tile, 12" x 12", Tan Mottled	No	Miscellaneous	Non-Friable	728 sf		
1	Room 109	Floor Tile, 12" x 12", Tan Mottled	No	Miscellaneous	Non-Friable	728 sf		
1	Room 117	Floor Tile, 12" x 12", Tan Mottled	No	Miscellaneous	Non-Friable	784 sf		
1	Room 122	Floor Tile, 12" x 12", Tan Mottled	No	Miscellaneous	Non-Friable	832 sf		
1	Room 123	Floor Tile, 12" x 12", Tan Mottled	No	Miscellaneous	Non-Friable	832 sf		
1	Room 123 Storage	Floor Tile, 12" x 12", Tan Mottled	No	Miscellaneous	Non-Friable	180 sf		
1	Room 124	Floor Tile, 12" x 12", Tan Mottled	No	Miscellaneous	Non-Friable	832 sf		
1	Room 125	Floor Tile, 12" x 12", Tan Mottled	No	Miscellaneous	Non-Friable	832 sf		
1	Room 128	Floor Tile, 12" x 12", Tan Mottled	No	Miscellaneous	Non-Friable	924 sf		
1	Room 130	Floor Tile, 12" x 12", Tan Mottled	No	Miscellaneous	Non-Friable	1,384 sf		
1	Room 133	Floor Tile, 12" x 12", Tan Mottled	No	Miscellaneous	Non-Friable	784 sf		
1	Room 134	Floor Tile, 12" x 12", Tan Mottled	No	Miscellaneous	Non-Friable	784 sf		
1	Room 135	Floor Tile, 12" x 12", Tan Mottled	No	Miscellaneous	Non-Friable	884 sf		
1	Staff Workroom	Floor Tile, 12" x 12", Tan Mottled	No	Miscellaneous	Non-Friable	420 sf		
1	Teachers Room	Floor Tile, 12" x 12", Tan Mottled	No	Miscellaneous	Non-Friable	646 sf		
1	Work Room next to Vocal	Floor Tile, 12" x 12", Tan Mottled	No	Miscellaneous	Non-Friable	182 sf		
1	Room 101	Floor Tile, 12" x 12", Tan with Brown	No	Miscellaneous	Non-Friable	728 sf		
1	Room 107	Floor Tile, 12" x 12", Tan with Brown	No	Miscellaneous	Non-Friable	728 sf		
1	Room 116	Floor Tile, 12" x 12", Tan with Brown	No	Miscellaneous	Non-Friable	784 sf		
1	Room 118	Floor Tile, 12" x 12", Tan with Brown	No	Miscellaneous	Non-Friable	1,008 sf		
1	Room 119	Floor Tile, 12" x 12", Tan with Brown	No	Miscellaneous	Non-Friable	1,008 sf		
1	Room 126	Floor Tile, 12" x 12", Tan with Brown	No	Miscellaneous	Non-Friable	924 sf		
1	Room 131 Vocal Hallway	Floor Tile, 12" x 12", Tan with Brown Streaks	No	Miscellaneous	Non-Friable	40 sf		
1	Room 131 Vocal Room A	Floor Tile, 12" x 12", Tan with Brown Streaks	No	Miscellaneous	Non-Friable	56 sf		
1	Room 131 Vocal Room B	Floor Tile, 12" x 12", Tan with Brown Streaks	No	Miscellaneous	Non-Friable	56 sf		

TABLE OF FUNCTIONAL SPACE BY HOMOGENOUS AREAS

Floor	Functional Space	Material Description	ACM	Category	Friable	Quantity	Notes	Status
1	Room 132	Floor Tile, 12" x 12", Tan with Brown Streaks	No	Miscellaneous	Non-Friable	1,680 sf		
1	Cafeteria	Floor Tile, 12" x 12", White with Blue	No	Miscellaneous	Non-Friable	4,588 sf		
1	Cafeteria - Storage	Floor Tile, 12" x 12", White with Blue	No	Miscellaneous	Non-Friable	220 sf		
1	Room 113	Floor Tile, 9" x 9", Tan	Yes	Miscellaneous	Non-Friable	784 sf		Present
1	Room 115	Floor Tile, 9" x 9", Tan	Yes	Miscellaneous	Non-Friable	784 sf		Present
1	Room 127	Floor Tile, 9" x 9", Tan	Yes	Miscellaneous	Non-Friable	924 sf		Present
1	Room 131 Vocal	Floor Tile, 9" x 9", Tan	Yes	Miscellaneous	Non-Friable	1,368 sf		Present
1	Room 131 Vocal Storage	Floor Tile, 9" x 9", Brown	Yes	Miscellaneous	Non-Friable	190 sf		Present
1	Room 118 -119 Workroom	Floor Tile, 9" x 9", Grey with Cream	Yes	Miscellaneous	Non-Friable	308 sf		Present
1	Room 132 - Storage A	Floor Tile, 9" x 9", Grey with Cream	Yes	Miscellaneous	Non-Friable	200 sf		Present
1	Assistant Principal Office	Floor Tile, 9" x 9", Olive	Yes	Miscellaneous	Non-Friable	168 sf		Present
1	Audio Visual Room	Floor Tile, 9" x 9", Olive	Yes	Miscellaneous	Non-Friable	315 sf		Present
1	Bookstore	Floor Tile, 9" x 9", Olive	Yes	Miscellaneous	Non-Friable	338 sf		Present
1	Conference Room	Floor Tile, 9" x 9", Olive	Yes	Miscellaneous	Non-Friable	264 sf		Present
1	Counseling - Conference Room	Floor Tile, 9" x 9", Olive	Yes	Miscellaneous	Non-Friable	180 sf		Present
1	Counseling - Copy Room	Floor Tile, 9" x 9", Olive	Yes	Miscellaneous	Non-Friable	168 sf		Present
1	Counseling - Office A	Floor Tile, 9" x 9", Olive	Yes	Miscellaneous	Non-Friable	120 sf		Present
1	Counseling - Office B	Floor Tile, 9" x 9", Olive	Yes	Miscellaneous	Non-Friable	120 sf		Present
1	Counseling - Office C	Floor Tile, 9" x 9", Olive	Yes	Miscellaneous	Non-Friable	120 sf		Present
1	Head End Room	Floor Tile, 9" x 9", Olive	Yes	Miscellaneous	Non-Friable	264 sf		Present
1	Library	Floor Tile, 9" x 9", Olive	Yes	Miscellaneous	Non-Friable	2,556 sf		Present
1	Library Conference Room	Floor Tile, 9" x 9", Olive	Yes	Miscellaneous	Non-Friable	110 sf		Present
1	Library Offices	Floor Tile, 9" x 9", Olive	Yes	Miscellaneous	Non-Friable	264 sf		Present
1	Main Office	Floor Tile, 9" x 9", Olive	Yes	Miscellaneous	Non-Friable	270 sf		Present
1	Main Office Closet A	Floor Tile, 9" x 9", Olive	Yes	Miscellaneous	Non-Friable	16 sf		Present
1	Main Office Storage	Floor Tile, 9" x 9", Olive	Yes	Miscellaneous	Non-Friable	72 sf		Present
1	Principals Office	Floor Tile, 9" x 9", Olive	Yes	Miscellaneous	Non-Friable	192 sf		Present
1	Reading Resource Room	Floor Tile, 9" x 9", Olive	Yes	Miscellaneous	Non-Friable	168 sf		Present
1	Room 100	Floor Tile, 9" x 9", Olive	Yes	Miscellaneous	Non-Friable	728 sf		Present
1	Room 102	Floor Tile, 9" x 9", Olive	Yes	Miscellaneous	Non-Friable	728 sf		Present
1	Room 103	Floor Tile, 9" x 9", Olive	Yes	Miscellaneous	Non-Friable	728 sf		Present
1	Room 108	Floor Tile, 9" x 9", Olive	Yes	Miscellaneous	Non-Friable	728 sf		Present
1	Room 111	Floor Tile, 9" x 9", Olive	Yes	Miscellaneous	Non-Friable	784 sf		Present
1	Room 112	Floor Tile, 9" x 9", Olive	Yes	Miscellaneous	Non-Friable	784 sf		Present
1	Room 114	Floor Tile, 9" x 9", Olive	Yes	Miscellaneous	Non-Friable	784 sf		Present
1	Room 120	Floor Tile, 9" x 9", Olive	Yes	Miscellaneous	Non-Friable	784 sf		Present
1	Room 121	Floor Tile, 9" x 9", Olive	Yes	Miscellaneous	Non-Friable	784 sf		Present
1	Room 126 -127 Workroom	Floor Tile, 9" x 9", Olive	Yes	Miscellaneous	Non-Friable	238 sf		Present
1	Room 131 Vocal Office	Floor Tile, 9" x 9", Olive	Yes	Miscellaneous	Non-Friable	190 sf		Present
1	Secretarys Office	Floor Tile, 9" x 9", Olive	Yes	Miscellaneous	Non-Friable	168 sf		Present
1	Teachers Room Hallway	Floor Tile, 9" x 9", Olive	Yes	Miscellaneous	Non-Friable	60 sf		Present
1	Work Room	Floor Tile, 9" x 9", Olive	Yes	Miscellaneous	Non-Friable	192 sf		Present
1	Work Room next to Vocal	Floor Tile, 9" x 9", Olive	Yes	Miscellaneous	Non-Friable	182 sf		Present

TABLE OF FUNCTIONAL SPACE BY HOMOGENOUS AREAS

Floor	Functional Space	Material Description	ACM	Category	Friable	Quantity	Notes	Status
1	Room 132 - Practice Hallway	Floor Tile, 9" x 9", Red	Yes	Miscellaneous	Non-Friable	32 sf		Present
1	Room 132 - Practice Room 1	Floor Tile, 9" x 9", Red	Yes	Miscellaneous	Non-Friable	64 sf		Present
1	Room 132 - Practice Room 2	Floor Tile, 9" x 9", Red	Yes	Miscellaneous	Non-Friable	64 sf		Present
1	Room 132 - Storage B	Floor Tile, 9" x 9", Red	Yes	Miscellaneous	Non-Friable	200 sf		Present
1	Gymnasium	Gymnasium Wood Floor	Assumed	Miscellaneous	Non-Friable	8,000 sf		Present
1	Room 130 - Storage A	Hard Plaster Ceiling, Rough Texture, Browncoat	No	Surfacing	Non-Friable	140 sf		
1	Room 130 - Storage B	Hard Plaster Ceiling, Rough Texture, Browncoat	No	Surfacing	Non-Friable	140 sf		
1	Room 130 - Storage C	Hard Plaster Ceiling, Rough Texture, Browncoat	No	Surfacing	Non-Friable	140 sf		
1	Upper Mecanical Room near Exit Door 16	Hard Plaster Ceiling, Rough Texture, Browncoat	No	Surfacing	Non-Friable	3,300 sf		
1	Room 130 - Storage A	Hard Plaster Ceiling, Rough Texture, Finish coat	No	Surfacing	Non-Friable	140 sf		
1	Room 130 - Storage B	Hard Plaster Ceiling, Rough Texture, Finish coat	No	Surfacing	Non-Friable	140 sf		
1	Room 130 - Storage C	Hard Plaster Ceiling, Rough Texture, Finish coat	No	Surfacing	Non-Friable	140 sf		
1	Upper Mecanical Room near Exit Door 16	Hard Plaster Ceiling, Rough Texture, Finish coat	No	Surfacing	Non-Friable	3,300 sf		
1	Boiler Room - Restroom	Hard Plaster Ceiling, Smooth, Browncoat	No	Surfacing	Non-Friable	64 sf		
1	Boys Locker Room	Hard Plaster Ceiling, Smooth, Browncoat	No	Surfacing	Non-Friable	1,792 sf		
1	Boys Locker Room - Custodial Closet	Hard Plaster Ceiling, Smooth, Browncoat	No	Surfacing	Non-Friable	40 sf		
1	Boys Locker Room - Office	Hard Plaster Ceiling, Smooth, Browncoat	No	Surfacing	Non-Friable	225 sf		
1	Boys Locker Room - Office Restroom	Hard Plaster Ceiling, Smooth, Browncoat	No	Surfacing	Non-Friable	60 sf		
1	Boys Locker Room - Storage A	Hard Plaster Ceiling, Smooth, Browncoat	No	Surfacing	Non-Friable	216 sf		
1	Boys Locker Room - Storage B	Hard Plaster Ceiling, Smooth, Browncoat	No	Surfacing	Non-Friable	760 sf		
1	Boys Locker Room - Vestibule	Hard Plaster Ceiling, Smooth, Browncoat	No	Surfacing	Non-Friable	40 sf		
1	Boys Restroom by Main Office	Hard Plaster Ceiling, Smooth, Browncoat	No	Surfacing	Non-Friable	120 sf		
1	Closet near Exit Door 16	Hard Plaster Ceiling, Smooth, Browncoat	No	Surfacing	Non-Friable	12 sf		
1	Counseling - Conference Room	Hard Plaster Ceiling, Smooth, Browncoat	No	Surfacing	Non-Friable	180 sf		
1	Counseling - Copy Room	Hard Plaster Ceiling, Smooth, Browncoat	No	Surfacing	Non-Friable	168 sf		
1	Counseling - Mens Restroom	Hard Plaster Ceiling, Smooth, Browncoat	No	Surfacing	Non-Friable	25 sf		
1	Counseling - Office A	Hard Plaster Ceiling, Smooth, Browncoat	No	Surfacing	Non-Friable	120 sf		
1	Counseling - Office B	Hard Plaster Ceiling, Smooth, Browncoat	No	Surfacing	Non-Friable	120 sf		
1	Counseling - Office C	Hard Plaster Ceiling, Smooth, Browncoat	No	Surfacing	Non-Friable	120 sf		
1	Counseling - Womens Restroom	Hard Plaster Ceiling, Smooth, Browncoat	No	Surfacing	Non-Friable	25 sf		
1	Custodial Closet near Exit Door 16	Hard Plaster Ceiling, Smooth, Browncoat	No	Surfacing	Non-Friable	72 sf		
1	Custodian Closet by Main Office	Hard Plaster Ceiling, Smooth, Browncoat	No	Surfacing	Non-Friable	96 sf		
1	Girls Locker Room	Hard Plaster Ceiling, Smooth, Browncoat	No	Surfacing	Non-Friable	2,320 sf		
1	Girls Locker Room - Custodial Closet	Hard Plaster Ceiling, Smooth, Browncoat	No	Surfacing	Non-Friable	48 sf		
1	Girls Locker Room - Office	Hard Plaster Ceiling, Smooth, Browncoat	No	Surfacing	Non-Friable	192 sf		
1	Girls Locker Room - Office Restroom	Hard Plaster Ceiling, Smooth, Browncoat	No	Surfacing	Non-Friable	60 sf		
1	Girls Restroom by Main Office	Hard Plaster Ceiling, Smooth, Browncoat	No	Surfacing	Non-Friable	144 sf		
1	Gymnasium Net Storage	Hard Plaster Ceiling, Smooth, Browncoat	No	Surfacing	Non-Friable	168 sf		
1	Gymnasium Sport Storage	Hard Plaster Ceiling, Smooth, Browncoat	No	Surfacing	Non-Friable	256 sf		
1	Gymnasium Storage	Hard Plaster Ceiling, Smooth, Browncoat	No	Surfacing	Non-Friable	408 sf		
1	Kitchen - Custodial Closet	Hard Plaster Ceiling, Smooth, Browncoat	No	Surfacing	Non-Friable	60 sf		
1	Kitchen - Food Storage	Hard Plaster Ceiling, Smooth, Browncoat	No	Surfacing	Non-Friable	320 sf		
1	Kitchen - Restroom	Hard Plaster Ceiling, Smooth, Browncoat	No	Surfacing	Non-Friable	112 sf		

TABLE OF FUNCTIONAL SPACE BY HOMOGENOUS AREAS

Floor	Functional Space	Material Description	ACM	Category	Friable	Quantity	Notes	Status
1	Main Office Closet A	Hard Plaster Ceiling, Smooth, Browncoat	No	Surfacing	Non-Friable	16 sf		
1	Main Office Closet B	Hard Plaster Ceiling, Smooth, Browncoat	No	Surfacing	Non-Friable	40 sf		
1	Mens Restroom	Hard Plaster Ceiling, Smooth, Browncoat	No	Surfacing	Non-Friable	36 sf		
1	Office by Door 10	Hard Plaster Ceiling, Smooth, Browncoat	No	Surfacing	Non-Friable	96 sf		
1	Restroom near Exit Door 16	Hard Plaster Ceiling, Smooth, Browncoat	No	Surfacing	Non-Friable	144 sf		
1	Room 123 Storage	Hard Plaster Ceiling, Smooth, Browncoat	No	Surfacing	Non-Friable	180 sf		
1	Room 126 -127 Workroom	Hard Plaster Ceiling, Smooth, Browncoat	No	Surfacing	Non-Friable	272 sf		
1	Room 135 Restroom	Hard Plaster Ceiling, Smooth, Browncoat	No	Surfacing	Non-Friable	30 sf		
1	Staff Restroom	Hard Plaster Ceiling, Smooth, Browncoat	No	Surfacing	Non-Friable	192 sf		
1	Staff Workroom	Hard Plaster Ceiling, Smooth, Browncoat	No	Surfacing	Non-Friable	420 sf		
1	Teachers Room Hallway	Hard Plaster Ceiling, Smooth, Browncoat	No	Surfacing	Non-Friable	60 sf		
1	Teachers Room Mens Bathroom	Hard Plaster Ceiling, Smooth, Browncoat	No	Surfacing	Non-Friable	25 sf		
1	Teachers Room Womens Bathroom	Hard Plaster Ceiling, Smooth, Browncoat	No	Surfacing	Non-Friable	25 sf		
1	Work Room Restroom	Hard Plaster Ceiling, Smooth, Browncoat	No	Surfacing	Non-Friable	36 sf		
1	Boiler Room - Restroom	Hard Plaster Ceiling, Smooth, Finish coat	No	Surfacing	Non-Friable	64 sf		
1	Boys Locker Room	Hard Plaster Ceiling, Smooth, Finish coat	No	Surfacing	Non-Friable	1,792 sf		
1	Boys Locker Room - Custodial Closet	Hard Plaster Ceiling, Smooth, Finish coat	No	Surfacing	Non-Friable	40 sf		
1	Boys Locker Room - Office	Hard Plaster Ceiling, Smooth, Finish coat	No	Surfacing	Non-Friable	225 sf		
1	Boys Locker Room - Office Restroom	Hard Plaster Ceiling, Smooth, Finish coat	No	Surfacing	Non-Friable	60 sf		
1	Boys Locker Room - Storage A	Hard Plaster Ceiling, Smooth, Finish coat	No	Surfacing	Non-Friable	216 sf		
1	Boys Locker Room - Storage B	Hard Plaster Ceiling, Smooth, Finish coat	No	Surfacing	Non-Friable	760 sf		
1	Boys Locker Room - Vestibule	Hard Plaster Ceiling, Smooth, Finish coat	No	Surfacing	Non-Friable	40 sf		
1	Boys Restroom by Main Office	Hard Plaster Ceiling, Smooth, Finish coat	No	Surfacing	Non-Friable	120 sf		
1	Closet near Exit Door 16	Hard Plaster Ceiling, Smooth, Finish coat	No	Surfacing	Non-Friable	12 sf		
1	Counseling - Conference Room	Hard Plaster Ceiling, Smooth, Finish coat	No	Surfacing	Non-Friable	180 sf		
1	Counseling - Copy Room	Hard Plaster Ceiling, Smooth, Finish coat	No	Surfacing	Non-Friable	168 sf		
1	Counseling - Mens Restroom	Hard Plaster Ceiling, Smooth, Finish coat	No	Surfacing	Non-Friable	25 sf		
1	Counseling - Office A	Hard Plaster Ceiling, Smooth, Finish coat	No	Surfacing	Non-Friable	120 sf		
1	Counseling - Office B	Hard Plaster Ceiling, Smooth, Finish coat	No	Surfacing	Non-Friable	120 sf		
1	Counseling - Office C	Hard Plaster Ceiling, Smooth, Finish coat	No	Surfacing	Non-Friable	120 sf		
1	Counseling - Womens Restroom	Hard Plaster Ceiling, Smooth, Finish coat	No	Surfacing	Non-Friable	25 sf		
1	Custodial Closet near Exit Door 16	Hard Plaster Ceiling, Smooth, Finish coat	No	Surfacing	Non-Friable	72 sf		
1	Custodian Closet by Main Office	Hard Plaster Ceiling, Smooth, Finish coat	No	Surfacing	Non-Friable	96 sf		
1	Girls Locker Room	Hard Plaster Ceiling, Smooth, Finish coat	No	Surfacing	Non-Friable	2,320 sf		
1	Girls Locker Room - Custodial Closet	Hard Plaster Ceiling, Smooth, Finish coat	No	Surfacing	Non-Friable	48 sf		
1	Girls Locker Room - Office	Hard Plaster Ceiling, Smooth, Finish coat	No	Surfacing	Non-Friable	192 sf		
1	Girls Locker Room - Office Restroom	Hard Plaster Ceiling, Smooth, Finish coat	No	Surfacing	Non-Friable	60 sf		
1	Girls Restroom by Main Office	Hard Plaster Ceiling, Smooth, Finish coat	No	Surfacing	Non-Friable	144 sf		
1	Gymnasium Net Storage	Hard Plaster Ceiling, Smooth, Finish coat	No	Surfacing	Non-Friable	168 sf		
1	Gymnasium Sport Storage	Hard Plaster Ceiling, Smooth, Finish coat	No	Surfacing	Non-Friable	256 sf		
1	Gymnasium Storage	Hard Plaster Ceiling, Smooth, Finish coat	No	Surfacing	Non-Friable	408 sf		
1	Kitchen - Custodial Closet	Hard Plaster Ceiling, Smooth, Finish coat	No	Surfacing	Non-Friable	60 sf		
1	Kitchen - Food Storage	Hard Plaster Ceiling, Smooth, Finish coat	No	Surfacing	Non-Friable	320 sf		

TABLE OF FUNCTIONAL SPACE BY HOMOGENOUS AREAS

Floor	Functional Space	Material Description	ACM	Category	Friable	Quantity	Notes	Status
1	Kitchen - Restroom	Hard Plaster Ceiling, Smooth, Finish coat	No	Surfacing	Non-Friable	112 sf		
1	Main Office Closet A	Hard Plaster Ceiling, Smooth, Finish coat	No	Surfacing	Non-Friable	16 sf		
1	Main Office Closet B	Hard Plaster Ceiling, Smooth, Finish coat	No	Surfacing	Non-Friable	40 sf		
1	Mens Restroom	Hard Plaster Ceiling, Smooth, Finish coat	No	Surfacing	Non-Friable	36 sf		
1	Office by Door 10	Hard Plaster Ceiling, Smooth, Finish coat	No	Surfacing	Non-Friable	96 sf		
1	Restroom near Exit Door 16	Hard Plaster Ceiling, Smooth, Finish coat	No	Surfacing	Non-Friable	144 sf		
1	Room 123 Storage	Hard Plaster Ceiling, Smooth, Finish coat	No	Surfacing	Non-Friable	180 sf		
1	Room 126 -127 Workroom	Hard Plaster Ceiling, Smooth, Finish coat	No	Surfacing	Non-Friable	272 sf		
1	Room 135 Restroom	Hard Plaster Ceiling, Smooth, Finish coat	No	Surfacing	Non-Friable	30 sf		
1	Staff Restroom	Hard Plaster Ceiling, Smooth, Finish coat	No	Surfacing	Non-Friable	192 sf		
1	Staff Workroom	Hard Plaster Ceiling, Smooth, Finish coat	No	Surfacing	Non-Friable	420 sf		
1	Teachers Room Hallway	Hard Plaster Ceiling, Smooth, Finish coat	No	Surfacing	Non-Friable	60 sf		
1	Teachers Room Mens Bathroom	Hard Plaster Ceiling, Smooth, Finish coat	No	Surfacing	Non-Friable	25 sf		
1	Teachers Room Womens Bathroom	Hard Plaster Ceiling, Smooth, Finish coat	No	Surfacing	Non-Friable	25 sf		
1	Teachers Room Womens Bathroom	Hard Plaster Ceiling, Smooth, Finish coat	No	Surfacing	Non-Friable	25 sf		
1	Work Room Restroom	Hard Plaster Ceiling, Smooth, Finish coat	No	Surfacing	Non-Friable	36 sf		
1	Cafeteria - Storage Mezzanine	HVAC Vibration Dampener, White Cloth	Yes	Miscellaneous	Non-Friable	20 sf		Present
1	Room 130 - Storage A	HVAC Vibration Dampener, White Cloth	Yes	Miscellaneous	Non-Friable	10 sf		Present
1	Upper Mecanical Room near Exit Door 16	HVAC Vibration Dampener, White Cloth	Yes	Miscellaneous	Non-Friable	40 sf		Present
1	Assistant Principal Office	Interior Door Caulk, Tan	Yes	Miscellaneous	Non-Friable	20 lf	1	Present
1	Audio Visiual Room	Interior Door Caulk, Tan	Yes	Miscellaneous	Non-Friable	20 lf	1	Present
1	Boiler Room	Interior Door Caulk, Tan	Yes	Miscellaneous	Non-Friable	20 lf	1	Present
1	Boiler Room - Restroom	Interior Door Caulk, Tan	Yes	Miscellaneous	Non-Friable	20 lf	1	Present
1	Bookstore	Interior Door Caulk, Tan	Yes	Miscellaneous	Non-Friable	40 lf	1	Present
1	Boys Locker Room	Interior Door Caulk, Tan	Yes	Miscellaneous	Non-Friable	60 lf	1	Present
1	Boys Locker Room - Custodial Closet	Interior Door Caulk, Tan	Yes	Miscellaneous	Non-Friable	20 lf	1	Present
1	Boys Locker Room - Office	Interior Door Caulk, Tan	Yes	Miscellaneous	Non-Friable	40 lf	1	Present
1	Boys Locker Room - Office Restroom	Interior Door Caulk, Tan	Yes	Miscellaneous	Non-Friable	20 lf	1	Present
1	Boys Locker Room - Storage A	Interior Door Caulk, Tan	Yes	Miscellaneous	Non-Friable	20 lf	1	Present
1	Boys Locker Room - Storage B	Interior Door Caulk, Tan	Yes	Miscellaneous	Non-Friable	20 lf	1	Present
1	Boys Locker Room - Vestibule	Interior Door Caulk, Tan	Yes	Miscellaneous	Non-Friable	40 lf	1	Present
1	Boys Restroom by Main Office	Interior Door Caulk, Tan	Yes	Miscellaneous	Non-Friable	20 lf	1	Present
1	Cafeteria	Interior Door Caulk, Tan	Yes	Miscellaneous	Non-Friable	80 lf	1	Present
1	Cafeteria - Storage	Interior Door Caulk, Tan	Yes	Miscellaneous	Non-Friable	80 lf	1	Present
1	Closet near Exit Door 16	Interior Door Caulk, Tan	Yes	Miscellaneous	Non-Friable	20 lf	1	Present
1	Conference Room	Interior Door Caulk, Tan	Yes	Miscellaneous	Non-Friable	40 lf	1	Present
1	Counseling - Conference Room	Interior Door Caulk, Tan	Yes	Miscellaneous	Non-Friable	40 lf	1	Present
1	Counseling - Copy Room	Interior Door Caulk, Tan	Yes	Miscellaneous	Non-Friable	40 lf	1	Present
1	Counseling - Mens Restroom	Interior Door Caulk, Tan	Yes	Miscellaneous	Non-Friable	40 lf	1	Present
1	Counseling - Office A	Interior Door Caulk, Tan	Yes	Miscellaneous	Non-Friable	40 lf	1	Present
1	Counseling - Office B	Interior Door Caulk, Tan	Yes	Miscellaneous	Non-Friable	40 lf	1	Present
1	Counseling - Office C	Interior Door Caulk, Tan	Yes	Miscellaneous	Non-Friable	40 lf	1	Present
1	Counseling - Womens Restroom	Interior Door Caulk, Tan	Yes	Miscellaneous	Non-Friable	40 lf	1	Present

TABLE OF FUNCTIONAL SPACE BY HOMOGENOUS AREAS

Floor	Functional Space	Material Description	ACM	Category	Friable	Quantity	Notes	Status
1	Counseling Reception	Interior Door Caulk, Tan	Yes	Miscellaneous	Non-Friable	40 lf	1	Present
1	Custodial Closet near Exit Door 16	Interior Door Caulk, Tan	Yes	Miscellaneous	Non-Friable	20 lf	1	Present
1	Custodial Storage near Staff Workroom	Interior Door Caulk, Tan	Yes	Miscellaneous	Non-Friable	30 lf	1	Present
1	Custodian Closet by Main Office	Interior Door Caulk, Tan	Yes	Miscellaneous	Non-Friable	20 lf	1	Present
1	Electrical Room / Storage	Interior Door Caulk, Tan	Yes	Miscellaneous	Non-Friable	20 lf	1	Present
1	Girls Locker Room	Interior Door Caulk, Tan	Yes	Miscellaneous	Non-Friable	40 lf	1	Present
1	Girls Locker Room - Custodial Closet	Interior Door Caulk, Tan	Yes	Miscellaneous	Non-Friable	20 lf	1	Present
1	Girls Locker Room - Office	Interior Door Caulk, Tan	Yes	Miscellaneous	Non-Friable	40 lf	1	Present
1	Girls Locker Room - Office Restroom	Interior Door Caulk, Tan	Yes	Miscellaneous	Non-Friable	20 lf	1	Present
1	Girls Restroom by Main Office	Interior Door Caulk, Tan	Yes	Miscellaneous	Non-Friable	20 lf	1	Present
1	Gymnasium	Interior Door Caulk, Tan	Yes	Miscellaneous	Non-Friable	160 lf	1	Present
1	Gymnasium Net Storage	Interior Door Caulk, Tan	Yes	Miscellaneous	Non-Friable	40 lf	1	Present
1	Gymnasium Sport Storage	Interior Door Caulk, Tan	Yes	Miscellaneous	Non-Friable	40 lf	1	Present
1	Gymnasium Storage	Interior Door Caulk, Tan	Yes	Miscellaneous	Non-Friable	60 lf	1	Present
1	Head End Room	Interior Door Caulk, Tan	Yes	Miscellaneous	Non-Friable	20 lf	1	Present
1	Kitchen - Custodial Closet	Interior Door Caulk, Tan	Yes	Miscellaneous	Non-Friable	20 lf	1	Present
1	Kitchen - Food Storage	Interior Door Caulk, Tan	Yes	Miscellaneous	Non-Friable	40 lf	1	Present
1	Kitchen - Laundry Room	Interior Door Caulk, Tan	Yes	Miscellaneous	Non-Friable	20 lf	1	Present
1	Kitchen - Restroom	Interior Door Caulk, Tan	Yes	Miscellaneous	Non-Friable	20 lf	1	Present
1	Library	Interior Door Caulk, Tan	Yes	Miscellaneous	Non-Friable	140 lf	1	Present
1	Library - Room A	Interior Door Caulk, Tan	Yes	Miscellaneous	Non-Friable	20 lf	1	Present
1	Library - Room B	Interior Door Caulk, Tan	Yes	Miscellaneous	Non-Friable	20 lf	1	Present
1	Library - TV Room	Interior Door Caulk, Tan	Yes	Miscellaneous	Non-Friable	20 lf	1	Present
1	Library Conference Room	Interior Door Caulk, Tan	Yes	Miscellaneous	Non-Friable	60 lf	1	Present
1	Library Offices	Interior Door Caulk, Tan	Yes	Miscellaneous	Non-Friable	80 lf	1	Present
1	Main Office	Interior Door Caulk, Tan	Yes	Miscellaneous	Non-Friable	40 lf	1	Present
1	Main Office Closet A	Interior Door Caulk, Tan	Yes	Miscellaneous	Non-Friable	16 lf	1	Present
1	Main Office Closet B	Interior Door Caulk, Tan	Yes	Miscellaneous	Non-Friable	20 lf	1	Present
1	Main Office Storage	Interior Door Caulk, Tan	Yes	Miscellaneous	Non-Friable	20 lf	1	Present
1	Media Room	Interior Door Caulk, Tan	Yes	Miscellaneous	Non-Friable	20 lf	1	Present
1	Mens Restroom	Interior Door Caulk, Tan	Yes	Miscellaneous	Non-Friable	20 lf	1	Present
1	Office by Door 10	Interior Door Caulk, Tan	Yes	Miscellaneous	Non-Friable	20 lf	1	Present
1	Principals Office	Interior Door Caulk, Tan	Yes	Miscellaneous	Non-Friable	60 lf	1	Present
1	Reading Resource Room	Interior Door Caulk, Tan	Yes	Miscellaneous	Non-Friable	60 lf	1	Present
1	Restroom near Exit Door 16	Interior Door Caulk, Tan	Yes	Miscellaneous	Non-Friable	20 lf	1	Present
1	Room 100	Interior Door Caulk, Tan	Yes	Miscellaneous	Non-Friable	60 lf	1	Present
1	Room 101	Interior Door Caulk, Tan	Yes	Miscellaneous	Non-Friable	60 lf	1	Present
1	Room 102	Interior Door Caulk, Tan	Yes	Miscellaneous	Non-Friable	40 lf	1	Present
1	Room 103	Interior Door Caulk, Tan	Yes	Miscellaneous	Non-Friable	40 lf	1	Present
1	Room 104	Interior Door Caulk, Tan	Yes	Miscellaneous	Non-Friable	40 lf	1	Present
1	Room 105	Interior Door Caulk, Tan	Yes	Miscellaneous	Non-Friable	40 lf	1	Present
1	Room 106	Interior Door Caulk, Tan	Yes	Miscellaneous	Non-Friable	40 lf	1	Present
1	Room 107	Interior Door Caulk, Tan	Yes	Miscellaneous	Non-Friable	40 lf	1	Present

TABLE OF FUNCTIONAL SPACE BY HOMOGENOUS AREAS

Floor	Functional Space	Material Description	ACM	Category	Friable	Quantity	Notes	Status
1	Room 108	Interior Door Caulk, Tan	Yes	Miscellaneous	Non-Friable	40 lf	1	Present
1	Room 109	Interior Door Caulk, Tan	Yes	Miscellaneous	Non-Friable	40 lf	1	Present
1	Room 110	Interior Door Caulk, Tan	Yes	Miscellaneous	Non-Friable	40 lf	1	Present
1	Room 110-117 Hallway - Custodial Room	Interior Door Caulk, Tan	Yes	Miscellaneous	Non-Friable	20 lf	1	Present
1	Room 111	Interior Door Caulk, Tan	Yes	Miscellaneous	Non-Friable	40 lf	1	Present
1	Room 112	Interior Door Caulk, Tan	Yes	Miscellaneous	Non-Friable	40 lf	1	Present
1	Room 113	Interior Door Caulk, Tan	Yes	Miscellaneous	Non-Friable	40 lf	1	Present
1	Room 114	Interior Door Caulk, Tan	Yes	Miscellaneous	Non-Friable	40 lf	1	Present
1	Room 115	Interior Door Caulk, Tan	Yes	Miscellaneous	Non-Friable	40 lf	1	Present
1	Room 116	Interior Door Caulk, Tan	Yes	Miscellaneous	Non-Friable	40 lf	1	Present
1	Room 117	Interior Door Caulk, Tan	Yes	Miscellaneous	Non-Friable	40 lf	1	Present
1	Room 118	Interior Door Caulk, Tan	Yes	Miscellaneous	Non-Friable	60 lf	1	Present
1	Room 118 -119 Workroom	Interior Door Caulk, Tan	Yes	Miscellaneous	Non-Friable	60 lf	1	Present
1	Room 119	Interior Door Caulk, Tan	Yes	Miscellaneous	Non-Friable	60 lf	1	Present
1	Room 120	Interior Door Caulk, Tan	Yes	Miscellaneous	Non-Friable	40 lf	1	Present
1	Room 121	Interior Door Caulk, Tan	Yes	Miscellaneous	Non-Friable	40 lf	1	Present
1	Room 122	Interior Door Caulk, Tan	Yes	Miscellaneous	Non-Friable	60 lf	1	Present
1	Room 123	Interior Door Caulk, Tan	Yes	Miscellaneous	Non-Friable	60 lf	1	Present
1	Room 123 Storage	Interior Door Caulk, Tan	Yes	Miscellaneous	Non-Friable	40 lf	1	Present
1	Room 124	Interior Door Caulk, Tan	Yes	Miscellaneous	Non-Friable	40 lf	1	Present
1	Room 125	Interior Door Caulk, Tan	Yes	Miscellaneous	Non-Friable	40 lf	1	Present
1	Room 126	Interior Door Caulk, Tan	Yes	Miscellaneous	Non-Friable	80 lf	1	Present
1	Room 126 -127 Workroom	Interior Door Caulk, Tan	Yes	Miscellaneous	Non-Friable	60 lf	1	Present
1	Room 126-130 Hallway	Interior Door Caulk, Tan	Yes	Miscellaneous	Non-Friable	100 lf	1	Present
1	Room 127	Interior Door Caulk, Tan	Yes	Miscellaneous	Non-Friable	20 lf	1	Present
1	Room 128	Interior Door Caulk, Tan	Yes	Miscellaneous	Non-Friable	20 lf	1	Present
1	Room 129	Interior Door Caulk, Tan	Yes	Miscellaneous	Non-Friable	40 lf	1	Present
1	Room 130	Interior Door Caulk, Tan	Yes	Miscellaneous	Non-Friable	100 lf	1	Present
1	Room 130 - Storage A	Interior Door Caulk, Tan	Yes	Miscellaneous	Non-Friable	40 lf	1	Present
1	Room 130 - Storage B	Interior Door Caulk, Tan	Yes	Miscellaneous	Non-Friable	40 lf	1	Present
1	Room 130 - Storage C	Interior Door Caulk, Tan	Yes	Miscellaneous	Non-Friable	40 lf	1	Present
1	Room 131 Vocal	Interior Door Caulk, Tan	Yes	Miscellaneous	Non-Friable	40 lf	1	Present
1	Room 131 Vocal Hallway	Interior Door Caulk, Tan	Yes	Miscellaneous	Non-Friable	100 lf	1	Present
1	Room 131 Vocal Office	Interior Door Caulk, Tan	Yes	Miscellaneous	Non-Friable	40 lf	1	Present
1	Room 131 Vocal Room A	Interior Door Caulk, Tan	Yes	Miscellaneous	Non-Friable	20 lf	1	Present
1	Room 131 Vocal Room B	Interior Door Caulk, Tan	Yes	Miscellaneous	Non-Friable	20 lf	1	Present
1	Room 131 Vocal Storage	Interior Door Caulk, Tan	Yes	Miscellaneous	Non-Friable	40 lf	1	Present
1	Room 131-135 Hallway	Interior Door Caulk, Tan	Yes	Miscellaneous	Non-Friable	100 lf	1	Present
1	Room 132	Interior Door Caulk, Tan	Yes	Miscellaneous	Non-Friable	40 lf	1	Present
1	Room 132 - Practice Hallway	Interior Door Caulk, Tan	Yes	Miscellaneous	Non-Friable	20 lf	1	Present
1	Room 132 - Practice Room 1	Interior Door Caulk, Tan	Yes	Miscellaneous	Non-Friable	20 lf	1	Present
1	Room 132 - Practice Room 2	Interior Door Caulk, Tan	Yes	Miscellaneous	Non-Friable	20 lf	1	Present
1	Room 132 - Storage A	Interior Door Caulk, Tan	Yes	Miscellaneous	Non-Friable	20 lf	1	Present

TABLE OF FUNCTIONAL SPACE BY HOMOGENOUS AREAS

Floor	Functional Space	Material Description	ACM	Category	Friable	Quantity	Notes	Status
1	Room 132 - Storage B	Interior Door Caulk, Tan	Yes	Miscellaneous	Non-Friable	20 lf	1	Present
1	Room 133	Interior Door Caulk, Tan	Yes	Miscellaneous	Non-Friable	40 lf	1	Present
1	Room 134	Interior Door Caulk, Tan	Yes	Miscellaneous	Non-Friable	60 lf	1	Present
1	Room 135	Interior Door Caulk, Tan	Yes	Miscellaneous	Non-Friable	30 lf	1	Present
1	Room 135 Restroom	Interior Door Caulk, Tan	Yes	Miscellaneous	Non-Friable	20 lf	1	Present
1	Secretarys Office	Interior Door Caulk, Tan	Yes	Miscellaneous	Non-Friable	20 lf	1	Present
1	Serving Area/Kitchen	Interior Door Caulk, Tan	Yes	Miscellaneous	Non-Friable	40 lf	1	Present
1	Staff Restroom	Interior Door Caulk, Tan	Yes	Miscellaneous	Non-Friable	20 lf	1	Present
1	Staff Workroom	Interior Door Caulk, Tan	Yes	Miscellaneous	Non-Friable	20 lf	1	Present
1	Teachers Room	Interior Door Caulk, Tan	Yes	Miscellaneous	Non-Friable	40 lf	1	Present
1	Teachers Room Hallway	Interior Door Caulk, Tan	Yes	Miscellaneous	Non-Friable	80 lf	1	Present
1	Teachers Room Mens Bathroom	Interior Door Caulk, Tan	Yes	Miscellaneous	Non-Friable	20 lf	1	Present
1	Teachers Room Womens Bathroom	Interior Door Caulk, Tan	Yes	Miscellaneous	Non-Friable	20 lf	1	Present
1	Upper Mecanical Room near Exit Door 16	Interior Door Caulk, Tan	Yes	Miscellaneous	Non-Friable	20 lf	1	Present
1	Work Room	Interior Door Caulk, Tan	Yes	Miscellaneous	Non-Friable	20 lf	1	Present
1	Work Room next to Vocal	Interior Door Caulk, Tan	Yes	Miscellaneous	Non-Friable	40 lf	1	Present
1	Work Room Restroom	Interior Door Caulk, Tan	Yes	Miscellaneous	Non-Friable	20 lf	1	Present
1	Cafeteria	Interior Transom Window Glaze, Grey	No	Miscellaneous	Non-Friable	280 lf	2	
1	Library	Interior Transom Window Glaze, Grey	No	Miscellaneous	Non-Friable	30 lf	2	
1	Library Conference Room	Interior Transom Window Glaze, Grey	No	Miscellaneous	Non-Friable	30 lf	2	
1	Library Offices	Interior Transom Window Glaze, Grey	No	Miscellaneous	Non-Friable	40 lf	2	
1	Main Office	Interior Transom Window Glaze, Grey	No	Miscellaneous	Non-Friable	190 lf	2	
1	Room 100	Interior Transom Window Glaze, Grey	No	Miscellaneous	Non-Friable	30 lf	2	
1	Room 101	Interior Transom Window Glaze, Grey	No	Miscellaneous	Non-Friable	30 lf	2	
1	Room 102	Interior Transom Window Glaze, Grey	No	Miscellaneous	Non-Friable	30 lf	2	
1	Room 103	Interior Transom Window Glaze, Grey	No	Miscellaneous	Non-Friable	30 lf	2	
1	Room 104	Interior Transom Window Glaze, Grey	No	Miscellaneous	Non-Friable	30 lf	2	
1	Room 105	Interior Transom Window Glaze, Grey	No	Miscellaneous	Non-Friable	30 lf	2	
1	Room 106	Interior Transom Window Glaze, Grey	No	Miscellaneous	Non-Friable	30 lf	2	
1	Room 107	Interior Transom Window Glaze, Grey	No	Miscellaneous	Non-Friable	30 lf	2	
1	Room 108	Interior Transom Window Glaze, Grey	No	Miscellaneous	Non-Friable	30 lf	2	
1	Room 109	Interior Transom Window Glaze, Grey	No	Miscellaneous	Non-Friable	30 lf	2	
1	Room 110	Interior Transom Window Glaze, Grey	No	Miscellaneous	Non-Friable	30 lf	2	
1	Room 111	Interior Transom Window Glaze, Grey	No	Miscellaneous	Non-Friable	30 lf	2	
1	Room 112	Interior Transom Window Glaze, Grey	No	Miscellaneous	Non-Friable	30 lf	2	
1	Room 113	Interior Transom Window Glaze, Grey	No	Miscellaneous	Non-Friable	30 lf	2	
1	Room 114	Interior Transom Window Glaze, Grey	No	Miscellaneous	Non-Friable	30 lf	2	
1	Room 115	Interior Transom Window Glaze, Grey	No	Miscellaneous	Non-Friable	30 lf	2	
1	Room 116	Interior Transom Window Glaze, Grey	No	Miscellaneous	Non-Friable	30 lf	2	
1	Room 117	Interior Transom Window Glaze, Grey	No	Miscellaneous	Non-Friable	30 lf	2	
1	Room 118	Interior Transom Window Glaze, Grey	No	Miscellaneous	Non-Friable	30 lf	2	
1	Room 119	Interior Transom Window Glaze, Grey	No	Miscellaneous	Non-Friable	30 lf	2	
1	Room 120	Interior Transom Window Glaze, Grey	No	Miscellaneous	Non-Friable	30 lf	2	

TABLE OF FUNCTIONAL SPACE BY HOMOGENOUS AREAS

Floor	Functional Space	Material Description	ACM	Category	Friable	Quantity	Notes	Status
1	Room 121	Interior Transom Window Glaze, Grey	No	Miscellaneous	Non-Friable	30 lf	2	
1	Room 122	Interior Transom Window Glaze, Grey	No	Miscellaneous	Non-Friable	30 lf	2	
1	Room 123	Interior Transom Window Glaze, Grey	No	Miscellaneous	Non-Friable	30 lf	2	
1	Room 124	Interior Transom Window Glaze, Grey	No	Miscellaneous	Non-Friable	30 lf	2	
1	Room 125	Interior Transom Window Glaze, Grey	No	Miscellaneous	Non-Friable	30 lf	2	
1	Room 133	Interior Transom Window Glaze, Grey	No	Miscellaneous	Non-Friable	20 lf	2	
1	Room 134	Interior Transom Window Glaze, Grey	No	Miscellaneous	Non-Friable	20 lf	2	
1	Room 135	Interior Transom Window Glaze, Grey	No	Miscellaneous	Non-Friable	40 lf	2	
1	Assistant Principal Office	Interior Window Caulk, Tan	Yes	Miscellaneous	Non-Friable	40 lf	1	Present
1	Boys Locker Room - Office	Interior Window Caulk, Tan	Yes	Miscellaneous	Non-Friable	120 lf	1	Present
1	Girls Locker Room - Office	Interior Window Caulk, Tan	Yes	Miscellaneous	Non-Friable	120 lf	1	Present
1	Main Office	Interior Window Caulk, Tan	Yes	Miscellaneous	Non-Friable	80 lf	1	Present
1	Room 130	Interior Window Caulk, Tan	Yes	Miscellaneous	Non-Friable	75 lf	1	Present
1	Room 135	Interior Window Caulk, Tan	Yes	Miscellaneous	Non-Friable	40 lf	1	Present
1	Secretarys Office	Interior Window Caulk, Tan	Yes	Miscellaneous	Non-Friable	40 lf	1	Present
1	Assistant Principal Office	Interior Window Glaze, Grey	Yes	Miscellaneous	Non-Friable	80 lf	2	Present
1	Boys Locker Room - Office	Interior Window Glaze, Grey	Yes	Miscellaneous	Non-Friable	240 lf	2	Present
1	Girls Locker Room - Office	Interior Window Glaze, Grey	Yes	Miscellaneous	Non-Friable	240 lf	2	Present
1	Library Conference Room	Interior Window Glaze, Grey	Yes	Miscellaneous	Non-Friable	50 lf	2	Present
1	Main Office	Interior Window Glaze, Grey	Yes	Miscellaneous	Non-Friable	160 lf	2	Present
1	Room 130	Interior Window Glaze, Grey	Yes	Miscellaneous	Non-Friable	75 lf	2	Present
1	Room 133	Interior Window Glaze, Grey	Yes	Miscellaneous	Non-Friable	30 lf	2	Present
1	Room 134	Interior Window Glaze, Grey	Yes	Miscellaneous	Non-Friable	30 lf	2	Present
1	Room 135	Interior Window Glaze, Grey	Yes	Miscellaneous	Non-Friable	40 lf	2	Present
1	Secretarys Office	Interior Window Glaze, Grey	Yes	Miscellaneous	Non-Friable	80 lf	2	Present
1	Room 118	Lab Countertops	No	Miscellaneous	Non-Friable	300 sf		
1	Room 118 -119 Workroom	Lab Countertops	No	Miscellaneous	Non-Friable	100 sf		
1	Room 119	Lab Countertops	No	Miscellaneous	Non-Friable	300 sf		
1	Room 123 Storage	Lab Countertops	No	Miscellaneous	Non-Friable	100 sf		
1	Room 124	Lab Countertops	No	Miscellaneous	Non-Friable	150 sf		
1	Room 125	Lab Countertops	No	Miscellaneous	Non-Friable	150 sf		
1	Room 126	Lab Countertops	No	Miscellaneous	Non-Friable	60 sf		
1	Room 127	Lab Countertops	No	Miscellaneous	Non-Friable	168 sf		
1	Room 128	Lab Countertops	No	Miscellaneous	Non-Friable	50 sf		
1	Kitchen - Laundry Room	Lay-in Ceiling Tile, 2' x 2', Drywall	No	Miscellaneous	Friable	220 sf		
1	Serving Area/Kitchen	Lay-in Ceiling Tile, 2' x 2', Drywall	No	Miscellaneous	Friable	1,152 sf		
1	Assistant Principal Office	Lay-in Ceiling Tile, 2' x 2', Textured	No	Miscellaneous	Friable	168 sf		
1	Audio Visual Room	Lay-in Ceiling Tile, 2' x 2', Textured	No	Miscellaneous	Friable	315 sf		
1	Bookstore	Lay-in Ceiling Tile, 2' x 2', Textured	No	Miscellaneous	Friable	338 sf		
1	Cafeteria	Lay-in Ceiling Tile, 2' x 2', Textured	No	Miscellaneous	Friable	4,588 sf		
1	Conference Room	Lay-in Ceiling Tile, 2' x 2', Textured	No	Miscellaneous	Friable	264 sf		
1	Counseling Reception	Lay-in Ceiling Tile, 2' x 2', Textured	No	Miscellaneous	Friable	920 sf		
1	Head End Room	Lay-in Ceiling Tile, 2' x 2', Textured	No	Miscellaneous	Friable	364 sf		

TABLE OF FUNCTIONAL SPACE BY HOMOGENOUS AREAS

Floor	Functional Space	Material Description	ACM	Category	Friable	Quantity	Notes	Status
1	Kitchen Hallway	Lay-in Ceiling Tile, 2' x 2', Textured	No	Miscellaneous	Friable	336 sf		
1	Library	Lay-in Ceiling Tile, 2' x 2', Textured	No	Miscellaneous	Friable	2,556 sf		
1	Library - Room A	Lay-in Ceiling Tile, 2' x 2', Textured	No	Miscellaneous	Friable	64 sf		
1	Library - Room B	Lay-in Ceiling Tile, 2' x 2', Textured	No	Miscellaneous	Friable	64 sf		
1	Library - TV Room	Lay-in Ceiling Tile, 2' x 2', Textured	No	Miscellaneous	Friable	56 sf		
1	Library Conference Room	Lay-in Ceiling Tile, 2' x 2', Textured	No	Miscellaneous	Friable	110 sf		
1	Library Offices	Lay-in Ceiling Tile, 2' x 2', Textured	No	Miscellaneous	Friable	264 sf		
1	Main Office	Lay-in Ceiling Tile, 2' x 2', Textured	No	Miscellaneous	Friable	540 sf		
1	Main Office Storage	Lay-in Ceiling Tile, 2' x 2', Textured	No	Miscellaneous	Friable	72 sf		
1	Media Room	Lay-in Ceiling Tile, 2' x 2', Textured	No	Miscellaneous	Friable	374 sf		
1	Principals Office	Lay-in Ceiling Tile, 2' x 2', Textured	No	Miscellaneous	Friable	192 sf		
1	Reading Resource Room	Lay-in Ceiling Tile, 2' x 2', Textured	No	Miscellaneous	Friable	168 sf		
1	Room 100	Lay-in Ceiling Tile, 2' x 2', Textured	No	Miscellaneous	Friable	728 sf		
1	Room 101	Lay-in Ceiling Tile, 2' x 2', Textured	No	Miscellaneous	Friable	728 sf		
1	Room 102	Lay-in Ceiling Tile, 2' x 2', Textured	No	Miscellaneous	Friable	728 sf		
1	Room 103	Lay-in Ceiling Tile, 2' x 2', Textured	No	Miscellaneous	Friable	728 sf		
1	Room 104	Lay-in Ceiling Tile, 2' x 2', Textured	No	Miscellaneous	Friable	728 sf		
1	Room 105	Lay-in Ceiling Tile, 2' x 2', Textured	No	Miscellaneous	Friable	728 sf		
1	Room 106	Lay-in Ceiling Tile, 2' x 2', Textured	No	Miscellaneous	Friable	728 sf		
1	Room 107	Lay-in Ceiling Tile, 2' x 2', Textured	No	Miscellaneous	Friable	728 sf		
1	Room 108	Lay-in Ceiling Tile, 2' x 2', Textured	No	Miscellaneous	Friable	728 sf		
1	Room 109	Lay-in Ceiling Tile, 2' x 2', Textured	No	Miscellaneous	Friable	728 sf		
1	Room 110	Lay-in Ceiling Tile, 2' x 2', Textured	No	Miscellaneous	Friable	784 sf		
1	Room 111	Lay-in Ceiling Tile, 2' x 2', Textured	No	Miscellaneous	Friable	784 sf		
1	Room 112	Lay-in Ceiling Tile, 2' x 2', Textured	No	Miscellaneous	Friable	784 sf		
1	Room 113	Lay-in Ceiling Tile, 2' x 2', Textured	No	Miscellaneous	Friable	784 sf		
1	Room 114	Lay-in Ceiling Tile, 2' x 2', Textured	No	Miscellaneous	Friable	784 sf		
1	Room 115	Lay-in Ceiling Tile, 2' x 2', Textured	No	Miscellaneous	Friable	784 sf		
1	Room 116	Lay-in Ceiling Tile, 2' x 2', Textured	No	Miscellaneous	Friable	784 sf		
1	Room 117	Lay-in Ceiling Tile, 2' x 2', Textured	No	Miscellaneous	Friable	784 sf		
1	Room 118	Lay-in Ceiling Tile, 2' x 2', Textured	No	Miscellaneous	Friable	1,008 sf		
1	Room 118 -119 Workroom	Lay-in Ceiling Tile, 2' x 2', Textured	No	Miscellaneous	Friable	308 sf		
1	Room 119	Lay-in Ceiling Tile, 2' x 2', Textured	No	Miscellaneous	Friable	1,008 sf		
1	Room 120	Lay-in Ceiling Tile, 2' x 2', Textured	No	Miscellaneous	Friable	784 sf		
1	Room 121	Lay-in Ceiling Tile, 2' x 2', Textured	No	Miscellaneous	Friable	784 sf		
1	Room 122	Lay-in Ceiling Tile, 2' x 2', Textured	No	Miscellaneous	Friable	832 sf		
1	Room 123	Lay-in Ceiling Tile, 2' x 2', Textured	No	Miscellaneous	Friable	832 sf		
1	Room 124	Lay-in Ceiling Tile, 2' x 2', Textured	No	Miscellaneous	Friable	832 sf		
1	Room 125	Lay-in Ceiling Tile, 2' x 2', Textured	No	Miscellaneous	Friable	832 sf		
1	Room 126	Lay-in Ceiling Tile, 2' x 2', Textured	No	Miscellaneous	Friable	924 sf		
1	Room 126 -127 Workroom	Lay-in Ceiling Tile, 2' x 2', Textured	No	Miscellaneous	Friable	462 sf		
1	Room 126-130 Hallway	Lay-in Ceiling Tile, 2' x 2', Textured	No	Miscellaneous	Friable	1,056 sf		
1	Room 127	Lay-in Ceiling Tile, 2' x 2', Textured	No	Miscellaneous	Friable	924 sf		

TABLE OF FUNCTIONAL SPACE BY HOMOGENOUS AREAS

Floor	Functional Space	Material Description	ACM	Category	Friable	Quantity	Notes	Status
1	Room 128	Lay-in Ceiling Tile, 2' x 2', Textured	No	Miscellaneous	Friable	924 sf		
1	Room 131 Vocal	Lay-in Ceiling Tile, 2' x 2', Textured	No	Miscellaneous	Friable	1,368 sf		
1	Room 131 Vocal Hallway	Lay-in Ceiling Tile, 2' x 2', Textured	No	Miscellaneous	Friable	40 sf		
1	Room 131 Vocal Office	Lay-in Ceiling Tile, 2' x 2', Textured	No	Miscellaneous	Friable	190 sf		
1	Room 131 Vocal Room A	Lay-in Ceiling Tile, 2' x 2', Textured	No	Miscellaneous	Friable	56 sf		
1	Room 131 Vocal Room B	Lay-in Ceiling Tile, 2' x 2', Textured	No	Miscellaneous	Friable	56 sf		
1	Room 131 Vocal Storage	Lay-in Ceiling Tile, 2' x 2', Textured	No	Miscellaneous	Friable	190 sf		
1	Room 131-135 Hallway	Lay-in Ceiling Tile, 2' x 2', Textured	No	Miscellaneous	Friable	968 sf		
1	Room 132	Lay-in Ceiling Tile, 2' x 2', Textured	No	Miscellaneous	Friable	1,680 sf		
1	Room 132 - Practice Hallway	Lay-in Ceiling Tile, 2' x 2', Textured	No	Miscellaneous	Friable	32 sf		
1	Room 132 - Practice Room 1	Lay-in Ceiling Tile, 2' x 2', Textured	No	Miscellaneous	Friable	64 sf		
1	Room 132 - Practice Room 2	Lay-in Ceiling Tile, 2' x 2', Textured	No	Miscellaneous	Friable	64 sf		
1	Room 132 - Storage A	Lay-in Ceiling Tile, 2' x 2', Textured	No	Miscellaneous	Friable	200 sf		
1	Room 132 - Storage B	Lay-in Ceiling Tile, 2' x 2', Textured	No	Miscellaneous	Friable	200 sf		
1	Room 133	Lay-in Ceiling Tile, 2' x 2', Textured	No	Miscellaneous	Friable	784 sf		
1	Room 134	Lay-in Ceiling Tile, 2' x 2', Textured	No	Miscellaneous	Friable	784 sf		
1	Room 135	Lay-in Ceiling Tile, 2' x 2', Textured	No	Miscellaneous	Friable	884 sf		
1	Secretary's Office	Lay-in Ceiling Tile, 2' x 2', Textured	No	Miscellaneous	Friable	168 sf		
1	Teachers Room	Lay-in Ceiling Tile, 2' x 2', Textured	No	Miscellaneous	Friable	646 sf		
1	Work Room	Lay-in Ceiling Tile, 2' x 2', Textured	No	Miscellaneous	Friable	192 sf		
1	Gymnasium	Metal Corner Covebase, 4"	---	---	---	---	3	
1	Boiler Room	Packed Pipe Fitting Insulation on Old Fiberglass	Yes	TSI	Friable	10 lf		Present
1	Cafeteria - Storage	Packed Pipe Fitting Insulation on Old Fiberglass	Yes	TSI	Friable	2 lf		Present
1	Cafeteria - Storage Mezzanine	Packed Pipe Fitting Insulation on Old Fiberglass	Yes	TSI	Friable	20 lf		Present
1	Custodial Closet near Exit Door 16	Packed Pipe Fitting Insulation on Old Fiberglass	Yes	TSI	Friable	10 lf		Present
1	Custodial Storage near Staff Workroom	Packed Pipe Fitting Insulation on Old Fiberglass	Yes	TSI	Friable	10 lf		Present
1	Gymnasium	Packed Pipe Fitting Insulation on Old Fiberglass	Yes	TSI	Friable	4 lf		Present
1	Room 129	Packed Pipe Fitting Insulation on Old Fiberglass	Yes	TSI	Friable	30 lf		Present
1	Room 130	Packed Pipe Fitting Insulation on Old Fiberglass	Yes	TSI	Friable	20 lf		Present
1	Room 130 - Storage A	Packed Pipe Fitting Insulation on Old Fiberglass	Yes	TSI	Friable	2 lf		Present
1	Room 130 - Storage B	Packed Pipe Fitting Insulation on Old Fiberglass	Yes	TSI	Friable	2 lf		Present
1	Room 130 - Storage C	Packed Pipe Fitting Insulation on Old Fiberglass	Yes	TSI	Friable	2 lf		Present
1	Tunnel	Packed Pipe Fitting Insulation on Old Fiberglass	Yes	TSI	Friable	40 lf		Present
1	Upper Mechanical Room near Exit Door 16	Packed Pipe Fitting Insulation on Old Fiberglass	Yes	TSI	Friable	40 lf		Present
1	Gymnasium	Partition Wall	No	Miscellaneous	Non-Friable	1,000 sf		
1	Gymnasium	Partition Wall, Wall Paper	No	Miscellaneous	Non-Friable	1,000 sf		
1	Room 122	Sink Undercoating, Black	Yes	Miscellaneous	Non-Friable	1 #		Present
1	Room 126	Sink Undercoating, Black	Yes	Miscellaneous	Non-Friable	2 #		Present
1	Library Offices	Sink Undercoating, Green	No	Miscellaneous	Non-Friable	1 #		
1	Room 132	Sink Undercoating, Green	No	Miscellaneous	Non-Friable	1 #		
1	Teachers Room	Sink Undercoating, Green	No	Miscellaneous	Non-Friable	1 #		
1	Work Room	Sink Undercoating, Green	No	Miscellaneous	Non-Friable	1 #		
1	Custodial Storage near Staff Workroom	Sink Undercoating, White	No	Miscellaneous	Non-Friable	1 #		

TABLE OF FUNCTIONAL SPACE BY HOMOGENOUS AREAS

Floor	Functional Space	Material Description	ACM	Category	Friable	Quantity	Notes	Status
1	Room 130	Sink Undercoating, White	No	Miscellaneous	Non-Friable	1 #		
1	Room 133	Sink Undercoating, White	No	Miscellaneous	Non-Friable	1 #		
1	Room 134	Sink Undercoating, White	No	Miscellaneous	Non-Friable	1 #		
1	Room 135	Sink Undercoating, White	No	Miscellaneous	Non-Friable	1 #		
1	Cafeteria - Stage	Stage Wood Floor	Assumed	Miscellaneous	Non-Friable	840 sf		Present
1	Assistant Principal Office	Straight Pipe Insulation, Fiberglass	---	---	---	---		
1	Audio Visual Room	Straight Pipe Insulation, Fiberglass	---	---	---	---		
1	Boiler Room	Straight Pipe Insulation, Fiberglass	---	---	---	---		
1	Bookstore	Straight Pipe Insulation, Fiberglass	---	---	---	---		
1	Conference Room	Straight Pipe Insulation, Fiberglass	---	---	---	---		
1	Counseling - Conference Room	Straight Pipe Insulation, Fiberglass	---	---	---	---		
1	Counseling - Copy Room	Straight Pipe Insulation, Fiberglass	---	---	---	---		
1	Counseling - Mens Restroom	Straight Pipe Insulation, Fiberglass	---	---	---	---		
1	Counseling - Office A	Straight Pipe Insulation, Fiberglass	---	---	---	---		
1	Counseling - Office B	Straight Pipe Insulation, Fiberglass	---	---	---	---		
1	Counseling - Office C	Straight Pipe Insulation, Fiberglass	---	---	---	---		
1	Counseling - Womens Restroom	Straight Pipe Insulation, Fiberglass	---	---	---	---		
1	Counseling Reception	Straight Pipe Insulation, Fiberglass	---	---	---	---		
1	Custodial Storage near Staff Workroom	Straight Pipe Insulation, Fiberglass	---	---	---	---		
1	Head End Room	Straight Pipe Insulation, Fiberglass	---	---	---	---		
1	Library	Straight Pipe Insulation, Fiberglass	---	---	---	---		
1	Library - Room A	Straight Pipe Insulation, Fiberglass	---	---	---	---		
1	Library - Room B	Straight Pipe Insulation, Fiberglass	---	---	---	---		
1	Library - TV Room	Straight Pipe Insulation, Fiberglass	---	---	---	---		
1	Library Conference Room	Straight Pipe Insulation, Fiberglass	---	---	---	---		
1	Library Offices	Straight Pipe Insulation, Fiberglass	---	---	---	---		
1	Main Office	Straight Pipe Insulation, Fiberglass	---	---	---	---		
1	Main Office Closet A	Straight Pipe Insulation, Fiberglass	---	---	---	---		
1	Main Office Closet B	Straight Pipe Insulation, Fiberglass	---	---	---	---		
1	Main Office Storage	Straight Pipe Insulation, Fiberglass	---	---	---	---		
1	Media Room	Straight Pipe Insulation, Fiberglass	---	---	---	---		
1	Mens Restroom	Straight Pipe Insulation, Fiberglass	---	---	---	---		
1	Principals Office	Straight Pipe Insulation, Fiberglass	---	---	---	---		
1	Reading Resource Room	Straight Pipe Insulation, Fiberglass	---	---	---	---		
1	Room 100	Straight Pipe Insulation, Fiberglass	---	---	---	---		
1	Room 101	Straight Pipe Insulation, Fiberglass	---	---	---	---		
1	Room 102	Straight Pipe Insulation, Fiberglass	---	---	---	---		
1	Room 103	Straight Pipe Insulation, Fiberglass	---	---	---	---		
1	Room 104	Straight Pipe Insulation, Fiberglass	---	---	---	---		
1	Room 105	Straight Pipe Insulation, Fiberglass	---	---	---	---		
1	Room 106	Straight Pipe Insulation, Fiberglass	---	---	---	---		
1	Room 107	Straight Pipe Insulation, Fiberglass	---	---	---	---		
1	Room 108	Straight Pipe Insulation, Fiberglass	---	---	---	---		

TABLE OF FUNCTIONAL SPACE BY HOMOGENOUS AREAS

Floor	Functional Space	Material Description	ACM	Category	Friable	Quantity	Notes	Status
1	Room 109	Straight Pipe Insulation, Fiberglass	---	---	---	---		
1	Room 110	Straight Pipe Insulation, Fiberglass	---	---	---	---		
1	Room 110-117 Hallway - Custodial Room	Straight Pipe Insulation, Fiberglass	---	---	---	---		
1	Room 111	Straight Pipe Insulation, Fiberglass	---	---	---	---		
1	Room 112	Straight Pipe Insulation, Fiberglass	---	---	---	---		
1	Room 113	Straight Pipe Insulation, Fiberglass	---	---	---	---		
1	Room 114	Straight Pipe Insulation, Fiberglass	---	---	---	---		
1	Room 115	Straight Pipe Insulation, Fiberglass	---	---	---	---		
1	Room 116	Straight Pipe Insulation, Fiberglass	---	---	---	---		
1	Room 117	Straight Pipe Insulation, Fiberglass	---	---	---	---		
1	Room 118	Straight Pipe Insulation, Fiberglass	---	---	---	---		
1	Room 118 -119 Workroom	Straight Pipe Insulation, Fiberglass	---	---	---	---		
1	Room 119	Straight Pipe Insulation, Fiberglass	---	---	---	---		
1	Room 120	Straight Pipe Insulation, Fiberglass	---	---	---	---		
1	Room 121	Straight Pipe Insulation, Fiberglass	---	---	---	---		
1	Room 122	Straight Pipe Insulation, Fiberglass	---	---	---	---		
1	Room 123	Straight Pipe Insulation, Fiberglass	---	---	---	---		
1	Room 123 Storage	Straight Pipe Insulation, Fiberglass	---	---	---	---		
1	Room 124	Straight Pipe Insulation, Fiberglass	---	---	---	---		
1	Room 125	Straight Pipe Insulation, Fiberglass	---	---	---	---		
1	Room 126	Straight Pipe Insulation, Fiberglass	---	---	---	---		
1	Room 126 -127 Workroom	Straight Pipe Insulation, Fiberglass	---	---	---	---		
1	Room 126-130 Hallway	Straight Pipe Insulation, Fiberglass	---	---	---	---		
1	Room 127	Straight Pipe Insulation, Fiberglass	---	---	---	---		
1	Room 128	Straight Pipe Insulation, Fiberglass	---	---	---	---		
1	Room 129	Straight Pipe Insulation, Fiberglass	---	---	---	---		
1	Room 130	Straight Pipe Insulation, Fiberglass	---	---	---	---		
1	Room 131 Vocal	Straight Pipe Insulation, Fiberglass	---	---	---	---		
1	Room 131 Vocal Hallway	Straight Pipe Insulation, Fiberglass	---	---	---	---		
1	Room 131 Vocal Office	Straight Pipe Insulation, Fiberglass	---	---	---	---		
1	Room 131 Vocal Room A	Straight Pipe Insulation, Fiberglass	---	---	---	---		
1	Room 131 Vocal Room B	Straight Pipe Insulation, Fiberglass	---	---	---	---		
1	Room 131 Vocal Storage	Straight Pipe Insulation, Fiberglass	---	---	---	---		
1	Room 131-135 Hallway	Straight Pipe Insulation, Fiberglass	---	---	---	---		
1	Room 133	Straight Pipe Insulation, Fiberglass	---	---	---	---		
1	Room 134	Straight Pipe Insulation, Fiberglass	---	---	---	---		
1	Room 135	Straight Pipe Insulation, Fiberglass	---	---	---	---		
1	Room 135 Restroom	Straight Pipe Insulation, Fiberglass	---	---	---	---		
1	Secretarys Office	Straight Pipe Insulation, Fiberglass	---	---	---	---		
1	Teachers Room	Straight Pipe Insulation, Fiberglass	---	---	---	---		
1	Work Room	Straight Pipe Insulation, Fiberglass	---	---	---	---		
1	Work Room next to Vocal	Straight Pipe Insulation, Fiberglass	---	---	---	---		
1	Work Room Restroom	Straight Pipe Insulation, Fiberglass	---	---	---	---		

TABLE OF FUNCTIONAL SPACE BY HOMOGENOUS AREAS

Floor	Functional Space	Material Description	ACM	Category	Friable	Quantity	Notes	Status
1	Boiler Room	Straight Pipe Insulation, Old Fiberglass	No	TSI	Friable	100 lf		
1	Cafeteria - Storage	Straight Pipe Insulation, Old Fiberglass	No	TSI	Friable	25 lf		
1	Cafeteria - Storage Mezzanine	Straight Pipe Insulation, Old Fiberglass	No	TSI	Friable	200 lf		
1	Custodial Closet near Exit Door 16	Straight Pipe Insulation, Old Fiberglass	No	TSI	Friable	20 lf		
1	Custodial Storage near Staff Workroom	Straight Pipe Insulation, Old Fiberglass	No	TSI	Friable	100 lf		
1	Gymnasium	Straight Pipe Insulation, Old Fiberglass	No	TSI	Friable	150 lf		
1	Room 129	Straight Pipe Insulation, Old Fiberglass	No	TSI	Friable	350 lf		
1	Room 130	Straight Pipe Insulation, Old Fiberglass	No	TSI	Friable	300 lf		
1	Room 130 - Storage A	Straight Pipe Insulation, Old Fiberglass	No	TSI	Friable	20 lf		
1	Room 130 - Storage B	Straight Pipe Insulation, Old Fiberglass	No	TSI	Friable	20 lf		
1	Room 130 - Storage C	Straight Pipe Insulation, Old Fiberglass	No	TSI	Friable	20 lf		
1	Tunnel	Straight Pipe Insulation, Old Fiberglass	No	TSI	Friable	400 lf		
1	Upper Mechanical Room near Exit Door 16	Straight Pipe Insulation, Old Fiberglass	No	TSI	Friable	400 lf		
1	Boiler Room	Tagged Fire Door	Assumed	Miscellaneous	Non-Friable	1 #		Present
1	Bookstore	Tagged Fire Door	Assumed	Miscellaneous	Non-Friable	2 #		Present
1	Boys Locker Room - Storage A	Tagged Fire Door	Assumed	Miscellaneous	Non-Friable	1 #		Present
1	Boys Locker Room - Storage B	Tagged Fire Door	Assumed	Miscellaneous	Non-Friable	1 #		Present
1	Cafeteria - Storage	Tagged Fire Door	Assumed	Miscellaneous	Non-Friable	4 #		Present
1	Custodian Closet by Main Office	Tagged Fire Door	Assumed	Miscellaneous	Non-Friable	1 #		Present
1	Girls Locker Room - Custodial Closet	Tagged Fire Door	Assumed	Miscellaneous	Non-Friable	1 #		Present
1	Gymnasium	Tagged Fire Door	Assumed	Miscellaneous	Non-Friable	8 #		Present
1	Gymnasium Net Storage	Tagged Fire Door	Assumed	Miscellaneous	Non-Friable	2 #		Present
1	Gymnasium Sport Storage	Tagged Fire Door	Assumed	Miscellaneous	Non-Friable	2 #		Present
1	Kitchen - Food Storage	Tagged Fire Door	Assumed	Miscellaneous	Non-Friable	2 #		Present
1	Office by Door 10	Tagged Fire Door	Assumed	Miscellaneous	Non-Friable	1 #		Present
1	Reading Resource Room	Tagged Fire Door	Assumed	Miscellaneous	Non-Friable	3 #		Present
1	Room 110-117 Hallway - Custodial Room	Tagged Fire Door	Assumed	Miscellaneous	Non-Friable	1 #		Present
1	Room 118	Tagged Fire Door	Assumed	Miscellaneous	Non-Friable	1 #		Present
1	Room 119	Tagged Fire Door	Assumed	Miscellaneous	Non-Friable	1 #		Present
1	Room 123 Storage	Tagged Fire Door	Assumed	Miscellaneous	Non-Friable	2 #		Present
1	Room 129	Tagged Fire Door	Assumed	Miscellaneous	Non-Friable	2 #		Present
1	Room 130 - Storage A	Tagged Fire Door	Assumed	Miscellaneous	Non-Friable	1 #		Present
1	Room 130 - Storage B	Tagged Fire Door	Assumed	Miscellaneous	Non-Friable	2 #		Present
1	Room 130 - Storage C	Tagged Fire Door	Assumed	Miscellaneous	Non-Friable	2 #		Present
1	Serving Area/Kitchen	Tagged Fire Door	Assumed	Miscellaneous	Non-Friable	2 #		Present
1	Upper Mechanical Room near Exit Door 16	Tagged Fire Door	Assumed	Miscellaneous	Non-Friable	1 #		Present
1	Boiler Room	Tagged Fire Door Frame	Assumed	Miscellaneous	Non-Friable	1 #		Present
1	Bookstore	Tagged Fire Door Frame	Assumed	Miscellaneous	Non-Friable	2 #		Present
1	Boys Locker Room - Storage A	Tagged Fire Door Frame	Assumed	Miscellaneous	Non-Friable	1 #		Present
1	Boys Locker Room - Storage B	Tagged Fire Door Frame	Assumed	Miscellaneous	Non-Friable	1 #		Present
1	Cafeteria - Storage	Tagged Fire Door Frame	Assumed	Miscellaneous	Non-Friable	2 #		Present
1	Custodian Closet by Main Office	Tagged Fire Door Frame	Assumed	Miscellaneous	Non-Friable	1 #		Present
1	Girls Locker Room - Custodial Closet	Tagged Fire Door Frame	Assumed	Miscellaneous	Non-Friable	1 #		Present

TABLE OF FUNCTIONAL SPACE BY HOMOGENOUS AREAS

Floor	Functional Space	Material Description	ACM	Category	Friable	Quantity	Notes	Status
1	Gymnasium	Tagged Fire Door Frame	Assumed	Miscellaneous	Non-Friable	5 #		Present
1	Gymnasium Net Storage	Tagged Fire Door Frame	Assumed	Miscellaneous	Non-Friable	1 #		Present
1	Gymnasium Sport Storage	Tagged Fire Door Frame	Assumed	Miscellaneous	Non-Friable	1 #		Present
1	Kitchen - Food Storage	Tagged Fire Door Frame	Assumed	Miscellaneous	Non-Friable	1 #		Present
1	Office by Door 10	Tagged Fire Door Frame	Assumed	Miscellaneous	Non-Friable	1 #		Present
1	Reading Resource Room	Tagged Fire Door Frame	Assumed	Miscellaneous	Non-Friable	3 #		Present
1	Room 110-117 Hallway - Custodial Room	Tagged Fire Door Frame	Assumed	Miscellaneous	Non-Friable	1 #		Present
1	Room 118	Tagged Fire Door Frame	Assumed	Miscellaneous	Non-Friable	1 #		Present
1	Room 119	Tagged Fire Door Frame	Assumed	Miscellaneous	Non-Friable	1 #		Present
1	Room 123 Storage	Tagged Fire Door Frame	Assumed	Miscellaneous	Non-Friable	2 #		Present
1	Room 129	Tagged Fire Door Frame	Assumed	Miscellaneous	Non-Friable	1 #		Present
1	Room 130 - Storage A	Tagged Fire Door Frame	Assumed	Miscellaneous	Non-Friable	1 #		Present
1	Room 130 - Storage B	Tagged Fire Door Frame	Assumed	Miscellaneous	Non-Friable	2 #		Present
1	Room 130 - Storage C	Tagged Fire Door Frame	Assumed	Miscellaneous	Non-Friable	2 #		Present
1	Serving Area/Kitchen	Tagged Fire Door Frame	Assumed	Miscellaneous	Non-Friable	2 #		Present
1	Upper Mechanical Room near Exit Door 16	Tagged Fire Door Frame	Assumed	Miscellaneous	Non-Friable	1 #		Present
1	Assistant Principal Office	Tectum Decking	No	Miscellaneous	Non-Friable	168 sf		
1	Audio Visual Room	Tectum Decking	No	Miscellaneous	Non-Friable	315 sf		
1	Bookstore	Tectum Decking	No	Miscellaneous	Non-Friable	338 sf		
1	Cafeteria	Tectum Decking	No	Miscellaneous	Non-Friable	4,588 sf		
1	Cafeteria - Stage	Tectum Decking	No	Miscellaneous	Non-Friable	840 sf		
1	Cafeteria - Storage	Tectum Decking	No	Miscellaneous	Non-Friable	220 sf		
1	Cafeteria - Storage Mezzanine	Tectum Decking	No	Miscellaneous	Non-Friable	1,628 sf		
1	Conference Room	Tectum Decking	No	Miscellaneous	Non-Friable	264 sf		
1	Counseling - Conference Room	Tectum Decking	No	Miscellaneous	Non-Friable	180 sf		
1	Counseling - Copy Room	Tectum Decking	No	Miscellaneous	Non-Friable	168 sf		
1	Counseling - Mens Restroom	Tectum Decking	No	Miscellaneous	Non-Friable	25 sf		
1	Counseling - Office A	Tectum Decking	No	Miscellaneous	Non-Friable	180 sf		
1	Counseling - Office B	Tectum Decking	No	Miscellaneous	Non-Friable	180 sf		
1	Counseling - Office C	Tectum Decking	No	Miscellaneous	Non-Friable	180 sf		
1	Counseling - Womens Restroom	Tectum Decking	No	Miscellaneous	Non-Friable	25 sf		
1	Counseling Reception	Tectum Decking	No	Miscellaneous	Non-Friable	920 sf		
1	Custodial Storage near Staff Workroom	Tectum Decking	No	Miscellaneous	Non-Friable	784 sf		
1	Electrical Room / Storage	Tectum Decking	No	Miscellaneous	Non-Friable	312 sf		
1	Gymnasium	Tectum Decking	No	Miscellaneous	Non-Friable	8,000 sf		
1	Head End Room	Tectum Decking	No	Miscellaneous	Non-Friable	364 sf		
1	Kitchen - Laundry Room	Tectum Decking	No	Miscellaneous	Non-Friable	220 sf		
1	Kitchen Hallway	Tectum Decking	No	Miscellaneous	Non-Friable	336 sf		
1	Library	Tectum Decking	No	Miscellaneous	Non-Friable	2,556 sf		
1	Library - Room A	Tectum Decking	No	Miscellaneous	Non-Friable	64 sf		
1	Library - Room B	Tectum Decking	No	Miscellaneous	Non-Friable	64 sf		
1	Library - TV Room	Tectum Decking	No	Miscellaneous	Non-Friable	56 sf		
1	Library Conference Room	Tectum Decking	No	Miscellaneous	Non-Friable	110 sf		

TABLE OF FUNCTIONAL SPACE BY HOMOGENOUS AREAS

Floor	Functional Space	Material Description	ACM	Category	Friable	Quantity	Notes	Status
1	Library Offices	Tectum Decking	No	Miscellaneous	Non-Friable	264 sf		
1	Main Office	Tectum Decking	No	Miscellaneous	Non-Friable	540 sf		
1	Main Office Closet A	Tectum Decking	No	Miscellaneous	Non-Friable	16 sf		
1	Main Office Closet B	Tectum Decking	No	Miscellaneous	Non-Friable	40 sf		
1	Main Office Storage	Tectum Decking	No	Miscellaneous	Non-Friable	72 sf		
1	Media Room	Tectum Decking	No	Miscellaneous	Non-Friable	374 sf		
1	Mens Restroom	Tectum Decking	No	Miscellaneous	Non-Friable	36 sf		
1	Principals Office	Tectum Decking	No	Miscellaneous	Non-Friable	192 sf		
1	Reading Resource Room	Tectum Decking	No	Miscellaneous	Non-Friable	168 sf		
1	Room 100	Tectum Decking	No	Miscellaneous	Non-Friable	728 sf		
1	Room 100-109 Hallway	Tectum Decking	No	Miscellaneous	Non-Friable	1,360 sf		
1	Room 101	Tectum Decking	No	Miscellaneous	Non-Friable	728 sf		
1	Room 102	Tectum Decking	No	Miscellaneous	Non-Friable	728 sf		
1	Room 103	Tectum Decking	No	Miscellaneous	Non-Friable	728 sf		
1	Room 104	Tectum Decking	No	Miscellaneous	Non-Friable	728 sf		
1	Room 105	Tectum Decking	No	Miscellaneous	Non-Friable	728 sf		
1	Room 106	Tectum Decking	No	Miscellaneous	Non-Friable	728 sf		
1	Room 107	Tectum Decking	No	Miscellaneous	Non-Friable	728 sf		
1	Room 108	Tectum Decking	No	Miscellaneous	Non-Friable	728 sf		
1	Room 109	Tectum Decking	No	Miscellaneous	Non-Friable	728 sf		
1	Room 110	Tectum Decking	No	Miscellaneous	Non-Friable	784 sf		
1	Room 110-117 Hallway	Tectum Decking	No	Miscellaneous	Non-Friable	1,360 sf		
1	Room 110-117 Hallway - Custodial Room	Tectum Decking	No	Miscellaneous	Non-Friable	96 sf		
1	Room 111	Tectum Decking	No	Miscellaneous	Non-Friable	784 sf		
1	Room 112	Tectum Decking	No	Miscellaneous	Non-Friable	784 sf		
1	Room 113	Tectum Decking	No	Miscellaneous	Non-Friable	784 sf		
1	Room 114	Tectum Decking	No	Miscellaneous	Non-Friable	784 sf		
1	Room 115	Tectum Decking	No	Miscellaneous	Non-Friable	784 sf		
1	Room 116	Tectum Decking	No	Miscellaneous	Non-Friable	784 sf		
1	Room 117	Tectum Decking	No	Miscellaneous	Non-Friable	784 sf		
1	Room 118	Tectum Decking	No	Miscellaneous	Non-Friable	1,008 sf		
1	Room 118 -119 Workroom	Tectum Decking	No	Miscellaneous	Non-Friable	308 sf		
1	Room 118-125 Hallway	Tectum Decking	No	Miscellaneous	Non-Friable	1,360 sf		
1	Room 119	Tectum Decking	No	Miscellaneous	Non-Friable	1,008 sf		
1	Room 120	Tectum Decking	No	Miscellaneous	Non-Friable	784 sf		
1	Room 121	Tectum Decking	No	Miscellaneous	Non-Friable	784 sf		
1	Room 122	Tectum Decking	No	Miscellaneous	Non-Friable	832 sf		
1	Room 123	Tectum Decking	No	Miscellaneous	Non-Friable	832 sf		
1	Room 123 Storage	Tectum Decking	No	Miscellaneous	Non-Friable	180 sf		
1	Room 124	Tectum Decking	No	Miscellaneous	Non-Friable	832 sf		
1	Room 125	Tectum Decking	No	Miscellaneous	Non-Friable	832 sf		
1	Room 126	Tectum Decking	No	Miscellaneous	Non-Friable	924 sf		
1	Room 126 -127 Workroom	Tectum Decking	No	Miscellaneous	Non-Friable	462 sf		

TABLE OF FUNCTIONAL SPACE BY HOMOGENOUS AREAS

Floor	Functional Space	Material Description	ACM	Category	Friable	Quantity	Notes	Status
1	Room 126-130 Hallway	Tectum Decking	No	Miscellaneous	Non-Friable	1,056 sf		
1	Room 127	Tectum Decking	No	Miscellaneous	Non-Friable	924 sf		
1	Room 128	Tectum Decking	No	Miscellaneous	Non-Friable	924 sf		
1	Room 129	Tectum Decking	No	Miscellaneous	Non-Friable	1,384 sf		
1	Room 130	Tectum Decking	No	Miscellaneous	Non-Friable	1,384 sf		
1	Room 130 - Storage A	Tectum Decking	No	Miscellaneous	Non-Friable	140 sf		
1	Room 130 - Storage B	Tectum Decking	No	Miscellaneous	Non-Friable	140 sf		
1	Room 130 - Storage C	Tectum Decking	No	Miscellaneous	Non-Friable	140 sf		
1	Room 131 Vocal	Tectum Decking	No	Miscellaneous	Non-Friable	1,368 sf		
1	Room 131 Vocal Hallway	Tectum Decking	No	Miscellaneous	Non-Friable	40 sf		
1	Room 131 Vocal Office	Tectum Decking	No	Miscellaneous	Non-Friable	190 sf		
1	Room 131 Vocal Room A	Tectum Decking	No	Miscellaneous	Non-Friable	56 sf		
1	Room 131 Vocal Room B	Tectum Decking	No	Miscellaneous	Non-Friable	56 sf		
1	Room 131 Vocal Storage	Tectum Decking	No	Miscellaneous	Non-Friable	190 sf		
1	Room 131-135 Hallway	Tectum Decking	No	Miscellaneous	Non-Friable	968 sf		
1	Room 132 - Practice Hallway	Tectum Decking	No	Miscellaneous	Non-Friable	32 sf		
1	Room 132 - Practice Room 1	Tectum Decking	No	Miscellaneous	Non-Friable	64 sf		
1	Room 132 - Practice Room 2	Tectum Decking	No	Miscellaneous	Non-Friable	64 sf		
1	Room 132 - Storage A	Tectum Decking	No	Miscellaneous	Non-Friable	200 sf		
1	Room 132 - Storage B	Tectum Decking	No	Miscellaneous	Non-Friable	200 sf		
1	Room 133	Tectum Decking	No	Miscellaneous	Non-Friable	784 sf		
1	Room 134	Tectum Decking	No	Miscellaneous	Non-Friable	784 sf		
1	Room 135	Tectum Decking	No	Miscellaneous	Non-Friable	884 sf		
1	Secretarys Office	Tectum Decking	No	Miscellaneous	Non-Friable	168 sf		
1	Serving Area/Kitchen	Tectum Decking	No	Miscellaneous	Non-Friable	1,152 sf		
1	Teachers Room	Tectum Decking	No	Miscellaneous	Non-Friable	646 sf		
1	Work Room	Tectum Decking	No	Miscellaneous	Non-Friable	192 sf		
1	Work Room next to Vocal	Tectum Decking	No	Miscellaneous	Non-Friable	182 sf		
1	Work Room Restroom	Tectum Decking	No	Miscellaneous	Non-Friable	36 sf		
1	Cafeteria	Tectum Wall Panels	No	Miscellaneous	Non-Friable	2,720 sf		
1	Gymnasium	Tectum Wall Panels	No	Miscellaneous	Non-Friable	3,000 sf		
1	Library	Tectum Wall Panels	No	Miscellaneous	Non-Friable	624 sf		
1	Upper Mecanical Room near Exit Door 16	Tectum Wall Panels	No	Miscellaneous	Non-Friable	1,500 sf		
1	Cafeteria	Tectum Wall Panels Barrier Paper	No	Miscellaneous	Non-Friable	2,720 sf		
1	Gymnasium	Tectum Wall Panels Barrier Paper	No	Miscellaneous	Non-Friable	3,000 sf		
1	Upper Mecanical Room near Exit Door 16	Tectum Wall Panels Barrier Paper	No	Miscellaneous	Non-Friable	1,500 sf		
1	Kitchen Hallway	Terrazzo Flooring	---	---	---	---		
1	Room 100-109 Hallway	Terrazzo Flooring	---	---	---	---		
1	Room 110-117 Hallway	Terrazzo Flooring	---	---	---	---		
1	Room 118-125 Hallway	Terrazzo Flooring	---	---	---	---		
1	Room 126-130 Hallway	Terrazzo Flooring	---	---	---	---		
1	Room 131-135 Hallway	Terrazzo Flooring	---	---	---	---		
1	Gymnasium Storage	Unknown, Floor Tile	Yes	Miscellaneous	Non-Friable	408 sf		Present

TABLE OF FUNCTIONAL SPACE BY HOMOGENOUS AREAS

Floor	Functional Space	Material Description	ACM	Category	Friable	Quantity	Notes	Status
1	Room 110	Unknown, Floor Tile	Yes	Miscellaneous	Non-Friable	784 sf		Present
1	Gymnasium Storage	Unknown, Floor Tile Mastic	No	Miscellaneous	Non-Friable	408 sf		
1	Room 110	Unknown, Floor Tile Mastic	No	Miscellaneous	Non-Friable	784 sf		
1	Assistant Principal Office	Vinyl Sheet Floor Adhesive, Wood Pattern	No	Miscellaneous	Non-Friable	168 sf		
1	Conference Room	Vinyl Sheet Floor Adhesive, Wood Pattern	No	Miscellaneous	Non-Friable	264 sf		
1	Main Office	Vinyl Sheet Floor Adhesive, Wood Pattern	No	Miscellaneous	Non-Friable	270 sf		
1	Main Office Closet A	Vinyl Sheet Floor Adhesive, Wood Pattern	No	Miscellaneous	Non-Friable	16 sf		
1	Principals Office	Vinyl Sheet Floor Adhesive, Wood Pattern	No	Miscellaneous	Non-Friable	192 sf		
1	Secretarys Office	Vinyl Sheet Floor Adhesive, Wood Pattern	No	Miscellaneous	Non-Friable	168 sf		
1	Work Room	Vinyl Sheet Floor Adhesive, Wood Pattern	No	Miscellaneous	Non-Friable	192 sf		
1	Assistant Principal Office	Vinyl Sheet Floor, Wood Pattern	No	Miscellaneous	Non-Friable	168 sf		
1	Conference Room	Vinyl Sheet Floor, Wood Pattern	No	Miscellaneous	Non-Friable	264 sf		
1	Main Office	Vinyl Sheet Floor, Wood Pattern	No	Miscellaneous	Non-Friable	270 sf		
1	Main Office Closet A	Vinyl Sheet Floor, Wood Pattern	No	Miscellaneous	Non-Friable	16 sf		
1	Principals Office	Vinyl Sheet Floor, Wood Pattern	No	Miscellaneous	Non-Friable	192 sf		
1	Secretarys Office	Vinyl Sheet Floor, Wood Pattern	No	Miscellaneous	Non-Friable	168 sf		
1	Work Room	Vinyl Sheet Floor, Wood Pattern	No	Miscellaneous	Non-Friable	192 sf		
1	Room 131 Vocal	Wall Tile Gluepods, 12" x 12", White	No	Miscellaneous	Non-Friable	280 sf		
1	Room 131 Vocal	Wall Tile, 12" x 12", White	No	Miscellaneous	Non-Friable	280 sf		

Notes:

- 1 Door, window and other caulk materials quantified in linear footage. To obtain square footage the liner footage should be multiplied by the width of the caulk (approximately 0.04 feet).
- 2 Window glazing materials quantified in linear footage. To obtain square footage the liner footage should be multiplied by the width of the caulk (approximately 0.08 feet).
- 3 Covebase and covebase adhesive quantified in linear footage. To obtain square footage the liner footage should be multiplied by the height of the covebase (approximately 0.33 feet).

Status:

Only provided for asbestos-containing materials. This can be changed to "Abated" once the material has been removed.

APPENDIX D

Bulk Sample Results

BULK SAMPLE RESULTS

AEG collected a total of one hundred thirty (130) bulk samples during the on-site activities of the NESHAPs Asbestos Inspection. The bulk sample results are documented on the following pages and a copy of the laboratory results follows AEG's report. A total of one hundred fifteen (15) samples were analyzed.

Bulk Sampling and Laboratory Information

The information listed below is provided to summarize pertinent information regarding the collection and analysis of the bulk samples.

Bulk Sampling Information

Dates of Sampling: April 24-26, 2024

Name of Accredited Inspector(s) who collected Bulk Samples:

Name of Inspector: Ms. Tiffany Fell
Accreditation Number: A46672
State of Accreditation: Michigan
Accred. Exp. Date: October 21, 2024
Training Exp. Date: May 25, 2024

Name of Accredited Inspector(s) who collected Bulk Samples:

Name of Inspector: Mr. Jason Hayes-Sheen
Accreditation Number: A14851
State of Accreditation: Michigan
Accred. Exp. Date: July 24, 2024
Training Exp. Date: July 7, 2024

Sampling Strategies

All samples collected by AEG are collected in accordance with either the applicable sections of the EPA's AHERA regulation (40 CFR 763.86), the OSHA asbestos standard (29 CFR 1926.1101) or the EPA's Asbestos in Buildings: Simplified Sampling Scheme for Friable Surfacing Materials.

Laboratory Information

Name of Laboratory: APEX Research Laboratories
Address of Laboratory: 7717 Kensington Ct.
Brighton, Michigan 48116
Name of Analyst: Robert T. Letarte
Signature of Analyst: See Attached Laboratory Results Sheet
NVLAP Number: 102118-0

Laboratory Statement of Accreditation:

All samples collected by AEG are analyzed for asbestos by laboratories accredited under the National Voluntary Laboratory Accreditation Program (NVLAP), in accordance with 40 CFR, Part 763.87(a). This program is provided under the auspices of the United States Department of Commerce National Institute of Standards and Technology. The NVLAP Accreditation Number for the laboratory that performed the asbestos bulk analysis on the samples collected is provided above and noted on the Official Laboratory Results.

ASBESTOS BULK SAMPLE ANALYSIS RESULTS

Client: Southfield Public Schools
Building: Glenn W. Levey Middle School
Location(s): Throughout

Samples Collected By: Ms. Tiffany Fell
Samples Analyzed By: APEX Research Inc.
Sample Analysis Date: April 30, 2024 - May 1, 2024

Sample ID	Date Collected	Material Description	Functional Space	Results
001A	4/29/2024	Interior Door Caulk, Tan	Room 102	5% Chrysotile Asbestos
001B	4/29/2024	Interior Door Caulk, Tan	Boiler Room	Not Analyzed
002A	4/29/2024	Interior Window Caulk, Tan	Secretarys Office	2% Chrysotile Asbestos
002B	4/29/2024	Interior Window Caulk, Tan	Boys Locker Room - Office	Not Analyzed
003A	4/29/2024	Interior Window Glaze, Grey	Secretarys Office	2% Chrysotile Asbestos
003B	4/29/2024	Interior Window Glaze, Grey	Boys Locker Room - Office	Not Analyzed
004A	4/29/2024	Exterior Window Caulk, Interior Side, Grey	Room 102	5% Chrysotile Asbestos
004B	4/29/2024	Exterior Window Caulk, Interior Side, Grey	Room 128	Not Analyzed
005A	4/29/2024	Vinyl Sheet Floor, Wood Pattern	Principals Office	No Asbestos Observed
005A	4/29/2024	Vinyl Sheet Floor Adhesive, Wood Pattern	Principals Office	No Asbestos Observed
005B	4/29/2024	Vinyl Sheet Floor, Wood Pattern	Assistant Principal Office	No Asbestos Observed
005B	4/29/2024	Vinyl Sheet Floor Adhesive, Wood Pattern	Assistant Principal Office	No Asbestos Observed
006A	4/29/2024	Floor Tile, 9" x 9", Olive	Room 113	10% Chrysotile Asbestos
006A	4/29/2024	Floor Tile Mastic, 9" x 9", Olive	Room 113	No Asbestos Observed
006B	4/29/2024	Floor Tile, 9" x 9", Olive	Room 121	Not Analyzed
006B	4/29/2024	Floor Tile Mastic, 9" x 9", Olive	Room 121	No Asbestos Observed
007A	4/29/2024	Lay-in Ceiling Tile, 2' x 2', Textured	Room 102	No Asbestos Observed
007B	4/29/2024	Lay-in Ceiling Tile, 2' x 2', Textured	Bookstore	No Asbestos Observed
008A	4/29/2024	Tectum Decking	Secretarys Office	No Asbestos Observed
008B	4/29/2024	Tectum Decking	Custodial Storage near Staff Workroom	No Asbestos Observed
009A	4/29/2024	Adhesive (Glue Pods) Tackboard/Chalkboard	Secretarys Office	No Asbestos Observed
009B	4/29/2024	Adhesive (Glue Pods) Tackboard/Chalkboard	Staff Workroom	No Asbestos Observed
010A	4/29/2024	Cove Base, 4", Tan	Main Office	No Asbestos Observed
010A	4/29/2024	Cove Base Adhesive, 4", Tan	Main Office	No Asbestos Observed
010B	4/29/2024	Cove Base, 4", Tan	Counseling - Copy Room	No Asbestos Observed
010B	4/29/2024	Cove Base Adhesive, 4", Tan	Counseling - Copy Room	No Asbestos Observed
011A	4/29/2024	Floor Tile, 12" x 12", Tan Mottled	Room 106	No Asbestos Observed
011A	4/29/2024	Floor Tile Mastic, 12" x 12", Tan Mottled	Room 106	No Asbestos Observed
011B	4/29/2024	Floor Tile, 12" x 12", Tan Mottled	Room 130	No Asbestos Observed
011B	4/29/2024	Floor Tile Mastic, 12" x 12", Tan Mottled	Room 130	No Asbestos Observed
012A	4/29/2024	Interior Transom Window Glaze, Grey	Room 100	No Asbestos Observed
012B	4/29/2024	Interior Transom Window Glaze, Grey	Room 133	No Asbestos Observed
013A	4/29/2024	Hard Plaster Ceiling, Smooth, Finishcoat	Main Office Closet A	No Asbestos Observed
013A	4/29/2024	Hard Plaster Ceiling, Smooth, Browncoat	Main Office Closet A	No Asbestos Observed
013B	4/29/2024	Hard Plaster Ceiling, Smooth, Finishcoat	Mens Restroom	No Asbestos Observed
013B	4/29/2024	Hard Plaster Ceiling, Smooth, Browncoat	Mens Restroom	No Asbestos Observed
013C	4/29/2024	Hard Plaster Ceiling, Smooth, Finishcoat	Office by Door 10	No Asbestos Observed
013C	4/29/2024	Hard Plaster Ceiling, Smooth, Browncoat	Office by Door 10	No Asbestos Observed
013D	4/29/2024	Hard Plaster Ceiling, Smooth, Finishcoat	Staff Restroom	No Asbestos Observed

ASBESTOS BULK SAMPLE ANALYSIS RESULTS

Client: Southfield Public Schools
Building: Glenn W. Levey Middle School
Location(s): Throughout

Samples Collected By: Ms. Tiffany Fell
Samples Analyzed By: APEX Research Inc.
Sample Analysis Date: April 30, 2024 - May 1, 2024

Sample ID	Date Collected	Material Description	Functional Space	Results
013D	4/29/2024	Hard Plaster Ceiling, Smooth, Browncoat	Staff Restroom	No Asbestos Observed
013E	4/29/2024	Hard Plaster Ceiling, Smooth, Finishcoat	Kitchen - Restroom	No Asbestos Observed
013E	4/29/2024	Hard Plaster Ceiling, Smooth, Browncoat	Kitchen - Restroom	No Asbestos Observed
014A	4/29/2024	Sink Undercoating, Green	Work Room	No Asbestos Observed
014B	4/29/2024	Sink Undercoating, Green	Teachers Room	No Asbestos Observed
015A	4/29/2024	Carpet Adhesive, Yellow	Room 105	No Asbestos Observed
015B	4/29/2024	Carpet Adhesive, Yellow	Teachers Room	No Asbestos Observed
016A	4/29/2024	Floor Tile, 12" x 12", Tan with Brown	Room 101	No Asbestos Observed
016A	4/29/2024	Floor Tile Mastic, 12" x 12", Tan with Brown	Room 101	No Asbestos Observed
016B	4/29/2024	Floor Tile, 12" x 12", Tan with Brown	Room 118	No Asbestos Observed
016B	4/29/2024	Floor Tile Mastic, 12" x 12", Tan with Brown	Room 118	No Asbestos Observed
017A	4/29/2024	Drywall	Room 100-109 Hallway	No Asbestos Observed
017B	4/29/2024	Drywall	Room 130	No Asbestos Observed
018A	4/29/2024	Drywall Mud	Room 100-109 Hallway	2% Chrysotile Asbestos
018B	4/29/2024	Drywall Mud	Room 130	Not Analyzed
019A	4/29/2024	Drywall Tape	Room 100-109 Hallway	No Asbestos Observed
019B	4/29/2024	Drywall Tape	Room 130	No Asbestos Observed
020A	4/29/2024	Exterior Door Caulk, Interior Side, Grey	Room 110-117 Hallway	No Asbestos Observed
020B	4/29/2024	Exterior Door Caulk, Interior Side, Grey	Room 130	No Asbestos Observed
021A	4/29/2024	Exterior Transom Window Glaze, Grey	Room 100-109 Hallway	No Asbestos Observed
021B	4/29/2024	Exterior Transom Window Glaze, Grey	Room 126-130 Hallway	No Asbestos Observed
022A	4/29/2024	Unknown, Floor Tile	Room 110	10% Chrysotile Asbestos
022A	4/29/2024	Unknown, Floor Tile Mastic	Room 110	No Asbestos Observed
022B	4/29/2024	Unknown, Floor Tile	Room 110	Not Analyzed
022B	4/29/2024	Unknown, Floor Tile Mastic	Room 110	No Asbestos Observed
023A	4/29/2024	Floor Tile, 9" x 9", Tan	Room 113	10% Chrysotile Asbestos
023A	4/29/2024	Floor Tile Mastic, 9" x 9", Tan	Room 113	No Asbestos Observed
023B	4/29/2024	Floor Tile, 9" x 9", Tan	Room 127	Not Analyzed
023B	4/29/2024	Floor Tile Mastic, 9" x 9", Tan	Room 127	No Asbestos Observed
024A	4/29/2024	Lab Countertops	Room 118	No Asbestos Observed
024B	4/29/2024	Lab Countertops	Room 126	No Asbestos Observed
025A	4/29/2024	Floor Tile, 9" x 9", Grey with Cream	Room 118 -119 Workroom	10% Chrysotile Asbestos
025A	4/29/2024	Floor Tile Mastic, 9" x 9", Grey with Cream	Room 118 -119 Workroom	No Asbestos Observed
025B	4/29/2024	Floor Tile, 9" x 9", Grey with Cream	Room 132 - Storage A	Not Analyzed
025B	4/29/2024	Floor Tile Mastic, 9" x 9", Grey with Cream	Room 132 - Storage A	No Asbestos Observed
026A	4/29/2024	Sink Undercoating, Black	Room 122	5% Chrysotile Asbestos
026B	4/29/2024	Sink Undercoating, Black	Room 126	Not Analyzed
027A	4/29/2024	Sink Undercoating, White	Room 130	No Asbestos Observed
027B	4/29/2024	Sink Undercoating, White	Room 134	No Asbestos Observed

ASBESTOS BULK SAMPLE ANALYSIS RESULTS

Client: Southfield Public Schools
Building: Glenn W. Levey Middle School
Location(s): Throughout

Samples Collected By: Ms. Tiffany Fell
Samples Analyzed By: APEX Research Inc.
Sample Analysis Date: April 30, 2024 - May 1, 2024

Sample ID	Date Collected	Material Description	Functional Space	Results
028A	4/29/2024	Tectum Wall Panels	Upper Mechanical Room near Exit Door 16	No Asbestos Observed
028B	4/29/2024	Tectum Wall Panels	Upper Mechanical Room near Exit Door 16	No Asbestos Observed
029A	4/29/2024	Wall Tile, 12" x 12", White	Room 131 Vocal	No Asbestos Observed
029A	4/29/2024	Wall Tile Gluepods, 12" x 12", White	Room 131 Vocal	No Asbestos Observed
029B	4/29/2024	Wall Tile, 12" x 12", White	Room 131 Vocal	No Asbestos Observed
029B	4/29/2024	Wall Tile Gluepods, 12" x 12", White	Room 131 Vocal	No Asbestos Observed
030A	4/29/2024	Floor Tile, 12" x 12", Tan with Brown Streaks	Room 131 Vocal Hallway	No Asbestos Observed
030A	4/29/2024	Floor Tile Mastic, 12" x 12", Tan with Brown Streaks	Room 131 Vocal Hallway	No Asbestos Observed
030B	4/29/2024	Floor Tile, 12" x 12", Tan with Brown Streaks	Room 131 Vocal Room A	No Asbestos Observed
030B	4/29/2024	Floor Tile Mastic, 12" x 12", Tan with Brown Streaks	Room 131 Vocal Room A	No Asbestos Observed
031A	4/29/2024	Floor Tile, 9" x 9", Brown	Room 131 Vocal Storage	2% Chrysotile Asbestos
031A	4/29/2024	Floor Tile Mastic, 9" x 9", Brown	Room 131 Vocal Storage	No Asbestos Observed
031B	4/29/2024	Floor Tile, 9" x 9", Brown	Room 131 Vocal Storage	Not Analyzed
031B	4/29/2024	Floor Tile Mastic, 9" x 9", Brown	Room 131 Vocal Storage	No Asbestos Observed
032A	4/29/2024	Straight Pipe Insulation, Old Fiberglass	Room 129	No Asbestos Observed
032B	4/29/2024	Straight Pipe Insulation, Old Fiberglass	Room 130 - Storage A	No Asbestos Observed
032C	4/29/2024	Straight Pipe Insulation, Old Fiberglass	Upper Mechanical Room near Exit Door 16	No Asbestos Observed
033A	4/29/2024	Packed Pipe Fitting Insulation on Old Fiberglass	Room 129	2% Amosite Asbestos
033B	4/29/2024	Packed Pipe Fitting Insulation on Old Fiberglass	Room 130 - Storage A	Not Analyzed
033C	4/29/2024	Packed Pipe Fitting Insulation on Old Fiberglass	Upper Mechanical Room near Exit Door 16	Not Analyzed
034A	4/29/2024	Hard Plaster Ceiling, Rough Texture, Finishcoat	Room 130 - Storage A	No Asbestos Observed
034A	4/29/2024	Hard Plaster Ceiling, Rough Texture, Browncoat	Room 130 - Storage A	No Asbestos Observed
034B	4/29/2024	Hard Plaster Ceiling, Rough Texture, Finishcoat	Room 130 - Storage B	No Asbestos Observed
034B	4/29/2024	Hard Plaster Ceiling, Rough Texture, Browncoat	Room 130 - Storage B	No Asbestos Observed
034C	4/29/2024	Hard Plaster Ceiling, Rough Texture, Finishcoat	Upper Mechanical Room near Exit Door 16	No Asbestos Observed
034C	4/29/2024	Hard Plaster Ceiling, Rough Texture, Browncoat	Upper Mechanical Room near Exit Door 16	No Asbestos Observed
035A	4/29/2024	HVAC Vibration Dampener, White Cloth	Upper Mechanical Room near Exit Door 16	70% Chrysotile Asbestos
035B	4/29/2024	HVAC Vibration Dampener, White Cloth	Upper Mechanical Room near Exit Door 16	Not Analyzed
036A	4/29/2024	Tectum Wall Panels Barrier Paper	Upper Mechanical Room near Exit Door 16	No Asbestos Observed
036B	4/29/2024	Tectum Wall Panels Barrier Paper	Upper Mechanical Room near Exit Door 16	No Asbestos Observed
037A	4/29/2024	Partion Wall	Gymnasium	No Asbestos Observed
037B	4/29/2024	Partion Wall	Gymnasium	No Asbestos Observed
038A	4/29/2024	Partion Wall, Wall Paper	Gymnasium	No Asbestos Observed
038B	4/29/2024	Partion Wall, Wall Paper	Gymnasium	No Asbestos Observed
039A	4/29/2024	Cove Base, 4", Brown	Boys Locker Room	No Asbestos Observed
039A	4/29/2024	Cove Base Adhesive, 4", Brown	Boys Locker Room	No Asbestos Observed
039B	4/29/2024	Cove Base, 4", Brown	Boys Locker Room	No Asbestos Observed
039B	4/29/2024	Cove Base Adhesive, 4", Brown	Boys Locker Room	No Asbestos Observed
040A	4/29/2024	Floor Tile, 12" x 12", White with Blue	Cafeteria	No Asbestos Observed

ASBESTOS BULK SAMPLE ANALYSIS RESULTS

Client: Southfield Public Schools
Building: Glenn W. Levey Middle School
Location(s): Throughout

Samples Collected By: Ms. Tiffany Fell
Samples Analyzed By: APEX Research Inc.
Sample Analysis Date: April 30, 2024 - May 1, 2024

Sample ID	Date Collected	Material Description	Functional Space	Results
040A	4/29/2024	Floor Tile Mastic, 12" x 12", White with Blue	Cafeteria	No Asbestos Observed
040B	4/29/2024	Floor Tile, 12" x 12", White with Blue	Cafeteria - Storage	No Asbestos Observed
040B	4/29/2024	Floor Tile Mastic, 12" x 12", White with Blue	Cafeteria - Storage	No Asbestos Observed
041A	4/29/2024	Lay-in Ceiling Tile, 2' x 2', Drywall	Serving Area/Kitchen	No Asbestos Observed
041B	4/29/2024	Lay-in Ceiling Tile, 2' x 2', Drywall	Kitchen - Laundry Room	No Asbestos Observed
042A	4/29/2024	Floor Tile, 12" x 12", Blue Mottled	Kitchen - Food Storage	No Asbestos Observed
042A	4/29/2024	Floor Tile Mastic, 12" x 12", Blue Mottled	Kitchen - Food Storage	No Asbestos Observed
042B	4/29/2024	Floor Tile, 12" x 12", Blue Mottled	Kitchen - Food Storage	No Asbestos Observed
042B	4/29/2024	Floor Tile Mastic, 12" x 12", Blue Mottled	Kitchen - Food Storage	No Asbestos Observed
043A	4/29/2024	Floor Tile, 9" x 9", Red	Room 132 - Practice Room 2	10% Chrysotile Asbestos
043A	4/29/2024	Floor Tile Mastic, 9" x 9", Red	Room 132 - Practice Room 2	No Asbestos Observed
043B	4/29/2024	Floor Tile, 9" x 9", Red	Room 132 - Storage B	Not Analyzed
043B	4/29/2024	Floor Tile Mastic, 9" x 9", Red	Room 132 - Storage B	No Asbestos Observed
		Concrete	Not Sampled	Not Sampled
		Cinderblock	Not Sampled	Not Sampled
		Straight Pipe Insulation, Fiberglass	Not Sampled	Not Sampled
		Ceramic Floor	Not Sampled	Not Sampled
		Tagged Fire Door	Not Sampled	Not Sampled
		Tagged Fire Door Frame	Not Sampled	Not Sampled
		Terrazo Flooring	Not Sampled	Not Sampled
		Gymnasium Wood Floor	Not Sampled	Not Sampled
		Metal Corner Covebase, 4"	Not Sampled	Not Sampled
		Stage Wood Floor	Not Sampled	Not Sampled

Notes:

Official Laboratory Results are attached.

Asbestos-Containing Materials (ACM) means "Any material or product which contains more than 1% asbestos". (40 CFR 763.83)

Amendment to Certificate of Laboratory Analysis 110458

Test Method, Polarized Light Microscopy (PLM)

Project: Levey Middle School

Project #: AE230759



Report To:

Ms. Tiffany Fell
Arch Environmental Group
37720 Interchange Drive
Farmington Hills, MI 48335

ARI Report # 24-110458C

Date Collected: 04/29/24

Date Received: 04/30/24

Date Analyzed: 4/30-5/1/24

Date Reported: 05/01/24

Sample Information	Asbestos Type/Percent	Non-Asbestos Material
Lab ID #: 110458C - 01 Cust. #: AE230759-001A Material: Int. Door Caulk, Tan Location: Room 102 Appearance: brown, fibrous, homogenous Layer: 1 of 1	Asbestos Present: YES Chrysotile - 5%	Other - 95%
Lab ID #: 110458C - 02 Cust. #: AE230759-001B Material: Int. Door Caulk, Tan Location: Boiler Room Appearance: Layer: 1 of 1	Asbestos Present: NOT ANALYZED	
Lab ID #: 110458C - 03 Cust. #: AE230759-002A Material: Int. Window Caulk, Tan Location: Secretary Office Appearance: brown, fibrous, homogenous Layer: 1 of 1	Asbestos Present: YES Chrysotile - 2%	Other - 98%

For Layered Samples, each component will be analyzed and reported separately.

A handwritten signature in black ink, appearing to read "Robert T. Letarte Jr.".

Robert T. Letarte Jr., Laboratory Director

Test Method EPA 40 CFR - Part 763 and/or EPA 600/R-93/116 was used to analyze the above samples. Matrix interference and/or resolution limits may yield false/negative results in certain circumstances. Suspect floor tiles containing <1% should be tested with SEM or TEM. This certificate of analysis relates only to the samples as submitted and to insure the integrity of the results, may only be reproduced in full. This certificate must not be used by the customer to claim product certification, approval, or endorsement by NVLAP, NIST, or any agency of the Federal Government. Liability limited to cost of analysis. *= Corrected sample description as requested by client.



Amendment to Certificate of Laboratory Analysis 110458

Test Method, Polarized Light Microscopy (PLM)

Project: Levey Middle School

Project #: AE230759



Report To:

Ms. Tiffany Fell
Arch Environmental Group
37720 Interchange Drive
Farmington Hills, MI 48335

ARI Report # 24-110458C

Date Collected: 04/29/24

Date Received: 04/30/24

Date Analyzed: 4/30-5/1/24

Date Reported: 05/01/24

Sample Information

Asbestos Type/Percent

Non-Asbestos Material

Lab ID #: 110458C - 04
Cust. #: AE230759-002B
Material: Int. Window Caulk, Tan
Location: Boy's Locker Room-Office
Appearance:
Layer: 1 of 1

Asbestos Present:

NOT ANALYZED

Lab ID #: 110458C - 05
Cust. #: AE230759-003A
Material: Int. Window Glaze, Grey
Location: Secretary Office
Appearance: grey, fibrous, homogenous
Layer: 1 of 1

Asbestos Present: **YES**

Chrysotile - 2%

Other - 98%

Lab ID #: 110458C - 06
Cust. #: AE230759-003B
Material: Int. Window Glaze, Grey
Location: Boy's Locker Room-Office
Appearance:
Layer: 1 of 1

Asbestos Present:

NOT ANALYZED

For Layered Samples, each component will be analyzed and reported separately.

A handwritten signature in black ink, appearing to read "Robert T. Letarte Jr.".

Robert T. Letarte Jr., Laboratory Director

Test Method EPA 40 CFR - Part 763 and/or EPA 600/R-93/116 was used to analyze the above samples. Matrix interference and/or resolution limits may yield false/negative results in certain circumstances. Suspect floor tiles containing <1% should be tested with SEM or TEM. This certificate of analysis relates only to the samples as submitted and to insure the integrity of the results, may only be reproduced in full. This certificate must not be used by the customer to claim product certification, approval, or endorsement by NVLAP, NIST, or any agency of the Federal Government. Liability limited to cost of analysis. *= Corrected sample description as requested by client.



NVLAP Lab Code 102118-0

APEX Research Inc., 7717 Kensington Ct., Brighton, MI 48116
(734) 449-9990, Fax (734) 449-9991

Page 2 of 44

Admendment to Certificate of Laboratory Analysis 110458

Test Method, Polarized Light Microscopy (PLM)

Project: Levey Middle School

Project #: AE230759



Report To:

Ms. Tiffany Fell
Arch Environmental Group
37720 Interchange Drive
Farmington Hills, MI 48335

ARI Report # 24-110458C

Date Collected: 04/29/24

Date Received: 04/30/24

Date Analyzed: 4/30-5/1/24

Date Reported: 05/01/24

Sample Information	Asbestos Type/Percent	Non-Asbestos Material
Lab ID #: 110458C - 07 Cust. #: AE230759-004A Material: Ext. Window Caulk, Int. Side, Grey Location: Room 102 Appearance: grey,fibrous,homogenous Layer: 1 of 1	Asbestos Present: YES Chrysotile - 5%	Other - 95%
Lab ID #: 110458C - 08 Cust. #: AE230759-004B Material: Ext. Window Caulk, Int. Side, Grey Location: Room 128 Appearance: Layer: 1 of 1	Asbestos Present: NOT ANALYZED	
Lab ID #: 110458C - 09 Cust. #: AE230759-005A Material: Vinyl Sheet Flooring, Wood Pattern Location: Principals Office Appearance: brown,nonfibrous,homogenous Layer: 1 of 2	Asbestos Present: NO No Asbestos Observed	Other - 100%

For Layered Samples, each component will be analyzed and reported separately.

A handwritten signature in black ink, appearing to read "Robert T. Letarte Jr.".

Robert T. Letarte Jr., Laboratory Director

Test Method EPA 40 CFR - Part 763 and/or EPA 600/R-93/116 was used to analyze the above samples. Matrix interference and/or resolution limits may yield false/negative results in certain circumstances. Suspect floor tiles containing <1% should be tested with SEM or TEM. This certificate of analysis relates only to the samples as submitted and to insure the integrity of the results, may only be reproduced in full. This certificate must not be used by the customer to claim product certification, approval, or endorsement by NVLAP, NIST, or any agency of the Federal Government. Liability limited to cost of analysis. *= Corrected sample description as requested by client.



Amendment to Certificate of Laboratory Analysis 110458

Test Method, Polarized Light Microscopy (PLM)

Project: Levey Middle School

Project #: AE230759



Report To:

Ms. Tiffany Fell
Arch Environmental Group
37720 Interchange Drive
Farmington Hills, MI 48335

ARI Report # 24-110458C

Date Collected: 04/29/24

Date Received: 04/30/24

Date Analyzed: 4/30-5/1/24

Date Reported: 05/01/24

Sample Information

Asbestos Type/Percent

Non-Asbestos Material

Lab ID #: 110458C - 09a
Cust. #: AE230759-005A
Material: Adhesive
Location: Principals Office
Appearance: clear,nonfibrous,homogenous
Layer: 2 of 2

Asbestos Present: **NO**
No Asbestos Observed

Other - 100%

Lab ID #: 110458C - 10
Cust. #: AE230759-005B
Material: Vinyl Sheet Flooring, Wood Pattern
Location: Assist. Principals Office
Appearance: brown,nonfibrous,homogenous
Layer: 1 of 2

Asbestos Present: **NO**
No Asbestos Observed

Other - 100%

Lab ID #: 110458C - 10a
Cust. #: AE230759-005B
Material: Adhesive
Location: Assist. Principals Office
Appearance: clear,nonfibrous,homogenous
Layer: 2 of 2

Asbestos Present: **NO**
No Asbestos Observed

Other - 100%

For Layered Samples, each component will be analyzed and reported separately.

A handwritten signature in black ink, appearing to read "Robert T. Letarte Jr.".

Robert T. Letarte Jr., Laboratory Director

Test Method EPA 40 CFR - Part 763 and/or EPA 600/R-93/116 was used to analyze the above samples. Matrix interference and/or resolution limits may yield false/negative results in certain circumstances. Suspect floor tiles containing <1% should be tested with SEM or TEM. This certificate of analysis relates only to the samples as submitted and to insure the integrity of the results, may only be reproduced in full. This certificate must not be used by the customer to claim product certification, approval, or endorsement by NVLAP, NIST, or any agency of the Federal Government. Liability limited to cost of analysis. *= Corrected sample description as requested by client.



Amendment to Certificate of Laboratory Analysis 110458

Test Method, Polarized Light Microscopy (PLM)

Project: Levey Middle School

Project #: AE230759



Report To:

Ms. Tiffany Fell
Arch Environmental Group
37720 Interchange Drive
Farmington Hills, MI 48335

ARI Report # 24-110458C

Date Collected: 04/29/24

Date Received: 04/30/24

Date Analyzed: 4/30-5/1/24

Date Reported: 05/01/24

Sample Information	Asbestos Type/Percent	Non-Asbestos Material
Lab ID #: 110458C - 11 Cust. #: AE230759-006A Material: Floor Tile, 9x9, Olive Location: Room 113 Appearance: brown, fibrous, homogenous Layer: 1 of 2	Asbestos Present: YES Chrysotile - 10%	Other - 90%
Lab ID #: 110458C - 11a Cust. #: AE230759-006A Material: Mastic Location: Room 113 Appearance: black, nonfibrous, homogenous Layer: 2 of 2	Asbestos Present: NO No Asbestos Observed	Cellulose - 1% Other - 99%
Lab ID #: 110458C - 12 Cust. #: AE230759-006B Material: Floor Tile, 9x9, Olive Location: Room 121 Appearance: Layer: 1 of 2	Asbestos Present: NOT ANALYZED	

For Layered Samples, each component will be analyzed and reported separately.

A handwritten signature in black ink, appearing to read "Robert T. Letarte Jr.".

Robert T. Letarte Jr., Laboratory Director

Test Method EPA 40 CFR - Part 763 and/or EPA 600/R-93/116 was used to analyze the above samples. Matrix interference and/or resolution limits may yield false/negative results in certain circumstances. Suspect floor tiles containing <1% should be tested with SEM or TEM. This certificate of analysis relates only to the samples as submitted and to insure the integrity of the results, may only be reproduced in full. This certificate must not be used by the customer to claim product certification, approval, or endorsement by NVLAP, NIST, or any agency of the Federal Government. Liability limited to cost of analysis. *= Corrected sample description as requested by client.



Amendment to Certificate of Laboratory Analysis 110458

Test Method, Polarized Light Microscopy (PLM)

Project: Levey Middle School

Project #: AE230759



Report To:

Ms. Tiffany Fell
Arch Environmental Group
37720 Interchange Drive
Farmington Hills, MI 48335

ARI Report # 24-110458C

Date Collected: 04/29/24

Date Received: 04/30/24

Date Analyzed: 4/30-5/1/24

Date Reported: 05/01/24

Sample Information	Asbestos Type/Percent	Non-Asbestos Material
Lab ID #: 110458C - 12a Cust. #: AE230759-006B Material: Mastic Location: Room 121 Appearance: black,nonfibrous,homogenous Layer: 2 of 2	Asbestos Present: NO No Asbestos Observed	Cellulose - 1% Other - 99%
Lab ID #: 110458C - 13 Cust. #: AE230759-007A Material: Lay-In Ceiling Tile, 2x2, Textured Location: Room 102 Appearance: beige,fibrous,homogenous Layer: 1 of 1	Asbestos Present: NO No Asbestos Observed	Cellulose - 40% Mineral Wool - 30% Other - 30%
Lab ID #: 110458C - 14 Cust. #: AE230759-007B Material: Lay-In Ceiling Tile, 2x2, Textured Location: Book Store Appearance: beige,fibrous,homogenous Layer: 1 of 1	Asbestos Present: NO No Asbestos Observed	Cellulose - 40% Mineral Wool - 30% Other - 30%

For Layered Samples, each component will be analyzed and reported separately.

A handwritten signature in black ink, appearing to read "Robert T. Letarte Jr.".

Robert T. Letarte Jr., Laboratory Director

Test Method EPA 40 CFR - Part 763 and/or EPA 600/R-93/116 was used to analyze the above samples. Matrix interference and/or resolution limits may yield false/negative results in certain circumstances. Suspect floor tiles containing <1% should be tested with SEM or TEM. This certificate of analysis relates only to the samples as submitted and to insure the integrity of the results, may only be reproduced in full. This certificate must not be used by the customer to claim product certification, approval, or endorsement by NVLAP, NIST, or any agency of the Federal Government. Liability limited to cost of analysis. *= Corrected sample description as requested by client.



Amendment to Certificate of Laboratory Analysis 110458

Test Method, Polarized Light Microscopy (PLM)

Project: Levey Middle School

Project #: AE230759



Report To:

Ms. Tiffany Fell
Arch Environmental Group
37720 Interchange Drive
Farmington Hills, MI 48335

ARI Report # 24-110458C

Date Collected: 04/29/24

Date Received: 04/30/24

Date Analyzed: 4/30-5/1/24

Date Reported: 05/01/24

Sample Information	Asbestos Type/Percent	Non-Asbestos Material
Lab ID #: 110458C - 15 Cust. #: AE230759-008A Material: Tectum Deck Location: Secretary Office Appearance: white, fibrous, homogenous Layer: 1 of 1	Asbestos Present: NO No Asbestos Observed	Cellulose - 70% Other - 30%
Lab ID #: 110458C - 16 Cust. #: AE230759-008B Material: Tectum Deck Location: Custodial Storage Appearance: white, fibrous, homogenous Layer: 1 of 1	Asbestos Present: NO No Asbestos Observed	Cellulose - 70% Other - 30%
Lab ID #: 110458C - 17 Cust. #: AE230759-009A Material: Adhesive (Glue Pods) Tack Board/Chalkboard Location: Secretary Office Appearance: brown, nonfibrous, homogenous Layer: 1 of 1	Asbestos Present: NO No Asbestos Observed	Other - 100%

For Layered Samples, each component will be analyzed and reported separately.

A handwritten signature in black ink, appearing to read "Robert T. Letarte Jr.", written over a horizontal line.

Robert T. Letarte Jr., Laboratory Director

Test Method EPA 40 CFR - Part 763 and/or EPA 600/R-93/116 was used to analyze the above samples. Matrix interference and/or resolution limits may yield false/negative results in certain circumstances. Suspect floor tiles containing <1% should be tested with SEM or TEM. This certificate of analysis relates only to the samples as submitted and to insure the integrity of the results, may only be reproduced in full. This certificate must not be used by the customer to claim product certification, approval, or endorsement by NVLAP, NIST, or any agency of the Federal Government. Liability limited to cost of analysis. *= Corrected sample description as requested by client.



Amendment to Certificate of Laboratory Analysis 110458

Test Method, Polarized Light Microscopy (PLM)

Project: Levey Middle School

Project #: AE230759



Report To:

Ms. Tiffany Fell
Arch Environmental Group
37720 Interchange Drive
Farmington Hills, MI 48335

ARI Report # 24-110458C

Date Collected: 04/29/24

Date Received: 04/30/24

Date Analyzed: 4/30-5/1/24

Date Reported: 05/01/24

Sample Information

Asbestos Type/Percent

Non-Asbestos Material

Lab ID #: 110458C - 18

Asbestos Present: **NO**

Other - 100%

Cust. #: AE230759-009B

No Asbestos Observed

Material: Adhesive (Glue Pods) Tack Board/Chalkboard

Location: Staff Work Room

Appearance: brown, nonfibrous, homogenous

Layer: 1 of 1

Lab ID #: 110458C - 19

Asbestos Present: **NO**

Other - 100%

Cust. #: AE230759-010A

No Asbestos Observed

Material: Cove Base, 4, Tan

Location: Main Office

Appearance: brown, nonfibrous, homogenous

Layer: 1 of 2

Lab ID #: 110458C - 19a

Asbestos Present: **NO**

Other - 100%

Cust. #: AE230759-010A

No Asbestos Observed

Material: Adhesive

Location: Main Office

Appearance: yellow, nonfibrous, homogenous

Layer: 2 of 2

For Layered Samples, each component will be analyzed and reported separately.

A handwritten signature in black ink, appearing to read "Robert T. Letarte Jr.".

Robert T. Letarte Jr., Laboratory Director

Test Method EPA 40 CFR - Part 763 and/or EPA 600/R-93/116 was used to analyze the above samples. Matrix interference and/or resolution limits may yield false/negative results in certain circumstances. Suspect floor tiles containing <1% should be tested with SEM or TEM. This certificate of analysis relates only to the samples as submitted and to insure the integrity of the results, may only be reproduced in full. This certificate must not be used by the customer to claim product certification, approval, or endorsement by NVLAP, NIST, or any agency of the Federal Government. Liability limited to cost of analysis. *= Corrected sample description as requested by client.



NVLAP Lab Code 102118-0

APEX Research Inc., 7717 Kensington Ct., Brighton, MI 48116
(734) 449-9990, Fax (734) 449-9991

Page 8 of 44

Amendment to Certificate of Laboratory Analysis 110458

Test Method, Polarized Light Microscopy (PLM)

Project: Levey Middle School

Project #: AE230759



Report To:

Ms. Tiffany Fell
Arch Environmental Group
37720 Interchange Drive
Farmington Hills, MI 48335

ARI Report # 24-110458C

Date Collected: 04/29/24

Date Received: 04/30/24

Date Analyzed: 4/30-5/1/24

Date Reported: 05/01/24

Sample Information	Asbestos Type/Percent	Non-Asbestos Material
Lab ID #: 110458C - 20 Cust. #: AE230759-010B Material: Cove Base, 4, Tan Location: Counseling-Copy Room Appearance: brown,nonfibrous,homogenous Layer: 1 of 2	Asbestos Present: NO No Asbestos Observed	Other - 100%
Lab ID #: 110458C - 20a Cust. #: AE230759-010B Material: Adhesive Location: Main Office Appearance: yellow,nonfibrous,homogenous Layer: 2 of 2	Asbestos Present: NO No Asbestos Observed	Other - 100%
Lab ID #: 110458C - 21 Cust. #: AE230759-011A Material: Floor Tile, 12x12, Tan Mottled Location: Room 106 Appearance: brown,nonfibrous,homogenous Layer: 1 of 2	Asbestos Present: NO No Asbestos Observed	Other - 100%

For Layered Samples, each component will be analyzed and reported separately.

A handwritten signature in black ink, appearing to read "Robert T. Letarte Jr.".

Robert T. Letarte Jr., Laboratory Director

Test Method EPA 40 CFR - Part 763 and/or EPA 600/R-93/116 was used to analyze the above samples. Matrix interference and/or resolution limits may yield false/negative results in certain circumstances. Suspect floor tiles containing <1% should be tested with SEM or TEM. This certificate of analysis relates only to the samples as submitted and to insure the integrity of the results, may only be reproduced in full. This certificate must not be used by the customer to claim product certification, approval, or endorsement by NVLAP, NIST, or any agency of the Federal Government. Liability limited to cost of analysis. *= Corrected sample description as requested by client.



Admendment to Certificate of Laboratory Analysis 110458

Test Method, Polarized Light Microscopy (PLM)

Project: Levey Middle School

Project #: AE230759



Report To:

Ms. Tiffany Fell
Arch Environmental Group
37720 Interchange Drive
Farmington Hills, MI 48335

ARI Report # 24-110458C

Date Collected: 04/29/24

Date Received: 04/30/24

Date Analyzed: 4/30-5/1/24

Date Reported: 05/01/24

Sample Information	Asbestos Type/Percent	Non-Asbestos Material
Lab ID #: 110458C - 21a Cust. #: AE230759-011A Material: Mastic Location: Room 106 Appearance: black,nonfibrous,homogenous Layer: 2 of 2	Asbestos Present: NO No Asbestos Observed	Cellulose - 1% Other - 99%
Lab ID #: 110458C - 22 Cust. #: AE230759-011B Material: Floor Tile, 12x12, Tan Mottled Location: Room 130 Appearance: brown,nonfibrous,homogenous Layer: 1 of 2	Asbestos Present: NO No Asbestos Observed	Other - 100%
Lab ID #: 110458C - 22a Cust. #: AE230759-011B Material: Mastic Location: Room 130 Appearance: black,nonfibrous,homogenous Layer: 2 of 2	Asbestos Present: NO No Asbestos Observed	Cellulose - 1% Other - 99%

For Layered Samples, each component will be analyzed and reported separately.

A handwritten signature in black ink, appearing to read "Robert T. Letarte Jr.".

Robert T. Letarte Jr., Laboratory Director

Test Method EPA 40 CFR - Part 763 and/or EPA 600/R-93/116 was used to analyze the above samples. Matrix interference and/or resolution limits may yield false/negative results in certain circumstances. Suspect floor tiles containing <1% should be tested with SEM or TEM. This certificate of analysis relates only to the samples as submitted and to insure the integrity of the results, may only be reproduced in full. This certificate must not be used by the customer to claim product certification, approval, or endorsement by NVLAP, NIST, or any agency of the Federal Government. Liability limited to cost of analysis. *= Corrected sample description as requested by client.



Amendment to Certificate of Laboratory Analysis 110458

Test Method, Polarized Light Microscopy (PLM)

Project: Levey Middle School

Project #: AE230759



Report To:

Ms. Tiffany Fell
Arch Environmental Group
37720 Interchange Drive
Farmington Hills, MI 48335

ARI Report # 24-110458C

Date Collected: 04/29/24

Date Received: 04/30/24

Date Analyzed: 4/30-5/1/24

Date Reported: 05/01/24

Sample Information	Asbestos Type/Percent	Non-Asbestos Material
Lab ID #: 110458C - 23 Cust. #: AE230759-012A Material: Int. Transom Window Glaze, Grey Location: Room 100 Appearance: grey,nonfibrous,homogenous Layer: 1 of 1	Asbestos Present: NO No Asbestos Observed	Cellulose - 1% Other - 99%
Lab ID #: 110458C - 24 Cust. #: AE230759-012B Material: Int. Transom Window Glaze, Grey Location: Room 133 Appearance: grey,nonfibrous,homogenous Layer: 1 of 1	Asbestos Present: NO No Asbestos Observed	Cellulose - 1% Other - 99%
Lab ID #: 110458C - 25 Cust. #: AE230759-013A Material: Hard Plaster Ceiling, Smooth, Finish Coat Location: Main Office-Closet A Appearance: white,nonfibrous,homogenous Layer: 1 of 2	Asbestos Present: NO No Asbestos Observed	Other - 100%

For Layered Samples, each component will be analyzed and reported separately.

A handwritten signature in black ink, appearing to read "Robert T. Letarte Jr.".

Robert T. Letarte Jr., Laboratory Director

Test Method EPA 40 CFR - Part 763 and/or EPA 600/R-93/116 was used to analyze the above samples. Matrix interference and/or resolution limits may yield false/negative results in certain circumstances. Suspect floor tiles containing <1% should be tested with SEM or TEM. This certificate of analysis relates only to the samples as submitted and to insure the integrity of the results, may only be reproduced in full. This certificate must not be used by the customer to claim product certification, approval, or endorsement by NVLAP, NIST, or any agency of the Federal Government. Liability limited to cost of analysis. *= Corrected sample description as requested by client.



Amendment to Certificate of Laboratory Analysis 110458

Test Method, Polarized Light Microscopy (PLM)

Project: Levey Middle School

Project #: AE230759



Report To:

Ms. Tiffany Fell
Arch Environmental Group
37720 Interchange Drive
Farmington Hills, MI 48335

ARI Report # 24-110458C

Date Collected: 04/29/24

Date Received: 04/30/24

Date Analyzed: 4/30-5/1/24

Date Reported: 05/01/24

Sample Information	Asbestos Type/Percent	Non-Asbestos Material
Lab ID #: 110458C - 25a Cust. #: AE230759-013A Material: Plaster Brown Coat Location: Main Office-Closet A Appearance: grey,nonfibrous,homogenous Layer: 2 of 2	Asbestos Present: NO No Asbestos Observed	Cellulose - 1% Other - 99%
Lab ID #: 110458C - 26 Cust. #: AE230759-013B Material: Hard Plaster Ceiling, Smooth, Finish Coat Location: Men's Restroom Appearance: white,nonfibrous,homogenous Layer: 1 of 2	Asbestos Present: NO No Asbestos Observed	Other - 100%
Lab ID #: 110458C - 26a Cust. #: AE230759-013B Material: Plaster Brown Coat Location: Men's Restroom Appearance: grey,nonfibrous,homogenous Layer: 2 of 2	Asbestos Present: NO No Asbestos Observed	Cellulose - 1% Other - 99%

For Layered Samples, each component will be analyzed and reported separately.

A handwritten signature in black ink, appearing to read "Robert T. Letarte Jr.", is positioned above a horizontal line.

Robert T. Letarte Jr., Laboratory Director

Test Method EPA 40 CFR - Part 763 and/or EPA 600/R-93/116 was used to analyze the above samples. Matrix interference and/or resolution limits may yield false/negative results in certain circumstances. Suspect floor tiles containing <1% should be tested with SEM or TEM. This certificate of analysis relates only to the samples as submitted and to insure the integrity of the results, may only be reproduced in full. This certificate must not be used by the customer to claim product certification, approval, or endorsement by NVLAP, NIST, or any agency of the Federal Government. Liability limited to cost of analysis. *= Corrected sample description as requested by client.



Amendment to Certificate of Laboratory Analysis 110458

Test Method, Polarized Light Microscopy (PLM)

Project: Levey Middle School

Project #: AE230759



Report To:

Ms. Tiffany Fell
Arch Environmental Group
37720 Interchange Drive
Farmington Hills, MI 48335

ARI Report # 24-110458C

Date Collected: 04/29/24

Date Received: 04/30/24

Date Analyzed: 4/30-5/1/24

Date Reported: 05/01/24

Sample Information

Asbestos Type/Percent

Non-Asbestos Material

Lab ID #: 110458C - 27
Cust. #: AE230759-013C
Material: Hard Plaster Ceiling, Smooth, Finish Coat
Location: Office by Door 10
Appearance: white, nonfibrous, homogenous
Layer: 1 of 2

Asbestos Present: **NO**
No Asbestos Observed

Other - 100%

Lab ID #: 110458C - 27a
Cust. #: AE230759-013C
Material: Plaster Brown Coat
Location: Office by Door 10
Appearance: grey, nonfibrous, homogenous
Layer: 2 of 2

Asbestos Present: **NO**
No Asbestos Observed

Cellulose - 1%
Other - 99%

Lab ID #: 110458C - 28
Cust. #: AE230759-013D
Material: Hard Plaster Ceiling, Smooth, Finish Coat
Location: Staff Restroom
Appearance: white, nonfibrous, homogenous
Layer: 1 of 2

Asbestos Present: **NO**
No Asbestos Observed

Other - 100%

For Layered Samples, each component will be analyzed and reported separately.

A handwritten signature in black ink, appearing to read "Robert T. Letarte Jr.".

Robert T. Letarte Jr., Laboratory Director

Test Method EPA 40 CFR - Part 763 and/or EPA 600/R-93/116 was used to analyze the above samples. Matrix interference and/or resolution limits may yield false/negative results in certain circumstances. Suspect floor tiles containing <1% should be tested with SEM or TEM. This certificate of analysis relates only to the samples as submitted and to insure the integrity of the results, may only be reproduced in full. This certificate must not be used by the customer to claim product certification, approval, or endorsement by NVLAP, NIST, or any agency of the Federal Government. Liability limited to cost of analysis. *= Corrected sample description as requested by client.



Amendment to Certificate of Laboratory Analysis 110458

Test Method, Polarized Light Microscopy (PLM)

Project: Levey Middle School

Project #: AE230759



Report To:

Ms. Tiffany Fell
Arch Environmental Group
37720 Interchange Drive
Farmington Hills, MI 48335

ARI Report # 24-110458C

Date Collected: 04/29/24

Date Received: 04/30/24

Date Analyzed: 4/30-5/1/24

Date Reported: 05/01/24

Sample Information	Asbestos Type/Percent	Non-Asbestos Material
Lab ID #: 110458C - 28a Cust. #: AE230759-013D Material: Plaster Brown Coat Location: Staff Restroom Appearance: grey,nonfibrous,homogenous Layer: 2 of 2	Asbestos Present: NO No Asbestos Observed	Cellulose - 1% Other - 99%
Lab ID #: 110458C - 29 Cust. #: AE230759-013E Material: Hard Plaster Ceiling, Smooth, Finish Coat Location: Kitchen-Restroom Appearance: white,nonfibrous,homogenous Layer: 1 of 2	Asbestos Present: NO No Asbestos Observed	Other - 100%
Lab ID #: 110458C - 29a Cust. #: AE230759-013E Material: Plaster Brown Coat Location: Kitchen-Restroom Appearance: grey,nonfibrous,homogenous Layer: 2 of 2	Asbestos Present: NO No Asbestos Observed	Cellulose - 1% Other - 99%

For Layered Samples, each component will be analyzed and reported separately.

A handwritten signature in black ink, appearing to read "Robert T. Letarte Jr.".

Robert T. Letarte Jr., Laboratory Director

Test Method EPA 40 CFR - Part 763 and/or EPA 600/R-93/116 was used to analyze the above samples. Matrix interference and/or resolution limits may yield false/negative results in certain circumstances. Suspect floor tiles containing <1% should be tested with SEM or TEM. This certificate of analysis relates only to the samples as submitted and to insure the integrity of the results, may only be reproduced in full. This certificate must not be used by the customer to claim product certification, approval, or endorsement by NVLAP, NIST, or any agency of the Federal Government. Liability limited to cost of analysis. *= Corrected sample description as requested by client.



Amendment to Certificate of Laboratory Analysis 110458

Test Method, Polarized Light Microscopy (PLM)

Project: Levey Middle School

Project #: AE230759



Report To:

Ms. Tiffany Fell
Arch Environmental Group
37720 Interchange Drive
Farmington Hills, MI 48335

ARI Report # 24-110458C

Date Collected: 04/29/24

Date Received: 04/30/24

Date Analyzed: 4/30-5/1/24

Date Reported: 05/01/24

Sample Information	Asbestos Type/Percent	Non-Asbestos Material
Lab ID #: 110458C - 30 Cust. #: AE230759-014A Material: Sink Undercoating, Green Location: Work Room Appearance: green,nonfibrous,homogenous Layer: 1 of 1	Asbestos Present: NO No Asbestos Observed	Cellulose - 1% Other - 99%
Lab ID #: 110458C - 31 Cust. #: AE230759-014B Material: Sink Undercoating, Green Location: Teacher's Room Appearance: green,nonfibrous,homogenous Layer: 1 of 1	Asbestos Present: NO No Asbestos Observed	Cellulose - 1% Other - 99%
Lab ID #: 110458C - 32 Cust. #: AE230759-015A Material: Carpet Adhesive, Yellow Location: Room 105 Appearance: yellow,nonfibrous,homogenous Layer: 1 of 1	Asbestos Present: NO No Asbestos Observed	Other - 100%

For Layered Samples, each component will be analyzed and reported separately.

A handwritten signature in black ink, appearing to read "Robert T. Letarte Jr.".

Robert T. Letarte Jr., Laboratory Director

Test Method EPA 40 CFR - Part 763 and/or EPA 600/R-93/116 was used to analyze the above samples. Matrix interference and/or resolution limits may yield false/negative results in certain circumstances. Suspect floor tiles containing <1% should be tested with SEM or TEM. This certificate of analysis relates only to the samples as submitted and to insure the integrity of the results, may only be reproduced in full. This certificate must not be used by the customer to claim product certification, approval, or endorsement by NVLAP, NIST, or any agency of the Federal Government. Liability limited to cost of analysis. *= Corrected sample description as requested by client.



Admendment to Certificate of Laboratory Analysis 110458

Test Method, Polarized Light Microscopy (PLM)

Project: Levey Middle School

Project #: AE230759



Report To:

Ms. Tiffany Fell
Arch Environmental Group
37720 Interchange Drive
Farmington Hills, MI 48335

ARI Report # 24-110458C

Date Collected: 04/29/24

Date Received: 04/30/24

Date Analyzed: 4/30-5/1/24

Date Reported: 05/01/24

Sample Information	Asbestos Type/Percent	Non-Asbestos Material
Lab ID #: 110458C - 33 Cust. #: AE230759-015B Material: Carpet Adhesive, Yellow Location: Teacher's Room Appearance: yellow,nonfibrous,homogenous Layer: 1 of 1	Asbestos Present: NO No Asbestos Observed	Other - 100%
Lab ID #: 110458C - 34 Cust. #: AE230759-016A Material: Floor Tile, 12x12, Tan w/ Brown Location: Room 101 Appearance: brown,nonfibrous,homogenous Layer: 1 of 2	Asbestos Present: NO No Asbestos Observed	Other - 100%
Lab ID #: 110458C - 34a Cust. #: AE230759-016A Material: Mastic Location: Room 101 Appearance: black,nonfibrous,homogenous Layer: 2 of 2	Asbestos Present: NO No Asbestos Observed	Cellulose - 1% Other - 99%

For Layered Samples, each component will be analyzed and reported separately.

A handwritten signature in black ink, appearing to read "Robert T. Letarte Jr.".

Robert T. Letarte Jr., Laboratory Director

Test Method EPA 40 CFR - Part 763 and/or EPA 600/R-93/116 was used to analyze the above samples. Matrix interference and/or resolution limits may yield false/negative results in certain circumstances. Suspect floor tiles containing <1% should be tested with SEM or TEM. This certificate of analysis relates only to the samples as submitted and to insure the integrity of the results, may only be reproduced in full. This certificate must not be used by the customer to claim product certification, approval, or endorsement by NVLAP, NIST, or any agency of the Federal Government. Liability limited to cost of analysis. *= Corrected sample description as requested by client.



Amendment to Certificate of Laboratory Analysis 110458

Test Method, Polarized Light Microscopy (PLM)

Project: Levey Middle School

Project #: AE230759



Report To:

Ms. Tiffany Fell
Arch Environmental Group
37720 Interchange Drive
Farmington Hills, MI 48335

ARI Report # 24-110458C

Date Collected: 04/29/24

Date Received: 04/30/24

Date Analyzed: 4/30-5/1/24

Date Reported: 05/01/24

Sample Information	Asbestos Type/Percent	Non-Asbestos Material
Lab ID #: 110458C - 35 Cust. #: AE230759-016B Material: Floor Tile, 12x12, Tan w/ Brown Location: Room 118 Appearance: brown,nonfibrous,homogenous Layer: 1 of 2	Asbestos Present: NO No Asbestos Observed	Other - 100%
Lab ID #: 110458C - 35a Cust. #: AE230759-016B Material: Mastic Location: Room 118 Appearance: black,nonfibrous,homogenous Layer: 2 of 2	Asbestos Present: NO No Asbestos Observed	Other - 100%
Lab ID #: 110458C - 36 Cust. #: AE230759-017A Material: Drywall Location: Room 100-109 Hallway Appearance: white,fibrous,nonhomogenous Layer: 1 of 1	Asbestos Present: NO No Asbestos Observed	Cellulose - 20% Fiberglass - 2% Other - 78%

For Layered Samples, each component will be analyzed and reported separately.

A handwritten signature in black ink, appearing to read "Robert T. Letarte Jr.".

Robert T. Letarte Jr., Laboratory Director

Test Method EPA 40 CFR - Part 763 and/or EPA 600/R-93/116 was used to analyze the above samples. Matrix interference and/or resolution limits may yield false/negative results in certain circumstances. Suspect floor tiles containing <1% should be tested with SEM or TEM. This certificate of analysis relates only to the samples as submitted and to insure the integrity of the results, may only be reproduced in full. This certificate must not be used by the customer to claim product certification, approval, or endorsement by NVLAP, NIST, or any agency of the Federal Government. Liability limited to cost of analysis. *= Corrected sample description as requested by client.



Amendment to Certificate of Laboratory Analysis 110458

Test Method, Polarized Light Microscopy (PLM)

Project: Levey Middle School

Project #: AE230759



Report To:

Ms. Tiffany Fell
Arch Environmental Group
37720 Interchange Drive
Farmington Hills, MI 48335

ARI Report # 24-110458C

Date Collected: 04/29/24

Date Received: 04/30/24

Date Analyzed: 4/30-5/1/24

Date Reported: 05/01/24

Sample Information	Asbestos Type/Percent	Non-Asbestos Material
Lab ID #: 110458C - 37 Cust. #: AE230759-017B Material: Drywall Location: Room 130 Appearance: white, fibrous, nonhomogenous Layer: 1 of 1	Asbestos Present: NO No Asbestos Observed	Cellulose - 20% Fiberglass - 2% Other - 78%
Lab ID #: 110458C - 38 Cust. #: AE230759-018A Material: Drywall Mud Location: Room 100-109 Hallway Appearance: beige, fibrous, homogenous Layer: 1 of 1	Asbestos Present: YES Chrysotile - 2%	Other - 98%
Lab ID #: 110458C - 39 Cust. #: AE230759-018B Material: Drywall Mud Location: Room 130 Appearance: Layer: 1 of 1	Asbestos Present: NOT ANALYZED	

For Layered Samples, each component will be analyzed and reported separately.

A handwritten signature in black ink, appearing to read "Robert T. Letarte Jr.".

Robert T. Letarte Jr., Laboratory Director

Test Method EPA 40 CFR - Part 763 and/or EPA 600/R-93/116 was used to analyze the above samples. Matrix interference and/or resolution limits may yield false/negative results in certain circumstances. Suspect floor tiles containing <1% should be tested with SEM or TEM. This certificate of analysis relates only to the samples as submitted and to insure the integrity of the results, may only be reproduced in full. This certificate must not be used by the customer to claim product certification, approval, or endorsement by NVLAP, NIST, or any agency of the Federal Government. Liability limited to cost of analysis. *= Corrected sample description as requested by client.



Amendment to Certificate of Laboratory Analysis 110458

Test Method, Polarized Light Microscopy (PLM)

Project: Levey Middle School

Project #: AE230759



Report To:

Ms. Tiffany Fell
Arch Environmental Group
37720 Interchange Drive
Farmington Hills, MI 48335

ARI Report # 24-110458C

Date Collected: 04/29/24

Date Received: 04/30/24

Date Analyzed: 4/30-5/1/24

Date Reported: 05/01/24

Sample Information	Asbestos Type/Percent	Non-Asbestos Material
Lab ID #: 110458C - 40 Cust. #: AE230759-019A Material: Drywall Tape Location: Room 100-109 Hallway Appearance: beige, fibrous, homogenous Layer: 1 of 1	Asbestos Present: NO No Asbestos Observed	Cellulose - 90% Other - 10%
Lab ID #: 110458C - 41 Cust. #: AE230759-019B Material: Drywall Tape Location: Room 130 Appearance: beige, fibrous, homogenous Layer: 1 of 1	Asbestos Present: NO No Asbestos Observed	Cellulose - 90% Other - 10%
Lab ID #: 110458C - 42 Cust. #: AE230759-020A Material: Ext. Door Caulk, Int. Side, Grey Location: Room 110-117 Hallway Appearance: grey, nonfibrous, homogenous Layer: 1 of 1	Asbestos Present: NO No Asbestos Observed	Other - 100%

For Layered Samples, each component will be analyzed and reported separately.

A handwritten signature in black ink, appearing to read "Robert T. Letarte Jr.".

Robert T. Letarte Jr., Laboratory Director

Test Method EPA 40 CFR - Part 763 and/or EPA 600/R-93/116 was used to analyze the above samples. Matrix interference and/or resolution limits may yield false/negative results in certain circumstances. Suspect floor tiles containing <1% should be tested with SEM or TEM. This certificate of analysis relates only to the samples as submitted and to insure the integrity of the results, may only be reproduced in full. This certificate must not be used by the customer to claim product certification, approval, or endorsement by NVLAP, NIST, or any agency of the Federal Government. Liability limited to cost of analysis. *= Corrected sample description as requested by client.



Amendment to Certificate of Laboratory Analysis 110458

Test Method, Polarized Light Microscopy (PLM)

Project: Levey Middle School

Project #: AE230759



Report To:

Ms. Tiffany Fell
Arch Environmental Group
37720 Interchange Drive
Farmington Hills, MI 48335

ARI Report # 24-110458C

Date Collected: 04/29/24

Date Received: 04/30/24

Date Analyzed: 4/30-5/1/24

Date Reported: 05/01/24

Sample Information	Asbestos Type/Percent	Non-Asbestos Material
Lab ID #: 110458C - 43 Cust. #: AE230759-020B Material: Ext. Door Caulk, Int. Side, Grey Location: Room 130 Appearance: grey,nonfibrous,homogenous Layer: 1 of 1	Asbestos Present: NO No Asbestos Observed	Other - 100%
Lab ID #: 110458C - 44 Cust. #: AE230759-021A Material: Ext. Transom Window Glaze, Grey Location: Room 100-109 Hallway Appearance: clear,nonfibrous,homogenous Layer: 1 of 1	Asbestos Present: NO No Asbestos Observed	Other - 100%
Lab ID #: 110458C - 45 Cust. #: AE230759-021B Material: Ext. Transom Window Glaze, Grey Location: Room 126-130 Hallway Appearance: clear,nonfibrous,homogenous Layer: 1 of 1	Asbestos Present: NO No Asbestos Observed	Other - 100%

For Layered Samples, each component will be analyzed and reported separately.

A handwritten signature in black ink, appearing to read "Robert T. Letarte Jr.".

Robert T. Letarte Jr., Laboratory Director

Test Method EPA 40 CFR - Part 763 and/or EPA 600/R-93/116 was used to analyze the above samples. Matrix interference and/or resolution limits may yield false/negative results in certain circumstances. Suspect floor tiles containing <1% should be tested with SEM or TEM. This certificate of analysis relates only to the samples as submitted and to insure the integrity of the results, may only be reproduced in full. This certificate must not be used by the customer to claim product certification, approval, or endorsement by NVLAP, NIST, or any agency of the Federal Government. Liability limited to cost of analysis. *= Corrected sample description as requested by client.



Amendment to Certificate of Laboratory Analysis 110458

Test Method, Polarized Light Microscopy (PLM)

Project: Levey Middle School

Project #: AE230759



Report To:

Ms. Tiffany Fell
Arch Environmental Group
37720 Interchange Drive
Farmington Hills, MI 48335

ARI Report # 24-110458C

Date Collected: 04/29/24

Date Received: 04/30/24

Date Analyzed: 4/30-5/1/24

Date Reported: 05/01/24

Sample Information

Asbestos Type/Percent

Non-Asbestos Material

Lab ID #: 110458C - 46
Cust. #: AE230759-022A
Material: Unknown Floor Tile
Location: Room 110
Appearance: brown, fibrous, homogenous
Layer: 1 of 2

Asbestos Present: **YES**
Chrysotile - 10%

Other - 90%

Lab ID #: 110458C - 46a
Cust. #: AE230759-022A
Material: Mastic
Location: Room 110
Appearance: black, nonfibrous, homogenous
Layer: 2 of 2

Asbestos Present: **NO**
No Asbestos Observed

Cellulose - 1%
Other - 99%

Lab ID #: 110458C - 47
Cust. #: AE230759-022B
Material: Unknown Floor Tile
Location: Room 110
Appearance:
Layer: 1 of 2

Asbestos Present:

NOT ANALYZED

For Layered Samples, each component will be analyzed and reported separately.

A handwritten signature in black ink, appearing to read "Robert T. Letarte Jr.".

Robert T. Letarte Jr., Laboratory Director

Test Method EPA 40 CFR - Part 763 and/or EPA 600/R-93/116 was used to analyze the above samples. Matrix interference and/or resolution limits may yield false/negative results in certain circumstances. Suspect floor tiles containing <1% should be tested with SEM or TEM. This certificate of analysis relates only to the samples as submitted and to insure the integrity of the results, may only be reproduced in full. This certificate must not be used by the customer to claim product certification, approval, or endorsement by NVLAP, NIST, or any agency of the Federal Government. Liability limited to cost of analysis. *= Corrected sample description as requested by client.



Amendment to Certificate of Laboratory Analysis 110458

Test Method, Polarized Light Microscopy (PLM)

Project: Levey Middle School

Project #: AE230759



Report To:

Ms. Tiffany Fell
Arch Environmental Group
37720 Interchange Drive
Farmington Hills, MI 48335

ARI Report # 24-110458C

Date Collected: 04/29/24

Date Received: 04/30/24

Date Analyzed: 4/30-5/1/24

Date Reported: 05/01/24

Sample Information	Asbestos Type/Percent	Non-Asbestos Material
Lab ID #: 110458C - 47a Cust. #: AE230759-022B Material: Mastic Location: Room 110 Appearance: black,nonfibrous,homogenous Layer: 2 of 2	Asbestos Present: NO No Asbestos Observed	Cellulose - 1% Other - 99%
Lab ID #: 110458C - 48 Cust. #: AE230759-023A Material: Floor Tile, 9x9", Tan Location: Room 113 Appearance: brown,fibrous,homogenous Layer: 1 of 2	Asbestos Present: YES Chrysotile - 10%	Other - 90%
Lab ID #: 110458C - 48a Cust. #: AE230759-023A Material: Mastic Location: Room 113 Appearance: black,nonfibrous,homogenous Layer: 2 of 2	Asbestos Present: NO No Asbestos Observed	Cellulose - 1% Other - 99%

For Layered Samples, each component will be analyzed and reported separately.

A handwritten signature in black ink, appearing to read "Robert T. Letarte Jr.".

Robert T. Letarte Jr., Laboratory Director

Test Method EPA 40 CFR - Part 763 and/or EPA 600/R-93/116 was used to analyze the above samples. Matrix interference and/or resolution limits may yield false/negative results in certain circumstances. Suspect floor tiles containing <1% should be tested with SEM or TEM. This certificate of analysis relates only to the samples as submitted and to insure the integrity of the results, may only be reproduced in full. This certificate must not be used by the customer to claim product certification, approval, or endorsement by NVLAP, NIST, or any agency of the Federal Government. Liability limited to cost of analysis. *= Corrected sample description as requested by client.



Admendment to Certificate of Laboratory Analysis 110458

Test Method, Polarized Light Microscopy (PLM)

Project: Levey Middle School

Project #: AE230759



Report To:

Ms. Tiffany Fell
Arch Environmental Group
37720 Interchange Drive
Farmington Hills, MI 48335

ARI Report # 24-110458C

Date Collected: 04/29/24

Date Received: 04/30/24

Date Analyzed: 4/30-5/1/24

Date Reported: 05/01/24

Sample Information

Asbestos Type/Percent

Non-Asbestos Material

Lab ID #: 110458C - 49
Cust. #: AE230759-023B
Material: Floor Tile, 9x9", Tan
Location: Room 127
Appearance:
Layer: 1 of 2

Asbestos Present:

NOT ANALYZED

Lab ID #: 110458C - 49a
Cust. #: AE230759-023B
Material: Mastic
Location: Room 127
Appearance: black, nonfibrous, homogenous
Layer: 2 of 2

Asbestos Present: **NO**
No Asbestos Observed

Cellulose - 1%
Other - 99%

Lab ID #: 110458C - 50
Cust. #: AE230759-024A
Material: Lab Countertop
Location: Room 118
Appearance: black, fibrous, homogenous
Layer: 1 of 1

Asbestos Present: **NO**
No Asbestos Observed

Cellulose - 80%
Other - 20%

For Layered Samples, each component will be analyzed and reported separately.

A handwritten signature in black ink, appearing to read "Robert T. Letarte Jr.".

Robert T. Letarte Jr., Laboratory Director

Test Method EPA 40 CFR - Part 763 and/or EPA 600/R-93/116 was used to analyze the above samples. Matrix interference and/or resolution limits may yield false/negative results in certain circumstances. Suspect floor tiles containing <1% should be tested with SEM or TEM. This certificate of analysis relates only to the samples as submitted and to insure the integrity of the results, may only be reproduced in full. This certificate must not be used by the customer to claim product certification, approval, or endorsement by NVLAP, NIST, or any agency of the Federal Government. Liability limited to cost of analysis. *= Corrected sample description as requested by client.



Amendment to Certificate of Laboratory Analysis 110458

Test Method, Polarized Light Microscopy (PLM)

Project: Levey Middle School

Project #: AE230759



Report To:

Ms. Tiffany Fell
Arch Environmental Group
37720 Interchange Drive
Farmington Hills, MI 48335

ARI Report # 24-110458C

Date Collected: 04/29/24

Date Received: 04/30/24

Date Analyzed: 4/30-5/1/24

Date Reported: 05/01/24

Sample Information	Asbestos Type/Percent	Non-Asbestos Material
Lab ID #: 110458C - 51 Cust. #: AE230759-024B Material: Lab Countertop Location: Room 126 Appearance: black, fibrous, homogenous Layer: 1 of 1	Asbestos Present: NO No Asbestos Observed	Cellulose - 90% Other - 10%
Lab ID #: 110458C - 52 Cust. #: AE230759-025A Material: Floor Tile, 9x9, Grey w/ Cream Location: Room 118-119 Workroom Appearance: grey, fibrous, homogenous Layer: 1 of 2	Asbestos Present: YES Chrysotile - 10%	Other - 90%
Lab ID #: 110458C - 52a Cust. #: AE230759-025A Material: Mastic Location: Room 118-119 Workroom Appearance: black, nonfibrous, homogenous Layer: 2 of 2	Asbestos Present: NO No Asbestos Observed	Other - 100%

For Layered Samples, each component will be analyzed and reported separately.

A handwritten signature in black ink, appearing to read "Robert T. Letarte Jr.".

Robert T. Letarte Jr., Laboratory Director

Test Method EPA 40 CFR - Part 763 and/or EPA 600/R-93/116 was used to analyze the above samples. Matrix interference and/or resolution limits may yield false/negative results in certain circumstances. Suspect floor tiles containing <1% should be tested with SEM or TEM. This certificate of analysis relates only to the samples as submitted and to insure the integrity of the results, may only be reproduced in full. This certificate must not be used by the customer to claim product certification, approval, or endorsement by NVLAP, NIST, or any agency of the Federal Government. Liability limited to cost of analysis. *= Corrected sample description as requested by client.



Amendment to Certificate of Laboratory Analysis 110458

Test Method, Polarized Light Microscopy (PLM)

Project: Levey Middle School

Project #: AE230759



Report To:

Ms. Tiffany Fell
Arch Environmental Group
37720 Interchange Drive
Farmington Hills, MI 48335

ARI Report # 24-110458C

Date Collected: 04/29/24

Date Received: 04/30/24

Date Analyzed: 4/30-5/1/24

Date Reported: 05/01/24

Sample Information

Asbestos Type/Percent

Non-Asbestos Material

Lab ID #: 110458C - 53
Cust. #: AE230759-025B
Material: Floor Tile, 9x9, Grey w/ Cream
Location: Room 132-Storage A
Appearance:
Layer: 1 of 2

Asbestos Present:

NOT ANALYZED

Lab ID #: 110458C - 53a
Cust. #: AE230759-025B
Material: Mastic
Location: Room 132-Storage A
Appearance: black, nonfibrous, homogenous
Layer: 2 of 2

Asbestos Present: **NO**
No Asbestos Observed

Cellulose - 1%
Other - 99%

Lab ID #: 110458C - 54
Cust. #: AE230759-026A
Material: Sink Undercoating, Black
Location: Room 122
Appearance: black, fibrous, homogenous
Layer: 1 of 1

Asbestos Present: **YES**
Chrysotile - 5%

Other - 95%

For Layered Samples, each component will be analyzed and reported separately.

A handwritten signature in black ink, appearing to read "Robert T. Letarte Jr.".

Robert T. Letarte Jr., Laboratory Director

Test Method EPA 40 CFR - Part 763 and/or EPA 600/R-93/116 was used to analyze the above samples. Matrix interference and/or resolution limits may yield false/negative results in certain circumstances. Suspect floor tiles containing <1% should be tested with SEM or TEM. This certificate of analysis relates only to the samples as submitted and to insure the integrity of the results, may only be reproduced in full. This certificate must not be used by the customer to claim product certification, approval, or endorsement by NVLAP, NIST, or any agency of the Federal Government. Liability limited to cost of analysis. *= Corrected sample description as requested by client.



Amendment to Certificate of Laboratory Analysis 110458

Test Method, Polarized Light Microscopy (PLM)

Project: Levey Middle School

Project #: AE230759



Report To:

Ms. Tiffany Fell
Arch Environmental Group
37720 Interchange Drive
Farmington Hills, MI 48335

ARI Report # 24-110458C

Date Collected: 04/29/24

Date Received: 04/30/24

Date Analyzed: 4/30-5/1/24

Date Reported: 05/01/24

Sample Information

Asbestos Type/Percent

Non-Asbestos Material

Lab ID #: 110458C - 55
Cust. #: AE230759-026B
Material: Sink Undercoating, Black
Location: Room 126
Appearance:
Layer: 1 of 1

Asbestos Present:

NOT ANALYZED

Lab ID #: 110458C - 56
Cust. #: AE230759-027A
Material: Sink Undercoating, White
Location: Room 130
Appearance: white, nonfibrous, homogenous
Layer: 1 of 1

Asbestos Present: **NO**
No Asbestos Observed

Cellulose - 1%
Other - 99%

Lab ID #: 110458C - 57
Cust. #: AE230759-027B
Material: Sink Undercoating, White
Location: Room 134
Appearance: white, nonfibrous, homogenous
Layer: 1 of 1

Asbestos Present: **NO**
No Asbestos Observed

Cellulose - 1%
Other - 99%

For Layered Samples, each component will be analyzed and reported separately.

A handwritten signature in black ink, appearing to read "Robert T. Letarte Jr.".

Robert T. Letarte Jr., Laboratory Director

Test Method EPA 40 CFR - Part 763 and/or EPA 600/R-93/116 was used to analyze the above samples. Matrix interference and/or resolution limits may yield false/negative results in certain circumstances. Suspect floor tiles containing <1% should be tested with SEM or TEM. This certificate of analysis relates only to the samples as submitted and to insure the integrity of the results, may only be reproduced in full. This certificate must not be used by the customer to claim product certification, approval, or endorsement by NVLAP, NIST, or any agency of the Federal Government. Liability limited to cost of analysis. *= Corrected sample description as requested by client.



Admendment to Certificate of Laboratory Analysis 110458

Test Method, Polarized Light Microscopy (PLM)

Project: Levey Middle School

Project #: AE230759



Report To:

Ms. Tiffany Fell
Arch Environmental Group
37720 Interchange Drive
Farmington Hills, MI 48335

ARI Report # 24-110458C

Date Collected: 04/29/24

Date Received: 04/30/24

Date Analyzed: 4/30-5/1/24

Date Reported: 05/01/24

Sample Information

Asbestos Type/Percent

Non-Asbestos Material

Lab ID #: 110458C - 58

Cust. #: AE230759-028A

Material: Tectum Wall Panels

Location: Upper Mech. Room near Exit Door 16

Appearance: white, fibrous, homogenous

Layer: 1 of 1

Asbestos Present: **NO**

No Asbestos Observed

Cellulose - 90%

Other - 10%

Lab ID #: 110458C - 59

Cust. #: AE230759-028B

Material: Tectum Wall Panels

Location: Upper Mech. Room near Exit Door 16

Appearance: white, fibrous, homogenous

Layer: 1 of 1

Asbestos Present: **NO**

No Asbestos Observed

Cellulose - 90%

Other - 10%

Lab ID #: 110458C - 60

Cust. #: AE230759-029A

Material: Wall Tile, 12x12, White

Location: Room 131 Vocal

Appearance: white, fibrous, homogenous

Layer: 1 of 2

Asbestos Present: **NO**

No Asbestos Observed

Other - 100%

For Layered Samples, each component will be analyzed and reported separately.

A handwritten signature in black ink, appearing to read "Robert T. Letarte Jr.", is positioned above a horizontal line.

Robert T. Letarte Jr., Laboratory Director

Test Method EPA 40 CFR - Part 763 and/or EPA 600/R-93/116 was used to analyze the above samples. Matrix interference and/or resolution limits may yield false/negative results in certain circumstances. Suspect floor tiles containing <1% should be tested with SEM or TEM. This certificate of analysis relates only to the samples as submitted and to insure the integrity of the results, may only be reproduced in full. This certificate must not be used by the customer to claim product certification, approval, or endorsement by NVLAP, NIST, or any agency of the Federal Government. Liability limited to cost of analysis. *= Corrected sample description as requested by client.



NVLAP Lab Code 102118-0

APEX Research Inc., 7717 Kensington Ct., Brighton, MI 48116
(734) 449-9990, Fax (734) 449-9991

Page 27 of 44

Amendment to Certificate of Laboratory Analysis 110458

Test Method, Polarized Light Microscopy (PLM)

Project: Levey Middle School

Project #: AE230759



Report To:

Ms. Tiffany Fell
Arch Environmental Group
37720 Interchange Drive
Farmington Hills, MI 48335

ARI Report # 24-110458C

Date Collected: 04/29/24

Date Received: 04/30/24

Date Analyzed: 4/30-5/1/24

Date Reported: 05/01/24

Sample Information	Asbestos Type/Percent	Non-Asbestos Material
Lab ID #: 110458C - 60a Cust. #: AE230759-029A Material: Glue Pod Location: Room 131 Vocal Appearance: brown,nonfibrous,homogenous Layer: 2 of 2	Asbestos Present: NO No Asbestos Observed	Other - 100%
Lab ID #: 110458C - 61 Cust. #: AE230759-029B Material: Wall Tile, 12x12, White Location: Room 131 Vocal Appearance: white,fibrous,homogenous Layer: 1 of 2	Asbestos Present: NO No Asbestos Observed	Other - 100%
Lab ID #: 110458C - 61a Cust. #: AE230759-029B Material: Glue Pod Location: Room 131 Vocal Appearance: brown,nonfibrous,homogenous Layer: 2 of 2	Asbestos Present: NO No Asbestos Observed	Other - 100%

For Layered Samples, each component will be analyzed and reported separately.

A handwritten signature in black ink, appearing to read "Robert T. Letarte Jr.".

Robert T. Letarte Jr., Laboratory Director

Test Method EPA 40 CFR - Part 763 and/or EPA 600/R-93/116 was used to analyze the above samples. Matrix interference and/or resolution limits may yield false/negative results in certain circumstances. Suspect floor tiles containing <1% should be tested with SEM or TEM. This certificate of analysis relates only to the samples as submitted and to insure the integrity of the results, may only be reproduced in full. This certificate must not be used by the customer to claim product certification, approval, or endorsement by NVLAP, NIST, or any agency of the Federal Government. Liability limited to cost of analysis. *= Corrected sample description as requested by client.



Amendment to Certificate of Laboratory Analysis 110458

Test Method, Polarized Light Microscopy (PLM)

Project: Levey Middle School

Project #: AE230759



Report To:

Ms. Tiffany Fell
Arch Environmental Group
37720 Interchange Drive
Farmington Hills, MI 48335

ARI Report # 24-110458C

Date Collected: 04/29/24

Date Received: 04/30/24

Date Analyzed: 4/30-5/1/24

Date Reported: 05/01/24

Sample Information

Asbestos Type/Percent

Non-Asbestos Material

Lab ID #: 110458C - 62

Asbestos Present: **NO**

Other - 100%

Cust. #: AE230759-030A

No Asbestos Observed

Material: Floor Tile, 12x12, Tan w/ Brown Streaks

Location: Room 131 Vocal Hallway

Appearance: brown, nonfibrous, homogenous

Layer: 1 of 2

Lab ID #: 110458C - 62a

Asbestos Present: **NO**

Other - 100%

Cust. #: AE230759-030A

No Asbestos Observed

Material: Mastic

Location: Room 131 Vocal Hallway

Appearance: yellow, nonfibrous, homogenous

Layer: 2 of 2

Lab ID #: 110458C - 63

Asbestos Present: **NO**

Other - 100%

Cust. #: AE230759-030B

No Asbestos Observed

Material: Floor Tile, 12x12, Tan w/ Brown Streaks

Location: Room 131 Vocal Room A

Appearance: white, nonfibrous, homogenous

Layer: 1 of 2

For Layered Samples, each component will be analyzed and reported separately.

A handwritten signature in black ink, appearing to read "Robert T. Letarte Jr.", is positioned above a horizontal line.

Robert T. Letarte Jr., Laboratory Director

Test Method EPA 40 CFR - Part 763 and/or EPA 600/R-93/116 was used to analyze the above samples. Matrix interference and/or resolution limits may yield false/negative results in certain circumstances. Suspect floor tiles containing <1% should be tested with SEM or TEM. This certificate of analysis relates only to the samples as submitted and to insure the integrity of the results, may only be reproduced in full. This certificate must not be used by the customer to claim product certification, approval, or endorsement by NVLAP, NIST, or any agency of the Federal Government. Liability limited to cost of analysis. *= Corrected sample description as requested by client.



NVLAP Lab Code 102118-0

APEX Research Inc., 7717 Kensington Ct., Brighton, MI 48116
(734) 449-9990, Fax (734) 449-9991

Page 29 of 44

Admendment to Certificate of Laboratory Analysis 110458

Test Method, Polarized Light Microscopy (PLM)

Project: Levey Middle School

Project #: AE230759



Report To:

Ms. Tiffany Fell
Arch Environmental Group
37720 Interchange Drive
Farmington Hills, MI 48335

ARI Report # 24-110458C

Date Collected: 04/29/24

Date Received: 04/30/24

Date Analyzed: 4/30-5/1/24

Date Reported: 05/01/24

Sample Information	Asbestos Type/Percent	Non-Asbestos Material
Lab ID #: 110458C - 63a Cust. #: AE230759-030B Material: Mastic Location: Room 131 Vocal Room A Appearance: yellow,nonfibrous,homogenous Layer: 2 of 2	Asbestos Present: NO No Asbestos Observed	Other - 100%
Lab ID #: 110458C - 64 Cust. #: AE230759-031A Material: Floor Tile, 9x9, Brown Location: Room 131 Vocal Storage Appearance: brown,fibrous,homogenous Layer: 1 of 2	Asbestos Present: YES Chrysotile - 2%	Other - 98%
Lab ID #: 110458C - 64a Cust. #: AE230759-031A Material: Mastic Location: Room 131 Vocal Storage Appearance: black,nonfibrous,homogenous Layer: 2 of 2	Asbestos Present: NO No Asbestos Observed	Other - 100%

For Layered Samples, each component will be analyzed and reported separately.

A handwritten signature in black ink, appearing to read "Robert T. Letarte Jr.".

Robert T. Letarte Jr., Laboratory Director

Test Method EPA 40 CFR - Part 763 and/or EPA 600/R-93/116 was used to analyze the above samples. Matrix interference and/or resolution limits may yield false/negative results in certain circumstances. Suspect floor tiles containing <1% should be tested with SEM or TEM. This certificate of analysis relates only to the samples as submitted and to insure the integrity of the results, may only be reproduced in full. This certificate must not be used by the customer to claim product certification, approval, or endorsement by NVLAP, NIST, or any agency of the Federal Government. Liability limited to cost of analysis. *= Corrected sample description as requested by client.



Amendment to Certificate of Laboratory Analysis 110458

Test Method, Polarized Light Microscopy (PLM)

Project: Levey Middle School

Project #: AE230759



Report To:

Ms. Tiffany Fell
Arch Environmental Group
37720 Interchange Drive
Farmington Hills, MI 48335

ARI Report # 24-110458C

Date Collected: 04/29/24

Date Received: 04/30/24

Date Analyzed: 4/30-5/1/24

Date Reported: 05/01/24

Sample Information

Asbestos Type/Percent

Non-Asbestos Material

Lab ID #: 110458C - 65
Cust. #: AE230759-031B
Material: Floor Tile, 9x9, Brown
Location: Room 131 Vocal Storage
Appearance:
Layer: 1 of 2

Asbestos Present:

NOT ANALYZED

Lab ID #: 110458C - 65a
Cust. #: AE230759-031B
Material: Mastic
Location: Room 131 Vocal Storage
Appearance: black, nonfibrous, homogenous
Layer: 2 of 2

Asbestos Present: **NO**
No Asbestos Observed

Other - 100%

Lab ID #: 110458C - 66
Cust. #: AE230759-032A
Material: Straight Pipe Insulation, Old Fiberglass
Location: Room 129
Appearance: yellow, fibrous, nonhomogenous
Layer: 1 of 1

Asbestos Present: **NO**
No Asbestos Observed

Cellulose - 10%
Fiberglass - 70%
Other - 20%

For Layered Samples, each component will be analyzed and reported separately.

A handwritten signature in black ink, appearing to read "Robert T. Letarte Jr.".

Robert T. Letarte Jr., Laboratory Director

Test Method EPA 40 CFR - Part 763 and/or EPA 600/R-93/116 was used to analyze the above samples. Matrix interference and/or resolution limits may yield false/negative results in certain circumstances. Suspect floor tiles containing <1% should be tested with SEM or TEM. This certificate of analysis relates only to the samples as submitted and to insure the integrity of the results, may only be reproduced in full. This certificate must not be used by the customer to claim product certification, approval, or endorsement by NVLAP, NIST, or any agency of the Federal Government. Liability limited to cost of analysis. *= Corrected sample description as requested by client.



Amendment to Certificate of Laboratory Analysis 110458

Test Method, Polarized Light Microscopy (PLM)

Project: Levey Middle School

Project #: AE230759



Report To:

Ms. Tiffany Fell
Arch Environmental Group
37720 Interchange Drive
Farmington Hills, MI 48335

ARI Report # 24-110458C

Date Collected: 04/29/24

Date Received: 04/30/24

Date Analyzed: 4/30-5/1/24

Date Reported: 05/01/24

Sample Information

Asbestos Type/Percent

Non-Asbestos Material

Lab ID #: 110458C - 67
Cust. #: AE230759-032B
Material: Straight Pipe Insulation, Old Fiberglass
Location: Room 130-Storage A
Appearance: yellow, fibrous, nonhomogenous
Layer: 1 of 1

Asbestos Present: **NO**
No Asbestos Observed

Cellulose - 10%
Fiberglass - 70%
Other - 20%

Lab ID #: 110458C - 68
Cust. #: AE230759-032C
Material: Straight Pipe Insulation, Old Fiberglass
Location: Upper Mech. Room near Exit Door 16
Appearance: yellow, fibrous, nonhomogenous
Layer: 1 of 1

Asbestos Present: **NO**
No Asbestos Observed

Cellulose - 10%
Fiberglass - 70%
Other - 20%

Lab ID #: 110458C - 69
Cust. #: AE230759-033A
Material: Packed Pipe Fitting Insulation
Location: On Old Fiberglass, Room 129
Appearance: white, fibrous, nonhomogenous
Layer: 1 of 1

Asbestos Present: **YES**
Amosite - 2%

Mineral Wool - 30%
Other - 68%

For Layered Samples, each component will be analyzed and reported separately.

A handwritten signature in black ink, appearing to read "Robert T. Letarte Jr.".

Robert T. Letarte Jr., Laboratory Director

Test Method EPA 40 CFR - Part 763 and/or EPA 600/R-93/116 was used to analyze the above samples. Matrix interference and/or resolution limits may yield false/negative results in certain circumstances. Suspect floor tiles containing <1% should be tested with SEM or TEM. This certificate of analysis relates only to the samples as submitted and to insure the integrity of the results, may only be reproduced in full. This certificate must not be used by the customer to claim product certification, approval, or endorsement by NVLAP, NIST, or any agency of the Federal Government. Liability limited to cost of analysis. *= Corrected sample description as requested by client.



Amendment to Certificate of Laboratory Analysis 110458

Test Method, Polarized Light Microscopy (PLM)

Project: Levey Middle School

Project #: AE230759



Report To:

Ms. Tiffany Fell
Arch Environmental Group
37720 Interchange Drive
Farmington Hills, MI 48335

ARI Report # 24-110458C

Date Collected: 04/29/24

Date Received: 04/30/24

Date Analyzed: 4/30-5/1/24

Date Reported: 05/01/24

Sample Information

Asbestos Type/Percent

Non-Asbestos Material

Lab ID #: 110458C - 70
Cust. #: AE230759-033B
Material: Packed Pipe Fitting Insulation
Location: On Old Fiberglass, Room 130-Storage A
Appearance:
Layer: of

Asbestos Present:

NOT ANALYZED

Lab ID #: 110458C - 71
Cust. #: AE230759-033C
Material: Packed Pipe Fitting Insulation
Location: On Old Fiberglass, Upper Mech. Room near Exit Door 16
Appearance:
Layer: of

Asbestos Present:

NOT ANALYZED

Lab ID #: 110458C - 72
Cust. #: AE230759-034A
Material: Hard Plaster Ceiling, Rough Texture, Finish Coat
Location: Room 130-Storage A
Appearance: white, nonfibrous, homogenous
Layer: 1 of 2

Asbestos Present: **NO**

No Asbestos Observed

Other - 100%

For Layered Samples, each component will be analyzed and reported separately.

A handwritten signature in black ink, appearing to read "Robert T. Letarte Jr.".

Robert T. Letarte Jr., Laboratory Director

Test Method EPA 40 CFR - Part 763 and/or EPA 600/R-93/116 was used to analyze the above samples. Matrix interference and/or resolution limits may yield false/negative results in certain circumstances. Suspect floor tiles containing <1% should be tested with SEM or TEM. This certificate of analysis relates only to the samples as submitted and to insure the integrity of the results, may only be reproduced in full. This certificate must not be used by the customer to claim product certification, approval, or endorsement by NVLAP, NIST, or any agency of the Federal Government. Liability limited to cost of analysis. *= Corrected sample description as requested by client.



Amendment to Certificate of Laboratory Analysis 110458

Test Method, Polarized Light Microscopy (PLM)

Project: Levey Middle School

Project #: AE230759



Report To:

Ms. Tiffany Fell
Arch Environmental Group
37720 Interchange Drive
Farmington Hills, MI 48335

ARI Report # 24-110458C

Date Collected: 04/29/24

Date Received: 04/30/24

Date Analyzed: 4/30-5/1/24

Date Reported: 05/01/24

Sample Information

Asbestos Type/Percent

Non-Asbestos Material

Lab ID #: 110458C - 72a
Cust. #: AE230759-034A
Material: Plaster Brown Coat
Location: Room 130-Storage A
Appearance: grey, fibrous, homogenous
Layer: 2 of 2

Asbestos Present: **NO**
No Asbestos Observed

Cellulose - 2%
Other - 98%

Lab ID #: 110458C - 73
Cust. #: AE230759-034B
Material: Hard Plaster Ceiling, Rough Texture, Finish Coat
Location: Room 130-Storage B
Appearance: white, nonfibrous, homogenous
Layer: 1 of 2

Asbestos Present: **NO**
No Asbestos Observed

Other - 100%

Lab ID #: 110458C - 73a
Cust. #: AE230759-034B
Material: Plaster Brown Coat
Location: Room 130-Storage B
Appearance: grey, nonfibrous, homogenous
Layer: 2 of 2

Asbestos Present: **NO**
No Asbestos Observed

Cellulose - 1%
Other - 99%

For Layered Samples, each component will be analyzed and reported separately.

A handwritten signature in black ink, appearing to read "Robert T. Letarte Jr.".

Robert T. Letarte Jr., Laboratory Director

Test Method EPA 40 CFR - Part 763 and/or EPA 600/R-93/116 was used to analyze the above samples. Matrix interference and/or resolution limits may yield false/negative results in certain circumstances. Suspect floor tiles containing <1% should be tested with SEM or TEM. This certificate of analysis relates only to the samples as submitted and to insure the integrity of the results, may only be reproduced in full. This certificate must not be used by the customer to claim product certification, approval, or endorsement by NVLAP, NIST, or any agency of the Federal Government. Liability limited to cost of analysis. *= Corrected sample description as requested by client.



Admendment to Certificate of Laboratory Analysis 110458

Test Method, Polarized Light Microscopy (PLM)

Project: Levey Middle School

Project #: AE230759



Report To:

Ms. Tiffany Fell
Arch Environmental Group
37720 Interchange Drive
Farmington Hills, MI 48335

ARI Report # 24-110458C

Date Collected: 04/29/24

Date Received: 04/30/24

Date Analyzed: 4/30-5/1/24

Date Reported: 05/01/24

Sample Information

Asbestos Type/Percent

Non-Asbestos Material

Lab ID #: 110458C - 74

Asbestos Present: **NO**

Other - 100%

Cust. #: AE230759-034C

No Asbestos Observed

Material: Hard Plaster Ceiling, Rough Texture, Finish Coat

Location: Upper Mech. Room near Exit Door 16

Appearance: white, nonfibrous, homogenous

Layer: 1 of 2

Lab ID #: 110458C - 74a

Asbestos Present: **NO**

Cellulose - 1%

Cust. #: AE230759-034C

No Asbestos Observed

Other - 99%

Material: Plaster Brown Coat

Location: Upper Mech. Room near Exit Door 16

Appearance: grey, nonfibrous, homogenous

Layer: 2 of 2

Lab ID #: 110458C - 75

Asbestos Present: **YES**

Other - 30%

Cust. #: AE230759-035A

Chrysotile - 70%

Material: HVAC Vibration Dampener, White Cloth

Location: Upper Mech. Room near Exit Door 16

Appearance: white, fibrous, homogenous

Layer: 1 of 1

For Layered Samples, each component will be analyzed and reported separately.

A handwritten signature in black ink, appearing to read "Robert T. Letarte Jr.".

Robert T. Letarte Jr., Laboratory Director

Test Method EPA 40 CFR - Part 763 and/or EPA 600/R-93/116 was used to analyze the above samples. Matrix interference and/or resolution limits may yield false/negative results in certain circumstances. Suspect floor tiles containing <1% should be tested with SEM or TEM. This certificate of analysis relates only to the samples as submitted and to insure the integrity of the results, may only be reproduced in full. This certificate must not be used by the customer to claim product certification, approval, or endorsement by NVLAP, NIST, or any agency of the Federal Government. Liability limited to cost of analysis. *= Corrected sample description as requested by client.



Amendment to Certificate of Laboratory Analysis 110458

Test Method, Polarized Light Microscopy (PLM)

Project: Levey Middle School

Project #: AE230759



Report To:

Ms. Tiffany Fell
Arch Environmental Group
37720 Interchange Drive
Farmington Hills, MI 48335

ARI Report # 24-110458C

Date Collected: 04/29/24

Date Received: 04/30/24

Date Analyzed: 4/30-5/1/24

Date Reported: 05/01/24

Sample Information

Asbestos Type/Percent

Non-Asbestos Material

Lab ID #: 110458C - 76
Cust. #: AE230759-035B
Material: HVAC Vibration Dampener, White Cloth
Location: Upper Mech. Room near Exit Door 16
Appearance:
Layer: 1 of 1

Asbestos Present:

NOT ANALYZED

Lab ID #: 110458C - 77
Cust. #: AE230759-036A
Material: Tectum Wall Panels Barrier Paper
Location: Upper Mech. Room near Exit Door 16
Appearance: black, fibrous, homogenous
Layer: 1 of 1

Asbestos Present: **NO**
No Asbestos Observed

Cellulose - 90%
Other - 10%

Lab ID #: 110458C - 78
Cust. #: AE230759-036B
Material: Tectum Wall Panels Barrier Paper
Location: Upper Mech. Room near Exit Door 16
Appearance: black, fibrous, homogenous
Layer: 1 of 1

Asbestos Present: **NO**
No Asbestos Observed

Cellulose - 90%
Other - 10%

For Layered Samples, each component will be analyzed and reported separately.

A handwritten signature in black ink, appearing to read "Robert T. Letarte Jr.".

Robert T. Letarte Jr., Laboratory Director

Test Method EPA 40 CFR - Part 763 and/or EPA 600/R-93/116 was used to analyze the above samples. Matrix interference and/or resolution limits may yield false/negative results in certain circumstances. Suspect floor tiles containing <1% should be tested with SEM or TEM. This certificate of analysis relates only to the samples as submitted and to insure the integrity of the results, may only be reproduced in full. This certificate must not be used by the customer to claim product certification, approval, or endorsement by NVLAP, NIST, or any agency of the Federal Government. Liability limited to cost of analysis. *= Corrected sample description as requested by client.



Amendment to Certificate of Laboratory Analysis 110458

Test Method, Polarized Light Microscopy (PLM)

Project: Levey Middle School

Project #: AE230759



Report To:

Ms. Tiffany Fell
Arch Environmental Group
37720 Interchange Drive
Farmington Hills, MI 48335

ARI Report # 24-110458C

Date Collected: 04/29/24

Date Received: 04/30/24

Date Analyzed: 4/30-5/1/24

Date Reported: 05/01/24

Sample Information	Asbestos Type/Percent	Non-Asbestos Material
Lab ID #: 110458C - 79 Cust. #: AE230759-037A Material: Partition Wall Location: Gymnasium Appearance: brown, fibrous, homogenous Layer: 1 of 1	Asbestos Present: NO No Asbestos Observed	Cellulose - 90% Other - 10%
Lab ID #: 110458C - 80 Cust. #: AE230759-037B Material: Partition Wall Location: Gymnasium Appearance: brown, fibrous, homogenous Layer: 1 of 1	Asbestos Present: NO No Asbestos Observed	Cellulose - 90% Other - 10%
Lab ID #: 110458C - 81 Cust. #: AE230759-038A Material: Partition Wall, Wall Paper Location: Gymnasium Appearance: white, fibrous, nonhomogenous Layer: 1 of 1	Asbestos Present: NO No Asbestos Observed	Cellulose - 65% Other - 35%

For Layered Samples, each component will be analyzed and reported separately.

A handwritten signature in black ink, appearing to read "Robert T. Letarte Jr.".

Robert T. Letarte Jr., Laboratory Director

Test Method EPA 40 CFR - Part 763 and/or EPA 600/R-93/116 was used to analyze the above samples. Matrix interference and/or resolution limits may yield false/negative results in certain circumstances. Suspect floor tiles containing <1% should be tested with SEM or TEM. This certificate of analysis relates only to the samples as submitted and to insure the integrity of the results, may only be reproduced in full. This certificate must not be used by the customer to claim product certification, approval, or endorsement by NVLAP, NIST, or any agency of the Federal Government. Liability limited to cost of analysis. *= Corrected sample description as requested by client.



Amendment to Certificate of Laboratory Analysis 110458

Test Method, Polarized Light Microscopy (PLM)

Project: Levey Middle School

Project #: AE230759



Report To:

Ms. Tiffany Fell
Arch Environmental Group
37720 Interchange Drive
Farmington Hills, MI 48335

ARI Report # 24-110458C

Date Collected: 04/29/24

Date Received: 04/30/24

Date Analyzed: 4/30-5/1/24

Date Reported: 05/01/24

Sample Information	Asbestos Type/Percent	Non-Asbestos Material
Lab ID #: 110458C - 82 Cust. #: AE230759-038B Material: Partition Wall, Wall Paper Location: Gymnasium Appearance: white, fibrous, nonhomogenous Layer: 1 of 1	Asbestos Present: NO No Asbestos Observed	Cellulose - 65% Other - 35%
Lab ID #: 110458C - 83 Cust. #: AE230759-039A Material: Cove Base, 4, Brown Location: Boy's Locker Room Appearance: brown, nonfibrous, homogenous Layer: 1 of 2	Asbestos Present: NO No Asbestos Observed	Other - 100%
Lab ID #: 110458C - 83a Cust. #: AE230759-039A Material: Adhesive Location: Boy's Locker Room Appearance: yellow, nonfibrous, homogenous Layer: 2 of 2	Asbestos Present: NO No Asbestos Observed	Other - 100%

For Layered Samples, each component will be analyzed and reported separately.

A handwritten signature in black ink, appearing to read "Robert T. Letarte Jr.".

Robert T. Letarte Jr., Laboratory Director

Test Method EPA 40 CFR - Part 763 and/or EPA 600/R-93/116 was used to analyze the above samples. Matrix interference and/or resolution limits may yield false/negative results in certain circumstances. Suspect floor tiles containing <1% should be tested with SEM or TEM. This certificate of analysis relates only to the samples as submitted and to insure the integrity of the results, may only be reproduced in full. This certificate must not be used by the customer to claim product certification, approval, or endorsement by NVLAP, NIST, or any agency of the Federal Government. Liability limited to cost of analysis. *= Corrected sample description as requested by client.



Amendment to Certificate of Laboratory Analysis 110458

Test Method, Polarized Light Microscopy (PLM)

Project: Levey Middle School

Project #: AE230759



Report To:

Ms. Tiffany Fell
Arch Environmental Group
37720 Interchange Drive
Farmington Hills, MI 48335

ARI Report # 24-110458C

Date Collected: 04/29/24

Date Received: 04/30/24

Date Analyzed: 4/30-5/1/24

Date Reported: 05/01/24

Sample Information	Asbestos Type/Percent	Non-Asbestos Material
Lab ID #: 110458C - 84 Cust. #: AE230759-039B Material: Cove Base, 4, Brown Location: Boy's Locker Room Appearance: brown,nonfibrous,homogenous Layer: 1 of 2	Asbestos Present: NO No Asbestos Observed	Other - 100%
Lab ID #: 110458C - 84a Cust. #: AE230759-039B Material: Adhesive Location: Boy's Locker Room Appearance: yellow,nonfibrous,homogenous Layer: 2 of 2	Asbestos Present: NO No Asbestos Observed	Other - 100%
Lab ID #: 110458C - 85 Cust. #: AE230759-040A Material: Floor Tile, 12x12, White w/ Blue Location: Cafeteria Appearance: white,nonfibrous,homogenous Layer: 1 of 2	Asbestos Present: NO No Asbestos Observed	Other - 100%

For Layered Samples, each component will be analyzed and reported separately.

A handwritten signature in black ink, appearing to read "Robert T. Letarte Jr.".

Robert T. Letarte Jr., Laboratory Director

Test Method EPA 40 CFR - Part 763 and/or EPA 600/R-93/116 was used to analyze the above samples. Matrix interference and/or resolution limits may yield false/negative results in certain circumstances. Suspect floor tiles containing <1% should be tested with SEM or TEM. This certificate of analysis relates only to the samples as submitted and to insure the integrity of the results, may only be reproduced in full. This certificate must not be used by the customer to claim product certification, approval, or endorsement by NVLAP, NIST, or any agency of the Federal Government. Liability limited to cost of analysis. *= Corrected sample description as requested by client.



Admendment to Certificate of Laboratory Analysis 110458

Test Method, Polarized Light Microscopy (PLM)

Project: Levey Middle School

Project #: AE230759



Report To:

Ms. Tiffany Fell
Arch Environmental Group
37720 Interchange Drive
Farmington Hills, MI 48335

ARI Report # 24-110458C

Date Collected: 04/29/24

Date Received: 04/30/24

Date Analyzed: 4/30-5/1/24

Date Reported: 05/01/24

Sample Information	Asbestos Type/Percent	Non-Asbestos Material
Lab ID #: 110458C - 85a Cust. #: AE230759-040A Material: Mastic Location: Cafeteria Appearance: black,nonfibrous,homogenous Layer: 2 of 2	Asbestos Present: NO No Asbestos Observed	Cellulose - 1% Other - 99%
Lab ID #: 110458C - 86 Cust. #: AE230759-040B Material: Floor Tile, 12x12, White w/ Blue Location: Cafeteria-Storage Appearance: white,nonfibrous,homogenous Layer: 1 of 2	Asbestos Present: NO No Asbestos Observed	Other - 100%
Lab ID #: 110458C - 86a Cust. #: AE230759-040B Material: Mastic Location: Cafeteria-Storage Appearance: black,nonfibrous,homogenous Layer: 2 of 2	Asbestos Present: NO No Asbestos Observed	Other - 100%

For Layered Samples, each component will be analyzed and reported separately.

A handwritten signature in black ink, appearing to read "Robert T. Letarte Jr.".

Robert T. Letarte Jr., Laboratory Director

Test Method EPA 40 CFR - Part 763 and/or EPA 600/R-93/116 was used to analyze the above samples. Matrix interference and/or resolution limits may yield false/negative results in certain circumstances. Suspect floor tiles containing <1% should be tested with SEM or TEM. This certificate of analysis relates only to the samples as submitted and to insure the integrity of the results, may only be reproduced in full. This certificate must not be used by the customer to claim product certification, approval, or endorsement by NVLAP, NIST, or any agency of the Federal Government. Liability limited to cost of analysis. *= Corrected sample description as requested by client.



Admendment to Certificate of Laboratory Analysis 110458

Test Method, Polarized Light Microscopy (PLM)

Project: Levey Middle School

Project #: AE230759



Report To:

Ms. Tiffany Fell
Arch Environmental Group
37720 Interchange Drive
Farmington Hills, MI 48335

ARI Report # 24-110458C

Date Collected: 04/29/24

Date Received: 04/30/24

Date Analyzed: 4/30-5/1/24

Date Reported: 05/01/24

Sample Information	Asbestos Type/Percent	Non-Asbestos Material
Lab ID #: 110458C - 87 Cust. #: AE230759-041A Material: Lay-In Ceiling Tile, 2x2, Drywall Location: Serving Area/Kitchen Appearance: white, fibrous, nonhomogenous Layer: 1 of 1	Asbestos Present: NO No Asbestos Observed	Cellulose - 20% Fiberglass - 2% Other - 78%
Lab ID #: 110458C - 88 Cust. #: AE230759-041B Material: Lay-In Ceiling Tile, 2x2, Drywall Location: Kitchen-Laundry Room Appearance: white, fibrous, nonhomogenous Layer: 1 of 1	Asbestos Present: NO No Asbestos Observed	Cellulose - 20% Fiberglass - 2% Other - 78%
Lab ID #: 110458C - 89 Cust. #: AE230759-042A Material: Floor Tile, 12x12, Blue Mottled Location: Kitchen-Food Storage Appearance: white, nonfibrous, homogenous Layer: 1 of 2	Asbestos Present: NO No Asbestos Observed	Other - 100%

For Layered Samples, each component will be analyzed and reported separately.

A handwritten signature in black ink, appearing to read "Robert T. Letarte Jr.".

Robert T. Letarte Jr., Laboratory Director

Test Method EPA 40 CFR - Part 763 and/or EPA 600/R-93/116 was used to analyze the above samples. Matrix interference and/or resolution limits may yield false/negative results in certain circumstances. Suspect floor tiles containing <1% should be tested with SEM or TEM. This certificate of analysis relates only to the samples as submitted and to insure the integrity of the results, may only be reproduced in full. This certificate must not be used by the customer to claim product certification, approval, or endorsement by NVLAP, NIST, or any agency of the Federal Government. Liability limited to cost of analysis. *= Corrected sample description as requested by client.



Amendment to Certificate of Laboratory Analysis 110458

Test Method, Polarized Light Microscopy (PLM)

Project: Levey Middle School

Project #: AE230759



Report To:

Ms. Tiffany Fell
Arch Environmental Group
37720 Interchange Drive
Farmington Hills, MI 48335

ARI Report # 24-110458C

Date Collected: 04/29/24

Date Received: 04/30/24

Date Analyzed: 4/30-5/1/24

Date Reported: 05/01/24

Sample Information	Asbestos Type/Percent	Non-Asbestos Material
Lab ID #: 110458C - 89a Cust. #: AE230759-042A Material: Mastic Location: Kitchen-Food Storage Appearance: black,nonfibrous,homogenous Layer: 2 of 2	Asbestos Present: NO No Asbestos Observed	Cellulose - 1% Other - 99%
Lab ID #: 110458C - 90 Cust. #: AE230759-042B Material: Floor Tile, 12x12, Blue Mottled Location: Kitchen-Food Storage Appearance: white,nonfibrous,homogenous Layer: 1 of 2	Asbestos Present: NO No Asbestos Observed	Other - 100%
Lab ID #: 110458C - 90a Cust. #: AE230759-042B Material: Mastic Location: Kitchen-Food Storage Appearance: black,nonfibrous,homogenous Layer: 2 of 2	Asbestos Present: NO No Asbestos Observed	Cellulose - 1% Other - 99%

For Layered Samples, each component will be analyzed and reported separately.

A handwritten signature in black ink, appearing to read "Robert T. Letarte Jr.".

Robert T. Letarte Jr., Laboratory Director

Test Method EPA 40 CFR - Part 763 and/or EPA 600/R-93/116 was used to analyze the above samples. Matrix interference and/or resolution limits may yield false/negative results in certain circumstances. Suspect floor tiles containing <1% should be tested with SEM or TEM. This certificate of analysis relates only to the samples as submitted and to insure the integrity of the results, may only be reproduced in full. This certificate must not be used by the customer to claim product certification, approval, or endorsement by NVLAP, NIST, or any agency of the Federal Government. Liability limited to cost of analysis. *= Corrected sample description as requested by client.



Amendment to Certificate of Laboratory Analysis 110458

Test Method, Polarized Light Microscopy (PLM)

Project: Levey Middle School

Project #: AE230759



Report To:

Ms. Tiffany Fell
Arch Environmental Group
37720 Interchange Drive
Farmington Hills, MI 48335

ARI Report # 24-110458C

Date Collected: 04/29/24

Date Received: 04/30/24

Date Analyzed: 4/30-5/1/24

Date Reported: 05/01/24

Sample Information

Asbestos Type/Percent

Non-Asbestos Material

Lab ID #: 110458C - *91
Cust. #: AE230759-043A
Material: Floor Tile, 9x9, Red
Location: Room 132-Practice Room 2
Appearance: red, fibrous, homogenous
Layer: 1 of 2

Asbestos Present: **YES**
Chrysotile - 10%

Other - 90%

Lab ID #: 110458C - 91a
Cust. #: AE230759-043A
Material: Mastic
Location: Room 132-Practice Room 2
Appearance: black, nonfibrous, homogenous
Layer: 2 of 2

Asbestos Present: **NO**
No Asbestos Observed

Other - 100%

Lab ID #: 110458C - *92
Cust. #: AE230759-043B
Material: Floor Tile, 9x9, Red
Location: Room 132-Storage B
Appearance:
Layer: 1 of 2

Asbestos Present:

NOT ANALYZED

For Layered Samples, each component will be analyzed and reported separately.

A handwritten signature in black ink, appearing to read "Robert T. Letarte Jr.".

Robert T. Letarte Jr., Laboratory Director

Test Method EPA 40 CFR - Part 763 and/or EPA 600/R-93/116 was used to analyze the above samples. Matrix interference and/or resolution limits may yield false/negative results in certain circumstances. Suspect floor tiles containing <1% should be tested with SEM or TEM. This certificate of analysis relates only to the samples as submitted and to insure the integrity of the results, may only be reproduced in full. This certificate must not be used by the customer to claim product certification, approval, or endorsement by NVLAP, NIST, or any agency of the Federal Government. Liability limited to cost of analysis. *= Corrected sample description as requested by client.



Amendment to Certificate of Laboratory Analysis 110458

Test Method, Polarized Light Microscopy (PLM)

Project: Levey Middle School

Project #: AE230759



Report To:

Ms. Tiffany Fell
Arch Environmental Group
37720 Interchange Drive
Farmington Hills, MI 48335

ARI Report # 24-110458C

Date Collected: 04/29/24

Date Received: 04/30/24

Date Analyzed: 4/30-5/1/24

Date Reported: 05/01/24

Sample Information

Asbestos Type/Percent

Non-Asbestos Material

Lab ID #: 110458C - 92a
Cust. #: AE230759-043B
Material: Mastic
Location: Room 132-Storage B
Appearance: black, nonfibrous, homogenous
Layer: 2 of 2

Asbestos Present: **NO**
No Asbestos Observed

Cellulose - 1%
Other - 99%

Lab ID #:
Cust. #:
Material:
Location:
Appearance:
Layer: of

Asbestos Present:

Lab ID #:
Cust. #:
Material:
Location:
Appearance:
Layer: of

Asbestos Present:

For Layered Samples, each component will be analyzed and reported separately.

A handwritten signature in black ink, appearing to read "Robert T. Letarte Jr.".

Robert T. Letarte Jr., Laboratory Director

Test Method EPA 40 CFR - Part 763 and/or EPA 600/R-93/116 was used to analyze the above samples. Matrix interference and/or resolution limits may yield false/negative results in certain circumstances. Suspect floor tiles containing <1% should be tested with SEM or TEM. This certificate of analysis relates only to the samples as submitted and to insure the integrity of the results, may only be reproduced in full. This certificate must not be used by the customer to claim product certification, approval, or endorsement by NVLAP, NIST, or any agency of the Federal Government. Liability limited to cost of analysis. *= Corrected sample description as requested by client.





APEX Research, Inc.

7717 Kensington Ct., Brighton, MI 48116 Phone: (734) 449 - 9990, Fax (734) 449 - 9991 www.ApexMI.com

Company: Arch Environmental Group, Inc.

Customer Name: _____

Address: 37720 Interchange Drive

City, St., Zip: Farmington Hills, MI 48335

Phone: (248) 426-0165 Fax: (248) 427-0305

Date of Survey: ~~4/22/24~~ 4/29/2024

Project Name: Level Middle School

Project #: AE230759

Contact Person: Tiffany Fell

Email: lab3@archenvgroup.com

Turn Around Time: (circle one) **Daily Sample Reception Cutoff: 3 pm, Lead Same Day Cutoff: 10:30 am

Circle analyses required, indicate type and quantity

Same Day ☐24 Hour ☒48 Hour ☐3-5 Day ☐

Other: _____

TTP yes ☒ no ☐

If RUSH, please specify above.

***Terms & Conditions on other side

Asbestos: Bulk ☒ Air ☐ Other ☐ Point Count ☐
 Lead / Cad / Chrome: Paint ☐ Air ☐ Wipe ASTM E1792? circle YES or NO ☐
 Mold: Bulk ☐ Air ☐ Tape ☐ Other ☐
 Smoke/Soot/Char: Bulk ☐ Wipe ☐ Tape ☐ Other ☐

Lab ID	Customer ID #	Material/Location	Volume	Area	Results
AE230759-001A		Int. Door Caulk, Tan		Room 102	
	001B	"		Boiler Room	
	002A	Int. Window Caulk, Tan		Secretanl Office	
	002B	"		Boys Locker Room-office	
	003A	Int. Window Glaze, Grey		Secretanl Office	
	003B	"		Boys Locker Room-office	
	004A	Ex. Window Caulk, Int. Side, Grey		Room 102	
	004B	"		Room 128	
	005A	Vinyl Sheet Flooring, wood Pattern & Adhesive		Principals Office	
	005B	"		Assist. Principal office	
	006A	Floor Tile, 9x9, Olive & mastic		Room 113	
	006B	"		Room 121	
	007A	Acoustic Ceiling Tile, 2x2 Textured		Room 102	
	007B	"		Bookstore	

Relinquished By: Tiffany FellReceived By: KDDate: 4/29/24Time/Date: 2:14

APR 30 2024

Relinquished By: _____

Received By: _____

Date: _____

Time/Date: _____



APEX Research, Inc.

7717 Kensington Ct., Brighton, MI 48116 Phone: (734) 449 - 9990, Fax (734) 449 - 9991 www.ApexMI.com

Company: Arch Environmental Group
 Customer Name: Arch Environmental Group
 Address: 37720 Interchange Drive
 City, St., Zip: Farmington Hills, Michigan 48335
 Phone: (248) 426-0165 Fax: (248) 427-0305

Date of Survey: 4/29/2024
 Project Name: Levy Middle School
 Project #: AE230759
 Contact Person: Tiffany Fell
 Email: labs@archenvgroup.com

Turn Around Time: (circle one) ***Terms and conditions on the other side.

Same Day 24 Hour
 48 Hour 3-5 Day
 Other: _____ TTP yes / no
 Same Day cut off: 3pm Same (Test Till Positive)
 Day Lead cut off: 10:30am

Circle analyses required, indicate type and quantity

Asbestos: Bulk ☒ Air _____ Other _____ Point Count _____
 Lead / Cad / Chrome: Paint _____ Air _____ Wipe ASTM E1792? circle YES or NO
 Mold: Bulk _____ Air _____ Tape _____ Other _____
 Smoke/Soot/Char: Bulk _____ Wipe _____ Tape _____ Other _____

Lab ID	Customer ID #	Material/Location	Volume	Area	Results
AE230759-008A		Tectum Deck		Secretary Office	
	008B			Custodial Storage	
	009A	Adhesive (Gluepods) Tackboard		Secretary Office	
	009B	"		Staff Work Room	
	010A	Coverbase, 4, Tan & Adhesive		main Office	
	010B	"		Counseling - Copy Room	
	011A	Floor Tile, 12x12, Tan mottled & Mastic		Room 100	
	011B	"		Room 130	
	012A	Int. Transom Windows Glaze, Grey		Room 100	
	012B	"		Room 133	
	013A	Hard Plaster Ceiling, Smooth Finish		main office - closet A	
	013B	"		mens Restroom	
	013C	"		office by Door 10	
	013D	"		Staff Restroom	
	013E	"		Kitchen - Restroom	

Relinquished By: [Signature] Received By: KD
 Date: 4/29/24 Time/Date: 2:14 APR 30 2024

Relinquished By: _____ Received By: _____
 Date: _____ Time/Date: _____



APEX Research, Inc.

7717 Kensington Ct., Brighton, MI 48116 Phone: (734) 449 - 9990, Fax (734) 449 - 9991 www.ApexMI.com

Company: Arch Environmental Group
 Customer Name: Arch Environmental Group
 Address: 37720 Interchange Drive
 City, St., Zip: Farmington Hills, Michigan 48335
 Phone: (248) 426-0165 Fax: (248) 427-0305

Date of Survey: 4/29/2024
 Project Name: Levey Middle School
 Project #: AE230759
 Contact Person: Tiffany Fell
 Email: labs@archenvgroup.com

Turn Around Time: (circle one) ***Terms and conditions on the other side.

Same Day

24 Hour

48 Hour

3-5 Day

Other: _____

TTP yes / no

Same Day cut off: 3pm

Same

(Test Till Positive)

Day Lead cut off: 10:30am

Circle analyses required, indicate type and quantity

Asbestos: Bulk ☒ Air _____ Other _____ Point Count _____

Lead / Cad / Chrome: Paint _____ Air _____ Wipe ASTM E1792? circle YES or NO

Mold: Bulk _____ Air _____ Tape _____ Other _____

Smoke/Soot/Char: Bulk _____ Wipe _____ Tape _____ Other _____

Lab ID	Customer ID #	Material/Location	Volume	Area	Results
AE230759-014A		Sink Undercoating, Green,		work Room	
	014B	"		Teachers Room	
	015A	Carpot Adhesive, yellow,		Room 105	
	015B	"		Teachers Room	
	016A	Floor Tile, 12x12, Tan w/Brown & Mastic,		Room 101	
	016B	"		Room 118	
	017A	Drywall		Room 100-109 Hallway	
	017B	"		Room 130	
	018A	Drywall mud,		Room 100-109 Hallway	
	018B	"		Room 130	
	019A	Drywall Tape,		Room 100-109 Hallway	
	019B	"		Room 130	
	020A	Ex. Door Caulk, Int. Side, Grey,		Room 110-117 Hallway	
	020B	"		Room 130	

Relinquished By: Tiffany FellReceived By: KO 2:11

Relinquished By: _____

Received By: _____

Date: 4/29/24Time/Date: APR 30 2024

Date: _____

Time/Date: _____



APEX Research, Inc.

7717 Kensington Ct., Brighton, MI 48116 Phone: (734) 449 - 9990, Fax (734) 449 - 9991 www.ApexMI.com

Company: Arch Environmental Group
 Customer Name: Arch Environmental Group
 Address: 37720 Interchange Drive
 City, St., Zip: Farmington Hills, Michigan 48335
 Phone: (248) 426-0165 Fax: (248) 427-0305

Date of Survey: 4/29/24
 Project Name: Levee Middle School
 Project #: AE230759
 Contact Person: Tiffany Fell
 Email: labs@archenvgroup.com

Turn Around Time: (circle one) ***Terms and conditions on the other side.

Same Day

24 Hour

48 Hour

3-5 Day

Other: _____

TTP yes / no

Same Day cut off: 3pm

Same

(Test Till Positive)

Day Lead cut off: 10:30am

Circle analyses required, indicate type and quantity

Asbestos: Bulk ☒ Air _____ Other _____ Point Count _____

Lead / Cad / Chrome: Paint _____ Air _____ Wipe ASTM E1792? circle YES or NO

Mold: Bulk _____ Air _____ Tape _____ Other _____

Smoke/Soot/Char: Bulk _____ Wipe _____ Tape _____ Other _____

Lab ID	Customer ID #	Material/Location	Volume	Area	Results
AE230759-021A		Ex. Transom Window Glaze, Grey		Room 100-109 Hallway	
021B		"		Room 126-130 Hallway	
022A		Unknown Floor Tile & Mastic		Room 110	
022B		"		"	
023A		Floor Tile, 9x9, Tan & Mastic		Room 113	
023B		"		Room 127	
024A		Lab Counter-tops		Room 118	
024B		"		Room 126	
025A		Floor Tile, 9x9, Grey w/ Cream & Mastic		Room 118-119 Workroom	
025B		"		Room 132-Storage Rm	
026A		Sink undercoating, Black		Room 122	
026B		"		Room 126	
027A		Sink undercoating, white		Room 130	
027B		"		Room 134	

RECEIVED

Relinquished By: Tiffany Fell

Received By: KD

Date: 4/29/24

Time/Date: 2:14

APR 30 2024

Relinquished By: _____

Received By: _____

Date: _____

Time/Date: _____

**APEX Research, Inc.**

7717 Kensington Ct., Brighton, MI 48116 Phone: (734) 449 - 9990, Fax (734) 449 - 9991 www.ApexMI.com

Company: Arch Environmental Group
Customer Name: Arch Environmental Group
Address: 37720 Interchange Drive
City, St., Zip: Farmington Hills, Michigan 48335
Phone: (248) 426-0165 Fax: (248) 427-0305

Date of Survey: 4/29/24
Project Name: Leveymiddle School
Project #: AE230759
Contact Person: Tiffany Fell
Email: labs@archenvgroup.com

Turn Around Time: (circle one) ***Terms and conditions on the other side.

Same Day

24 Hour

48 Hour

3-5 Day

Other: _____

TTP yes / no

Same Day cut off: 3pm

Same

(Test Till Positive)

Day Lead cut off: 10:30am

Circle analyses required, indicate type and quantity

Asbestos: Bulk ☒ Air _____ Other _____ Point Count _____

Lead / Cad / Chrome: Paint _____ Air _____ Wipe ASTM E1792? circle YES or NO

Mold: Bulk _____ Air _____ Tape _____ Other _____

Smoke/Soot/Char: Bulk _____ Wipe _____ Tape _____ Other _____

Lab ID	Customer ID #	Material/Location	Volume	Area	Results
AE230	759-0281A	Tectum Wall Panels	Upper Mech. Room near Exit	Door 116	
	0281B	"	"	"	
	0291A	Wall Tile, 12x12, White & Grout	Room 131 Vocal		
	0291B	"	"	"	
	0301A	Floor Tile, 12x12, Tan w/Brown Streaks & Mastic	Room 131 Vocal	Hall way	
	0301B	"	Room 131 Vocal	Room A	
	0311A	Floor Tile, 9x9, Brown & Mastic	Room 131 Vocal	Storage	
	0311B	"	"	"	
	0321A	Straight pipe Insulation, Old Fiberglass	Room 129		
	0321B	"	Room 130 - Storage	A	
	0321C	"	Upper Mech. Room near Exit	Door 116	
	0331A	Packed pipe Fitting Insulation on Old Fiberglass	Room 129		
	0331B	"	Room 130 - Storage	A	
	0331C	"	Upper Mech. Room near	Exit Door 116	

Relinquished By: Tiffany FellReceived By: 10

RECEIVED

Date: 4/29/24Time/Date: 2:14

APR 30 2024

Relinquished By: _____

Received By: _____

Date: _____

Time/Date: _____



APEX Research, Inc.

7717 Kensington Ct., Brighton, MI 48116 Phone: (734) 449 - 9990, Fax (734) 449 - 9991 www.ApexMI.com

Company: Arch Environmental Group
Customer Name: Arch Environmental Group
Address: 37720 Interchange Drive
City, St., Zip: Farmington Hills, Michigan 48335
Phone: (248) 426-0165 Fax: (248) 427-0305

Date of Survey: 4/29/24
Project Name: Levey Middle School
Project #: AE230759
Contact Person: Tiffany Fell
Email: labs@archenvgroup.com

Turn Around Time: (circle one) 24 Hour ***Terms and conditions on the other side.

Same Day

48 Hour

Other:

Same Day cut off: 3pm
Day Lead cut off: 10:30am

Same TTP yes / no
(Test Till Positive)

Circle analyses required, indicate type and quantity

Asbestos: Bulk ☒ Air ☐ Other ☐ Point Count ☐
Lead / Cad / Chrome: Paint ☐ Air ☐ Wipe ASTM E1792? circle YES or NO
Mold: Bulk ☐ Air ☐ Tape ☐ Other ☐
Smoke/Soot/Char: Bulk ☐ Wipe ☐ Tape ☐ Other ☐

Lab ID	Customer ID #	Material/Location	Volume	Area	Results
AE230759-034A		Hard Plaster Ceiling, Rough Texture, Finish		Brown coat	Room 130-Storage A
	034B	"			Room 130-Storage B
	034C	"			Upper Mech. Room near Exit
	035A	HVAC Vibration Dampener, white cloth			Upper Mech. Room near Exit Door 10
	035B	"			"
	036A	Tectum wall Panels, Barrier paper			Upper mech. Room near Exit
	036B	"			" Door 10
	037A	Partition wall			Gymnasium
	037B	"			"
	038A	Partition wall, wall paper			"
	038B	"			"
	039A	Cauebase, 4, Brown Adhesive			Boys Locker Room
	039B	"			"
	040A	Floor Tile, 12X12, white w/Blue & mastic			Cafeteria
	040B	"			Cafeteria - Storage

Relinquished By: Tiffany Fell

Date: 4/29/24

Received By: [Signature]

Time/Date: 2:14 APR 30 2024

Relinquished By:

Date:

Received By:

Time/Date:



APEX Research, Inc.

7717 Kensington Ct., Brighton, MI 48116 Phone: (734) 449 - 9990, Fax (734) 449 - 9991 www.ApexMI.com

Company: Arch Environmental Group
 Customer Name: Arch Environmental Group
 Address: 37720 Interchange Drive
 City, St., Zip: Farmington Hills, Michigan 48335
 Phone: (248) 426-0165 Fax: (248) 427-0305

Date of Survey: 4/29/24
 Project Name: Levee Middle School
 Project #: AE23 0759
 Contact Person: Tiffany Fell
 Email: labs@archenvgroup.com

Turn Around Time: (circle one) 24 Hour ***Terms and conditions on the other side.

Same Day

48 Hour

Other: _____

Same Day cut off: 3pm

Day Lead cut off: 10:30am

Same

TTP yes / no

(Test Till Positive)

Circle analyses required, indicate type and quantity

Asbestos: Bulk ☒ Air _____ Other _____ Point Count _____

Lead / Cad / Chrome: Paint _____ Air _____ Wipe ASTM E1792? circle YES or NO

Mold: Bulk _____ Air _____ Tape _____ Other _____

Smoke/Soot/Char: Bulk _____ Wipe _____ Tape _____ Other _____

Lab ID	Customer ID #	Material/Location	Volume	Area	Results
<u>AE230759-041A</u>	<u>041A</u>	<u>Lay-in Ceiling Tile, 2x2, Drywall</u>		<u>Serving Area/Kitchen</u>	
	<u>041B</u>	<u>"</u>		<u>Kitchen - Laundry Room</u>	
	<u>042A</u>	<u>Floor Tile, 12x12, Blue mottled & Mastic</u>		<u>Kitchen - Food Storage</u>	
	<u>042B</u>	<u>"</u>		<u>"</u>	
	<u>043A</u>	<u>Floor Tile, 9x9, Red & Mastic</u>		<u>Room 132 - Practice Room</u>	<u>2</u>
	<u>043B</u>	<u>"</u>		<u>Room 132 - Storage B</u>	

Relinquished By: Tiffany Fell Received By: KD

Date: 4/29/24 Time/Date: APR 30 2024

Relinquished By: _____ Received By: _____

Date: _____ Time/Date: _____

APPENDIX E

Inspector Credentials

INSPECTOR CREDENTIALS

This appendix provides information regarding the Accredited Asbestos Inspector(s) who inspected the suspect asbestos-containing materials and collected asbestos bulk samples:

Date of Inspection: April 24-26, 2024
Building Name and Address: Glenn W. Levey Middle School
25300 West Nine Mile Road
Southfield, Michigan 48033

Name of Accredited Inspector: Ms. Tiffany Fell
State of Accreditation: Michigan
Accreditation Number: A46672
State Accreditation Expiration Date: October 21, 2024
Training Institute: Arch Environmental Group, Inc.
Training Certificate Expiration Date: May 25, 2024

Signature of Accredited Inspector: _____



Name of Accredited Inspector: Mr. Jason Hayes-Sheen
State of Accreditation: Michigan
Accreditation Number: A14851
State Accreditation Expiration Date: July 24, 2024
Training Institute: ETC Training Services Group, Inc.
Training Certificate Expiration Date: July 7, 2024

Signature of Accredited Inspector: _____




Copies of current State of Michigan Accreditation Cards and training certificates are located on the following pages.

Tiffany Fell

Accredited Asbestos Inspector

State: Michigan
Accreditation Number: A46672
Accreditation Expiration Date: October 21, 2024
Training Provider: Arch Environmental Group
Training Expiration Date: May 25, 2024

Signature: _____

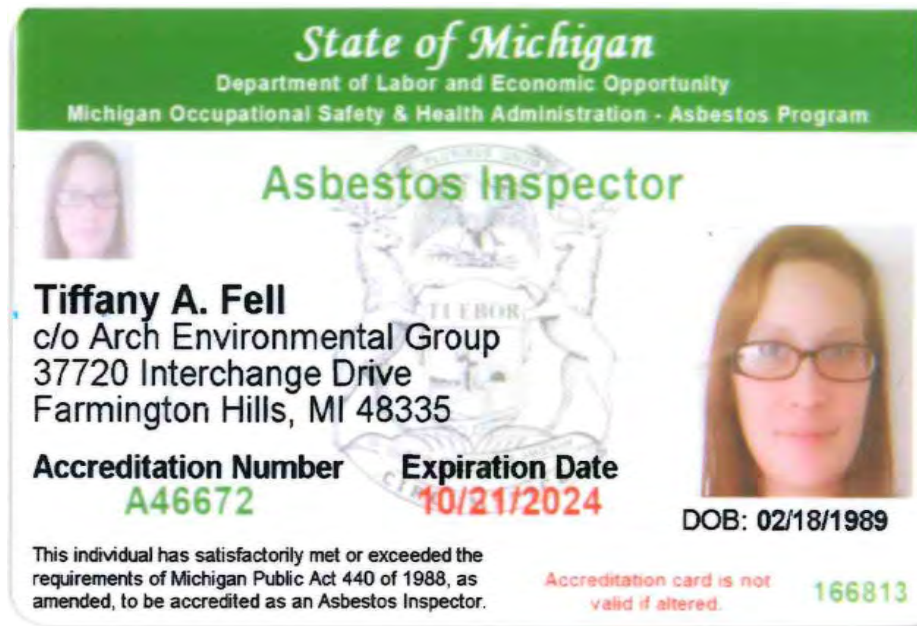

Certificate of Achievement

This certifies that

TIFFANY FELL

#xxx-xx-8678

has completed Arch Environmental Group, Inc.'s
**ASBESTOS INSPECTOR
REFRESHER COURSE**

Fulfills requirements under TSCA Title II


Compliant with 40 CFR 763 and Michigan Public Act 440 of 1988 as amended

Course Location: AEG Corporate Office

Course Date: May 25, 2023

Expiration Date: May 25, 2024

Certificate No. 23137

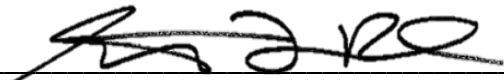

Steven L. Roach, Course Trainer



37720 Interchange Drive
Farmington Hills, MI 48335
(248) 426-0165 ph / (248) 427-0305 fx
www.archenvgroup.com

Jason Hayes-Sheen

Accredited Asbestos Inspector

State: Michigan
Accreditation Number: A14851
Accreditation Expiration Date: July 24, 2024
Training Provider: ETC Training Services Group
Training Expiration Date: July 7, 2024



Signature: _____



Certificate Number: 256715 - 33229

ETC Training Services Group

38900 W. Huron River Drive, Romulus, MI 48174-1159

(734) 955-6600

PRESENTS

Jason Hayes-Sheen

19155 Lexington, Redford, MI 48240

with certification for having successfully completed the 24 hour/3 day which meets the requirements for

Asbestos Inspector Initial Course

Complying with the requirements of MI Public Act 440 of 1988 as amended, OSHA 29 CFR 1926.1101 &
40 CFR Part 763 (AHERA) as required under Title II of the Toxic Substance Control Act (TSCA)

Course dates: Jul 05 to Jul 07, 2023

Expiration date: July 07, 2024

Flora M. Harris

Trainer

Joey Westcott

ETC President

END OF ADDENDUM