



TOMBALL INDEPENDENT SCHOOL DISTRICT
RFP #987- 25 Issued: July 28, 2025
REQUEST FOR COMPETITIVE SEALED PROPOSALS
FOR THE CONSTRUCTION OF A NEW
WEST COMPLEX AGRICULTURAL CENTER AND A NEW COMPETITION HIGH SCHOOL
SOCCER FIELD

Addendum No. 02

August 05, 2025

This Addendum contains the following:

- I. Notes From The Owner
- II. Clarification(s) and Response(s) to Questions Asked
- III. Change(s) to the RFP Document
- IV. Changes to the Drawings & Specifications – See **Arcadis Addendum 02** Enclosed.

TOMBALL INDEPENDENT SCHOOL DISTRICT
RFP #987- 25 Issued: July 28, 2025
REQUEST FOR COMPETITIVE SEALED PROPOSALS
FOR THE CONSTRUCTION OF A NEW
WEST COMPLEX AGRICULTURAL CENTER AND A NEW COMPETITION HIGH SCHOOL
SOCCER FIELD

I. Notes From The Owner

Enclosed herein as Exhibit A to this Addendum are examples of the AIA A101-2017 & A201-2017 for your review and consideration. These are drafts and intended to be examples of possible documents the selected bidder would receive for signature. The Owner reserves the right to make any lawful changes it deems necessary.

TOMBALL INDEPENDENT SCHOOL DISTRICT
RFP #987- 25 Issued: July 28, 2025
REQUEST FOR COMPETITIVE SEALED PROPOSALS
FOR THE CONSTRUCTION OF A NEW
WEST COMPLEX AGRICULTURAL CENTER AND A NEW COMPETITION HIGH SCHOOL
SOCCER FIELD

II. Clarification(s) and Question Response(s)

1. *Question:* August 7 at 1:00 references (excel spreadsheet) are due but when are the qualification packages due?

Response: All qualifications are to be submitted as part of the Competitive Sealed Proposals. A separate qualification package has not been requested nor is it required. The Competitive Sealed Proposals are due August 27th, 2025 at 2 pm as stated on Page 7 of the RFP.

2. *Question:* The drawings and specs are set up as one project but I noticed in the RFP you have a bid form for the Ag Center and a different one for the Soccer field, how do you want us to divide that up when it looks like both projects are on same land?

Response: Both facilities (i.e. scopes of work) will be executed at the same time as one project. Separate bid forms are required for the District to make financial decisions should the pricing come in different than expected.

3. *Question:* On both bid forms you have four alternates but no descriptions. In the alternates section 01 23 00 in the specs it only lists two, are there two additional alternates that will be issued at a later date? No alternates for the soccer field?

Response: All currently planned alternates are stated in the RFP & construction documents and Bidders are expected to provide a response in the order requested. The lines on the bid form are provided for your use if needed.

4. *Question:* Can the alternates and the list of subcontractors be turned in at 3:00? This is quite a bit to gather up by 2:00.

Response: Bidders will have to coordinate with their subcontractors as they see fit. The due date and time remains as stated which is 2pm on August 27th, 2025.

TOMBALL INDEPENDENT SCHOOL DISTRICT
RFP #987- 25 Issued: July 28, 2025
REQUEST FOR COMPETITIVE SEALED PROPOSALS
FOR THE CONSTRUCTION OF A NEW
WEST COMPLEX AGRICULTURAL CENTER AND A NEW COMPETITION HIGH SCHOOL
SOCCER FIELD

5. *Question:* Can you please reissue Exhibit C Unit prices form to match the Unit Prices requested in the specs? See attached.

Response: The intended unit prices are requested in the RFP & Construction documents. Bidders are expected to provide a response in the order requested. Exhibit C is provided as a framework for bidders to provide their responses. You may add as many lines as necessary.

6. *Question:* Bid Bond – do you want us to submit a bid bond for each project or one bid bond form? If you do want us to submit two separate bid bond forms, please let us know the value of each.

Response: Submit a Bid Bond for each scope of work for values shown below:

- Ag Facility: \$5.2M
- Soccer Field: \$1.1M

TOMBALL INDEPENDENT SCHOOL DISTRICT
RFP #987- 25 Issued: July 28, 2025
REQUEST FOR COMPETITIVE SEALED PROPOSALS
FOR THE CONSTRUCTION OF A NEW
WEST COMPLEX AGRICULTURAL CENTER AND A NEW COMPETITION HIGH SCHOOL
SOCCER FIELD


III. CHANGES TO THE RFP DOCUMENT

Page 6 of 65: The email for the Program Manager reads jcarey@lan-inc.com and is incorrect.
The correct email address is jdcarey@lan-inc.com.



TOMBALL INDEPENDENT SCHOOL DISTRICT
RFP #987- 25 Issued: July 28, 2025
REQUEST FOR COMPETITIVE SEALED PROPOSALS
FOR THE CONSTRUCTION OF A NEW
WEST COMPLEX AGRICULTURAL CENTER AND A NEW COMPETITION HIGH SCHOOL
SOCCER FIELD

IV. Changes to the Drawings & Specifications – Arcadis Addendum 02.

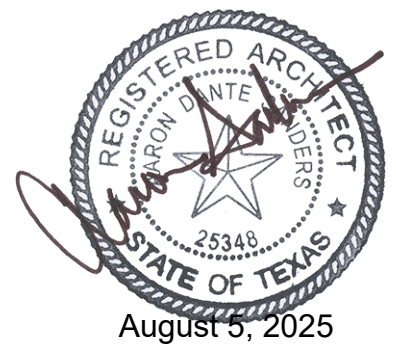

ADDENDUM NO. 02

Date of Issuance: August 5, 2025

Project: **West Complex Agricultural Center and Competition HS Soccer Field**
Tomball Independent School District

Issued by: Arcadis Inc.
P.O. Box 891209
Houston, Texas 77289
281-286-6605

Arcadis Project No.: 202414

Tomball ISD RFP No: 987-25

Prepared for: Prospective Proposers

PART A: NOTICE TO PROPOSERS:

1. Receipt of this Addendum shall be acknowledged on the Proposal Form. Failure to do so may subject Proposers to disqualification. Each proposer shall make necessary adjustments and submit his proposal with full knowledge of all modifications, clarification, and supplemental data included therein.
2. This Addendum forms part of the Contract Documents and shall be incorporated integrally therewith. Where provisions of the following supplemental data differ from those of previously issued documents, this Addendum shall govern.
3. The following Contract Documents have been issued to date delineating the Work (Project).

Contract Documents	July 28, 2025
Addendum No. 1	July 30, 2025

4. This Addendum consists of: Five (5) 8-1/2x11 written pages, fifteen (15) 8-1/2x11 pages Spec Section(s) 01 25 00 (forms only), 10 21 13.17, and 22 11 12, and nineteen (19) full-size New or Re-issued Sheets / Drawings as described in PARTS E and F below; as prepared by Arcadis Inc. Total pages: thirty-nine (39)

PART B: GENERAL PROJECT CLARIFICATIONS

"This section is to clarify general questions/comments regarding the project."

5. None

PART C: CHANGES TO PRIOR ADDENDUM

6. None

PART D: CHANGES TO THE PROJECT MANUAL

7. Front Cover
a. Change project name from "WEST AGRICULTURAL SCIENCE FACILITY" to "WEST COMPLEX AGRICULTURAL CENTER AND COMPETITION HS SOCCER FIELD".
8. Inside Cover
a. Change project name from "WEST AGRICULTURAL SCIENCE FACILITY" to "WEST COMPLEX AGRICULTURAL CENTER AND COMPETITION HS SOCCER FIELD".
9. Table of Contents
a. Change project name from "WEST AGRICULTURAL SCIENCE FACILITY" to "WEST COMPLEX AGRICULTURAL CENTER AND COMPETITION HS SOCCER FIELD".
b. Section I. Proposal Documents; Change the following:
~~Tomball Innovation Center & Related Site Work.....*~~
West Complex Agricultural Center and Competition HS Soccer Field.....1-65
c. Add Section 10 21 13.17 – Phenolic Core Toilet Compartments 1-5
10. Section AH – Indemnity and Hold Harmless Agreement
a. Change project name from "TOMBALL WEST AGRICULTURAL SCIENCE FACILITY" to "WEST COMPLEX AGRICULTURAL CENTER AND COMPETITION HS SOCCER FIELD".
11. Section AI – Waiver, Release and Indemnity Agreement
a. Change project name from "TOMBALL WEST AGRICULTURAL SCIENCE FACILITY" to "WEST COMPLEX AGRICULTURAL CENTER AND COMPETITION HS SOCCER FIELD".
12. Section AL – Certification of Project Compliance
a. Change project name from "WEST AGRICULTURAL SCIENCE FACILITY" to "WEST COMPLEX AGRICULTURAL CENTER AND COMPETITION HS SOCCER FIELD".
b. Update address to read "**19120 & 19140** Berry Point Drive"
c. Update Brief Description of Project to include "and HS Competition Soccer Field".
13. Section BB – Performance Bond Form
a. Change project name from "TOMBALL WEST AGRICULTURAL SCIENCE FACILITY" to "WEST COMPLEX AGRICULTURAL CENTER AND COMPETITION HS SOCCER FIELD".
14. Section BC – Payment Bond Form
a. Change project name from "TOMBALL WEST AGRICULTURAL SCIENCE FACILITY" to "WEST COMPLEX AGRICULTURAL CENTER AND COMPETITION HS SOCCER FIELD".

15. Section 01 23 00 – Alternates
 - a. Page 02, Part 2, Article 2.1, Paragraph A. Remove this paragraph in its entirety. There is no alternate for the base bid adjustment.
 - b. Page 02, Part 2, Article 2.1, Paragraph B. Revise as follows (note alternate number change):
 - B. ALTERNATE NO. 2-1 – CATTLE ANIMAL PENS**

The alternate shall establish the amount to be added/deducted from the Base Proposal Amount to furnish and install small animal, **wash station**, and cattle pens. Built-in arena pens and poultry pens are to be included in the base bid and are not included in this alternate.
16. Section 01 25 00 – Request for Substitution Procedures
 - a. Page 04, Part 3, Request for Substitution Form – Pre-Contract Award:

Change project name from “TOMBALL WEST AGRICULTURAL SCIENCE FACILITY” to “WEST COMPLEX AGRICULTURAL CENTER AND COMPETITION HS SOCCER FIELD”. Refer to attached for updated form.
 - b. Page 05, Part 3, Request for Substitution Form – Post-Contract Award:

Change project name from “TOMBALL WEST AGRICULTURAL SCIENCE FACILITY” to “WEST COMPLEX AGRICULTURAL CENTER AND COMPETITION HS SOCCER FIELD”. Refer to attached for updated form.(2 pages)
17. Section 07 21 00 – Thermal Insulation
 - a. Page 02, Part 2, Article 2.2 Paragraph D. Revise basis of design product to be Atlas Roofing Energy Shield **Pro** CGF Rigid Insulation.
 - b. Page 02, Part 2, Article 2.2 Paragraph D, Subparagraph 05. Revise to read “Minimum thickness: **1-1/2”**”
18. Section 10 11 23 – Tack Boards
 - a. Page 02, Part 1, Article 1.4, Paragraph A. Revise length of warranty to be 1 year in lieu of 50 years.
 - b. Page 02, Part 1, Article 1.4, Paragraph C. Revise length of warranty to be 1 year in lieu of 50 years.
 - c. Page 02, Part 2, Article 2.2, Paragraph A, Item 02, Subitem a. Change the finish to read as follows: “...~~satn~~ **dark** bronze anodized finish.”
19. Section 10 21 13.17 – Phenolic Core Toilet Compartments
 - a. Add this spec section in its entirety. (5 pages)
20. Section 22 11 12 – Domestic Water Piping – Cross-linked Polyethylene (PEX) for Institutional Facilities
 - a. Added this spec section in its entirety. (8 pages)

PART E: CHANGES TO THE DRAWINGS

21. All sheets:
 - a. Change project name from “TOMBALL WEST AGRICULTURAL SCIENCE FACILITY” to “WEST COMPLEX AGRICULTURAL CENTER AND COMPETITION HS SOCCER FIELD”
 - b. Change project address from “18530 CYPRESS HEIGHT DR. CYPRESS TX, 77473” to “19120 & 19140 BERRY POINT DR. CYPRESS TX, 77433”.

PART F: RE-ISSUED SHEETS

22. Sheet G1.00 General/Code Information
 - a. Add "CAB." to TB and "CABINET" after Tackboard in 17/G1.00 GEN – ABBREVIATIONS
23. Sheet CA1.00 COMPOSITE SITE PLAN
 - a. Add project addresses to plan east side of the driveway for Ag Complex "19120 BERRY POINT DR. CYPRESS TX, 77433" and plan west of the drive for Soccer Competition Field "19140 BERRY POINT DR. CYPRESS TX, 77433".
24. Sheet C1.03 SITE LAYOUT (SHEET 1 OF 2)
 - a. Added mow strip to west side of building.
25. C2.01 GRADING LAYOUT (SHEET 1 OF 2)
 - a. Revised grading & added contours entire site.
26. C2.02 GRADING LAYOUT (SHEET 2 OF 2)
 - a. Added contours entire site.
27. C3.01 STORM SEWER LAYOUT (SHEET 1 OF 2)
 - a. Added canopy drains to be taken to underground storm sewer at Ag Building.
 - b. Revised flowlines.
28. C3.02 STORM SEWER LAYOUT (SHEET 2 OF 2)
 - a. Added downspout drains to be taken to underground storm sewer at Fieldhouse.
 - b. Revised flowlines.
29. C4.01 WATER LINE & SANITARY SEWER LAYOUT (SHEET 1 OF 2)
 - a. Revised flowlines of sanitary sewer & slope of 6" pipe.
 - b. Added drop to manhole.
30. C4.02 WATER LINE & SANITARY SEWER LAYOUT (SHEET 1 OF 2)
 - a. Revised flowlines of sanitary sewer.
 - b. Removed drop from manhole.
 - c. Revised sanitary leaving Fieldhouse.
31. Sheet A2.01 Area 'A1' 1st Floor Plan
 - a. Added Keynote 17: "SMALL ANIMAL PEN FENCING, ALTERNATE NO.1, RE: SPECS, 6/A5.01 & 7/5.01"
 - b. Added reference to 2/A.01 for keynote 7.
 - c. Added reference to 2/A.02 for keynote 8.
 - d. Added Wall Sections 3/A6.03 & 4/A6.03 callouts.
 - e. Tagged door 1014-1
 - f. Added callout for typical small animal pen, Alternate No. 1, 2/A2.01
 - g. Added small animal gate and panel typ. For Alternate No. 1 views; 3/A2.01 & 4/A2.01.
 - h. Added F.E. to Poultry 1020.
 - i. Add "CAB." to TB for TB outside office, Tack Board Cabinet.

- 32. Sheet A2.02 Area 'B1' 1st Floor Plan
 - a. Added Keynote 17: "SMALL ANIMAL PEN FENCING, ALTERNATE NO.1, RE: SPECS, 6/A5.01 & 7/5.01"
 - b. Added reference to 2/A.01 for keynote 7.
 - c. Added reference to 2/A.02 for keynote 8.
 - d. Added callout for typical Cattle pen, Alternate No. 1, 2/A2.02
 - e. Added cattle pen gate and panel typ. For Alternate No. 1 views; 3/A2.02 & 4/A2.02.
- 33. Sheet A2.03 Schedules and Openings
 - a. Door 1014-1 material revised to H.M.
- 34. Sheet A5.01 Enlarged Restroom Plans
 - a. Show gates on small animal wash pens in 3/A5.01
 - b. Add views for gate and side panel for Small Animal Wash Alternate No. 1, 6/A5.01 & 7/A5.01
- 35. Sheet M3.01 Mechanical Enlarged Plan
 - a. Revised FCU-1 and ERV and Associated ductwork and air device layouts.
- 36. Sheet M5.01 MECHANICAL SCHEDULES
 - a. Removed EF-6 from 'FAN SCHEDULE.'
 - b. Revised supply air CFM and cooling capacity for FCU-1 on 'DX FAN COIL UNIT SCHEDULE.'
- 37. Sheet E3.01 ELECTRICAL LIGHTING ENLARGED PLAN
 - a. Removed light fixture on canopy. See the revised sheet.
- 38. Sheet E3.02 ELECTRICAL POWER ENLARGED PLANS
 - a. Removed motor switch for EF-6 per mechanical schedule changes.
- 39. Sheet E5.01 ELECTRICAL SCHEDULES
 - a. Revised Lighting Fixture Schedule.
- 40. Sheet E5.02 ELECTRICAL PANEL SCHEDULES
 - a. Revised Panel LRR from 1 section to a 2-section panel.
 - b. MCB and BUS in Panel HRR were increased.
 - c. Revised breaker size in Panel DPHA. See the revised sheet.

PART G: NEW ISSUED SHEETS

- 41. NONE

END OF ADDENDUM NO. 02

PART 3 – REQUEST FOR SUBSTITUTION FORMS

REQUEST FOR SUBSTITUTION FORM – PRE-CONTRACT AWARD

Project Name: West Complex Agricultural Center and Competition HS Soccer Field
Arcadis Inc. Project No.: 202414

We hereby submit for your consideration this Request for Substitution for the following product, material and / or equipment included in the Contract Documents for the above Project:

Specification Section: _____ Specific Paragraph (as applicable): _____

Specification Name: _____

Specified Manufacturer: _____ Model No.: _____

Proposed Manufacturer: _____ Model No.: _____

All attached supporting documentation is confirmed to be complete and accurate, and in accordance with the submittal requirements of this Section.

The undersigned certifies that the following paragraphs, unless modified by attachments, are correct:

1. The proposed substitution does not affect dimensions shown on Drawings.
2. The undersigned will pay for changes to the building design, including engineering design, detailing and construction costs caused by the requested substitution.
3. The proposed substitution will have no adverse effect on other trades, the construction schedule, or specified warranty requirements.
4. Maintenance and service parts will be readily available for the proposed substitution.

SUBMITTED BY:

Signature

Contact Phone Number

Printed Name and Title

Contact Email Address

Company Name

Company Address

City, State and Zip Code

REQUEST FOR SUBSTITUTION FORM – POST-CONTRACT AWARD

Project Name: West Complex Agricultural Center and Competition HS Soccer Field
Arcadis Inc. Project No.: 202414

We hereby submit for your consideration this Request for Substitution for the following product, material and / or equipment included in the Contract Documents for the above Project:

Specification Section: _____ Specific Paragraph (as applicable): _____

Specification Name: _____

Specified Manufacturer: _____ Model No.: _____

Proposed Manufacturer: _____ Model No.: _____

Reason for Substitution Request: _____

Associated Owner Incentive: _____

All attached supporting documentation is confirmed to be complete and accurate, and in accordance with the submittal requirements of this Section.

The undersigned certifies that the following paragraphs, unless modified by attachments, are correct:

1. The proposed substitution does not affect dimensions shown on Drawings.
2. The undersigned will pay for changes to the building design, including engineering design, detailing and construction costs caused by the requested substitution.
3. The proposed substitution will have no adverse effect on other trades, the construction schedule, or specified warranty requirements.
4. Maintenance and service parts will be readily available for the proposed substitution.

SUBMITTED BY:

Signature

Contact Phone Number

Printed Name and Title

Contact Email Address

Company Name

Company Address

City, State and Zip Code

CONTRACTOR:

Signature

Printed Name and Title

END OF SECTION



SECTION 10 21 13.17

PHENOLIC CORE TOILET COMPARTMENTS

CONDITIONS OF THE CONTRACT, TOMBALL ISD RFP, SECTIONS AA THROUGH CD AND DIVISION 1 APPLY TO THIS SECTION.

PART 1 - GENERAL

1.1 DESCRIPTION

- A. Refer to Tomball ISD RFP #987-25 – Procurement and Contracting Requirements and Division 1 – General Requirements, including Section 01 25 00 – Request for Substitution Procedures.
- B. Scope of Work:
 - 01 Provide floor-mounted overhead braced, solid phenolic toilet partitions in sizes and configurations as indicated on the Drawings.
- C. Related Work:
 - 01 Section 04 20 00 – Unit Masonry
 - 02 Section 09 21 16 – Gypsum Board Assemblies
 - 03 Section 09 30 13 – Ceramic Tiling
 - 04 Section 10 44 00 – Toilet, Bath and Laundry Accessories.

1.2 SUBMITTALS

- A. Review and comply with all provisions of Section 01 33 00 – Submittal Procedures.
- B. Product Data: Submit manufacturer's literature, product data, certifications and supporting information for all products proposed to be furnished, as necessary to demonstrate compliance with the specified requirements.
- C. Installation Instructions: Submit manufacturer's complete installation instructions, including fastening, for all products and / or assemblies proposed to be furnished.
 - 01 Installation details submitted for review shall be specific to the Work of this Contract and accurately depict interface within the assembly(s) indicated on the Drawings.
 - 02 Generic details that do not depict actual conditions shall not be acceptable.
- D. Maintenance Instructions: Submit manufacturer's complete maintenance instructions and recommendations for all products and / or assemblies proposed to be furnished.
 - 01 Include recommended cleaning products and instructions for use.
 - 02 Where applicable, provide recommended maintenance schedules and procedures.
- E. Shop Drawings: Submit complete Shop Drawings consisting of design, fabrication and erection / installation of proposed assemblies.
 - 01 Show profiles, sizes, spacing and locations of assembly components.
 - 02 Show details of shop fabrications, connections and details.
 - 03 Show details of field fabrications, connections and details.

- F. Color / Finish Samples:
- 01 Provide two (2) samples of each finish for selection by the Architect.
 - 02 Finish samples shall be provided of / on actual material; paper or digital samples shall not be accepted.
 - 03 Minimum size shall be 3" x 3" but must be large enough to convey attributes of the proposed product.
 - 04 Provide a sample of each type of hardware associated with toilet partitions.
- G. For warranties longer than one (1) year, submit a sample of the warranty proposed to be furnished.

1.3 REFERENCES

- A. ASTM International:
- 01 ASTM A240 - Standard Specification for Chromium and Chromium-Nickel Stainless Steel Plate, Sheet, and Strip for Pressure Vessels and for General Applications.
 - 02 ASTM A666 - Standard Specification for Annealed or Cold-Worked Austenitic Stainless Steel Sheet, Strip, Plate, and Flat Bar.
 - 03 ASTM A743/A743M - Standard Specification for Castings, Iron-Chromium, Iron-Chromium-Nickel, Corrosion Resistant, for General Application.
 - 04 ASTM B86 - Standard Specification for Zinc and Zinc-Aluminum (ZA) Alloy Foundry and Die Castings.
 - 05 ASTM B21 - Specification for Aluminum and Aluminum-Alloy Extruded Bars, Rods, Wire, Profiles, and Tubes.
 - 06 ASTM E84 - Standard Test Method for Surface Burning Characteristics of Building Materials.
- B. International Code Council (ICC)/American National Standards Institute (ANSI):
- 01 ICC/ANSI A117.1 - Accessible and Usable Buildings and Facilities, as applicable to toilet compartments designated as accessible.
- C. Accessibility: Requirements of Americans With Disabilities Act (ADA) and Texas Accessibility Standards (TAS).

1.4 WARRANTY

- A. Special Manufacturer's Warranty: Provide manufacturer's standard form in which manufacturer agrees to repair or replace products that fail in materials or workmanship for a minimum of three (3) years following substantial completion.

PART 2 - PRODUCTS

2.1 MANUFACTURERS

- A. Partitions and Hardware: Design is based on products / systems manufactured by Bobrick.
- B. Other Acceptable Manufacturers: The following manufacturers are acceptable provided products furnished meet or exceed all specified requirements and attributes of the design basis product / system.
- 01 ASI / Accurate partitions Corp.

02 Columbia (PSiSC)

C. All components shall be products manufactured / provided by the manufacturer.

2.2 MATERIALS - TOILET PARTITIONS

A. Design of toilet partitions is based on Bradley Sentinel Series 400 Phenolic Core Toilet Compartments.

B. All partitions shall be floor-mounted overhead-braced design; complete with all accessories required for a complete installation.

C. General:

01 Phenolic Core: Compressed cellulose impregnated with phenolic resins. Provide smooth material, without creases or ripples.

02 Zinc Aluminum Magnesium and Copper Alloy (Zamac): ASTM B86.

03 Stainless Steel Sheet: ASTM A240 or A666, 300 series.

04 Stainless Steel Castings: ASTM A743/A743M.

05 Aluminum: ASTM B221.

06 Thickness: 3/4" minimum

07 All partition hardware shall be heavy-duty brushed solid stainless steel.

08 Panels to be color-thru solid.

09 Panels to be top braced back to walls and ceiling.

D. Compartment Doors:

01 Standard toilet compartment doors shall be 26" wide.

02 Accessible 60" toilet compartment doors shall be 36" wide.

03 Thickness: 3/4" minimum

04 Hardware:

a. Provide heavy-duty brushed solid stainless-steel slide-type locks on all compartment doors.

b. Provide hook on interior of women's stalls. Add ADA stall, hook to be mounted no higher than 48" AFF.

c. Provide continuous heavy-duty stainless-steel spring return hinge.

d. Pulls to be provided on opposite side of latch.

E. Panel Finish:

01 Color as selected by Architects from manufacturer's full line of colors, textures and patterns.

02 Partition finishes shall include smooth and textured selections.

F. Toilet compartments / partition enclosures shall meet all requirements of ADA and Texas Accessibility Standards.

2.3 MATERIALS – PRIVACY SCREEN PARTITIONS

A. Design of privacy screen partitions is based on Bradley Floor to Ceiling Series 700 Phenolic Core Toilet Compartments.

B. All privacy screen partitions shall be braced with a continuous ceiling to floor stainless steel brace at front face of screen in the dimensions and arrangements indicated on the drawings.

C. General:

- 01 Phenolic Core: Compressed cellulose impregnated with phenolic resins. Provide smooth material, without creases or ripples.
- 02 Zinc Aluminum Magnesium and Copper Alloy (Zamac): ASTM B86.
- 03 Stainless Steel Sheet: ASTM A240 or A666, 300 series.
- 04 Stainless Steel Castings: ASTM A743/A743M.
- 05 Aluminum: ASTM B221.
- 06 Thickness: 3/4" minimum
- 07 Panels to be color-thru solid.

D. Panel Finish:

- 01 Color / finish as selected by Architects from manufacturer's full line of colors, textures and patterns.
- 02 Partition finishes shall include smooth and textured selections.

2.4 HARDWARE MATERIALS

- A. Hardware, Heavy Duty: Manufacturer's heavy-duty stainless-steel castings, including stainless steel tamper-resistant fasteners.
- B. Hinges: As noted in paragraph 2.2D above, with emergency access by lifting door. Mount with stainless steel through-bolts.
- C. Latch and Keeper: Surface-mounted slide latch with flat rubber-faced combination door strike and keeper, with provision for emergency access, meeting requirements for accessibility at accessible compartments.
- D. Coat Hook: Combination hook and rubber-tipped stop, sized to prevent door from hitting compartment-mounted accessories.
 - 01 Provide wall bumper where door abuts wall. Provide formed L-shaped hook without stop at outswing doors. Mount with stainless steel through-bolts.
- E. Door Pull: Standard unit on outside of inswing doors. Provide pulls on both sides of outswing doors.

2.5 FABRICATION

- A. Overhead-Braced Units: Provide manufacturer's standard corrosion-resistant supports, leveling mechanism, and anchors at pilasters to suit floor conditions.
 - 01 Provide shoes at pilasters to conceal supports and leveling mechanism.
- B. Door Size and Swings: Unless otherwise indicated:
 - 01 Provide 26-inch wide, in-swinging doors for standard toilet compartments and
 - 02 Provide 36-inch wide, out-swinging doors with a minimum 32-inch wide clear opening for compartments designated as accessible.

PART 1 - EXECUTION

3.1 INSTALLATION

- A. Install in strict accordance with manufacturer's printed instructions.

- B. Install all partitions where indicated on the Drawings, and as indicated on the Shop Drawings. Anchor all components firmly in place for a long life under hard use, and in complete accordance with the manufacturer's recommendations.
- C. Coordinate as required with other trades to provide blocking/anchoring devices to secure to wall. Anchoring devices must be compatible to wall type to ensure adequate strength.
- D. At drywall construction, treated 2X blocking shall be installed between studs and wall brackets/accessories shall be attached to blocking using 2" coated wood screws at 12" O.C. maximum spacing.
- E. Provide pliable spacers between wall and backside of wall brackets / hardware to prevent crushing of wall finish.

3.2 CLEANING AND ADJUSTING

- A. Defaced finish will not be permitted. Damaged, scratched or defective materials will be rejected, and shall be replaced with new materials.
- B. Clean surfaces free of oil and imperfections.
- C. Except for compartments for the handicapped, adjust doors to remain at a uniformly open position when unlocked.

END OF SECTION

SECTION 22 11 12

DOMESTIC WATER PIPING - CROSS-LINKED POLYETHYLENE (PEX) FOR INSTITUTIONAL FACILITIES

PART 1 - GENERAL

1.1 GENERAL REQUIREMENTS

- A. The requirements of the General Conditions and Supplementary Conditions apply to all work herein.
- B. The Basic Materials and Methods, Section 22 02 00, are included as a part of this Section as though written in full in this document.

1.2 SCOPE

- A. The scope of the work shall include the furnishing and complete installation of the piping covered by this Section, with all appurtenances, ready for the Owner's use.
- B. Include the following work in addition to items normally part of this Section:
 - 01 Pipe and pipe fittings.
 - 02 Transition fittings.
- C. The pipe, fittings, and appurtenances described herein shall be acceptable only where meeting all the requirements indicated below:
 - 01 Where acceptable to the local authority having jurisdiction (AHJ).
 - 02 Where suitable for use according to the manufacturer's recommendations and instructions.
 - 03 For domestic water distribution where system pressure is 80 psig or less and system temperature is 140 degrees F or less.
 - 04 For domestic hot and cold water piping which does not penetrate any fire-rated floors.
 - 05 For above slab (not buried) domestic hot and cold water main and branch lines in sizes 3" and smaller, excluding installations prohibited below in Article 3.3 Installation and excluding final stubouts to fixtures and equipment, which shall be Type L copper with solder joint fittings.

1.3 RELATED WORK

- A. Section 22 05 29 - Hangers and Support for Plumbing Piping and Equipment
- B. Section 22 05 48 - Vibration and Seismic Controls for Plumbing Piping
- C. Section 22 05 53 - Identification for Plumbing Piping and Equipment
- D. Section 22 07 19 - Plumbing Piping Insulation
- E. Section 22 10 00 - Plumbing Piping
- F. Section 22 11 19 - Plumbing Specialties

- G. Section 22 30 00 - Plumbing Equipment
- H. Section 22 40 00 - Plumbing Fixtures

1.4 REFERENCES

- A. ASME B16.5 - Pipe Flanges and Flanged Fittings: NPS 1/2 Through NPS 24 Metric/Inch Standard; 2025.
- B. ASTM D6394 - Standard Specification for Sulfone Plastics (SP); 2014.
- C. ASTM F876 - Standard Specification for Crosslinked Polyethylene (PEX) Tubing; 2024b.
- D. ASTM F877 - Standard Specification for Crosslinked Polyethylene (PEX) Hot- and Cold-Water Distribution Systems; 2024.
- E. ASTM F1960 - Standard Specification for Cold Expansion Fittings with PEX Reinforcing Rings for Use with Cross-Linked Polyethylene (PEX) and Polyethylene of Raised Temperature (PE-RT) Tubing; 2023b.
- F. AWWA C651 - Disinfecting Water Mains; 2023.
- G. ASTM International (ASTM):
 - 01 ASTM D2765 - Standard Test Methods for Determination of Gel Content and Swell Ratio of Crosslinked Ethylene Plastics
 - 02 ASTM E84 - Standard Test Method for Surface Burning Characteristics of Building Materials
 - 03 ASTM E119 - Standard Test Methods for Fire Tests of Building Construction and Materials
 - 04 ASTM E814 - Standard Test Method for Fire Tests of Penetration Firestop Systems
- H. American Water Works Association (AWWA):
 - 01 AWWA C904 - Cross-Linked Polyethylene (PEX) Pressure Tubing, ½ In. (13 mm) Through 3 In. (76 mm), for Water Service
- I. Canadian Standards Association (CSA)
 - 01 CAN/CSA B137.5 Crosslinked Polyethylene (PEX) Tubing Systems for Pressure Applications
- J. International Code Council (ICC)
 - 01 International Plumbing Code (IPC)
- K. International Association of Plumbing Officials (IAPMO)
 - 01 Uniform Plumbing Code (UPC)
- L. National Association of Plumbing, Heating and Cooling Contractors (NAPHCC)
 - 01 National Standard Plumbing Code (NSPC)
- M. Plastics Pipe Institute (PPI)
 - 01 PPI Technical Report TR-4/06
- N. Underwriters Laboratories (UL):
 - 01 UL 263 - Standard for Fire Tests of Building Construction and Materials
 - 02 UL 2846 - Safety Fire Test of Plastic Water Distribution Plumbing Pipe for Visible Flame and Smoke Characteristics

- O. Uponor, Inc.
 - 01 Uponor Professional Plumbing Installation Guide (UPPIG), latest edition
 - 02 Uponor Plumbing Design Assistance Manual (PDAM), latest edition

1.5 QUALITY ASSURANCE

- A. Manufacturer: For each product specified, provide components by the same manufacturer throughout.
- B. Piping shall be labeled along entire length indicating size, class, material specification, manufacturer's name and country of origin.
- C. Foreign pipe or fittings are unacceptable.
- D. All installers must be trained and certified installers by the manufacturer, each with a current certification card.

1.6 SUBMITTALS

- A. Submit under provisions of Division One.
- B. Submit product data under provisions of Division One.
- C. Include pipe materials, pipe fittings, transition fittings, supports/shields, and accessories. Provide manufacturer's catalog information, product certifications, and country of origin.

1.7 PROJECT RECORD DOCUMENTS

- A. Submit under provisions of Division One.

1.8 OPERATION AND MAINTENANCE DATA

- A. Submit under provisions of Division One.
- B. Maintenance Data: Include installation instructions, spare parts lists, exploded assembly views.

1.9 QUALIFICATIONS

- A. Manufacturer: Company specializing in manufacturing the Products specified in this section with minimum 5 years documented experience and must be a domestic manufacturer.
- B. Installer: Company specializing in performing the work of this section with minimum 5 years documented experience on projects of similar size and complexity and with documentation proving successful completion of plumbing system installation and/or training by the PEX tubing manufacturer.

1.10 REGULATORY REQUIREMENTS

- A. Perform work in accordance with plumbing and building codes having jurisdiction.

1.11 DELIVERY, STORAGE, AND HANDLING

- A. Comply with provisions of Division One.

- B. Ordering: Comply with manufacturer's ordering instructions and lead-time requirements to avoid construction delays.
- C. Delivery: Deliver materials in manufacturer's original, unopened, undamaged containers with identification labels intact.
- D. Storage and Protection: Store materials protected from exposure to harmful environmental conditions and at temperature and humidity conditions recommended by the manufacturer.
 - 01 Store PEX tubing in cartons or under cover to avoid dirt or foreign material from entering the tubing.
 - 02 Do not expose PEX tubing to direct sunlight for more than 30 days. If construction delays are encountered, cover the tubing to prevent exposure to direct sunlight.
- E. Damaged materials shall not be acceptable.
- F. Protect piping systems from entry of foreign materials by providing temporary covers, completing sections of the work, and isolating parts of completed systems. Tape will not be allowed as an acceptable end cover.

1.12 EXTRA MATERIALS

- A. Furnish under provisions of Division One.

1.13 WARRANTY

- A. Project Warranty: Refer to Conditions of the Contract for project warranty provisions.
- B. Manufacturer's Warranty: PEX-a manufacturer system warranty shall cover piping and fittings for a duration of 25 years from the date of installation. Piping system warranty shall apply to potable water distribution and water service systems constructed of pipe and fitting products sourced from the same manufacturer.

PART 2 - PRODUCTS

2.1 ACCEPTABLE MANUFACTURERS

- A. Uponor, Inc.

2.2 PEX PIPE AND FITTINGS

- A. PEX-a (Engel-Method Crosslinked Polyethylene) Piping: ASTM F876 and ASTM F877 (CAN/CSA-B137.5).
 - 01 Provide in straight lengths for all sizes 1" through 3".
 - 02 Coiled pipe is acceptable for sizes 3/4" and smaller.
- B. PEX-a Fittings: elbows, adapters, couplings, plugs, tees and multi-port tees (1/2 inch through 3 inch nominal pipe size): ASTM F1960 cold-expansion fitting manufactured from the following material types:
 - 01 Reinforcing cold-expansion rings shall be manufactured from the same source as PEX-a piping manufacturer and marked "F1960".
 - 02 UNS No. C69300 Lead-free (LF) Brass.
 - 03 20% glass-filled polysulfone as specified in ASTM D6394.
 - 04 Unreinforced polysulfone (group 01, class 1, grade 2) as specified in ASTM D6394.
 - 05 Polyphenylsulfone (group 03, class 1, grade 2) as specified in ASTM D6394.

- 06 Blend of polyphenylsulfone (55-80%) and unreinforced polysulfone (rem.) as specified in ASTM D6394.
- C. Multi-Port Tees: Multiple-outlet fitting complying with ASTM F877 (CAN/CSA B137.5); with ASTM F1960 inlets and outlets.
 - 01 Engineered polymer commercial branch multi-port tee.
 - 02 Engineered polymer commercial branch multi-port elbow.
 - 03 Engineered polymer commercial flow-through multi-port tee.

2.3 TRANSITION FITTINGS

- A. PEX-to-Metal Transition Fittings:
 - 01 Manufacturers: Provide fittings from the same manufacturer of the piping.
 - 02 Threaded Brass to PEX-a Transition: one-piece brass fitting with male or female threaded adapter and ASTM F1960 cold-expansion end, with PEX-a reinforcing cold-expansion ring.
 - 03 Brass Sweat to PEX-a Transition: one-piece brass fitting with sweat adapter and ASTM F1960 cold-expansion end, with PEX-a reinforcing cold-expansion ring.
 - 04 PEX-a to Flange Transition: two-piece brass fitting with lead-free ProPEX adapter and steel flange conforming to ASME B16.5.
- B. PEX-to-Thermoplastic Transition Fittings: CPVC to PEX-a Transition: Thermoplastic fitting with one spigot or socket end and one ASTM F1960 cold-expansion end, with PEX-a reinforcing cold-expansion ring.
- C. Provide appropriate transitions at all such locations.

2.4 VALVES

- A. Refer to Section 22 10 00 for requirements for **all** ball valves. Provide adapters/transitions accordingly.

PART 3 - EXECUTION

3.1 EXAMINATION

- A. Site Verification of Conditions: Verify that site conditions are acceptable for installation of the domestic water piping. Do not proceed with installation until unacceptable conditions are corrected.

3.2 GENERAL PRACTICES

- A. Install all materials in accordance with manufacturer's published instructions.
- B. Install piping to conserve building space and not conflict with other trades or interfere with intended use of space.
- C. Group piping whenever practical at common elevations.
- D. Install piping to allow for expansion and contraction without stressing pipe, joints, or connected equipment.
- E. Provide clearance for installation of insulation and access to valves and fittings.

- F. Provide access doors where valves and operable fittings are not exposed. Access doors shall be of approved types set in locations pre-approved by submittal to the Architect.
- G. Install valves with stems upright or horizontal, not inverted.
- H. Install ball valves for shut-off and to isolate all equipment items, distinct parts of systems, or vertical risers.
- I. Each plumbing fixture shall have a shut-off valve on each hot water and cold water supply line.
- J. Each plumbing water rough-in stub out shall be fitted with a shut off valve.
- K. Ball valves installed in insulated piping shall be fitted with extended lever operators of sufficient length to raise handle above the insulation jacket material. Where valve is used for throttling service valve handle shall be equipped with adjustable memory stop device.
- L. Provide for complete system drainage. Slope horizontal piping uniformly to low points. Providing clearly identified supplementary drain valves where faucets, hose bibbs, hydrants, or sill cocks will not suffice for this requirement.
- M. Provide water hammer arresters as indicated in Section 22 11 19.

3.3 INSTALLATION

- A. Install plumbing system according to approved shop drawings and coordination drawings.
- B. Comply with manufacturer's latest product data, including product technical bulletins, installation instructions and design drawings, including the following.
- C. Piping Installation:
 - 01 Install PEX-a Pipe Support, arms and offsets in compliance with Chapter 5 - "System Design and Layout" in the Uponor Plumbing Design Assistance Manual (PDAM).
 - 02 PEX shall not be installed in areas within five feet of UV light.
 - 03 PEX shall not be installed within 6" of any gas appliance vents.
 - 04 PEX shall not be installed within 12" of any recessed light fixture unless the piping is protected with suitable insulation or the fixture is insulation contact (I.C.) rated.
 - 05 PEX shall not be installed between a tub/shower valve and tub spout. Provide type L copper water tube for this application.
 - 06 PEX shall not be installed at connections to or within 24" of domestic water heating equipment. Provide type L copper water tube for these applications. This shall include, but not necessarily be limited to, the following:
 - a. gas and electric storage type and tankless water heaters
 - b. hot water storage and thermal expansion tanks
 - c. hot water circulating pumps
 - d. thermostatic mixing valves
 - 07 All final stub-outs to plumbing fixtures and equipment shall be Type L copper with solder joint fittings.
 - 08 Only approved and appropriate firestop materials shall be used with PEX piping.
 - 09 When transitioning from PEX to other piping materials, follow the appropriate installation instructions for that product.
 - 10 Install piping in full compliance with manufacturer's Plumbing Installation Guide.
- D. Hangers and Supports:

- 01 Horizontal PEX-a Piping Hangers: Install CTS hangers suitable for PEX-a piping in compliance with Chapter 6 - "Installation Methods" of the Uponor Plumbing Design Assistance Manual (PDAM) and local codes, with the following maximum spacing:
 - a. For IPC Jurisdictions: 3 inch and below: Maximum span, 32 inches.
 - b. For UPC Jurisdictions: 1 inch and below: Maximum span, 32 inches.
 - c. For UPC Jurisdictions: 1-1/4 inch and above: Maximum span, 48 inches.
 - d. Note: The above maximum hanger spacing requirements may be extended with the use of a continuous support channel such as Uponor PEX-a Pipe Support.
 - 02 Horizontal PEX-a Piping with PEX-a Pipe Channel: Install hangers for PEX-a piping with horizontal support channel in accordance with local jurisdiction and manufacturer's recommendations, with the following maximum spacing:
 - a. 3/4 inch and below: Maximum span, 6 feet.
 - b. 1 inch and above: Maximum span, 8 feet.
 - 03 Vertical PEX-a Piping: Support PEX-a piping with maximum spacing of 5 feet.
- E. Pipe Joint Construction: PEX-a Connections: Install per manufacturer's recommendations. Use manufacturer-recommended cold-expansion tool for ASTM F1960 connections.
 - F. Field Quality Control: Do not expose PEX piping to direct sunlight for more than 30 days. If construction delays are encountered, provide cover to portions of piping exposed to direct sunlight.

3.4 INSULATION

- A. Refer to Section 22 07 19 for related piping insulation requirements, including materials, thicknesses, and acceptable manufacturers.
- B. Provide insulation of PEX pipe and fittings as indicated below:
 - 01 Insulate all domestic hot water and hot water return piping.
 - 02 Insulate all domestic cold water piping:
 - a. Subject to freezing conditions, specifically including (but not necessarily limited to) all piping located within exterior walls and to a point no less than 8'-0" inside the building envelope.
 - b. Installed in an unconditioned space or poorly ventilated area with excessive moisture content.
 - c. In no less than 1/2" rated insulation as required per manufacturer's requirements to ensure ASTM E84 installation compliance for return air plenums.

3.5 DISINFECTION OF DOMESTIC WATER PIPING SYSTEM

- A. Provide disinfection of the domestic water piping system in accordance with local code requirements and the manufacturer's recommendations, as described below.
- B. Prior to starting work, piping system shall be complete and initially flushed clean with potable water.
- C. For hybrid systems, PEX piping shall be disinfected in accordance with AWWA C651. Use a chlorine solution of 50 parts per million (ppm) for 24 hours or 200 ppm for three hours. In no case should disinfection solution stand in the system for longer than 24 hours. Flush the system with potable water after disinfection.


3.6 TESTING OF PLUMBING PIPING SYSTEMS

- A. During the progress of the work and upon completion, tests shall be made as specified herein and as required by Authorities Having Jurisdiction, including Inspectors, Owner or Architect. The Architect or duly authorized Construction Inspector shall be notified in writing at least 2 working days prior to each test or other Specification requirement which requires action on the part of the Construction Inspector.
- B. Tests shall be conducted as part of this work and shall include all necessary instruments, equipment, apparatus, and service as required to perform the tests with qualified personnel. Submit proposed test procedures, recording forms, and test equipment for approval prior to the execution of testing.
- C. Tests shall be performed before piping of various systems have been covered or furred-in. For insulated piping systems testing shall be accomplished prior to the application of insulation.
- D. All piping systems shall be leak tested and proved absolutely tight for a period of not less than 24 hours. Tests shall be witnessed by the Architect or an authorized representative and pronounced satisfactory before pressure is removed or any water drawn off.
- E. Leaks, damage or defects discovered or resulting from test shall be repaired or replaced to a like new condition. Leaking pipe joints, or defective pipe, shall be removed and replaced with acceptable materials. Test shall be repeated after repairs are completed and shall continue until such time as the entire test period expires without the discovery of any leaks.
- F. Wherever conditions permit, each piping system shall thereafter be subjected to its normal operating pressure and temperature for a period of no less than five 5 days. During that period, it shall be kept under the most careful observation. The piping systems must demonstrate the propriety of their installation by remaining absolutely tight during this period.

3.7 COMPLETE FUNCTIONING OF WORK

- A. All work fairly implied as essential to the complete functioning of the systems shown on the Drawings and Specification shall be completed as part of the work of this Division unless specifically stated otherwise. It is the intention of the Drawings and Specification to establish the type and function of systems but not to set forth each item essential to the functioning of any system. In case of doubt as to the work intended or in the event of amplification or clarification thereof, the Contractor shall call upon the Architect for Supplementary Instructions and Drawings, etc.

END OF SECTION

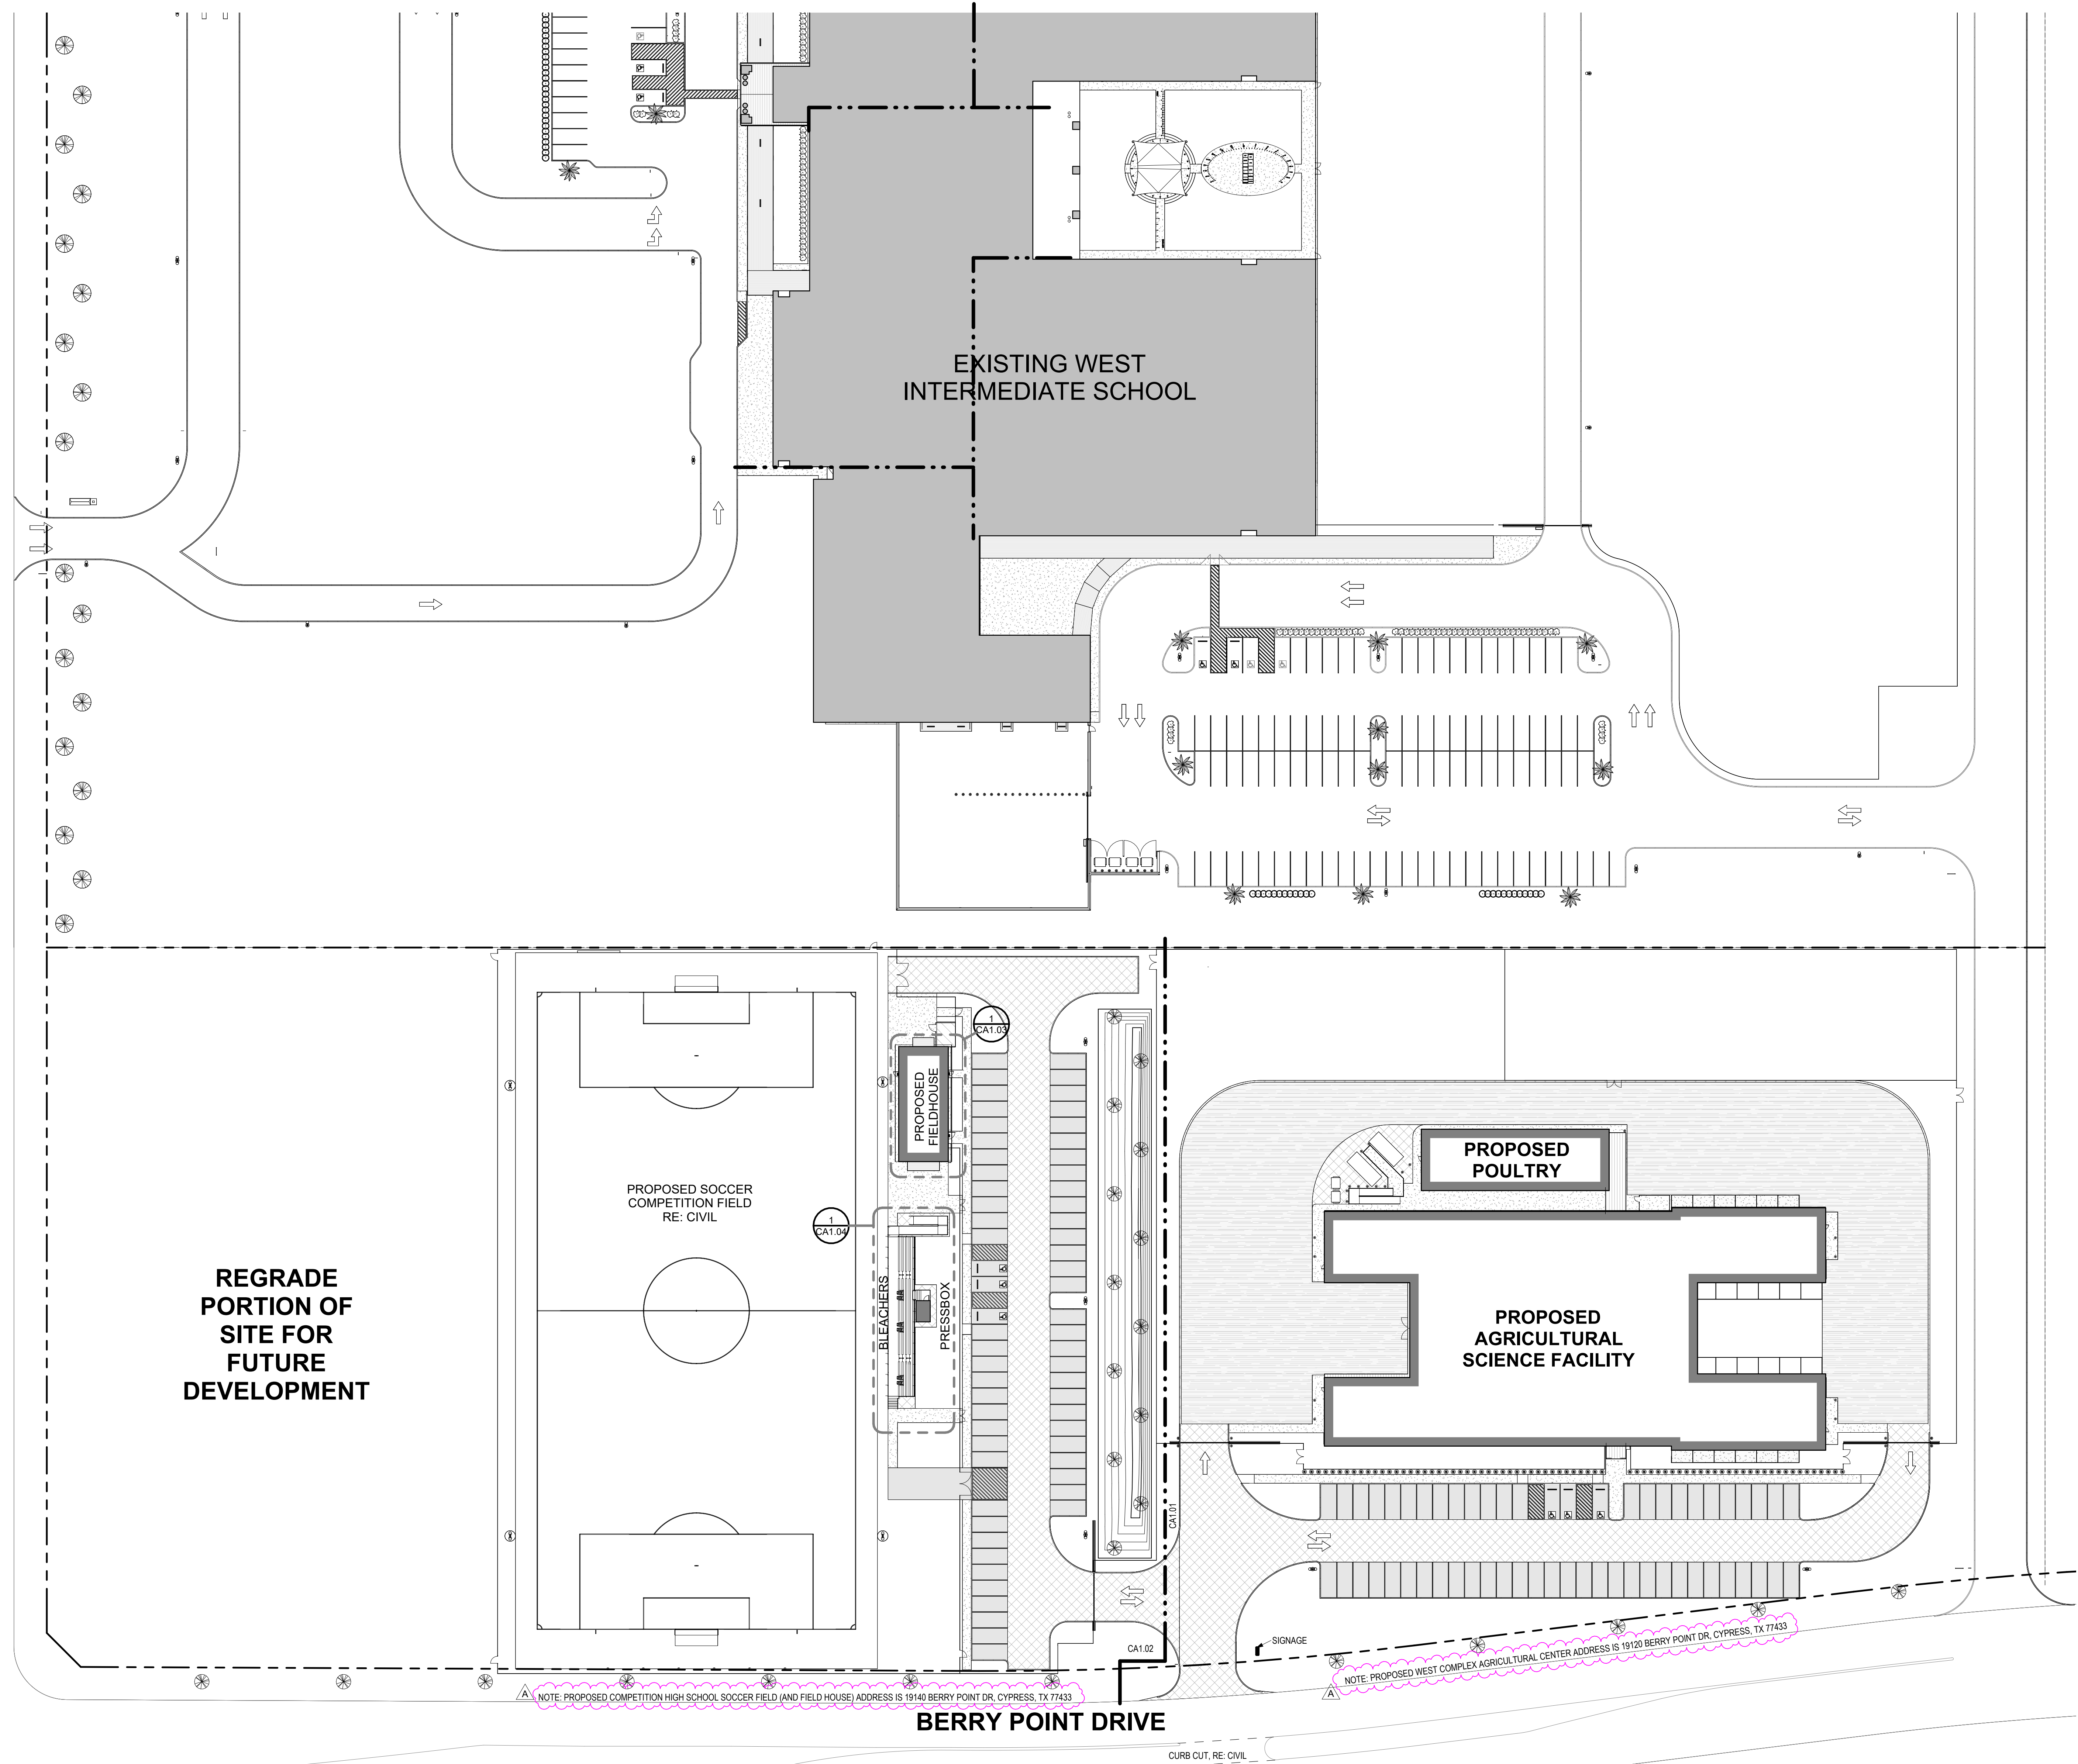


CONSULTANTS

CIVIL
Talon Engineering, LLC
1118 Wolfs Knoll
Houston, Texas 77094
Tel: 832.287.9874

STRUCTURAL
CJG Engineers
6051 North Course Dr., Suite 375
Houston, TX 77072
Tel: 713.780.3345

MEP
DBR Engineering Consultants, Inc.
9990 Richmond Avenue, Suite 300
Houston, TX 77042
Tel: 713.914.0888

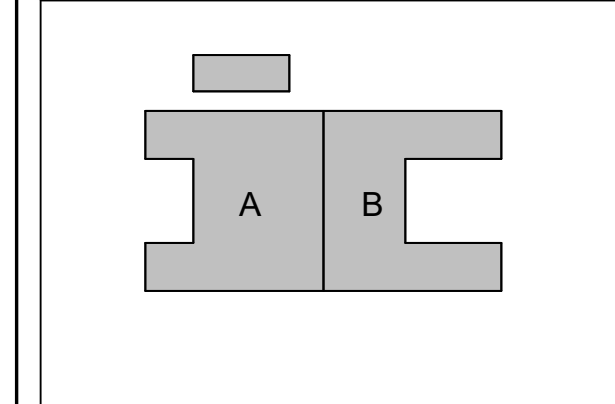

**WEST COMPLEX AGRICULTURAL
CENTER AND COMPETITION HS
SOCCER FIELD**

TOMBALL INDEPENDENT SCHOOL DISTRICT
19120 & 19140 BERRY POINT DR. CYPRESS TX, 77433

ARCADIS

ARCADIS INC.
1330 POST OAK BOULEVARD, SUITE 2250
HOUSTON, TX 77056
tel 281.286.6605, fax 713.977.4620


08/05/2025

PROJECT #:	202414
DATE:	2025-07-28
DRAWN:	BN
CHECKED:	AS
DATE	ISSUE
2025-07-28	PERMIT AND PROPOSAL
2025-08-05	ADD 02

CA1.00


COMPOSITE
SITE PLAN

ED 70.3689 ACRES
DEPENDENT SCHOOL DISTRICT
F. NO. 20140171713

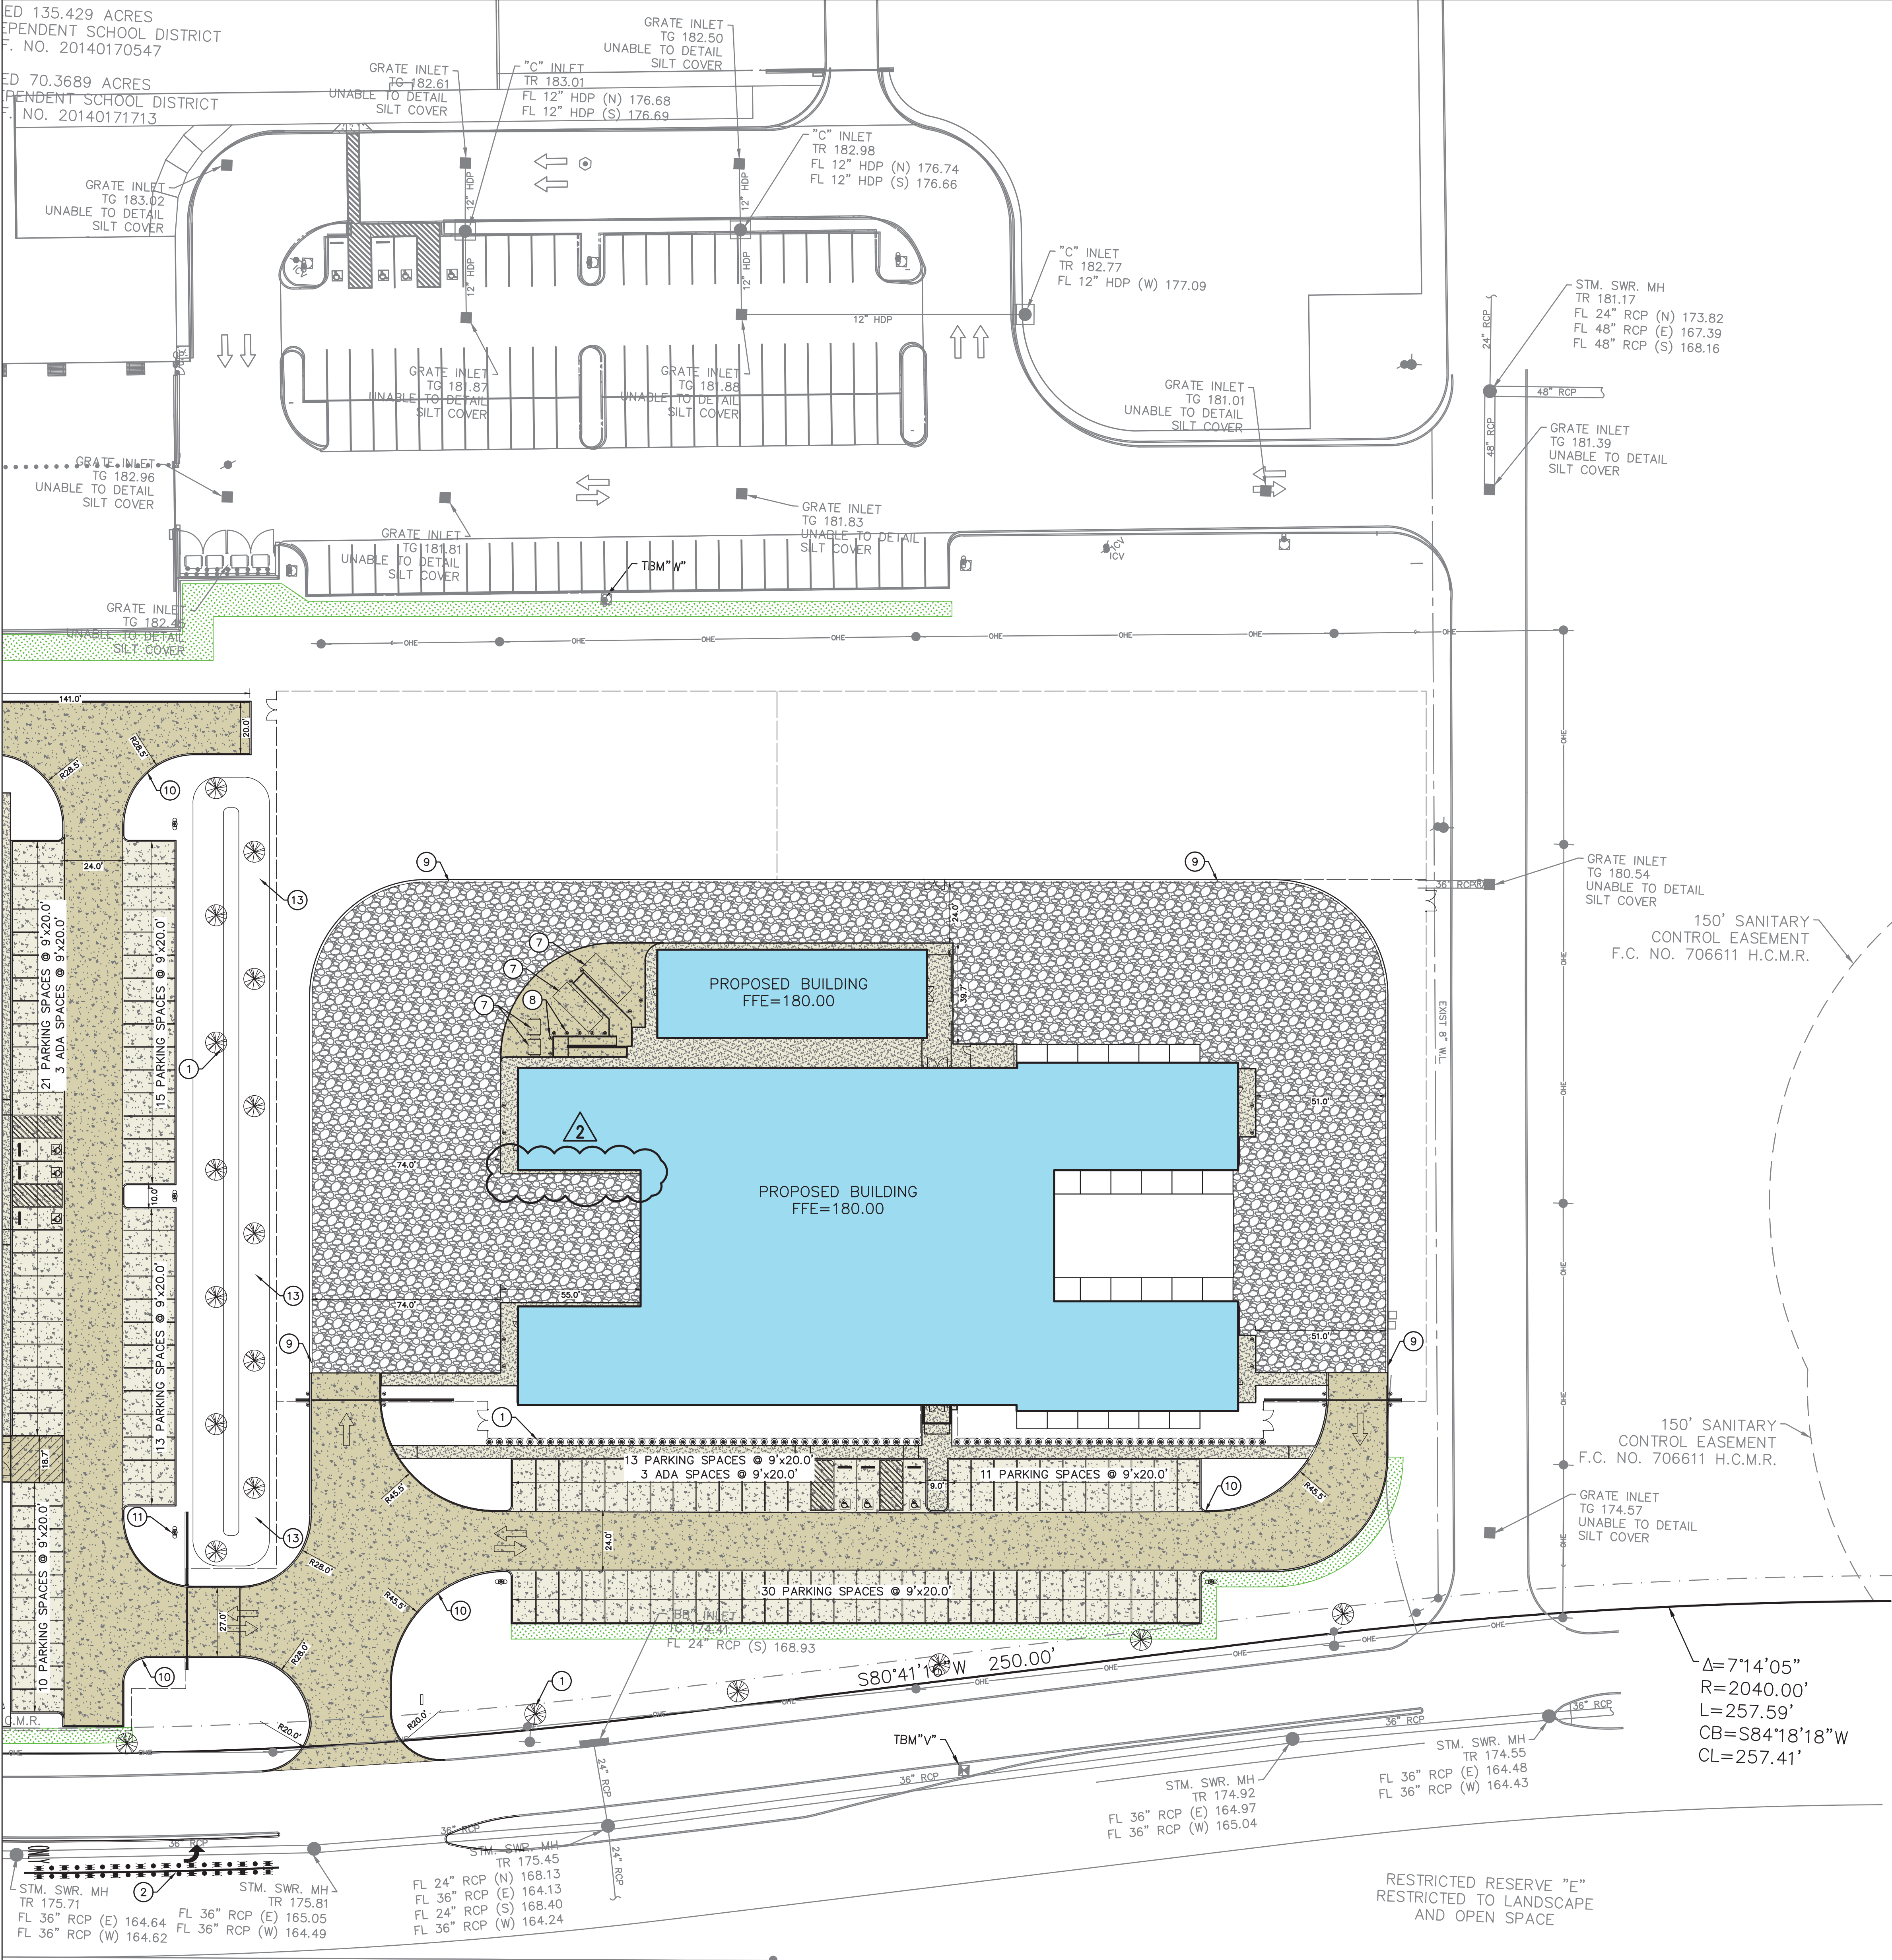

CALLED 5.53 ACRES
 JOSEPH P. MILLER
 H.C.C.F. No. K026057

CALLED 5.00 ACRES
 JAMES LONGAN JR. AND WIFE
 CHERI M. LONGAN
 H.C.C.F. No. RP-2016-269024

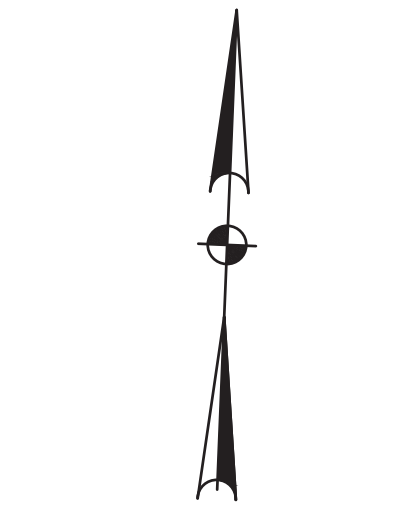

30 0 15 30

SCALE: 1" = 30'

LEGEND:

- | | |
|---|--|
|  | PROPOSED BUILDING FOOTPRINT |
|  | 7" REINFORCED
CONCRETE PAVEMENT |
|  | 5" REINFORCED
CONCRETE PAVEMENT |
|  | 4.5" REINFORCED SIDEWALK |
|  | GRAVEL AREA |
|  | AREAS TO RECEIVE SOLID SOD |
|  | NATURAL GRASS PLAYING FIELD
REFER TO DETAIL ON SHEET C7-05
GRASS SHALL BE BERMUDA TIFFWAY 419
WITH ROOT ZONE BASE |

KEYED DEMO NOTES TO SHEET:

- ① PROPOSED LANDSCAPING—REFER TO ARCHITECTURAL DRAWINGS
 - ② PROPOSED LEFT TURN LANE—REFER TO SHEET C.106
 - ③ PROPOSED STADIUM LIGHTING. REFER TO ARCHITECTURAL & ELECTRICAL DRAWINGS
 - ④ PROPOSED SCOREBOARD. REFER TO ARCHITECTURAL & ELECTRICAL DRAWINGS
 - ⑤ PROPOSED SITE FENCING & GATES (TYP.) REFER TO ARCHITECTURAL DRAWINGS.
 - ⑥ PROPOSED BLEACHERS (TYP.) REFER TO ARCHITECTURAL DRAWINGS.
 - ⑦ PROPOSED DUMPSTERS (TYP.) REFER TO ARCHITECTURAL DRAWINGS.
 - ⑧ PROPOSED BOLLARDS (TYP.) REFER TO ARCHITECTURAL DRAWINGS.
 - ⑨ PROPOSED ROLLOVER CURB (REFER TO DETAIL SHEET C7.01) ROLLER CURB TO GO AROUND ENTIRE GRAVEL AREA.
 - ⑩ PROPOSED STANDARD 6-INCH CURB (REFER TO DETAIL SHEET C7.01) ALL AREAS OUTSIDE OF THE GRAVEL AREA SHALL HAVE 6-INCH STANDARD CURB.
 - ⑪ PROPOSED SITE LIGHTING. REFER TO ARCHITECTURAL & ELECTRICAL DRAWINGS
 - ⑫ PROPOSED NATURAL GRASS SOCCER FIELD. GRASS SHALL BE BERMDUA TIFFWAY 419 WITH ROOT ZONE BASE.
- ALL SOCCER LINEWORK IS SHOWN FOR REFERENCE ONLY. TOMBALL, I.S.D. WILL PAINT THE FIELD STRIPING LAYOUT.
- REFER TO ARCHITECTURAL DRAWINGS FOR SOCCER GOALS, NETTING, & BENCH DETAILS.
- COORDINATE WITH ARCHITECTURAL DRAWINGS FOR FIELD NETTING ON THE SOUTH SIDE OF THE FIELD.
- ⑬ PROPOSED EARTHEN BERM @ 6—FEET IN HEIGHT. REFER TO GRADING SHEETS C2.01 & C2.02.

CONSULTANTS

CIVIL

Talon Engineering, LLC
1118 Wolfs Knoll
Houston, Texas 77094
Tel: 832.287.9874

STRUCTURAL

C/J Engineers
6051 North Course Dr., Suite 375
Houston, TX 77072
Tel: 713.780.3345

MEP

DBR Engineering Consultants, Inc.
9990 Richmond Avenue, Suite 300
Houston, TX 77042
Tel: 713.914.0888

**WEST COMPLEX AGRICULTURAL
CENTER AND COMPETITION HS
SOCCER FIELD**

TOMBALL INDEPENDENT SCHOOL DISTRICT
19120 & 19140 BERRY POINT DRIVE, CYPRESS, TX, 77433




ARCADIS INC.
1330 POST OAK BOULEVARD, SUITE 2250
HOUSTON, TX 77056
tel 281.286.6605, fax 713.977.4620



PROJECT #: 202414	
DATE: 2025-07-28	
DRAWN: JDK; BWR	
CHECKED: BWR	
DATE	ISSUE
2025-07-28	PERMIT AND PROPOSAL ADDENDUM 2
2025-08-05	

C1.03


SITE LAYOUT (SHEET 1 OF 2)

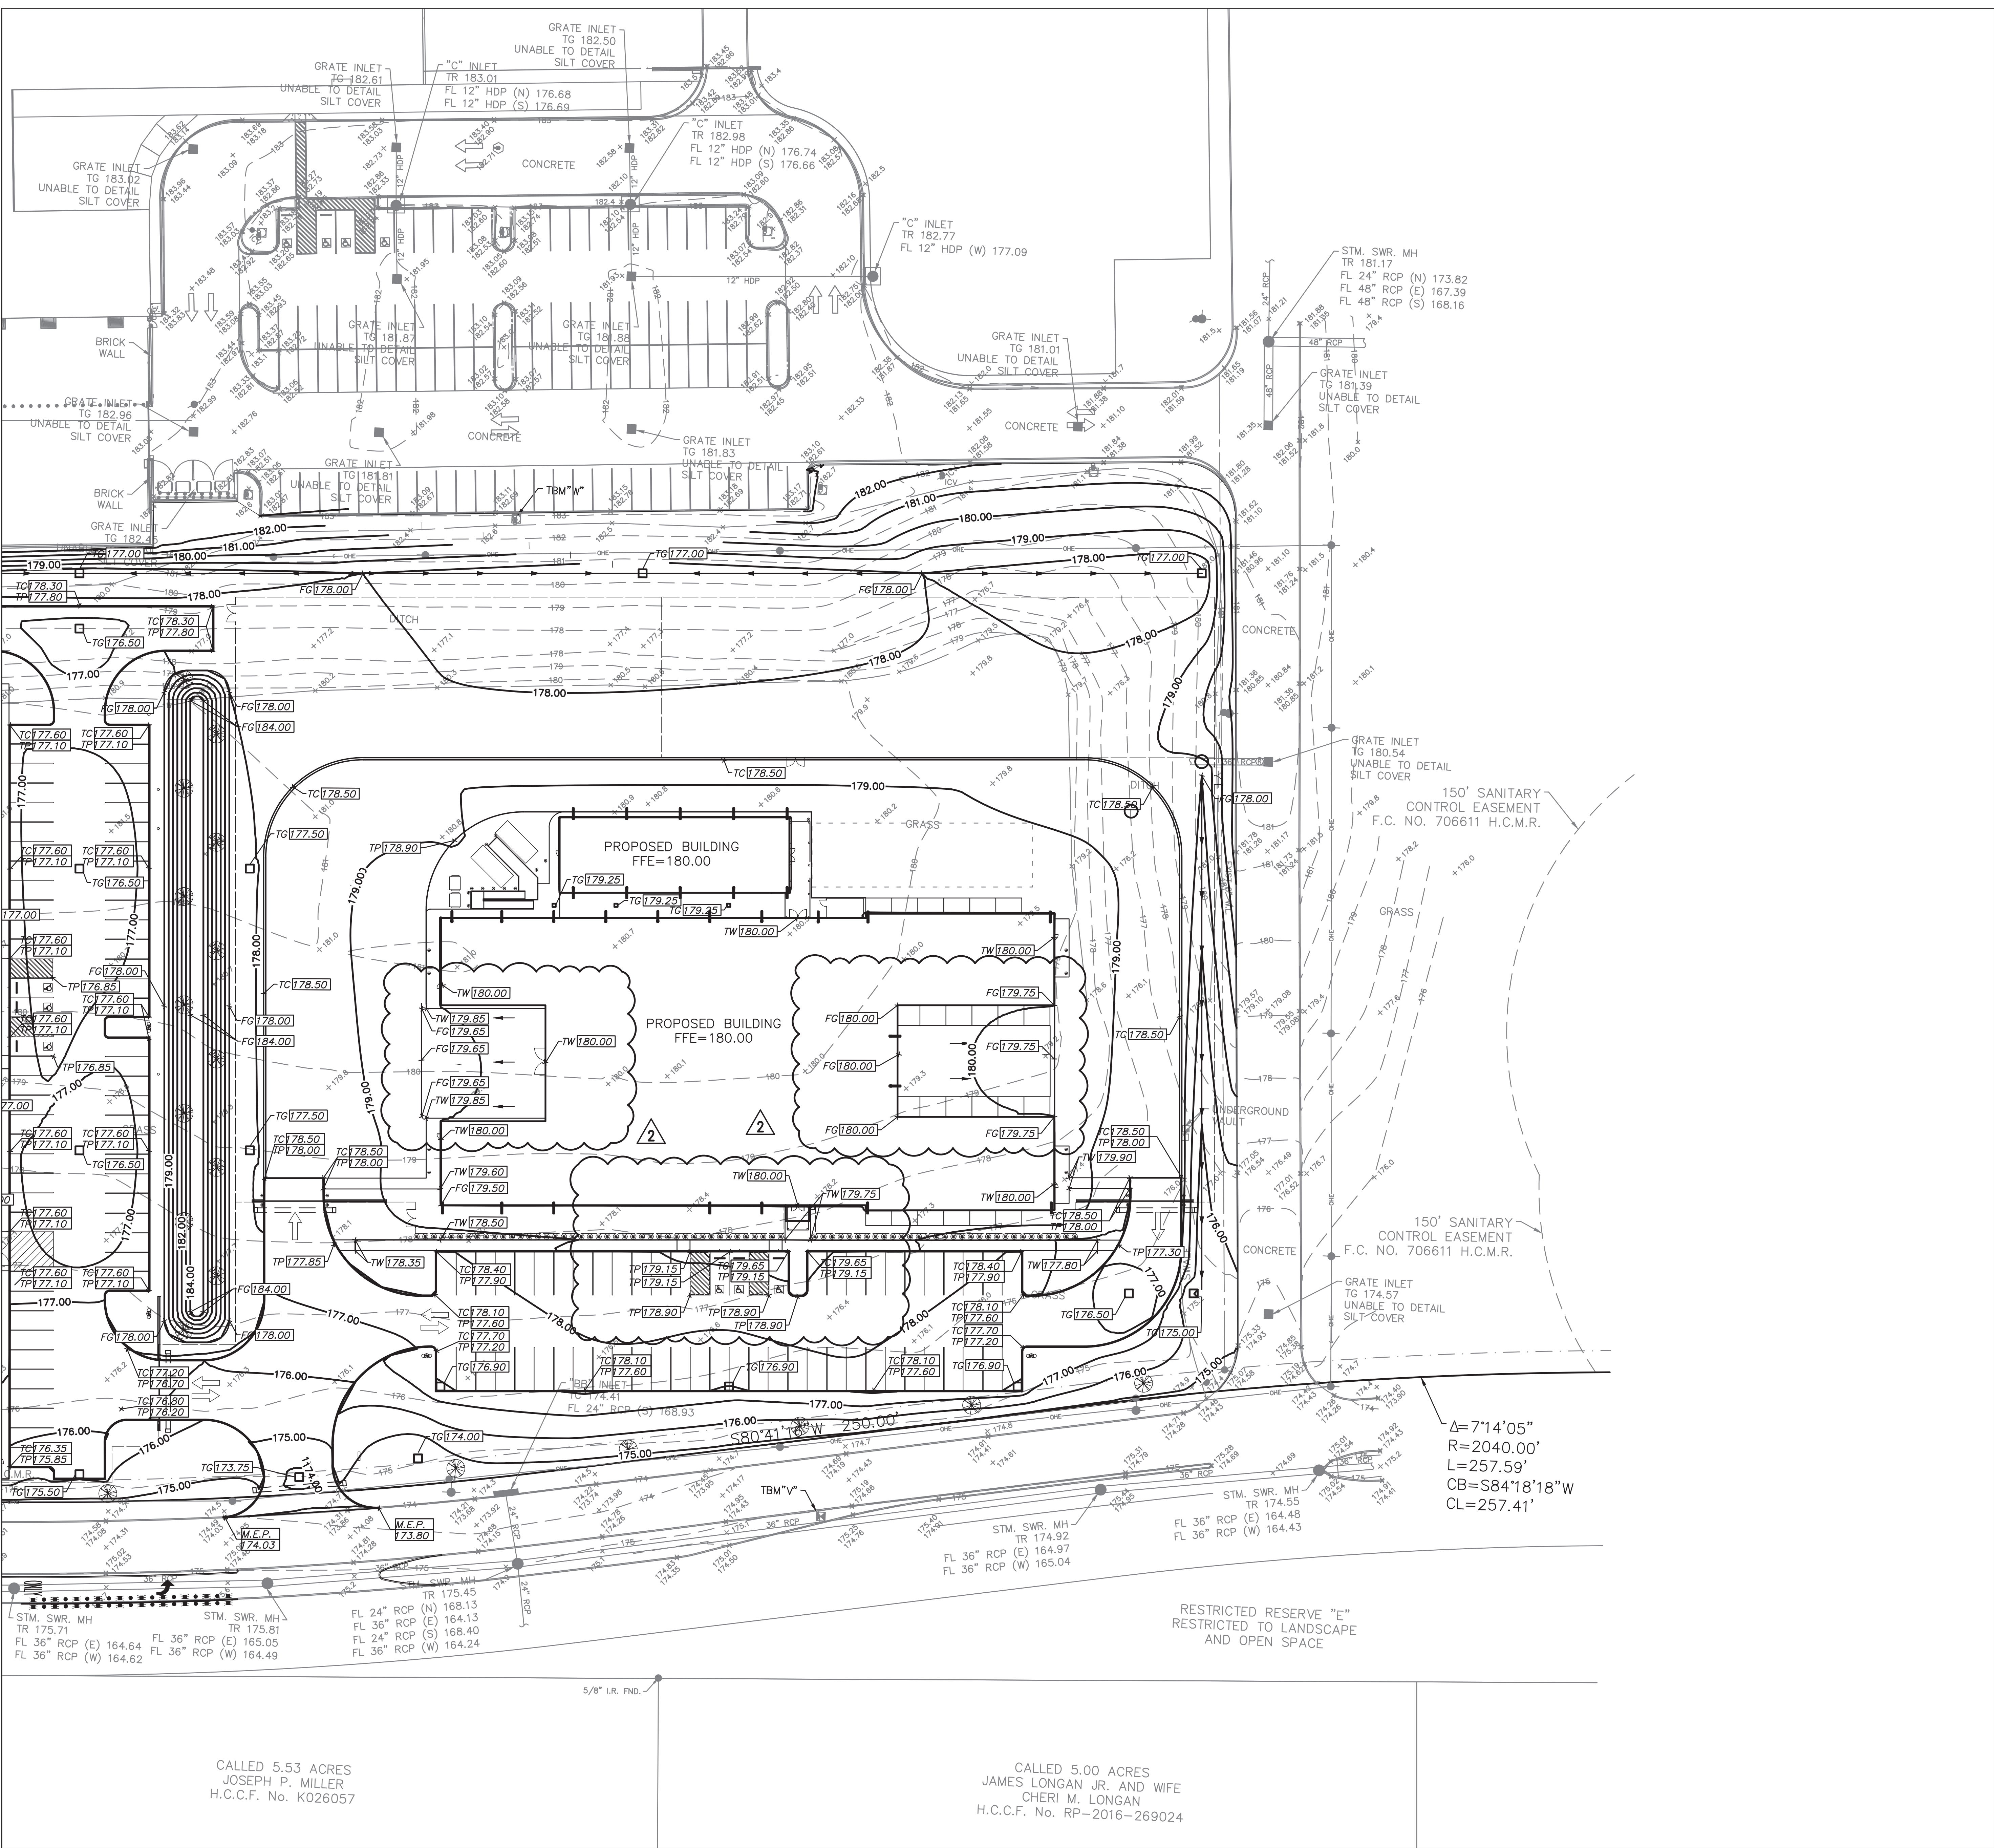

CONSULTANTS
CIVIL
Talon Engineering, LLC
1118 Wolfs Knoll
Houston, Texas 77094
Tel: 832.287.9874

STRUCTURAL
CJG Engineers
6051 North Course Dr., Suite 375
Houston, TX 77072
Tel: 713.780.3345

MEP
DBR Engineering Consultants, Inc.
9990 Richmond Avenue, Suite 300
Houston, TX 77042
Tel: 713.914.0888

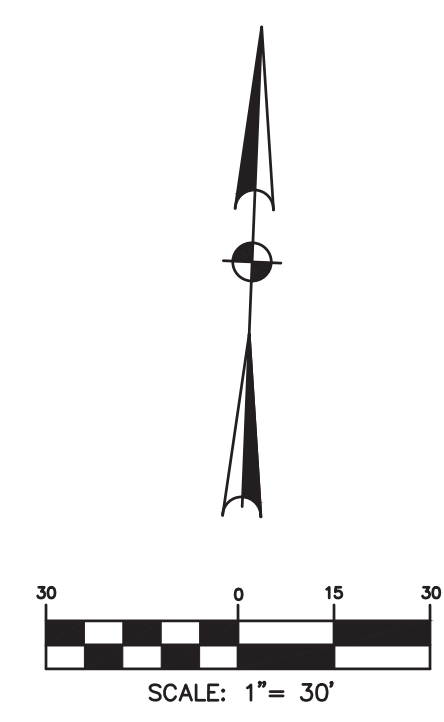

LEGEND:

- PROPOSED GRATE/CURB INLET
- PROPOSED STORM SEWER MANHOLE WITH GRATE TOP
- EXISTING INLET
- TC[300.00] PROPOSED TOP OF CURB ELEV.
- TP[300.00] PROPOSED TOP OF PVMT ELEV.
- TW[300.00] PROPOSED TOP OF WALK ELEV.
- FL[300.00] PROPOSED FLOWLINE ELEV.
- FG[300.00] PROPOSED FINISHED GRADE ELEV.
- TG[300.00] PROPOSED TOP OF GRATE ELEV.
- [300.00] PROPOSED CONTOUR
- M.E.C. MATCH EXIST. CURB & GUTTER
- M.E.P. MATCH EXIST. PAVEMENT
- M.E.W. MATCH EXIST. WALK
- DIRECTION OF FLOW
- - - PROPOSED GRADE BREAK

**WEST COMPLEX AGRICULTURAL
CENTER AND COMPETITION HS
SOCCER FIELD**

TOMBALL INDEPENDENT SCHOOL DISTRICT
19120 & 19140 BERRY POINT DRIVE, CYPRESS, TX, 77433

ARCADIS
ARCADIS INC.
1330 POST OAK BOULEVARD, SUITE 2250
HOUSTON, TX 77056
tel 281.286.6605, fax 713.977.4620



PROJECT #:	202414
DATE:	2025-07-28
DRAWN:	JDK; BWR
CHECKED:	BWR
DATE:	2025-07-28
ISSUE:	PERMIT AND PROPOSAL ADDENDUM 2

C2.01
GRADING LAYOUT
(SHEET 1 OF 2)

CALLED 24.899 ACRES
 TRAVIS BONNING
 H.C.C.F. No. RP-2023-167950

CYPRESS HEIGHTS DRIVE
 (80' R.O.W.)
 FILM CODE NO. 706611 H.C.M.R.
 CONCRETE

N02°21'13"W 1960.96'

STM. SWR. MH.
 TR 178.22
 FL 36" RCP (N) 170.59
 FL 24" RCP (C) 170.92
 FL 36" RCP (S) 168.95
 FL 24" RCP (W) 170.91

STM. SWR. MH.
 TR 175.45
 UNABLE TO DETAIL
 FULL OF SILT

STM. SWR. MH.
 TR 175.52
 FL 48" RCP (N) 167.94
 FL 36" RCP (E) 163.45
 FL 6'X4' CBC (S) 162.79

STM. SWR. MH.
 TR 174.58
 FL 36" RCP (E) 164.10
 FL 24" RCP (S) 169.56
 FL 36" RCP (W) 163.61


STM. SWR. MH.
 TR 174.83
 FL 24" RCP (N) 168.23
 FL 36" RCP (E) 164.21
 FL 24" RCP (S) 168.57
 FL 36" RCP (W) 164.09

CALLED 6.7535 ACRES
 KENNETH E. DESCAMP
 H.C.C.F. NO. 20120476882

RESERVE "C"
 LANDSCAPE,
 CIDENTIAL UTILIES

WILLIAM H. SE
 ABSTRACT N

BERRY POINT DRIVE
 (80' R.O.W.)
 FILM CODE NO. 706611 H.C.M.R.
 CONCRETE

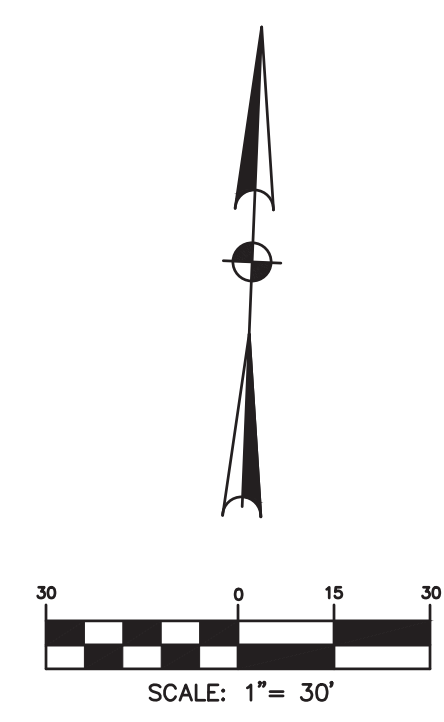

LEGEND:

- PROPOSED GRATE/CURB INLET
- PROPOSED STORM SEWER MANHOLE WITH GRATE TOP
- EXISTING INLET
- PROPOSED TOP OF CURB ELEV.
- PROPOSED TOP OF PVMT ELEV.
- PROPOSED TOP OF WALK ELEV.
- PROPOSED FLOWLINE ELEV.
- PROPOSED FINISHED GRADE ELEV.
- PROPOSED TOP OF GRATE ELEV.
- PROPOSED CONTOUR
- MATCH EXIST. CURB & GUTTER
- MATCH EXIST. PAVEMENT
- MATCH EXIST. WALK
- DIRECTION OF FLOW
- PROPOSED GRADE BREAK

CONSULTANTS
 CIVIL
 Talon Engineering, LLC
 1118 Wolfs Knoll
 Houston, Texas 77094
 Tel: 832.287.9874
 STRUCTURAL
 CJB Engineers
 6051 North Course Dr., Suite 375
 Houston, TX 77072
 Tel: 713.780.3345
 MEP
 DBR Engineering Consultants, Inc.
 9990 Richmond Avenue, Suite 300
 Houston, TX 77042
 Tel: 713.914.0888

WEST COMPLEX AGRICULTURAL
 CENTER AND COMPETITION HS
 SOCCER FIELD
 TOMBALL INDEPENDENT SCHOOL DISTRICT
 19120 & 19140 BERRY POINT DRIVE, CYPRESS, TX, 77433

ARCADIS
 ARCADIS INC.
 1330 POST OAK BOULEVARD, SUITE 2250
 HOUSTON, TX 77056
 tel 281.286.6605, fax 713.977.4620




PROJECT #:	202414
DATE:	2025-07-28
DRAWN:	JDK; BWR
CHECKED:	BWR
DATE:	2025-07-28
2025-08-05	ISSUE
	PERMIT AND PROPOSAL ADDENDUM 2

C2.02
 GRADING LAYOUT
 (SHEET 2 OF 2)


ED 135.429 ACRES
PENDENT SCHOOL DISTRICT
F. NO. 20140170547

ED 70.3689 ACRES
PENDENT SCHOOL DISTRICT
F. NO. 20140171713

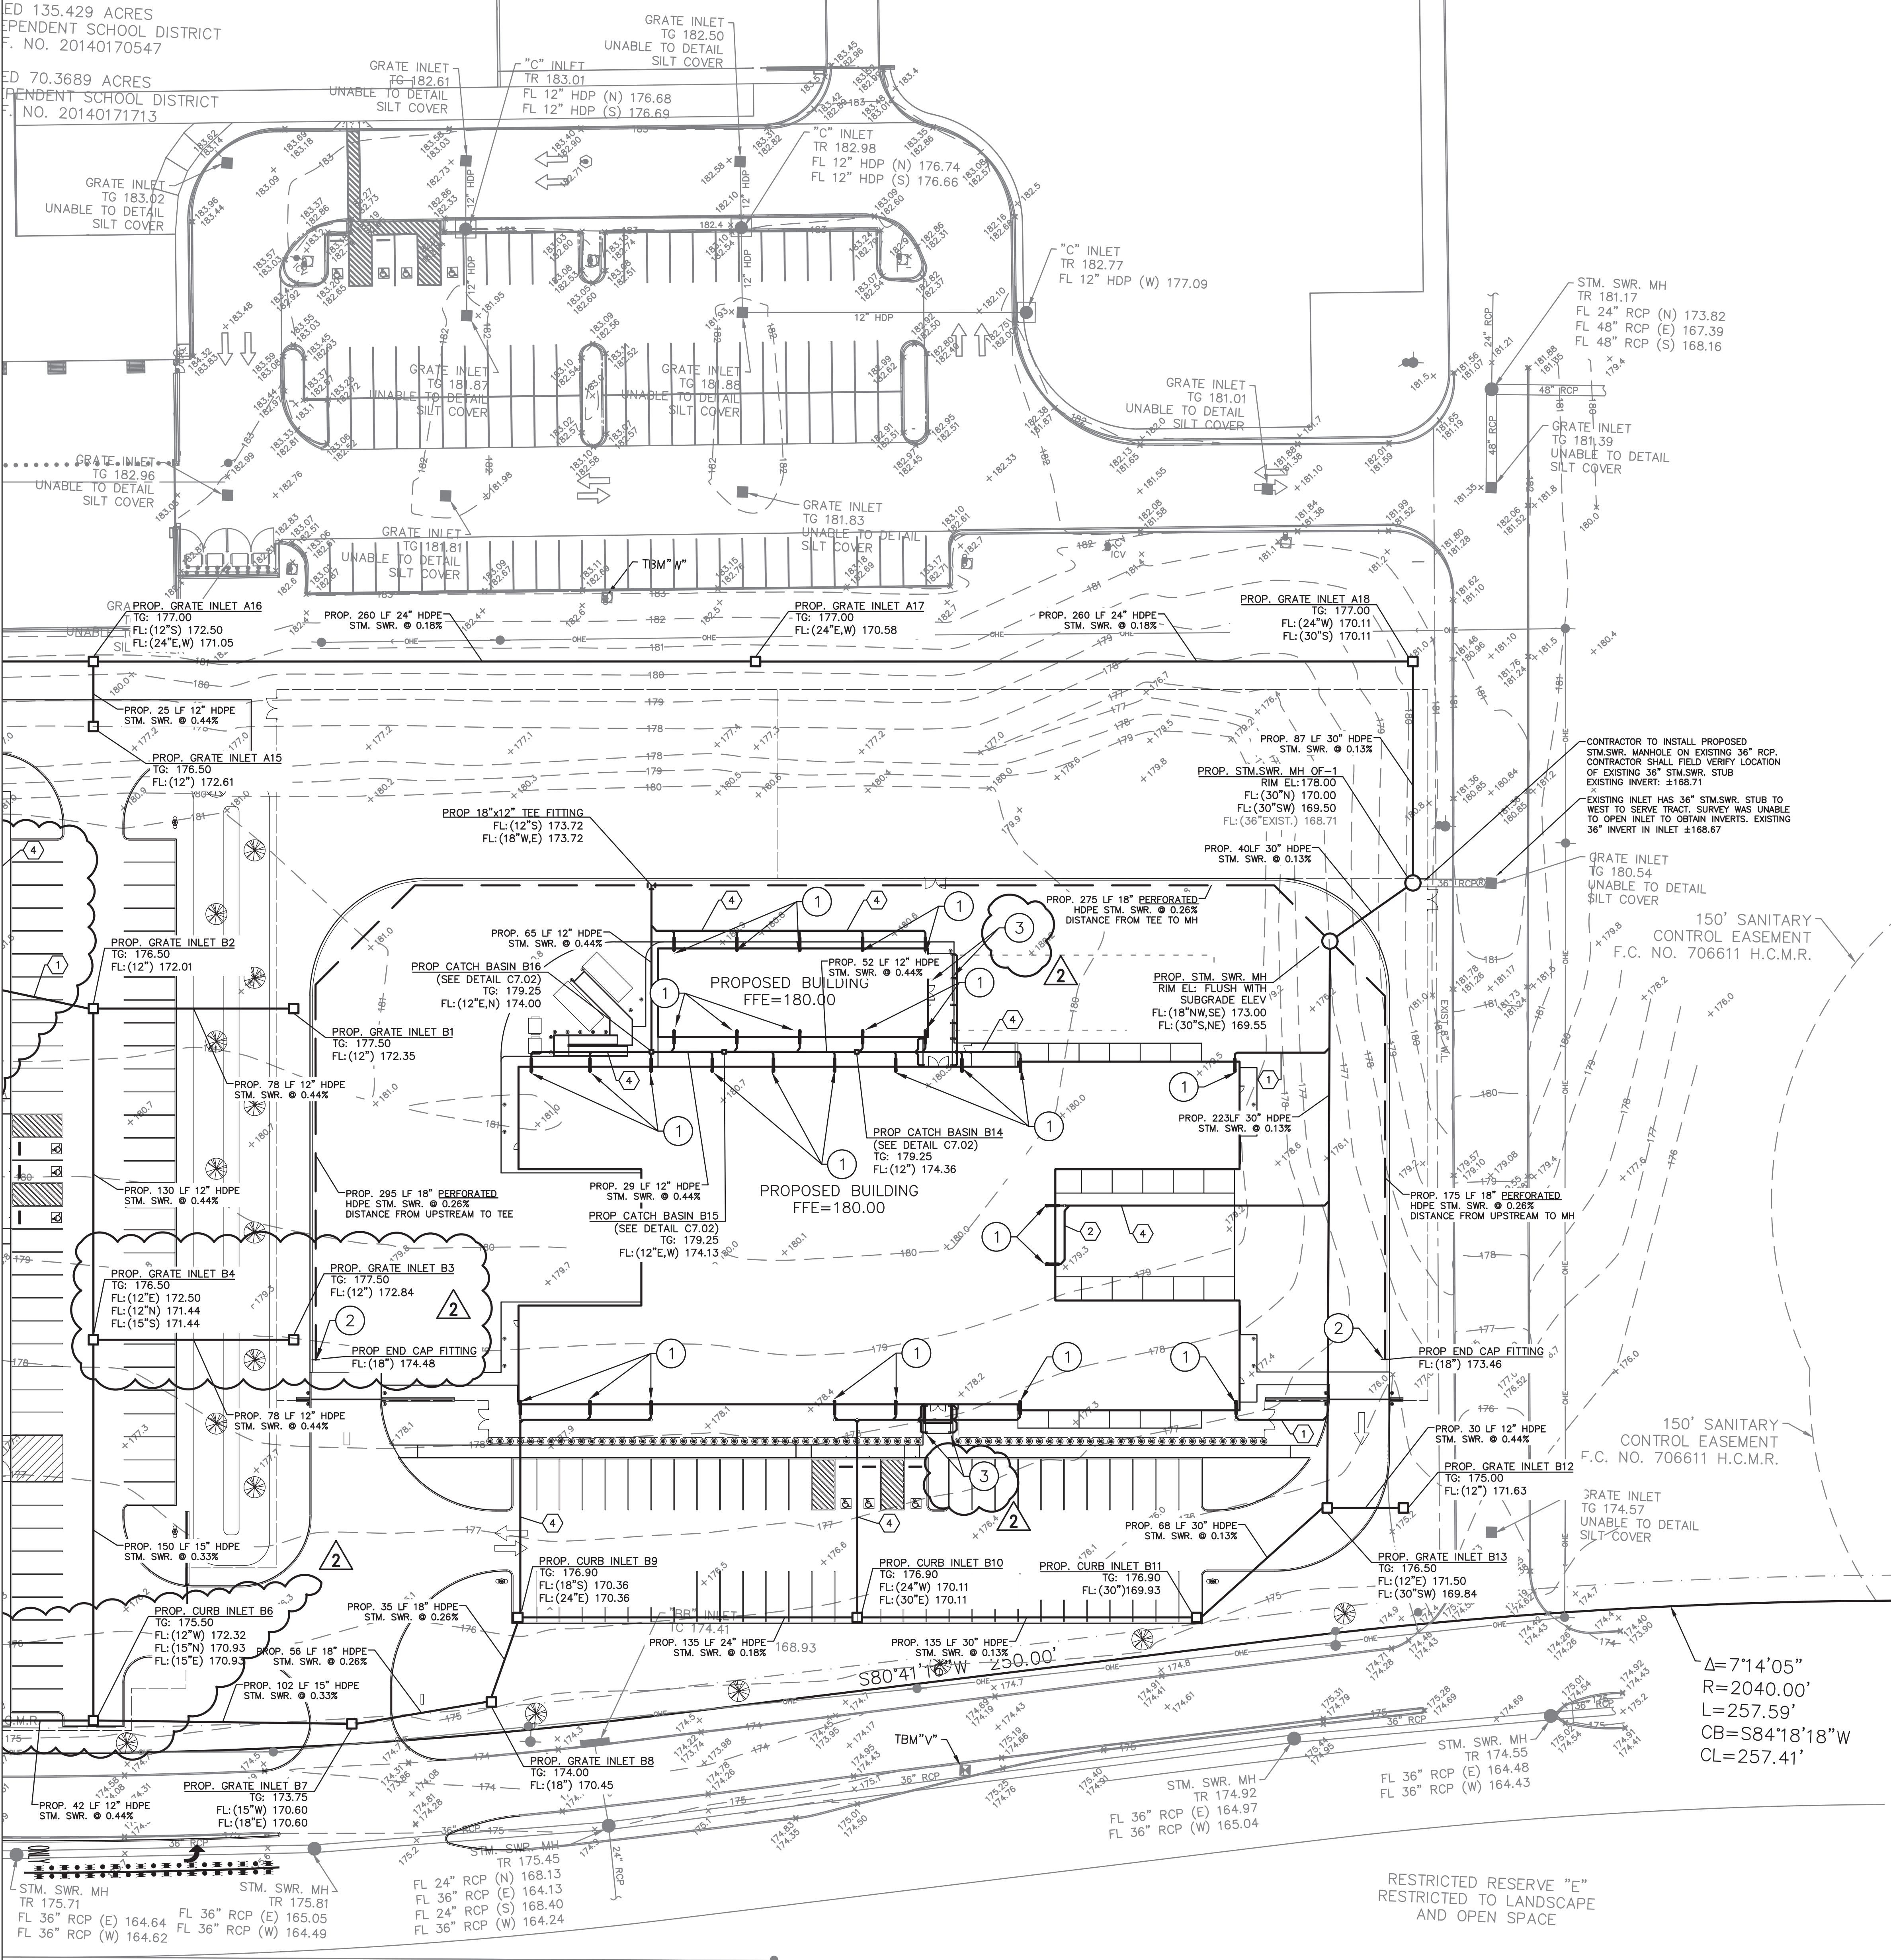

CALLLED 5.53 ACRES
JOSEPH P. MILLER
H.C.C.F. No. K026057

CALLLED 5.00 ACRES
JAMES LONGAN JR. AND WIFE
CHERI M. LONGAN
H.C.C.F. No. RP-2016-269024

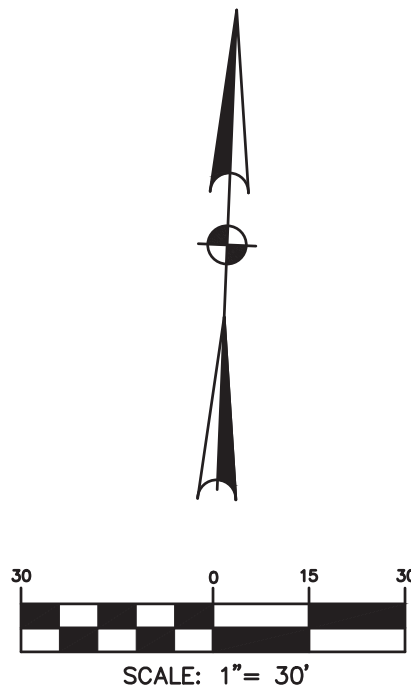

LEGEND:

- PROPOSED MANHOLE
- PROPOSED MANHOLE W/GRATE TOP
- PROPOSED GRATE/CURB INLET
- EXISTING INLET
- FL FLOW LINE
- C.O. PROPOSED CLEANOUT
- ① PROP. 6" STM. SWR. @ 1.00% MIN.
- ② PROP. 8" STM. SWR. @ 1.00% MIN.
- ③ PROP. 10" STM. SWR. @ 1.00% MIN.
- ④ PROP. 12" STM. SWR. @ 1.00% MIN.

KEYED NOTES TO SHEET:

- ① PROPOSED 6" STORM DRAIN LINE
FL: 176.00 (-4.00' BFF)
REFER TO MEP FOR CONTINUATION TO BUILDING
- ② INSTALL END CAP ON SUBDRAIN PIPE PER
ADS DETAIL ON SHEET F11.02 OR APPROVED
EQUAL
- ③ ALL CANOPY DOWNSPOUTS SHALL BE PICKED UP
BY 8" STM.SWR. @ 1.00% TO UNDERGROUND STORM
SEWER. CONTRACTOR SHALL VERIFY WITH
ARCHITECTURAL DRAWINGS ON NUMBER OF
DOWNSPOUTS ON EACH CANOPY.

STORM WATER DETENTION PROVIDED FOR ENTIRE
TRACT BY SEPARATE PROJECT. REFERENCE HARRIS
COUNTY PROJECT #2207070042

CONSULTANTS
CIVIL
Talon Engineering, LLC
1118 Wolfs Knoll
Houston, Texas 77094
Tel: 832.287.9874


STRUCTURAL
CJG Engineers
6051 North Course Dr., Suite 375
Houston, TX 77072
Tel: 713.780.3345

MEP
DBR Engineering Consultants, Inc.
9990 Richmond Avenue, Suite 300
Houston, TX 77042
Tel: 713.914.0888

WEST COMPLEX AGRICULTURAL
CENTER AND COMPETITION HS
SOCCER FIELD

TOMBALL INDEPENDENT SCHOOL DISTRICT
19120 & 19140 BERRY POINT DRIVE, CYPRESS, TX, 77433

ARCADIS
ARCADIS INC.
1330 POST OAK BOULEVARD, SUITE 2250
HOUSTON, TX 77056
tel 281.286.6605, fax 713.977.4620

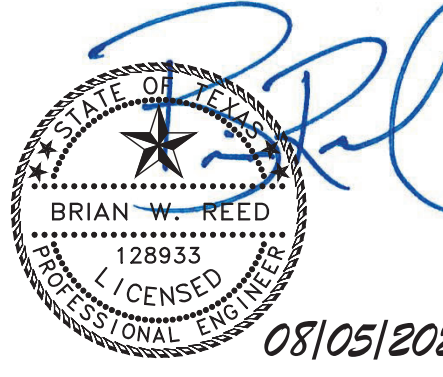

PROJECT #: 202414
DATE: 2025-07-28
DRAWN: JDK; BWR
CHECKED: BWR

DATE: 2025-07-28
2025-08-05

ISSUE: PERMIT AND PROPOSAL
ADDENDUM 2

C3.01

STORM SEWER
LAYOUT
(SHEET 1 OF 2)

CALLED 24.899 ACRES
TRAVIS BONNING
H.C.C.F. No. RP-2023-167950

CYPRESS HEIGHTS DRIVE
(80' R.O.W.)
FILM CODE NO. 706611 H.C.M.R.
CONCRETE


N02°21'13"W 1960.96'

RESERVE "C"
LANDSCAPE,
CIDENTIAL UTILITIES

CALLED 6.7535 ACRES
KENNETH E. DESCAMP
H.C.C.F. NO. 20120476882

CALL
TOMBALL, INDI
H.C.C.C.

CALL
TOMBALL, INDE
H.C.C.C.

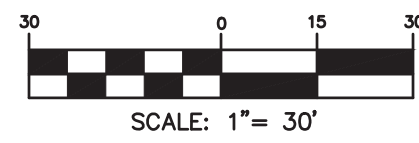

LEGEND:

- PROPOSED MANHOLE
- PROPOSED MANHOLE W/GRATE TOP
- PROPOSED GRATE/CURB INLET
- EXISTING INLET
- FL FLOW LINE
- C.O. PROPOSED CLEANOUT
- ① PROP. 6" STM. SWR. @ 1.00% MIN.
- ② PROP. 8" STM. SWR. @ 1.00% MIN.
- ③ PROP. 10" STM. SWR. @ 1.00% MIN.
- ④ PROP. 12" STM. SWR. @ 1.00% MIN.

KEYED NOTES TO SHEET:

- ① PROPOSED 6" STORM DRAIN LINE
FL: 176.00 (-4.00' BFF)
REFER TO MEP FOR CONTINUATION TO
BUILDING
- ② INSTALL END CAP ON SUBDRAIN PIPE PER
ADS DETAIL ON SHEET F11.02 OR APPROVED
EQUAL
- ③ ALL CANOPY DOWNSPOUTS SHALL BE PICKED UP
BY 8" STM.SWR. @ 1.00% TO UNDERGROUND STORM
SEWER. CONTRACTOR SHALL VERIFY WITH
ARCHITECTURAL DRAWINGS ON NUMBER OF
DOWNSPOUTS ON EACH CANOPY.

STORM WATER DETENTION PROVIDED FOR ENTIRE
TRACT BY SEPARATE PROJECT. REFERENCE HARRIS
COUNTY PROJECT #2207070042

CONSULTANTS

CIVIL

Talon Engineering, LLC
1118 Wolfs Knoll
Houston, Texas 77094
Tel: 832.287.9874

STRUCTURAL

CJG Engineers
6051 North Course Dr., Suite 375
Houston, TX 77072
Tel: 713.780.3345

MEP

DBR Engineering Consultants, Inc.
9990 Richmond Avenue, Suite 300
Houston, TX 77042
Tel: 713.914.0888

WEST COMPLEX AGRICULTURAL
CENTER AND COMPETITION HS
SOCCER FIELD

TOMBALL INDEPENDENT SCHOOL DISTRICT

19120 & 19140 BERRY POINT DRIVE, CYPRESS, TX, 77433



ARCADIS INC.

1330 POST OAK BOULEVARD, SUITE 2250
HOUSTON, TX 77056

tel 281.286.6605, fax 713.977.4620




PROJECT #: 202414
DATE: 2025-07-28
DRAWN: JDK; BWR
CHECKED: BWR

DATE: 2025-07-28
2025-08-05

ISSUE: PERMIT AND PROPOSAL
ADDENDUM 2

C3.02

STORM SEWER
LAYOUT
(SHEET 2 OF 2)

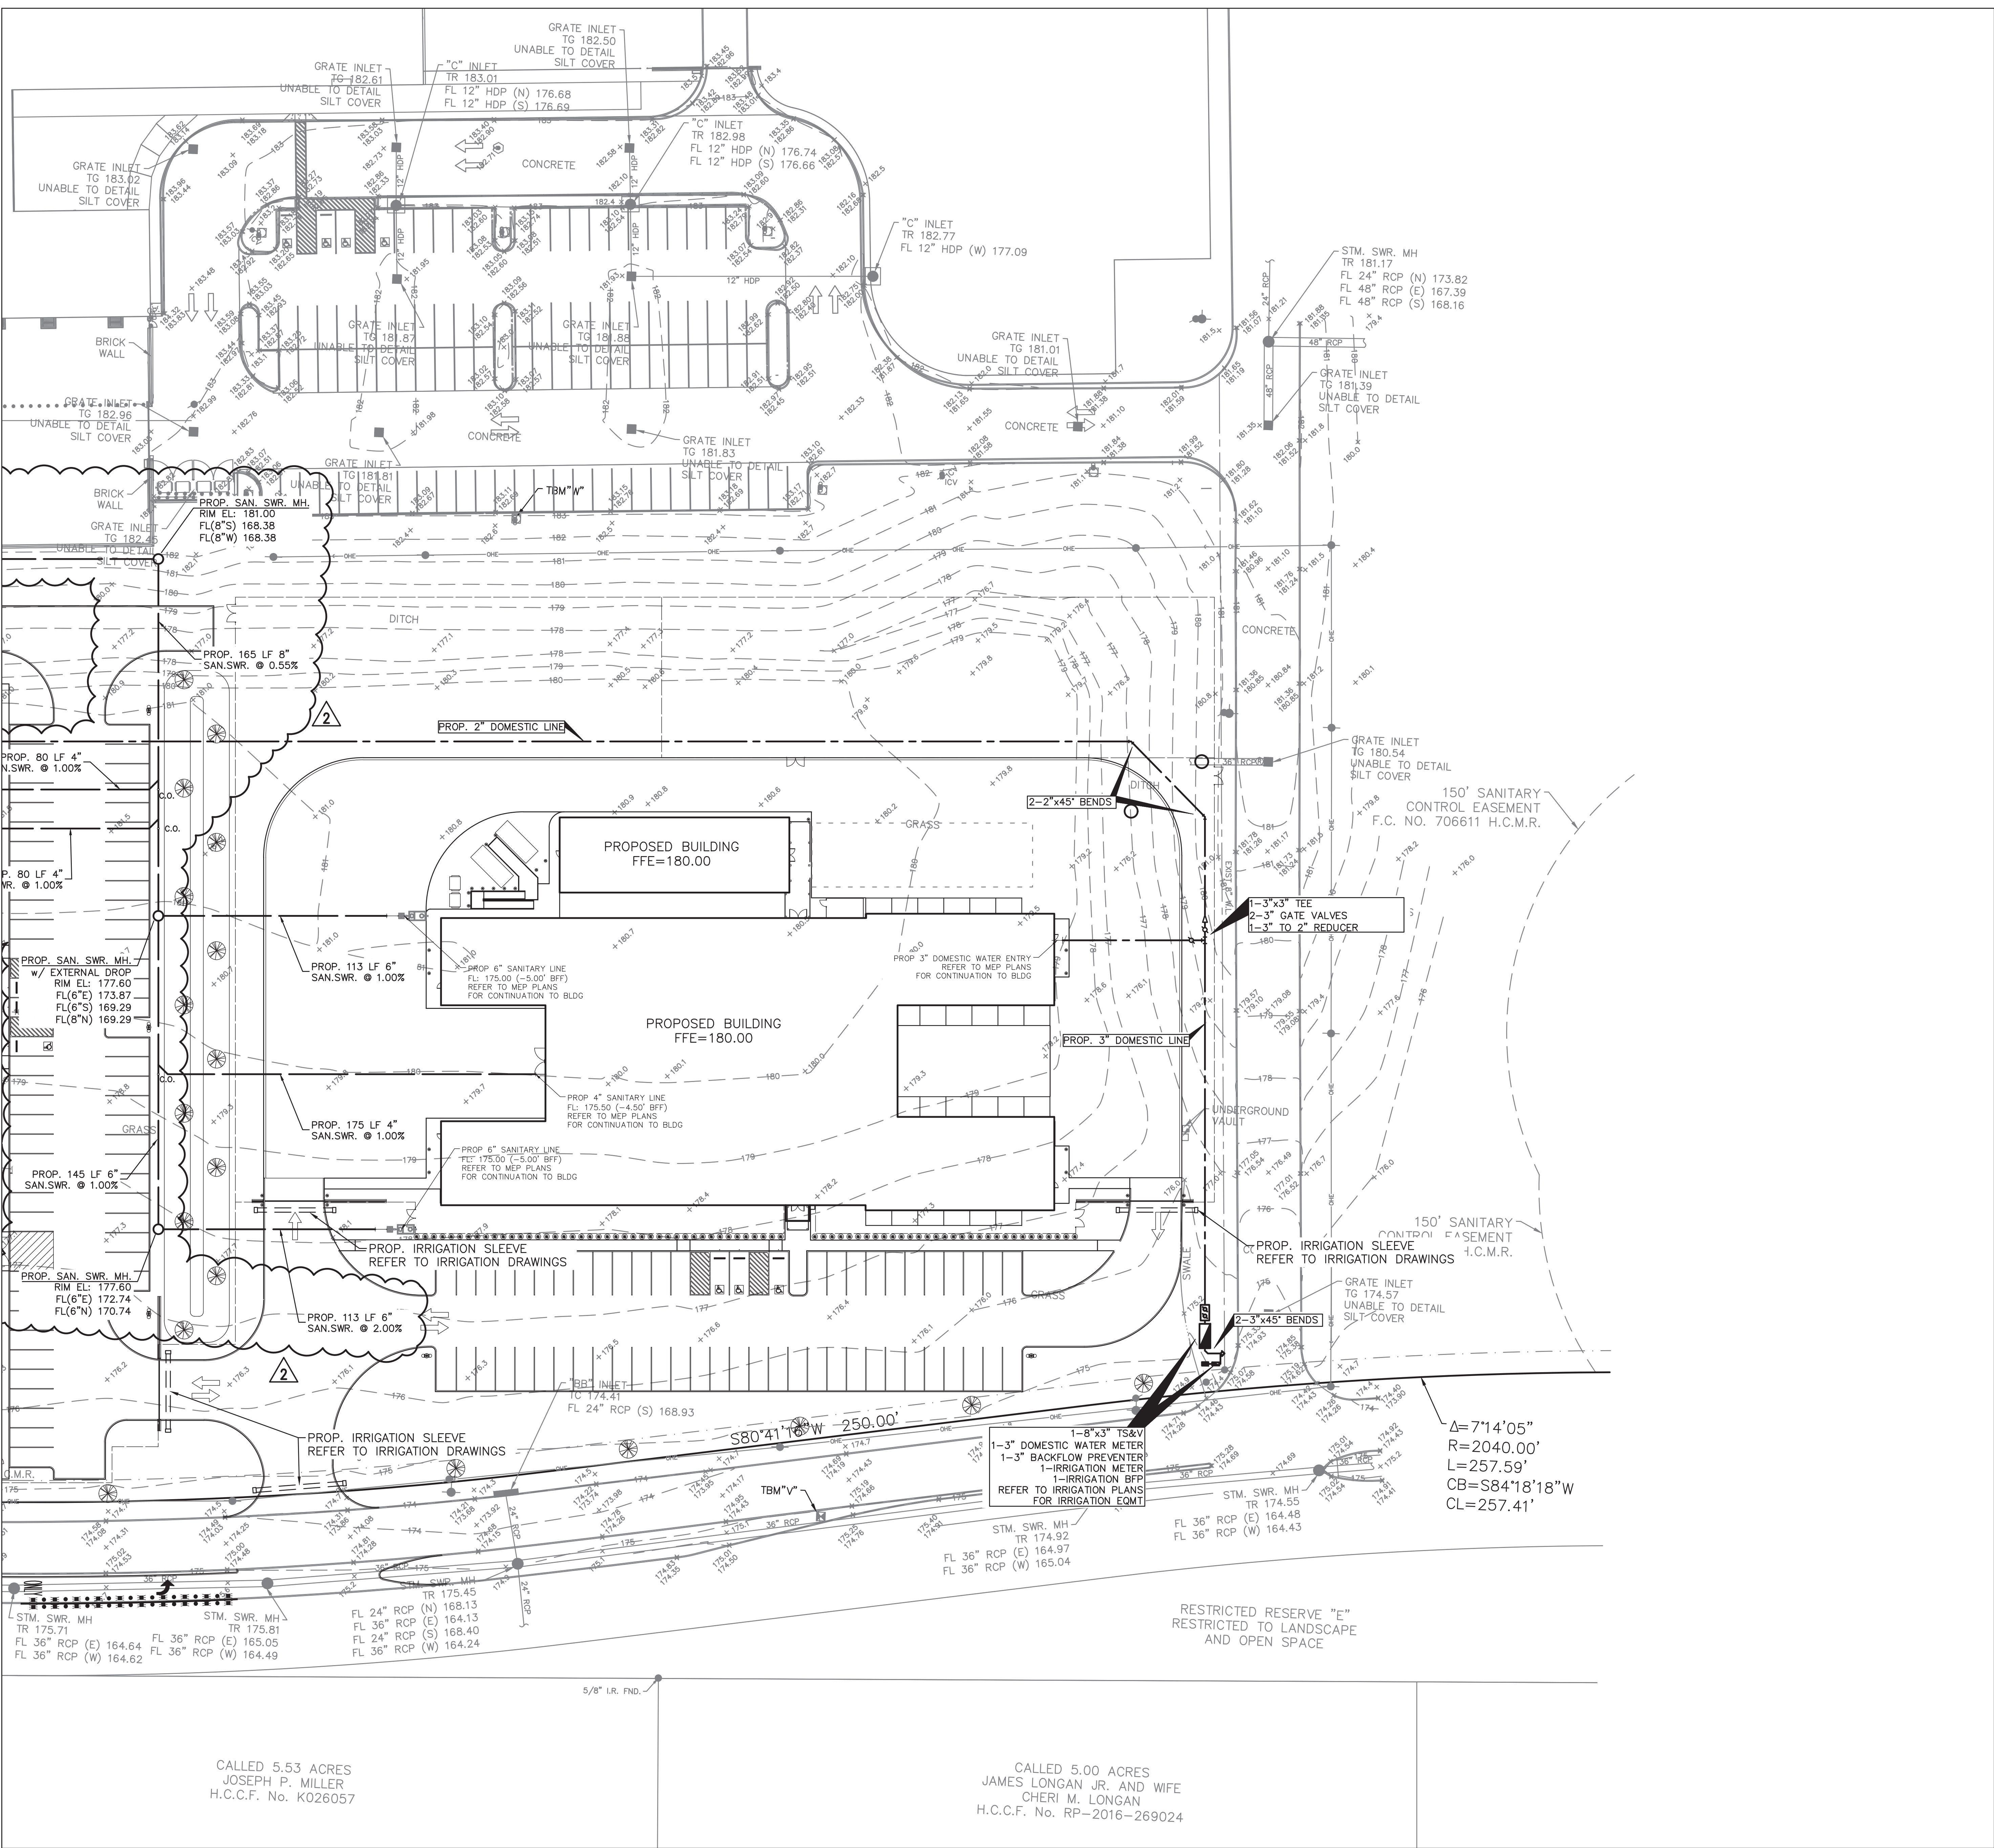

CONSULTANTS

CIVIL


Talon Engineering, LLC
1118 Wolfs Knoll
Houston, Texas 77094
Tel: 832.287.9874

STRUCTURAL

CJG Engineers
6051 North Course Dr., Suite 375
Houston, TX 77072
Tel: 713.780.3345

MEP

DBR Engineering Consultants, Inc.
9990 Richmond Avenue, Suite 300
Houston, TX 77042
Tel: 713.914.0888

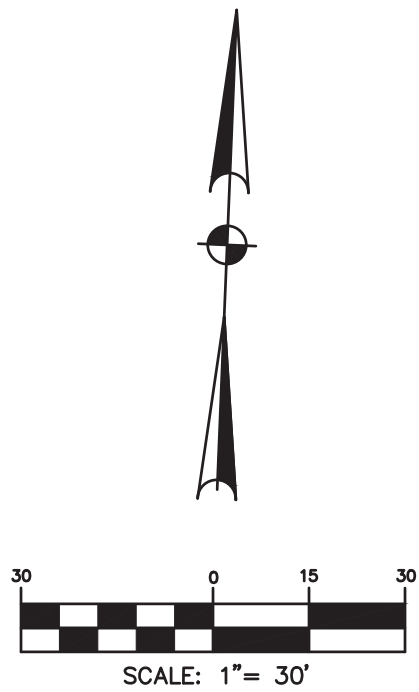

- LEGEND:
- PROPOSED MANHOLE
 - ◊ PROPOSED CLEANOUT
 - ⋈ PROPOSED FIRE HYDRANT
 - ⋈ PROPOSED GATE VALVE
 - ⋈ PROPOSED T.S.&V.
 - FLOW LINE
 - DIRECTION OF FLOW

- GENERAL NOTES TO SHEET
- CONTRACTOR SHALL CENTER JOINT OF WATER LINE AT PROPOSED SANITARY SEWER CROSSING. CONTRACTOR SHALL MAINTAIN MINIMUM OF 2' VERTICAL CLEARANCE.
 - CONTRACTOR SHALL CENTER JOINT OF SANITARY SEWER LINE AT PROPOSED WATER LINE CROSSING. CONTRACTOR SHALL MAINTAIN MINIMUM OF 2' VERTICAL CLEARANCE.
 - REFER TO PLUMBING PLANS FOR DOMESTIC AND FIRE WATER DESIGN INSIDE BUILDING.


WEST COMPLEX AGRICULTURAL
CENTER AND COMPETITION HS
SOCCER FIELD

TOMBALL INDEPENDENT SCHOOL DISTRICT
19120 & 19140 BERRY POINT DRIVE, CYPRESS, TX, 77433

ARCADIS

ARCADIS INC.

1330 POST OAK BOULEVARD, SUITE 2250
HOUSTON, TX 77056
tel 281.286.6605, fax 713.977.4620

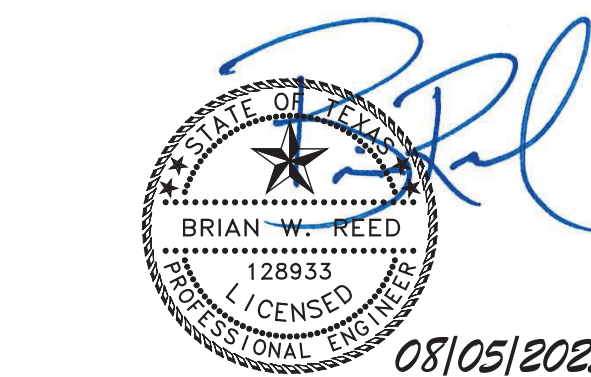

PROJECT #:	202414
DATE:	2025-07-28
DRAWN:	JDK; BWR
CHECKED:	BWR
DATE:	ISSUE
2025-07-28	PERMIT AND PROPOSAL
2025-08-05	ADDENDUM 2

C4.01

WATER LINE &
SEWER LAYOUT
(SHEET 1 OF 2)

CALLED 24.899 ACRES
TRAVIS BONNING
H.C.C.F. No. RP-2023-167950


CYPRESS HEIGHTS DRIVE
(80' R.O.W.)
FILM CODE NO. 706611 H.C.M.R.
CONCRETE

N02°21'13"W 1960.96'

RESERVE "C"
LANDSCAPE,
CIDENTIAL UTILITIES

CALLLED 6.7535 ACRES
KENNETH E. DESCAMP
H.C.C.F. NO. 20120476882

WILLIAM H. SE
ABSTRACT N

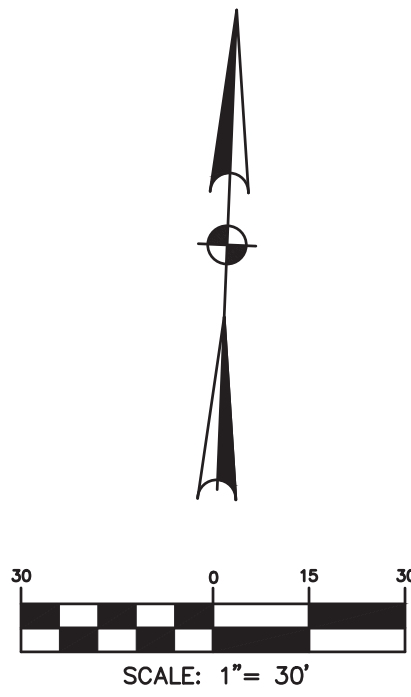

LEGEND:

- PROPOSED MANHOLE
- △ PROPOSED CLEANOUT
- ⋈ PROPOSED FIRE HYDRANT
- ⋈ PROPOSED GATE VALVE
- ⋈ PROPOSED T.S.&V.
- FLOW LINE
- DIRECTION OF FLOW

GENERAL NOTES TO SHEET

1. CONTRACTOR SHALL CENTER JOINT OF WATER LINE AT PROPOSED SANITARY SEWER CROSSING. CONTRACTOR SHALL MAINTAIN MINIMUM OF 2' VERTICAL CLEARANCE.
2. CONTRACTOR SHALL CENTER JOINT OF SANITARY SEWER LINE AT PROPOSED WATER LINE CROSSING. CONTRACTOR SHALL MAINTAIN MINIMUM OF 2' VERTICAL CLEARANCE.
3. REFER TO PLUMBING PLANS FOR DOMESTIC AND FIRE WATER DESIGN INSIDE BUILDING.

CONSULTANTS

CIVIL
Talon Engineering, LLC
1118 Wolfs Knoll
Houston, Texas 77094
Tel: 832.287.9874


STRUCTURAL
CJG Engineers
6051 North Course Dr., Suite 375
Houston, TX 77072
Tel: 713.780.3345

MEP
DBR Engineering Consultants, Inc.
9990 Richmond Avenue, Suite 300
Houston, TX 77042
Tel: 713.914.0888

WEST COMPLEX AGRICULTURAL
CENTER AND COMPETITION HS
SOCCER FIELD

TOMBALL INDEPENDENT SCHOOL DISTRICT
19120 & 19140 BERRY POINT DRIVE, CYPRESS, TX, 77433

ARCADIS
ARCADIS INC.
1330 POST OAK BOULEVARD, SUITE 2250
HOUSTON, TX 77056
tel 281.286.6605, fax 713.977.4620

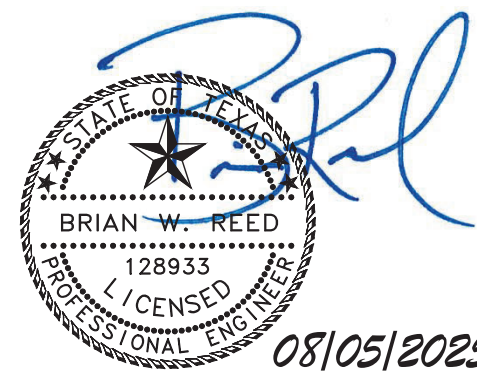

PROJECT #: 202414
DATE: 2025-07-28
DRAWN: JDK; BWR
CHECKED: BWR

DATE: 2025-07-28
2025-08-05

ISSUE: PERMIT AND PROPOSAL
ADDENDUM 2

C4.02

WATER LINE &
SANITARY
SEWER LAYOUT
(SHEET 1 OF 2)

- RE: G1 SERIES SHEETS FOR ACCESSIBLE MOUNTING HEIGHTS
- RE: A6 SERIES SHEETS FOR PARTITION TYPES
- RE: A6 SERIES SHEETS FOR DOOR & FRAME ELEVATIONS
- RE: A11 SERIES SHEETS COLOR SELECTIONS IN FINISH LEGEND
- ALL INTERIOR STUD PARTITIONS ARE TYPE F10, UNLESS OTHERWISE NOTED
- ALL MTL. STUD COLUMN FURROUTS ARE TO BE 10" OFF COLUMN CENTER LINE & ALL CMU COLUMN FURROUTS ARE TO BE 1" - 0" OFF COLUMN CENTER LINE, UNLESS NOTED OTHERWISE
- MASONRY DIMENSIONS ARE NOMINAL
- ALL DIMENSIONS ARE TO FACE OF STUD @ INTERIOR PARTITIONS UNLESS OTHERWISE NOTED
- ALL DIMENSIONS ARE TO FINISH FACE OF EXTERIOR WALLS, FOUNDATION, MASONRY, OR TO CENTER LINE OF COLUMN, UNLESS NOTED OTHERWISE
- ALL WALL FINISH GOES TO DECK IN ROOMS WITHOUT CEILINGS
- ALL EXTERIOR WALLS EXTEND TO BOTTOM OF ROOF DECK
- PROVIDE EXPANSION JOINT COVERS ON INTERIOR WALLS @ BUILDING EXPANSION JOINTS
- ALL SPACES W/ FLOOR DRAINS SHALL HAVE FINISHED FLOOR SLOPE TO DRAIN. VERIFY W/ ARCH. IN FIELD
- ALL EQUIP. PADS SHALL BE AS PER STRUC. DWGS. COORDINATE SIZES, THICKNESS & LOCATIONS W/ MECH. CHAMFER EDGES
- ALL EXTERIOR DOORS SHALL RECEIVE A THRESHOLD. THRESHOLD TO BE OF SUFFICIENT WIDTH TO COVER SIDEWALK TO FOUNDATION EXPANSION JOINT TO MAINTAIN ONLY 1/2" RISE & STAY ADA COMPLIANT
- PROVIDE TRANSITION STRIPS @ ALL FLOOR FINISH TRANSITIONS PER SPECS., UNLESS NOTED OTHERWISE
- ALL FLOOR MATERIAL CHANGES SHALL OCCUR @ CENTERLINE OF DOOR, UNLESS NOTED OTHERWISE
- F.E.C. DENOTES FIRE EXTINGUISHER & CABINET
- DASHED EQUIPMENT FURNITURE IS NOT IN CONTRACT (N.I.C.)
- PROVIDE HORIZONTAL BLINDS @ ALL EXTERIOR WINDOWS, EXCEPT WINDOWS ADJACENT TO ENTRY DOORS. PROVIDE HORIZONTAL BLINDS @ ALL INTERIOR WINDOW LOCATIONS
- PROVIDE SOAP (TA-1) & PAPER TOWEL (TA-3) DISPENSERS PER SPECS @ ALL SINK LOCATIONS

NOTES - GENERAL FLOOR PLAN

1/4" = 1'-0"

- MOP SINK, RE: PLUMBING
- HULO ELECTRONIC DRINKING FOUNTAIN, RE: MEP
- KNOX BOX, RE: SPECS
- TRENCH DRAIN, RE: PLUMBING
- INDUSTRIAL METAL SHELVING, RE: SPECS
- SCALE, O.F.O.F. (N.I.C.)
- SMALL ANIMAL PEN, ALTERNATE NO. 1, RE: 2 / A2.01
- CATTLE PEN, ALTERNATE NO. 1, RE: 2 / A2.02
- POULTRY PEN, RE: 2 / A3.01
- ADA ACCESSIBLE PEN, GATE DOOR SILL NOT TO EXCEED 1/2"
- BOOT CLEANER, RE: 16 / CA1.05
- 3" X 3" GALVANIZED POST
- DEDICATION PLAQUE, RE: 1 / A12.00
- OVERHEAD COILING WINDSCREEN @ CATTLE PENS, RE: SPECS
- OVERHEAD COILING WINDSCREEN @ SMALL ANIMAL PENS, RE: SPECS
- HITCHING CLIP, RE: SPECS
- SMALL ANIMAL PEN FENCING, ALTERNATE NO. 1, RE: SPECS, 6 / A5.01 & 7 / A5.01

KEYNOTES - FLOOR PLAN

1/4" = 1'-0"

4 SMALL ANIMAL SIDE PANEL TYP. (ALT NO. 1)

1/4" = 1'-0"

3 SMALL ANIMAL GATE TYP. (ALT NO. 1)


1/4" = 1'-0"

2 LAMB/HOG PEN TYP. (ALTERNATE NO. 1)

1/4" = 1'-0"

1 AREA 'A1' - 1ST FLOOR PLAN


1/8" = 1'-0"

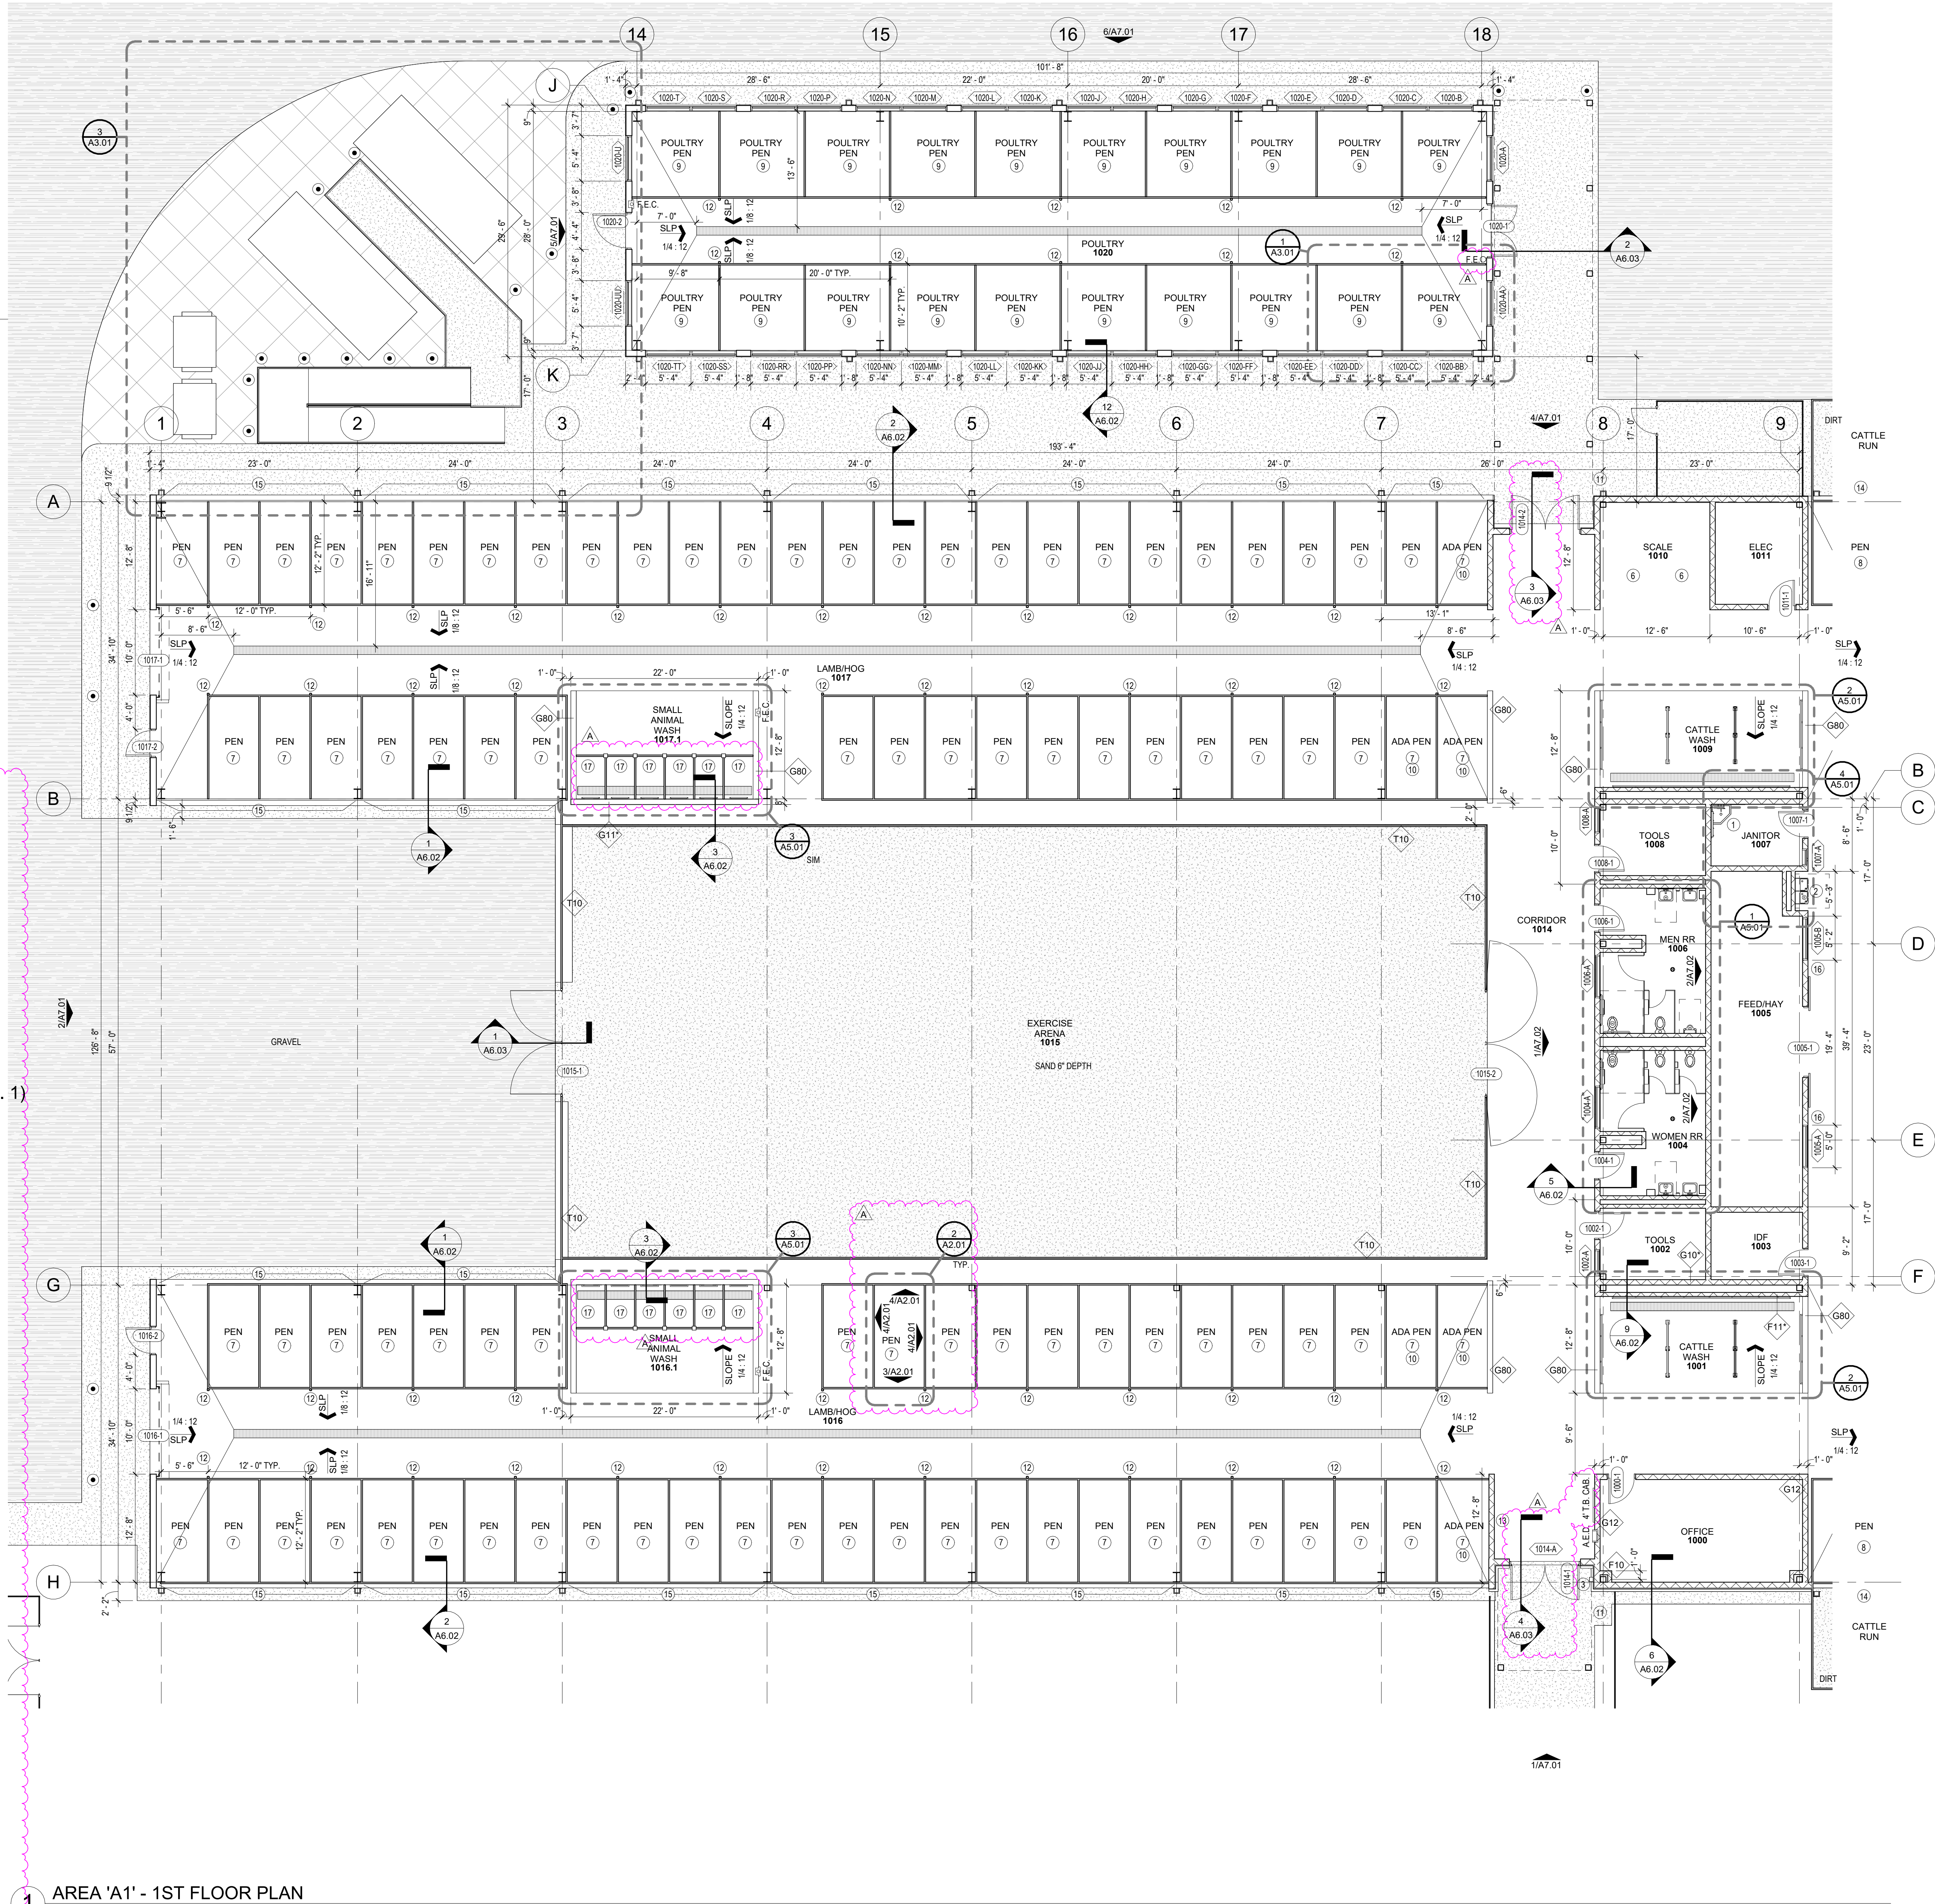

CONSULTANTS
CIVIL
Talon Engineering, LLC
1118 Wolfs Knoll
Houston, Texas 77094
Tel: 832.287.9874

STRUCTURAL
CJG Engineers
6051 North Course Dr., Suite 375
Houston, TX 77042
Tel: 713.780.3345


MEP
DBR Engineering Consultants, Inc.
9990 Richmond Avenue, Suite 300
Houston, TX 77042
Tel: 713.914.0888

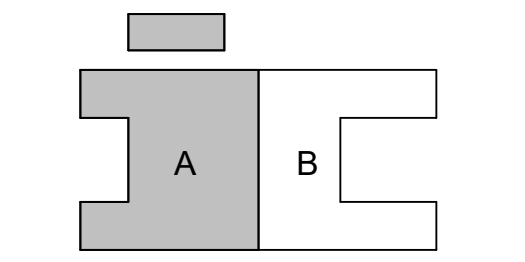

WEST COMPLEX AGRICULTURAL
CENTER AND COMPETITION HS
SOCCER FIELD

TOMBALL INDEPENDENT SCHOOL DISTRICT
19120 & 19140 BERRY POINT DR. CYPRESS TX, 77433

ARCADIS
ARCADIS INC.
1330 POST OAK BOULEVARD, SUITE 2250
HOUSTON, TX 77056
tel 281.286.6605, fax 713.977.4620

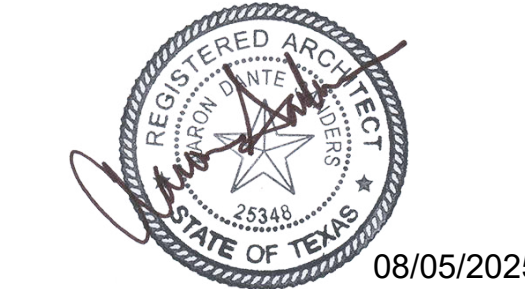

PROJECT #: 202414
DATE: 2025-07-28
DRAWN: BN
CHECKED: -

DATE: 2025-07-28
2025-08-05

ISSUE
PERMIT AND PROPOSAL
ADD 02

A2.01
AREA 'A1' 1ST
FLOOR PLAN

1. RE: G1 SERIES SHEETS FOR ACCESSIBLE MOUNTING HEIGHTS
2. RE: A6 SERIES SHEETS FOR PARTITION TYPES
3. RE: A6 SERIES SHEETS FOR FLOOR & FRAME ELEVATIONS
4. RE: A11 SERIES SHEETS COLOR SELECTIONS IN FINISH LEGEND
5. ALL INTERIOR STUD PARTITIONS ARE TYPE F10, UNLESS OTHERWISE NOTED
6. ALL MTL. STUD COLUMN FURROUTS ARE TO BE 10" OFF COLUMN CENTER LINE & ALL CMU COLUMN FURROUTS ARE TO BE 1"-0" OFF COLUMN CENTER LINE, UNLESS NOTED OTHERWISE
7. MASONRY DIMENSIONS ARE NOMINAL
8. ALL DIMENSIONS ARE TO FACE OF STUD @ INTERIOR PARTITIONS UNLESS OTHERWISE NOTED
9. ALL DIMENSIONS ARE TO FINISH FACE OF EXTERIOR WALLS, FOUNDATION, MASONRY, OR TO CENTER LINE OF COLUMN, UNLESS NOTED OTHERWISE
10. ALL WALL FINISH GOES TO DECK IN ROOMS WITHOUT CEILINGS
11. ALL EXTERIOR WALLS EXTEND TO BOTTOM OF ROOF DECK
12. PROVIDE EXPANSION JOINT COVERS ON INTERIOR WALLS @ BUILDING EXPANSION JOINTS
13. ALL SPACES W/ FLOOR DRAINS SHALL HAVE FINISHED FLOOR SLOPE TO DRAIN. VERIFY W/ ARCH. IN FIELD
14. ALL EQUIP. PADS SHALL BE AS PER STRUC. DWGS. COORDINATE SIZES, THICKNESS & LOCATIONS W/ MECH. CHAMFER EDGES
15. ALL EXTERIOR DOORS SHALL RECEIVE A THRESHOLD. THRESHOLD TO BE OF SUFFICIENT WIDTH TO COVER SIDEWALK TO FOUNDATION EXPANSION JOINT TO MAINTAIN ONLY 1/2" RISE & STAY ADA COMPLIANT
16. PROVIDE TRANSITION STRIPS @ ALL FLOOR FINISH TRANSITIONS PER SPECS., UNLESS NOTED OTHERWISE
17. ALL FLOOR MATERIAL CHANGES SHALL OCCUR @ CENTERLINE OF DOOR, UNLESS NOTED OTHERWISE
18. F.E.C. DENOTES FIRE EXTINGUISHER & CABINET
19. DASHED EQUIPMENT/ FURNITURE IS NOT IN CONTRACT (N.I.C.)
20. PROVIDE HORIZONTAL BLINDS @ ALL EXTERIOR WINDOWS, EXCEPT WINDOWS ADJACENT TO EXIT/ ENTRY DOORS. PROVIDE HORIZONTAL BLINDS @ ALL INTERIOR WINDOW LOCATIONS
21. PROVIDE SOAP (TA-1) & PAPER TOWEL (TA-3) DISPENSERS PER SPECS @ ALL SINK LOCATIONS


NOTES - GENERAL FLOOR PLAN

1/4" = 1'-0"


- 1 MOP SINK, RE: PLUMBING
- 2 HILO ELECTRONIC DRINKING FOUNTAIN, RE: MEP
- 3 KNOX BOX, RE: SPECS
- 4 TRENCH DRAIN, RE: PLUMBING
- 5 INDUSTRIAL METAL SHELVING, RE: SPECS
- 6 SCALE, O.F.O.F. (N.I.C.)
- 7 SMALL ANIMAL PEN, ALTERNATE NO. 1, RE: 2 / A2.01
- 8 CATTLE PEN, ALTERNATE NO. 1, RE: 2 / A2.02
- 9 POULTRY PEN, RE: 2 / A3.01
- 10 ADA ACCESSIBLE PEN, GATE DOOR SILL NOT TO EXCEED 1/2"
- 11 BOOT CLEANER, RE: 10 / CA1.05
- 12 3" X 3" GALVANIZED POST
- 13 DEDICATION PLAQUE, RE: 1 / A12.00
- 14 OVERHEAD COILING WINDSCREEN @ CATTLE PENS, RE: SPECS
- 15 OVERHEAD COILING WINDSCREEN @ SMALL ANIMAL PENS, RE: SPECS
- 16 HITTING CLIP, RE: SPECS
- 17 SMALL ANIMAL PEN FENCING, ALTERNATE NO. 1, RE: SPECS 6 / A5.01 & 7 / A5.01

KEYNOTES - FLOOR PLAN


1/4" = 1'-0"

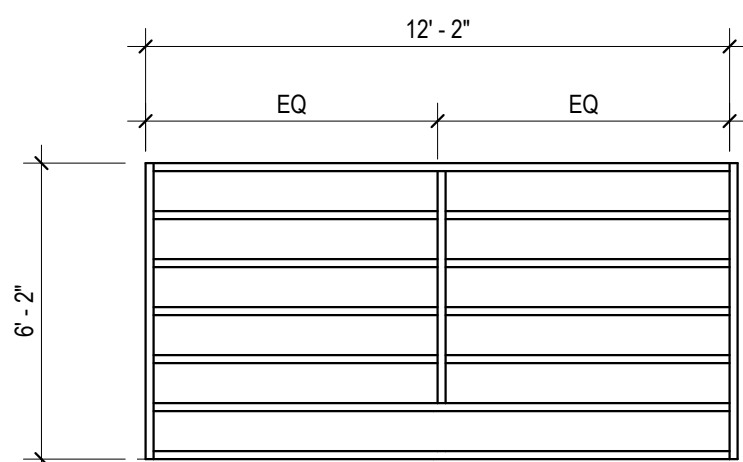


4 CATTLE SIDE PANEL TYP. (ALT NO. 1)
1/4" = 1'-0"

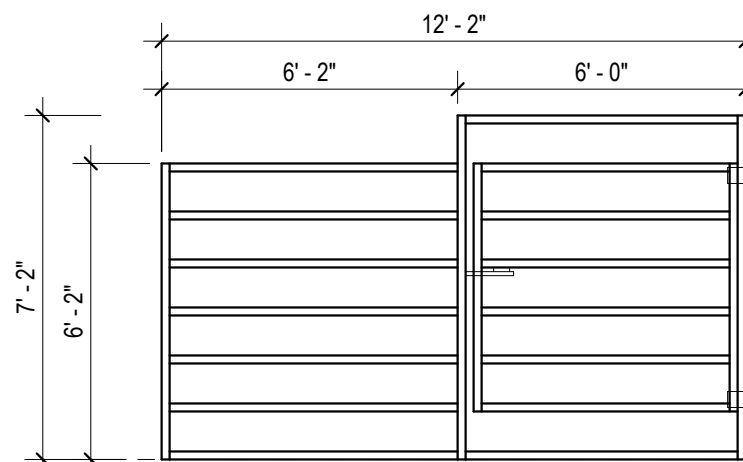

3 CATTLE PEN GATE TYP. (ALT NO. 1)
1/4" = 1'-0"

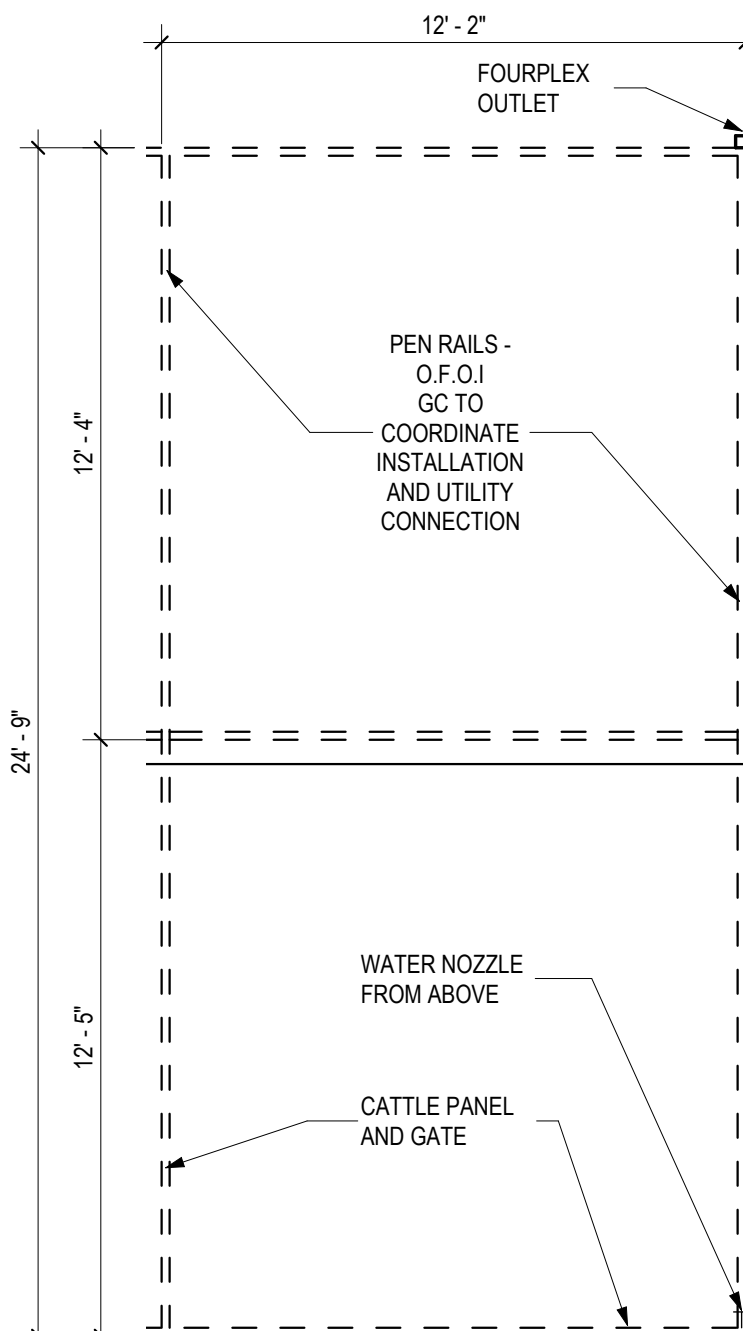

2 CATTLE PEN TYP. ALTERNATE NO. 1
1/4" = 1'-0"

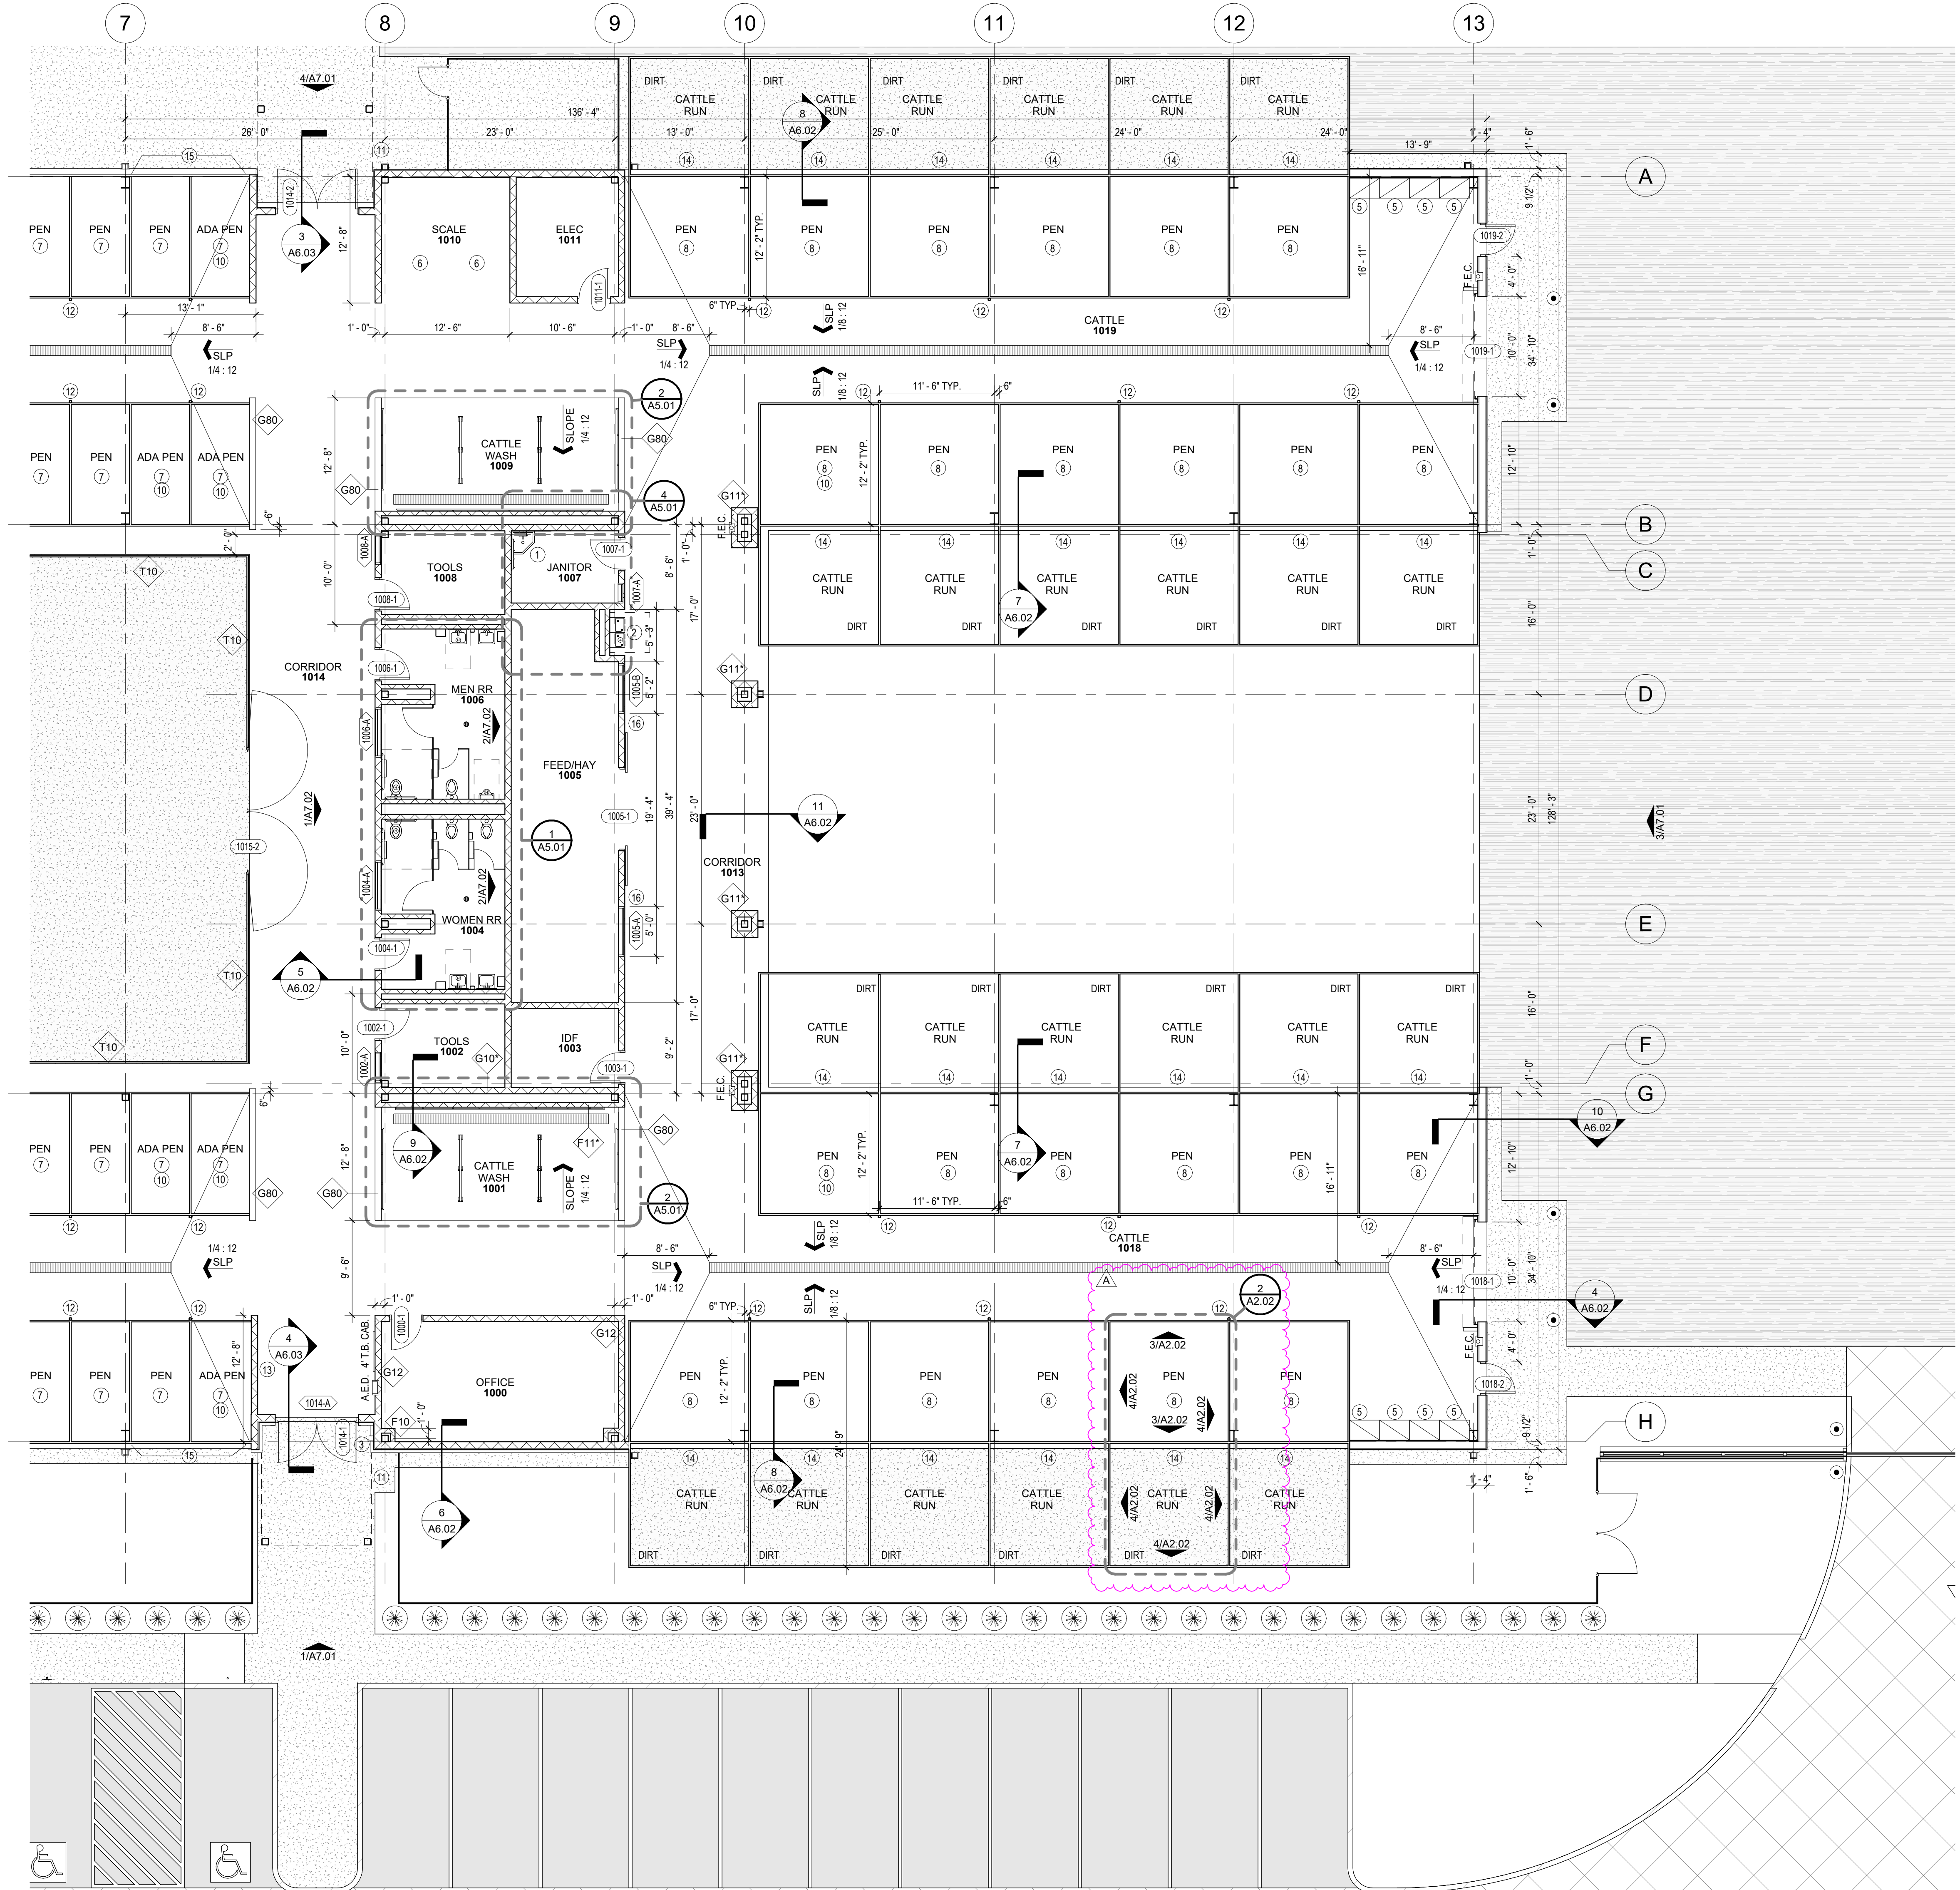

LOUVER SCHEDULE						
MARK	FRAME				COMMENTS	MARK
	WIDTH	DEPTH	ELEV.	MATERIAL		
1002-A	2"	6"	3	ALUM.	LOUVER	1002-A
1004-A	2"	6"	4	ALUM.	LOUVER	1004-A
1005-A	2"	6"	4	ALUM.	LOUVER	1005-A
1005-B	2"	6"	4	ALUM.	LOUVER	1005-B
1006-A	2"	6"	4	ALUM.	LOUVER	1006-A
1007-A	2"	6"	2	ALUM.	LOUVER	1007-A
1008-A	2"	6"	3	ALUM.	LOUVER	1008-A
1014-A	2"	6"	3-E	H.M.	-	1014-A
1015-A	2"	6"	4-E	H.M.	LOUVER	1015-A
1020-A	2"	6"	2-E	ALUM.	LOUVER	1020-A
1020-AA	2"	6"	2-E	ALUM.	LOUVER	1020-AA
1020-B	2"	6"	2-E	ALUM.	LOUVER	1020-B
1020-BB	2"	6"	6"	2-E	ALUM.	1020-BB
1020-C	2"	6"	2-E	ALUM.	LOUVER	1020-C
1020-CC	2"	6"	2-E	ALUM.	LOUVER	1020-CC
1020-D	2"	6"	2-E	ALUM.	LOUVER	1020-D
1020-DD	2"	6"	2-E	ALUM.	LOUVER	1020-DD
1020-E	2"	6"	2-E	ALUM.	LOUVER	1020-E
1020-EE	2"	6"	2-E	ALUM.	LOUVER	1020-EE
1020-F	2"	6"	2-E	ALUM.	LOUVER	1020-F
1020-FF	2"	6"	2-E	ALUM.	LOUVER	1020-FF
1020-G	2"	6"	2-E	ALUM.	LOUVER	1020-G
1020-GG	2"	6"	2-E	ALUM.	LOUVER	1020-GG
1020-H	2"	6"	2-E	ALUM.	LOUVER	1020-H
1020-HH	2"	6"	2-E	ALUM.	LOUVER	1020-HH
1020-I	2"	6"	2-E	ALUM.	LOUVER	1020-I
1020-J	2"	6"	2-E	ALUM.	LOUVER	1020-J
1020-K	2"	6"	2-E	ALUM.	LOUVER	1020-K
1020-KK	2"	6"	2-E	ALUM.	LOUVER	1020-KK
1020-L	2"	6"	2-E	ALUM.	LOUVER	1020-L
1020-LL	2"	6"	2-E	ALUM.	LOUVER	1020-LL
1020-M	2"	6"	2-E	ALUM.	LOUVER	1020-M
1020-MM	2"	6"	2-E	ALUM.	LOUVER	1020-MM
1020-N	2"	6"	2-E	ALUM.	LOUVER	1020-N
1020-NN	2"	6"	2-E	ALUM.	LOUVER	1020-NN
1020-P	2"	6"	2-E	ALUM.	LOUVER	1020-P
1020-PP	2"	6"	2-E	ALUM.	LOUVER	1020-PP
1020-R	2"	6"	2-E	ALUM.	LOUVER	1020-R
1020-RR	2"	6"	2-E	ALUM.	LOUVER	1020-RR
1020-S	2"	6"	2-E	ALUM.	LOUVER	1020-S
1020-SS	2"	6"	2-E	ALUM.	LOUVER	1020-SS
1020-T	2"	6"	2-E	ALUM.	LOUVER	1020-T
1020-TT	2"	6"	2-E	ALUM.	LOUVER	1020-TT
1020-U	2"	6"	2-E	ALUM.	LOUVER	1020-U
1020-UU	2"	6"	2-E	ALUM.	LOUVER	1020-UU

AG FACILITY DOOR SCHEDULE													
MARK	DOOR SLAB					DOOR FRAME					FIRE R.	COMMENTS	MARK
	WIDTH	HEIGHT	S/ PR	ELEV.	MATERIAL	GLASS	WIDTH	DEPTH	ELEV.	MATERIAL			
1000-1	3'-0"	7'-0"	S	C	H.M.	G4	2"	6"	1-E	H.M.	-	-	1000-1
1002-1	3'-0"	7'-0"	S	C	H.M.	G4	2"	6"	1-E	H.M.	-	-	1002-1
1003-1	3'-0"	7'-0"	S	B	H.M.	-	2"	6"	1-E	H.M.	-	PROVIDE CARD READER	1003-1
1004-1	3'-0"	7'-0"	S	B	H.M.	-	2"	6"	1-E	H.M.	-	NO DEADBOLT	1004-1
1005-1	0"	0"	PR	XX	-	-	2"	6"	1	H.M.	-	CASED OPENING BARN DOOR	1005-1
1006-1	3'-0"	7'-0"	S	B	H.M.	-	2"	6"	1-E	H.M.	-	NO DEADBOLT	1006-1
1007-1	3'-0"	7'-0"	S	B	H.M.	-	2"	6"	1-E	H.M.	-	-	1007-1
1008-1	3'-0"	7'-0"	S	C	H.M.	G4	2"	6"	1-E	H.M.	-	-	1008-1
1011-1	3'-0"	7'-0"	S	B	H.M.	-	2"	6"	1-E	H.M.	-	-	1011-1
1014-1	4'-0"	7'-0"	PR	DD	H.M.	G4	-	-	-	-	-	PROVIDE CARD READER, RE: WINDOW SCHED. FOR FRAME SIZE & MATERIAL.	1014-1
1014-2	4'-0"	7'-0"	PR	CC	H.M.	G4	2"	6"	1-E	H.M.	-	-	1014-2
1015-1	6'-0"	6'-0"	PR	AA1	GALV.	-	-	-	-	GALV.	-	RE: A3.01 FOR GATE ELEVATION DETAIL	1015-1
1015-2	6'-0"	6'-0"	PR	AA1	GALV.	-	-	-	-	GALV.	-	RE: A3.01 FOR GATE ELEVATION DETAIL	1015-2
1016-1	10'-0"	10'-0"	-	P	RE-SPECS	-	-	-	-	GALV.	-	MANUAL COILING DOOR	1016-1
1016-2	3'-0"	7'-0"	S	C	H.M.	G4	2"	6"	1-E	H.M.	-	-	1016-2
1017-1	10'-0"	10'-0"	-	P	RE-SPECS	-	-	-	-	GALV.	-	MANUAL COILING DOOR	1017-1
1017-2	3'-0"	7'-0"	S	C	H.M.	G4	2"	6"	1-E	H.M.	-	-	1017-2
1018-1	10'-0"	10'-0"	-	P	RE-SPECS	-	-	-	-	GALV.	-	MANUAL COILING DOOR	1018-1
1018-2	3'-0"	7'-0"	S	C	H.M.	G4	2"	6"	1-E	H.M.	-	-	1018-2
1019-1	10'-0"	10'-0"	-	P	RE-SPECS	-	-	-	-	GALV.	-	MANUAL COILING DOOR	1019-1
1019-2	3'-0"	7'-0"	S	C	H.M.	G4	2"	6"	1-E	H.M.	-	-	1019-2
1020-1	3'-0"	7'-0"	PR	CC	H.M.	G4	2"	6"	1-E	H.M.	-	-	1020-1
1020-2	4'-0"	7'-0"	S	C	H.M.	G4	2"	6"	1-E	H.M.	-	-	1020-2

AG FACILITY WINDOW SCHEDULE						
MARK	FRAME				COMMENTS	MARK
	WIDTH	DEPTH	ELEV.	MATERIAL		
1014-A	2"	6"	3-E	H.M.	-	1014-A

AG FACILITY ROOM FINISH SCHEDULE							
ROOM #	ROOM NAME	FLOOR FINISHES		WALL FINISH(S) COORD. W/ A7 & A11	CEILING FINISH(S) COORD. W/ A10	COMMENTS	ROOM #
		FLOOR	BASE				
1000	OFFICE	SC-1	-	PT-1			1000
1001	CATTLE WASH	SC-2	-	PT-1			1001
1002	TOOLS	SC-1	-	PT-1			1002
1003	IDF	SC-1	-	PT-1			1003
1004	WOMEN RR	TF-1	TB-1	PT-1,3			1004
1005	FEEDHAY	SC-1	-	PT-1			1005
1006	MEN RR	TF-1	TB-1	PT-1,3			1006
1007	JANITOR	SC-1	-	PT-1			1007
1008	TOOLS	SC-1	-	PT-1			1008
1009	CATTLE WASH	SC-2	-	PT-1			1009
1010	SCALE	SC-1	-	PT-1			1010
1011	ELEC	SC-1	-	PT-1			1011
1013	CORRIDOR	SC-1	-	PT-1			1013
1014	CORRIDOR	SC-1	-	PT-1,2,3			1014
1015	EXERCISE ARENA	6" SAND	-	PT-1			1015
1016	LAMBHOG	SC-1	-	PT-1			1016
1016.1	SMALL ANIMAL WASH	SC-2	-	PT-1			1016.1
1017	LAMBHOG	SC-1	-	PT-1			1017
1017.1	SMALL ANIMAL WASH	SC-2	-	PT-1			1017.1
1018	CATTLE	SC-1	-	PT-1			1018
1019	CATTLE	SC-1	-	PT-1			1019
1020	POULTRY	SC-1	-	PT-1			1020


FIELD HOUSE DOOR SCHEDULE														
MARK	DOOR SLAB					DOOR FRAME					FIRE R.	COMMENTS	MARK	
	WIDTH	HEIGHT	S/ PR	ELEV.	MATERIAL	GLASS	WIDTH	DEPTH	ELEV.	MATERIAL				
100-1	4'-0"	7'-0"	S	C	H.M.	G4	2"	6"	1-E	H.M.	-	ADD PEEPHOLES, CARD READER	100-1	
100-2	12'-0"	4'-0"	-	R	GALV. SLATS	-	-	-	-	GALV.	-	MANUAL COILING COUNTER DOOR	100-2	
101-1	3'-0"	7'-0"	S	C	H.M.	G2	2"	6"	1	H.M.	-	-	101-1	
102-1	3'-0"	7'-0"	S	B	H.M.	-	2"	6"	1-E	H.M.	-	PROVIDE DEAD BOLT PER SPECS	102-1	
103-1	3'-0"	7'-0"	S	B	H.M.	-	2"	6"	1-E	H.M.	-	PROVIDE DEAD BOLT PER SPECS	103-1	
104-1	3'-0"	7'-0"	S	B	H.M.	-	2"	6"	1-E	H.M.	-	ADD CARD READER	104-1	
105-1	3'-0"	7'-0"	S	B	H.M.	-	2"	6"	1	H.M.	-	-	105-1	
106-1	3'-0"	7'-0"	S	B	H.M.	-	2"	6"	1-E	H.M.	-	-	106-1	
107-1	4'-0"	7'-2"	PR	CC	H.M.	G4	2"	6"	1-E	H.M.	-	ADD CARD READER	107-1	

FIELD HOUSE ROOM FINISH SCHEDULE							
ROOM #	ROOM NAME	FLOOR FINISHES		WALL FINISH(S) COORD. W/ AT & A11	CEILING FINISH(S) COORD. W/ A10	COMMENTS	ROOM #
		FLOOR	BASE				
100	CONCESSIONS	SC-1	RB-1	PT-1			100
101	STORAGE	SC-1	RB-1	PT-1			101
102	WOMEN'S RR	TF-1	TB-1	PT-1, 2			102
103	MEN'S RR	TF-1	TB-1	PT-1, 2			103
104	MDF	SC-1	RB-1	PT-1			104
105	ELEC	SC-1	RB-1	PT-1			105
106	CUST	SC-1	RB-1	PT-1			106
107	STORAGE	SC-1	RB-1	PT-1			107

CONSULTANTS
CIVIL
Talon Engineering, LLC
1118 Wolfs Knoll
Houston, Texas 77094
Tel: 832.287.9874

STRUCTURAL
CJG Engineers
6051 North Course Dr., Suite 375
Houston, TX 77042
Tel: 713.780.3345


MEP
DBR Engineering Consultants, Inc.
9990 Richmond Avenue, Suite 300
Houston, TX 77042
Tel: 713.914.0888

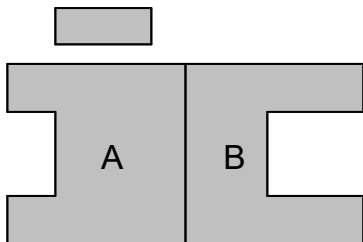

WEST COMPLEX AGRICULTURAL
CENTER AND COMPETITION HS
SOCCER FIELD
TOMBALL INDEPENDENT SCHOOL DISTRICT
19120 & 19140 BERRY POINT DR. CYPRESS TX, 77433



ARCADIS INC.
1330 POST OAK BOULEVARD, SUITE 2250
HOUSTON, TX 77056
tel 281.286.6605, fax 713.977.4620

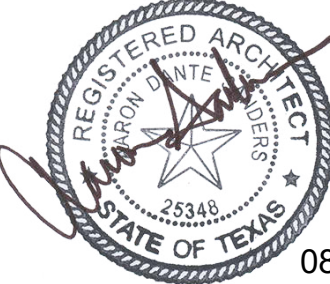


PROJECT #: 202414
DATE: 2025-07-28
DRAWN: Author
CHECKED: Checker
DATE: 2025-07-28
2025-08-05

ISSUE
PERMIT AND PROPOSAL
ADD 02
A



A2.03

SCHEDULES
AND OPENINGS




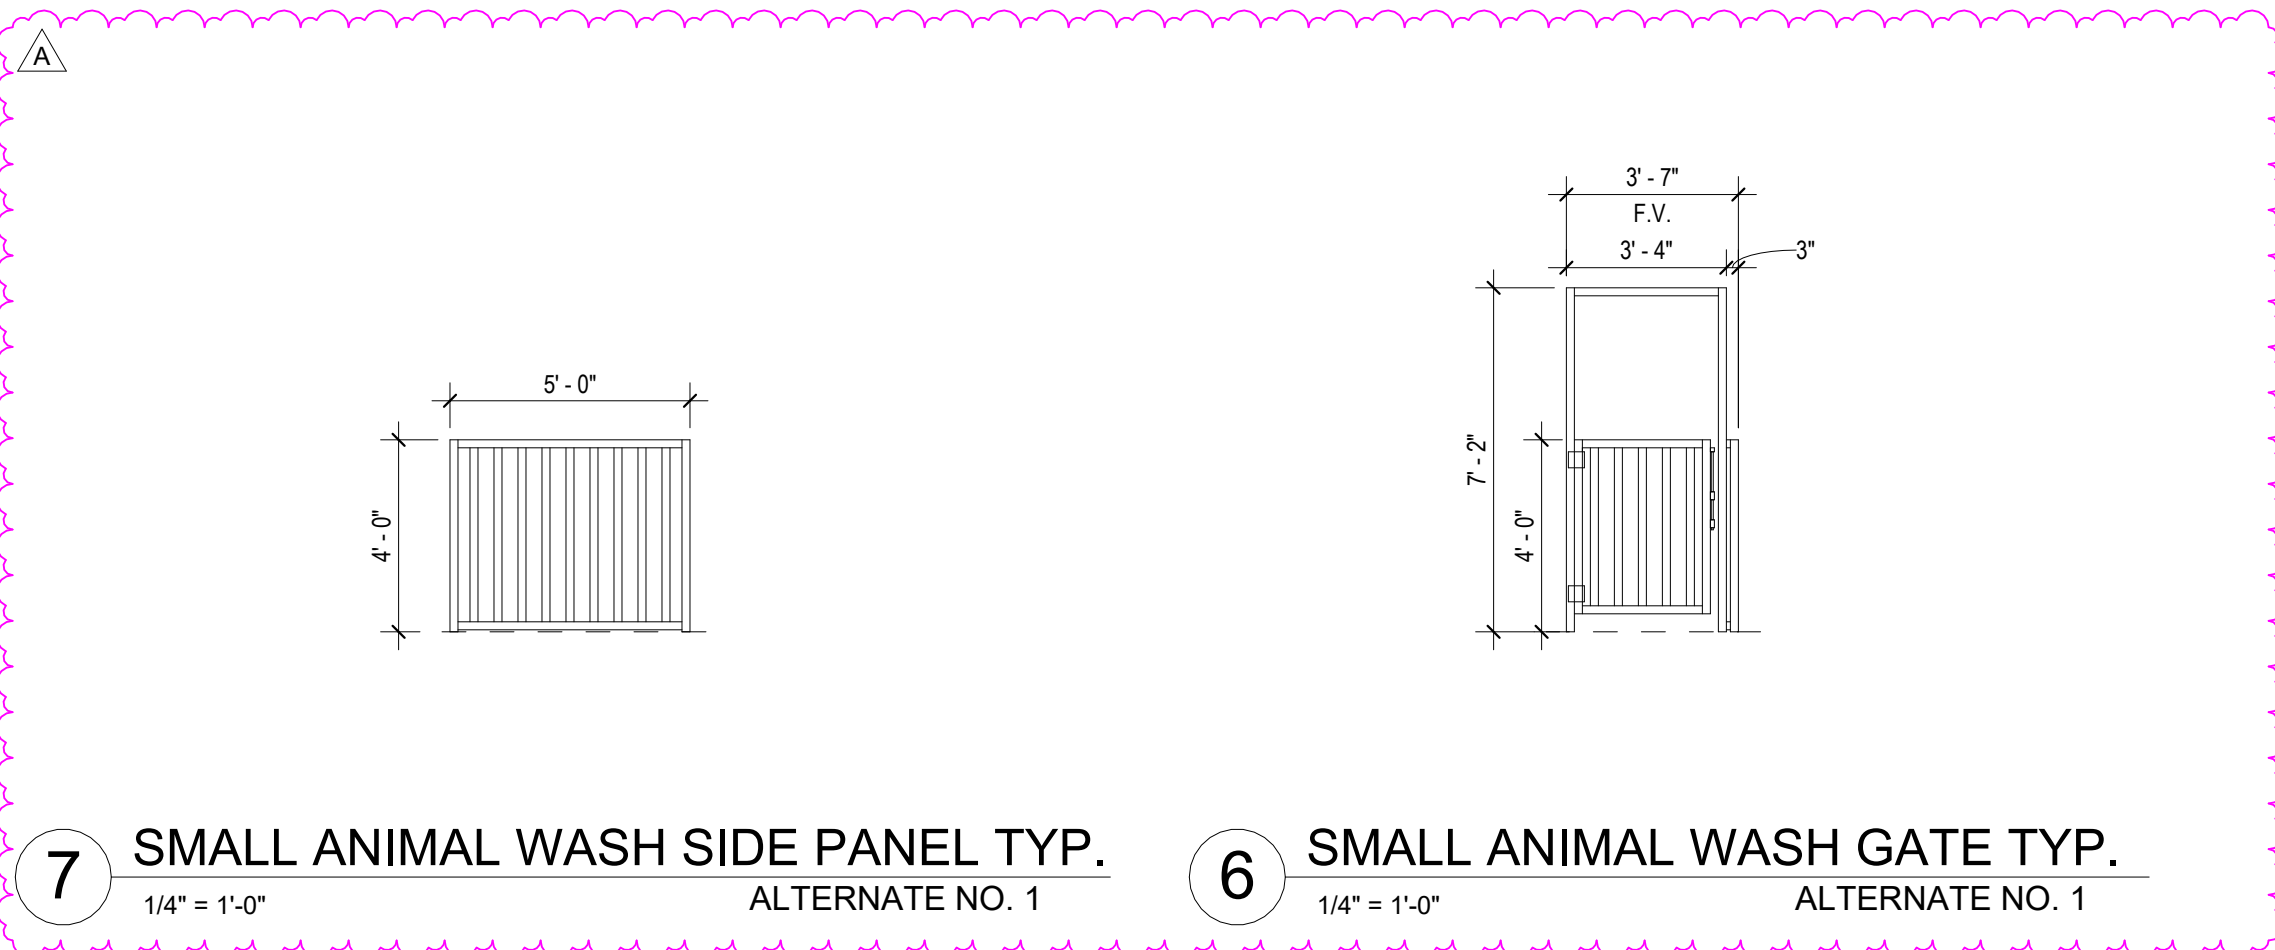


5 FIELDHOUSE - ENLARGED PLAN
1/4" = 1'-0"

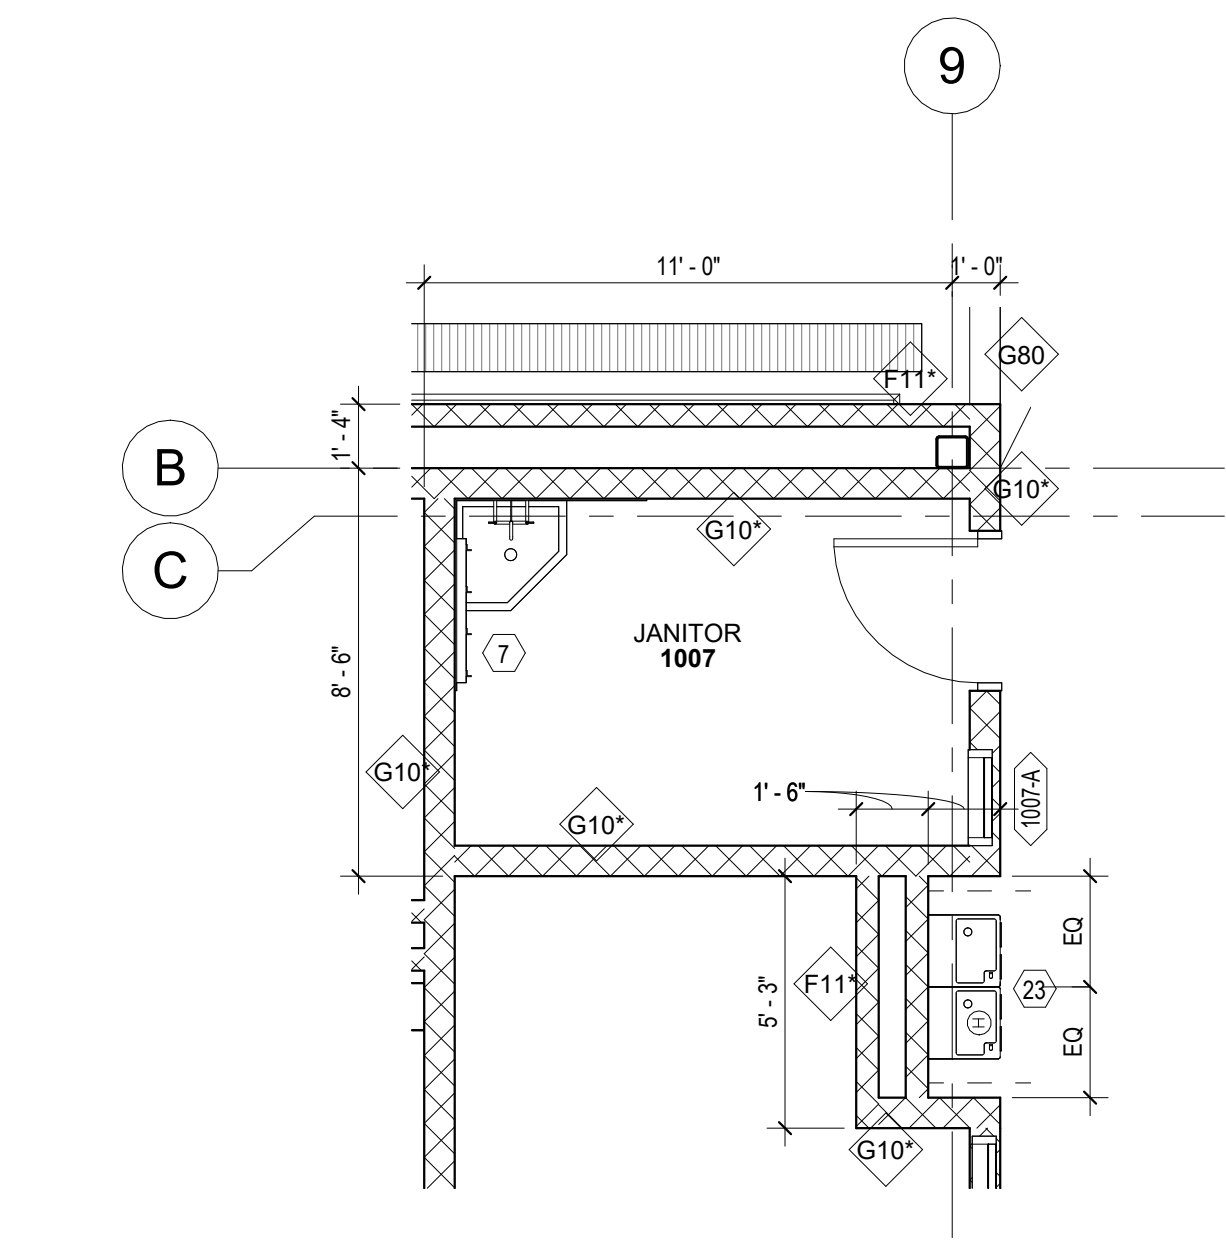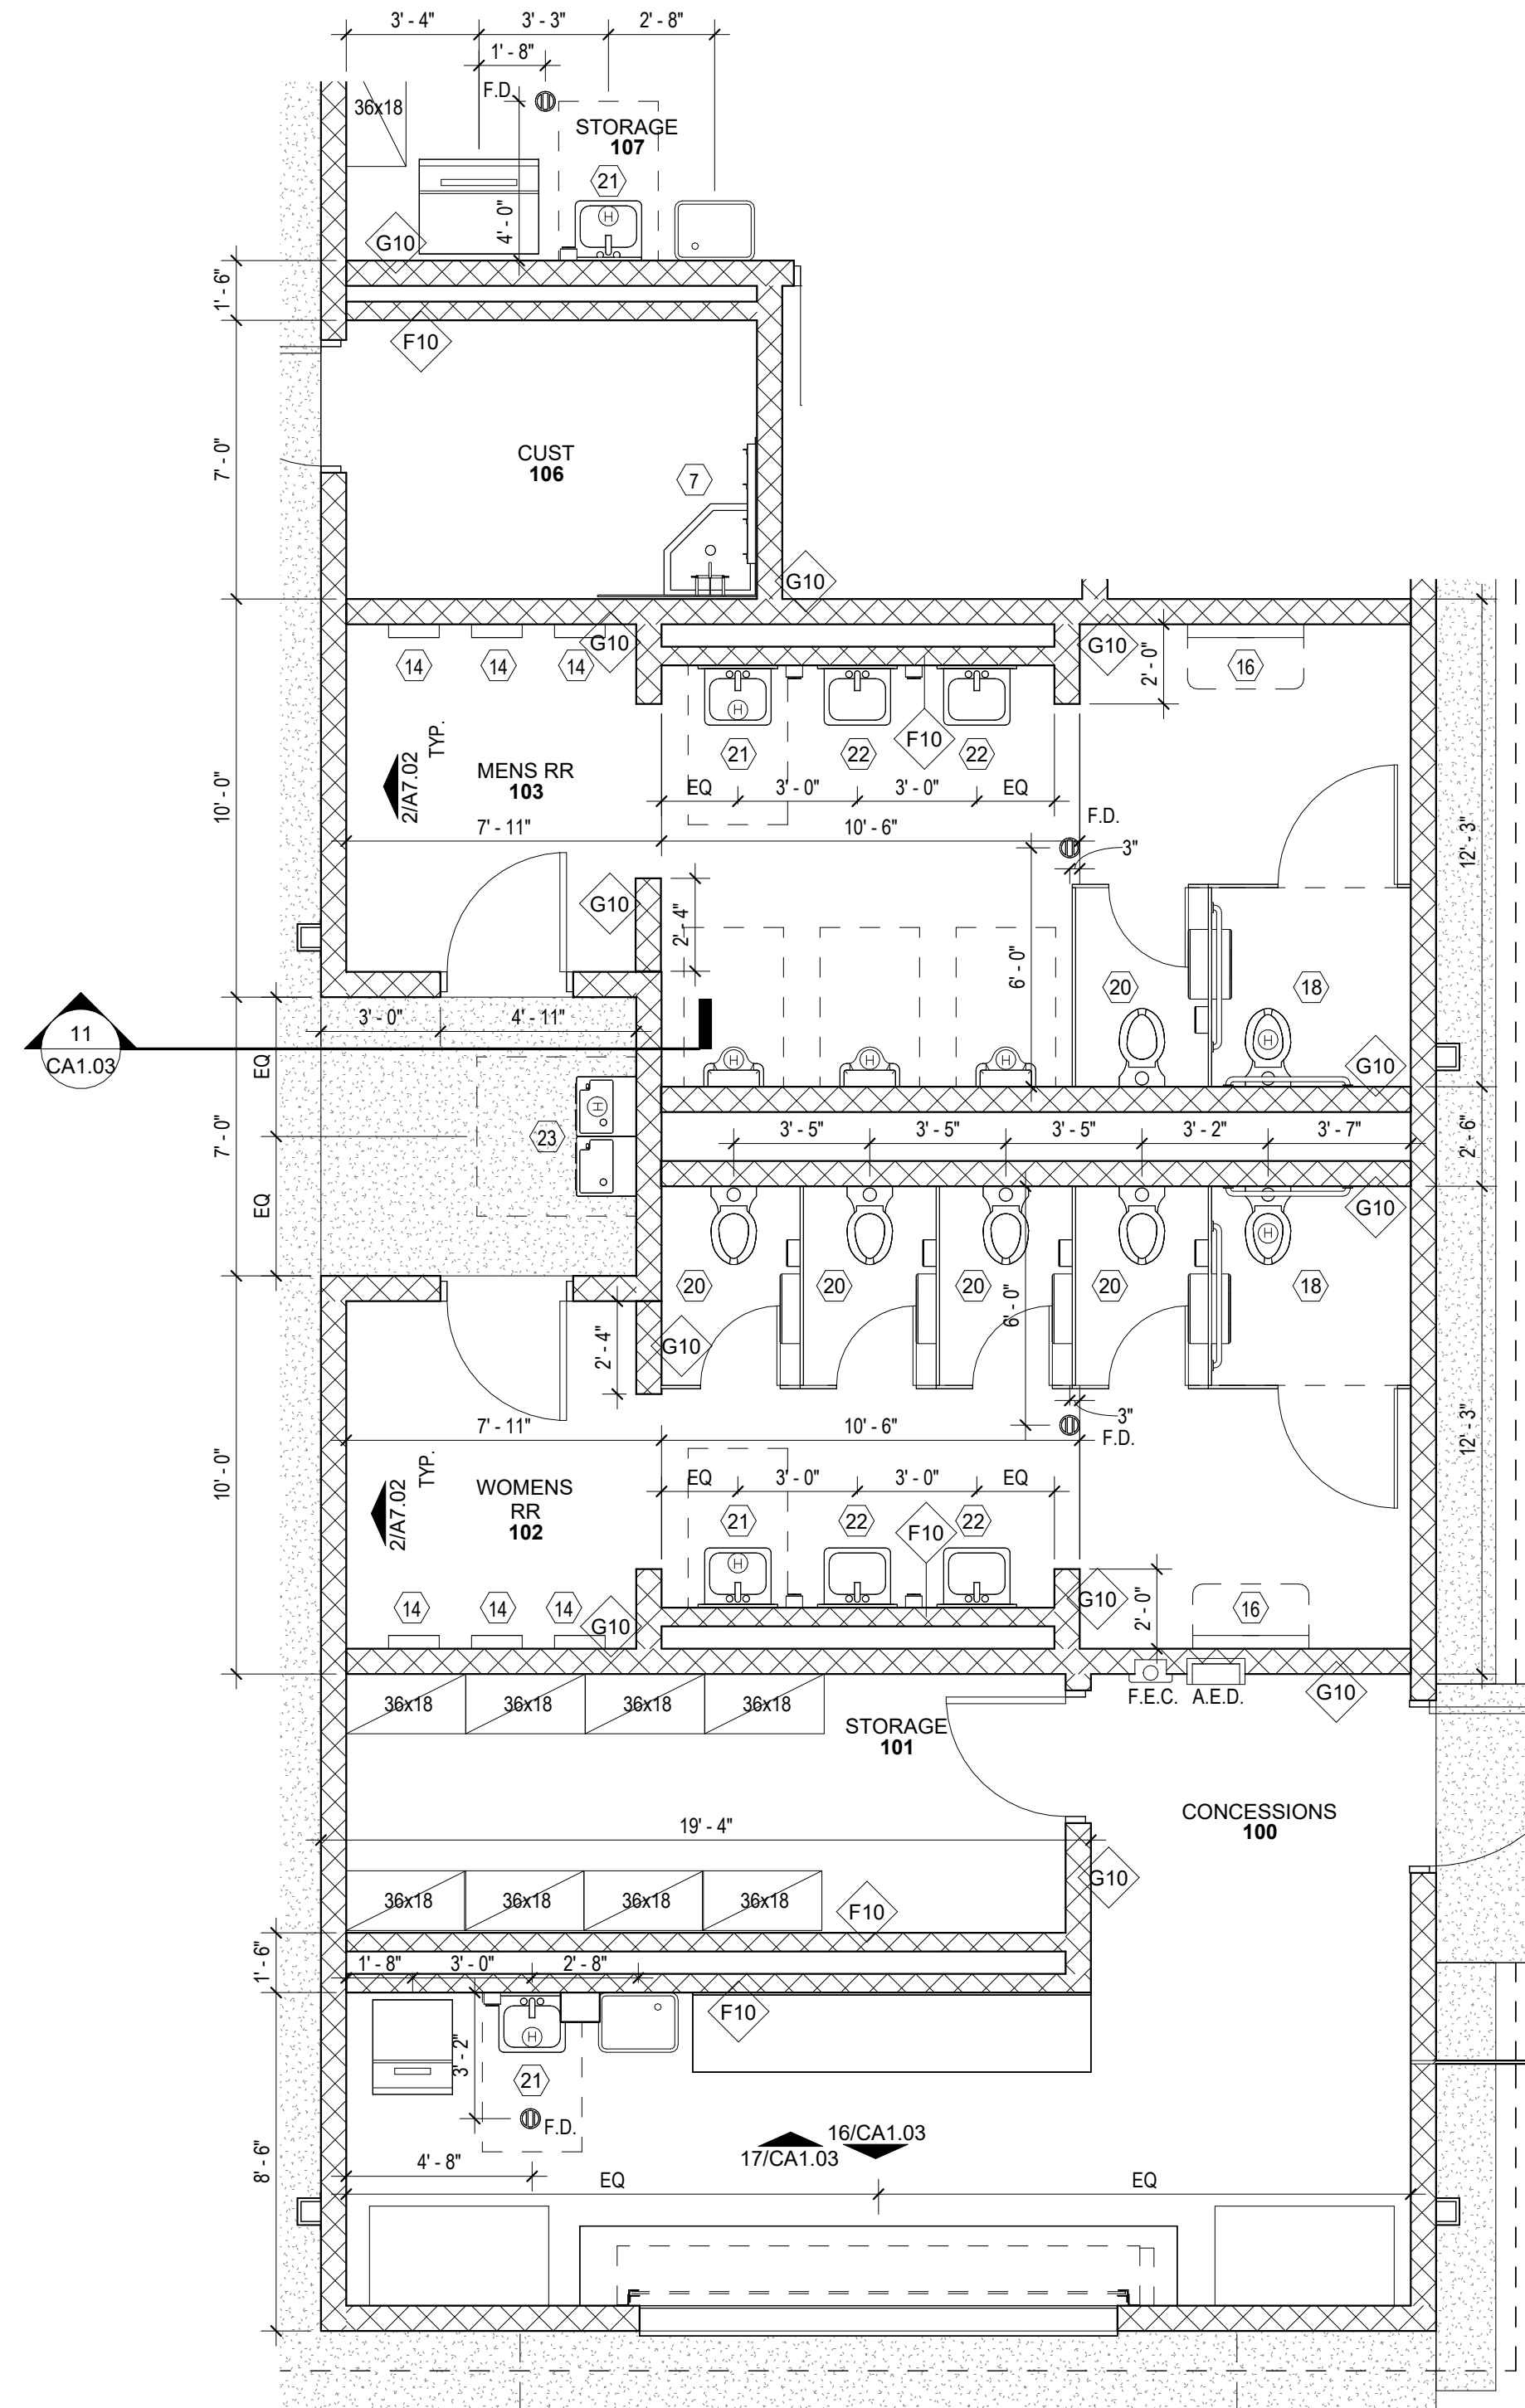


4 1ST FLOOR PLAN - ENLARGED JANITOR
1/4" = 1'-0"

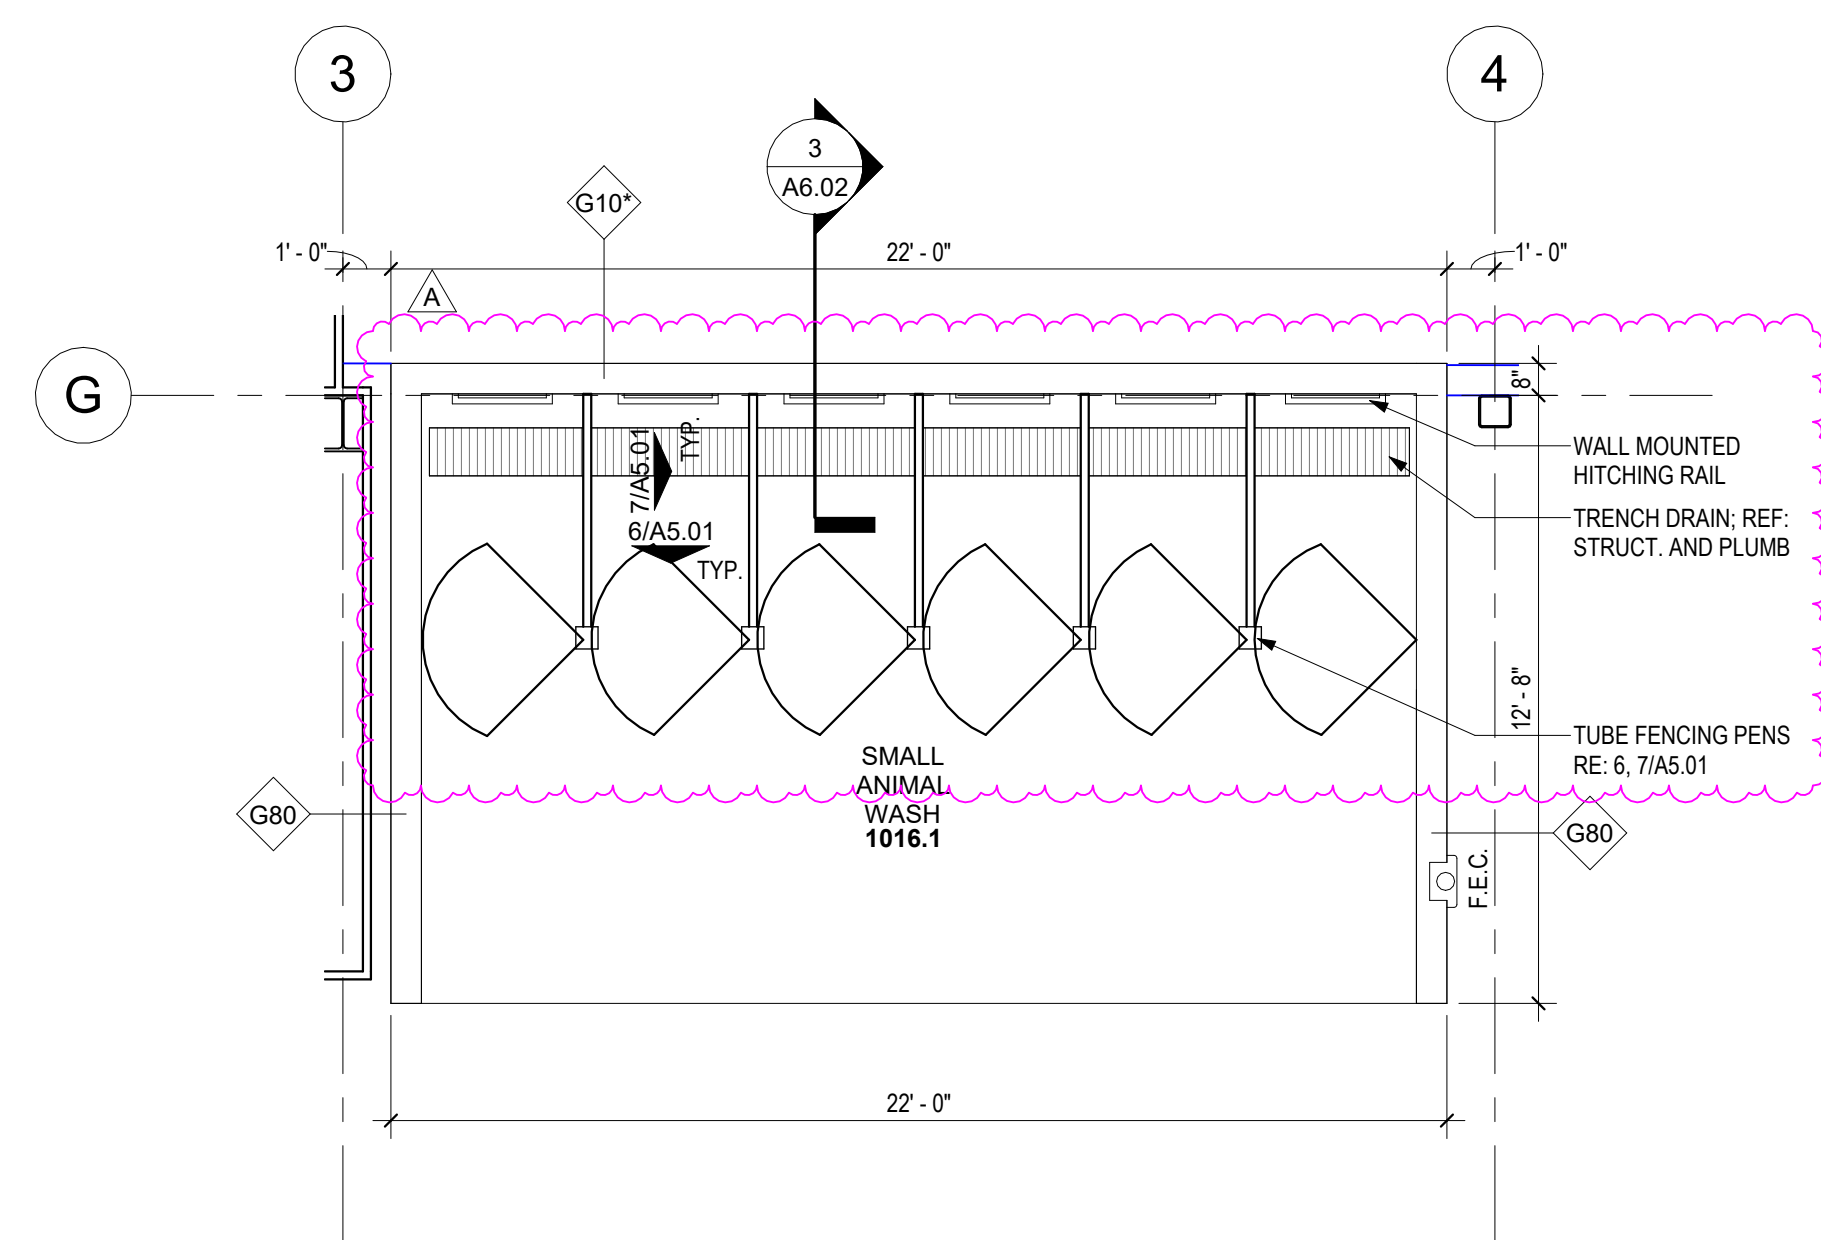

3 1ST FLOOR PLAN - ENLARGED SMALL ANIMAL WASH PLAN
1/4" = 1'-0"

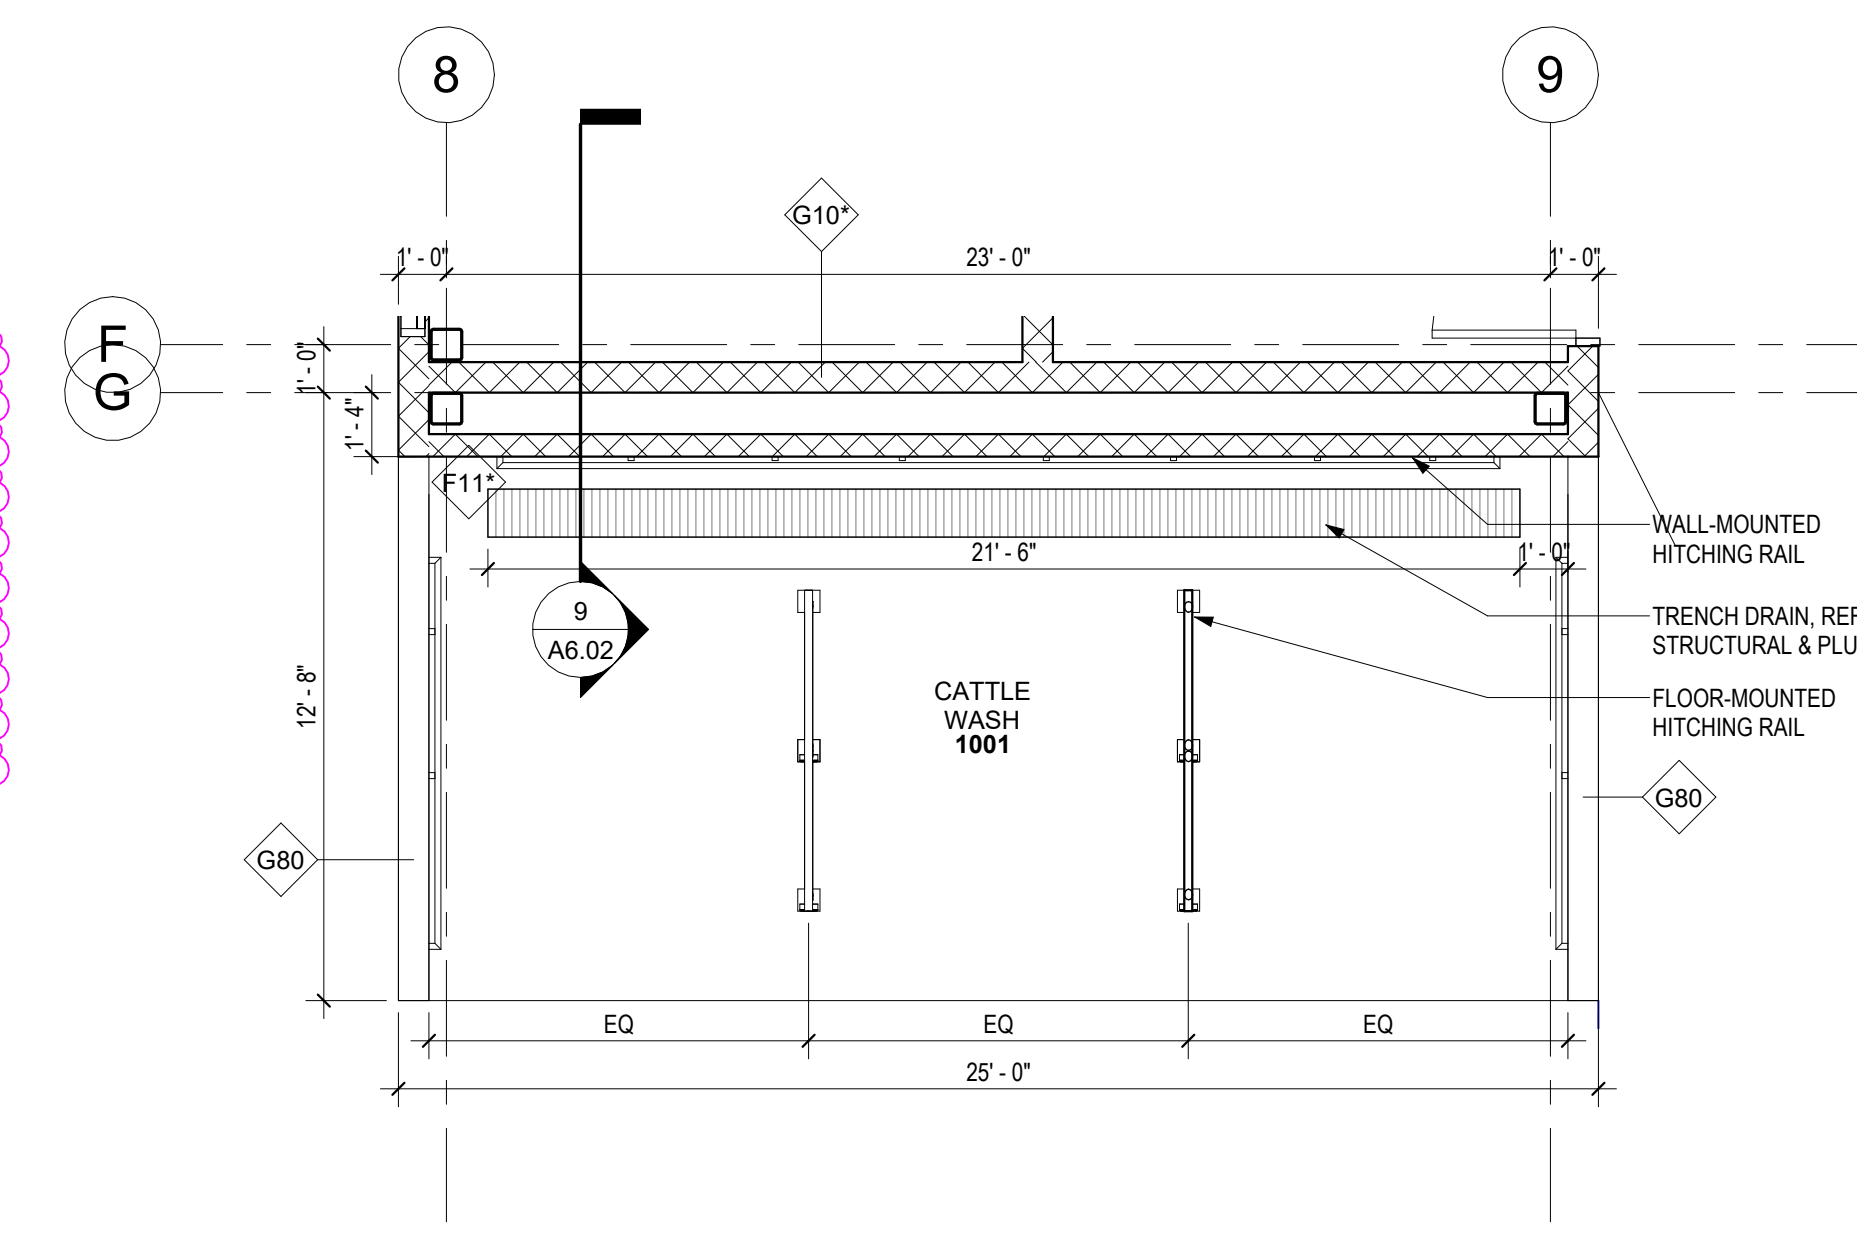

2 1ST FLOOR PLAN - ENLARGED CATTLE WASH PLAN
1/4" = 1'-0"

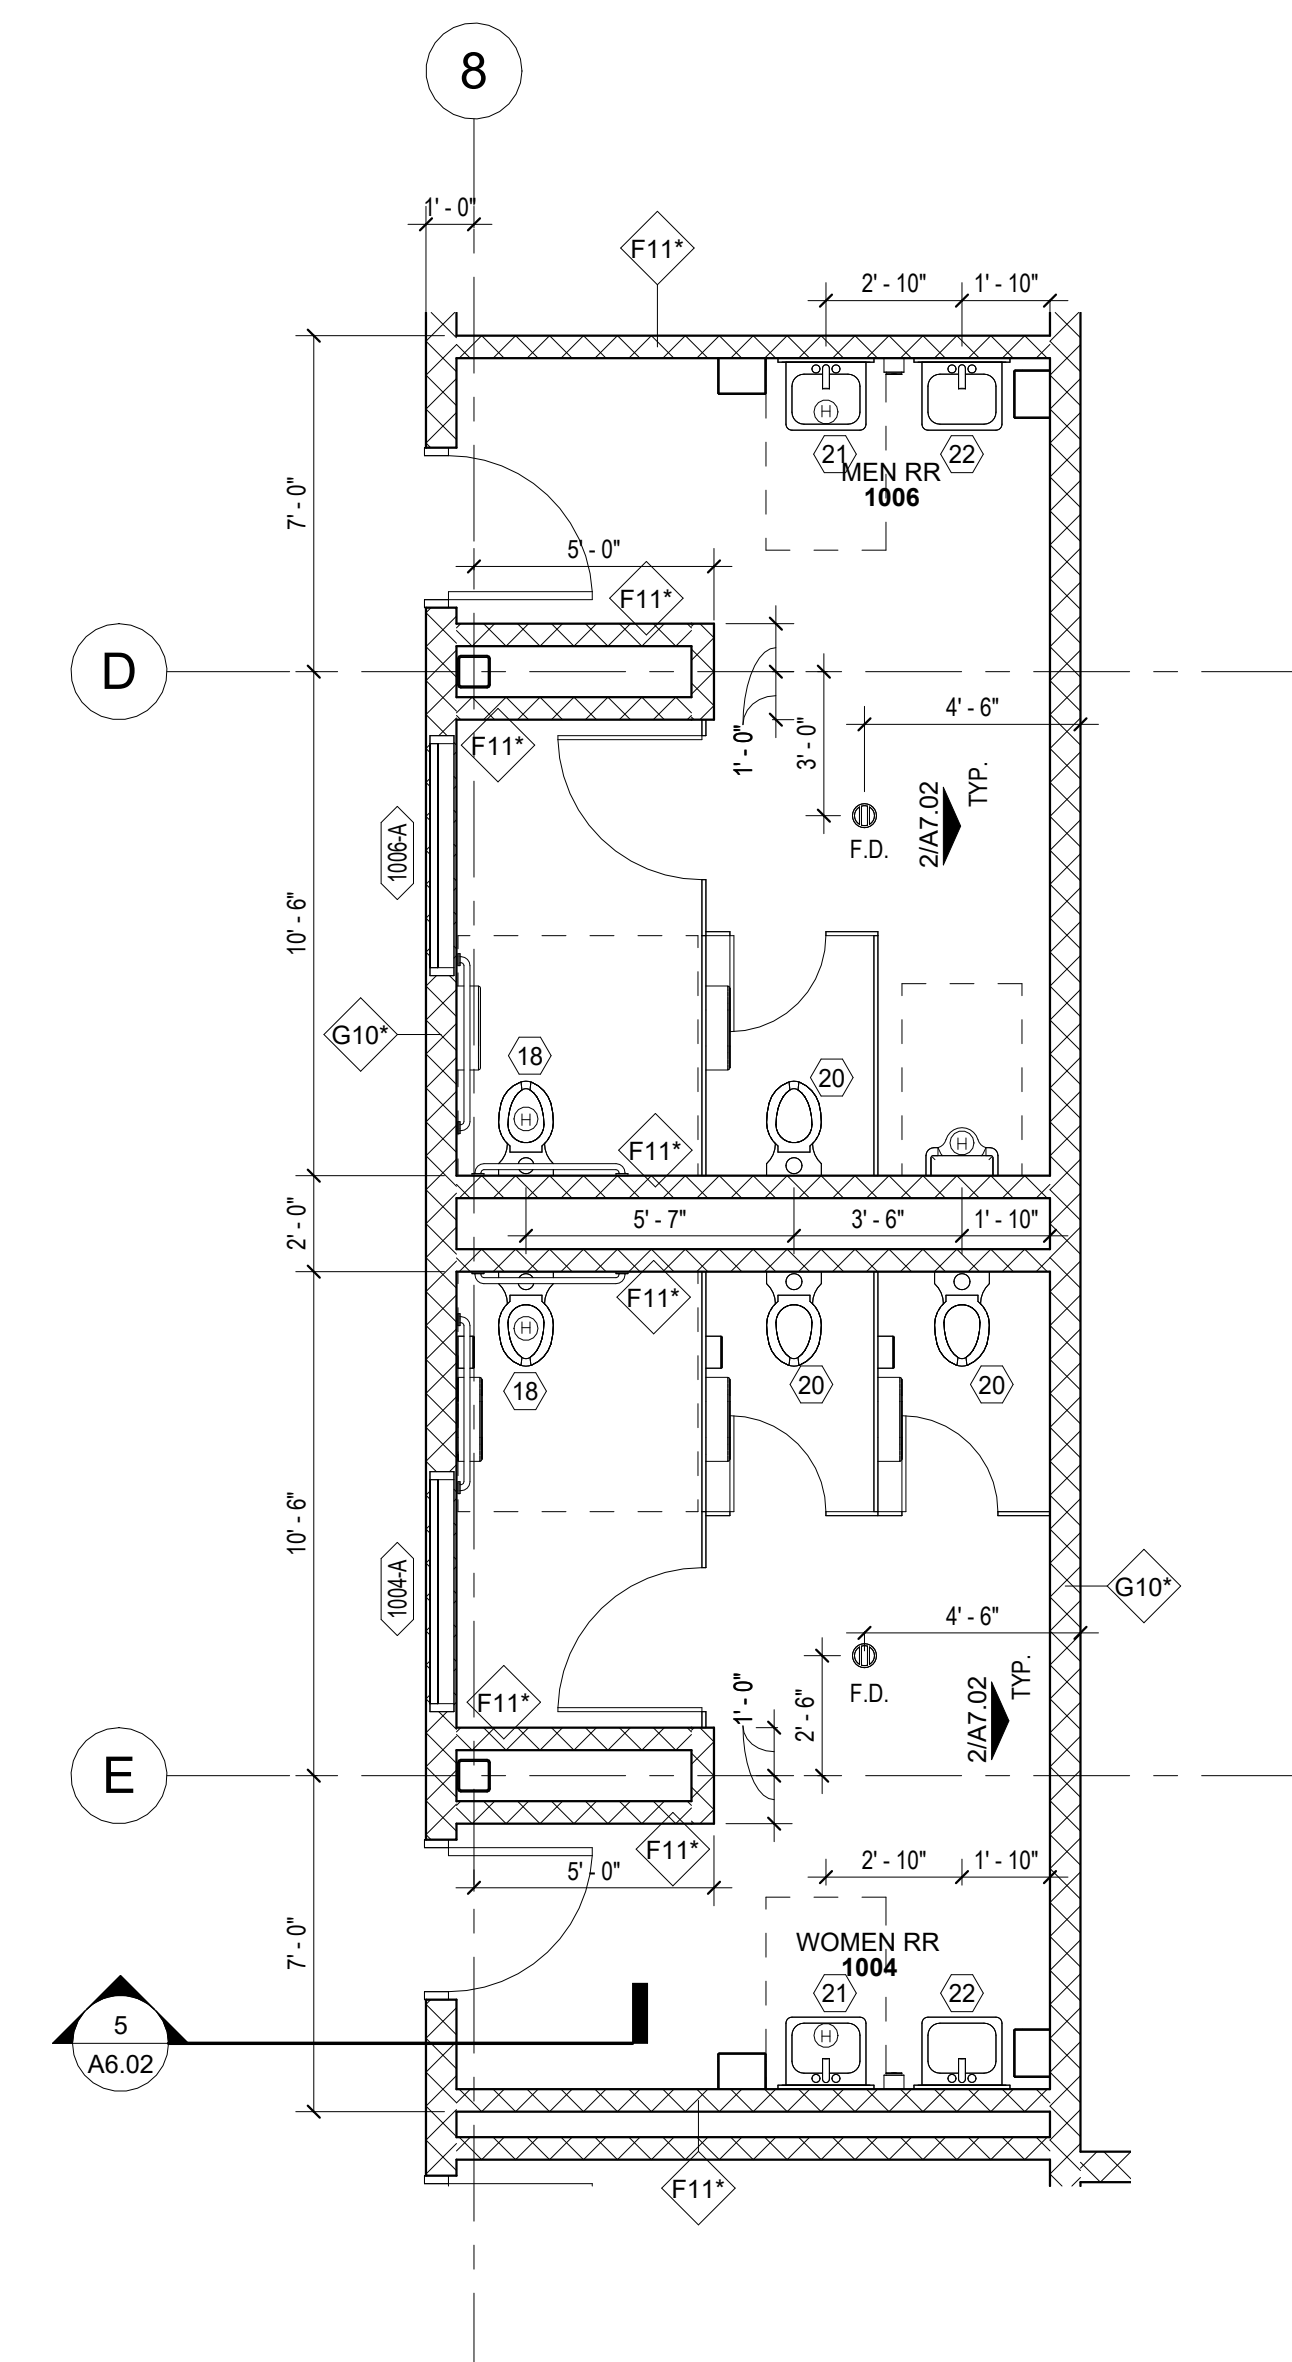

1 1ST FLOOR PLAN - ENLARGED RESTROOM
1/4" = 1'-0"


MARK	DESCRIPTION	SPEC REF.	TYP. TLT. ROOM LAYOUTS
(1)	SOAP DISPENSER (O.F.C.I.)	TA-1	17' @ CMU & TOILET PARTITIONS
(2)	MIRROR	TA-2	18' @ GYP. BD. PARTITIONS
(3)	PAPER TOWEL DISPENSER (O.F.C.I.)	TA-3	EQ EQ EQ EQ
(4)	RECESSED WASTE RECEPTACLE	TA-4	EQ EQ EQ EQ
(5)	TOILET TISSUE DISPENSER (O.F.C.I.)	TA-5	EQ EQ EQ EQ
(6)	GRAB BARS	TA-6	EQ EQ EQ EQ
(7)	MOP & BROOM HOLDER	TA-7	EQ EQ EQ EQ
(8)	CLOTHES/ TOWEL HOOKS	TA-8	EQ EQ EQ EQ
(9)	FEMININE NAKIN DISPENSER	TA-9	STND. ACCESSIBLE STALL - 18 AMBULATORY STALL - 19 TYPICAL STALL - 20
(10)	FEMININE NAKIN DISPOSAL (O.F.C.I.)	TA-10	NOTE: 1. TA-10 IN FEMALE RESTROOMS ONLY PER SPECS 2. GYP. BD. PARTITION DIMENSIONS ARE FROM FACE OF STUD
(11)	SHOWER GRAB BARS	TA-11	RE: PLAN FOR QNTY & LOCATION
(12)	FOLDING BENCH - SHOWER COMPARTMENTS	TA-12	RE: PLAN FOR QNTY & LOCATION
(13)	SHOWER CURTAINS & RODS	TA-13	RE: PLAN FOR QNTY & LOCATION
(14)	ELECTRIC HAIR DRYERS	TA-14	RE: PLAN FOR QNTY & LOCATION
(15)	ELECTRIC HAND DRYERS	TA-15	RE: PLAN FOR QNTY & LOCATION
(16)	BABY CHANGING STATION	TA-16	RE: PLAN FOR QNTY & LOCATION
(17)	SHOWER WATER RETAINER	TA-17	RE: PLAN FOR QNTY & LOCATION
(18)	ACCESSIBLE TOILET STALL	TA-18	RE: PLAN FOR QNTY & LOCATION
(19)	AMBULATORY TOILET STALL	TA-19	RE: PLAN FOR QNTY & LOCATION
(20)	STANDARD TOILET STALL	TA-20	RE: PLAN FOR QNTY & LOCATION
(21)	ACCESSIBLE SINK	TA-21	RE: PLAN FOR QNTY & LOCATION
(22)	STANDARD SINK	TA-22	RE: PLAN FOR QNTY & LOCATION
(23)	HILO ELECTRONIC DRINKING FOUNTAIN, RE: MEP	TA-23	RE: PLAN FOR QNTY & LOCATION
(24)			RE: PLAN FOR QNTY & LOCATION
(25)			RE: PLAN FOR QNTY & LOCATION

LEGEND - TOILET ACCESSORIES
1/4" = 1'-0"

CONSULTANTS
CIVIL
Talon Engineering, LLC
1118 Wolfs Knoll
Houston, Texas 77094
Tel: 832.287.9874

STRUCTURAL
CJG Engineers
6051 North Course Dr., Suite 375
Houston, TX 77072
Tel: 713.780.3345

MEP
DBR Engineering Consultants, Inc.
9990 Richmond Avenue, Suite 300
Houston, TX 77042
Tel: 713.914.0888

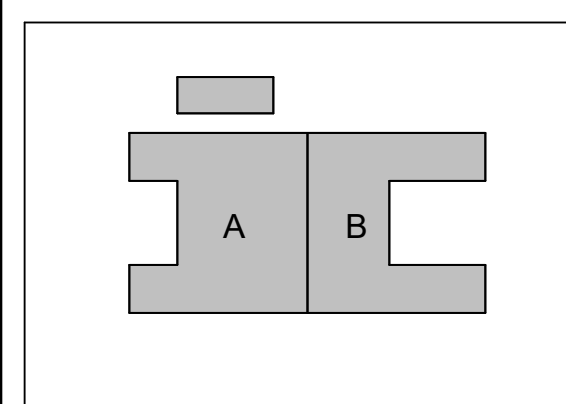

WEST COMPLEX AGRICULTURAL
CENTER AND COMPETITION HS
SOCCER FIELD

TOMBALL INDEPENDENT SCHOOL DISTRICT
19120 & 19140 BERRY POINT DR. CYPRESS TX, 77433

ARCADIS
ARCADIS INC.
1330 POST OAK BOULEVARD, SUITE 2250
HOUSTON, TX 77056
tel 281.286.6605, fax 713.977.4620

08/05/2025

PROJECT #: 202414
DATE: 2025-07-28
DRAWN: Author
CHECKED: Checker

DATE: 2025-07-28
2025-08-05

ISSUE: PERMIT AND PROPOSAL
ADD 02

A

A5.01
ENLARGED
RESTROOM
PLANS




MECHANICAL KEYED NOTES

- M2.1 ROUTE 3/4" CONDENSATE DRAIN LINE FROM FAN COIL UNIT TO FLOOR DRAIN LOCATED BELOW ICE MACHINE. COORDINATE EXACT DRAIN LOCATION WITH PLUMBING.
- M2.2 ROUTE 3/4" CONDENSATE DRAIN LINE FROM FAN COIL UNIT TO PLUMBING TAILPIECE LOCATED BELOW LAVATORY. COORDINATE EXACT CONNECTION LOCATION WITH PLUMBING.
- M2.5 ROUTE REFRIGERANT PIPING FROM INDOOR FAN COIL UNIT TO ASSOCIATED AIR COOLED CONDENSING UNIT. REFRIGERANT PIPING SHALL BE SIZED PER MANUFACTURER'S RECOMMENDATIONS. FIELD COORDINATE EXACT ROUTING. RE: DETAIL 16.19.21MMU.01.
- M3.3 PROVIDE COMBINATION TEMPERATURE/HUMIDITY SENSOR AT APPROXIMATE LOCATION SHOWN. SENSOR SHALL BE INSTALLED AT SAME ELEVATION AS LIGHT SWITCHES. COORDINATE FINAL LOCATION WITH ARCHITECT AND OTHER TRADES TO AVOID CONFLICTS.
- M3.5 PROVIDE DDC CONTROLS PANEL. COORDINATE EXACT LOCATION WITH CONTROLS AND ELECTRICAL CONTRACTORS.
- M3.6 PROVIDE WIRED WALL MOUNTED CONTROLLER FOR DUCTLESS AIR CONDITIONING UNIT. CONTROLLER SHALL BE PROVIDED BY DUCTLESS AIR CONDITIONING UNIT MANUFACTURER. INSTALL AT SAME ELEVATION AS LIGHT SWITCHES. COORDINATE FINAL LOCATION WITH ARCHITECT AND OTHER TRADES TO AVOID CONFLICTS.
- M4.10 PROVIDE WALL MOUNTED DUCTLESS FAN COIL UNIT AT APPROXIMATE LOCATION SHOWN. INSTALL UNIT AS HIGH AS POSSIBLE ON WALL.
- M4.14 PROVIDE GRADE MOUNTED AIR COOLED CONDENSING UNIT AT APPROXIMATE LOCATION SHOWN. INSTALL UNIT ON 8" HOUSEKEEPING PAD. PROVIDE ALL CLEARANCES AROUND CONDENSER AS REQUIRED BY EQUIPMENT MANUFACTURER. RE: DETAIL 13MM.01.

MECHANICAL KEYED NOTES

- M4.20 PROVIDE AIR CURTAIN AT APPROXIMATE LOCATION SHOWN. PROVIDE MARS LPV296 OR APPROVED EQUAL. INSTALL AIR CURTAIN AND ALL REQUIRED DOOR SENSORS AND ACCESSORIES PER MANUFACTURER'S RECOMMENDATIONS.

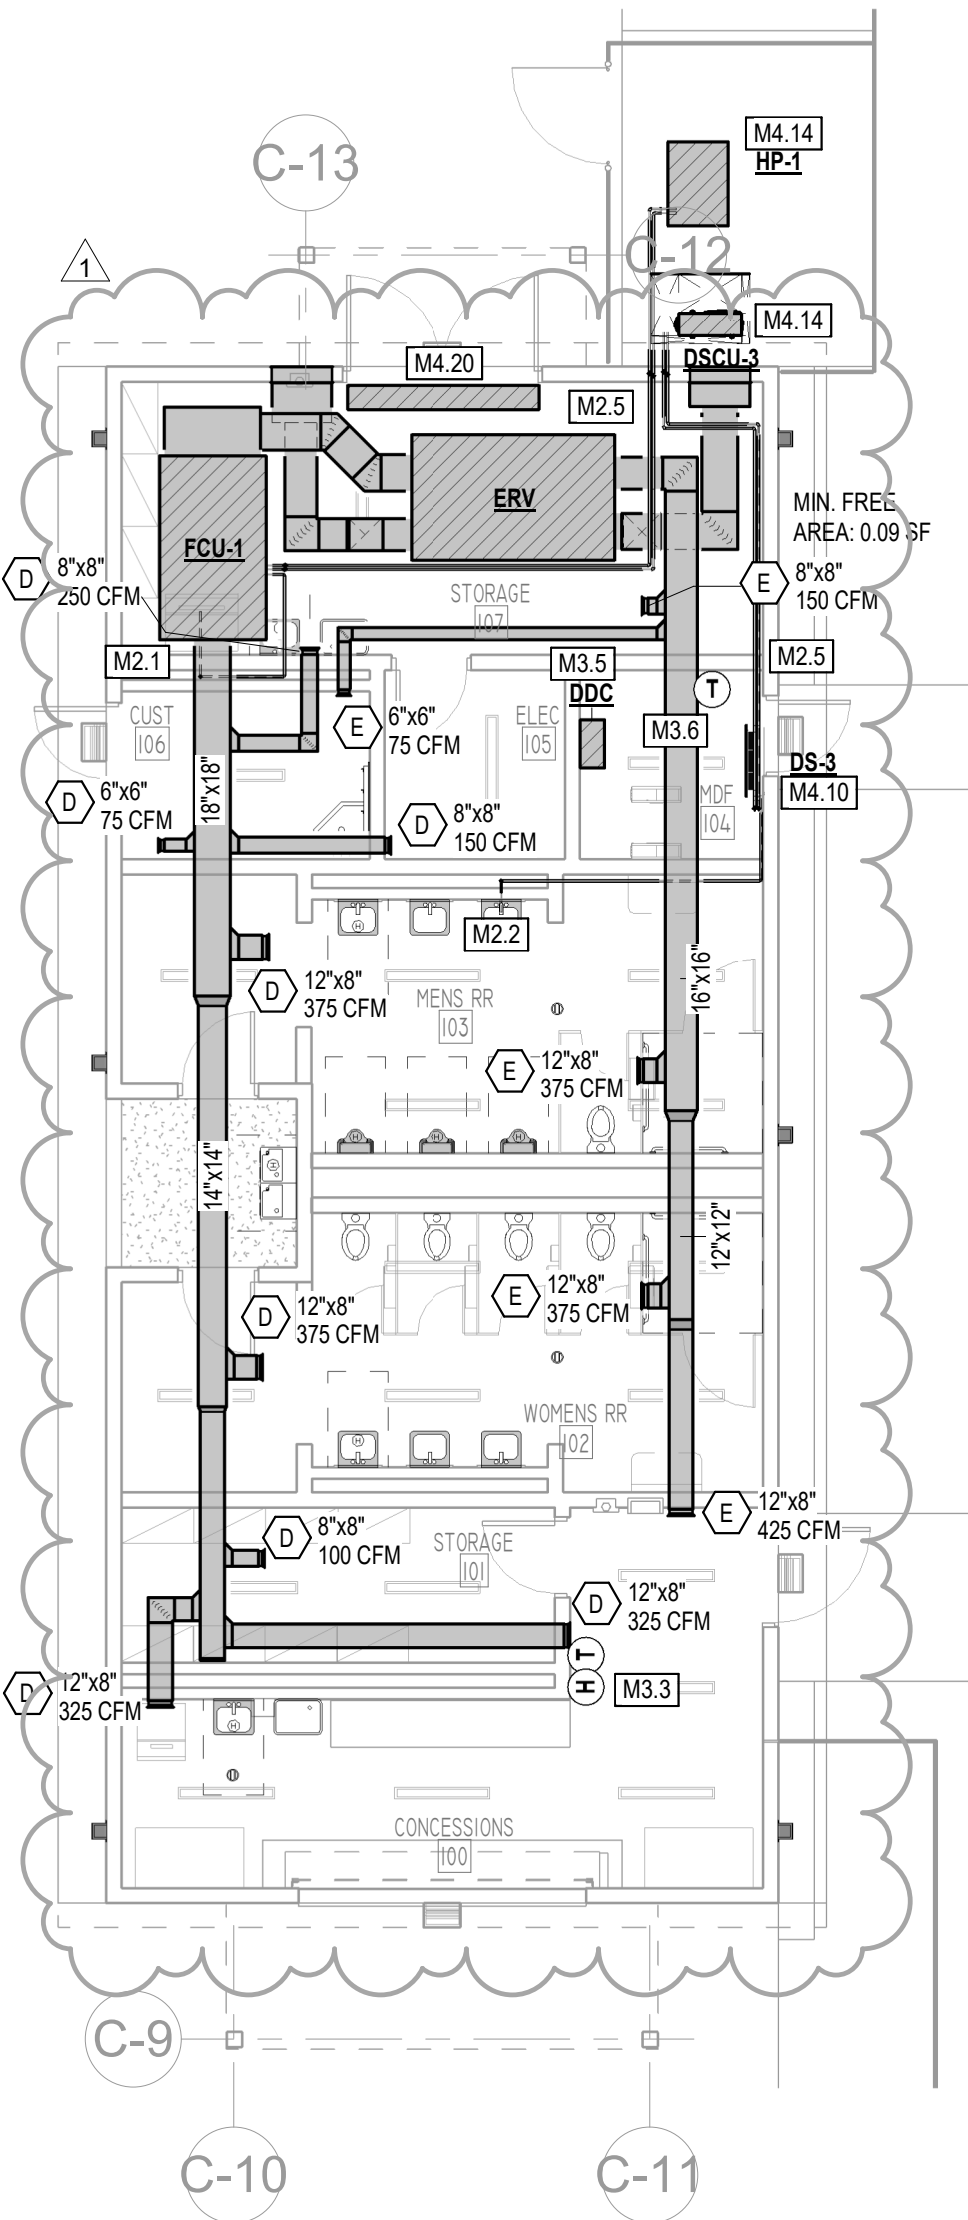

AIR DEVICE SCHEDULE				
MARK	MFR. & MODEL	TYPE		REMARKS
A	TITUS - TMS-AA	LOUVERED FACE DIFFUSER	SUPPLY AIR	24"x24" FACE. ALUMINUM CONSTRUCTION WITH FRAME FOR LAY-IN CEILING OR SURFACE MOUNT. REFER TO PLANS FOR CEILING TYPE.
B	TITUS - PAR AA	24"x24" PERFORATED FACE RETURN / EXHAUST AIR GRILLE		ALUMINUM CONSTRUCTION WITH FRAME FOR LAY-IN CEILING OR HARD CEILING. DEPENDING ON CEILING TYPE. REFER TO ARCHITECTURAL PLANS FOR CEILING TYPE. PROVIDE 22"x22" NECK OPEN TO PLENUM UNLESS OTHERWISE NOTED ON DRAWINGS.
C	TITUS TMS-AA	LOUVERED FACE SUPPLY AIR GRILLE		12"x12" FACE. ALUMINUM CONSTRUCTION WITH FRAME FOR LAY-IN OR GYP-BOARD CEILING. REFER TO PLANS FOR CEILING TYPE. PROVIDE O.B.D. FOR DUCTED EXHAUST.
D	TITUS - 300FL	SIDEWALL SUPPLY AIR GRILLE		ALUMINUM CONSTRUCTION WITH FRAME FOR SURFACE MOUNT. 3/4" BLADE SPACING, DOUBLE DEFLECTION WITH FRONT BLADES PARALLEL TO LONG DIMENSION. PROVIDE O.B.D.
E	TITUS - 350 FL	SIDEWALL RETURN / EXHAUST AIR GRILLE		ALUMINUM CONSTRUCTION WITH FRAME FOR SURFACE MOUNT. 3/4" BLADE SPACING, 35" DEFLECTION WITH BLADES PARALLEL TO LONG DIMENSION.
NOTES: 1. STANDARD WHITE FINISH UNLESS OTHERWISE NOTED. REFER TO ARCHITECTURAL DRAWINGS FOR SPECIFICATIONS. 2. PROVIDE FRAME TO MATCH CEILING TYPE INDICATED ON ARCHITECTS REFLECTED CEILING PLAN. 3. PAINT INTERIOR SURFACES OF DUCTWORK VISIBLE FROM FACE OF RETURN AIR GRILLES FLAT BLACK.				

HVLS FAN SCHEDULE													
MARK	HVLS-1	HVLS-2	HVLS-3	HVLS-4	HVLS-5	HVLS-6	HVLS-7	HVLS-8	HVLS-9	HVLS-10	HVLS-11	HVLS-12	HVLS-13
SERVES	LAMB/HOG	LAMB/HOG	LAMB/HOG	LAMB/HOG	LAMB/HOG	LAMB/HOG	LAMB/HOG	LAMB/HOG	CATTLE	CATTLE	CATTLE	EXERCISE BARN	EXERCISE BARN
TYPE/DRIVE	CEILING/DIRECT	CEILING/DIRECT	CEILING/DIRECT	CEILING/DIRECT	CEILING/DIRECT	CEILING/DIRECT	CEILING/DIRECT	CEILING/DIRECT	CEILING/DIRECT	CEILING/DIRECT	CEILING/DIRECT	CEILING/DIRECT	CEILING/DIRECT
SIZE (F.T. Ø)	10	10	10	10	10	10	10	10	10	10	10	16	16
RPM (MAX.)	148	148	148	148	148	148	148	148	148	148	148	98	98
SOUND (dBA)	< 55	< 55	< 55	< 55	< 55	< 55	< 55	< 55	< 55	< 55	< 55	< 55	< 55
WEIGHT (LBS.)	200	200	200	200	200	200	200	200	200	200	200	224	224
MOTOR HORSEPOWER	1.0	1.0	1.0	1.0	1.0	1.0	1.0	1.0	1.0	1.0	1.0	2.0	2.0
VOLTS/PHASE/HERTZ	480/3/60	480/3/60	480/3/60	480/3/60	480/3/60	480/3/60	480/3/60	480/3/60	480/3/60	480/3/60	480/3/60	480/3/60	480/3/60
MOCP	10	10	10	10	10	10	10	10	10	10	10	10	10
MANUFACTURER	BIG ASS FANS	BIG ASS FANS	BIG ASS FANS	BIG ASS FANS	BIG ASS FANS	BIG ASS FANS	BIG ASS FANS	BIG ASS FANS	BIG ASS FANS	BIG ASS FANS	BIG ASS FANS	BIG ASS FANS	BIG ASS FANS
MODEL NUMBER	POWERFOIL 8	POWERFOIL 8	POWERFOIL 8	POWERFOIL 8	POWERFOIL 8	POWERFOIL 8	POWERFOIL 8	POWERFOIL 8	POWERFOIL 8	POWERFOIL 8	POWERFOIL 8	POWERFOIL 8	POWERFOIL 8
NOTES	1, 2, 3, 4, 5, 6	1, 2, 3, 4, 5, 6	1, 2, 3, 4, 5, 6	1, 2, 3, 4, 5, 6	1, 2, 3, 4, 5, 6	1, 2, 3, 4, 5, 6	1, 2, 3, 4, 5, 6	1, 2, 3, 4, 5, 6	1, 2, 3, 4, 5, 6	1, 2, 3, 4, 5, 6	1, 2, 3, 4, 5, 6	1, 2, 3, 4, 5, 6	1, 2, 3, 4, 5, 6

NOTES:
1. PROVIDE FAN WITH NECESSARY MOUNTING HARDWARE. PROVIDE EXTENSION TUBES AS REQUIRED. MOUNT FAN ACCORDING TO MANUFACTURER'S RECOMMENDATIONS. ENSURE CLEARANCES ARE MAINTAINED.
2. PROVIDE SINGLE WALL MOUNTED KEYPAD SPEED CONTROLLER FOR EACH FAN. EACH FAN SHALL BE INTERLOCKED TO OTHER FANS IN ASSOCIATED WING. REFER TO PLANS FOR CONTROLLER LOCATIONS.
3. FAN MOTOR SHALL BE GEARLESS DIRECT DRIVE.
4. COLOR / FINISH SHALL BE SELECTED BY ARCHITECT.
5. FIELD COORDINATE MOUNTING HEIGHT SUCH THAT THEY ARE FREE FROM ANY OBSTRUCTIONS.
6. PROVIDE HUB COVER AS REQUIRED SO THAT FAN LOGO IS NOT VISIBLE.

AIR COOLED HEAT PUMP UNIT SCHEDULE	
MARK	HP-1
SERVES	FCU-1
UNIT SIZE	8 TONS
NET TOTAL COOLING CAPACITY (MBH)	93.8
AMBIENT TEMP. (°F)	105
REFRIGERANT TYPE	R-454B
NUMBER STAGES OF COOLING	DIGITAL
SEER (AT ARI)	
EER (AT ARI)	-
MCA (MINIMUM CIRCUIT AMPACITY) - AMPS	16.4
MOCP (MAXIMUM OVER-CURRENT PROTECTION) - AMPS	20
VOLTS/PHASE/HERTZ	480/3/60
MANUFACTURER	DAIKIN
MODEL NUMBER	TXYQ66AAYDB
NOTES	1,2,3

NOTES:
1. INSTALL PER MANUFACTURER'S SPECIFICATIONS.
2. MOUNT ON 6" HOUSEKEEPING PAD.
3. PROVIDE ALL CLEARANCES AS REQUIRED BY EQUIPMENT MANUFACTURER.

RELIEF AIR HOOD SCHEDULE			
MARK	RAH-1	RAH-2	RAH-3
CFM	740	500	825
MAX. P.D. (IN. W.G.)	0.05	0.05	0.05
TYPE	RELIEF	RELIEF	RELIEF
THROAT SIZE (SQFT)	1.78	1.36	1.94
THROAT SIZE (W" X L")	16X16	14X14	14X20
MODEL	FGR	FGR	FGR
WEIGHT (LBS)	71	61	73
MANUFACTURER	GREENHECK	GREENHECK	GREENHECK
NOTES	1	1	1

NOTES:
1. PROVIDE WITH PREFABRICATED ROOF CURB AND 3/16" BIRD SCREEN.

MINISPLIT SYSTEM SCHEDULE				
INDOOR UNIT	MARK	DS-1	DS-2	DS-3
	SERVES	OFFICE	IDF	MDF
	TYPE	HORIZONTAL DUCTED	HIGH WALL	HIGH WALL
	AIRFLOW (CFM)	512-565-636-742	215-255-320-375	320-370-425
	OUTSIDE AIR (CFM)	35	0	0
	TOTAL COOLING (MBH)	24	12	18
	HEATING (MBH)	31.4	N/A	N/A
	VOLTS/PHASE/HERTZ	208 / 1 / 60	208 / 1 / 60	208 / 1 / 60
OUTDOOR UNIT	MCA	NOTE 6	NOTE 6	NOTE 6
	MOCP	NOTE 6	NOTE 6	NOTE 6
	MANUFACTURER	mitsubishi	mitsubishi	mitsubishi
	MODEL NUMBER	PEAD-AA24NL	PKA-AL12NL	PKA-AL18NL
	MARK	DSCU-1	DSCU-2	DSCU-3
	VOLTS/PHASE/HERTZ	208 / 1 / 60	208 / 1 / 60	208 / 1 / 60
	MCA	22.0	18.0	11.0
	MOCP	37.0	27.0	28.0
	SEER	19.6	21.1	18.5
	MANUFACTURER	mitsubishi	mitsubishi	mitsubishi
	MODEL NUMBER	PUZ-AH24NL	PUY-AK12NL	PUY-AK18NL
	NOTES:	1, 2, 3, 4, 5, 7	1, 2, 3, 5, 7	1, 2, 3, 5, 7

NOTES:
1. PROVIDE REFRIGERANT PIPING IN ACCORDANCE WITH MFR'S RECOMMENDATIONS.
2. PROVIDE FULL SIZE CONDENSATE DRAIN TO NEAREST RECEPTACLE.
3. PROVIDE WALL MOUNTED THERMOSTAT.
4. PROVIDE FILTER BOX WITH MERV 8 FILTER
5. PROVIDE CONDENSER HAIL GUARDS
6. INDOOR UNIT POWERED THROUGH OUTDOOR UNIT.
7. PROVIDE WITH LITTLE GIANT CONDENSATE PUMP MODEL #564405 VDMA-19ULS. INSTALL ADJACENT TO EVAPORATOR UNIT.

FAN SCHEDULE					
MARK	EF-1	EF-2	EF-3	EF-4	EF-5
SERVES	BARN RESTROOMS	FEED / HAY STORAGE	ELECTRICAL ROOM	POULTRY	POULTRY
CFM	740	500	150	1,500	1,500
EXT. S.P. (IN. W.G.)	0.3	0.3	0.3	0.3	0.3
TYPE	INLINE	INLINE	INLINE	WALL MOUNTED	WALL MOUNTED
HORSEPOWER	1/6	1/10	1/10	1/4	1/4
RPM (MAX.)	1725	1725	1,725	1459	1459
SONES (MAX.)	9.4	7.1	4.4	8.3	8.3
VOLTS/PHASE/HERTZ	120 / 1 / 60	120 / 1 / 60	120 / 1 / 60	120 / 1 / 60	120 / 1 / 60
MANUFACTURER	GREENHECK	GREENHECK	GREENHECK	GREENHECK	GREENHECK
MODEL NUMBER	SQ-95-VG	SQ-90-VG	SQ-70-VG	SEI-14-432-VG	SEI-14-432-VG
NOTES	1, 2, 3, 6	1, 2, 3, 6	1, 2, 4, 6	1, 3, 5, 6	1, 3, 5, 6

NOTES:
1. EXTERNAL STATIC PRESSURE DOES NOT ACCOUNT FOR LOSSES DUE TO FILTERS, HOUSING, NOR ACCESSORIES
2. FAN SHALL INCLUDE THE FOLLOWING: HANGING KIT, SPEED CONTROLLER, AND BACKDRAFT DAMPER.
3. FAN SHALL BE ACTIVATED BY 7 DAY PROGRAMMABLE TIME CLOCK
4. FAN SHALL BE THERMOSTATICALLY CONTROLLED TO TURN ON WHEN SPACE TEMPERATURE GETS ABOVE 85°F (ADJ.)
5. PROVIDE WITH WEATHER-HOOD KIT, BACKDRAFT DAMPER, AND BIRDSCREEN.
6. PROVIDE WITH FAN MOUNTED MOTOR RATED TOGGLE SWITCH.

DX FAN COIL UNIT SCHEDULE	
MARK	FCU-1
SERVES	CONCESSIONS/IRR
TYPE	HORIZONTAL
SUPPLY AIR (CFM)	1,975
OUTDOOR AIR (CFM)	1,975
EXHAUST AIR (CFM)	1,400
FAN TYPE	DIRECT DRIVE PLENUM
EXT. S.P. (IN. W.G.)	0.50
VOLTS/PHASE/HERTZ	208/1/60
FAN MOTOR HORSEPOWER	1.00
MAX. COIL FACE VELOCITY (FPM)	500
MIN. ROWS/MAX. FINS PER INCH	4/12
COIL CFM	1,975
EAT DBWB (°F)	82.1 / 68.3
LAT DBWB (°F)	54.0 / 53.0
TOTAL COOLING CAPACITY (MBH)	93.8
SENSIBLE COOLING CAPACITY (MBH)	60.2
MAX. COIL FACE VELOCITY (FPM)	500
MIN. ROWS/MAX. FINS PER INCH	4/12
COIL CFM	1,975
EAT DB (°F)	57.6
LAT DB (°F)	80
TOTAL HEATING CAPACITY (MBH)	48.0
MAX. COIL FACE VELOCITY (FPM)	700
ELEMENT TYPE	OPEN
EAT (°F)	57.6
LAT (°F)	80.0
KW	14.1
STEPS CONTROL	2
VOLTS/PHASE/HERTZ	480/3/60
MCA	42.85
MOCP	45
WEIGHT (LBS)	
MANUFACTURER	OXYGEN 8
MODEL NUMBER	H2SIN-ERV
NOTES	

NOTES:
1. EXTERNAL STATIC PRESSURE DOES NOT ACCOUNT FOR LOSSES DUE TO COIL(S), FILTERS, HOUSING, NOR ACCESSORIES.
2. PROVIDE FILTERS WITH MINIMUM EFFICIENCY OF MERV 8.
3. PROVIDE UNIT WITH SINGLE POINT ELECTRICAL CONNECTION.
4. PROVIDE UNIT WITH HORIZONTAL DISCHARGE.
5. PROVIDE SEPARATE 208/1/60 CIRCUIT TO UNIT CONTROLLER.

713.914.0888 p

https://www.dbrinc.com

TBPE Firm Registration No. 2234

DBR Project # 230070

SS | CCTDDTIDL | JD | RT

CONSULTANTS

CIVIL


Talon Engineering, LLC
16225 Park Ten Place, Suite 500
Houston, Texas 77084
Tel: 832.280.9874

STRUCTURAL

CJG Engineers
3200 Wilcrest Drive, Suite 305
Houston, TX 77042
Tel: 713.780.3345
Fax: 713.780.3712

MEP

DBR Engineering Consultants, Inc.
9990 Richmond Avenue, Suite 300
Houston, TX 77042
Tel: 713.914.0888

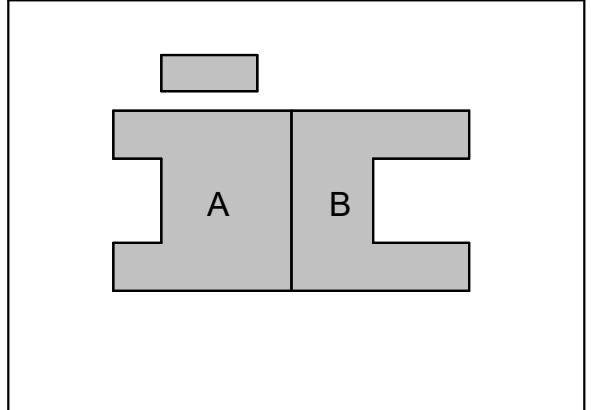

WEST AGRICULTURAL
SCIENCE FACILITY

TOMBALL INDEPENDENT SCHOOL DISTRICT
----- BERRY POINT DR, CYPRESS TX, 77433

ARCADIS

ARCADIS INC.

1330 POST OAK BOULEVARD, SUITE 2250
HOUSTON, TX 77066

tel 281.286.6605, fax 713.977.4620



PROJECT #: 202414

DATE: 2025-07-28

DRAWN: DBR

CHECKED: DBR

DATE: 2025-07-28

2025-08-05

ISSUE

PERMIT AND PROPOSAL
ADDENDUM NO. 2

1

M5.01

MECHANICAL
SCHEDULES

GENERAL ELECTRICAL NOTE:

A. REFER TO SHEET E0.11 FOR ALL GENERAL ELECTRICAL NOTES.

CONSULTANTS

CIVIL


Talon Engineering, LLC
16225 Park Ten Place, Suite 500
Houston, Texas 77084
Tel: 832.287.9874

STRUCTURAL

CJG Engineers
3200 Wilcrest Drive, Suite 305
Houston, TX 77042
Tel: 713.780.3345
Fax: 713.780.3712

MEP

DBR Engineering Consultants, Inc.
9990 Richmond Avenue, Suite 300
Houston, TX 77042
Tel: 713.914.0888

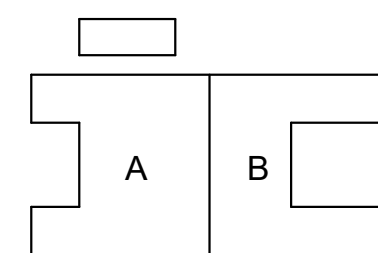

**WEST AGRICULTURAL
SCIENCE FACILITY**

TOMBALL INDEPENDENT SCHOOL DISTRICT
----- BERRY POINT DR, CYPRESS TX, 77433




ARCADIS INC.

1330 POST OAK BOULEVARD, SUITE 2250

HOUSTON, TX 77056

tel 281.286.6605, fax 713.977.4620

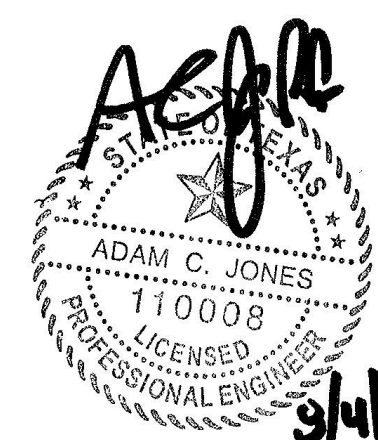

PROJECT #: 202414
DATE: 2025-07-28
DRAWN: DBR
CHECKED: DBR


DATE	ISSUE
2025-07-28	PERMIT AND PROPOSAL
2025-08-05	ADDENDUM NO. 2

E3.01


ELECTRICAL
LIGHTING
ENLARGED PLAN




SS CCOTDODIDL JD RT

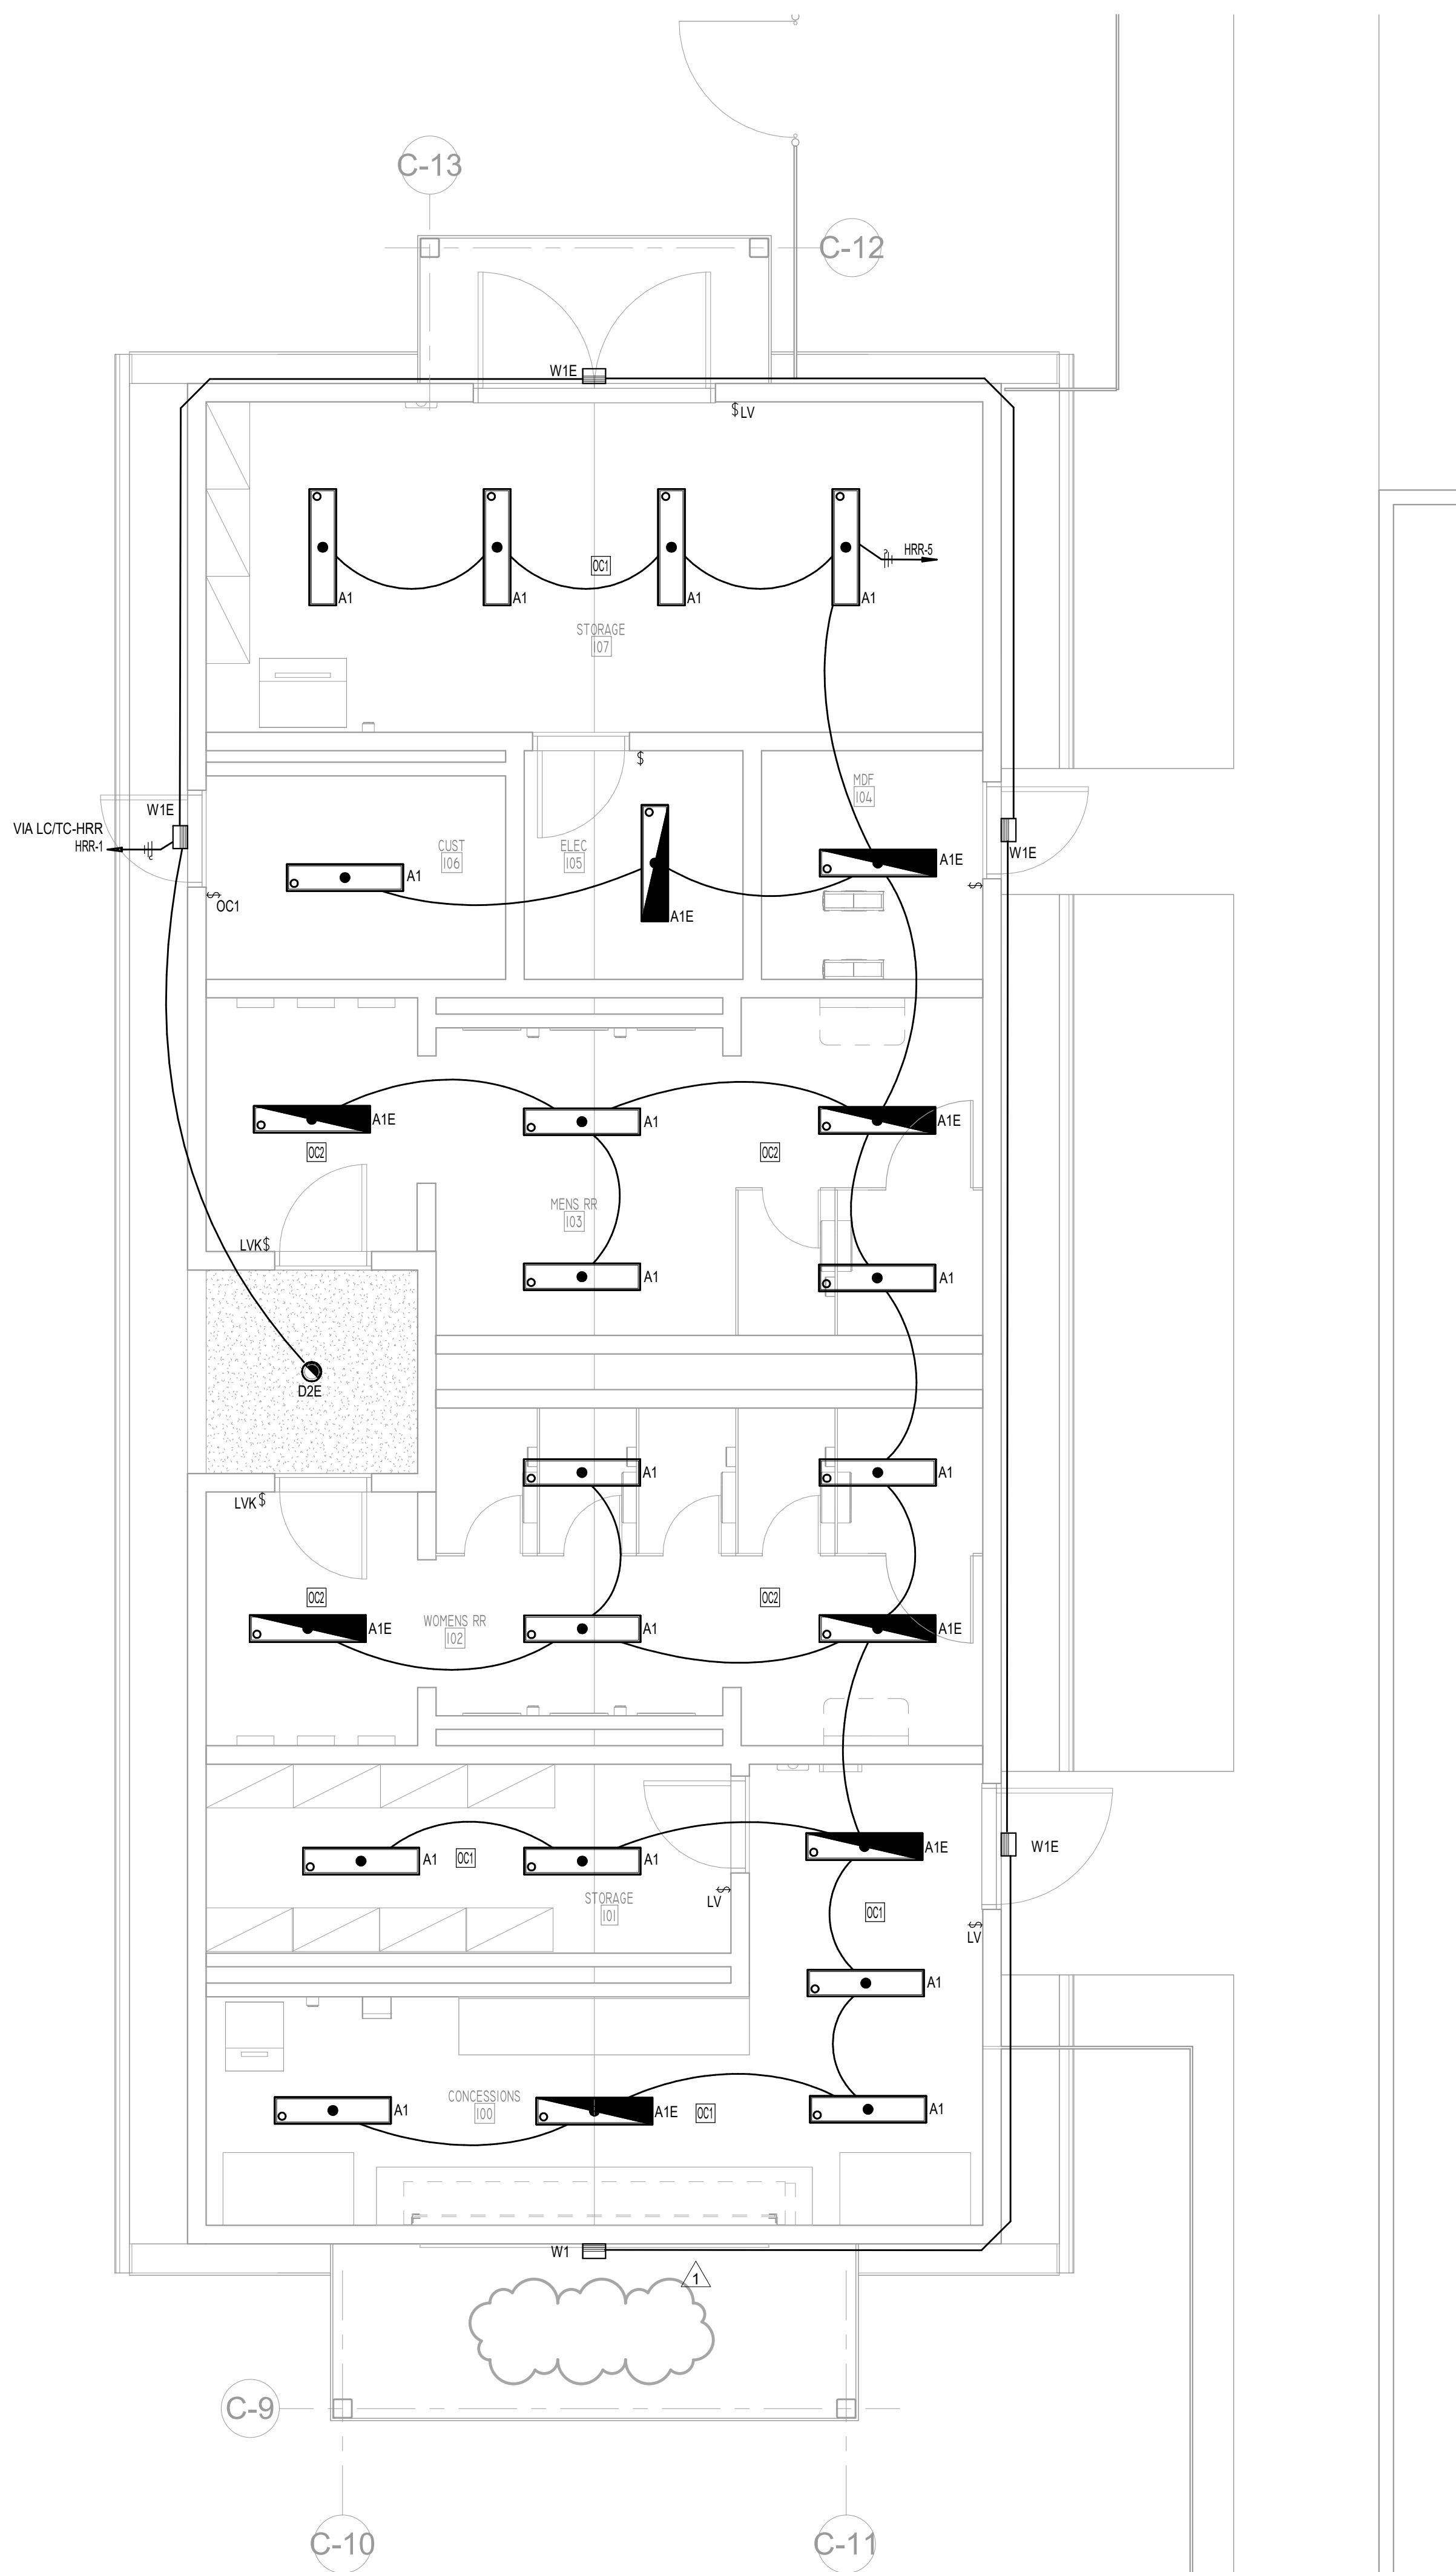

1 ELECTRICAL LIGHTING ENLARGED PLAN - FIELD HOUSE/RESTROOM
E3.01 1/4" = 1'-0"

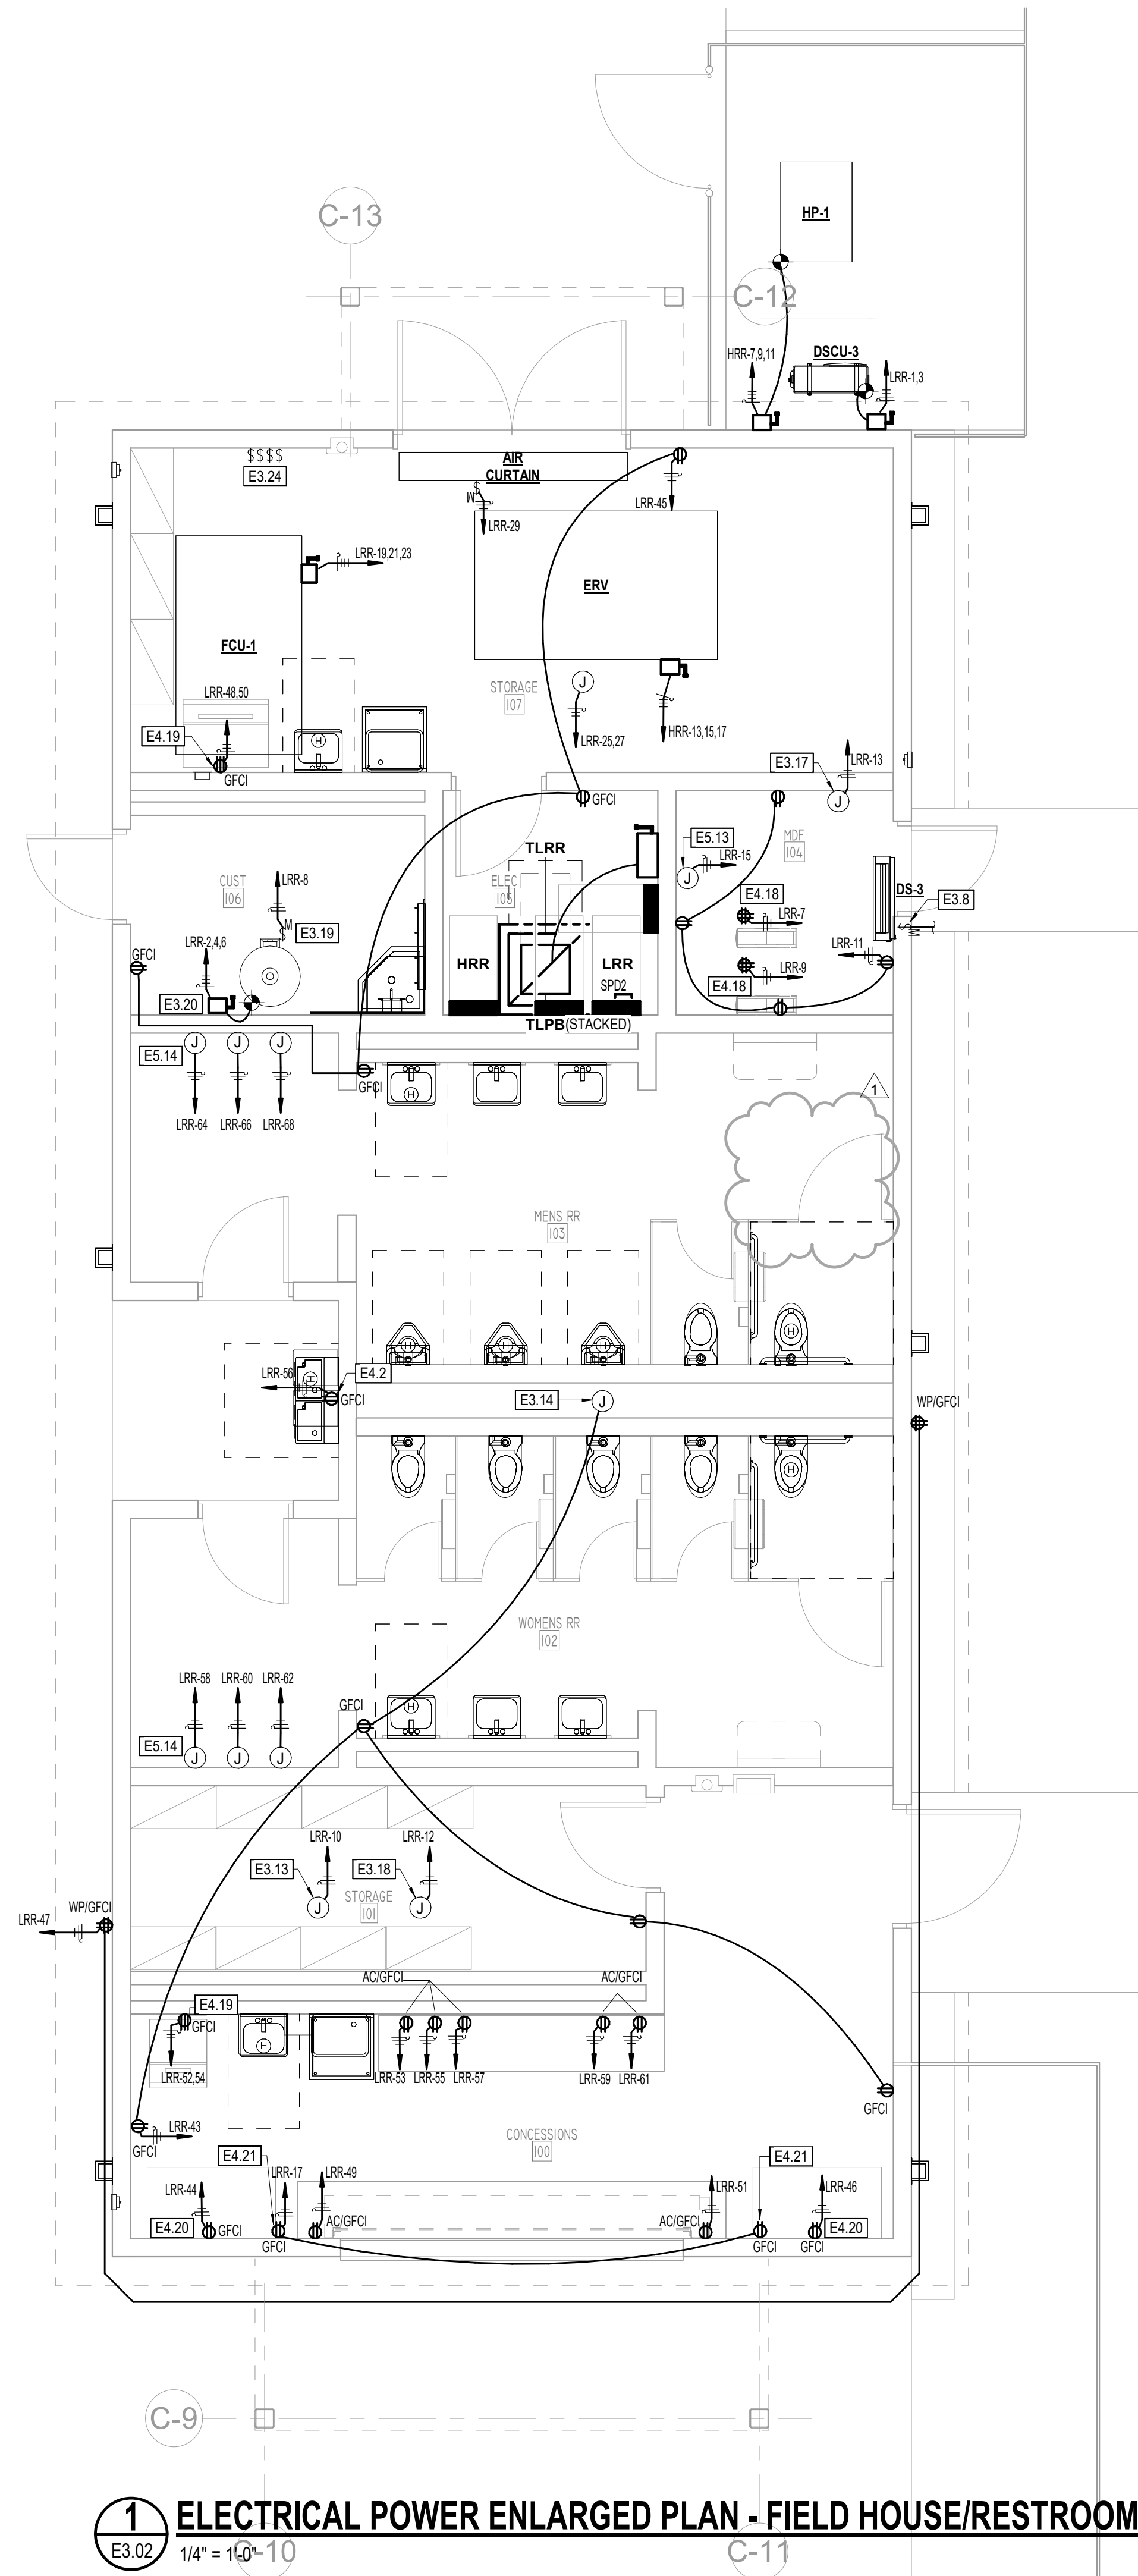

1 ELECTRICAL POWER ENLARGED PLAN - FIELD HOUSE/RESTROOM
E3.02 1/4" = 1'-0" 10

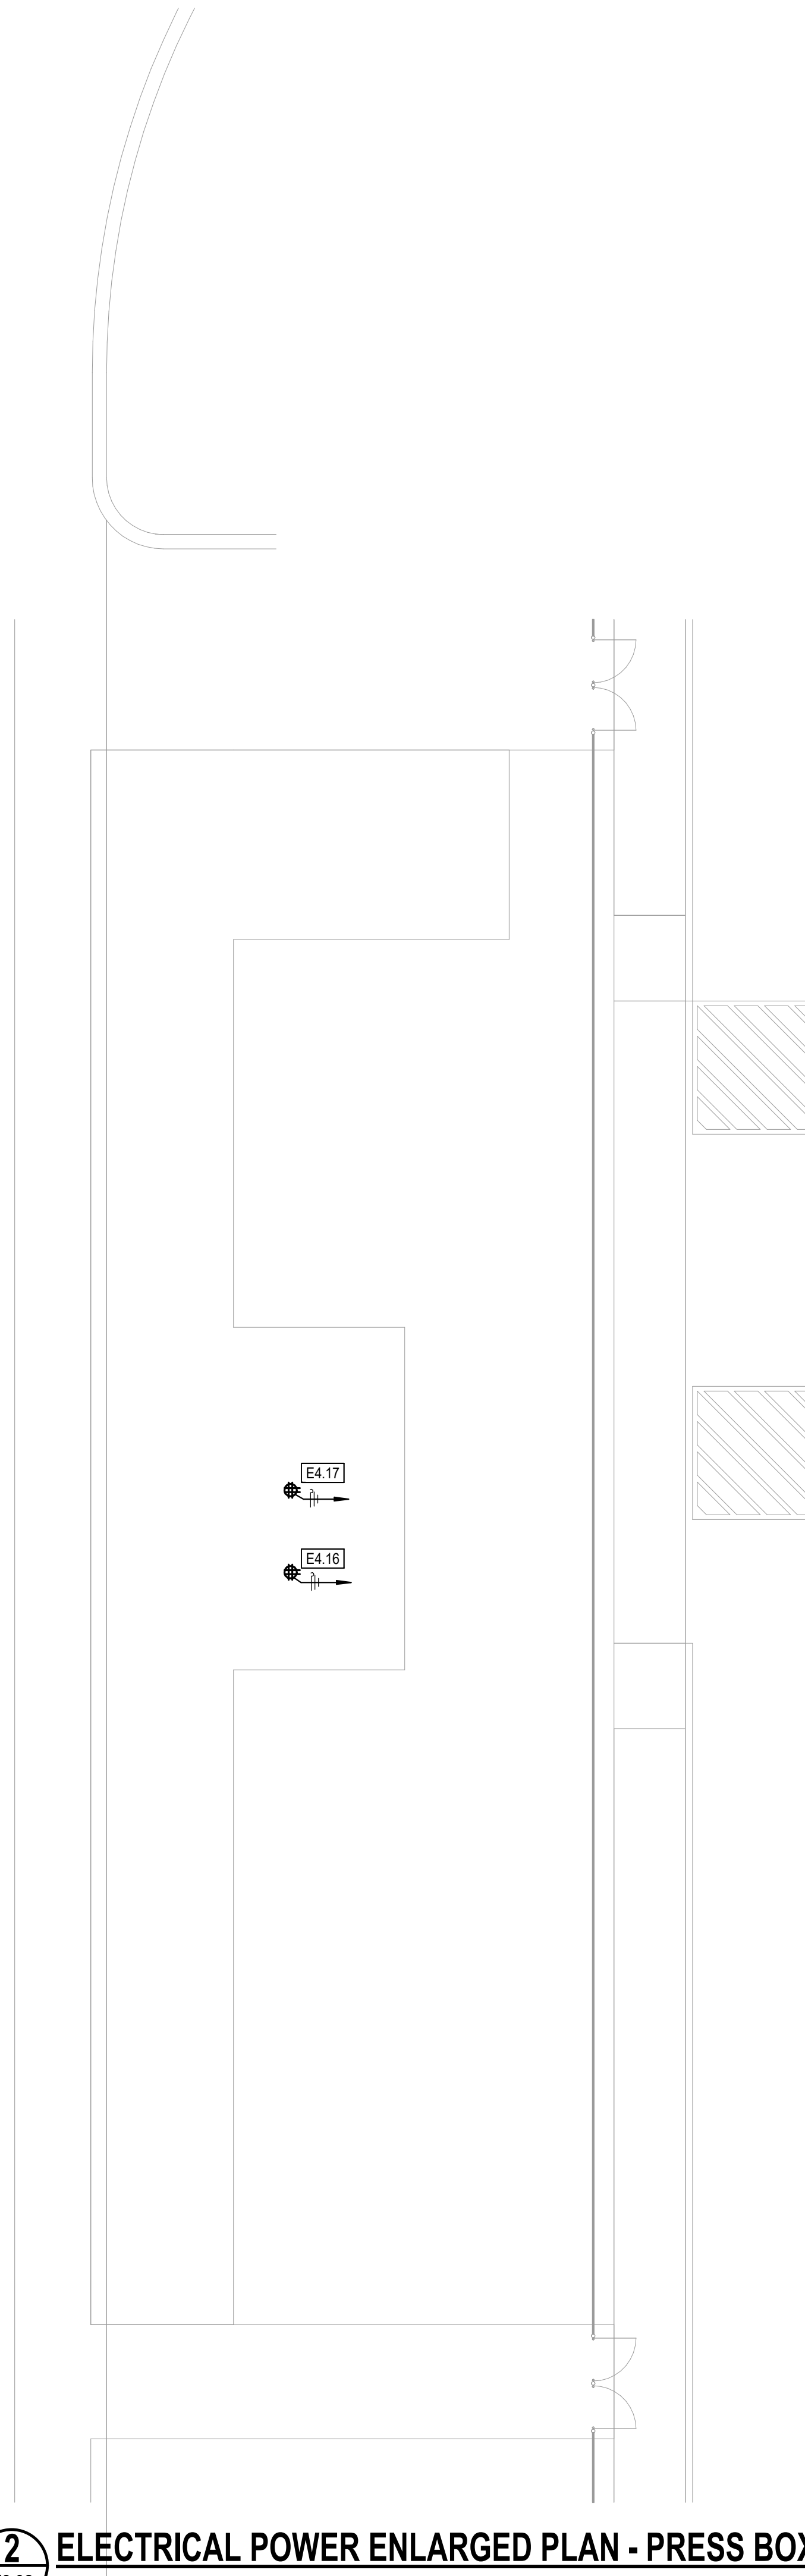

2 ELECTRICAL POWER ENLARGED PLAN - PRESS BOX
E3.02 1/8" = 1'-0"

GENERAL ELECTRICAL NOTE:

A. REFER TO SHEET E0.11 FOR ALL GENERAL ELECTRICAL NOTES.

ELECTRICAL KEYED NOTES


- E3.8 INDOOR UNIT SHALL RECEIVE POWER FROM ASSOCIATE OUTDOOR UNIT. PROVIDE DISCONNECTING MEANS AT INDOOR UNIT AS REQUIRED BY MANUFACTURER AND ALL APPLICABLE CODES. REFER TO DUCTLESS SPLIT ELECTRICAL CONNECTION DETAIL ON ELECTRICAL DETAILS SHEET.
- E3.13 PROVIDE POWER FOR ALL ELECTRIC TRAP PRIMERS IN ENTIRE BUILDING. COORDINATE ALL LOCATIONS WITH PLUMBING CONTRACTOR.
- E3.14 PROVIDE POWER FOR ALL HARDWIRED PLUMBING FIXTURE SENSORS. JUNCTION BOX MOUNTED BEHIND WALL ADJACENT TO EACH PLUMBING FIXTURE FOR CONNECTION TO HARDWIRED PLUMBING FIXTURE. ELECTRICAL CONTRACTOR SHALL COORDINATE EXACT QUANTITIES AND LOCATIONS WITH PLUMBING CONTRACTOR PRIOR TO ROUGH-IN.
- E3.17 PROVIDE POWER FOR ACCESS CONTROLS (ACP). COORDINATE EXACT LOCATIONS AND REQUIREMENTS WITH DIVISIONS 27/28 PRIOR TO ROUGH-IN.
- E3.18 PROVIDE POWER FOR ALL MOTORIZED DAMPERS IN ENTIRE BUILDING. COORDINATE ALL LOCATIONS AND QUANTITIES WITH MECHANICAL CONTRACTOR.
- E3.19 PROVIDE POWER FOR CIRCULATION PUMP AND TIME SWITCH. COORDINATE WITH PLUMBING CONTRACTOR.
- E3.20 PROVIDE POWER FOR WATER HEATER. PROVIDE 60A/3P/NF/NE1 DISCONNECT SWITCH. COORDINATE WITH PLUMBING CONTRACTOR.
- E3.24 PROPOSED LOCATION FOR SPORTS LIGHT POLES MANUAL OVERRIDE CONTROLS. FIELD COORDINATE EXACT LOCATION. COORDINATE EXACT REQUIREMENTS WITH MANUFACTURER.
- E4.2 PROVIDE RECEPTACLE FOR DRINKING FOUNTAIN AT THIS LOCATION. PROVIDE REMOTE GFCI TEST BUTTON ADJACENT TO DRINKING FOUNTAIN AT NORMAL RECEPTACLE HEIGHT IN AN ACCESSIBLE LOCATION.
- E4.16 PROVIDE POWER FOR PRESS BOX SPEAKER RACK. PROVIDE 20A/1P BREAKER IN AVAILABLE SPACE IN PRESS BOX PANEL. COORDINATE WITH PRESS BOX PROVIDER AND TECHNOLOGY CONTRACTOR.
- E4.17 PROVIDE POWER FOR PRESS BOX NETWORK RACK. PROVIDE 20A/1P BREAKER IN AVAILABLE SPACE IN PRESS BOX PANEL. COORDINATE WITH PRESS BOX PROVIDER AND TECHNOLOGY CONTRACTOR.
- E4.18 PROVIDE POWER FOR SERVER RACK. PROVIDE RECEPTACLE ABOVE RACK. COORDINATE EXACT NEMA CONFIGURATION, LOCATION, AND MOUNTING HEIGHT WITH OWNER/TECHNOLOGY CONTRACTOR PRIOR TO ROUGH-IN.
- E4.19 PROVIDE POWER FOR ICE MACHINE AND PROVIDE SPECIAL NEMA RECEPTACLE. COORDINATE RECEPTACLE NEMA CONFIGURATION AND ELECTRICAL REQUIREMENTS WITH FINAL EQUIPMENT SELECTED. FIELD COORDINATE LOCATION AND MOUNTING HEIGHT.
- E4.20 PROVIDE REMOTE GFCI TEST/RESET BUTTON IN ACCESSIBLE LOCATION ADJACENT TO EQUIPMENT.
- E4.21 PROVIDE POWER FOR WALL MOUNTED FANS. COORDINATE LOCATION AND MOUNTING HEIGHT WITH OWNER/ARCHITECT PRIOR TO ROUGH-IN.
- E5.13 PROVIDE POWER FOR DDC/BAS PANEL. COORDINATE WITH MECHANICAL CONTRACTOR FOR EXACT LOCATION PRIOR TO ROUGH-IN.
- E5.14 PROVIDE POWER FOR HAND DRYERS. REFER TO ARCHITECTURAL DRAWINGS FOR LOCATIONS. (TYPICAL).

CONSULTANTS

CIVIL
Talon Engineering, LLC
16225 Park Ten Place, Suite 500
Houston, Texas 77084
Tel: 832.287.9874

STRUCTURAL
CJG Engineers
3200 Wilcrest Drive, Suite 305
Houston, TX 77042
Tel: 713.780.3345
Fax: 713.780.3712

MEP
DBR Engineering Consultants, Inc.
9990 Richmond Avenue, Suite 300
Houston, TX 77042
Tel: 713.914.0888

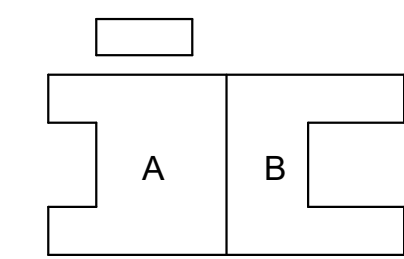


**WEST AGRICULTURAL
SCIENCE FACILITY**

TOMBALL INDEPENDENT SCHOOL DISTRICT
----- BERRY POINT DR, CYPRESS TX, 77433

ARCADIS

ARCADIS INC.
1330 POST OAK BOULEVARD, SUITE 2250
HOUSTON, TX 77056
tel 281.286.6605, fax 713.977.4620

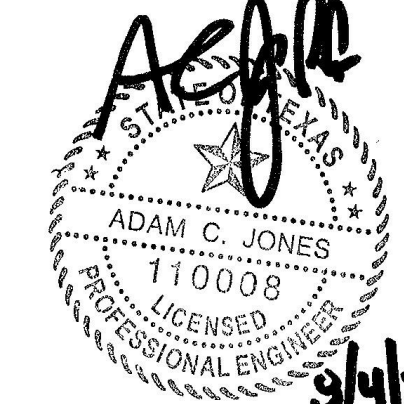

PROJECT #: 202414
DATE: 2025-07-28
DRAWN: DBR
CHECKED: DBR

DATE: 2025-07-28
2025-08-05

ISSUE
PERMIT AND PROPOSAL
ADDENDUM NO. 2

1




E3.02

**ELECTRICAL
POWER
ENLARGED PLAN**

CONSULTANTS
CIVIL
Talon Engineering, LLC
16225 Park Ten Place, Suite 500
Houston, Texas 77084
Tel: 832.287.9874

STRUCTURAL
CJG Engineers
3200 Wilcrest Drive, Suite 305
Houston, TX 77042
Tel: 713.780.3345
Fax: 713.780.3712

MEP
DBR Engineering Consultants, Inc.
9990 Richmond Avenue, Suite 300
Houston, TX 77042
Tel: 713.914.0888

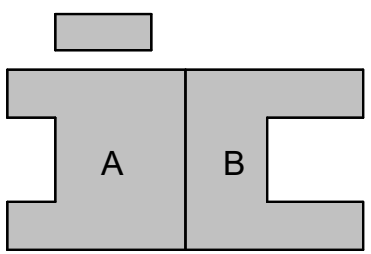

WEST AGRICULTURAL
SCIENCE FACILITY

TOMBALL INDEPENDENT SCHOOL DISTRICT

BERRY POINT DR, CYPRESS TX, 77433



ARCADIS Inc.
1330 POST OAK BOULEVARD, SUITE 2250
HOUSTON, TX 77066
tel 281.286.6605, fax 713.977.4620




PROJECT #: 202414
DATE: 2025-07-28
DRAWN: DBR
CHECKED: DBR

DATE: 2025-07-28
2025-08-05

ISSUE
PERMIT AND PROPOSAL
ADDENDUM NO. 2

E5.01

ELECTRICAL
SCHEDULES

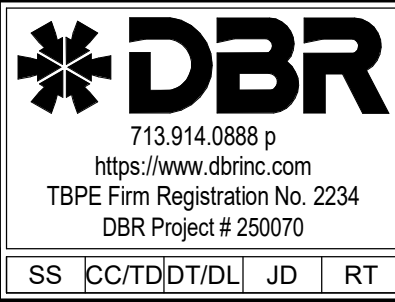

LIGHTING FIXTURE SCHEDULE									
TYPE	MANUFACTURER	MODEL	MOUNTING	LAMPS	VOLTAGE	WATTAGE	DESCRIPTION		
A1	DAYBRITE	DWAES1L-840-4-UWV	SURFACE	LED	277 V	46 VA	4' WET-LOCATION LISTED, 5,100 LUMENS.		
A1E	DAYBRITE	DWAES1L-840-4-UWV-EMLED	SURFACE	LED	277 V	46 VA	SAME AS TYPE 'A1' EXCEPT PROVIDE WITH INTEGRAL EMERGENCY BATTERY PACK.		
A3	DAYBRITE	2FGX-G-48L-840-4-RS-UWV-DIM	RECESSED	LED	277 V	36 VA	2'X4' WITH 0-10V DIMMING.		
A3E	DAYBRITE	2FGX-G-48L-840-4-RS-UWV-DIM-BSL10LST	RECESSED	LED	277 V	36 VA	SAME AS TYPE 'A3' EXCEPT PROVIDE WITH INTEGRAL EMERGENCY BATTERY PACK.		
A5	DAYBRITE	DWAES1L-840-8-UWV	SURFACE	LED	277 V	89 VA	8' WET-LOCATION LISTED, 10,200 LUMENS.		
A5E	DAYBRITE	DWAES1L-840-8-UWV-EMLED	SURFACE	LED	277 V	89 VA	SAME AS TYPE 'A5' EXCEPT PROVIDE WITH INTEGRAL EMERGENCY BATTERY PACK.		
DZE	LIGHTOLIER	6RNCBL-20LM-840-W-210-U/CBRDL-CC-EMB	RECESSED	LED	277 V	21 VA	8" DIAMETER WET-LOCATION LISTED DOWNLIGHT WITH 0-10V DIMMING DRIVER. PROVIDE WITH INTEGRAL EMERGENCY BATTERY PACK.		
S2	GARCO	OPF-AL191/40-T4M-AR1-UWV-WAPHB-S2	POLE	LED	277 V	352 VA	DOUBLE-HEAD POLE LIGHT FIXTURE (WITH INTEGRAL OCCUPANCY AND DAYLIGHT SENSOR, 30,000 LUMENS) PROVIDE 30' POLE DRILLED FOR TWO LIGHT FIXTURES AT 190 DEGREES APART. K&W INDUSTRIES HPTSP20-7.5-1-K213-0-0M2180-BC. PROVIDE BRONZE FINISHES TO MATCH EXISTING WEST INTERMEDIATE SCHOOL POLE LIGHTS.		
SL1	MUSCO	(8)TLC-LED-1500 AT 80'	POLE	LED	480 V	12000 VA	480V/3-PHASE, SPORTS LIGHT FIXTURE ARRAY WITH 8 LIGHT FIXTURES MOUNTED AT 80' ON 80' POLE. PROVIDE WITH CONTACTOR/CONTROLLER MOUNTED TO POLE AND PROVIDE REMOTELY LOCATED MANUAL ON/OFF OVERRIDE CONTROL IN FIELDHOUSE BUILDING. PROVIDE WITH INTEGRAL STEP-DOWN TRANSFORMER FOR 120V CONTROLS. PROVIDE POLE WITH PRE-CAST CONCRETE BASE. INSTALL PER MANUFACTURER WRITTEN INSTRUCTIONS AND REQUIREMENTS.		
W1	GARCO	101L-16L-1000-AW-G2-2-UWV-FINISH	SURFACE	LED	277 V	55 VA	EXTERIOR FULL-CUTOFF WALL PACK.		
W1E	GARCO	101L-16L-1000-AW-G2-2-EBPC-277-FINISH	SURFACE	LED	277 V	38 VA	EXTERIOR FULL-CUTOFF WALL PACK. PROVIDE WITH INTEGRAL COLD-WEATHER EMERGENCY BATTERY PACK.		
X1	EMERGLITE	BB-SVXN-1-R-4X-CW	SURFACE	LED	277 V	4 VA	EXIT SIGN, NEMA 4X WET-LOCATION LISTED, SINGLE FACE, RED. PROVIDE DIRECTIONAL ARROWS PER PLANS. PROVIDE WITH INTEGRAL EMERGENCY BATTERY PACK.		
X2	EMERGLITE	BB-SVXN-2-R-4X-CW	SURFACE	LED	277 V	4 VA	EXIT SIGN, NEMA 4X WET-LOCATION LISTED, DOUBLE FACE, RED. PROVIDE DIRECTIONAL ARROWS PER PLANS. PROVIDE WITH INTEGRAL EMERGENCY BATTERY PACK.		

- NOTES:
- LIGHTING FIXTURE CATALOG NUMBERS AND DESCRIPTIONS ARE SCHEDULED FOR ESTABLISHING QUALITY, APPEARANCE AND PERFORMANCE OF THE FIXTURES AS REQUIRED BY THE DESIGN. EXACT CATALOG NUMBERS DESCRIBING MOUNTING CONDITIONS, FINISHES AND REQUIREMENTS RELATED TO TRIMS AND LENS FOR ALL FIXTURES SHALL BE CONFIRMED BY THE CONTRACTOR WITH THE ROOM FINISH SCHEDULE AND REFLECTED CEILING PLANS, INCLUDING GRID TYPES, ON THE ARCHITECTURAL DRAWINGS PRIOR TO BIDDING. FIXTURES SHALL BE SUBMITTED ACCORDING TO THE CONDITIONS INDICATED ON THE ARCHITECTURAL PLANS. REFER TO THE WRITTEN SPECIFICATIONS FOR ADDITIONAL REQUIREMENTS.
 - THE NEW LIGHT FIXTURES SCHEDULED ARE THE BASIS OF DESIGN. IT IS NOT INTENDED TO LIMIT COMPETITION FROM EQUAL MANUFACTURERS. ALL BIDDERS SHALL SUBMIT THEIR PROPOSED LIGHT FIXTURES IN SUBMITTAL FORM A MINIMUM OF 10 BUSINESS DAYS PRIOR TO BID DATE FOR REVIEW. APPROVED LIGHT FIXTURES WILL BE ISSUED IN AN ADDENDUM.

LIGHTING CONTROLS DEVICE SCHEDULE		
TYPE	DESCRIPTION	COMMENTS
ϕ_s^3 ϕ_s^4 ϕ_s^5	LINE VOLTAGE SWITCH.	'3' INDICATES THREE WAY SWITCHING. '4' INDICATES FOUR WAY SWITCHING. 'K' INDICATES SWITCH SHALL BE KEYED SWITCH.
ϕ_{MO}^{MO}	LINE VOLTAGE MOMENTARY CONTACT SWITCH.	
ϕ_{DR}^{DR}	LINE VOLTAGE DIMMER SWITCH	DIMMER FOR USE IN DWELLING UNIT. COORDINATE DIMMING TYPE WITH FINAL FIXTURE AND LAMP SELECTION TO ENSURE COMPATIBILITY.
ϕ_{3D}^{3D}	LINE VOLTAGE DIMMER WITH 3-WAY SWITCH.	3-WAY DIMMER FOR USE IN DWELLING UNIT. COORDINATE DIMMING TYPE WITH FINAL FIXTURE AND LAMP SELECTION TO ENSURE COMPATIBILITY.
ϕ_e^e	MULTI-SPEED FAN CONTROLLER WITH LINE VOLTAGE SWITCH.	
ϕ_t^t	LINE VOLTAGE TIMER SWITCH WITH DIGITAL TIMER.	RATED FOR 120/277VAC. PROVIDE WITH AUDIBLE & VISUAL ALERTS. USER PROGRAMMABLE FOR 5MIN-12HR TIME-OUT SETTINGS.
ϕ_{OC1}^{OC1}	LINE VOLTAGE WALL MOUNT DUAL TECHNOLOGY OCCUPANCY SENSOR	SENSOR SHALL BE SET TO VACANCY MODE
ϕ_{OC2}^{OC2}	LINE VOLTAGE WALL MOUNT DUAL TECHNOLOGY OCCUPANCY SENSOR WITH DUAL RELAYS.	SENSOR SHALL BE SET TO VACANCY MODE. ONE RELAY SHALL SERVE 120 VOLT LIGHTING IN AREA INDICATED, AND ONE RELAY SHALL SERVE 277 VOLT LIGHTING.
ϕ_{OCO}^{OCO}	LOW VOLTAGE OC SENSOR SWITCH WITH 0-10V DIMMER	SENSOR SHALL BE SET TO VACANCY MODE
ϕ_{LV}^{LV} ϕ_{LVK}^{LVK}	LOW VOLTAGE MANUAL CONTROL.	CONNECT TO POWER PACK OR ROOM CONTROLLER IF OCCUPANCY SENSORS ARE INDICATED ON PLAN. PROVIDE MULTI-BUTTON SWITCH AS REQUIRED PER SWITCH LEGS SHOWN ON PLANS. 'K' INDICATES SWITCH SHALL BE KEYED SWITCH.
ϕ_{OM}^{OM} ϕ_{OROV}^{OROV}	LOW VOLTAGE MANUAL CONTROL.	CONNECT TO RELAY PANEL OR TIME CLOCK FOR TIME OF DAY OVERRIDE AS NOTED ON PLANS. PROVIDE MULTI-BUTTON SWITCH AS NOTED ON PLANS. 'K' INDICATES SWITCH SHALL BE KEYED SWITCH.
ϕ_s^s	LOW VOLTAGE SWITCH WITH 0-10V DIMMER	PROVIDE MULTI-BUTTON SWITCH AS REQUIRED PER SWITCH LEGS SHOWN ON PLANS. PROVIDE POWER PACKS OR ROOM CONTROLLERS AS REQUIRED.
$\overline{OC1}$	CEILING MOUNTED DUAL TECH OCCUPANCY SENSOR.	SET TO VACANCY MODE. PROVIDE POWER PACKS AS NEEDED.
$\overline{OC2}$	CEILING MOUNTED DUAL TECH OCCUPANCY SENSOR.	SET TO OCCUPANCY MODE. PROVIDE POWER PACKS AS REQUIRED.
$\overline{OC3}$	CEILING MOUNTED ULTRASONIC OR MICROPHONIC OCCUPANCY SENSOR.	SET TO OCCUPANCY MODE. PROVIDE POWER PACKS AS REQUIRED.
$\overline{OC4}$	CORNER MOUNTED DUAL TECH OCCUPANCY SENSOR.	SET TO VACANCY MODE. PROVIDE POWER PACKS AS REQUIRED.
$\overline{OC5}$	WET LOCATION PIR OCCUPANCY SENSOR.	CONNECT GARAGE OCCUPANCY SENSORS TO RELAY PANEL SERVING AREA. PROVIDE POWER PACKS FOR CONTROL WHERE NOT LOCATED IN THE GARAGE.
$\overline{OC6}$	CEILING MOUNTED DUAL TECH OCCUPANCY SENSOR FOR HIGH BAY APPLICATION.	SET TO VACANCY MODE. PROVIDE POWER PACKS AS REQUIRED.
$\overline{PC}$	DIGITAL PHOTOSENSOR	CONNECT TO ROOM CONTROLLER OR RELAY PANEL AS NOTED ON PLANS.
$\overline{DS}$	DAYLIGHT HARVESTING SENSOR	CONNECT TO ROOM CONTROLLER OR INDIVIDUAL LIGHT FIXTURE FOR DAYLIGHT HARVESTING DIMMING CONTROL.

- NOTES:
- WATTSTOPPER IS THE BASIS OF DESIGN.
 - THE LIGHTING CONTROLS SCHEDULED ARE THE BASIS OF DESIGN. IT IS NOT INTENDED TO LIMIT COMPETITION FROM EQUAL MANUFACTURERS. ALL BIDDERS SHALL SUBMIT THEIR PROPOSED LIGHTING CONTROLS IN SUBMITTAL FORM A MINIMUM OF 10 BUSINESS DAYS PRIOR TO BID DATE FOR REVIEW. APPROVED LIGHTING CONTROL SYSTEMS WILL BE ISSUED IN AN ADDENDUM.
 - BASIS OF DESIGN SHALL BE A HARD-WIRED TYPE SYSTEM, UNLESS NOTED OTHERWISE.

2021 STANDARD SEQUENCE OF OPERATIONS														
ROOM TYPE	AUTO ON	MANUAL ON (VACANCY)	AUTO OFF (20MIN MAX)	PARTIAL OFF AT NORMAL HOUSE	AUTO OFF AFTER HOUSE (20MIN MAX)	TIME ON	TIME OFF	ASTRONOMIC or PHOTOCELL ON/OFF	AUTO STEP CONTROL WITH OFF	AUTO CONTINUOUS DIM WITH OFF	MANUAL B1 LEVEL REDUCTION CONTROLS	MANUAL CONTINUOUS DIM CONTROL	MANUAL ON/OFF SWITCH	MANUAL DIMMER SWITCH
SEQUENCE OF OPERATION														
Enclosed Offices		●	20 min							D	●	D	●	D
Electrical/Mech/Equip Room		●											●	
Janitor Closet		●	20 min										●	
Restroom	100%	20 min											●	
Corridor	100%												●	●
Storage Room	50%	20 min							D	●	D		●	
Building Façade / Landscape (Decorative)						open	close	●						
Parking Lot Lighting Height ≤ 24FT & >70W	100%		50% 15min					●						
Exterior / Parking Lots Lighting >24FT or <70W						6AM	12AM	●						

- Designation for code compliant default control design for spaces without daylighting control
D = Where daylighting control is required, "D" designation indicates controls required in the space for code compliance design
CK = Captive Key Switch system for use in Hotel/Motel and Guest Suites

- NOTES:
- 1 May be Manual On or Auto On to ≤50%. Full Auto On only permitted in Corridors, Interior Parking, Stairways, Lobbies, Restrooms, Open Office, Library Stacks, Locker Rooms.
 - 2 Partial Auto Off must reduce lighting by ≥50% during normal operating hours in corridors, warehouse aisles and open areas. Each aisle must be independently controlled. Full Auto Off complies with Partial Auto Off.
 - 3 Exterior / Parking / Site lighting must Auto Off during daylight hours, reduce by at least 50% between midnight and 6AM or from one hour after business closing until 6AM before business opening.
 - 4 Automatic daylight control required where ≥150W lighting power in twilight or sidelight daylight area. Continuous dimming with Off. Assumes 0-10V dimmable fixtures in daylight and non-daylight area unless otherwise specified.
 - 5 Code requires automatic continuous dimming with full Off capability in daylighting areas of all space types.
 - 6 Manual level lighting reduction control must allow ≥50% of the general lighting to be manually turned off by a control device located in the space.
 - 7 Display, Accent and Task lighting must have manual control independent from general lighting. Auto Off with occupancy sensors or time switch control required. Exempt from automatic daylighting control.
 - 8 Where Parking Garage edge adaptation transition zones are provided, lighting power must reduce ≥50% between sunset and sunrise.

TRANSFORMER SCHEDULE						
MARK	KVA	PRI. VOLTAGE	SECONDARY VOLTAGE	MOUNTING	ENCLOSURE	REMARKS
TLA	75.0	480V, 3PH.	208Y/120V, 3PH, 4W	PAD	Type 1	GENERAL PURPOSE TRANSFORMER
TLB	75.0	480V, 3PH.	208Y/120V, 3PH, 4W	PAD	Type 1	GENERAL PURPOSE TRANSFORMER
TLC	75.0	480V, 3PH.	208Y/120V, 3PH, 4W	SUSPENDED	Type 1	GENERAL PURPOSE TRANSFORMER
TLFB	45.0	480V, 1PH.	240/120V, 1PH, 3W	SUSPENDED	Type 1	GENERAL PURPOSE TRANSFORMER
TLFR	75.0	480V, 3PH.	208Y/120V, 3PH, 4W	PAD	Type 1	GENERAL PURPOSE TRANSFORMER

* PROVIDE ALL TRANSFORMERS WITH ALUMINUM WINDING, UNLESS NOTED OTHERWISE.

SURGE PROTECTION DEVICE (SPD) SCHEDULE							
MARK	MANUFACTURER	MODEL	VOLTAGE	PHASE	SURGE RATING PER MODE	BREAKER SIZE	TIER/GUIDE CABLE SIZE
SPD1	SOUTHERN TIER TECHNOLOGIES	T45277Y125ALAM1C	480/277V	3	125/250KA	60A/3P	5 #6, 1 1/2" C.
SPD2	SOUTHERN TIER TECHNOLOGIES	T45120Y100AMAL2S	208/120V	3	100/200KA	30A/3P	INCLUDED

ALL T45 SERIES SPD ENCLOSURES INSTALLED IN FOOD SERVICE AREAS (IE, KITCHENS, SNACK BARS, FOOD LABS, CULINARY ARTS ROOMS AND LIFE SKILLS ROOMS) SHALL BE RECESSED IN THE WALL. PROVIDE RECESSED WALL KIT #RKS5.

CONTACTOR SCHEDULE							
NAME	AMPS PER POLE	POLES	COIL VOLTAGE	CONTROL	CIRCUIT #	DESCRIPTION	REMARKS
LC-HRR	30A	4	120V	BASH/HA	HRR-1	EXTERIOR LIGHTING	MECHANICALLY HELD COIL, NEMA 1, HOA SELECTOR SWITCH, 2-WIRE CONTROL MODULE
	-	-	-	-	HRR-3	SITE LIGHTING	-

- NOTES:
1. CIRCUIT CONTROL COIL POWER TO NEAREST CONVENIENCE RECEPTACLE CIRCUIT OR PROVIDE NEAREST 120V PANELBOARD CIRCUIT AND CONNECT TO NEXT AVAILABLE SPARE 20A/1P BREAKER.
 2. LOCATE ALL CONTACTORS ADJACENT TO PANEL IT'S SERVING OR IN NEARBY MECHANICAL/ELECTRICAL ROOM. FIELD COORDINATE EXACT LOCATION.
 3. PROVIDE CONDUIT(S) TO EACH CONTACTOR FROM THE NEAREST NEW BAS PANEL FOR SCHEDULING CONTROLS AS REQUIRED. COORDINATE TIME SCHEDULE WITH OWNER.
 4. PROVIDE CONTACTOR WITH OUTDOOR PHOTOCELL TO CONTROL EXTERIOR LIGHTS AND INTEGRATE CONTACTOR WITH BAS PANEL FOR ON/OFF CONTROLS.

TIME CLOCK SCHEDULE					
NAME	POLES/ CIRCUITS	AMPS PER POLE	VOLTAGE	NOTES	REMARKS
TC-HRR	4	20	120/277	1,2	NEMA 3R, PROGRAM AS DIRECTED BY OWNER

NOTES:

1. TIME CLOCK SHALL BE INTERMATIC 90000 SERIES RATED 20 AMP WITH BATTERY BACKUP.
2. PROVIDE TIME CLOCK WITH OUTDOOR PHOTOCELL TO CONTROL EXTERIOR LIGHTS.
3. CONTRACTOR SHALL PROVIDE 120V POWER FOR CONTROLS FROM NEAREST 120V CIRCUIT SERVING CONVENIENCE RECEPTACLES.

Panelboard HRR												65000 A AIC Rating X New Existing			
480/277 Wye Volt, 3 Phase, 4 Wire												1 Section Main Type: MCB			
Type 1 - Nema Rating												250 A MCB 400 A BUS (Copper)			
NOTE	LOAD (VA)	TYPE	DESCRIPTION	WIRE	CB	CKT	CB	WIRE	DESCRIPTION	TYPE	LOAD (VA)	NOTE	LUGS: --		
	228 VA	EL	EXTERIOR LIGHTING	12	20	A 1	2						Mounting Style: SURFACE		
	1056 VA	EL	SITE LIGHTING	12	20	A 3	4	30 A	8	SPORTS LIGHTING	EL	12000 VA			
	1104 VA	L	R/RFIELD HOUSE LIGHTING	12	20	A 7	8								
	10975 VA	C	HP-1	10	30	A 10	30	A	8	SPORTS LIGHTING	EL	12000 VA			
	28600 VA	C	ERV	4	70	A 15	16	30 A	8	SPORTS LIGHTING	EL	12000 VA			
	0 VA	--	Spare	12	20	A 19	20								
	0 VA	--	Spare	12	20	A 21	22	30 A	8	SPORTS LIGHTING	EL	12000 VA			
	0 VA	--	Spare	12	20	A 23	24								
	0 VA	--	Space	12	--	25	26	--	12	Space	--	0 VA			
	0 VA	--	Space	12	--	27	28	--	12	Space	--	0 VA			
	0 VA	--	Space	12	--	29	30	--	12	Space	--	0 VA			
	0 VA	--	Space	12	--	31	32	--	12	Space	--	0 VA			
	22000 VA	--	TLPB	1	125	A 33	34	--	12	Space	--	0 VA			
	49825 VA	Spare; R; WH:...	TLRR	1	125	A 37	38	--	12	Space	--	0 VA			
				1	125	A 39	40	--	12	Space	--	0 VA			
				1	125	A 41	42	--	12	Space	--	0 VA			
NEC REF:	Load Type	Conn.	Fct.	Diversity	NEC REF:	Load Type	Conn.	Fct.	Diversity						
220.47	(R)Receptacle	10500 VA	97.62%	10250 VA	210.20A	(L)Lighting	1104 VA	125.00%	1380 VA						
220.56	(K)Kitchen	2400 VA	100.00%	2400 VA		(EL)Ext. Ltg.	49284 VA	125.00%	61605 VA						
220.60	(C)Cooling	42270 VA	100.00%	42270 VA	620.14	(E)Elevators									
220.60	(H)Heating	4230 VA	100.00%	4230 VA	220.50	(WH)Wat. Htr.	10000 VA	100.00%	10000 VA						
220.60	(F)Fans	20000 VA	100.00%	20000 VA		(MT)Lrg. Motor									
220.60	(M)Misc.				630.11B	(SP)Sub Pnl.									
Total Connected Load: 161788 VA												VA = 195 A	Location of Panel: ELEC 105		
Total Load (Diversified): 174135 VA												VA = 209 A			

Panelboard LRR												10000 A AIC Rating X New Existing			
120/208 Wye Volt, 3 Phase, 4 Wire												2 Section Main Type: MCB			
Type 1 - Nema Rating												225 A MCB 225 A BUS (Copper)			
NOTE	LOAD (VA)	TYPE	DESCRIPTION	WIRE	CB	CKT	CB	WIRE	DESCRIPTION	TYPE	LOAD (VA)	NOTE	LUGS: --		
	1831 VA	C	DSUCU-3/DS-3 (11.0 MCA)	12	20	A 1	2	40 A	8	ELECTRIC WATER HEATER	WH	10000 VA	Mounting Style: SURFACE		
	0 VA	--	Space	12	--	5	6								
	1500 VA	M	IDF - SERVER RACK UPS	12	20	A 7	8	20 A	12	CIRC. PUMP & TIMER SWITCH	M	650 VA			
	1500 VA	M	IDF - SERVER RACK UPS	12	20	A 9	10	20 A	12	TRAP PRIMERS	M	50 VA			
	720 VA	R	IDF RECEPTACLES	12	20	A 11	12	20 A	12	MOTORIZED DAMPERS	M	50 VA			
	500 VA	M	IDF - ACP	12	20	A 13	14	20 A	10	SCOREBOARD DATA	M	250 VA			
	500 VA	M	DDC/BAS	12	20	A 15	16	20 A	8	SPORTS LIGHTING DATA	M	100 VA			
	360 VA	R	RC - CONCESSIONS	12	20	A 17	18	20 A	6	SPORTS LIGHTING DATA	M	100 VA			
	4230 VA	F	FCU-1	10	30	A 19	20	8	SPORTS LIGHTING DATA	M	100 VA				
				10	30	A 21	22	20 A	12	SPORTS LIGHTING DATA	M	100 VA			
				12	20	A 23	24	--	12	Space	--	0 VA			
	50 VA	M	ERV Controller	12	15	A 25	26	--	12	Space	--	0 VA			
	864 VA	C	AIR CURTAIN	12	20	A 27	28	--	12	Space	--	0 VA			
	9000 VA	M	SCOREBOARD	3	50	A 31	32	--	12	Space	--	0 VA			
				3	50	A 33	34	--	12	Space	--	0 VA			
	0 VA	--	Space	12	--	35	36	--	12	Space	--	0 VA			
	0 VA	--	Space	12	--	37	38	--	12	Space	--	0 VA			
	0 VA	--	Space	12	--	39	40	30 A	10	SPD2	--	0 VA			
	0 VA	--	Space	12	--	41	42								
	770 VA	R	RC - RM102, RM. 101, RM. 100	12	20	A 43	44	20 A	12	REFRIGERATOR	K	1200 VA			
	720 VA	M	RC - RM. 101, RM. 106, RM. 105	12	20	A 45	46	20 A	12	REFRIGERATOR	K	1200 VA			
	720 VA	R	WP/GFCI	12	20	A 47	48	30 A	10	ICE MACHINE	M	2500 VA			
	180 VA	R	RC - CONCESSIONS	12	20	A 49	50	30 A	10	ICE MACHINE	M	2500 VA			
	180 VA	R	RC - CONCESSIONS	12	20	A 51	52	30 A	10	ICE MACHINE	M	2500 VA			
	180 VA	R	RC - CONCESSIONS	12	20	A 53	54	20 A	12	EDF	M	500 VA			
	180 VA	R	RC - CONCESSIONS	12	20	A 55	56	20 A	12	HAND DRYER WOMENS RR	R	1000 VA			
	180 VA	R	RC - CONCESSIONS	12	20	A 57	58	20 A	12	HAND DRYER WOMENS RR	R	1000 VA			
	180 VA	R	RC - CONCESSIONS	12	20	A 59	60	20 A	12	HAND DRYER WOMENS RR	R	1000 VA			
	0 VA	--	Spare	12	20	A 61	62	20 A	12	HAND DRYER WOMENS RR	R	1000 VA			
	0 VA	--	Spare	12	20	A 63	64	20 A	12	HAND DRYER WOMENS RR	R	1000 VA			
	0 VA	--	Spare	12	20	A 65	66	20 A	12	HAND DRYER WOMENS RR	R	1000 VA			
	0 VA	--	Spare	12	20	A 67	68	20 A	12	HAND DRYER WOMENS RR	R	1000 VA			
	0 VA	--	Spare	12	20	A 69	70	--	12	Space	--	0 VA			
	0 VA	--	Spare	12	20	A 71	72	--	12	Space	--	0 VA			
	0 VA	--	Spare	12	20	A 73	74	--	12	Space	--	0 VA			
	0 VA	--	Spare	12	--	75	76	--	12	Space	--	0 VA			
	0 VA	--	Spare	12	--	77	78	--	12	Space	--	0 VA			
	0 VA	--	Spare	12	--	79	80	--	12	Space	--	0 VA			
	0 VA	--	Spare	12	--	81	82	--	12	Space	--	0 VA			
	0 VA	--	Spare	12	--	83	84	--	12	Space	--	0 VA			
NEC REF:	Load Type	Conn.	Fct.	Diversity	NEC REF:	Load Type	Conn.	Fct.	Diversity						
220.47	(R)Receptacle	10500 VA	97.62%	10250 VA	210.20A	(L)Lighting	1104 VA	125.00%	1380 VA						
220.56	(K)Kitchen	2400 VA	100.00%	2400 VA		(EL)Ext. Ltg.	2695 VA	100.00%	2695 VA	620.14					
220.60	(C)Cooling	2695 VA	100.00%	2695 VA		(E)Elevators									
220.60	(H)Heating	4230 VA	100.00%	4230 VA		(WH)Wat. Htr.	10000 VA	100.00%	10000 VA						
220.60	(F)Fans	20000 VA	100.00%	20000 VA		(MT)Lrg. Motor									
220.60	(M)Misc.				630.11B	(SP)Sub Pnl.									
Total Connected Load: 49825 VA												VA = 138 A	Location of Panel: ELEC 105		
Total Load (Diversified): 49575 VA												VA = 138 A			

Panelboard LC												10000 A AIC Rating X New Existing			
120/208 Wye Volt, 3 Phase, 4 Wire												2 Section Main Type: MCB			
Type 1 - Nema Rating												250 A MCB 400 A BUS (Copper)			
NOTE	LOAD (VA)	TYPE	DESCRIPTION	WIRE	CB	CKT	CB	WIRE	DESCRIPTION	TYPE	LOAD (VA)	NOTE	LUGS: --		
	1500 VA	R	RECEPT - POULTRY 1020	10	20	A 1	2	20 A	12	RECEPT - LAMB/HOG PEN	R	1500 VA	Mounting Style: SURFACE		
	1500 VA	R	RECEPT - POULTRY 1020	10	20	A 3	4	20 A	12	RECEPT - LAMB/HOG PEN	R	1500 VA			
	1500 VA	R	RECEPT - POULTRY 1020	10	20	A 5	6	20 A	12	RECEPT - LAMB/HOG PEN	R	1500 VA			
	1500 VA	R	RECEPT - POULTRY 1020	10	20	A 7	8	20 A	12	RECEPT - LAMB/HOG PEN	R	1500 VA			
	1500 VA	R	RECEPT - POULTRY 1020	10	20	A 9	10	20 A	12	RECEPT - LAMB/HOG PEN	R	1500 VA			
	1500 VA	R	RECEPT - POULTRY 1020	10	20	A 11	12	20 A	12	RECEPT - LAMB/HOG PEN	R	1500 VA			
	1500 VA	R	RECEPT - POULTRY 1020	10	20	A 13	14	20 A	12	RECEPT - LAMB/HOG PEN	R	1500 VA			
	1500 VA	R	RECEPT - POULTRY 1020	12	20	A 15	16	20 A	12	RECEPT - LAMB/HOG PEN	R	1500 VA			
	1500 VA	R	RECEPT - POULTRY 1020	12	20	A 17	18	20 A	12	RECEPT - LAMB/HOG PEN	R	1500 VA			
	1500 VA	R	RECEPT - POULTRY 1020	12	20	A 19	20	20 A	12	RECEPT - LAMB/HOG PEN	R	1500 VA			
	1500 VA	R	RECEPT - POULTRY 1020	12	20	A 21	22	20 A	12	RECEPT - LAMB/HOG PEN	R	1500 VA			
	1500 VA	R	RECEPT - POULTRY 1020	12	20	A 23	24	20 A	12	RECEPT - LAMB/HOG PEN	R	1500 VA			
	1500 VA	R	RECEPT - POULTRY 1020	12	20	A 25	26	20 A	12	RECEPT - LAMB/HOG PEN	R	1500 VA			
	1500 VA	R	RECEPT - POULTRY 1020	12	20	A 27	28	20 A	12	RECEPT - LAMB/HOG PEN	R	1500 VA			
	1500 VA	R	RECEPT - POULTRY 1020	12	20	A 29	30	20 A	12	RECEPT - LAMB/HOG PEN	R	1500 VA			
	1500 VA	R	RECEPT - POULTRY 1020	12	20	A 31	32	20 A	12	RECEPT - LAMB/HOG PEN	R	1500 VA			
	1500 VA	R	RECEPT - POULTRY 1020	10	20	A 33	34	20 A	10	RECEPT - LAMB/HOG PEN	R	1500 VA			
	1500 VA	R	RECEPT - POULTRY 1020	10	20	A 35	36	20 A	10	RECEPT - LAMB/HOG PEN	R	1500 VA			
	1500 VA	R	RECEPT - POULTRY 1020	10	20	A 37	38	20 A	10						
	1500 VA	R	RECEPT - LAMB/HOG PEN	10	20	A 39	40	30 A	10	SPD2	SP	0 VA			
	1500 VA	R	RECEPT - LAMB/HOG PEN	10	20	A 41	42								
	1500 VA	R	RECEPT - LAMB/HOG PEN	10	20	A 43	44	20 A	10	RECEPT - LAMB/HOG PEN	R	360 VA			
	1500 VA	R	RECEPT - LAMB/HOG PEN	10	20	A 45	46	20 A	10	RECEPT - LAMB/HOG PEN	R	1500 VA			
	1500 VA	R	RECEPT - LAMB/HOG PEN	10	20	A 47	48	20 A	10	RECEPT - LAMB/HOG PEN	R	1500 VA			
	1500 VA	R	RECEPT - LAMB/HOG PEN	10	20	A 49	50	20 A	12	RECEPT - LAMB/HOG PEN	R	1500 VA			
	1500 VA	R	RECEPT - LAMB/HOG PEN	10	20	A 51	52	20 A	10	RECEPT - LAMB/HOG PEN	R	1500 VA			
	1500 VA	R	RECEPT - LAMB/HOG PEN	10	20	A 53	54	20 A	10	RECEPT - LAMB/HOG PEN	R	1500 VA			
	1500 VA	R	RECEPT - LAMB/HOG PEN	10	20	A 55	56	20 A	10	RECEPT - LAMB/HOG PEN	R	1500 VA			
	1500 VA	R	RECEPT - LAMB/HOG PEN	10	20	A 57	58	20 A	10	RECEPT - LAMB/HOG PEN	R	1500 VA			
	1500 VA	R	RECEPT - LAMB/HOG PEN	10	20	A 59	60	20 A	10	RECEPT - LAMB/HOG PEN	R	1500 VA			
	1500 VA	R	RECEPT - LAMB/HOG PEN	10	20	A 61	62	20 A	12						
	1500 VA	R	RECEPT - LAMB/HOG PEN	10	20	A 63	64	20 A	12	Spare	--	0 VA			
	1500 VA	R	RECEPT - LAMB/HOG PEN	10	20	A 65	66	20 A	12	Spare	--	0 VA			
	1500 VA	R	RECEPT - LAMB/HOG PEN	10	20	A 67	68	20 A	12	Spare	--	0 VA			
	1500 VA	R	RECEPT - LAMB/HOG PEN	12	20	A 69	70	20 A	12	Spare	--	0 VA			
	1500 VA	R	RECEPT - LAMB/HOG PEN	12	20	A 71	72	20 A	12	Spare	--	0 VA			
	1500 VA	R	RECEPT - LAMB/HOG PEN	12	20	A 73	74	--	12	Spare	--	0 VA			
	1500 VA	R	RECEPT - LAMB/HOG PEN	12	20	A 75	76	--	12	Spare	--	0 VA			
	1500 VA	R	RECEPT - LAMB/HOG PEN	12	20	A 77	78	--	12	Spare	--	0 VA			
	1500 VA	R	RECEPT - LAMB/HOG PEN	12	20	A 79	80	--	12	Spare	--	0 VA			
	1500 VA	R	RECEPT - LAMB/HOG PEN	12	20	A 81	82	--	12	Spare	--	0 VA			
	1500 VA	R	RECEPT - LAMB/HOG PEN	12	20	A 83	84	--	12	Spare	--	0 VA			
NEC REF.	Load Type	Code	FcI.	Diversity	NEC REF.	Load Type	Conn.	FcI.	Diversity						
220.47	(R)Receptacle	102360 VA	54.88%	56180 VA	210.20A	(L)Lighting									
220.56	(K)Kitchen			0 VA	620.14	(E)Ext. Ltg.									
220.60	(C)Cooling			0 VA		(E)Elevators									
220.80	(H)Heating			0 VA		(W)W/Htr. Ht.									
220.60	(F)Fans			220.50		(MT)Lug Motor									
NEC REF.	(M)Misc.				630.11B	(SP)Sub Phil.	0 VA	Not Computed	0 VA						
Total Connected Load: 102360 VA VA = 284 A												Location of Panel: ELEC 1011			
Total Load (Diversified): 56180 VA VA = 156 A															



TOMBALL INDEPENDENT SCHOOL DISTRICT
RFP #987- 25 Issued: July 28, 2025
REQUEST FOR COMPETITIVE SEALED PROPOSALS
FOR THE CONSTRUCTION OF A NEW
WEST COMPLEX AGRICULTURAL CENTER AND A NEW COMPETITION HIGH SCHOOL
SOCCER FIELD

EXHIBIT “A” - Examples of the AIA A101-2017 & A201-2017.

Any Exhibits referenced in this draft document are intentionally omitted for this addendum. It is intended the applicable Exhibits from the RFP documents will be inserted.

DRAFT AIA® Document A101™ – 2017

Standard Form of Agreement Between Owner and Contractor where the basis of payment is a Stipulated Sum

AGREEMENT made as of the «**■**» day of «**■**» in the year «**■**»
(In words, indicate day, month and year.)

BETWEEN the Owner:
(Name, legal status, address and other information)

Tomball Independent School District
310 S. Cherry St
Tomball, Texas 77375

and the Contractor:
(Name, legal status, address and other information)

TBD

«**■**»
«**■**»
«**■**»

for the following Project:
(Name, location and detailed description)

Tomball Independent School District
RFP #987- 25 For the Construction for a New
West Complex Agricultural Center and Competition High School Soccer Field (AG/SF)

Ag Barn:
19120 Berry Point Dr,
Cypress, TX 77433

Soccer Field:
19140 Berry Point Dr,
Cypress, TX 77433

The Architect:
(Name, legal status, address and other information)

Texas Arcadis, Inc.
1330 Post Oak Blvd, Suite 2250
Houston, TX 77056

The Owner and Contractor agree as follows.

ADDITIONS AND DELETIONS:

The author of this document has added information needed for its completion. The author may also have revised the text of the original AIA standard form. An *Additions and Deletions Report* that notes added information as well as revisions to the standard form text is available from the author and should be reviewed.

This document has important legal consequences. Consultation with an attorney is encouraged with respect to its completion or modification.

The parties should complete A101™-2017, Exhibit A, Insurance and Bonds, contemporaneously with this Agreement. AIA Document A201™-2017, General Conditions of the Contract for Construction, is adopted in this document by reference. Do not use with other general conditions unless this document is modified.

ELECTRONIC COPYING of any portion of this AIA® Document to another electronic file is prohibited and constitutes a violation of copyright laws as set forth in the footer of this document.

TABLE OF ARTICLES

- 1 THE CONTRACT DOCUMENTS
- 2 THE WORK OF THIS CONTRACT
- 3 DATE OF COMMENCEMENT AND SUBSTANTIAL COMPLETION
- 4 CONTRACT SUM
- 5 PAYMENTS
- 6 DISPUTE RESOLUTION
- 7 TERMINATION OR SUSPENSION
- 8 MISCELLANEOUS PROVISIONS
- 9 ENUMERATION OF CONTRACT DOCUMENTS

EXHIBIT A INSURANCE AND BONDS

EXHIBIT B PROJECT MANAGEMENT SOFTWARE

ARTICLE 1 THE CONTRACT DOCUMENTS

§ 1.1 The Contract Documents consist of this Agreement, Conditions of the Contract (General, Supplementary, and other Conditions), all sections of the Project Manual, including Drawings, Specifications, and Addenda issued prior to execution of this Agreement, other documents listed in this Agreement, and written Modifications signed by both parties that are issued after execution of this Agreement, all of which form the Contract, and are as fully a part of the Contract as if attached to this Agreement or repeated herein. As used in the Contract Documents, the terms “AIA Document A201 – 2017”, “General Conditions”, “General Conditions of the Contract for Construction” or “A201-2017” shall refer to the General Conditions document that pertains to the Project, as modified or amended by the Owner for the Project. This Agreement represents the entire and integrated agreement between the Owner and the Contractor and supersedes prior negotiations, representations, or agreements, either written or oral. An enumeration of the Contract Documents, and their order of precedence, other than a Modification, appear in Article 9.

§ 1.2 The Board of Trustees, by majority vote, is the only representative of the Owner, an independent school district, having the power to enter into or amend a contract, to approve and execute a Change Order valued at or above \$50,000 or Construction Change Directive that would increase the Contract Sum more than \$50,000, or to agree to an extension to the date of Substantial or Final Completion.

§ 1.3 The Board designates the authorized representatives identified in Paragraph 8.3 to act on its behalf in other respects.

ARTICLE 2 THE WORK OF THIS CONTRACT

The Contractor shall fully execute the Work described in the Contract Documents, except as specifically indicated in the Contract Documents to be the responsibility of others.

ARTICLE 3 DATE OF COMMENCEMENT AND SUBSTANTIAL COMPLETION

§ 3.1 The date of commencement of the Work shall be:

(Check one of the following boxes.)

[☐] The date of this Agreement.

[☐] A date set forth in a notice to proceed issued by the Owner.

[«X»] Established as follows:

(Insert a date or a means to determine the date of commencement of the Work.)

« The date of commencement shall be the day that the Contractor receives a Notice to Proceed from the Owner, which may precede the date of execution of this Agreement. If a Building Permit is not available or other approvals are not available for the entire Project, the Contractor must commence work on those portions of the Project that do not require a Building Permit or other approvals on receipt of a Notice to Proceed. Work at the Project site shall not begin until Owner has received all required payment and performance bonds and insurance. »

If a date of commencement of the Work is not selected, then the date of commencement shall be the date of this Agreement.

§ 3.2 The Contract Time shall be measured from the date of commencement of the Work.

§ 3.3 Substantial and Final Completion

§ 3.3.1 Subject to adjustments of the Contract Time as provided in the Contract Documents, the Contractor shall achieve Substantial Completion of the entire Work:

(Check one of the following boxes and complete the necessary information.)

[« »] Not later than « » (« ») calendar days from the date of commencement of the Work.

[«X»] By the following date: «May 15, 2026»

§ 3.3.2 Subject to adjustments of the Contract Time as provided in the Contract Documents, if portions of the Work are to be completed prior to Substantial Completion of the entire Work, the Contractor shall achieve Substantial Completion of such portions by the following dates:

Portion of Work	Substantial Completion Date
« »	

§ 3.3.3 If the Contractor fails to achieve Substantial Completion or Final Completion as provided in this Section 3.3, liquidated damages, if any, shall be assessed as set forth in Section 4.5.

§ 3.3.4 Subject to adjustments of the Contract Time as provided in the Contract Documents, **Final Completion shall be (60) Sixty calendar days after the date of Substantial Completion.**

ARTICLE 4 CONTRACT SUM

§ 4.1 The Owner shall pay the Contractor the Contract Sum in current funds for the Contractor's performance of the Contract. The Contract Sum shall be «Six Million, Three Hundred Thousand Dollars / No Cents» (\$ «\$6,300,000.00») including a Four Hundred Thousand Dollars / No Cents, \$400,000.00 Owner's Contingency, subject to additions and deductions as provided in the Contract Documents.

§ 4.2 Alternates

§ 4.2.1 Alternates, if any, included in the Contract Sum:

Item	Price
« »	

§ 4.2.2 Subject to the conditions noted below, the following alternates may be accepted by the Owner following execution of this Agreement. Upon acceptance, the Owner shall issue a Modification to this Agreement.
(Insert below each alternate and the conditions that must be met for the Owner to accept the alternate.)

Item	Price	Conditions for Acceptance
« »		

§ 4.3 Allowances, if any, included in the Contract Sum:

(Identify each allowance.)

Item	Price
Graphics (Excluding Signage)	\$10,000.00

§ 4.3.1 The Contract Sum contains an Owner's Contingency / Owner Betterment Allowance. This contingency is for the sole use of the Owner to be used for changes in the scope of the Work and for the betterment of the Project. Owner's authorized representative may approve any expenditure from Owner's Contingency without further Board approval. If the Owner's Contingency is not expended or not fully expended, then any unused portion shall belong to the Owner and shall be credited to the Owner in calculating final payment.

§ 4.4 Unit prices, if any:

(Identify the item and state the unit price and quantity limitations, if any, to which the unit price will be applicable.)

Item	Units and Limitations	Price per Unit (\$0.00)
« »		

§ 4.5 Liquidated damages, if any:

(Insert terms and conditions for liquidated damages, if any.)

§ 4.5.1 The Work to be performed under this Agreement shall be substantially completed by the date set forth in the Agreement, or by such dates thereafter as may be established in any written extensions granted under Article 8 of the General Conditions. The parties hereto agree that time is of the essence of this Contract and in all phases of the Work, and that actual and direct damages would be suffered by the Owner if the Contractor does not substantially or finally complete all Work called for in the Contract Document by the specified dates. Such actual and direct damages are, and will continue to be, impracticable and extremely difficult to determine. Execution of this Agreement under these specifications shall constitute the agreement by Owner and Contractor that the amounts stated herein are the minimum value of the costs and actual and direct damages caused by failure of Contractor to complete the Work within the allotted or agreed extended times of Substantial or Final Completion, that such sums are liquidated direct damages and as all not be constructed to be as a penalty, and that such sums may be deducted from payments due Contractor if such delay occurs. It is therefore expressly agreed, as a part of the consideration inducing the Owner to execute this Contract, that the Owner may deduct from any payment(s) due to the Contractor a sum equal to One Thousand Dollars (\$1,000.00) for each and every Calendar Day beyond the date set forth in the Agreement for Substantial Completion or Final Completion of the Work included in the Contract Documents. It is expressly understood that said sum per day is agreed upon as a real, justified, and fair estimate of the pecuniary damages which will be sustained by the Owner in the event that the Work is not substantially or finally completed within the agreed time, or with the legally extended time, if any, otherwise provided for herein. Said sum shall be considered as liquidated damages only, and in no sense shall be considered a penalty or forfeiture, said damage being caused by, but not limited to, additional compensation for personnel, attorneys fees, architectural fees, engineering fees, program management fees, inspection fees, storage costs, food service costs, transportation costs, utilities costs, costs of temporary facilities, loss of interest on money, and other miscellaneous increased costs, all of which are difficult of exact ascertainment. Failure to complete the Work within the designated or agreed extended dates of Substantial or Final Completion, shall be construed as a breach of this Agreement.

§ 4.5.2 Such damages shall be in addition to, and not in lieu of, any other rights or remedies Owner may have against Contractor for failure to timely achieve Final Completion, and damages for failure to achieve Substantial Completion and failure to achieve Final Completion shall run concurrently. If the Work is not finally completed by the time stated in the Agreement, or as extended, no payments for Work completed beyond that time shall be made until the Project reaches **Final Completion** established based upon the noted Substantial Completion, as **June 14, 2026.**»

§ 4.6 Other:

(Insert provisions for bonus or other incentives, if any, that might result in a change to the Contract Sum.)

« »

ARTICLE 5 PAYMENTS

§ 5.1 Progress Payments

§ 5.1.1 Based upon Applications for Payment submitted to the Architect by the Contractor and Certificates for Payment issued by the Architect, the Owner shall make progress payments on account of the Contract Sum to the Contractor as provided below and elsewhere in the Contract Documents.

§ 5.1.2 The period covered by each Application for Payment shall be one calendar month ending on the last day of the month, or as follows:

- .1 Upon execution of the agreement by both parties, the Contractor, Architect and Owner shall establish a day due to be followed every (30) days until the project is complete. If such an agreement cannot be reached, the date will revert to the date established in 5.1.2.

§ 5.1.3 Refer to AIA A201, as modified by the Owner for the project, for Payments.

§ 5.1.4 Each Application for Payment shall be based on the most recent schedule of values submitted by the Contractor in accordance with the Contract Documents. The schedule of values shall allocate the entire Contract Sum, less any unused Owner's contingency, among the various portions of the Work. The schedule of values shall be prepared in such form, and supported by such data to substantiate its accuracy, as the Architect may require, but shall contain as a minimum, individual line items for each section of the table of contents of the Project Manual separated by material costs and labor costs. Additionally, General Conditions costs shall be separated into individual line items. Each Application for Payment shall also include a list, with backup data, of how each payment shall be spent, including a list detailing which subcontractors and suppliers will be paid out of funds paid by the Owner and the amount of such payments to subcontractors and suppliers. Additionally, beginning with the second application for payment, proof of each payment to Contractor's subcontractors and suppliers for payment within 61-days after payment. The Application for Payment shall be submitted on a schedule of values basis. This schedule of values shall be used as a basis for reviewing the Contractor's Applications for Payment.

§ 5.1.5 Applications for Payment shall show the percentage of completion of each portion of the Work as of the end of the period covered by the Application for Payment.

§ 5.1.6 In accordance with AIA Document A201™–2017, as modified by the Owner for the Project, General Conditions of the Contract for Construction, and subject to other provisions of the Contract Documents, the amount of each progress payment shall be provided using the AIA G702 and G703 format and computed as follows:

§ 5.1.6.1 The amount of each progress payment shall first include:

- .1 That portion of the Contract Sum properly allocable to completed Work;
- .2 That portion of the Contract Sum properly allocable to materials and equipment delivered and suitably stored at the site for subsequent incorporation in the completed construction, or, if approved in advance by the Owner, suitably stored off the site at a location agreed upon in writing; and
- .3 That portion of Construction Change Directives that the Architect determines, in the Architect's professional judgment, to be reasonably justified.

§ 5.1.6.2 The amount of each progress payment shall then be reduced by:

- .1 The aggregate of any amounts previously paid by the Owner;
- .2 The amount, if any, for Work that remains uncorrected and for which the Architect has previously withheld a Certificate for Payment as provided in Article 9 of AIA Document A201–2017, as modified by the Owner for the Project;
- .3 Any amount for which the Contractor does not intend to pay a Subcontractor or material supplier, unless the Work has been performed by others the Contractor intends to pay;
- .4 For Work performed or defects discovered since the last payment application, any amount for which the Architect may withhold payment, or nullify a Certificate of Payment in whole or in part, as provided in Article 9 of AIA Document A201–2017 as modified by the Owner for the project; and
- .5 Retainage withheld pursuant to Section 5.1.7.

§ 5.1.6.3 If Owner is entitled to deduct liquidated damages, or any other damages or amounts provided in the Contract Documents, including clean-up fees, then Owner shall be entitled to deduct such liquidated damages, amounts and fees at any time.

§ 5.1.6.4 If Contractor fails or refuses to complete the Work, or has unsettled claims with Owner, any payment to Contractor shall be subject to deduction for such amounts as the Architect and Program Manager, if applicable, shall determine as the cost for completing incomplete Work and the value of unsettled claims.

§ 5.1.6.5 Payments shall be made on account of materials and equipment (a) incorporated in the Work, (b) suitably stored at the Project site, or (c) suitably stored at some off-site location provided the following conditions are met for off-site storage:

- .1 The location must be agreed to, in writing, by the Owner and Surety;
- .2 The location must be a bonded warehouse;
- .3 The surety must agree, in writing, to each request for payment; and
- .4 The Contractor must bear the cost of the Owner's and Architect's expenses related to visiting the off-site storage area.
- .5 The Contractor shall provide proof of each of the items .1 - .4 for each item listed as stored materials.

Payment for materials and/or equipment stored on or off the site shall be conditioned upon submission by the Contractor of bills of sale or such other procedures satisfactory to the Owner to establish the Owner's title to such materials and equipment or otherwise protect the Owner's interest, and shall include the costs of applicable insurance (naming the Owner as additional insured) and transportation to the site for those materials and equipment stored off the site. Under no circumstances will the Owner reimburse the Contractor for down payments, deposits, or other advance payments for materials or equipment

§ 5.1.7 Retainage

§ 5.1.7.1 For each progress payment made prior to Final Completion of the Work, the Owner may withhold the following amount, as retainage, from the payment otherwise due:

(Insert a percentage or amount to be withheld as retainage from each Application for Payment. The amount of retainage may be limited by governing law.)

Five percent (5%)

»

§ 5.1.7.1.1 The following items are not subject to retainage:

(Insert any items not subject to the withholding of retainage, such as general conditions, insurance, etc.)

«None.»

§ 5.1.7.2 Reduction or limitation of retainage, if any, shall be as follows:

(If the retainage established in Section 5.1.7.1 is to be modified prior to Substantial Completion of the entire Work, including modifications for Substantial Completion of portions of the Work as provided in Section 3.3.2, insert provisions for such modifications.)

«No reduction allowed »

§ 5.1.7.3 Except as set forth in this Section 5.1.7.3, upon Final Completion of the Work, the Contractor may submit an Application for Payment that includes the retainage withheld from prior Applications for Payment pursuant to this Section 5.1.7. The Application for Payment submitted at Final Completion shall not include retainage as follows:

(Insert any other conditions for release of retainage upon Final Completion.)

The completed punch list with Proof of the Architect's acceptance.

All close-out documents as required by the Construction Documents, items listed in the A101 and A201 or special requirements noted with proof of the Architect's acceptance.

Complete and accepted As-Built drawings with proof of the Architect's acceptance.

Requirements set forth in the AIA-A201-2017 as amended 9.10.2.

§ 5.1.8 If Final Completion of the Work is materially delayed through no fault of the Contractor, the Owner shall pay the Contractor any additional amounts payable in accordance with Article 9 of AIA Document A201–2017, as modified by the Owner for the Project.

§ 5.1.9 Except with the Owner's prior written approval or as otherwise provided in in Section 9.3.2 of the AIA Document A201-2017, the Contractor shall not make advance payments to suppliers for materials or equipment which have not been delivered and stored at the site. If the Contractor wishes to bill for materials or equipment which cannot be stored on site, the Contractor shall, along with the request for approval, provide evidence of purchase, evidence of delivery in good order without damage, and a certificate of insurance specifically covering the material identified by way of serial numbers, bill of lading, and copy of signature of receipt of materials and photography showing material. The Contractor shall also require, at the Owner's request, proof that the facility at which the materials or equipment is stored is bonded. Security and protection from theft and damage remains on the Contractor as the first line of accountability and financial responsibility. Delays due to issues arising from stored materials shall not be considered as reasonable justification to release the Contractor from meeting the schedule unless the Owner agrees to such delay in writing in advance of any delay.

§ 5.2 Final Payment

§ 5.2.1 Final payment, constituting the entire unpaid balance of the Contract Sum, minus disputed sums, authorized deductions, and liquidated damages, shall be made by the Owner to the Contractor after

- .1 the Contractor has fully performed the Contract except for the Contractor's responsibility to correct nonconforming Work as provided in Article 12 of AIA Document A201–2017, as modified by the Owner for the project, and to satisfy other requirements, if any, which extend beyond final payment;
- .2 the Contractor has provided all documents required by Section 3.5 et seq. and 9.10.2 of AIA Document A201-2017; and
- .3 a final Certificate for Payment has been issued by the Architect.

§ 5.2.2 The Owner's final payment to the Contractor shall be made no later than 45 days after Owner's Board's vote or other required approval pursuant to applicable Owner policy. Undisputed amounts unpaid after the date on which payment is due shall bear interest pursuant to Texas Government Code Section 2251.025.

« »

§ 5.3 Interest

Undisputed payments due and unpaid under the Contract shall bear interest at the rate established by Texas Government Code Chapter 2251.

ARTICLE 6 DISPUTE RESOLUTION

§ 6.1 Initial Decision Maker

The Architect will serve as the Initial Decision Maker pursuant to Article 15 of AIA Document A201–2017, as modified by the Owner for the Project, unless the parties appoint below another individual, not a party to this Agreement, to serve as the Initial Decision Maker.

(If the parties mutually agree, insert the name, address and other contact information of the Initial Decision Maker, if other than the Architect.)

« »

« »

« »

« »

§ 6.2 Binding Dispute Resolution

For any Claim or dispute between the parties, the method of binding dispute resolution shall be as follows:
(Check the appropriate box.)

[☐] Arbitration pursuant to Section 15.4 of AIA Document A201–2017

[☒] Litigation in a court of competent jurisdiction

[☐] Other *(Specify)*

« »

If the Owner and Contractor do not select a method of binding dispute resolution, or do not subsequently agree in writing to a binding dispute resolution method other than litigation, Claims will be resolved by litigation in a court of competent jurisdiction.

ARTICLE 7 TERMINATION OR SUSPENSION

§ 7.1 The Contract may be terminated by the Owner or the Contractor as provided in Article 14 of AIA Document A201–2017, as amended by the Owner for the Project.

§ 7.1.1 If the Contract is terminated for the Owner’s convenience in accordance with Article 14 of AIA Document A201–2017, as amended by the Owner for the Project, then the Owner shall pay the Contractor a termination fee as follows:

(Insert the amount of, or method for determining, the fee, if any, payable to the Contractor following a termination for the Owner’s convenience.)

«As described in AIA Document A201-2017, as amended by the Owner for the Project. »

§ 7.2 The Work may be suspended by the Owner as provided in Article 14 of AIA Document A201–2017, as amended by the Owner for the project.

ARTICLE 8 MISCELLANEOUS PROVISIONS

§ 8.1 Where reference is made in this Agreement to a provision of AIA Document A201–2017 or another Contract Document, the reference refers to that provision as amended or supplemented by other provisions of the Contract Documents.

§ 8.2 The Owner’s Designated representative:

(Name, address, email address, and other information)

The Owner’s Board of Trustees, by majority vote at a duly noticed and lawfully called public meeting, is the only representative of Owner, a Texas independent school district organized under the laws of the State of Texas, having the power to enter into a contract, to execute a change order requiring an increase in an amount of \$50,000 or more, to the Contract Sum, or to agree to an extension to the contractual completion date, unless this authority is lawfully delegated. The Board may designate in writing an authorized representative (or representatives), as appropriate, to act on its behalf during the course of construction. Such authorized representative shall have authority to act on behalf of the Owner concerning decisions that do not require a majority vote of the Board of Trustees and shall have the authority to bind the Owner only to the extent expressly authorized or delegated by the Board of Trustees. The authorized representative shall have no implied authority. Such authorized representative shall also bring recommendations to the Board of Trustees on any matter requiring Board approval. In the event that changes in the scope of the Work are required before the Board’s next regularly scheduled meeting or in order to facilitate and expedite the timely completion of the Work, the Board’s authorized representative shall have authority to approve construction changes that do not exceed \$50,000.00 in increased costs. Any such change shall be confirmed in writing between the Contractor and the Board’s authorized representative and notice of such approved changes shall be given to the Board at its next regularly scheduled meeting. The Board shall act as soon as reasonably possible to avoid unnecessary delays in the construction completion date. Except as expressly authorized by the Owner or the Contract Documents, the Architect does not have the authority to bind the Owner. The term “Owner” means the Owner or the Owner’s authorized representative.

§ 8.3 The Owner’s authorized representative:

Superintendent of Schools »

Zack Boles, CFO

Tomball ISD

310 S. Cherry Street

Tomball, Texas 77375

§ 8.3 The Contractor’s representative:

(Name, address, email address, and other information)

TBD

<< >>
<< >>
<< >>
<< >>
<< >>

§ 8.4 The Contractor's representative shall not be changed without ten days' prior notice to the other party. The Owner reserves the right to review the resume of the alternate candidate and request additional change if the proposed candidate is not deemed acceptable by the Owner.

§ 8.5 Insurance and Bonds

§ 8.5.1 The Contractor shall purchase and maintain insurance as set forth in Exhibit A, Insurance and Bonds, and elsewhere in the Contract Documents.

§ 8.5.2 The Contractor shall provide bonds as set forth in AIA Document A101™–2017 Exhibit A, and elsewhere in the Contract Documents.

§ 8.6 All notices required to be given under the Contract must be in writing. Any notice required or permitted to be given under the Contract shall be deemed delivered, whether or not actually received, three days after it is deposited in the U.S. Mail, when sent by certified mail, return receipt requested, postage prepaid, and correctly addressed to the party at the address provided in this Agreement. Notice given in any other manner shall be deemed delivered when actually received. Either party may change its address for notice by giving notice of the change of address in accordance with this provision. The Architect must be copied on notices sent to the Owner.

§ 8.7 Other provisions:

<< >>

§ 8.7.1 The subject of this Contract is a public school facility which is governed by School Facilities Standards promulgated by the State Board of Education and said project must be constructed in compliance with these Standards. Upon request, Owner, its authorized agent, its Architect, and/or its Engineer shall make available information related to the School Facilities Standards necessary for compliance with said Standards.

§ 8.7.2 The Owner is an organization exempt from Texas taxes. Owner shall not be responsible for sales, consumer, use, and similar taxes on labor, materials, equipment, systems, and other items purchased for the project which Owner would ordinarily be exempt. The Owner can make available to the Contractor, a copy of the identified Tax Exemption document.

§ 8.7.3 All provisions in the Contract Documents that mandate arbitration are expressly deleted and rendered null and void.

§ 8.7.4 Subcontracts, purchase orders and rental agreements entered into by the Contractor shall contain provisions permitting assignment to the Owner upon default by Contractor under the Contract Documents. If the Owner accepts such assignment, the Owner shall be responsible for the payment of amounts which would have been reimbursable to Contractor under this Agreement and for which payment has not already been made to the Contractor. Contractor shall be responsible for the payment of any other amounts payable under the Contract. If the Owner elects not to accept the assignment of any subcontract, purchase order or rental agreement which would have constituted a Cost of the Work had this agreement not been terminated, the Contractor shall terminate such subcontract, purchase order or rental agreement.

§ 8.7.5 Unless the context of this Agreement otherwise clearly requires, references to the plural include the singular, the term "including" is not limiting and the terms "hereof," "herein," "hereunder" and similar terms in the Contract Documents refer to the Contract Documents as a whole and not to any particular provision thereof, unless stated otherwise. Additionally, the parties hereto acknowledge that they have carefully reviewed this Agreement and have been advised by counsel of their choosing with respect thereto, and that they understand its contents and agree that this Agreement shall not be construed more strongly against any part hereto regardless of who is responsible for its preparation.

§ 8.7.6 In the event of any suit or action arising out of or in connection with any of the Contract Documents, the prevailing party in such proceedings shall be entitled to recover reasonable attorney fees and court costs.

§ 8.7.7 Any provision in the Contract Documents to the contrary notwithstanding, if any of the facilities to be constructed or modified under this Agreement or the Contract require the issuance of a Certificate of Occupancy or other regulatory approval, then Substantial Completion of any such facilities shall not be deemed to have been attained for those facilities prior to the date on which an unconditional Certificate of Occupancy or other regulatory approval is obtained.

§ 8.7.8 If the building will be used or occupied by the Owner or members of the public, the Contractor shall be responsible for maintaining safe routes of travel from sidewalks and parking areas to the building, and shall reroute access as necessary to maintain safe access during construction at no additional cost beyond the agreed contract amount.

§ 8.7.9 By signing this Agreement or providing or causing to be provided a certificate of coverage, the Contractor is certifying to the Owner that all employees of the Contractor who will provide services on the Project will be covered by workers' compensation coverage for the duration of the Project. Contractor is also representing that it will require all subcontractors to provide workers' compensation coverage on all employees who will provide services on the Project for the duration of the Project and to provide written certifications of such coverage to the Contractor. The Contractor will provide the certifications to Owner. Providing false or misleading information may subject the Contractor to administrative penalties, criminal penalties, civil penalties, or other civil actions. The Contractor's failure to comply with any of these provisions is a breach of contract by the Contractor which entitles the Owner to declare the contract void if the Contractor does not remedy the breach within ten days after receipt of notice of breach from the Owner.

§ 8.7.10 The Contractor shall, as a condition precedent to allowing any subcontractor to proceed with any work on the Project, either require that the subcontractor provide proof of the existence of workers' compensation coverage for its employees, or, at the Contractor's sole discretion, provide for coverage of the subcontractor's employees under the Contractor's workers' compensation insurance coverage. The Contractor shall maintain records of all required certificates of insurance provided by the subcontractors, and shall forward copies to the Owner and the Architect.

§ 8.7.11 Warranty. The Contractor shall be responsible for the coordination of warranty work, if any during the first year after Substantial Completion of the Entire Work.

§ 8.7.12 No provision of this Agreement shall waive any immunity or defense. No provision of this Agreement is a waiver of any immunity or a consent to suit.

§ 8.7.13 The Owner's competitive procurement solicitation documents/packet and the response of the Contractor to same are incorporated herein by reference as if copied verbatim. The Contractor agrees to comply with all requirements incorporated or included in the competitive procurement solicitation documents/packet by the Owner

§ 8.7.14 The Contractor shall record the progress of the Project. On a monthly basis, or as otherwise agreed to by the Owner, the Contractor shall submit written progress reports to the Owner and Architect, showing percentages of completion and other information required by the Owner. The Contractor shall also keep, and make available to the Owner and Architect, a daily log containing a record for each day of weather, portions of the Work in progress and accomplished, Subcontractors working on the site, number of workers on site, identification of equipment on site, problems that might affect progress of the work, accidents, injuries, and other information required by the Owner. The log shall be available to the Owner and Architect at any time during work hours and shall be presented for discussion at the project progress meetings.

§ 8.7.15 If (a) Contractor is not a sole proprietorship; (b) Contractor has ten (10) or more full-time employees; and (c) this Agreement has a value of \$100,000.00 or more, the following certification shall apply; otherwise, this certification is not required. Pursuant to Chapter 2270 of the Texas Government Code, the Contractor hereby certifies and verifies that neither the Contractor, nor any affiliate, subsidiary, or parent company of the Contractor, if any (the "Contractor Companies"), boycotts Israel, and the Architect agrees that the Contractor and Contractor Companies will not boycott Israel during the term of this Agreement. For purposes of this Agreement, the term "boycott" shall mean and include refusing to deal with, terminating business activities with, or otherwise taking any

action that is intended to penalize, inflict economic harm on, or limit commercial relations with Israel, or with a person or entity doing business in Israel or in an Israeli-controlled territory, but does not include an action made for ordinary business purposes.

§ 8.7.16 Contractor verifies and affirms that it is not a foreign terrorist organization as identified on the list prepared and maintained by the Texas Comptroller of Public Accounts. If Contractor misrepresents its inclusion on the list, then such omission or misrepresentation shall void this Agreement.

§ 8.7.17 If Contractor is not a governmental body and (a) this Agreement has a stated expenditure of at least \$1 million in public funds for the purchase of goods or services by Owner; or (b) this Agreement results in the expenditure of at least \$1 million in public funds for the purchase of goods or services by Owner in a fiscal year of Owner, the following certification shall apply; otherwise, this certification is not required. As required by Tex. Gov't Code § 552.374(b), the following statement is included in the RFP and the Agreement (unless the Agreement is (1) related to the purchase or underwriting of a public security; (2) is or may be used as collateral on a loan; or (3) proceeds from which are used to pay debt service of a public security of loan): "The requirements of Subchapter J, Chapter 552, Government Code, may apply to this RFP and Agreement and the Contractor agrees that the Contract can be terminated if the Contractor knowingly or intentionally fails to comply with a requirement of that subchapter." Pursuant to Subchapter J, Chapter 552, Texas Government Code, the Contractor hereby certifies and agrees to (1) preserve all contracting information related to this Agreement as provided by the records retention requirements applicable to Owner for the duration of the Agreement; (2) promptly provide to Owner any contracting information related to the Agreement that is in the custody or possession of the Contractor on request of Owner; and (3) on completion of the Agreement, either (a) provide at no cost to Owner all contracting information related to the Agreement that is in the custody or possession of Contractor, or (b) preserve the contracting information related to the Agreement as provided by the records retention requirements applicable to Owner.

§ 8.7.18 If (a) Contractor is not a sole proprietorship; (b) Contractor has ten (10) or more full-time employees; and (c) this Agreement has a value of \$100,000.00 or more that is to be paid wholly or partly from public funds, the following certification shall apply; otherwise, this certification is not required. Pursuant to TEX. GOV'T CODE Ch. 2274 of SB 13 (87th session), Contractor hereby certifies and verifies that Contractor, or any wholly owned subsidiary, majority-owned subsidiary, parent company, or affiliate of these entities or business associations, if any, does not boycott energy companies and will not boycott energy companies during the term of the Contract. For purposes of this Agreement, the term "company" shall mean an organization, association, corporation, partnership, joint venture, limited partnership, limited liability partnership, or limited liability company, that exists to make a profit. The term "boycott energy company" shall mean "without an ordinary business purpose, refusing to deal with, terminating business activities with, or otherwise taking any action intended to penalize, inflict economic harm on, or limit commercial relations with a company because the company (a) engages in the exploration, production, utilization, transportation, sale, or manufacturing of fossil fuel-based energy and does not commit or pledge to meet environmental standards beyond applicable federal and state law, or (b) does business with a company described by paragraph (a)." See TEX. GOV'T CODE § 809.001(1).

§ 8.7.19 If (a) Contractor is not a sole proprietorship; (b) Contractor has at least ten (10) full-time employees; (c) this Agreement has a value of at least \$100,000.00 that is paid wholly or partly from public funds; (d) the Contract is not excepted under TEX. GOV'T CODE § 2274.003 of SB 19 (87th leg.); and (e) Owner has determined that Contractor is not a sole-source provider or Owner has not received any bids from a company that is able to provide this written verification, the following certification shall apply; otherwise, this certification is not required. Pursuant to TEX. GOV'T CODE Ch. 2274 of SB 19 (87th session), Contractor hereby certifies and verifies that Contractor, or association, corporation, partnership, joint venture, limited partnership, limited liability partnership, or limited liability company, including a wholly owned subsidiary, majority-owned subsidiary parent company, or affiliate of these entities or associations, that exists to make a profit, does not have a practice, policy, guidance, or directive that discriminates against a firearm entity or firearm trade association and will not discriminate during the term of this contract against a firearm entity or firearm trade association. For purposes of this Agreement, "discriminate against a firearm entity or firearm trade association" shall mean, with respect to the entity or association, to: "(1) refuse to engage in the trade of any goods or services with the entity or association based solely on its status as a firearm entity or firearm trade association; (2) refrain from continuing an existing business relationship with the entity or association based solely on its status as a firearm entity or firearm trade association; or (3) terminate an existing business relationship with the entity or association based solely on its status as a firearm entity or firearm trade association. See TEX. GOV'T CODE § 2274.001(3) of SB 19. "Discrimination against a firearm entity or firearm trade association" does not include: "(1) the established policies of a merchant, retail seller, or platform that restrict

or prohibit the listing or selling of ammunition, firearms, or firearm accessories; and (2) a company's refusal to engage in the trade of any goods or services, decision to refrain from continuing an existing business relationship, or decision to terminate an existing business relationship to comply with federal, state, or local law, policy, or regulations or a directive by a regulatory agency, or for any traditional business reason that is specific to the customer or potential customer and not based solely on an entity's or association's status as a firearm entity or firearm trade association." See TEX. GOV'T CODE § 2274.001(3) of SB 19.

§ 8.7.20 Owner is prohibited from entering into a contract or other agreement relating to critical infrastructure that would grant to Contractor direct or remote access to or control of critical infrastructure in this state, excluding access specifically allowed by Owner for product warranty and support purposes. Contractor certifies that neither it nor its parent company nor any affiliate of Contractor or its parent company, is (1) owned by or the majority of stock or other ownership interest of the company is held or controlled by individuals who are citizens of China, Iran, North Korea, Russia, or a designated country; (2) a company or other entity, including governmental entity, that is owned or controlled by citizens of or is directly controlled by the government of China, Iran, North Korea, Russia, or a designated country; or (3) headquartered in China, Iran, North Korea, Russia, or a designated country. For purposes of this Contract, "critical infrastructure" means "a communication infrastructure system, cybersecurity system, electric grid, hazardous waste treatment system, or water treatment facility." See TEX. GOV'T CODE § 2274.0101(2) of SB 1226 (87th leg.). Contractor verifies and certifies that Contractor will not grant direct or remote access to or control of critical infrastructure, except for product warranty and support purposes, to prohibited individuals, companies, or entities, including governmental entities, owned, controlled, or headquartered in China, Iran, North Korea, Russia, or a designated country, as determined by the Governor.

§ 8.7.21 Program Manager shall have, and is hereby granted by Owner, full and complete power, authority, and discretion to act for, and in the name, place, and stead of, Owner in carrying out and discharging the responsibilities and obligations of Program Manager under the Agreement between the Owner and Program Manager; provided, however, that Program Manager shall have no right or authority, express or implied, to commit or otherwise obligate Owner in any manner whatsoever except to the extent specifically provided in the Agreement between the Owner and the Program Manager or specifically authorized in writing by Owner. In no event shall Program Manager be authorized to execute any documents, agreements, or other instruments on behalf of Owner without written approval by Owner. In no event shall Program Manager have the authority to modify completion dates of the Project Schedule without written approval by Owner. Program Manager shall have the authority to modify interim milestones dates not affecting the completion dates specified in the Agreements between the parties. In no event shall Program Manager have the authority to modify contract value of the Project without written approval by Owner. Program Manager shall have the authority to modify budgets, contingencies, allowances and similar accounting tasks not affecting the contract value specified in the Agreements between the parties. In no event shall Program Manager have the authority to relax or to bind the Owner to codes and standards imposed by the Authorities Having Jurisdiction, unless authorized in writing by the Owner.

§ 8.7.22 The Contractor shall utilize online project management software in the manner described in Exhibit B Project Management Software.

§ 8.8 Governing Law and Venue

§ 8.8.1 Section 13.1 of the General Conditions document pertaining to the Project, as modified by the Owner, shall apply to the Agreement, the Contract, and the Contract documents in all respects. No provision of this Agreement is a waiver of any immunity, defense, or a consent to suit.

§ 8.8.2 Venue

To the maximum extent permitted by applicable law, the parties expressly agree that the exclusive venue and place of trial for any action brought under or in connection with or in any way related to the Work, the Project, the Agreement, the Contract, or any of the Contract Documents shall be in the state district courts of Harris County, Texas, and the parties hereby waive any and all objections to the agreed-upon venue as stated herein. The Contract, including but not limited to the Agreement and all other Contract Documents, is performable entirely in Harris County, Texas.

§ 8.9 Severability

If any provision or part of the Contract Documents is held to be illegal, invalid, or unenforceable under any present or future law or regulation, such provision shall be fully severable and the Contract Documents shall be construed and enforced as if such illegal, invalid or unenforceable provision had never comprised a part of the Contract Documents. The remaining provisions of the Contract Documents shall remain in full force and effect and shall not be affected by the illegal, invalid, or unenforceable provision or by its severance.

§ 8.10 Information and Services Required of the Owner

§ 8.10.1 Pursuant to the requirements of the Texas Business and Commerce Code section 56.054(e)(3), the Owner represents that funds are available and have been authorized for the full contract amount of the work.

ARTICLE 9 ENUMERATION OF CONTRACT DOCUMENTS

§ 9.1 This Agreement is comprised of the following documents: in the event of any inconsistency or conflict between or among the documents that comprise this Agreement, the order of precedence shall be:

- .1 AIA Document A101™–2017, Standard Form of Agreement Between Owner and Contractor, as modified by Owner for the Project
- .2 Exhibit A, Insurance and Bonds
- .3 Exhibit B, Owner's Project Management Software
- .4 AIA Document A201™–2017, General Conditions of the Contract for Construction, as modified by the Owner for the project
- .5 AIA Document E203™–2013, Building Information Modeling and Digital Data Exhibit, dated as indicated below:
(Insert the date of the E203-2013 incorporated into this Agreement.)

<< >>

- .6 Drawings

Number	Title	Date
TBD		

- .7 Specifications

Section	Title	Date	Pages
TBD			

- .7 Addenda, if any:

Number	Date	Pages
TBD		

Portions of Addenda relating to bidding or competitive purchasing requirements are not part of the Contract Documents unless the bidding or competitive purchasing requirements are also enumerated in this Article 9.

- .8 Other Exhibits:

(Check all boxes that apply and include appropriate information identifying the exhibit where required.)

[X] None:

Title	Date	Pages
<< >>		

[<< >>] Supplementary and other Conditions of the Contract:

Document	Title	Date	Pages
<< >>			

.9 Other documents, if any, listed below:

(List here any additional documents that are intended to form part of the Contract Documents. AIA Document A201™-2017 provides that the advertisement or invitation to bid, Instructions to Bidders, sample forms, the Contractor's bid or proposal, portions of Addenda relating to bidding or proposal requirements, and other information furnished by the Owner in anticipation of receiving bids or proposals, are not part of the Contract Documents unless enumerated in this Agreement. Any such documents should be listed here only if intended to be part of the Contract Documents.)

« »

- .1** Owner's competitive procurement solicitation documents, including Owner's required certifications/Vendor Packet.
- .2** The Project Manual for the Project, including all sections to same, whether issued or created prior to or after the execution of this Agreement.
- .3** Statutory Payment and Performance Bonds.
- .4** Certificates of Insurance required of the Contractor.
- .5** All documents listed or described in Section 1.1.1 of AIA Document A201-2017, as amended by the Owner.
- .6** Scale/Schedule of Prevailing Wages (attached as **Exhibit A** to the AIA Document A201-2017, General Conditions of the Contract for Construction, as modified by the Owner for the Project) and incorporated herein as if fully set forth.
- .7** Any modifications to this Agreement or to the Contract or any Contract Documents approved by the Parties.
- .8** Any documents stated in this Agreement as being a part of or incorporated into this Agreement or the Contract
- .9** **Exhibit B** – Project Management Software
- .10** Portion(s) of Contractor's responses and proposals to Owner's competitive procurement solicitation documents that were accepted by Owner.

This Agreement entered into as of the day and year first written above.

« »

OWNER (Signature)

(Printed name and title)

(Date)

« »

CONTRACTOR (Signature)

TBD

(Printed name and title)

(Date)

Any Exhibits referenced in this draft document are intentionally omitted for this addendum. It is intended the applicable Exhibits from the RFP documents will be inserted.

DRAFT AIA® Document A201® – 2017

General Conditions of the Contract for Construction

for the following PROJECT:

(Name and location or address)

Tomball Independent School District
**RFP #987- 25 For the Construction for a New
West Complex Agricultural Center and Competition High School Soccer Field
(AG/SF)**

Ag Barn:

19120 Berry Point Dr,
Cypress, TX 77433

Soccer Field:

19140 Berry Point Dr,
Cypress, TX 77433

THE OWNER:

(Name, legal status and address)

Tomball Independent School District
310 S. Cherry St
Tomball, Texas 77375

THE ARCHITECT:

(Name, legal status and address)

Texas Arcadis, Inc.
1330 Post Oak Blvd, Suite 2250
Houston, TX 77056

THE PROGRAM MANAGER:

(Name, legal status and address)

LAN, Inc.
3700 West Sam Houston Parkway South, Suite 400
Houston, Texas 77042

The Owner may retain Program Manager(s) to carry out some of the functions of the administration of the Owner's construction program. The Contractor, Architect, and Program Manager (when applicable) shall cooperate with each other in the performance of their respective functions. The management and reporting systems used by the Owner and/or Program Manager, including the assignment of the Program Manager, may be changed by Owner during the Project.

TABLE OF ARTICLES

- | | |
|---|--------------------|
| 1 | GENERAL PROVISIONS |
| 2 | OWNER |
| 3 | CONTRACTOR |

ADDITIONS AND DELETIONS:

The author of this document has added information needed for its completion. The author may also have revised the text of the original AIA standard form. An *Additions and Deletions Report* that notes added information as well as revisions to the standard form text is available from the author and should be reviewed.

This document has important legal consequences. Consultation with an attorney is encouraged with respect to its completion or modification.

For guidance in modifying this document to include supplementary conditions, see AIA Document A503™, Guide for Supplementary Conditions.

ELECTRONIC COPYING of any portion of this AIA® Document to another electronic file is prohibited and constitutes a violation of copyright laws as set forth in the footer of this document.

- 4 ARCHITECT
- 5 SUBCONTRACTORS
- 6 CONSTRUCTION BY OWNER OR BY SEPARATE CONTRACTORS
- 7 CHANGES IN THE WORK
- 8 TIME
- 9 PAYMENTS AND COMPLETION
- 10 PROTECTION OF PERSONS AND PROPERTY
- 11 INSURANCE AND BONDS
- 12 UNCOVERING AND CORRECTION OF WORK
- 13 MISCELLANEOUS PROVISIONS
- 14 TERMINATION OR SUSPENSION OF THE CONTRACT
- 15 CLAIMS AND DISPUTES



INDEX

(Topics and numbers in bold are Section headings.)

Acceptance of Nonconforming Work

9.6.6, 9.9.3, **12.3**

Acceptance of Work

9.6.6, 9.8.2, 9.9.3, 9.10.1, 9.10.3, **12.3**

Access to Work

3.16, 6.2.1, **12.1**

Accident Prevention

10

Acts and Omissions

3.2, 3.3.2, 3.12.8, 3.18, 4.2.3, 8.3.1, 9.5.1, 10.2.5,
10.2.8, 13.3.2, 14.1, 15.1.2, 15.2

Addenda

1.1.1

Additional Costs, Claims for

3.7.4, 3.7.5, 10.3.2, 15.1.5

Additional Inspections and Testing

9.4.2, 9.8.3, 12.2.1, **13.4**

Additional Time, Claims for

3.2.4, 3.7.4, 3.7.5, 3.10.2, 8.3.2, **15.1.6**

Administration of the Contract

3.1.3, **4.2**, 9.4, 9.5

Advertisement or Invitation to Bid

1.1.1

Aesthetic Effect

4.2.13

Allowances

3.8

Applications for Payment

4.2.5, 7.3.9, 9.2, **9.3**, 9.4, 9.5.1, 9.5.4, 9.6.3, 9.7, 9.10

Approvals

2.1.1, 2.3.1, 2.5, 3.1.3, 3.10.2, 3.12.8, 3.12.9,
3.12.10.1, 4.2.7, 9.3.2, 13.4.1

Arbitration

8.3.1, 15.3.2, **15.4**

ARCHITECT

4

Architect, Definition of

4.1.1

Architect, Extent of Authority

2.5, 3.12.7, 4.1.2, 4.2, 5.2, 6.3, 7.1.2, 7.3.4, 7.4, 9.2,
9.3.1, 9.4, 9.5, 9.6.3, 9.8, 9.10.1, 9.10.3, 12.1, 12.2.1,
13.4.1, 13.4.2, 14.2.2, 14.2.4, 15.1.4, 15.2.1

Architect, Limitations of Authority and
Responsibility

2.1.1, 3.12.4, 3.12.8, 3.12.10, 4.1.2, 4.2.1, 4.2.2,
4.2.3, 4.2.6, 4.2.7, 4.2.10, 4.2.12, 4.2.13, 5.2.1, 7.4,
9.4.2, 9.5.4, 9.6.4, 15.1.4, 15.2

Architect's Additional Services and Expenses

2.5, 12.2.1, 13.4.2, 13.4.3, 14.2.4

Architect's Administration of the Contract

3.1.3, 3.7.4, 15.2, 9.4.1, 9.5

Architect's Approvals

2.5, 3.1.3, 3.5, 3.10.2, 4.2.7

Architect's Authority to Reject Work

3.5, 4.2.6, 12.1.2, 12.2.1

Architect's Copyright

1.1.7, 1.5

Architect's Decisions

3.7.4, 4.2.6, 4.2.7, 4.2.11, 4.2.12, 4.2.13, 4.2.14, 6.3,
7.3.4, 7.3.9, 8.1.3, 8.3.1, 9.2, 9.4.1, 9.5, 9.8.4, 9.9.1,
13.4.2, 15.2

Architect's Inspections

3.7.4, 4.2.2, 4.2.9, 9.4.2, 9.8.3, 9.9.2, 9.10.1, 13.4

Architect's Instructions

3.2.4, 3.3.1, 4.2.6, 4.2.7, 13.4.2

Architect's Interpretations

4.2.11, 4.2.12

Architect's Project Representative

4.2.10

Architect's Relationship with Contractor

1.1.2, 1.5, 2.3.3, 3.1.3, 3.2.2, 3.2.3, 3.2.4, 3.3.1, 3.4.2,
3.5, 3.7.4, 3.7.5, 3.9.2, 3.9.3, 3.10, 3.11, 3.12, 3.16,
3.18, 4.1.2, 4.2, 5.2, 6.2.2, 7, 8.3.1, 9.2, 9.3, 9.4, 9.5,
9.7, 9.8, 9.9, 10.2.6, 10.3, 11.3, 12, 13.3.2, 13.4, 15.2

Architect's Relationship with Subcontractors

1.1.2, 4.2.3, 4.2.4, 4.2.6, 9.6.3, 9.6.4, 11.3

Architect's Representations

9.4.2, 9.5.1, 9.10.1

Architect's Site Visits

3.7.4, 4.2.2, 4.2.9, 9.4.2, 9.5.1, 9.9.2, 9.10.1, 13.4

Asbestos

10.3.1

Attorneys' Fees

3.18.1, 9.6.8, 9.10.2, 10.3.3

Award of Separate Contracts

6.1.1, 6.1.2

Award of Subcontracts and Other Contracts for Portions of the Work

5.2

Basic Definitions

1.1

Bidding Requirements

1.1.1

Binding Dispute Resolution

8.3.1, 9.7, 11.5, 13.1, 15.1.2, 15.1.3, 15.2.1, 15.2.5,
15.2.6.1, 15.3.1, 15.3.2, 15.3.3, 15.4.1

Bonds, Lien

7.3.4.4, 9.6.8, 9.10.2, 9.10.3

Bonds, Performance, and Payment

7.3.4.4, 9.6.7, 9.10.3, **11.1.2**, 11.1.3, **11.5**

Building Information Models Use and Reliance

1.8

Building Permit

3.7.1

Capitalization

1.3

Certificate of Substantial Completion

9.8.3, 9.8.4, 9.8.5

Certificates for Payment

4.2.1, 4.2.5, 4.2.9, 9.3.3, **9.4**, 9.5, 9.6.1, 9.6.6, 9.7, 9.10.1, 9.10.3, 14.1.1.3, 14.2.4, 15.1.4
 Certificates of Inspection, Testing or Approval
 13.4.4
 Certificates of Insurance
 9.10.2
Change Orders
 1.1.1, 3.4.2, 3.7.4, 3.8.2.3, 3.11, 3.12.8, 4.2.8, 5.2.3, 7.1.2, 7.1.3, **7.2**, 7.3.2, 7.3.7, 7.3.9, 7.3.10, 8.3.1, 9.3.1.1, 9.10.3, 10.3.2, 11.2, 11.5, 12.1.2
Change Orders, Definition of
7.2.1
CHANGES IN THE WORK
 2.2.2, 3.11, 4.2.8, **7**, 7.2.1, 7.3.1, 7.4, 8.3.1, 9.3.1.1, 11.5
Claims, Definition of
15.1.1
 Claims, Notice of
 1.6.2, 15.1.3
CLAIMS AND DISPUTES
 3.2.4, 6.1.1, 6.3, 7.3.9, 9.3.3, 9.10.4, 10.3.3, **15**, 15.4
 Claims and Timely Assertion of Claims
 15.4.1
Claims for Additional Cost
 3.2.4, 3.3.1, 3.7.4, 7.3.9, 9.5.2, 10.2.5, 10.3.2, **15.1.5**
Claims for Additional Time
 3.2.4, 3.3.1, 3.7.4, 6.1.1, 8.3.2, 9.5.2, 10.3.2, **15.1.6**
Concealed or Unknown Conditions, Claims for
3.7.4
 Claims for Damages
 3.2.4, 3.18, 8.3.3, 9.5.1, 9.6.7, 10.2.5, 10.3.3, 11.3, 11.3.2, 14.2.4, 15.1.7
 Claims Subject to Arbitration
 15.4.1
Cleaning Up
3.15, 6.3
 Commencement of the Work, Conditions Relating to
 2.2.1, 3.2.2, 3.4.1, 3.7.1, 3.10.1, 3.12.6, 5.2.1, 5.2.3, 6.2.2, 8.1.2, 8.2.2, 8.3.1, 11.1, 11.2, **15.1.5**
Commencement of the Work, Definition of
8.1.2
Communications
 3.9.1, **4.2.4**
 Completion, Conditions Relating to
 3.4.1, 3.11, 3.15, 4.2.2, 4.2.9, 8.2, 9.4.2, 9.8, 9.9.1, 9.10, 12.2, 14.1.2, 15.1.2
COMPLETION, PAYMENTS AND
9
 Completion, Substantial
 3.10.1, 4.2.9, 8.1.1, 8.1.3, 8.2.3, 9.4.2, 9.8, 9.9.1, 9.10.3, 12.2, 15.1.2
 Compliance with Laws
 2.3.2, 3.2.3, 3.6, 3.7, 3.12.10, 3.13, 9.6.4, 10.2.2, 13.1, 13.3, 13.4.1, 13.4.2, 13.5, 14.1.1, 14.2.1.3, 15.2.8, 15.4.2, 15.4.3
 Concealed or Unknown Conditions
 3.7.4, 4.2.8, 8.3.1, 10.3

Conditions of the Contract
 1.1.1, 6.1.1, 6.1.4
 Consent, Written
 3.4.2, 3.14.2, 4.1.2, 9.8.5, 9.9.1, 9.10.2, 9.10.3, 13.2, 15.4.4.2
Consolidation or Joinder
15.4.4
CONSTRUCTION BY OWNER OR BY SEPARATE CONTRACTORS
 1.1.4, **6**
Construction Change Directive, Definition of
7.3.1
Construction Change Directives
 1.1.1, 3.4.2, 3.11, 3.12.8, 4.2.8, 7.1.1, 7.1.2, 7.1.3, **7.3**, 9.3.1.1
 Construction Schedules, Contractor's
 3.10, 3.11, 3.12.1, 3.12.2, 6.1.3, 15.1.6.2
Contingent Assignment of Subcontracts
5.4, 14.2.2.2
Continuing Contract Performance
15.1.4
Contract, Definition of
1.1.2
CONTRACT, TERMINATION OR SUSPENSION OF THE
 5.4.1.1, 5.4.2, 11.5, **14**
 Contract Administration
 3.1.3, 4, 9.4, 9.5
 Contract Award and Execution, Conditions Relating to
 3.7.1, 3.10, 5.2, 6.1
 Contract Documents, Copies Furnished and Use of
 1.5.2, 2.3.6, 5.3
Contract Documents, Definition of
1.1.1
Contract Sum
 2.2.2, 2.2.4, 3.7.4, 3.7.5, 3.8, 3.10.2, 5.2.3, 7.3, 7.4, **9.1**, 9.2, 9.4.2, 9.5.1.4, 9.6.7, 9.7, 10.3.2, 11.5, 12.1.2, 12.3, 14.2.4, 14.3.2, 15.1.4.2, **15.1.5**, **15.2.5**
Contract Sum, Definition of
9.1
 Contract Time
 1.1.4, 2.2.1, 2.2.2, 3.7.4, 3.7.5, 3.10.2, 5.2.3, 6.1.5, 7.2.1.3, 7.3.1, 7.3.5, 7.3.6, 7, 7, 7.3.10, 7.4, 8.1.1, 8.2.1, 8.2.3, 8.3.1, 9.5.1, 9.7, 10.3.2, 12.1.1, 12.1.2, 14.3.2, 15.1.4.2, 15.1.6.1, 15.2.5
Contract Time, Definition of
 8.1.1
CONTRACTOR
3
Contractor, Definition of
3.1, **6.1.2**
Contractor's Construction and Submittal Schedules
3.10, 3.12.1, 3.12.2, 4.2.3, 6.1.3, 15.1.6.2
 Contractor's Employees

2.2.4, 3.3.2, 3.4.3, 3.8.1, 3.9, 3.18.2, 4.2.3, 4.2.6,
10.2, 10.3, 11.3, 14.1, 14.2.1.1

Contractor's Liability Insurance

11.1

Contractor's Relationship with Separate Contractors
and Owner's Forces

3.12.5, 3.14.2, 4.2.4, 6, 11.3, 12.2.4

Contractor's Relationship with Subcontractors

1.2.2, 2.2.4, 3.3.2, 3.18.1, 3.18.2, 4.2.4, 5, 9.6.2,

9.6.7, 9.10.2, 11.2, 11.3, 11.4

Contractor's Relationship with the Architect

1.1.2, 1.5, 2.3.3, 3.1.3, 3.2.2, 3.2.3, 3.2.4, 3.3.1, 3.4.2,

3.5.1, 3.7.4, 3.10, 3.11, 3.12, 3.16, 3.18, 4.2, 5.2,

6.2.2, 7, 8.3.1, 9.2, 9.3, 9.4, 9.5, 9.7, 9.8, 9.9, 10.2.6,

10.3, 11.3, 12, 13.4, 15.1.3, 15.2.1

Contractor's Representations

3.2.1, 3.2.2, 3.5, 3.12.6, 6.2.2, 8.2.1, 9.3.3, 9.8.2

Contractor's Responsibility for Those Performing the
Work

3.3.2, 3.18, 5.3, 6.1.3, 6.2, 9.5.1, 10.2.8

Contractor's Review of Contract Documents

3.2

Contractor's Right to Stop the Work

2.2.2, 9.7

Contractor's Right to Terminate the Contract

14.1

Contractor's Submittals

3.10, 3.11, 3.12, 4.2.7, 5.2.1, 5.2.3, 9.2, 9.3, 9.8.2,

9.8.3, 9.9.1, 9.10.2, 9.10.3

Contractor's Superintendent

3.9, 10.2.6

Contractor's Supervision and Construction

Procedures

1.2.2, 3.3, 3.4, 3.12.10, 4.2.2, 4.2.7, 6.1.3, 6.2.4,

7.1.3, 7.3.4, 7.3.6, 8.2, 10, 12, 14, 15.1.4

Coordination and Correlation

1.2, 3.2.1, 3.3.1, 3.10, 3.12.6, 6.1.3, 6.2.1

Copies Furnished of Drawings and Specifications

1.5, 2.3.6, 3.11

Copyrights

1.5, **3.17**

Correction of Work

2.5, 3.7.3, 9.4.2, 9.8.2, 9.8.3, 9.9.1, 12.1.2, **12.2**, 12.3,

15.1.3.1, 15.1.3.2, 15.2.1

Correlation and Intent of the Contract Documents

1.2

Cost, Definition of

7.3.4

Costs

2.5, 3.2.4, 3.7.3, 3.8.2, 3.15.2, 5.4.2, 6.1.1, 6.2.3,

7.3.3.3, 7.3.4, 7.3.8, 7.3.9, 9.10.2, 10.3.2, 10.3.6,

11.2, 12.1.2, 12.2.1, 12.2.4, 13.4, 14

Cutting and Patching

3.14, 6.2.5

Damage to Construction of Owner or Separate

Contractors

3.14.2, 6.2.4, 10.2.1.2, 10.2.5, 10.4, 12.2.4

Damage to the Work

3.14.2, 9.9.1, 10.2.1.2, 10.2.5, 10.4, 12.2.4

Damages, Claims for

3.2.4, 3.18, 6.1.1, 8.3.3, 9.5.1, 9.6.7, 10.3.3, 11.3.2,

11.3, 14.2.4, 15.1.7

Damages for Delay

6.2.3, 8.3.3, 9.5.1.6, 9.7, 10.3.2, 14.3.2

Date of Commencement of the Work, Definition of

8.1.2

Date of Substantial Completion, Definition of

8.1.3

Day, Definition of

8.1.4

Decisions of the Architect

3.7.4, 4.2.6, 4.2.7, 4.2.11, 4.2.12, 4.2.13, 6.3, 7.3.4,

7.3.9, 8.1.3, 8.3.1, 9.2, 9.4, 9.5.1, 9.8.4, 9.9.1, 13.4.2,

14.2.2, 14.2.4, 15.1, 15.2

Decisions to Withhold Certification

9.4.1, **9.5**, 9.7, 14.1.1.3

Defective or Nonconforming Work, Acceptance,

Rejection and Correction of

2.5, 3.5, 4.2.6, 6.2.3, 9.5.1, 9.5.3, 9.6.6, 9.8.2, 9.9.3,

9.10.4, 12.2.1

Definitions

1.1, 2.1.1, 3.1.1, 3.5, 3.12.1, 3.12.2, 3.12.3, 4.1.1, 5.1,

6.1.2, 7.2.1, 7.3.1, 8.1, 9.1, 9.8.1, 15.1.1

Delays and Extensions of Time

3.2, **3.7.4**, 5.2.3, 7.2.1, 7.3.1, **7.4**, **8.3**, 9.5.1, **9.7**,

10.3.2, **10.4**, 14.3.2, **15.1.6**, 15.2.5

Digital Data Use and Transmission

1.7

Disputes

6.3, 7.3.9, 15.1, 15.2

Documents and Samples at the Site

3.11

Drawings, Definition of

1.1.5

Drawings and Specifications, Use and Ownership of

3.11

Effective Date of Insurance

8.2.2

Emergencies

10.4, 14.1.1.2, **15.1.5**

Employees, Contractor's

3.3.2, 3.4.3, 3.8.1, 3.9, 3.18.2, 4.2.3, 4.2.6, 10.2,

10.3.3, 11.3, 14.1, 14.2.1.1

Equipment, Labor, or Materials

1.1.3, 1.1.6, 3.4, 3.5, 3.8.2, 3.8.3, 3.12, 3.13, 3.15.1,

4.2.6, 4.2.7, 5.2.1, 6.2.1, 7.3.4, 9.3.2, 9.3.3, 9.5.1.3,

9.10.2, 10.2.1, 10.2.4, 14.2.1.1, 14.2.1.2

Execution and Progress of the Work

1.1.3, 1.2.1, 1.2.2, 2.3.4, 2.3.6, 3.1, 3.3.1, 3.4.1, 3.7.1,

3.10.1, 3.12, 3.14, 4.2, 6.2.2, 7.1.3, 7.3.6, 8.2, 9.5.1,

9.9.1, 10.2, 10.3, 12.1, 12.2, 14.2, 14.3.1, 15.1.4

Extensions of Time

3.2.4, 3.7.4, 5.2.3, 7.2.1, 7.3, 7.4, 9.5.1, 9.7, 10.3.2,

10.4, 14.3, 15.1.6, **15.2.5**

Failure of Payment

9.5.1.3, **9.7**, 9.10.2, 13.5, 14.1.1.3, 14.2.1.2

Faulty Work

(See Defective or Nonconforming Work)

Final Completion and Final Payment

4.2.1, 4.2.9, 9.8.2, **9.10**, 12.3, 14.2.4, 14.4.3

Financial Arrangements, Owner's

2.2.1, 13.2.2, 14.1.1.4

GENERAL PROVISIONS

1

Governing Law

13.1

Guarantees (See Warranty)

Hazardous Materials and Substances

10.2.4, 10.3

Identification of Subcontractors and Suppliers

5.2.1

Indemnification

3.17, **3.18**, 9.6.8, 9.10.2, 10.3.3, 11.3

Information and Services Required of the Owner

2.1.2, **2.2**, 2.3, 3.2.2, 3.12.10.1, 6.1.3, 6.1.4, 6.2.5,

9.6.1, 9.9.2, 9.10.3, 10.3.3, 11.2, 13.4.1, 13.4.2,

14.1.1.4, 14.1.4, 15.1.4

Initial Decision

15.2

Initial Decision Maker, Definition of

1.1.8

Initial Decision Maker, Decisions

14.2.4, 15.1.4.2, 15.2.1, 15.2.2, 15.2.3, 15.2.4, 15.2.5

Initial Decision Maker, Extent of Authority

14.2.4, 15.1.4.2, 15.2.1, 15.2.2, 15.2.3, 15.2.4, 15.2.5

Injury or Damage to Person or Property

10.2.8, 10.4

Inspections

3.1.3, 3.3.3, 3.7.1, 4.2.2, 4.2.6, 4.2.9, 9.4.2, 9.8.3,

9.9.2, 9.10.1, 12.2.1, 13.4

Instructions to Bidders

1.1.1

Instructions to the Contractor

3.2.4, 3.3.1, 3.8.1, 5.2.1, 7, 8.2.2, 12, 13.4.2

Instruments of Service, Definition of

1.1.7

Insurance

6.1.1, 7.3.4, 8.2.2, 9.3.2, 9.8.4, 9.9.1, 9.10.2, 10.2.5,

11

Insurance, Notice of Cancellation or Expiration

11.1.4, 11.2.3

Insurance, Contractor's Liability

11.1

Insurance, Effective Date of

8.2.2, 14.4.2

Insurance, Owner's Liability

11.2

Insurance, Property

10.2.5, 11.2, 11.4, 11.5

Insurance, Stored Materials

9.3.2

INSURANCE AND BONDS

11

Insurance Companies, Consent to Partial Occupancy

9.9.1

Insured loss, Adjustment and Settlement of

11.5

Intent of the Contract Documents

1.2.1, 4.2.7, 4.2.12, 4.2.13

Interest

13.5

Interpretation

1.1.8, 1.2.3, **1.4**, 4.1.1, 5.1, 6.1.2, 15.1.1

Interpretations, Written

4.2.11, 4.2.12

Judgment on Final Award

15.4.2

Labor and Materials, Equipment

1.1.3, 1.1.6, **3.4**, 3.5, 3.8.2, 3.8.3, 3.12, 3.13, 3.15.1,

5.2.1, 6.2.1, 7.3.4, 9.3.2, 9.3.3, 9.5.1.3, 9.10.2, 10.2.1,

10.2.4, 14.2.1.1, 14.2.1.2

Labor Disputes

8.3.1

Laws and Regulations

1.5, 2.3.2, 3.2.3, 3.2.4, 3.6, 3.7, 3.12.10, 3.13, 9.6.4,

9.9.1, 10.2.2, 13.1, 13.3.1, 13.4.2, 13.5, 14, 15.2.8,

15.4

Liens

2.1.2, 9.3.1, 9.3.3, 9.6.8, 9.10.2, **9.10.4**, 15.2.8

Limitations, Statutes of

12.2.5, 15.1.2, 15.4.1.1

Limitations of Liability

3.2.2, 3.5, 3.12.10, 3.12.10.1, 3.17, 3.18.1, 4.2.6,

4.2.7, 6.2.2, 9.4.2, 9.6.4, 9.6.7, 9.6.8, 10.2.5, 10.3.3,

11.3, 12.2.5, 13.3.1

Limitations of Time

2.1.2, 2.2, 2.5, 3.2.2, 3.10, 3.11, 3.12.5, 3.15.1, 4.2.7,

5.2, 5.3, 5.4.1, 6.2.4, 7.3, 7.4, 8.2, 9.2, 9.3.1, 9.3.3,

9.4.1, 9.5, 9.6, 9.7, 9.8, 9.9, 9.10, 12.2, 13.4, 14, 15,

15.1.2, 15.1.3, 15.1.5

Materials, Hazardous

10.2.4, 10.3

Materials, Labor, Equipment and

1.1.3, 1.1.6, 3.4.1, 3.5, 3.8.2, 3.8.3, 3.12, 3.13, 3.15.1,

5.2.1, 6.2.1, 7.3.4, 9.3.2, 9.3.3, 9.5.1.3, 9.10.2,

10.2.1.2, 10.2.4, 14.2.1.1, 14.2.1.2

Means, Methods, Techniques, Sequences and

Procedures of Construction

3.3.1, 3.12.10, 4.2.2, 4.2.7, 9.4.2

Mechanic's Lien

2.1.2, 9.3.1, 9.3.3, 9.6.8, 9.10.2, 9.10.4, 15.2.8

Mediation

8.3.1, 15.1.3.2, 15.2.1, 15.2.5, 15.2.6, **15.3**, 15.4.1,

15.4.1.1

Minor Changes in the Work

1.1.1, 3.4.2, 3.12.8, 4.2.8, 7.1, **7.4**

MISCELLANEOUS PROVISIONS

13

Modifications, Definition of

1.1.1

Modifications to the Contract

1.1.1, 1.1.2, 2.5, 3.11, 4.1.2, 4.2.1, 5.2.3, 7, 8.3.1, 9.7, 10.3.2

Mutual Responsibility

6.2

Nonconforming Work, Acceptance of

9.6.6, 9.9.3, **12.3**

Nonconforming Work, Rejection and Correction of
2.4, 2.5, 3.5, 4.2.6, 6.2.4, 9.5.1, 9.8.2, 9.9.3, 9.10.4, 12.2

Notice

1.6, 1.6.1, 1.6.2, 2.1.2, 2.2.2., 2.2.3, 2.2.4, 2.5, 3.2.4, 3.3.1, 3.7.4, 3.7.5, 3.9.2, 3.12.9, 3.12.10, 5.2.1, 7.4, 8.2.2, 9.6.8, 9.7, 9.10.1, 10.2.8, 10.3.2, 11.5, 12.2.2.1, 13.4.1, 13.4.2, 14.1, 14.2.2, 14.4.2, 15.1.3, 15.1.5, 15.1.6, 15.4.1

Notice of Cancellation or Expiration of Insurance
11.1.4, 11.2.3

Notice of Claims

1.6.2, 2.1.2, 3.7.4, 9.6.8, 10.2.8, **15.1.3**, 15.1.5, 15.1.6, 15.2.8, 15.3.2, 15.4.1

Notice of Testing and Inspections
13.4.1, 13.4.2

Observations, Contractor's
3.2, 3.7.4

Occupancy

2.3.1, 9.6.6, 9.8

Orders, Written

1.1.1, 2.4, 3.9.2, 7, 8.2.2, 11.5, 12.1, 12.2.2.1, 13.4.2, 14.3.1

OWNER

2

Owner, Definition of

2.1.1

Owner, Evidence of Financial Arrangements

2.2, 13.2.2, 14.1.1.4

Owner, Information and Services Required of the

2.1.2, **2.2**, 2.3, 3.2.2, 3.12.10, 6.1.3, 6.1.4, 6.2.5, 9.3.2, 9.6.1, 9.6.4, 9.9.2, 9.10.3, 10.3.3, 11.2, 13.4.1, 13.4.2, 14.1.1.4, 14.1.4, 15.1.4

Owner's Authority

1.5, 2.1.1, 2.3.32.4, 2.5, 3.4.2, 3.8.1, 3.12.10, 3.14.2, 4.1.2, 4.2.4, 4.2.9, 5.2.1, 5.2.4, 5.4.1, 6.1, 6.3, 7.2.1, 7.3.1, 8.2.2, 8.3.1, 9.3.2, 9.5.1, 9.6.4, 9.9.1, 9.10.2, 10.3.2, 11.4, 11.5, 12.2.2, 12.3, 13.2.2, 14.3, 14.4, 15.2.7

Owner's Insurance

11.2

Owner's Relationship with Subcontractors

1.1.2, 5.2, 5.3, 5.4, 9.6.4, 9.10.2, 14.2.2

Owner's Right to Carry Out the Work

2.5, 14.2.2

Owner's Right to Clean Up

6.3

Owner's Right to Perform Construction and to

Award Separate Contracts

6.1

Owner's Right to Stop the Work

2.4

Owner's Right to Suspend the Work

14.3

Owner's Right to Terminate the Contract

14.2, 14.4

Ownership and Use of Drawings, Specifications and Other Instruments of Service

1.1.1, 1.1.6, 1.1.7, **1.5**, 2.3.6, 3.2.2, 3.11, 3.17, 4.2.12, 5.3

Partial Occupancy or Use

9.6.6, **9.9**

Patching, Cutting and

3.14, 6.2.5

Patents

3.17

Payment, Applications for

4.2.5, 7.3.9, 9.2, **9.3**, 9.4, 9.5, 9.6.3, 9.7, 9.8.5, 9.10.1, 14.2.3, 14.2.4, 14.4.3

Payment, Certificates for

4.2.5, 4.2.9, 9.3.3, **9.4**, 9.5, 9.6.1, 9.6.6, 9.7, 9.10.1, 9.10.3, 14.1.1.3, 14.2.4

Payment, Failure of

9.5.1.3, **9.7**, 9.10.2, 13.5, 14.1.1.3, 14.2.1.2

Payment, Final

4.2.1, 4.2.9, **9.10**, 12.3, 14.2.4, 14.4.3

Payment Bond, Performance Bond and

7.3.4.4, 9.6.7, 9.10.3, **11.1.2**

Payments, Progress

9.3, **9.6**, 9.8.5, 9.10.3, 14.2.3, 15.1.4

PAYMENTS AND COMPLETION

9

Payments to Subcontractors

5.4.2, 9.5.1.3, 9.6.2, 9.6.3, 9.6.4, 9.6.7, 14.2.1.2

PCB

10.3.1

Performance Bond and Payment Bond

7.3.4.4, 9.6.7, 9.10.3, **11.1.2**

Permits, Fees, Notices and Compliance with Laws

2.3.1, **3.7**, 3.13, 7.3.4.4, 10.2.2

PERSONS AND PROPERTY, PROTECTION OF

10

Polychlorinated Biphenyl

10.3.1

Product Data, Definition of

3.12.2

Product Data and Samples, Shop Drawings

3.11, **3.12**, 4.2.7

Progress and Completion

4.2.2, **8.2**, 9.8, 9.9.1, 14.1.4, 15.1.4

Progress Payments

9.3, **9.6**, 9.8.5, 9.10.3, 14.2.3, 15.1.4

Project, Definition of

1.1.4

Project Representatives
4.2.10
Property Insurance
10.2.5, 11.2
Proposal Requirements
1.1.1
PROTECTION OF PERSONS AND PROPERTY
10
Regulations and Laws
1.5, 2.3.2, 3.2.3, 3.6, 3.7, 3.12.10, 3.13, 9.6.4, 9.9.1, 10.2.2, 13.1, 13.3, 13.4.1, 13.4.2, 13.5, 14, 15.2.8, 15.4
Rejection of Work
4.2.6, 12.2.1
Releases and Waivers of Liens
9.3.1, 9.10.2
Representations
3.2.1, 3.5, 3.12.6, 8.2.1, 9.3.3, 9.4.2, 9.5.1, 9.10.1
Representatives
2.1.1, 3.1.1, 3.9, 4.1.1, 4.2.10, 13.2.1
Responsibility for Those Performing the Work
3.3.2, 3.18, 4.2.2, 4.2.3, 5.3, 6.1.3, 6.2, 6.3, 9.5.1, 10
Retainage
9.3.1, 9.6.2, 9.8.5, 9.9.1, 9.10.2, 9.10.3
Review of Contract Documents and Field Conditions by Contractor
3.2, 3.12.7, 6.1.3
Review of Contractor's Submittals by Owner and Architect
3.10.1, 3.10.2, 3.11, 3.12, 4.2, 5.2, 6.1.3, 9.2, 9.8.2
Review of Shop Drawings, Product Data and Samples by Contractor
3.12
Rights and Remedies
1.1.2, 2.4, 2.5, 3.5, 3.7.4, 3.15.2, 4.2.6, 5.3, 5.4, 6.1, 6.3, 7.3.1, 8.3, 9.5.1, 9.7, 10.2.5, 10.3, 12.2.1, 12.2.2, 12.2.4, 13.3, 14, 15.4
Royalties, Patents and Copyrights
3.17
Rules and Notices for Arbitration
15.4.1
Safety of Persons and Property
10.2, 10.4
Safety Precautions and Programs
3.3.1, 4.2.2, 4.2.7, 5.3, 10.1, 10.2, 10.4
Samples, Definition of
3.12.3
Samples, Shop Drawings, Product Data and
3.11, 3.12, 4.2.7
Samples at the Site, Documents and
3.11
Schedule of Values
9.2, 9.3.1
Schedules, Construction
3.10, 3.12.1, 3.12.2, 6.1.3, 15.1.6.2
Separate Contracts and Contractors
1.1.4, 3.12.5, 3.14.2, 4.2.4, 4.2.7, 6, 8.3.1, 12.1.2

Separate Contractors, Definition of
6.1.1
Shop Drawings, Definition of
3.12.1
Shop Drawings, Product Data and Samples
3.11, 3.12, 4.2.7
Site, Use of
3.13, 6.1.1, 6.2.1
Site Inspections
3.2.2, 3.3.3, 3.7.1, 3.7.4, 4.2, 9.9.2, 9.4.2, 9.10.1, 13.4
Site Visits, Architect's
3.7.4, 4.2.2, 4.2.9, 9.4.2, 9.5.1, 9.9.2, 9.10.1, 13.4
Special Inspections and Testing
4.2.6, 12.2.1, 13.4
Specifications, Definition of
1.1.6
Specifications
1.1.1, 1.1.6, 1.2.2, 1.5, 3.12.10, 3.17, 4.2.14
Statute of Limitations
15.1.2, 15.4.1.1
Stopping the Work
2.2.2, 2.4, 9.7, 10.3, 14.1
Stored Materials
6.2.1, 9.3.2, 10.2.1.2, 10.2.4
Subcontractor, Definition of
5.1.1
SUBCONTRACTORS
5
Subcontractors, Work by
1.2.2, 3.3.2, 3.12.1, 3.18, 4.2.3, 5.2.3, 5.3, 5.4, 9.3.1.2, 9.6.7
Subcontractual Relations
5.3, 5.4, 9.3.1.2, 9.6, 9.10, 10.2.1, 14.1, 14.2.1
Submittals
3.10, 3.11, 3.12, 4.2.7, 5.2.1, 5.2.3, 7.3.4, 9.2, 9.3, 9.8, 9.9.1, 9.10.2, 9.10.3
Submittal Schedule
3.10.2, 3.12.5, 4.2.7
Subrogation, Waivers of
6.1.1, 11.3
Substances, Hazardous
10.3
Substantial Completion
4.2.9, 8.1.1, 8.1.3, 8.2.3, 9.4.2, 9.8, 9.9.1, 9.10.3, 12.2, 15.1.2
Substantial Completion, Definition of
9.8.1
Substitution of Subcontractors
5.2.3, 5.2.4
Substitution of Architect
2.3.3
Substitutions of Materials
3.4.2, 3.5, 7.3.8
Sub-subcontractor, Definition of
5.1.2
Subsurface Conditions
3.7.4

Successors and Assigns

13.2

Superintendent

3.9, 10.2.6

Supervision and Construction Procedures

1.2.2, **3.3**, 3.4, 3.12.10, 4.2.2, 4.2.7, 6.1.3, 6.2.4,

7.1.3, 7.3.4, 8.2, 8.3.1, 9.4.2, 10, 12, 14, 15.1.4

Suppliers

1.5, 3.12.1, 4.2.4, 4.2.6, 5.2.1, 9.3, 9.4.2, 9.5.4, 9.6,

9.10.5, 14.2.1

Surety

5.4.1.2, 9.6.8, 9.8.5, 9.10.2, 9.10.3, 11.1.2, 14.2.2,

15.2.7

Surety, Consent of

9.8.5, 9.10.2, 9.10.3

Surveys

1.1.7, 2.3.4

Suspension by the Owner for Convenience

14.3

Suspension of the Work

3.7.5, 5.4.2, 14.3

Suspension or Termination of the Contract

5.4.1.1, 14

Taxes

3.6, 3.8.2.1, 7.3.4.4

Termination by the Contractor

14.1, 15.1.7

Termination by the Owner for Cause

5.4.1.1, **14.2**, 15.1.7

Termination by the Owner for Convenience

14.4

Termination of the Architect

2.3.3

Termination of the Contractor Employment

14.2.2

TERMINATION OR SUSPENSION OF THE CONTRACT

14

Tests and Inspections

3.1.3, 3.3.3, 3.7.1, 4.2.2, 4.2.6, 4.2.9, 9.4.2, 9.8.3,

9.9.2, 9.10.1, 10.3.2, 12.2.1, **13.4**

TIME

8

Time, Delays and Extensions of

3.2.4, 3.7.4, 5.2.3, 7.2.1, 7.3.1, 7.4, **8.3**, 9.5.1, 9.7,

10.3.2, 10.4, 14.3.2, 15.1.6, 15.2.5

Time Limits

2.1.2, 2.2, 2.5, 3.2.2, 3.10, 3.11, 3.12.5, 3.15.1, 4.2,
5.2, 5.3, 5.4, 6.2.4, 7.3, 7.4, 8.2, 9.2, 9.3.1, 9.3.3,
9.4.1, 9.5, 9.6, 9.7, 9.8, 9.9, 9.10, 12.2, 13.4, 14,
15.1.2, 15.1.3, 15.4

Time Limits on Claims

3.7.4, 10.2.8, 15.1.2, 15.1.3

Title to Work

9.3.2, 9.3.3

UNCOVERING AND CORRECTION OF WORK

12

Uncovering of Work

12.1

Unforeseen Conditions, Concealed or Unknown

3.7.4, 8.3.1, 10.3

Unit Prices

7.3.3.2, 9.1.2

Use of Documents

1.1.1, 1.5, 2.3.6, 3.12.6, 5.3

Use of Site

3.13, 6.1.1, 6.2.1

Values, Schedule of

9.2, 9.3.1

Waiver of Claims by the Architect

13.3.2

Waiver of Claims by the Contractor

9.10.5, 13.3.2, **15.1.7**

Waiver of Claims by the Owner

9.9.3, 9.10.3, 9.10.4, 12.2.2.1, 13.3.2, 14.2.4, **15.1.7**

Waiver of Consequential Damages

14.2.4, 15.1.7

Waiver of Liens

9.3, 9.10.2, 9.10.4

Waivers of Subrogation

6.1.1, **11.3**

Warranty

3.5, 4.2.9, 9.3.3, 9.8.4, 9.9.1, 9.10.2, 9.10.4, 12.2.2,
15.1.2

Weather Delays

8.3, 15.1.6.2

Work, Definition of

1.1.3

Written Consent

1.5.2, 3.4.2, 3.7.4, 3.12.8, 3.14.2, 4.1.2, 9.3.2, 9.10.3,
13.2, 13.3.2, 15.4.4.2

Written Interpretations

4.2.11, 4.2.12

Written Orders

1.1.1, 2.4, 3.9, 7, 8.2.2, 12.1, 12.2, 13.4.2, 14.3.1

ARTICLE 1 GENERAL PROVISIONS

§ 1.1 Basic Definitions

§ 1.1.1 The Contract Documents

The Contract Documents are enumerated in the Agreement between the Owner and Contractor (hereinafter the Agreement) and consist of the Agreement, Conditions of the Contract (General, Supplementary and other Conditions), Drawings, Specifications, Addenda issued prior to execution of the Contract, other documents listed in the Agreement, and Modifications issued after execution of the Contract. A Modification is (1) a written amendment to the Contract signed by both parties, (2) a Change Order, (3) a Construction Change Directive, or (4) a written order for a minor change in the Work issued by the Architect or the Owner. All sections of the Project Manual shall be a part of the Contract Documents. The solicitation documents used by the Owner, including advertisement or Requests for bids or Proposals, Instructions to Bidders, other information furnished by the Owner in anticipation of receiving bids or proposals, and Addenda relating to such solicitation documents, except to the extent that the proposal has been modified by the terms of the Contract shall be a part of the Contract Documents. Any reference to any Contract Documents shall mean the document as amended and/or supplemented for this Project.

§ 1.1.2 The Contract

The Contract Documents form the Contract for Construction (the "Contract") and are as fully a part of the Contract as if attached hereto or repeated herein. The Contract represents the entire and integrated agreement between the parties hereto and supersedes prior negotiations, representations, or agreements, either written or oral. After execution of the original Contract Documents, the Contract may be amended or modified only by a Modification. The Contract Documents shall not be construed to create a contractual relationship of any kind (1) between the Contractor and the Architect or the Architect's consultants, (2) between the Owner and a Subcontractor or a Sub-subcontractor, (3) between the Owner and the Architect or the Architect's consultants, or (4) between any persons or entities other than the Owner and the Contractor. The Architect shall, however, be entitled to performance and enforcement of obligations under the Contract intended to facilitate performance of the Architect's duties.

§ 1.1.2.1 To be effective, all Contract Documents requiring signatures must be signed first by the Contractor, Architect and then by the Owner's authorized representative, after approval by Owner's Board of Trustees, unless otherwise delegated. If an approved Contract Document requiring signature has not been signed, then the missing signature shall be provided within a reasonable period of time. Failure to sign an approved Contract Document after notice and a reasonable opportunity to sign shall be considered a material breach of the Contract. Contractor's signing of the Agreement shall be considered as signing all Contract Documents identified therein.

§ 1.1.2.2 After execution of the original Contract Documents, the Contract may thereafter be amended or modified only by a written Modification signed by Contractor, approved by Owner's Board of Trustees, unless otherwise delegated, and signed by an authorized representative of Owner's Board of Trustees. As a material consideration for the making of the Contract, Modifications to the Contract shall not be construed against the maker of said Modifications.

§ 1.1.2.3 In the event of conflict, the order of precedence of the Contract Documents shall be as listed in the Agreement. Terms and conditions contained in the Agreement shall take precedence over terms and conditions contained in the General Conditions, and the terms and conditions in the General Conditions shall take precedence over all other terms and conditions contained in the other Contract Documents, except for Exhibit A, "Insurance and Bonds," attached to the Agreement, which shall take precedence over the General Conditions. An enumeration of the Contract Documents and their order of precedence, other than a Modification, appear in Article 9 of the AIA A101, as modified by the Owner for the Project

§ 1.1.2.4 Any reference to the Agreement, General Conditions, or any other Contract Document shall mean the document as amended and/or supplemented for this Project.

§ 1.1.3 The Work

The term "Work" means the construction and services required by the Contract Documents, whether completed or partially completed, and includes all other labor, materials, equipment, and services provided or to be provided by the Contractor to fulfill the Contractor's obligations. The Work may constitute the whole or a part of the Project. The Work includes all of Contractor's responsibilities as to all labor, parts, supplies, skill, supervision, transportation services, storage requirements, and other facilities and things necessary, proper or incidental to the carrying out and completion of the terms of the Contract Documents and all other items of cost or value needed to

produce, construct, and fully complete the public Work identified by the Contract Documents. The Contract Documents include all Construction Documents, such as Drawings and Specifications that establish in detail the quality levels of materials and systems required for the Project. The Construction Documents shall reflect all agreements between Owner and Architect concerning Owner's budgetary constraints, programmatic needs, and expectations as to quality, functionality of systems, maintenance costs, and usable life of equipment and facilities. Said Construction Documents shall reflect the Owner's educational program and educational specifications, the State educational adequacy, safety, and security standards in 19 TAC Section 61.1040, and any other standards to which the Architect is subject pursuant to applicable law or contract. The Architect shall provide Construction Documents which are sufficient for Owner to complete construction of the Project.

§ 1.1.4 The Project

The Project is the total construction of which the Work performed under the Contract Documents may be the whole or a part and which may include construction by the Owner and by Separate Contractors.

§ 1.1.5 The Drawings

The Drawings are the graphic and pictorial portions of the Contract Documents, wherever located and whenever issued, showing the design, location and dimensions of the Work, generally including plans, elevations, sections, details, schedules, and diagrams.

§ 1.1.6 The Specifications

The Specifications are that portion of the Contract Documents consisting of the written requirements for materials, equipment, systems, standards and workmanship for the Work, and performance of related services.

§ 1.1.7 Instruments of Service

Instruments of Service are representations, in any medium of expression now known or later developed, of the tangible and intangible creative work performed by the Architect and the Architect's consultants under their respective professional services agreements. Instruments of Service may include, without limitation, studies, surveys, models, sketches, drawings, specifications, and other similar materials or documents, including those in electronic form, prepared by the Architect and the Architect's consultants and shall set forth in detail the requirements for construction of the Project.

§ 1.1.8 Initial Decision Maker

The Initial Decision Maker is the person identified in the Agreement to render initial decisions or recommendations on Claims in accordance with Section 15.2. The Initial Decision Maker shall not show partiality to the Owner or Contractor and shall not be liable for results of interpretations or decisions rendered in good faith.

§ 1.1.9 Project Manual

The Project Manual is a volume assembled for the Work which includes the bidding or proposal requirements, sample forms, Conditions of the Contract and Specifications.

§ 1.1.10 Project Manual Addenda

Project Manual Addenda are written, or graphic instruments issued prior to the execution of the Contract, which modify or interpret the bidding or proposal documents, including Drawings and Specifications, by additions, deletions, clarifications, or corrections. Addenda will become part of the Contract Documents when the Agreement is executed. The Contractor and Subcontractors shall include all addenda items on their copies of the Drawings and Specifications.

§ 1.1.11 The terms "bids" or "bidding" shall include any kind of competitive purchasing/procurement under Texas Government Code Chapter 2269.

§ 1.1.12 Abbreviations

AIA:	American Institute of Architects
AIEE:	American Institute of Electrical Engineers
ACI:	American Concrete Institute
AHERA:	Asbestos Hazardous Emergency Response Act
AISI:	American Iron and Steel Institute
AISC:	American Institute of Steel Construction

ANSI:	American National Standards Institute
ASA:	American Standards Association
ASTM:	American Society of Testing Materials
AWSC:	American Welding Society Code
CERCLA:	Comprehensive Environmental Response, Compensation, and Liability Act
EPA:	Environmental Protection Agency
FS:	Federal Specification
NEC:	National Electrical Code
NIC:	Not in Contract (indicates work not to be done by this Contractor under this Agreement)
OSHA:	Occupational Safety and Health Administration
SPR:	Simplified Practice Recommendation
TAS:	Texas Accessibility Standards
UL:	Underwriters Laboratories, Inc.

§ 1.1.13 Miscellaneous Other Words

§ 1.1.13.1 Calendar Days: The days of the Gregorian calendar. The Contract Time is established in the Agreement and extensions of time granted for Regular Work Days lost, if any, will be converted to Calendar Days.

§ 1.1.13.2 Holidays: The days officially recognized by the construction industry in this area as a holiday; limited to the observance days of New Year's Day, Memorial Day, Fourth of July, Labor Day, Thanksgiving Day and the day after, and Christmas Day.

§ 1.1.13.3 Regular Work Days: All calendar days except holidays and Sundays. Requests for extensions of time shall be requested on the basis of Regular Work Days

§ 1.1.13.4 Anticipated Adverse Weather Days: An allowance of Regular Work Days established as probable days lost due to weather delays; said allowance to be included in the Contractor's Completion Time.

§ 1.1.13.5 Adverse Weather Days: Regular Work Days when rain, flooding, snow, unusually high winds, excessively wet grounds, or similar circumstances prevent progress on Critical Path portions of the Work. The Contractor will be entitled to an extension of the Contract Time for the net additional time, if any, which results from deducting the amount of Anticipated Adverse Weather Days from the total amount of approved Adverse Weather Days.

§ 1.1.13.5.1 Further, Adverse Weather is defined as the occurrence of one or more of the following conditions within a twenty-four (24) hour day that prevents construction activity exposed to weather conditions or access to the site:

1. Precipitation (rain, snow, or ice) in excess of twenty-five one hundredths of an inch (0.25") liquid measure, hereafter referred to as Standard Baseline.
2. Temperatures that do not rise above that required for the day's construction activity, if such temperature requirement is specified or accepted as standard industry practice.
3. Sustained wind in excess of twenty-five (25) m.p.h.
4. "dry-out" or "mud" days resulting from precipitation that occur beyond the standard baseline; only if there is a hindrance to site access or sitework and Contractor has taken all reasonable accommodations to avoid such hindrance; and, at a rate no greater than 1 make-up day for each day or consecutive days of precipitation beyond the Anticipated Adverse Weather Days that total 1.0 inch or more, liquid measure.
5. Adverse weather prevents work on the project for fifty percent (50%) or more of the Contractor's scheduled work day and critical path construction activities were included in the day's schedule, including a weekend day or holiday if Contractor has scheduled construction activity that day.
6. The contractor bears the responsibility to document a weather event at each Owner/Architect/Contractor meeting. Documentation does not automatically allow for a weather delay without supporting evidence showing how they were impacted as justification for the delay.

§ 1.1.13.6 Net Days: Actual Adverse Weather Days experienced to date less Anticipated Adverse Weather Days anticipated to date. Actual Instruction Days experienced to date less Anticipated Instruction Days anticipated to date.

§ 1.1.13.7 Instruction Days: Regular Work Days when the Owner operations prevent progress on Critical Path portions of the Work. The Contractor shall allow for a total of (6) day to be built into the construction schedule at the start of the project. In the event Work Days where the Owner operations prevent progress on Critical Path portions of work which are beyond the identified (6) days, the Contractor may be entitled to a claim for extension of the Contract Time for the net additional time, if any, which results from deducting the amount of Anticipated Instruction Days from the total amount of approved Instruction Days.

§ 1.1.13.8 The term "business day" is a day the Owner's Administration Building is scheduled to be open for normal business purposes, unless closed by the Owner's Superintendent of Schools or designee for inclement weather or other reason. Days on which the Administration Building is normally closed are Thanksgiving Break, Winter Break, Spring Break, and Summer Break, as well as other federal, state or local days specified in the calendar approved by the Owner's Board of Trustees on an annual basis. A business day does not include a day on which the Owner's Administration Building is open only for the purposes of conducting candidate filing, early voting, elections, or other special events.

§ 1.1.13.9 The term "Direct Labor Cost" means the actual and verifiable salaries and wages (basic, premium and incentive) paid to personnel, but does not include indirect payroll related costs or fringe benefits (Labor Cost Burden).

§ 1.1.13.10 The term "Labor Cost Burden" means the actual and verifiable cost of customary and statutory benefits including, but not limited to, social security contributions, unemployment, excise and payroll taxes, workers' compensation, health and retirement benefits, bonuses, sick leave, vacation and holiday pay applicable thereto. Labor Cost Burden excludes all forms of general liability policy premiums and deductibles, safety training, tuition cost reimbursement, small tool expense, and union dues. The Owner reserves the right to request evidence of Labor Cost Burden at any time from Contractor and Subcontractors.

§ 1.1.14 The term "Compensable Change" means circumstances involving the performance of Extra Work:

- .1 that are the result of
 - (1) Differing Site Conditions,
 - (2) amendments or additions to Applicable Laws, which amendments or additions are enacted after the execution of the Agreement,
 - (3) a Change requested by Owner in accordance with the conditions of authorization applicable to Compensable Changes set forth in Article 7, below, or
 - (4) other circumstances involving a Change in the Work for which Contractor is given under the Contract Documents a specific and express right to a Change Order to the Contract Price;
- .2 that are not caused, in whole or in part, by an act or omission of Contractor or a Subcontractor, of any Tier, constituting negligence, willful misconduct, or violation of an Applicable Law, or by a failure of Contractor or a Subcontractor, of any Tier, to comply with the Contract Documents;
- .3 for which a Change Order is neither prohibited by nor waived under the terms of the Contract Documents; and
- .4 that if performed would require Contractor to incur additional and unforeseeable Allowable Costs that would not have been required to be incurred in the absence of such circumstances.

§ 1.1.15 The term "Compensable Delay" means a Delay to the critical path of activities affecting Contractor's ability to achieve Substantial Completion of the entirety of the Work within the Contract Time:

- .1 that is the result of
 - (a) a Compensable Change,
 - (b) the willful negligence of Owner, Architect, a Owner Consultant or a Separate Contractor,
 - (c) a breach by Owner of an obligation under the Contract Documents, or
 - (d) other circumstances involving Delay for which Contractor is given under the Contract Documents a specific and express right to a Change Order adjusting the Contract Price;
- .2 that is not caused, in whole or in part, by an act or omission of Contractor or a Subcontractor, of any Tier, constituting negligence, willful misconduct, or a violation of an Applicable Law, or a failure by Contractor or any Subcontractor, of any Tier, to comply with the Contract Documents; and

.3 for which a Change Order to the Contract Time is neither prohibited by nor waived under the terms of the Contract Documents.

§ 1.1.16 The term "Excusable Delay" means a Delay, other than a Compensable Delay, to Contractor's ability to achieve Substantial Completion or Final Completion of the Work within the Contract Time that is: (1) not caused, in whole or in part, by an act or omission of Contractor or a Subcontractor, of any Tier, constituting negligence, willful misconduct, a violation of an Applicable Law or a failure by Contractor or any Subcontractor, of any Tier, to comply with the Contract Documents; (2) unforeseeable, unavoidable and beyond the control of Contractor and the Subcontractors, of every Tier; and (3) the result of a Force Majeure Event. Without limitation to the foregoing, neither the bankruptcy, insolvency nor financial inability of Contractor or a Subcontractor, of any Tier, nor any failure by a Subcontractor, of any Tier, to perform any obligation imposed by contract or Applicable Laws shall constitute a ground for Excusable Delay.

§ 1.1.17 The term "Unexcused Delay" means any Delay that is not a Compensable Delay or Excusable Delay or that constitutes a Compensable Delay or Excusable Delay for which Contractor is not entitled to a Change Order to the Contract Time, including, without limitation, the following: (1) Delay caused by an act or omission of Contractor or a Subcontractor, of any Tier, constituting negligence, willful misconduct, a violation of an Applicable Law or a failure by Contractor or any Subcontractor, of any Tier, to comply with the Contract Documents; (2) Delay for which Contractor has failed to provide a timely and complete Notice of Delay or Request for Extension; or (3) Delay associated with any circumstances where the costs or risk associated with such circumstances are designated in the Contract Documents as being at Contractor's risk or Contractor's Own Expense.

§ 1.2 Correlation and Intent of the Contract Documents

§ 1.2.1 The intent of the Contract Documents is to include all items necessary for the proper execution and completion of the Work by the Contractor. The Contract Documents are complementary, and what is required by one shall be as binding as if required by all; performance by the Contractor shall be required only to the extent consistent with the Contract Documents and reasonably inferable from them as being necessary to produce the indicated results.

§ 1.2.1.1 The invalidity of any provision of the Contract Documents shall not invalidate the Contract or its remaining provisions. If it is determined that any provision of the Contract Documents violates any law, or is otherwise invalid or unenforceable, then that provision shall be revised to the extent necessary to make that provision legal and enforceable. In such case the Contract Documents shall be construed, to the fullest extent permitted by law, to give effect to the parties' intentions and purposes in executing the Contract.

§ 1.2.1.2 During the course of the Work, should any conflict be found in or between the Contract Documents, the Contractor shall be deemed to have estimated the Work on the basis of the greater quantity or better quality, or the most stringent requirement, unless the Contractor obtained a decision in writing from the Architect as to what shall govern before the submission of the Contractor's proposal. The Architect, in case of such conflict, may interpret or construe the documents so as to obtain the most substantial and complete performance of the Work consistent with the Contract Documents and reasonably inferable therefrom, in the best interest of Owner, and the Architect's decision shall be final. The terms and conditions of this clause shall not relieve any party of any other obligation under the Contract Documents.

§ 1.2.2 Organization of the Specifications into divisions, sections and articles, and arrangement of Drawings shall not control the Contractor in dividing the Work among Subcontractors or in establishing the extent of Work to be performed by any trade.

§ 1.2.3 Unless otherwise stated in the Contract Documents, words that have well-known technical or construction industry meanings are used in the Contract Documents in accordance with such recognized meanings.

§ 1.2.4 Relation of Specifications and Drawings

General Requirements in the Specifications govern the execution of all Specifications. Summary paragraphs present a brief indication of the Work, but do not limit the Work as later detailed. The Drawings and Specifications are correlative and have equal authority and priority. Should the Drawings and Specifications have internal inconsistencies, then the Contractor shall base the bids and construction on the most expensive combination of

quality and quantity of Work indicated. If Drawings and Specifications are not in concurrence regarding quantity or quality, Contractor shall request interpretation from the Architect. For purposes of construction, the Architect shall determine in writing the appropriate Work, after the Contractor brings the inconsistency to the Architect's attention. Failure to report an inconsistency shall be evidence that Contractor has elected to proceed in the more expensive manner.

§ 1.2.4.1 Drawings are in part diagrammatic, and do not necessarily show complete details of construction, materials, or their performance, or installation, and do not necessarily show how construction details or other items of work or fixtures or equipment may affect any particular installation. These shall be ascertained by the Contractor from the Architect and correlated to bring the parts together to a complete whole. Where a scope or portion of work, or the contractor believes there is missing information or scope of work, it is incumbent upon the contractor to write an Request for Information (RFI). Without an RFI, the assumption is that the issue is covered within the current scope of work.

§ 1.2.4.2 All dimensions shall be verified by field measurements and all work laid out to permit pipes, valves, ductwork, lights, panels, other items of construction, to be located as closely as possible to locations shown. All items shall be checked before installation to determine that they can be concealed properly, if appropriate, and that they clear any structural components, supports for other items, and cabinets and equipment or other mechanical, electrical or architectural items having fixed locations. Additionally, the contractor shall verify the provided survey information prior to the start of work.

§ 1.2.4.3 Work shall be laid out to assure ready accessibility to valves, fittings, and other items requiring servicing, adjustment or checking.

§ 1.2.4.4 Actual physical dimensions of specified stock items shall govern over dimensions shown for work to receive stock items. Custom items or modified stock items shall be fabricated to dimensions shown, or to fit into other dimensioned work.

§ 1.2.4.5 If Work is required in a manner which makes it impossible to produce the specified quality of Work, or should errors, omissions, or discrepancies exist in the Contract Documents, the Contractor shall request in writing an interpretation before proceeding with Work. If Contractor fails to make such a written request, no excuse or claim will thereafter be entertained for failure to carry out Work in a satisfactory manner as specified by Contract Documents. Should conflict occur in or between Drawings and Specifications which should reasonably have been ascertained by the Contractor, Contractor is deemed to have estimated and included in the Contract Sum the more expensive way of doing the Work.

§ 1.2.5 Materials, Equipment and Processes

The mechanical, electrical, and plumbing drawings show the general arrangement and extent of the Work. Exact location and arrangement of the various parts shall be determined with the approval of the Architect after equipment has been selected and as the Work progresses.

§ 1.2.5.1 All Work shall, insofar as possible, be installed in such a manner as will not interfere with architectural or structural portions of the building. Should changes become necessary because of a failure of the Contractor to comply with the bidding instructions concerning equipment requiring area not shown on the Construction Documents, the Contractor shall be fully responsible for completing any required modifications or eliminating any interferences. The Contractor shall be required to submit material data and drawings on all equipment, which may vary from the Drawings and Project Manual, and any interferences must be eliminated before Work proceeds.

§ 1.2.5.2 Where in the Project Manual, Specifications, and Drawings, certain products, manufacturer's trade names, or catalog numbers are given, it is done for the express purpose of establishing a standard of function, dimension, appearance, and quality of design, in harmony with the Work, and is not intended for the purpose of limiting competition. Where particular items are specified, products of those named manufacturers are required unless Contractor submits for consideration proposed substitutions of materials, equipment or processes from those set out in the Contract Documents. Submittals of proposed substitutions should contain sufficient information to allow the Architect and Owner to determine if the proposed substitution is in fact equal to or better than the requirements in the Contract Documents. Contractor shall bear all risk caused by submitting substitutions, including all costs. The Owner may approve substitutions only when the substitution is clearly provided by the Contract to be equal in

performance characteristics to the requirements of the Contract Documents, equally compatible with the existing installations, and complementary to the architectural design for the Work. Certain specified construction and equipment details may not be regularly included as part of the named manufacturer's standard catalog equipment but shall be obtained by the Contractor from the manufacturer as required for the proper evaluation and/or functioning of the equipment. Reasonable minor variations in equipment are expected and will be acceptable, if approved in advance by the Architect and Owner; however, indicated and specified performance and material requirements are the minimum. The Owner and the Architect reserve the right to determine the equality of equipment and materials that deviate from any of the indicated and specified requirements. Materials or equipment shall not be substituted unless the Architect has specifically accepted such substitution for use on this Project in writing.

§ 1.2.5.3 Diagrammatic indications of piping, ducts, conduit, and other similar items are subject to adjustment to obtain required grading, passage over, under or around obstructions, to avoid exposure to finished areas, or unsightly, obstructing conditions. Contractor shall be responsible for coordination of these adjustments and recommending alternate solutions whenever design details affect construction feasibility, costs, or schedules. All manufactured articles, materials, and equipment shall be incorporated into the Work in accordance with the manufacturer's written or printed directions and instructions unless otherwise indicated in the Contract Documents. Any adjustment which affects either access, serviceability, or publicly visible modifications require the Owner's input. The contractor shall work with the Architect to provide an option acceptable to the Owner prior to starting. Failure to perform this effort shall result in the contractor being responsible for any corrective work to obtain an Owner acceptable solution.

§ 1.2.6 Standards and Requirements

When the Work is governed by reference to standards, building codes, manufacturers' instructions, or other documents, unless otherwise specified, the current edition as of the date of execution of the Agreement shall apply. Requirements of public authorities apply as minimum requirements only and do not supersede more stringent specified requirements.

§ 1.2.7 Errors in Construction Documents

The Owner and Contractor agree that the Contract Documents may not be free from errors, inconsistencies, or omissions. The Contractor stipulates and agrees that the Owner has no duty to discover any errors, inconsistencies, or omissions in the Drawings, Plans, Specifications and other Construction Documents, and has no duty to notify Contractor of same. Owner makes no warranty as to the completeness, adequacy, and accuracy of any Drawings, Plans, Specifications or other Construction Documents, either express or implied. Execution of the Contract by the Contractor is a representation that the Contractor has thoroughly reviewed and become familiar with the Contract Documents and that the Contractor is not aware of any errors, inconsistencies, or omissions in the Contract Documents which would delay the Contractor in the performance of the Contract Work. The Contractor shall not be entitled to any damages or increase in the Contract Sum due to delays or disruptions to the Work.

§ 1.3 Capitalization

Terms capitalized in these General Conditions include those that are (1) specifically defined, (2) the titles of numbered articles, or (3) the titles of other documents published by the American Institute of Architects.

§ 1.4 Interpretation

In the interest of brevity the Contract Documents frequently omit modifying words such as "all" and "any" and articles such as "the" and "an," but the fact that a modifier or an article is absent from one statement and appears in another is not intended to affect the interpretation of either statement.

§ 1.5 Ownership and Use of Drawings, Specifications, and Other Instruments of Service

§ 1.5.1 All ownership rights, whether common law, statutory, or other reserved rights, including copyright ownership, of the Instruments of Service/Construction Documents, are controlled by the Agreement between the Owner and the Architect. The Contractor, Subcontractors, Sub-subcontractors, and suppliers shall not own or claim a copyright in the Instruments of Service or Construction Documents. The Owner holds perpetual right to use all of the Instruments of Service / Construction Documents for this Project. Submittal or distribution to meet official regulatory requirements or for other purposes in connection with the Project is not to be construed as publication in derogation of any reserved rights.

§ 1.5.2 The Contractor, Subcontractors, Sub-subcontractors, and suppliers are authorized to use and reproduce the Instruments of Service provided to them, subject to any protocols established pursuant to Sections 1.7 and 1.8, solely and exclusively for execution of the Work. All copies made under this authorization shall bear the copyright notice, if any, shown on the Instruments of Service. The Contractor, Subcontractors, Sub-subcontractors, and suppliers may not use the Instruments of Service on other projects or for additions to the Project outside the scope of the Work without the specific written consent of the copyright holder. All copies of the Instruments of Service and Construction Documents, except the Contractor's record set, shall be returned or suitably accounted for to the copyright holder upon completion of the Work.

§ 1.6 Notice

§ 1.6.1 Except as otherwise provided in Section 1.6.2, where the Contract Documents require one party to notify or give notice to the other party, such notice shall be provided in writing to the designated representative of the party to whom the notice is addressed and shall be deemed to have been duly served if delivered to the individual for which it was intended in person, by registered or certified mail, return receipt requested, by courier service providing proof of delivery, or by electronic transmission (facsimile or email), with electronic confirmation of receipt, if a method for electronic transmission is set forth in the Agreement. For notices delivered by electronic transmission and received after 5:00 p.m. on a day on which the recipient's offices are open, or on a weekend, Holiday, or other day on which the recipient's offices are closed, notice shall be deemed to have been duly served on the next day on which the recipient's offices are open.

§ 1.6.2 Notice of Claims as provided in Section 15.1.3 shall be provided in writing and shall be deemed to have been duly served only if delivered to the designated representative of the party to whom the notice is addressed by certified or registered mail, return receipt requested, or by courier providing proof of delivery.

§ 1.7 Digital Data Use and Transmission

The parties shall agree upon protocols governing the transmission and use of Instruments of Service or any other information or documentation in digital form, including, in the Owner's sole discretion, using AIA Document E203™-2013, Building Information Modeling and Digital Data Exhibit, to establish the protocols for the development, use, transmission, and exchange of digital data. Notwithstanding any provision herein to the contrary, if the parties agree to an exchange of electronic data/CAD files, such transfer shall be in accordance with the following requirements: the seals and signatures shall be removed from any Drawings or Project Manual and the following statement substituted: The record copy of this Drawing or Project Manual is on file at the Architect's office. This electronic document is released for the purposes of reference, coordination and/or facility management under the authority of Texas Registration Number Architect License No. (insert License #). Any modification of this Drawing or Project Manual shall be in compliance with the Texas Board of Architectural Examiner's rules.

§ 1.8 Building Information Models Use and Reliance

Any use of, or reliance on, all or a portion of a building information model without agreement to protocols governing the use of, and reliance on, the information contained in the model and without having those protocols set forth in Section 1.7, above, or any use of Contract Documents or any other information or documentation in digital form inconsistent with those protocols set forth in Section 1.7, above, shall be at the using or relying party's sole risk and without liability to the other party and its contractors or consultants, the authors of, or contributors to, the building information model, and each of their agents and employees.

§ 1.9 Parties to Consult

§ 1.9.1 Representatives of the Owner, Contractor, and Architect shall meet periodically at mutually agreed upon intervals for the purpose of establishing procedures to facilitate cooperation, communication and timely responses among the participants. By participating in this arrangement, the parties do not intend to create additional contractual obligations or modify the legal relationships which may otherwise exist.

§ 1.9.2 Contractor acknowledges that the accepted Contract Sum less any contingencies, reflects Owner's absolute budgetary limit for the Costs of the Work. Should the Contractor become aware of circumstances with respect to the Work that, if not addressed or remedied would lead to a cost overrun, it shall immediately notify Owner and Architect of the existence of such circumstances and its recommendation for addressing the circumstances, including any possible elimination or offset of the cost overrun. If at any time circumstances arise that might result in the Contract Sum being exceeded, the Owner, Contractor and Architect shall consult and revise the Drawings and Project Manual (including, but not limited to consideration of substitutions of materials) in such fashion as to cause

the Work as revised to be accomplished for the Contract Sum; provided that no such revision shall result in a material diminishment of the square footage of the instructional facilities.

ARTICLE 2 OWNER

§ 2.1 General

§ 2.1.1 The Owner is the person or entity identified as such in the Agreement and is referred to throughout the Contract Documents as if singular in number. All parties understand that only the Board of Trustees acting as a body corporate has the authority to bind the Owner with respect to all matters requiring the Board's approval under current policy of the Board of Trustees, including, but not limited to, a Change Order or Construction Change Directive modifying the Contract Sum or an extension to the date of Substantial or Final Completion. The Board of Trustees may designate in writing one or more persons to represent the Owner and act on its behalf for such matters, as well as day-to-day operations under the Contract, in accordance with the current policy of the Board of Trustees; however, such representatives shall have the authority to bind the Owner only to the extent expressly authorized by the Owner and shall have no implied authority. Neither Architect nor Contractor may rely upon the direction of an employee of Owner who has not been designated as set forth herein, and Owner shall not be responsible, financially or otherwise, for actions taken by the Architect or Contractor in reliance upon direction from unauthorized persons. Except as otherwise provided in Section 4.2.1, the Architect does not have the authority to bind the Owner with respect to matters requiring Owner's approval or authorization. The Owner has contracted with the Architect who will carry out the functions of administration of the Project and the initial arbiter of Claims as identified in Section 15.2.

§ 2.1.2 The presence of the Owner, the Owner's representative(s) or Architect at the Work site does not imply acceptance or approval of the Work.

§ 2.1.3 The Owner may require that the Contractor use and/or respond to certain Owner-furnished forms or inquiries during the course of the Project. From time to time, there may be future revisions, changes, additions or deletions to these forms. The fact that the Owner modifies and increases reasonable reporting requirements shall not serve as the basis for a claim for additional time or compensation by the Contractor.

§ 2.2 Intentionally deleted.

§ 2.2.4 Where the Owner has designated information furnished under this Section 2.2 as "confidential," the Contractor shall keep the information confidential and shall not disclose it to any other person. However, the Contractor may disclose "confidential" information, after seven (7) days' notice to the Owner, where disclosure is required by law, including a subpoena or other form of compulsory legal process issued by a court or governmental entity, or by court or arbitrator(s) order. The Contractor may also disclose "confidential" information to its employees, consultants, sureties, Subcontractors and their employees, Sub-subcontractors, and others who need to know the content of such information solely and exclusively for the Project and who agree to maintain the confidentiality of such information.

§ 2.3 Information and Services Required of the Owner

§ 2.3.1 Except for permits and fees that are the responsibility of the Contractor under the Contract Documents, including those required under Section 3.7.1, the Owner shall secure and pay for necessary approvals, easements, assessments and charges required for construction, use or occupancy of permanent structures or for permanent changes in existing facilities. Contractor shall pay for all permit fees and inspection fees required for performance of the Work other than inspection and testing fees which the Owner contracts for separately with a third party, and Certificates of Occupancy fees. All of such fees shall be considered Cost of the Work unless the Contractor is required to pay for them without reimbursement due to the Contractor's fault under other provisions of the Contract Documents.

§ 2.3.2 The Owner shall retain an architect lawfully licensed to practice architecture, or an entity lawfully practicing architecture, in the jurisdiction where the Project is located. That person or entity is identified as the Architect in the Agreement and is referred to throughout the Contract Documents as if singular in number.

§ 2.3.3 If the employment of the Architect terminates, the Owner shall employ a successor whose status under the Contract Documents shall be that of the Architect. Owner shall notify Contractor if a new Architect has been employed by Owner.

§ 2.3.4 If requested in writing to do so by the Contractor prior to the start of the Work, the Owner may, at the Owner's sole discretion, furnish surveys known to the Owner describing physical characteristics, legal limitations and utility locations for the site of the Project, and a legal description of the site. Owner does not guarantee the accuracy of surveys provided, including the locations of utility lines, cables, pipes, or pipelines, or the presence or absence of easements. The Contractor shall not be entitled to rely on the accuracy of information furnished by the Owner and shall exercise proper diligence and take appropriate precautions relating to the safe performance of the Work. THE OWNER DOES NOT IN ANY WAY REPRESENT, WARRANT OR GUARANTY TO CONTRACTOR OR TO ANY OTHER PERSON THE RELIABILITY, CONSTRUCTABILITY, COMPLETENESS, OR ACCURACY OF ANY SURVEYS, REPORTS, STUDIES, TESTS, ARCHITECTURAL OR ENGINEERING PLANS, OR SIMILAR INFORMATION PROVIDED BY OWNER IN CONNECTION WITH THIS CONTRACT, NOR DOES THE OWNER REPRESENT, WARRANT OR GUARANTY THAT SUCH INFORMATION IS FREE FROM DEFECTS, ERRORS OR DEFICIENCIES, AND ALL SUCH REPRESENTATIONS, WARRANTIES AND GUARANTIES ARE HEREBY EXPRESSLY DENIED AND DISCLAIMED. The Owner shall not be liable to the Contractor or any other person for breach of warranty or misrepresentation in the event of any errors or deficiencies in such information provided to the Contractor by the Owner. The Owner's provision of a survey will not relieve the Contractor from its obligations to examine the site or exercise proper precautions relating to the safe performance of the Work.

§ 2.3.5 Information or services required of the Owner by the Contract Documents shall be furnished by the Owner within a reasonable time following actual receipt of a written request. Absent such timely request by Contractor, any Claim based upon lack of such information or services shall be waived. The Owner shall not be required to expend any funds to obtain such information unless Owner agrees to do so.

§ 2.3.6 Unless otherwise provided in the Contract Documents, the Owner shall furnish to the Contractor one .pdf copy of the Contract Documents for purposes of making reproductions pursuant to Section 1.5.2. The cost of reproductions will be borne by the Contractor.

§ 2.4 Owner's Right to Stop the Work

If the Contractor fails to correct non-conforming or defective Work as required by Section 12.2, or fails to complete the Work on time as required by the Contract or is in default of any of its material obligations hereunder, the Owner, by a written order signed by an agent specifically so empowered by the Owner, may order the Contractor to stop the Work or any portion thereof, until the cause for such order has been eliminated; however, the right of the Owner to stop the Work shall not give rise to any duty on the part of the Owner to exercise this right for the benefit of the Contractor or any other person or entity. This right shall be in addition to, and not in restriction of, the Owner's rights under Section 12.2.

§ 2.5 Owner's Right to Carry Out the Work

If the Contractor defaults or neglects to carry out the Work in accordance with the Contract Documents and fails within a three-day period after receipt of notice from the Owner to commence and continue correction of such default or neglect with diligence and promptness, the Owner may, without prejudice to other remedies the Owner may have, correct such default or neglect. Such action by the Owner and amounts charged to the Contractor are both subject to prior approval of the Architect and the Owner or Architect may, pursuant to Section 9.5.1, withhold or nullify a Certificate for Payment in whole or in part, to the extent reasonably necessary to reimburse the Owner for the actual cost of correcting such deficiencies, including Owner's expenses and compensation for the Architect's and other consultants' additional services and expenses made necessary by such default, neglect, or failure. If current and future payments are not sufficient to cover such amounts, the Contractor shall pay the difference to the Owner within thirty (30) days after receipt of written notice from the Owner therefor. If the Contractor disagrees with the actions of the Owner or the Architect, or the amounts claimed as costs to the Owner, the Contractor may file a Claim pursuant to Article 15.

ARTICLE 3 CONTRACTOR

§ 3.1 General

§ 3.1.1 The Contractor is the person or entity identified as such in the Agreement and is referred to throughout the Contract Documents as if singular in number. The Contractor shall be lawfully licensed, if required in the jurisdiction where the Project is located. The Contractor shall designate in writing a representative who shall have express authority to bind the Contractor with respect to all matters under this Contract. The term "Contractor" means

the Contractor or the Contractor's authorized representative. If the Work is performed under a Construction Manager at Risk delivery method, the term "Contractor" shall include the Construction Manager or its authorized representative.

§ 3.1.2 The Contractor shall perform the Work in accordance with the Contract Documents and in a good and workmanlike manner except to the extent the Contract Documents expressly specify a higher degree of finish or workmanship. Workmanship shall be of a quality to produce first class results. This shall mean that all material shall be installed in a true and straight alignment, level and plumb, patterns shall be uniform, and jointing of materials shall be flush and level unless otherwise directed in writing by the Architect. All labor shall be performed in the best manner by laborers, workers, and mechanics skilled in their respective trades.

§ 3.1.3 The Contractor shall not be relieved of its obligations to perform the Work in accordance with the Contract Documents either by activities or duties of the Architect in the Architect's administration of the Contract, activities of the Owner (or Owner's Program Manager, if applicable), or by tests, inspections or approvals required or performed by persons or entities other than the Contractor.

§ 3.1.4 By submission of a proposal, the Contractor represents and warrants the following to the Owner (in addition to the other representations and warranties contained in the Contract Documents), as an inducement to the Owner to execute this Contract, which representations and warranties shall survive the execution and delivery of the Contract and the Final Completion of the Work: (1) that the Contractor is financially solvent, able to pay its debts as they mature, and possessed of sufficient working capital to complete the Work and perform its obligations under the Contract Documents; (2) that the Contractor is able to furnish the plant, tools, materials, supplies, equipment, and labor required to timely complete the Work and perform its obligations hereunder and that the Contractor is sufficiently experienced and competent to do so; (3) that the Contractor is authorized to do business in the State where the Project is located and properly licensed by all necessary governmental, public, and quasi- public authorities having jurisdiction over the Contractor, the Work, or the site of the Project; and (4) that the execution of the Contract and its performance thereof are within the Contractor's duly-authorized powers.

§ 3.1.5 Pursuant to Texas Education Code Section 44.034, Contractor must give advance written notice to the Owner if the Contractor or an owner or operator of the Contractor has been convicted of a felony. The Owner may terminate the Contract if the Owner determines that the Contractor failed to give such notice or misrepresented the conduct resulting in the conviction. This paragraph requiring advance notice does not apply to a publicly-held corporation.

§ 3.1.6 Contractor, its Subcontractors, Sub-subcontractors, suppliers, and other vendors shall bear responsibility for compliance with all applicable state and federal laws, regulations, guidelines, and ordinances applicable to the Work, including but not limited to, laws concerned with labor, equal employment opportunity, safety, minimum wages, and prevailing wage rates. Contractor further recognizes that the Owner and Architect do not owe the Contractor or any Subcontractor, Sub-subcontractor, supplier, or other vendor any duty to supervise or direct its work so as to protect such party from the consequences of its own conduct. Without limiting the foregoing, the Owner reserves the right to utilize one or more of its employees to function in the capacity of the Owner's inspector, whose primary function will be daily inspections, checking pay requests, construction timelines, and storage of supplies and materials.

§ 3.1.7 The Contractor shall disclose the existence and extent of any financial interests, whether direct or indirect, such Contractor may have in any Subcontractor, Sub-subcontractor, supplier, and other vendor which the Contractor may propose for the Project. This includes any relationship between vendors, suppliers or sub-contractors.

§ 3.1.8 It is understood and agreed that the relationship of Contractor to Owner shall be that of an independent contractor. Nothing contained the Contract or inferable therefrom shall be deemed or construed to: (1) make Contractor the agent, servant or employee of the Owner; or (2) create any partnership, joint venture, or other association between Owner and Contractor. Any direction or instruction by Owner in respect of the Work shall relate to the results the Owner desires to obtain from the Work and shall in no way affect Contractor's independent contractor status as described herein.

§ 3.2 Review of Contract Documents and Field Conditions by Contractor

§ 3.2.1 Execution of the Contract by the Contractor is a representation that the Contractor has visited the site, become generally familiar with local conditions under which the Work is to be performed, and correlated personal observations with requirements of the Contract Documents. Contractor also represents by its execution of the Contract, that the Contractor has thoroughly reviewed all of the Contract Documents and that based on such review and to the best knowledge of Contractor as a contractor, not as a design professional, that said Contract Documents are sufficient to enable the Contractor to determine the Contract Sum and that the Contract Documents are sufficient to enable it to perform the Work described in the Contract Documents, and otherwise to fulfill all its obligations hereunder in accordance with the terms of the Contract. The Contractor further acknowledges and declares that it has visited and examined the site (but only as to visible surface conditions or conditions ascertainable from the results of any subsurface tests required or provided in connection with this Project, or other reports and documents available to the Contractor) and reasonably examined the physical, legal and other conditions affecting the Work including, without limitation, all soil, subsurface, water, survey and engineering reports and studies delivered to or obtained by Contractor and the conditions described in this Section 3.2.1. In connection therewith, Contractor, by execution of the Contract will be representing and warranting to Owner that it has, by careful examination, satisfied itself as to the conditions and limitations under which the Work is to be performed, including, without limitation, (1) the location, layout and nature of the Project site and surrounding areas, (2) generally prevailing climatic and weather conditions, (3) anticipated labor supply and costs, (4) availability and cost of materials, tools and equipment and (5) other similar issues. In arriving at the Contract Sum, the Contractor has, as an experienced and prudent manager and contractor, exercised its reasonable judgment and expertise to include the impact of such circumstances upon the Contract Sum.

- .1 Claims for additional compensation or time because of the failure of the Contractor to familiarize itself with visible surface conditions at the site or other conditions under which the Work is to be performed will not be allowed.
- .2 The Owner assumes no responsibility or liability for the physical condition or safety of the Project site or any improvements located on the Project Site. The Contractor shall be solely responsible for providing a safe place for the performance of the Work. The Owner shall not be required to make any adjustment in the Contract Sum, Guaranteed Maximum Price, if applicable, or Contract Time in connection with any failure by the Contractor or any Subcontractor to comply with the requirements of this Section 3.2.
- .3 The Contractor represents that the Subcontractors, manufacturers and suppliers engaged or to be engaged by it are and will be familiar with the requirements for performance by them of their obligations. All contracts with subcontractors and suppliers shall be in writing, and shall reflect the terms of this Contract which directly or indirectly affect subcontractors or suppliers, including Owner's right to withhold payment, retainage requirements, and Owner's rights and liability on termination of this Contract. The Contractor shall require compliance with the terms and provisions of the Contract Documents applicable to them, including, without limitation, the requirement for subcontractors to comply with the prevailing wage rates established in the Contract, to maintain worker's compensation coverage on employees, and to provide certification of such coverage to Contractor.

§ 3.2.2 Because the Contract Documents are complementary, the Contractor shall, before starting each portion of the Work, carefully study and compare the various Contract Documents relative to that portion of the Work, as well as the information furnished by the Owner pursuant to Section 2.3.4, shall take field measurements of any existing conditions related to that portion of the Work, and shall observe any conditions at the site affecting it. These obligations are for the purpose of facilitating coordination and construction by the Contractor. In addition, as part of the Contractor's preconstruction services, in reviewing the Contract Documents, the Contractor shall endeavor to detect any errors, omissions, or inconsistencies in the design and other documents which affect the performance or constructability of the Work. The Contractor shall promptly report to the Architect and the Owner any errors, inconsistencies or omissions discovered by or made known to the Contractor as a request for information in such form as the Architect may require. It is recognized that the Contractor's review is made in the Contractor's capacity as a contractor and not as a licensed design professional, unless otherwise specifically provided in the Contract Documents. The Contractor shall make a reasonable attempt to interpret the Contract Documents before asking the

Architect for assistance in interpretation or initiating a Request for Information (RFI). The Contractor shall not ask the Architect for observation of Work prior to the Contractor's field superintendent's personal inspection of the Work. If, in the opinion of the Architect or the Owner, the Contractor does not make a reasonable effort to comply with the above requirements or such information was available to the Contractor from a careful study and comparison of the Contract Documents, field conditions, Owner-provided information, Contractor-prepared coordination drawings, or prior Project correspondence or documentation, and this causes the Architect or its Consultants to expend additional time in the discharge of the duties imposed by the Contract Documents, then the Contractor shall bear the cost of compensation for the Architect's and its consultants' additional services and expenses made necessary by the Contractor's failure and the Owner shall be entitled to deduct such amounts from the Contract Sum. The Architect will give the Contractor prior notice of intent to bill for additional services and expenses before additional services are performed or additional expenses are incurred.

- .1 The exactness of grades, elevations, dimensions, or locations given on any Drawings issued by the Architect, or the work installed by other contractors, is not guaranteed by the Owner. The Contractor shall, therefore, satisfy itself as to the accuracy of all grades, elevations, dimensions, and locations. In all cases of interconnection of its Work with existing or other work, it shall verify at the site all dimensions relating to such existing or other work. Any errors due to the Contractor's failure to so verify all such grades, elevations, dimensions, or locations shall be promptly rectified by the Contractor without any additional cost to the Owner.

§ 3.2.3 The Contractor is not required to ascertain that the Contract Documents are in accordance with applicable laws, statutes, ordinances, codes, rules and regulations, or lawful orders of public authorities, but the Contractor shall promptly report to the Architect and the Owner any nonconformity in the Contract Documents with applicable laws, statutes, ordinances, codes, rules and regulations, or lawful orders of public authorities that is discovered by or made known to the Contractor as a request for information in such form as the Architect or Owner may require. The Owner is not required to ascertain that the Contract Documents are in accordance with applicable laws, statutes, ordinances, codes, rules and regulations, or lawful orders of public authorities.

§ 3.2.4 If the Contractor believes that additional cost or time is involved because of clarifications or instructions the Architect issues in response to the Contractor's notices or requests for information pursuant to Sections 3.2.2 or 3.2.3, the Contractor shall notify the Owner prior to incurring such additional cost or expending such additional time, or if Contractor cannot reasonably provide notice prior to incurring costs or expending additional time, then as soon thereafter as reasonably possible, but not later than 10 Calendar Days, and may submit Claims as provided in Article 15. If the Contractor fails to perform the obligations of Sections 3.2.2 or 3.2.3, the Contractor shall pay such costs and damages to the Owner, subject to Section 15.1.7, as would have been avoided if the Contractor had performed such obligations including any extra efforts as required to bring the project back into alignment with the original schedule. If the Contractor performs those obligations, the Contractor shall not be liable to the Owner or Architect for damages resulting from errors, inconsistencies or omissions in the Contract Documents, for differences between field measurements or conditions and the Contract Documents, or for nonconformities of the Contract Documents to applicable laws, statutes, ordinances, codes, rules and regulations, and lawful orders of public authorities and limitations of the Contractor's ability to satisfactorily perform the Work or to honor an applicable warranty, and limitations of or interference with the Owner's intended use, caused by products or systems specified except when: (1) such errors, inconsistencies, omissions, differences, nonconformities, or limitations are the fault of Contractor, in whole or in part, (2) the Contractor failed to discover such errors, inconsistencies, omissions, differences, or nonconformities due to its failure to properly perform the obligations of Section 3.2.2 or 3.2.3, (3) the Contractor recognized such errors, inconsistencies, omissions, differences, nonconformities, or limitations and failed to report them to the Architect and the Owner, or (4) the Contractor should have detected such errors, inconsistencies, omissions, differences, nonconformities, or limitations as part of Contractor's performance of its obligations under the Contract Documents, including the performance of Contractor's preconstruction services.

§ 3.2.5 Notwithstanding the delivery of a survey or other documents by the Owner, prior to performing any Work, Contractor shall, if applicable, independently determine the location of all utility lines as shown and located on the plans and specifications, including telephone company lines and cables, sewer lines, water pipes, gas lines, electrical lines, including, but not limited to, all buried pipelines and buried telephone cables, and shall perform the Work in such a manner so as to avoid damaging any such lines, cables, pipes, and pipelines. Contractor shall be responsible for any damage done to such utility lines, cables, pipes and pipelines during its Work, and shall be responsible for any loss, damage, or extra expense resulting from such damage. Repairs shall be made immediately to restore all

service. Any delay for such break shall be attributable to Contractor. In addition, Contractor shall, if applicable, review the appropriate AHERA and hazardous materials surveys for the particular site(s) involved in the Project, and shall notify all Subcontractors and Sub-subcontractors of the necessity to review said surveys. Contractor shall perform the Work in such a manner as to avoid damaging, exposing, or dislodging any asbestos-containing materials that are clearly identified and located in AHERA and other hazardous material surveys. Before performing any portion of the Work, the Contractor shall fully investigate all physical aspects of the Project site and verify all dimensions, measurements, property lines, grades and elevations, existing improvements, and general suitability of existing conditions at the Project site. If applicable, Contractor shall comply with U.S. Environmental Protection Agency rules concerning renovating, repairing or painting work in schools built prior to 1978 involving lead-based paint.

§ 3.2.6 If the Contractor has knowledge that any of the products or systems specified will perform in a manner that will limit the Contractor's ability to satisfactorily perform the Work or to honor an applicable warranty, or will result in a limitation of or interference with the Owner's intended use, then the Contractor shall promptly notify the Architect and Owner in writing, providing substantiation for its position.

§ 3.2.7 The Contractor shall arrange meetings prior to commencement of the Work of all major Subcontractors to allow the Subcontractors to demonstrate an understanding of the Contract Documents to the Architect and to allow the Subcontractors to ask for interpretations, when necessary. The Contractor and each Subcontractor shall evaluate and satisfy themselves as to the conditions and limitations under which the Work is to be performed, including: (1) The location, condition, layout, drainage and nature of the Project site and surrounding areas; (2) Generally prevailing climatic conditions; (3) Anticipated labor supply and costs; (4) Availability and cost of materials, tools and equipment; and (5) Other similar issues.

§ 3.3 Supervision and Construction Procedures

§ 3.3.1 The Contractor shall supervise and direct the Work, using the Contractor's best skill and attention. The Contractor shall be solely responsible for, and have control over, construction means, methods, techniques, sequences, and procedures, and for coordinating all portions of the Work under the Contract. If the Contract Documents give specific instructions concerning construction means, methods, techniques, sequences, or procedures, the Contractor shall evaluate the jobsite safety thereof and shall be solely responsible for the jobsite safety of such means, methods, techniques, sequences, or procedures. If the Contractor determines that such means, methods, techniques, sequences or procedures may not be safe, the Contractor shall give timely written notice to the Owner and Architect, and shall propose alternative means, methods, techniques, sequences, or procedures. Contractor shall not proceed with that portion of the Work without further written instructions from the Architect. If the Contractor is then instructed to proceed without acceptance of changes proposed by the Contractor, the Contractor shall not be responsible for any resulting loss or damage to the extent that the acceptance of Contractor's proposed alternative means, methods, techniques, sequences, or procedures would have avoided such loss or damage.

§ 3.3.2 The Contractor shall be responsible to the Owner for acts and omissions of the Contractor's employees, Subcontractors and their agents and employees, and other persons or entities performing portions of the Work for, or on behalf of, the Contractor or any of its Subcontractors.

§ 3.3.2.1 Contractor shall, before any duties are performed on Owner's property where students are present (and with respect to additional employees/applicants hired or assigned to perform services on Owner's property during the term of the Contract with Owner, before or immediately after employing or securing the services of such additional employee/applicant), and at least annually thereafter, comply with all requirements relating to criminal history information required by Texas Education Code Chapter 22, unless Owner, in its sole discretion, determines in writing that an exception applies under Section 22.0834(a-1) of the Texas Education Code regarding certain employees/applicants of public works contractors, subject to Contractor's and all Subcontractors' compliance with Section 22.0834 of the Texas Education Code. Before beginning any Work on the Project, Contractor will provide written certifications and fitness determinations and all information requested by Owner to the Owner (including, without limitation, all covered employees' written consent to the release of their criminal history record information to Owner, so that the Owner may obtain criminal history record information on such individuals). In addition, Contractor shall certify to Owner that Contractor has complied with all applicable statutory requirements as of that date. The form of certification by the Contractor shall be supplied by the Owner and must be supplemented by the Contractor as required by law, or as requested by Owner. Upon request by Owner, Contractor will provide, in

writing, updated certifications and fitness determinations and the names and any other requested information regarding individuals to whom Chapter 22 applies (including, without limitation, such individuals' written consent to the release of their criminal history record information to Owner), so that the Owner may obtain criminal history record information on such individuals. Contractor shall be solely responsible to send or ensure that each covered employee sends to the Texas Department of Public Safety (DPS) all information that may be required by DPS for obtaining national criminal history record information, which may include, but is not limited to, a complete set of the person's fingerprints and a recent electronic digital image photograph of the person. Contractor shall assume all expenses associated with obtaining criminal history record information. It shall be the responsibility of the Contractor and the entities with which the Contractor contracts to ensure compliance with this provision.

§ 3.3.2.1.1 Subcontractors or any Subcontracting entity, as defined by Texas Education Code Chapter 22, shall be required by the terms of their contract with Contractor or any other contracting entity (as defined in Texas Education Code Chapter 22), and by Texas law, to comply with all requirements relating to criminal history record information on their employees, agents, or applicants, to give required certifications and fitness determinations and provide all information requested by Owner to Owner and the contracting entities (including, without limitation, such individuals' written consent to the release of their criminal history record information to Owner, so that the Owner may obtain criminal history record information on such individuals), and to obtain required certifications/fitness determinations/compliance from the subcontracting entity's subcontractors. Subcontractors shall be solely responsible to send or ensure that each covered employee sends to DPS all information that may be required by DPS for obtaining national criminal history record information, which may include, but is not limited to, a complete set of the person's fingerprints and a recent electronic digital image photograph of the person.

§ 3.3.2.1.2 Contractor/Subcontractor will not assign any "covered employees" with a "disqualifying criminal history," as those terms are defined below, to work on the Project. If Contractor/Subcontractor at any time receives information that a covered employee has a reported disqualifying criminal history, then Contractor/Subcontractor will immediately remove the covered employee from the Project and notify the Owner in writing within three (3) business days. If Owner at any time, in its sole discretion, objects to the assignment of a covered employee for any reason, including, but not limited to, on the basis of the covered employee's criminal history record information and/or insufficient qualifications, lack of experience, and the like, based on information gathered by Owner through the procurement and/or contracting processes, Contractor/Subcontractor agrees to discontinue using that covered employee to provide services on Owner's Project. If Contractor/Subcontractor has (1) taken precautions or imposed conditions to ensure that the employees of Contractor or any Subcontractor will not become covered employees, or (2) certified to Owner conditions or precautions resulting in the determination that the criminal history record information requirements do not apply to its employees or applicants for employment (pursuant to the exception for certain employees/applicants of public works contractors under Texas Education Code Section 22.0834(a-1)), Contractor/Subcontractor shall ensure that the precautions or conditions continue to exist throughout the time that the contracted services are provided.

§ 3.3.2.1.3 For the purposes of this Section 3.3.2.1, "covered employees" means employees, agents or Subcontractors of Contractor or a Subcontractor who have or will have continuing duties related to the service to be performed on Owner's Project and have or will have direct contact with Owner's students. "Disqualifying criminal history" means: (1) a conviction or other criminal history information designated by Owner; or (2) a felony or misdemeanor offense that would prevent a person from being employed under Texas Education Code § 22.085(a), that is: (a) conviction of a felony offense under Title 5, Texas Penal Code if at the time of the offense, the victim was under 18; (b) conviction of or placement on deferred adjudication community supervision for an offense for which a defendant is required to register as a sex offender under Chapter 62, Texas Code of Criminal Procedure; or (c) conviction of an offense under federal law or the laws of another state that is equivalent to (a) or (b). Owner shall be solely responsible for making the final determination of what constitutes direct contact with Owner's students and what constitutes a disqualifying criminal history.

§ 3.3.2.2 Contractor shall enforce the Owner's alcohol-free, drug-free, tobacco-free, including electronic smoking, harassment-free and weapon-free policies and zones, which will require compliance with those policies and zones by Contractor's employees, Subcontractors, and all other persons carrying out the Contract. Contractor shall require all construction workers, whether Contractor's own forces or the forces of Contractor's Subcontractors, while on Owner's property, to refrain from committing any criminal conduct, using tobacco products, possessing or drinking alcoholic beverages, possessing or using illegal drugs or any controlled substance, carrying or possessing weapons, speaking profane and/or offensive language, or engaging in any inappropriate interactions of any nature whatsoever

with Owner's students or employees, including talking, touching, staring or otherwise contributing to a hostile or offensive environment for Owner's students or employees. The Contractor shall further ensure that no on-site fraternization shall occur between personnel under the Contractor's and Subcontractor's direct or indirect supervision and Owner's students or employees or the general public. Sexual harassment is strictly forbidden. Any employee of the Contractor or a Subcontractor who is found to have engaged in any such conduct shall be subject to appropriate disciplinary action by the Contractor or Subcontractor, including immediate removal from the job site.

§ 3.3.2.3 All areas of campus, other than the defined construction area, shall be off limits to Contractor's forces, unless their work assignment specifies otherwise. Contractor shall also require adequate and appropriate dress, including wearing shirts at all times, and "badging" of Contractor's employees, Subcontractors, and all other persons carrying out the Work on the job site for identification. Contractor shall ensure that all construction workers, whether Contractor's own forces or the forces of Contractor's Subcontractors, wear identification tags on the front of their persons during all times that they are on Owner's property. Such identification tags shall contain a current photograph and the worker's name in a typeface large enough to be seen from a reasonable distance. Contractor shall furnish to Owner (and update, as appropriate) photo identification of all workers and employees.

§ 3.3.2.4 Contractor shall require all construction workers, whether Contractor's own forces or the forces of Contractor's Subcontractors, to park their personal motor vehicles on Owner's property only in the parking places designated by the Owner's campus principal or other facility administrator. Any vehicles not parked in the appropriate locations shall be towed at the vehicle owner's sole expense.

§ 3.3.2.5 Contractor shall follow, and shall require all employees, agents and subcontractors to follow, the tree ordinance of the municipality in which the Project is located. In addition, if not covered by the municipal tree ordinance, Contractor shall barricade and protect all trees on the Project, which shall be included in the Cost of the Work.

§ 3.3.2.6 Contractor shall institute a theft deterrence program designed to restrict construction worker access to properties of Owner that are currently in use, to maintain supervision of Contractor's and Contractor's Subcontractor's forces, and to reimburse the Owner or those persons suffering a theft loss which results from Contractor's forces or Contractor's Subcontractor's forces' actions, omissions, or failure to secure the Work or connecting or adjacent property. All such programs shall be paid as General Conditions.

§ 3.3.2.7 Any individual found by Owner to have violated the standards of conduct or restrictions set forth in Section 3.3.2 is subject to immediate removal from the job site and, in Owner's sole discretion, permanent removal from the Project or all construction on any of Owner's property. Repeated removal of Contractor's or Contractor's Subcontractor's forces, or one serious infraction, shall constitute a material breach of the Contract justifying the immediate termination by Owner pursuant to Article 14. THE CONTRACTOR HEREBY RELEASES, INDEMNIFIES AND HOLDS HARMLESS THE OWNER FROM AND AGAINST CONTRACTOR'S AND ANY SUBCONTRACTOR'S FORCES' NON-COMPLIANCE WITH THE STANDARDS OF CONDUCT OR RESTRICTIONS SET FORTH IN SECTION 3.3.2, NON-COMPLIANCE WITH CRIMINAL LAW, AND NON-COMPLIANCE WITH IMMIGRATION LAW OR REGULATIONS. Contractor shall place similar language in its subcontract agreements, requiring its Subcontractors and Sub-subcontractors to be responsible for their own forces, and Contractor shall cooperate with the Owner to ensure Subcontractor and Sub-subcontractor compliance.

§ 3.3.3 The Contractor shall be responsible for inspection of portions of Work already performed to determine that such portions are in proper condition to receive subsequent Work. Copies of inspection reports, photographs or other related records shall be made available to the Owner for review if requested. Reports and documentation shall be formatted and developed in a logical format indicating dates, time of day, findings and the person performing the inspection.

§ 3.3.4 The Contractor shall review Subcontractor safety programs, procedures, and precautions in connection with performance of the Work. However, the Contractor's duties shall not relieve any Subcontractor(s) or any other person or entity (e.g., a supplier), including any person or entity with whom the Contractor does not have a contractual relationship, of their responsibility or liability relative to compliance with all applicable federal, state, and local laws, rules, regulations, and ordinances which shall include the obligation to provide for the safety of their employees, persons, and property and the requirements to maintain a work environment free of recognized hazards. The foregoing notwithstanding, the requirements of this Section are not intended to impose upon the Contractor any

additional obligations that the Contractor would not have under any applicable state or federal laws, including, but not limited to, any rules, regulations, or statutes pertaining to the Occupational Safety and Health Administration.

§ 3.3.5 The Contractor has the responsibility to ensure that all materials suppliers and Subcontractors, Sub-subcontractors, suppliers, and their agents, and employees adhere to the Contract Documents, and that they order materials on time, taking into account the current market and delivery conditions and that they provide materials on time. The Contractor shall properly and efficiently coordinate the timing, scheduling, and routing of its Work with that of all trades, Subcontractors, and others on the Project including deliveries, storage, installations and construction utilities. The Contractor shall be responsible for the space requirements, locations, and routing of all materials and equipment required under the Agreement or other Contract Documents. In areas and locations where the proper and most effective space requirements, locations, and routing cannot be made as indicated, the Contractor shall meet with all others involved, before installation, to plan the most effective and efficient method of overall installation.

§ 3.3.6 Contractor acknowledges that the Work may be performed in connection with a facility which may be currently occupied and in use. It is imperative that Contractor's operations and the performance of the Work not interfere with, interrupt, disturb, or disrupt Owner's normal operations or facilities. Contractor agrees to and shall comply with all rules, regulations and requirements of the Owner and the facility on which the Work is to be performed, and shall take all steps necessary to protect and guard the safety of the employees, students and invitees of Owner. Contractor shall exercise the utmost skill and judgment to ensure that continuing construction activity will not interfere with the use, occupancy and quiet enjoyment of facilities in use on the site. Contractor recognizes that the ongoing activities in proximity with its construction activities shall result in the need for prompt and effective coordination of its services with those involved in the ongoing utilization of the premises. Such coordination and adequate site access shall be the responsibility of Contractor. When Work occurs in existing facilities, Contractor understands and accepts the cost and schedule impacts associated with work in existing facilities and the potential delays and disruptions to the progress of the Work and has considered such delays and disruptions in the Contract Sum. The Contractor shall perform all the Work in such a manner as to cause minimum interference with the operations of the Owner and other Contractors and Subcontractors on the site, and shall take, and cause the Contractor's and its Subcontractor's employees, agents, licensees and permittees to take all necessary precautions to protect the Work and the site and all persons and property thereon from damage or injury. Contractor shall not request access to the Project, or request the presence of the Owner or presence of Owner's Consultants during non-working times unless the Contractor has demonstrated full-time, fully staffed performance of the Work during Regular Work Days. Owner shall not be obligated to comply with properly submitted requests.

§ 3.3.7 Representatives of the Owner, Contractor, and Architect shall meet periodically at mutually agreed upon intervals, for the purpose of establishing procedures to facilitate cooperation, communication, and timely responses among the participants. By participating in this arrangement, the parties do not intend to create additional contractual obligations or modify the legal relationships which may otherwise exist.

§ 3.3.8 The Owner may require that the Contractor use and/or respond to certain Owner-furnished forms or inquiries during the course of the Project. From time to time, there may be future revisions, changes, additions or deletions to these forms. The fact that the Owner modifies and increases reasonable reporting requirements shall not serve as the basis for a claim for additional time or compensation by the Contractor.

§ 3.3.9 In the event Contractor shall fall behind schedule at any time, for any reason, Owner shall be entitled to direct acceleration or resequencing of the Work to bring the Work back on schedule. Contractor shall be entitled to compensation for such acceleration only (a) to the extent necessitated by excusable and compensable delays, and (b) to the extent of premium pay and additional equipment cost actually incurred by Contractor. In the event Contractor determines that the Scheduled Completion Date cannot be met by resequencing the Work, then Contractor shall immediately provide to the Owner, and in any event within seven (7) days after the date of receipt of any request by Owner for resequencing or acceleration, a plan to complete the Work in the shortest possible time. No approval by the Owner of any plan for resequencing or acceleration of the Work submitted by Contractor pursuant to this paragraph shall constitute a waiver by Owner of any damages or losses which Owner may suffer by reason of such resequencing or the failure of Contractor to meet the Scheduled Completion Date.

§ 3.4 Labor and Materials

§ 3.4.1 Unless otherwise provided in the Contract Documents, the Contractor shall provide and pay for labor, materials, equipment, tools, construction equipment and machinery, water, heat, utilities, transportation, and other facilities and services necessary for proper execution and completion of the Work, whether temporary or permanent and whether or not incorporated or to be incorporated in the Work.

§ 3.4.1.1 The Contractor and any Subcontractor or Sub-subcontractor on the Project shall properly classify, as an employee or an independent contractor, in accordance with the Fair Labor Standards Act, its implementing regulations, and Texas Labor Code Section 214.008, any individual the Contractor, Subcontractor, or Sub-subcontractor directly retains and compensates for services performed in connection with the Contract. Any Contractor, Subcontractor, or Sub-subcontractor who fails to properly classify such an individual may be subject to the penalties of Texas Labor Code Sec. 214.008(c).

§ 3.4.1.2 Attention is called to the Government Code, Chapter 2258, Prevailing Wage Rates. Among other things, this Article provides that it shall be mandatory upon the Contractor, and upon any Subcontractor and Sub-Subcontractor under the Contractor, to pay all laborers, workers, and mechanics employed or utilized by them in the execution of the Contract not less than the prevailing rates of per diem wages for work of a similar character in the locality at the time of construction.

§ 3.4.1.3 In accordance therewith Texas Government Code Section 2258 et seq.; Texas Labor Code Section 62.051 et seq, the Owner has established a scale of prevailing wages which is incorporated in the Contract Documents, and not less than this established scale must be paid on the Project. Any workers not included in the schedule shall be properly classified and paid not less than the rate of wages prevailing in the locality of the Work at the time of construction. Wages listed are minimum rates only, and payment greater than the prevailing wage is not prohibited. No claims for additional compensation above the Contract Sum shall be considered by the Owner because of payments of wage rates in excess of the applicable rates provided herein. If no schedule of prevailing wage rates is included in the Contract Documents, then the parties shall, at a minimum, use the wage rates determined by the U.S. Department of Labor for projects located in the County in which the Project is located in accordance with the Davis-Bacon Act, 40 USC3141-3148, which can be accessed on the internet at <https://sam.gov/content/wage-determinations>, or the wage rates determined by any local contractor association, whichever is higher..

§ 3.4.1.4 The Contractor and each Subcontractor and Sub-Subcontractor shall keep a record showing the name and occupation of each worker employed by the Contractor, Subcontractor, or Sub-subcontractor in the construction of the Work and the actual per diem wages paid to each worker. Owner reserves the right to receive and review payroll records, payment records, and earning statements of employees of Contractor, and of Contractor's Subcontractors and Sub-subcontractors. These records shall be maintained and made accessible for no less than three (3) years following the date of Final Completion.

§ 3.4.1.5 A Contractor or Subcontractor or Sub-Subcontractor who violates the requirements of Sections 3.4.1.2 or 3.4.1.3 shall pay to Owner the sum of Sixty Dollars and No/100 (\$60.00) for each laborer, worker, or mechanic employed for each calendar day or part of the day that the laborer, worker, or mechanic is paid less than the wage rate stipulated in the scale of prevailing wages applicable to the Project, as required by Texas Government Code Section 2258.023(b).

§ 3.4.1.6 In the event of a complaint of a breach of the requirements in Sections 3.1.6 or 3.4.1, et seq, the Owner shall have the right to make a determination as provided by law, and to retain any amount due under the Contract pending a final determination of the violation. Owner may conduct, at its discretion, wage-related interviews of any worker at the sites of the Work without prior warning to the Contractor or Subcontractor or Sub-Subcontractor.

§ 3.4.1.7 In the event of a strike or stoppage of Work resulting from a dispute involving or affecting the labor employed by the Contractor or any of its Subcontractors or Sub-subcontractors, Owner may, at its option and without any notice required by the Contract, terminate the Contract for default unless the Contractor remedies the strike of Work or Work stoppage or other disruption within twenty (20) calendar days after the dispute arises.

§ 3.4.1.8 The Contractor shall require all Subcontractors and Sub-Subcontractors to comply with the provisions of this Section 3.4.1 and its subparts.

§ 3.4.2 Except in the case of minor changes in the Work approved by the Architect in accordance with Section 3.12.8 or ordered by the Architect in accordance with Section 7.4, the Contractor may make substitutions only with the prior written consent of the Owner, after evaluation by the Architect and in accordance with a Change Order or Construction Change Directive. Any such substitution request shall be made to the Architect within fifteen (15) days after execution of the Contract.

- .1 Substitutions and alternates may be rejected without explanation and will be considered only under one or more of the following conditions: (i) the proposal is required for compliance with interpretation of code requirements or insurance regulations then existing; (ii) specified products are unavailable through no fault of the Contractor; (iii) and when, in the judgment of the Owner or the Architect, a substitution would be substantially in the Owner's best interests in terms of cost, time, or other considerations.
- .2 The Contractor must submit to the Architect and the Owner (i) a full explanation of the proposed substitution and submittal of all supporting data, including technical information, catalog cuts, warranties, test results, installation instructions, operating procedures, and other like information necessary for a complete evaluation for the substitution; (ii) a written explanation of the reasons the substitution is necessary, including the benefits to the Owner and the Work in the event the substitution is acceptable; (iii) the adjustment, if any, in the Contract Sum; (iv) the adjustment, if any, in the Contract Time and the construction schedule; and (v) an affidavit stating the (a) proposed substitution conforms to and meets all requirements of the pertinent Specifications and the requirements shown on the Drawings, and (b) the Contractor accepts the warranty and correction obligations and will coordinate the installation of the accepted substitute, making such changes as may be required for the Work to be completed in all respects as if originally specified by the Architect. Proposals for substitutions shall be submitted in triplicate to the Architect and the Owner in sufficient time to allow the Architect and the Owner no less than twenty-one (21) Business Days for review, unless a shorter time is agreed upon in writing. No substitutions will be considered or allowed without the Contractor's submittals of complete substantiating data and information as stated herein.
- .3 Whether or not the Owner or the Architect accepts any proposed substitution, the Contractor shall reimburse the Owner for any fees charged by the Architect or other consultants for evaluating each proposed substitute.

§ 3.4.3 The Contractor shall enforce strict discipline and good order among the Contractor's employees and other persons carrying out the Work. The Contractor shall not permit employment of unfit persons or persons not properly qualified by training and experience and skilled in tasks assigned to them. The Contractor shall only employ or use labor in connection with the Work capable of working harmoniously with all trades, crafts, and any other individuals associated with the Project. The Contractor shall furnish Owner, on request, resumes of the Contractor's key personnel involved in the day-to-day Work on the Project, as well as a list of all engineers, consultants, subcontractors and suppliers involved in construction. At the written request of the Owner or Architect, the Contractor shall not use in the performance of the Work any engineer, consultant, or employee of the Contractor, Subcontractor or Sub-subcontractor reasonably deemed by Owner to be incompetent, careless, unqualified to perform the Work assigned to him, insubordinate, in violation of any provision in the Contract Documents, or otherwise unsatisfactory to Owner. Contractor shall engage sufficient workers on the Project at all times for the proper coordination and performance of the Work in the time periods required by the Contract. This provision is applicable to Subcontractors, Sub-subcontractors and their employees.

§ 3.4.4 Identification of Employees. Contractor shall require all construction workers, whether Contractor's own forces, or the forces of Contractor's subcontractors, to wear identification tags on the front of their persons during all times that they are on Owner's property. Such identification tags shall have identification of the construction worker by number or other identifying medium in a typeface large enough to be seen from eight feet away if requested to do so.

§ 3.5 Warranty

§ 3.5.1 The Contractor warrants to the Owner and Architect that materials and equipment furnished under the Contract will be of good quality and new unless the Contract Documents require or permit otherwise. The Contractor further warrants that the Work will conform to the requirements of the Contract Documents and will be free from defects, except for those inherent in the quality of the Work the Contract Documents require or permit.

The Contractor further warrants that the Work will be performed and completed in a good and workmanlike manner, continuously and diligently in accordance with the Contract Documents, all applicable building codes, and generally accepted standards of engineering and construction practice for construction of projects similar to the Project, except to the extent the Contract Documents expressly specify a higher degree of finish or workmanship, in which case the standard shall be the higher standard. Work, materials, or equipment not conforming to these requirements may be considered defective. The Contractor's warranty excludes remedy for damage or defect caused by abuse by parties other than Contractor, alterations to the Work not executed by the Contractor, improper or insufficient maintenance (unless such maintenance is Contractor's responsibility), improper operation by parties other than the Contractor, or normal wear and tear and normal usage, but such exclusions shall only apply after Owner has taken occupancy of the portion of the Project at issue. If required by the Architect or the Owner, the Contractor shall furnish satisfactory evidence as to the kind and quality of materials and equipment. Warranties shall become effective on a date established by the Owner and Architect in accordance with the Contract Documents. Notwithstanding anything in the Contract Documents to the contrary, Owner and Contractor expressly agree that the warranties stated herein shall mean the individual warranties associated with each particular Work or designated portion thereof within the Project, and each such individual warranty shall run from the date of Substantial Completion of the entire Work (unless otherwise expressly provided in the applicable Contract Documents for that particular Work). Such warranty shall be maintained notwithstanding that certain systems may be activated prior to Substantial Completion as required for the satisfactory completion of the Project. Contractor's warranties herein shall be interpreted to require Contractor to replace defective materials and equipment and re-execute defective Work which is disclosed to the Contractor by the Owner within a period of one (1) year after Substantial Completion of the entire Work or designated portion thereof or, if latent defect, within one (1) year after discovery thereof by Owner. The Contractor shall perform all work reasonably required, to correct Work with errors, omissions, defects or deviations from what is required by the Contract Documents, at no cost to Owner. The warranties set out in this subparagraph are not exclusive of any other warranties, remedies or guarantees set out in other places in the Contract Documents or implied under applicable law, but are in addition to and not in limitation of any other such warranties, remedies, or guarantees.

§ 3.5.2 The Contractor agrees to assign to the Owner at the time of Final Completion of the Work, such assignment to be effective no later than Final Completion, any and all third-party warranties relating to materials, equipment, machinery, components, and labor used in the Work and further agrees to perform the Work in such manner so as to preserve any and all such third-party warranties. Contractor shall take no action or fail to act in any way which results in the termination or expiration of any such third-party warranties or which otherwise results in prejudice to the rights of Owner under such warranties. Contractor's warranties shall in no way limit or abridge the warranties of the manufacturers and suppliers of equipment and systems which are to comprise a portion of the Work and all such warranties shall be in form and substance as required by the Contract Documents. Contractor agrees to provide all notices required for the effectiveness of such warranties and shall include provisions in the contracts with Subcontractors and Sub-subcontractors and other providers and manufacturers of such systems and equipment whereby Owner shall have a direct right, but not a duty, of enforcement of such warranty obligations.

§ 3.5.3 The warranty(ies) provided in Section 3.5 and its subparts, including but not limited to Section 3.5.1, shall be interpreted to require Contractor to address failure, errors, omissions, defects, deviations, or other nonconformities of materials, products, or workmanship, defective materials and equipment and re-execute defective Work which is disclosed to the Contractor by the Owner or discovered by the Owner within a period of one (1) year after Substantial Completion of the entire Work or, if latent defect, within one (1) year after discovery thereof by Owner. Upon written notice from the Owner of any defects covered by warranty, the Contractor shall promptly remedy any such defects. If Contractor does not respond to Owner's written notice, either by beginning corrective work or notifying Owner in writing stating when work will begin, within ten (10) days of receipt of the notice or such shorter time as required in the Contract Documents, the Owner may take measures to correct the defects and Contractor will be obligated to reimburse the Owner's costs. Any measures taken by Owner to correct defects due to Contractor's failure to timely respond to Owner's written notice shall not operate to void or otherwise alter any warranties issued by, for, or through the Contractor. If notice of defects covered by warranty is given in writing to the Contractor on a timely basis, the obligation to provide the warranty work will extend beyond the applicable warranty period until the warranty defect is remedied and accepted by the Owner. The provisions of this subparagraph shall be in addition to, and not in lieu of, any other rights and remedies available to Owner. The Owner will determine and assign the warranty priority as follows:

§ 3.5.3.1 Priority 1 - A complete shutdown situation. Owner is unable to operate. Safety or loss of building contents anticipated.. Unless shorter response durations exist in the Contract Documents, the Contractor shall provide warranty repair service within 8-hours' notice for warranty notice for the following:

- .1 Cooler and freezer equipment, or equipment necessary for the preparation of meals;
- .2 Chiller and pumps;
- .3 Boiler and pump;
- .4 Lift station;
- .5 Generator;
- .6 Elevator;
- .7 Roof leaks;
- .8 Fire alarm and fire sprinkler malfunction;

§ 3.5.3.2 Priority 2 - A major component of Owner ability to operate is affected. Some aspects of the operation can continue but issue is a major problem. Unless shorter response durations exist in the Contract Documents, the Contractor shall provide warranty repair service within 24-hours' notice.

§ 3.5.3.3 Priority 3 – Owner operation is unaffected, but the issue is affecting efficient operation by one or more people. Unless shorter response durations exist in the Contract Documents, the Contractor shall provide warranty repair service within 5-working days' notice.

§ 3.5.3.4 Priority 4 – The issue is an inconvenience or annoying but there are clear workarounds or alternates. Unless shorter response durations exist in the Contract Documents, the Contractor shall provide warranty repair service within 10-working days' notice.

§ 3.5.4 The Contractor shall issue in writing to the Owner as a condition precedent to final payment a "General Warranty" reflecting the terms and conditions of Sections 3.5.1, 3.5.2, and 3.5.3 for all Work under the Contract Documents. This General Warranty shall be assignable.

§ 3.5.5 Except when a longer warranty time is called for in the Contract Documents or is otherwise provided by law, the General Warranty shall be for twelve (12) months from the date of Substantial Completion of the entire Work and shall be in form and content otherwise satisfactory to the Owner. Contractor shall maintain a complete and accurate schedule of the date(s) of Substantial Completion, date(s) upon which the one-year warranty will expire, and date(s) of Final Completion. Contractor agrees to provide notice of the warranty expiration date to Owner and Architect at least one month prior to the expiration of the one-year warranty period. Prior to termination of the one year warranty period, Contractor shall accompany the Owner and Architect on re-inspection of the Work/building and be responsible for correcting any deficiencies not caused by the Owner or by the use of the building which are observed or reported during the re-inspection. Additionally, for a period beginning at Substantial Completion of any phase of the Work and extending twelve (12) months beyond Final Completion of any phase of the Work, upon request of the Owner, the Contractor shall, not less than once a month, attend a meeting with the Owner to review the facility operations and performance to identify defects, warranty issues, and proposed corrections; and to make appropriate written recommendations to the Owner. For extended warranties required by various sections, i.e. roofing, compressors, mechanical equipment, Owner will notify the Contractor of deficiencies and Contractor shall start remediating these defects within three (3) days of initial notification from Owner. Contractor shall prosecute the work without interruption until accepted by the Owner and the Architect, even though such prosecution should extend beyond the limit of the warranty period. If Contractor fails to provide notice of the expiration of the one-year warranty period at least one month prior to the expiration date, Contractor's warranty obligations described in this paragraph shall continue until such inspection is conducted and any deficiencies found in the inspection are corrected.

§ 3.5.6 Warranties shall become effective on a date established by the Owner and Architect in accordance with the Contract Documents. This date shall be the Date of Substantial Completion of the entire Work, unless otherwise provided in any Certificate of Partial Substantial Completion approved by the parties, except for work to be completed or corrected after the date of Substantial Completion and prior to final payment. Warranties for work to be completed or corrected after the date of Substantial Completion and prior to final payment shall become effective on the later of the date the work is completed or corrected and accepted by the Owner and Architect or the date of final payment.

§ 3.5.7 In the event an item under warranty fails, the Contractor shall extend the original warranty period by a length of time equal to the elapsed time which occurs from the notification in writing by the Owner or a warranty claim until acknowledgement by the Owner that the claim has been resolved.

§ 3.5.8 The warranties of Contractor in this Section 3.5 and its subparts shall in no way limit or abridge the warranties of the suppliers or manufacturers of equipment or systems which are to comprise a portion of the Work, and all of such warranties shall be in form and substance as required by the Contract Documents. Contractor shall not engage in any act or conduct, whether by commission or omission that results in the termination or expiration of such third party warranties or which otherwise operates to prejudice the rights of Owner under such warranties.

§ 3.5.9 When deemed necessary by the Owner and prior to installation of any item specifically made subject to a performance standard or regulatory agency standard under any provision of the Contract Documents, Contractor shall furnish proof of conformance to the Architect. Proof of conformance shall be in the form of: (1) an affidavit from the manufacturer certifying that the item is in conformance with the applicable standards; or (2) an affidavit from a testing laboratory certifying that the product has been tested within the past year and is in conformance with the applicable standards; or (3) such further reasonable proof as is required by the Architect. Contractor shall also certify that the Project has been constructed in general conformance with the Architect's or Engineer's plans, specifications, and Construction Documents, as modified from time to time pursuant to the terms of the Contract Documents. Contractor shall complete all applicable certifications required by 19 Texas Administrative Code Section 61.1036-1040.

§ 3.6 Taxes

Contractor shall pay all applicable local, county and state taxes, income tax, compensation tax, social security and withholding payments as required by law. Owner is an exempt entity under the tax laws of the State of Texas, and Contractor shall not include in the Contract Sum or any Modification any amount for any taxes from which the Owner is exempt by virtue of its status as a governmental entity and/or as a Texas independent school district. The Owner represents that this Project is eligible for exemption from the State Sales Tax on tangible personal property and material incorporated in the Project, provided that the Contractor fulfills the requirements of the Limited Sale, Excise and Use Tax Rules and Regulations. For the purpose of establishing exemption, it is understood and agreed that the Contractor may be required to segregate materials and labor costs at the time a Contract is awarded. Contractor will accept a Certificate of Exemption from the Owner. Contractor shall obtain Certificates of Resale from its suppliers. Failure of Contractor or any Subcontractor or Sub-subcontractor to obtain Certificates of Resale from their suppliers shall make the Contractor, Subcontractor, or Sub-subcontractor responsible for absorbing the tax, without compensation from Owner. CONTRACTOR HEREBY RELEASES, INDEMNIFIES AND HOLDS HARMLESS OWNER FROM ANY AND ALL CLAIMS AND DEMANDS MADE AS A RESULT OF THE FAILURE OF CONTRACTOR OR ANY SUBCONTRACTOR OR SUB-SUBCONTRACTOR TO COMPLY WITH THE PROVISIONS OF ANY OR ALL SUCH LAWS AND REGULATIONS.

§ 3.7 Permits, Fees, Notices and Compliance with Laws

§ 3.7.1 After the Architect has filed the plans and specifications with the Texas Department of Licensing and Regulation, the Architect shall notify Contractor that Contractor may make and submit the applications for the building permit. Unless otherwise provided in the Contract Documents, the Contractor shall secure and pay for the building permit as well as for other permits, fees, licenses, and inspections by government agencies necessary for proper execution and completion of the Work that are customarily secured after execution of the Contract and legally required at the time bids are received or negotiations concluded. The Contractor shall procure (as required by the Contract Documents) all certificates of inspection, use; occupancy, permits and licenses, pay all charges, deposits and fees and give all notices necessary and incidental to the due and lawful prosecution of the Work. Certificates of inspection, use and occupancy shall be delivered to the Architect upon completion of the Work in sufficient time for occupation of the Project in accordance with the approved schedule for the Work. The costs of such procurement, payment and delivery are included within the Contract Sum, and constitute Costs of the Work unless otherwise provided by the Contract Documents.

§ 3.7.1.1 The Contractor shall be responsible for timely notification to and coordination with all utility companies regarding the provision of services to the Project. The Contractor shall immediately inform the Architect when the Owner's participation is required, and the Architect will notify the Owner. Connections for temporary and permanent utilities, utility district/company inspections, tap charges, water meter charges, and any other similar fees assessed by jurisdictional authorities having control over the Project, as well as payment for temporary utilities

services required for the Work, whether the Work is new construction or renovation of an existing facility, are the direct responsibility of the Contractor, without reimbursement from Owner, unless otherwise agreed in writing. If the Work is new construction, then payment for temporary and permanent utility services shall be the direct responsibility of the Contractor, without reimbursement from Owner, until the latter of completion of commissioning or Substantial Completion.

§ 3.7.1.2 After consultation with the Owner, the Contractor shall obtain all permits and approvals for itself and the Owner, and pay all fees and expenses, if any, associated with National Pollutant Discharge Elimination System (NPDES) regulations administered by the Environmental Protection Agency (EPA) and local authorities, if applicable, that require completion of documentation and/or acquisition of a "Land Disturbing Activities Permit" for the Project. Also after consultation with the Owner, the Contractor shall obtain all permits and approvals, and pay all fees and expenses, if any, associated with Storm Water Pollution Prevention and Pollution Control Plan (SWPPP) regulations administered by the Texas Commission on Environmental Quality (TCEQ) and local authorities. Contractor shall coordinate processing all forms and fees with the Owner. Contractor's obligations under this Section may or may not require it to obtain or perform engineering services during the pre-construction phase to prepare proper drainage for the construction site. Any drainage alterations made by Contractor during the construction process, which require the issuance of a permit, shall be at Contractor's sole cost. Reimbursable expenses shall not include any fines or penalties assessed against the Contractor, Contractor's Subcontractors or Sub-subcontractors, the Project, or the Owner

§ 3.7.2 The Contractor shall comply with and give notices required by applicable laws, statutes, ordinances, codes, rules and regulations, and lawful orders of public authorities applicable to performance of the Work. In addition, Contractor shall authorize posting of any notices concerning the Workers Compensation insurance carried by other parties involved in the Project, including without limitation, Architect, at the same location where Contractor posts notices regarding Workers Compensation. If applicable, the Contractor shall procure and obtain all bonds required of the Owner or the Contractor by the municipality in which the Project is located or by any other public or private body with jurisdiction over the Project. In connection with such bonds, the Contractor shall prepare all applications, supply all necessary back-up material and furnish the surety with any required personal undertakings. The Contractor shall also obtain and pay all charges for all approvals for street closings, traffic control, parking meter removal and other similar matters as may be necessary or appropriate from time to time for the performance of the Work.

§ 3.7.3 If the Contractor performs Work when Contractor knows or reasonably should have known it to be contrary to applicable laws, statutes, ordinances, codes, rules and regulations, the Contract Documents, or lawful orders of public authorities, the Contractor shall assume all responsibility for such Work and shall bear the costs attributable to correction.

§ 3.7.4 Concealed or Unknown Conditions

If the Contractor encounters conditions at the site that are (1) subsurface or otherwise concealed physical conditions that differ materially from those indicated in the Contract Documents or (2) unknown physical conditions of an unusual nature that differ materially from those ordinarily found to exist and generally recognized as inherent in construction activities of the character provided for in the Contract Documents, the Contractor shall promptly provide notice to the Owner and the Architect before conditions are disturbed and within forty-eight (48) hours after first observance of the conditions. Contractor agrees that this is a reasonable notice requirement. The Architect will promptly investigate such conditions and, if the Architect determines that they differ materially and cause an increase or decrease in the Contractor's cost of, or time required for, performance of any part of the Work, will recommend to the Owner that an equitable adjustment be made in the Contract Sum or Contract Time, or both. If the Architect determines that the conditions at the site are not materially different from those indicated in the Contract Documents and that no change in the terms of the Contract is justified, the Architect shall promptly notify the Owner and Contractor, stating the reasons. The Owner will then consider the facts and the reports of the Architect and the Owner will make the final determination of action. If the Contractor disputes the Owner's determination, the Contractor may submit a Claim as provided in Article 15.

§ 3.7.5 If, in the course of the Work, the Contractor encounters human remains or recognizes the existence of burial markers, archaeological sites or wetlands not indicated in the Contract Documents, the Contractor shall immediately suspend any operations that would affect them and shall notify the Owner and Architect in writing. Upon receipt of such notice, the Owner shall promptly take any action necessary to obtain governmental authorization required to

resume the operations. The Contractor shall continue to suspend such operations until otherwise instructed by the Owner but shall continue with all other operations that do not affect those remains or features. Requests for adjustments in the Contract Sum and Contract Time arising from the existence of such remains or features may be made as provided in Article 15.

§ 3.8 Allowances

§ 3.8.1 The Contractor shall include in the Contract Sum all Allowances stated in the Contract Documents. Items covered by Allowances shall be supplied for such amounts and by such persons or entities as the Owner may direct. The inclusion of any Allowance or Contingency is solely for the benefit of the Owner. Expenditure of any Allowance or Contingency may only be made with prior written approval of the Owner and according to the procedures of Article 7. Owner's authorized representative may approve any expenditure from Allowances without further Board approval. If the Allowances or Contingency are not expended or not fully expended, then any unused portion shall belong to the Owner and shall be credited to the Owner in calculating Final Payment.

§ 3.8.2 Calculation of costs or credits for Allowances shall be as described in article 7.1.4.

§ 3.8.3 Materials and equipment under an Allowance shall be selected by the Owner with reasonable promptness.

§ 3.8.4 When performing Work under Allowances, Contractor shall solicit and receive not less than three written proposals, unless the requirement to obtain proposals is waived by the Owner in advance, and shall provide the Work as directed by the Architect, upon Owner's written approval, on the basis of the best value to the Owner.

§ 3.9 Superintendent and Project Manager

§ 3.9.1 The Contractor shall employ a competent superintendent and necessary assistants who shall be in attendance at the Project site at all times during performance of the Work. In addition, the Contractor may employ a project manager and necessary assistants who may supervise several Project sites but that the superintendent's time shall be proportionately distributed among projects. This only applies to projects within Tomball ISD. Discussion of the division of time shall be held during the contract negotiations. Whatever the outcome of those agreements shall be assumed to be the final decision. The list of all supervisory personnel, including the project manager and superintendent, that the Contractor intends to use on the Project and a chain-of-command organizational chart shall be submitted to the Owner and Architect. The superintendent shall represent the Contractor, and communications given to the superintendent shall be as binding as if given to the Contractor. Important communications shall be similarly confirmed in writing. Other communications shall be similarly confirmed on written request in each case. Questions about plan interpretation or directions shall be submitted to the Architect in the form of a written request for information and the Architect shall respond to such request for information in a reasonable and timely fashion. Contractor's selection of project manager or superintendent(s) shall be approved by Owner. The Contractor shall not engage supervisory personnel or utilize an organization and chain-of-command other than as approved by Owner and Architect, and Contractor shall not replace the project manager or superintendent(s) without Owner's consent or until a replacement project manager or superintendent(s) has been selected in accordance with this Section. The Owner may reject or require removal of any job superintendent, project manager or employee of the Contractor, Subcontractor or Sub-Subcontractor involved in the Project.

§ 3.9.2 Contractor's superintendent shall be present full-time on the site as soon as possible after commencement of the Work, and shall remain assigned to the Work, throughout the course of the Work until items requiring completion or correction, identified at Substantial Completion pursuant to Section 9.8, have been completed or corrected. From Substantial Completion until Final Completion, the superintendent shall be on the site to ensure that Final Completion occurs within the number of days required by the Agreement.

§ 3.9.3 Contractor's project manager, while not required to be present full-time at the site, shall remain assigned to the Work, and be available on an as-needed basis throughout the course of the Work until items requiring completion or correction, identified at Substantial Completion pursuant to Section 9.8, have been completed or corrected in accordance with the Construction Documents.

§ 3.9.4 Owner shall be notified not less than 24 hours before any time that superintendent will not be present at the site for any reason except periodic illness. If the reason is due to illness, then Owner shall be notified at the beginning of that day. Owner shall be notified of the identity of the acting superintendent. In the event the superintendent is absent from the site and notice has not been provided nor has an acting superintendent been

assigned to the Work, then an amount equal to the superintendent's daily rate shall be deducted from the amount owed to the Contractor under General Conditions for such day.

§ 3.10 Contractor's Construction and Submittal Schedules

§ 3.10.1 The Contractor, promptly after being awarded the Contract, but in no case prior to the first application for payment, shall submit for the Owner's and Architect's review and approval a Contractor's construction schedule for the Work. The schedule shall be transmitted in the form of Microsoft Project in the native file format. The schedule shall contain detail appropriate for the Project, including (1) the date of commencement of the Work, interim schedule milestone dates, and the date of Substantial Completion and Final Completion; (2) an apportionment of the Work by construction activity; (3) the time required for completion of each portion of the Work; (4) predecessors and successors; (5) phases; (6) baseline start and stop dates; (7) actual start and stop dates; (8) current start and stop dates; (9) delays; (10) critical path; (11) submittals; (12) extensions of the Contract Time authorized by Change Orders, (13) anticipated Adverse Weather Days, (14) Anticipated Instructional Days, and (15) Owner activities. The schedule shall provide for the orderly progression of the Work to completion and shall not exceed time limits current under the Contract Documents. The schedule shall be revised at appropriate intervals as required by the conditions of the Work and Project and, upon such revision, shall be submitted to Architect and Owner for their review and approval. In no case will the schedule be updated less frequently than each application for payment. The Contractor's schedule may be considered when evaluating a request for additional time.

- .1 If any updated schedule exceeds the time limits set forth in the Contract Documents for completion of the Work, the Contractor shall include with the updated schedule a statement of the reasons for the anticipated delay in completion of the Work and the Contractor's planned course of action for completing the Work within the time limits, inclusive of previously accepted time extensions, set forth in the Contract Documents. If the Contractor asserts that the failure of the Owner or the Architect to provide information to the Contractor is the reason for anticipated delay in completion, the Contractor shall also specify what information is required from the Owner or Architect.

§ 3.10.2 The Contractor, promptly after being awarded the Contract and thereafter as necessary to maintain a current submittal schedule, shall submit a submittal schedule for the Architect's and Owner's approval. The Architect's approval shall not be unreasonably delayed or withheld. The submittal schedule shall (1) be coordinated with the Contractor's construction schedule to prioritize submittals in a manner that aligns with the critical path, key milestones and activities of the Project, (2) indicate compliance with the requirement that the Contractor attain at least 80% completion of the submittals (by quantity) by the time the Contract Sum to date has attained 20% total completed and stored to date, and (3) allow the Architect and Owner reasonable time to review submittals. If the Contractor fails to submit a submittal schedule, or fails to provide submittals in accordance with the approved submittal schedule, the Contractor shall not be entitled to any increase in Contract Sum or extension of Contract Time based on the time required for review of submittals, and the Owner may withhold progress payments until the conditions of this Article are satisfied. The process of approving Contractor's schedules and updates to Contractor's schedule shall not constitute a warranty by the Owner that any non-Contractor milestones or activities will occur as set out on Contractor's schedule. Approval of a Contractor's schedule does not constitute a commitment by the Owner to furnish any Owner-furnished information or material any earlier than Owner would otherwise be obligated to furnish that information or material under the Contract Documents.

§ 3.10.3 The Contractor shall perform the Work in general accordance with the most recent schedules submitted to and approved by the Owner and Architect. Submission of any schedule under this Contract constitutes a representation by the Contractor that: (1) the schedule represents the sequence in which the Contractor intends to prosecute the remaining Work; (2) the schedule represents the actual sequence and durations used to prosecute the completed Work; (3) that to the best of its knowledge and belief the Contractor is able to complete the remaining Work in the sequence and time indicated; and, (4) that the Contractor intends to complete the remaining Work in the sequence and time indicated.

§ 3.10.4 The Contractor shall hold weekly progress meetings at the Project site, or at such other time and frequency as are acceptable to the Owner.

§ 3.10.5 If reasonably required by Owner, Contractor shall also prepare and furnish project cash flow projections, manning data for critical activities, and schedules for the purchase and delivery of all critical equipment and material, together with periodic updating thereof.

§ 3.10.6 The Contractor shall recommend to the Owner and to the Architect a schedule for procurement of long-lead time items which will constitute part of the Work as required to meet the project schedule.

§ 3.10.7 In addition to the requirements of the Contract Documents, the Contractor's submittal schedule shall include submittals required for Substantial and Final Completion, as described by the Contract Documents, including but not limited to (1) individual specification section-required warranties, (2) certificates, (3) statements, (4) third-party tests.

§ 3.10.8 The Owner's need for delivery of completed Work, or portions thereof, is largely controlled by the necessities of the school calendar and operations of school programs within the calendar year. Those needs are reflected in scheduled completion dates and milestone dates set out in the Contract Documents. The Contractor shall perform the Work in such a way as to not interfere with school operations and the importance of meeting milestones and completion dates is not exclusive.

§ 3.11 Documents and Samples at the Site

§ 3.11.1 The Contractor shall make available, at the Project site, one record copy of the Contract Documents, including Drawings, Specifications, Addenda, Change Orders, Construction Change Directives, and other Modifications, in good order and marked currently to indicate field changes and selections made during construction, including concealed mechanical, electrical and plumbing items inside of the facility and underground utilities at the site, and one record copy of the approved Shop Drawings, field test records, inspection certificates or records, manufacturers' certificates, Product Data, Samples, and similar required submittals. These shall be in electronic form or paper copy, available to the Architect and Owner at all times. At the completion of the Project, all such documents and records shall be delivered to the Architect, with all changes made during construction, in an editable CAD format agreed to at the beginning of the Project along with (3) full sets of hard copy drawings and one digital copy in PDF format, for submittal to the Owner upon completion of the Work as a record of the Work as constructed, and shall be signed by the Contractor certifying to Owner thereby that they show complete and "as-built" conditions, stating sizes, kinds of materials, vital piping, conduit locations, and similar matters. These documents are to be considered part of the Work beyond the General Conditions. Other than Project identification, the documents shall not bear any professional seal or information or any reference to those firms providing professional services to the Owner, except for historical or reference purposes. This shall be completed and up to date within (30) working days from Substantial Completion and shall be a condition precedent to Final Payment.

§ 3.11.2 Contractor shall at all times maintain job records, including, but not limited to, invoices, payment records, payroll records, daily reports, logs, diaries, and job meeting minutes, applicable to the Project. Contractor shall make such reports and records available to inspection by the Owner, Architect, or their respective agents, within five (5) working days of request by Owner, Architect, or their respective agents.

§ 3.11.3 In addition to any other requirement in the Contract Documents and prior to installation, at Owner's or Architect's request, Contractor shall furnish or cause a Subcontractor or Sub-subcontractor to furnish, for the Owner's and Architect's written approval, a physical sample of each specified item, product, fixture or device which is visible by the general public and/or attached to an architecturally-finished surface. Samples shall be suitably labeled, adequately protected and properly stored at the site. Samples which are approved and undamaged will be considered to be suitable for incorporation into the Work.

§ 3.12 Shop Drawings, Product Data and Samples

§ 3.12.1 Shop Drawings are drawings, diagrams, schedules, and other data specially prepared for the Work by the Contractor or a Subcontractor, Sub-subcontractor, manufacturer, supplier, or distributor to illustrate some portion of the Work.

§ 3.12.2 Product Data are illustrations, standard schedules, performance charts, instructions, brochures, diagrams, and other information furnished by the Contractor to illustrate materials or equipment for some portion of the Work.

§ 3.12.3 Samples are physical examples that illustrate materials, equipment, or workmanship, and establish standards by which the Work will be judged.

§ 3.12.4 Shop Drawings, Product Data, Samples, and similar submittals are not Contract Documents. Their purpose is to demonstrate how the Contractor proposes to conform to the information given and the design concept expressed in the Contract Documents for those portions of the Work for which the Contract Documents require submittals. Review by the Architect is subject to the limitations of Section 4.2.7. Informational submittals upon which the Architect is not expected to take responsive action may be so identified in the Contract Documents. Submittals that are not required by the Contract Documents may be returned by the Architect without action.

§ 3.12.4.1 Submittals shall be submitted at the earliest possible time in order to expedite delivery of critical or long lead time items. For more complex systems and equipment (such as structural steel; doors, windows and hardware; casework; mechanical, electrical, and plumbing systems and equipment; food service equipment; sound systems and the like), the Contractor shall schedule at least 10 business days for the Architect or his Consultants' review and submittals shall be sequenced logically in accordance with the schedule, required fabrication and installation time. For submittals delivered by electronic transmission and received after 5:00 p.m. on a day on which the recipient's offices are open, or on a weekend, Holiday, or other day on which the recipient's offices are closed, submittals shall be deemed to have been duly served on the next day on which the recipient's offices are open.

§ 3.12.4.2 The Contractor shall be prepared to submit color Samples on any key items (such as quarry tile, vinyl wall covering, etc.) within fifteen (15) days of the award of Subcontract(s). All color Samples required for the Work shall be received by the Architect no later than sixty (60) days of the date of the approval of the Contract Sum. Once samples of all key items are received, the Architect will finalize color selections.

§ 3.12.5 The Contractor shall review for compliance with the Contract Documents, approve, and submit to the Architect and Owner, Shop Drawings, Product Data, Samples, and similar submittals required by the Contract Documents, in accordance with the submittal schedule approved by the Architect and Owner or, in the absence of an approved submittal schedule, as required under the Contract Documents. At a minimum, Contractor shall submit all submittals with reasonable promptness and in such sequence as to cause no delay in the Work or in the activities of the Owner or of Separate Contractors.

§ 3.12.6 By submitting Shop Drawings, Product Data, Samples, and similar submittals, the Contractor represents to the Owner and Architect that the Contractor has (1) reviewed and approved them, (2) determined and verified materials, field measurements and field construction criteria related thereto, or will do so, and (3) checked and coordinated the information contained within such submittals with the requirements of the Work and of the Contract Documents. If, in the opinion of the Architect or Owner, the Shop Drawings are (a) incomplete, (b) indicate an inadequate understanding of the Work covered by the Shop Drawings, or (c) indicate a lack of study and review by the Contractor prior to submittal to the Architect, the Shop Drawings will be returned, unchecked, to the Contractor for correction of these deficiencies and subsequent resubmittal. The Architect's review of Contractor's submittals shall be limited to examination of an initial submittal and one (1) re-submittal. The Architect's review of additional submittals will be made only with the consent of the Owner after notification by the Architect. The Owner shall be entitled to reimbursement from the Contractor of amounts paid to the Architect for evaluation of such additional re-submittals.

§ 3.12.7 The Contractor shall perform no portion of the Work for which the Contract Documents require submittal and review of Shop Drawings, Product Data, Samples, or similar submittals, until the respective submittal has been approved by the Architect and/or Owner.

§ 3.12.8 The Work shall be in accordance with approved submittals except that the Contractor shall not be relieved of responsibility for deviations from the requirements of the Contract Documents by the Architect's or Owner's approval of Shop Drawings, Product Data, Samples, or similar submittals, unless the Contractor has specifically notified the Architect and Owner of such deviation at the time of submittal and (1) the Architect has given written approval of the specific deviation as a minor change in the Work, or (2) a Change Order or Construction Change Directive has been issued authorizing the deviation. The Contractor shall not be relieved of responsibility for errors or omissions in Shop Drawings, Product Data, Samples, or similar submittals, by the Architect's or Owner's approval thereof except for any such errors or omissions which are within the Architect's statutory or contractual design responsibility..

§ 3.12.9 The Contractor shall direct specific attention, in writing or on resubmitted Shop Drawings, Product Data, Samples, or similar submittals, to revisions other than those requested by the Architect on previous submittals. In the absence of such notice, the Architect's approval of a resubmission shall not apply to such revisions.

§ 3.12.10 The Contractor shall not be required to provide professional services that constitute the practice of architecture or engineering unless such services are specifically required by the Contract Documents for a portion of the Work or unless the Contractor needs to provide such services in order to carry out the Contractor's responsibilities for construction means, methods, techniques, sequences, and procedures. The Contractor shall not be required to provide professional services in violation of applicable law; however, the Contractor represents and warrants that all Shop Drawings shall be prepared by persons and entities possessing expertise and experience in the trade for which the Shop Drawings are prepared and, if required by the Architect or applicable law, by a licensed architect or engineer.

§ 3.12.10.1 If professional design services or certifications by a design professional related to systems, materials, or equipment are specifically required of the Contractor by the Contract Documents, the Owner and the Architect will specify all performance and design criteria that such services must satisfy. The Contractor shall cause such services or certifications to be provided by an appropriately licensed design professional, whose signature and seal shall appear on all drawings, calculations, specifications, certifications, Shop Drawings, and other submittals prepared by such professional. Shop Drawings, and other submittals related to the Work, designed or certified by such professional, if prepared by others, shall bear such professional's written approval when submitted to the Architect. The Owner and the Architect shall be entitled to rely upon the adequacy and accuracy of the services, certifications, and approvals performed or provided by such design professionals, provided the Owner and Architect have specified to the Contractor the performance and design criteria that such services must satisfy. Pursuant to this Section 3.12.10, the Architect will review and approve or take other appropriate action on submittals only for the limited purpose of checking for conformance with information given and the design concept expressed in the Contract Documents.

§ 3.12.10.2 If the Contract Documents require the Contractor's design professional to certify that the Work has been performed in accordance with the design criteria, the Contractor shall furnish such certifications to the Architect at the time and in the form specified by the Architect.

§ 3.12.10.3 A registered architect must prepare plans and specifications for all the Work, as governed by the Texas Occupations Code Chapter 1051; and a registered engineer must prepare plans, specifications and estimates for all Work governed by Texas Occupations Code Chapter 1001. In the event that Contractor retains a licensed design professional under the terms of this section, Contractor shall require that the licensed design professional carry commercial general liability and errors and omissions insurance coverage in the same amounts and forms as required of the Architect on this Project. In the event that the licensed design professional retained by the Contractor will be conducting on-site services or observations, the licensed design professional shall also carry worker's compensation insurance and comprehensive automobile liability in the same amounts and forms as required of the Architect on this Project.

§ 3.12.11 The Contractor shall provide composite drawings within four (4) weeks of corresponding submittals approval showing how all piping, ductwork, lights, conduit and equipment, etc. will fit into the ceiling space allotted, including clearances required by the manufacturer, by Code, or in keeping with good construction practice. Space for all trade elements must be considered on the same drawing. Drawings shall be 1/4" per foot minimum scale and shall include invert elevations, elevation views and sections required to meet the intended purpose. Trades required to participate include, but are not necessarily limited to structural, mechanical, plumbing, fire sprinkler, electrical, data and special systems.

§ 3.13 Use of Site

§ 3.13.1 The Contractor shall confine operations at the site to areas permitted by applicable laws, statutes, ordinances, codes, rules and regulations, lawful orders of public authorities, and the Contract Documents and shall not unreasonably encumber the site with materials or equipment. Movement of spoils stockpiling shall be approved in writing prior to the contractor taking action. Nothing shall be brought in or taken out of the site without Owner consent.

§ 3.13.2 Only materials and equipment which are to be used directly in the Work shall be brought to and stored on the Project site by the Contractor. After equipment is no longer required for the Work, it shall be promptly removed from the Project site. Protection of construction material and equipment stored at the Project site from weather, theft, damage and all other adversity is solely the responsibility of the Contractor.

§ 3.13.3 The Contractor and any entity for whom the Contractor is responsible shall not erect any sign on the Project site without the prior consent of the Owner.

§ 3.13.4 Contractor shall ensure that the Work, at all times, is performed in a manner that affords the Owner reasonable access, both vehicular and pedestrian, to the site of the Work and all adjacent areas. The Work shall be performed, to the fullest extent possible, in such a manner that public areas adjacent to the site of the Work shall be free from all debris, building material and equipment likely to cause hazardous conditions. Without limitation of any other provision of the Contract Documents, Contractor shall use its best efforts to minimize any interference with the occupancy or beneficial use of any area and buildings adjacent to the site or the Work. Prior to the start of any Work which may impact or otherwise affect beneficial use or occupancy of an existing facility, the Contractor shall provide a work plan for such Work that identifies and controls any interruption for approval by the Owner. Work in this situation shall not proceed until an agreed plan of Work is approved in writing by the Owner.

§ 3.13.5 Without prior written approval of the Owner, the Contractor shall not permit any workers to use any existing facilities at the Project site, including, without limitation, lavatories, toilets, entrance and parking areas other than those designated by the Owner. Without limitation of any other provision of the Contract Documents, the Contractor shall use its best efforts to comply with all rules and regulations promulgated by the Owner in connection with the use and occupancy of the Project site.

§ 3.14 Cutting and Patching

§ 3.14.1 The Contractor shall be responsible for cutting, fitting, or patching required to complete the Work or to make its parts fit together properly; provided, however, that any such cutting, fitting or patching can only be performed if the cutting, fitting or patching results in Work that is in accordance with the Contract Documents. All areas requiring cutting, fitting, or patching shall be restored to the condition existing prior to the cutting, fitting, or patching, unless otherwise required by the Contract Documents.

§ 3.14.2 The Contractor shall not damage or endanger a portion of the Work or fully or partially completed construction of the Owner or Separate Contractors by cutting, patching, or otherwise altering such construction, or by excavation. Structural members shall not be cut and air duct shapes, piping sizes and related system designed elements shall not be changed or modified except with written permission of the Architect. The Contractor shall not cut or otherwise alter construction by the Owner or a Separate Contractor except with written consent of the Owner and of the Separate Contractor. Consent shall not be unreasonably withheld. The Contractor shall not unreasonably withhold, from the Owner or a Separate Contractor, its consent to cutting or otherwise altering the Work.

§ 3.14.3 After installation of the Work, Contractor shall carefully fit around, close up, repair, patch and paint such Work to match adjoining surfaces by use of proper tools and new materials using workers skilled in the required trades. All patching must include replacement or repair of any fire rated assembly to its full rating as required by current codes and standards at the point of Work or as may be required by the building official.

§ 3.15 Cleaning Up

§ 3.15.1 The Contractor, on a daily basis, shall keep the premises and surrounding area free from accumulation of waste materials and rubbish caused by operations under the Contract. Contractor shall, not less than one time each week, clean up by removing rubbish, including old and surplus materials, to include dirt, debris, or trash. At no time shall trash, dirt or other debris be allowed to remain in any wall cavity, ceiling plenum, crawl space or concealed space. Immediately after unpacking materials, all packing case lumber or other packing materials, wrapping or other like flammable waste shall be collected and removed from the building and premises. Contractor shall provide on-site containers for the collection of waste materials, debris and rubbish, and shall periodically remove waste materials, debris and rubbish from the Work and dispose of all such materials at legal disposal areas away from the site. At completion of the Work, the Contractor shall remove all waste materials, rubbish, the Contractor's tools, construction equipment, machinery, and surplus materials from and about the Project and shall clean, sweep, mop, brush and polish, as appropriate, the interior of the improvements or renovated areas, including but not limited to, any floors, carpeting, ducts, fixtures, and ventilation units operated during construction. Contractor shall clean and

keep clean during construction, all exterior gutters, drainage, walkways, driveways, roads and streets whether public or private, and roofs of debris. All cleaning operations shall be scheduled so as to ensure that contaminants resulting from the cleaning process will not fall on newly-coated or newly-painted surfaces. Care shall be taken by all workers not to mark, soil, or otherwise deface any finish. In the event that any finish becomes defaced in any way as a result of such activities, the Contractor or any of his Subcontractors or Sub-subcontractors shall clean and restore such surfaces to their original condition.

§ 3.15.2 If the Contractor fails to clean up as provided in the Contract Documents, the Owner, at its discretion, may perform the clean-up and withhold costs incurred from funds due to Contractor or, if the costs incurred are in excess of the funds due to the Contractor, may require the Contractor to reimburse the Owner for the costs incurred.

§ 3.15.3 The Contractor shall be responsible for the protection of the Work. Prior to the Architect's inspection for Substantial Completion, the Contractor shall clean exterior and interior surfaces exposed to view; remove temporary labels, stains, putty, soil, paint and foreign substances from all surfaces, including glass and painted surfaces; polish transparent and glossy surfaces; clean equipment and fixtures to a sanitary condition; replace air filters in mechanical equipment; clean roofs, gutters, and downspouts; remove obstructions and flush debris from drainage systems; clean site; sweep paved areas and rake clean other surfaces; remove trash and surplus materials from the site; clean and polish all floors; clean and polish all hardware; and repair all Work damaged during cleaning.

§ 3.15.4 Prior to Final Completion, in addition to any additional final cleaning work specified in the Contract Documents (including the Specifications), Contractor shall: (1) employ skilled workers for final cleaning; (2) remove grease, mastic adhesive, dust, dirt, stains, fingerprints, labels and other foreign materials from all sight-exposed interior and exterior surfaces; (3) wash and shine glazing and mirrors; (4) polish glossy surfaces to a clear shine; (5) vacuum clean carpeted and similar soft surfaces; (6) clean (damp mop with clean mop and water) resilient and hard surface floors repeating as necessary until no visible residue remains on floors; (7) clean plumbing fixtures to a sanitary condition; (8) clean surfaces of all equipment and remove excess lubrication; (9) clean permanent filters and replace disposable filters in ventilating systems if units were operated during construction and clean ducts, blowers and coils; (10) clean light fixtures; (11) remove waste, foreign matter and debris from roofs, gutters, area ways and drainage ways; (12) remove waste, debris and surplus materials from the site; (13) remove stains, spills and foreign substances from paved areas; and (14) broom clean exterior concrete and paved surfaces and rake clean the grounds.

§ 3.16 Access to Work

The Contractor shall provide the Owner and Architect, and their designated representatives, with access to the Work in preparation and progress wherever located. Upon request of the Architect or Owner, the Contractor shall accompany the Architect or Owner on an inspection of the Work. The presence of the Owner, Architect or their representatives does not constitute acceptance or approval of the Work.

§ 3.17 Royalties, Patents and Copyrights

The Contractor shall pay all royalties and license fees with respect to the Contract or the Work. THE CONTRACTOR SHALL DEFEND SUITS OR CLAIMS FOR INFRINGEMENT OF COPYRIGHTS AND PATENT RIGHTS, WAIVE AND RELEASE ANY CLAIMS AGAINST THE OWNER AND ARCHITECT WITH RESPECT THERETO, AND INDEMNIFY AND HOLD HARMLESS THE OWNER AND ARCHITECT FROM ANY LOSS ON ACCOUNT THEREOF, PROVIDED, HOWEVER, THAT CONTRACTOR SHALL NOT BE RESPONSIBLE TO ARCHITECT FOR DEFENSE OR LOSS WHEN A PARTICULAR DESIGN, PROCESS, OR PRODUCT OF A PARTICULAR MANUFACTURER OR MANUFACTURERS IS REQUIRED BY THE CONTRACT DOCUMENTS, OR WHERE THE COPYRIGHT VIOLATIONS ARE CONTAINED IN DRAWINGS, SPECIFICATIONS, OR OTHER DOCUMENTS PREPARED BY THE ARCHITECT. However, if an infringement of a copyright or patent is discovered by, or made known to, the Contractor, the Contractor shall be responsible for the loss unless notice of such infringement is promptly furnished to the Owner and Architect in writing.

§ 3.18 Indemnification

§ 3.18.1 TO THE FULLEST EXTENT PERMITTED BY LAW, THE CONTRACTOR SHALL WAIVE AND RELEASE CLAIMS AGAINST AND SHALL DEFEND, INDEMNIFY AND HOLD HARMLESS THE OWNER, ITS TRUSTEES, OFFICERS, AND CONSULTANTS, ARCHITECT, ARCHITECT'S CONSULTANTS, AND AGENTS AND EMPLOYEES OF ANY OF THEM FROM AND AGAINST CLAIMS, DAMAGES, LOSSES,

CAUSES OF ACTION, SUITS, JUDGMENTS, AND EXPENSES, INCLUDING BUT NOT LIMITED TO ATTORNEYS' FEES, ARISING OUT OF OR RESULTING FROM PERFORMANCE OF THE WORK, PROVIDED THAT SUCH CLAIM, DAMAGE, LOSS, OR EXPENSE IS ATTRIBUTABLE TO BODILY INJURY, SICKNESS, DISEASE OR DEATH, OR TO INJURY TO OR DESTRUCTION OF TANGIBLE PROPERTY (INCLUDING THE WORK ITSELF), INCLUDING LOSS OF USE RESULTING THEREFROM, BUT ONLY TO THE EXTENT CAUSED IN WHOLE OR IN PART BY THE ACTS OR OMISSIONS OF THE CONTRACTOR, A SUBCONTRACTOR, ANYONE DIRECTLY OR INDIRECTLY EMPLOYED BY THEM, ANYONE THEY CONTROL OR EXERCISE CONTROL OVER, OR ANYONE FOR WHOSE ACTS THEY MAY BE LIABLE, REGARDLESS OF WHETHER OR NOT SUCH CLAIM, DAMAGE, LOSS, OR EXPENSE IS CAUSED IN PART BY ANY ACTS OR OMISSIONS OF OWNER OR OWNER'S CONSULTANTS OR ANY OTHER PARTY INDEMNIFIED HEREUNDER. SUCH OBLIGATION SHALL NOT BE CONSTRUED TO NEGATE, ABRIDGE, OR REDUCE OTHER RIGHTS OR OBLIGATIONS OF INDEMNITY THAT WOULD OTHERWISE EXIST AS TO A PARTY OR PERSON DESCRIBED IN THIS SECTION 3.18. ALL COSTS AND EXPENSES SO INCURRED BY ANY OF THE INDEMNIFIED PARTIES IN THAT EVENT SHALL BE REIMBURSED BY CONTRACTOR, AND ANY COSTS AND EXPENSES SO INCURRED BY INDEMNIFIED PARTIES SHALL BEAR INTEREST UNTIL REIMBURSED BY CONTRACTOR, AT THE POST-JUDGMENT INTEREST RATE PROVIDED TO BE PAID UNDER THE LAWS OF THE STATE OF TEXAS.

§ 3.18.2 IN CLAIMS AGAINST ANY PERSON OR ENTITY INDEMNIFIED UNDER THIS SECTION 3.18 BY AN EMPLOYEE OF THE CONTRACTOR, A SUBCONTRACTOR, A SUB-SUBCONTRACTOR, ANYONE DIRECTLY OR INDIRECTLY EMPLOYED BY THEM, OR ANYONE FOR WHOSE ACTS THEY MAY BE LIABLE, THE INDEMNIFICATION OBLIGATION UNDER SECTION 3.18.1 SHALL NOT BE LIMITED BY A LIMITATION ON AMOUNT OR TYPE OF DAMAGES, COMPENSATION, OR BENEFITS PAYABLE BY OR FOR THE CONTRACTOR OR A SUBCONTRACTOR UNDER INSURANCE POLICIES, WORKERS' COMPENSATION ACTS, DISABILITY BENEFIT ACTS, OR OTHER EMPLOYEE BENEFIT ACTS.

§ 3.18.3

THE OBLIGATIONS OF THE CONTRACTOR UNDER THIS SECTION 3.18 SHALL NOT EXTEND TO THE LIABILITY OF THE ARCHITECT, THE ARCHITECT'S CONSULTANTS, AND AGENTS AND EMPLOYEES OF ANY OF THEM, CAUSED BY OR RESULTING FROM: (1) DEFECTS IN PLANS, DESIGNS, OR SPECIFICATIONS PREPARED, APPROVED, OR USED BY THE ARCHITECT OR ENGINEER; OR (2) NEGLIGENCE OF THE ARCHITECT OR ENGINEER IN THE RENDITION OR CONDUCT OF PROFESSIONAL DUTIES CALLED FOR OR ARISING OUT OF THE CONSTRUCTION CONTRACT AND THE PLANS, DESIGNS, OR SPECIFICATIONS THAT ARE A PART OF THE CONSTRUCTION CONTRACT; AND (3) ARISING FROM: (A) PERSONAL INJURY OR DEATH; (B) PROPERTY DAMAGE; OR (C) ANY OTHER EXPENSE THAT ARISES FROM PERSONAL INJURY, DEATH, OR PROPERTY DAMAGE, OR AS OTHERWISE LIMITED BY TEXAS CIVIL PRACTICE & REMEDIES CODE SECTION 130.001 ET SEQ.

§ 3.18.4 CONTRACTOR SHALL BE RESPONSIBLE FOR AND SHALL HOLD OWNER FREE AND HARMLESS FROM LIABILITY RESULTING FROM LOSS OF OR DAMAGE TO CONTRACTOR'S OR ITS SUBCONTRACTOR'S OR SUB-SUBCONTRACTOR'S CONSTRUCTION TOOLS AND EQUIPMENT AND RENTED ITEMS WHICH ARE USED OR INTENDED FOR USE IN PERFORMING THE WORK REGARDLESS OF WHETHER SUCH LOSS OR DAMAGE IS CAUSED IN PART BY AN ACT OR OMISSION OF OWNER OR ITS AGENTS, OFFICERS, OR EMPLOYEES. THIS PROVISION SHALL APPLY, WITHOUT LIMITATION, TO LOSS OR DAMAGE OCCURRING AT THE WORK SITE OR WHILE SUCH ITEMS ARE IN TRANSIT TO OR FROM THE WORK SITE AND IS IN ADDITION TO CONTRACTOR'S OBLIGATIONS UNDER SECTION 3.18.1.

§ 3.18.5 THE OWNER MAY CAUSE ANY SEPARATE CONTRACTOR WHO MAY HAVE A CONTRACT WITH THE OWNER TO PERFORM CONSTRUCTION OR INSTALLATION WORK IN THE AREAS WHERE WORK WILL BE PERFORMED UNDER THIS AGREEMENT, TO AGREE TO INDEMNIFY AND TO HOLD THE OWNER AND THE CONTRACTOR HARMLESS FROM ALL CLAIMS FOR BODILY INJURY AND PROPERTY DAMAGE TO THE SAME EXTENT AS IS PROVIDED IN SECTION 3.18.1 ABOVE. LIKEWISE, CONTRACTOR AGREES TO INDEMNIFY AND TO HOLD THE OWNER'S SEPARATE CONTRACTORS HARMLESS FROM ALL CLAIMS FOR BODILY INJURY AND PROPERTY DAMAGE TO THE SAME EXTENT AS PROVIDED IN SECTION 3.18.1 ABOVE.

§ 3.18.6 THE CONTRACTOR AGREES TO WAIVE ANY AND ALL CLAIMS IT MAY HAVE AGAINST THE OWNER, CONNECTED WITH, RESULTING FROM, OR ARISING OUT OF, CLAIMS AND SUITS COVERED BY THE INDEMNIFICATION AGREEMENT CONTAINED HEREIN AND AGREES THAT ANY INSURANCE POLICY SHALL PROVIDE FOR THE WAIVER OF SUBROGATION RIGHTS AGAINST THE OWNER.

§ 3.18.7 To the extent allowed by law, the Contractor agrees to insure the indemnity and hold harmless clauses contained in this Section 3.18, including its subparts, with insurance policies, approved by the Owner, and issued by a carrier authorized to do business in the State of Texas, in the minimum amounts set out in Article 11 and/or Section 11.1 of these General Conditions.

§ 3.18.8 The provisions of Section 3.18 in its entirety, including all of its subparts, shall survive the completion, termination, or expiration of the Contract, howsoever caused, and no payment, partial payment, nor issuance of a certificate of Substantial Completion nor a certificate of Final Completion nor acceptance of occupancy in whole or in part of the Work shall waive or release any of the provisions of Section 3.18 and its subparts.

§ 3.19 Antitrust Violation

To permit the Owner to recover damages suffered in antitrust violations, Contractor hereby assigns to Owner any and all claims for overcharges associated with this Contract which violate the antitrust laws of the United States, 15 U.S.C.A. Section 1 et seq. The Contractor shall include this provision in its agreements with each Subcontractor, Sub-subcontractor and supplier. Each Subcontractor shall include such provisions in agreements with sub-subcontractors and suppliers.

§ 3.20 Record Drawings

§ 3.20.1 At the completion of the Project, the Contractor shall submit complete record drawings, with all changes made during construction, including concealed mechanical, electrical and plumbing items inside of the facility and underground utilities at the site. The drawings shall be submitted in an editable native file format agreed to at the beginning of the project along with (3) full sets of hard copy drawings and one digital copy in PDF format. These documents are to be considered part of the Work beyond the General Conditions. The documents shall not bear any professional seal or information other than project identification. This shall be completed and up to date within (30) working days from Substantial Completion.

ARTICLE 4 ARCHITECT

§ 4.1 General

§ 4.1.1 The Architect is the person or entity retained by the Owner pursuant to Section 2.3.2 and identified as such in the Agreement.

§ 4.1.2 The Owner shall notify the Contractor when duties, responsibilities, and limitations of authority of the Architect have been modified.

§ 4.1.3 Except as expressly provided herein, the Contractor shall not be relieved of Contractor's obligation to perform the Work in strict accordance with the Contract Documents by the duties, responsibilities, or activities of the Architect.

§ 4.2 Administration of the Contract

§ 4.2.1 The Architect or its authorized representative will provide administration of the Contract as described in the Contract Documents and will be an Owner's representative during construction until the date the Architect issues a recommendation that the Final Payment is due, and, with the Owner's concurrence, from time to time during the one-year period for correction of Work described in Section 12.2.. The Architect will have authority to act on behalf of the Owner only to the extent provided in the Contract Documents or expressly authorized by the Owner in writing.

§ 4.2.2 Architect or its authorized representative shall visit the site at least twice per week (or more per week when deemed necessary by the Owner or when necessary to protect Owner's interests) and at other intervals appropriate to the stage of construction, to inspect the progress, quantity and quality of the Work completed, to reject any observed

nonconforming Work, and to determine if the Work is being performed in a manner indicating that the Work, when completed, will be in accordance with the Contract Documents and on time. Furthermore, a minimum of two job site meetings per month from commencement of construction through Final Completion will be initiated by the Architect and attended by the Contractor. Attendees will include the Owner, the Contractor's project manager and/or superintendent, Architect's project representative, and Architect. The Architect, Owner and their representatives shall at all times have access to the Work. Architect or its authorized representative will provide on-site observations prior to and during all concrete pours that contribute to the structural integrity of the building, including all pours of concrete piers, footings, grade beams, floor slabs, and concrete superstructure components, if applicable. In addition, Architect or its authorized representative will provide on-site observations prior to covering up or closing up of portions of the construction which, if covered, would conceal problems with the structural integrity of the Project. Contractor shall provide notice and shall not close or cover said Work until said observations have occurred. Contractor or Architect will advise Owner of the need for any third party laboratory or testing services to assist the Architect and Owner. On the basis of the on-site observations by Architect, Architect shall keep Owner and Contractor informed of the progress and quality of the Work, through Architect's field reports, and shall guard Owner against defects and deficiencies in the Work. Architect shall promptly notify Owner and Contractor orally regarding any defect or nonconforming Work, which shall be followed by notice in writing of defects or nonconforming Work noted and corrective actions taken or recommended. The Architect, however, shall not have control over or responsibility for the Contractor's construction means, methods, techniques, sequences, procedures, or safety programs, but this does not relieve Architect of Architect's responsibilities under the Contract. Any services by Contractor made necessary by Contractor's construction defect or nonconforming Work shall be performed at no additional cost to Owner.

§ 4.2.3 On the basis of the site visits, the Architect will keep the Owner reasonably informed about the progress and quality of the portion of the Work completed, and promptly report to the Owner (1) known deviations from the Contract Documents, (2) known deviations from the most recent construction schedule submitted by the Contractor, and (3) defects and deficiencies observed in the Work. The Architect will not be responsible for the Contractor's failure to perform the Work in accordance with the requirements of the Contract Documents. The Architect will not have control over or charge of, and will not be responsible for acts or omissions of, the Contractor, Subcontractors, Sub-subcontractors, or their agents or employees, or any other persons or entities performing portions of the Work. The Contractor shall reimburse the Owner for compensation paid to the Architect for additional site visits made necessary by the fault, neglect, or request of the Contractor.

§ 4.2.4 Communications

Except as otherwise provided in the Contract Documents or when direct communications have been specially authorized by the Owner or Architect, the Owner and Contractor shall endeavor to communicate with each other through the Architect about matters arising out of or relating to the Contract. Communications by and with the Architect's consultants shall be through the Architect. Communications by and with Subcontractors, Sub-subcontractors, and suppliers shall be through the Contractor. Communications by and with Separate Contractors shall be through the Owner. The Contract Documents may specify other communication protocols. Notwithstanding the foregoing, Owner reserves the right to communicate directly with the Contractor and Subcontractors.

§ 4.2.5 As further provided in the Contract Documents, based on the Architect's evaluations of the Work progress and quality of the Work and of the Contractor's Applications for Payment, the Architect will review and certify the amounts due the Contractor and will issue Certificates for Payment in such amounts, which shall be further subject to the Owner's review, modification, approval, or rejection.

§ 4.2.6 The Architect and Owner each has authority to reject Work that does not conform to the Contract Documents. Whenever the Architect or the Owner considers it necessary or advisable, the Architect and/or the Owner will have authority to require inspection or testing of the Work in accordance with Sections 13.4.2 and 13.4.3, whether or not the Work is fabricated, installed or completed. Testing or inspections required by this section shall be conducted subject to the requirements of Chapter 2269 of the Texas Government Code. However, neither this authority of the Architect or the Owner nor a decision made in good faith either to exercise or not to exercise such authority shall give rise to a duty or responsibility of the Architect or the Owner to the Contractor, Subcontractors, Sub-subcontractors, suppliers, their agents or employees, or other persons or entities performing portions of the Work, or constitute approval or acceptance of Work that is deficient or does not meet the requirements of the Contract Documents. Architect and/or Contractor shall promptly notify, orally and in writing, the other party and Owner of any fault or defect in the Project or Construction Documents or nonconformance with the Contract Documents they

may respectively discover (or reasonably should have discovered using ordinary diligence) and each, upon discovery of the defect or nonconformance, shall be responsible for notifying the other party and Owner of those corrective actions they respectively take; provided, however, Contractor shall have no duty to notify Owner of discoveries made or actions taken by Architect. If Architect or Contractor fails to disclose, in writing, any known defects in the Project or Construction Documents it discovers or reasonably should discover using ordinary diligence, the non-disclosing party (Architect and/or Contractor) shall be liable for the consequences of such defects resulting from the failure to disclose. In the event of a disagreement between the Architect and Contractor, the Owner will make the final determination after reviewing all of the information.

§ 4.2.7 The Architect will review and approve, or take other appropriate action upon, the Contractor's submittals such as Shop Drawings, Product Data, and Samples, but only for the limited purpose of checking for conformance with information given and the design concept expressed in the Contract Documents and all applicable laws, statutes, codes and requirements applicable to Architect's design services. The Architect's action will be taken in accordance with the submittal schedule approved by the Architect or, in the absence of an approved submittal schedule, with reasonable promptness as to cause no delay in the Work or in the activities of the Owner, Contractor, or Separate Contractors, while allowing sufficient time in the Architect's professional judgment to permit adequate review. Review of such submittals is conducted for the general purpose of determining the accuracy and completeness of other details such as dimensions and quantities, or for substantiating instructions for installation or performance of equipment or systems, all of which remain the responsibility of the Contractor as required by the Contract Documents. The Architect's review of the Contractor's submittals shall not relieve the Contractor of the obligations under Sections 3.3, 3.5, and 3.12. The Architect's review shall not constitute approval of safety precautions or of any construction means, methods, techniques, sequences, or procedures. The Architect's approval of a specific item shall not indicate approval of an assembly of which the item is a component. If any submittal does not comply with the requirements of the Contract Documents, then Architect shall require Contractor to come into compliance. The Architect shall promptly report in writing to the Contractor and Owner any errors, inconsistencies and/or omissions discovered by the Architect in the Shop Drawings, Product Data and Samples.

§ 4.2.8 The Architect shall review, prepare and make recommendations to Owner regarding all Change Orders and Construction Change Directives for the Owner's approval and execution in accordance with the Contract Documents, accompanied by all supporting documentation. The Architect may authorize minor changes in the Work not involving an adjustment in Contract Sum or an extension of the Contract Time which are consistent with the intent of the Contract Documents. If necessary, the Architect shall prepare, reproduce and distribute Drawings and Specifications to describe Work to be added, deleted or modified, as provided in Section 7.4. The Architect shall accept requests by the Owner, and shall review properly prepared, timely requests by the Contractor for changes in the Work, including adjustments to the Contract Sum or Contract Time. A properly prepared request for a change in the Work by the Contractor shall be accompanied by sufficient supporting data and information to permit the Architect to make a reasonable determination without extensive investigation or preparation of additional drawings or specifications. If the Architect determines that requested changes in the Work are not materially different from the requirements of the Contract Documents and do not change the Contract Sum or Contract Time, then the Architect may issue an order for a minor change in the Work with prior written notice to the Owner, or recommend to the Owner that the requested change be denied. The Architect is not authorized to approve changes involving major systems such as: Heating, Ventilation and Air Conditioning ("HVAC"); roof; foundation; outward appearance; color schemes; floor plans; building materials; drainage; or mechanical equipment without Owner's prior written consent.

§ 4.2.9 The Architect will conduct inspections and, in consultation with the Owner, determine the date or dates of Substantial Completion and the date of Final Completion; issue Certificates of Substantial Completion pursuant to Section 9.8; receive and forward to the Owner, for the Owner's review and records, written warranties and related documents required by the Contract and assembled by the Contractor pursuant to Section 9.10; and issue a final Certificate for Payment pursuant to Section 9.10. In the event Architect is required to perform more than two inspection(s) to determine the date or dates of Substantial Completion or Final Completion due to Contractor's failure to meet the conditions for such completion, Contractor shall be responsible for paying or reimbursing Owner for the cost of any Additional Services charged by Architect or Consultants under the agreement between Owner and Architect.

§ 4.2.10 If the Owner and Architect agree, the Architect will provide one or more Project representatives to assist in carrying out the Architect's responsibilities at the site. The Owner shall notify the Contractor of any change in the duties, responsibilities and limitations of authority of the Project representatives.

§ 4.2.11 The Architect will interpret and make recommendations on matters concerning performance under, and requirements of, the Contract Documents on written request of either the Owner or Contractor, which shall be copied to the other.. The Architect's response to such requests will be made in writing within any time limits agreed upon or otherwise with reasonable promptness. The Owner will make the final determination of all matters concerning performance after consultation with the Architect.

§ 4.2.12 Interpretations or recommendations of the Architect will be consistent with the intent of, and reasonably inferable from, the Contract Documents and will be in writing or in the form of drawings. When making such interpretations and recommendations, the Architect will endeavor to secure faithful performance by both Owner and Contractor, will not show partiality to either, and will not be liable for results of interpretations or decisions rendered in good faith.

§ 4.2.13 The Owner's decisions on matters relating to aesthetic effect shall be final if (a) they are consistent with the intent expressed in the Contract Documents, and (b) the Owner gives its written consent.

§ 4.2.14 Contractor is allowed a reasonable number of requests for information that are initiated by Contractor and if Contractor exceeds that reasonable amount, as determined by the Architect, in its sole discretion, Contractor shall pay the Architect's fee for review of any additional requests for information. The Architect will review and respond to requests for information about the Contract Documents. The Architect's response to such requests will be made in writing within any time limits agreed upon or otherwise with reasonable promptness. If appropriate, the Architect will prepare and issue supplemental Drawings and Specifications in response to the requests for information. In the event of a disagreement between the Architect and Contractor, the Owner will make the final determination after reviewing all of the information.

§ 4.2.15 The Contractor shall not cover up work without the Architect and Owner performing an observation of such work. The Contractor shall be responsible for any and all associated costs to allow for observation of the work, uncovered, by the Architect and Owner. If the Contractor covers work without either the consent of the Architect and Owner or without providing the Architect and Owner with reasonable opportunity to observe the work, whether or not such work is found to be acceptable by the Architect or Owner, the Contractor shall repair such work at no cost to the Owner.

ARTICLE 5 SUBCONTRACTORS

§ 5.1 Definitions

§ 5.1.1 A Subcontractor is a person or entity who has a direct contract with the Contractor to perform a portion of the Work at the site, away from the site, or otherwise to furnish labor or materials. The term "Subcontractor" is referred to throughout the Contract Documents as if singular in number and means a Subcontractor or an authorized representative of the Subcontractor. The term "Subcontractor" does not include a Separate Contractor or the subcontractors of a Separate Contractor. The term "Subcontractor" includes persons supplying materials or equipment for the Work.

§ 5.1.2 A Sub-subcontractor is a person or entity who has a direct or indirect contract with a Subcontractor to perform a portion of the Work at the site, away from the site, or otherwise to furnish labor or materials.. The term "Sub-subcontractor" is referred to throughout the Contract Documents as if singular in number and means a Sub-subcontractor or an authorized representative of the Sub-subcontractor. The term "Sub-subcontractor" includes persons supplying materials or equipment for the Work.

§ 5.2 Award of Subcontracts and Other Contracts for Portions of the Work

§ 5.2.1 Unless otherwise stated in the Contract Documents, the Contractor, as soon as practicable after award of the Contract, shall notify the Owner and Architect of the persons or entities proposed for each principal portion of the Work, including those who are to furnish materials or equipment fabricated to a special design. Within 14 days of receipt of the information, the Architect may notify the Contractor whether the Owner or the Architect (1) has reasonable objection to any such proposed person or entity or (2) requires additional time for review. Failure of the Architect to provide notice within the 14-day period shall constitute notice of no reasonable objection. All

Subcontractors shall be procured in accordance with Texas Education Code Chapter 44, Subchapter B, and Texas Government Code Chapter 2269, as applicable. If Contractor is a Construction Manager at Risk, all trade contractors and Subcontractors shall be procured in accordance with Sections 2269.255 and 2269.256 of the Texas Government Code. A notice of no reasonable objection shall in no way relieve the Contractor from full responsibility for performance and completion of the Work and its obligations under the Contract Documents. The Contractor shall be fully responsible for the performance of its Subcontractors, and Sub-subcontractors, including those recommended or approved by the Owner.

§ 5.2.2 The Contractor shall not contract with a proposed person or entity to whom the Owner or Architect has made reasonable and timely objection. The Contractor shall not be required to contract with anyone to whom the Contractor has made reasonable and timely objection.

§ 5.2.3 If the Owner or Architect has reasonable objection to a person or entity proposed by the Contractor, the Contractor shall propose another to whom the Owner or Architect has no reasonable objection. When the parties agree on a proposed substitute Subcontractor or if the Owner requires use of a specific Subcontractor, then the Contract Sum and Contract Time shall be increased or decreased by the difference, if any, occasioned by such change, and an appropriate Change Order shall be issued before commencement of the substitute Subcontractor's Work. However, no increase in the Contract Sum or Contract Time shall be allowed for such change unless the Contractor has acted promptly and responsively in submitting names as required. "Reasonable Objection" shall include, but not be limited to, Owner or Architect's prior experience of unsatisfactory work performed by the Subcontractor or debarment of the Subcontractor.

§ 5.2.4 The Contractor shall not substitute a Subcontractor, Sub subcontractor person, or entity for one previously selected if the Owner or Architect makes reasonable objection to such substitution.

§ 5.2.5 The Owner may require the Contractor to change any subcontractor or supplier previously approved by it, if such a change is due to failure of subcontractor to perform in accordance with the requirements of the Contract. If Owner requires removal of a subcontractor for such failure to perform, and Contractor reasonably objects to such removal, then Owner will pay any actual increase in the cost between the new subcontractor and the subcontractor replaced incurred by Contractor, taking into account any amounts which Contractor withholds or recovers in damages from the replaced subcontractor. If Contractor requests such payment from Owner, Contractor shall provide Owner with satisfactory proof of such additional costs incurred by Contractor.

§ 5.2.6 Contractor shall be fully responsible for the performance of its subcontractors, including those selected or approved by the Owner.

§ 5.3 Subcontractual Relations

§ 5.3.1 By appropriate written agreement, the Contractor shall require each Subcontractor, to the extent of the Work to be performed by the Subcontractor, to be bound to the Contractor by terms of the Contract Documents, and to assume toward the Contractor all the obligations and responsibilities, including the responsibility for safety of the Subcontractor's Work that the Contractor, by these Contract Documents, assumes toward the Owner and Architect. The terms and conditions of the Contract Documents shall be incorporated by reference into each subcontract agreement, except as provided below. Each subcontract agreement shall preserve and protect the rights of the Owner and Architect under the Contract Documents with respect to the Work to be performed by the Subcontractor so that subcontracting thereof will not prejudice such rights, and shall allow to the Subcontractor, unless specifically provided otherwise in the subcontract agreement, the benefit of all rights, remedies, and redress against the Contractor that the Contractor, by the Contract Documents, has against the Owner. Where appropriate, the Contractor shall require each Subcontractor to enter into similar agreements with Sub-subcontractors. The Contractor shall make available to each proposed Subcontractor, prior to the execution of the subcontract agreement, copies of the Contract Documents to which the Subcontractor will be bound, and, upon written request of the Subcontractor, identify to the Subcontractor terms and conditions of the proposed subcontract agreement that may be at variance with the Contract Documents. Subcontractors will similarly make copies of applicable portions of such documents available to their respective proposed Sub-subcontractors. Each Subcontractor and Sub-subcontractor shall provide proof of insurance to Contractor consistent with the Contractor's insurance to Owner and in amount commensurate with the Work to be performed by the Subcontractor or Sub-subcontractor.

§ 5.3.2 Neither the Owner nor the Architect shall be obligated to pay or to ensure the payment of any monies to Subcontractors or Sub-subcontractor due to any non-payment to the Contractor, non-payment of Subcontractors by the Contractor, or non-payment of Sub-subcontractors by Subcontractors.

§ 5.3.3 The Contractor shall require any potential Subcontractor to disclose to the Contractor any ownership interest or familial relationship between the Contractor, the Architect or the Owner and the potential Subcontractor prior to entering into a subcontract. Contractor shall report to Owner all such disclosures and the Owner shall have the right, in its sole discretion, to reject any such affiliated Subcontractor.

§ 5.4 Contingent Assignment of Subcontracts

§ 5.4.1 Each subcontract agreement for any unperformed portion of the Work is assigned by the Contractor to the Owner, provided that

- .1 assignment is effective only after termination of the Contract either in accordance with Article 14 or abandonment of the Project by the Contractor and only for those subcontract agreements that the Owner accepts by notifying the Subcontractor and Contractor;
- .2 assignment is subject to the prior rights and obligations of the surety, if any, obligated under bonds relating to the Contract;
- .3 such assignment shall not constitute a waiver by Owner of any of its rights against Contractor, because of defaults, delays and defects for which a Subcontractor or material vendor may also be liable; and
- .4 the Subcontractor provides bonds as required by law of prime contractors, and by Owner.

If the Owner accepts the assignment of a subcontract agreement, the Owner assumes the Contractor's rights and obligations under the subcontract, provided, however, that Owner does not assume Contractor's obligations or liabilities for defaults occurring prior to Owner's assumption, or for the payment to the Subcontractor or supplier for Work, if payment for such Work has previously been made to Contractor. Such liabilities or obligations shall remain with Contractor. Owner shall only be responsible for compensating Subcontractors for Work performed or materials furnished from and after the date on which the Owner gives written notice of its acceptance of the subcontract agreement. Owner shall not be responsible for any Work performed or materials furnished by Subcontractors prior to the date of Owner's written notice of acceptance.

§ 5.4.2 Such assignment shall not constitute a waiver by Owner of any of its rights against Contractor, including, but not limited to, claims for defaults, delays or defects for which a Subcontractor, Sub-subcontractor, or vendor may also be liable.

§ 5.4.3 Upon assignment to the Owner under this Section 5.4, the Owner may further assign the subcontract to a successor contractor or other entity.

§ 5.4.4 All subcontracts shall state that they will be assignable to the Bond Trustee or his designee, if funding for the Project is obtained through bond proceeds.

§ 5.5 Notice of Subcontractor Default

Contractor shall promptly notify Owner and Architect in writing of any material defaults by any Subcontractor or Sub-subcontractor. Notwithstanding any provision contained in Article 5 to the contrary, it is hereby acknowledged and agreed that Owner has in no way agreed, expressly or implicitly, nor will Owner agree, to allow any Subcontractor, Sub-subcontractor or other materialman or worker employed by Contractor the right to obtain a personal judgment or to create a mechanic's or materialman's lien against Owner for the amount due from the Owner or the Contractor.

ARTICLE 6 CONSTRUCTION BY OWNER OR BY SEPARATE CONTRACTORS

§ 6.1 Owner's Right to Perform Construction and to Award Separate Contracts

§ 6.1.1 The term "Separate Contractor(s)" shall mean other contractors retained by the Owner under separate agreements. The Owner reserves the right to perform construction or operations related to the Project with the Owner's own forces, and with Separate Contractors retained for the Project. The Owner further reserves the right to perform other non-Project-related construction work, maintenance and repair work, and school program operations at the site and near the site during the time period of the Work.

§ 6.1.2 When separate contracts are awarded for different portions of the Project or other construction or operations on the site, the term "Contractor" in the Contract Documents in each case shall mean the Contractor who executes each separate Owner-Contractor Agreement.

§ 6.1.3 The Owner shall provide for coordination of the activities of the Owner's own forces and of each Separate Contractor with the Work of the Contractor, who shall cooperate with them. The Contractor shall participate with any Separate Contractors and the Owner in reviewing their construction schedules. The Contractor shall make any revisions to its construction schedule deemed necessary after a joint review and mutual agreement and submit such revisions to the Owner for the Owner's approval. The construction schedules, if approved by the Owner, shall then constitute the schedules to be used by the Contractor, Separate Contractors, and the Owner until subsequently revised.

§ 6.1.4 Unless otherwise provided in the Contract Documents, when the Owner performs construction or operations related to the Project with the Owner's own forces or with Separate Contractors, the Owner or its Separate Contractors shall have the same rights that the Contractor has under the Conditions of the Contract.

§ 6.2 Mutual Responsibility

§ 6.2.1 It shall be the responsibility of the Contractor to assist, review, and coordinate the scheduling of work performed by any of the Owner's Separate Contractors. In addition, the Contractor shall be responsible for coordinating and providing all construction administration necessary for the Work and the work of any of Owner's Separate Contractors. The Contractor shall afford the Owner and Separate Contractors reasonable site access and opportunity for introduction and storage or staging of their materials and equipment and performance of their activities, and shall connect and coordinate the Contractor's construction and operations with theirs as required by the Contract Documents. Contractor shall be responsible for coordination between Contractor's Subcontractors, Sub-subcontractors and Owner's Separate Contractors. Contractor shall review Owner's contract with Owner's Separate Contractors and become familiar with the requirements and scope of services contained therein.

§ 6.2.2 If part of the Contractor's Work depends for proper execution or results upon construction or operations by the Owner or a Separate Contractor, the Contractor shall, prior to proceeding with that portion of the Work, promptly notify the Architect and Owner in writing of apparent discrepancies or defects in the construction or operations by the Owner or Separate Contractor that would render it unsuitable for proper execution and results of the Contractor's Work and shall promptly report in writing to the Architect and Owner if Owner's Separate Contractors otherwise fail in any way to timely perform their services or negatively impact Contractor's schedule or ability to perform the Work. Failure of the Contractor to notify the Architect and Owner of apparent discrepancies or defects prior to proceeding with the Work shall constitute an acknowledgment that the Owner's or Separate Contractor's completed or partially completed construction is fit and proper to receive the Contractor's Work and is performed in a timely manner. The Contractor shall not be responsible for discrepancies or defects in the construction or operations by the Owner or Separate Contractor that are not actually known to Contractor and are not reasonably apparent.

§ 6.2.3 The Contractor shall reimburse the Owner for costs the Owner incurs that are payable to a Separate Contractor because of the Contractor's delays, improperly timed activities or defective construction. The Owner shall be responsible to the Contractor for actual costs the Contractor incurs because of a Separate Contractor's delays, improperly timed activities, damage to the Work or defective construction.

§ 6.2.3.1 If the Architect is required to provide contingent additional services as provided in the Agreement between the Owner and the Architect, specifically relating to additional compensation for the Architect for evaluating an excessive number of claims submitted by the Contractor or others in connection with the Work in accordance with the Owner's Agreement with the Architect, then such services shall be paid for by the Contractor through the Owner, unless the contingent additional services result from negligence or an omission by the Architect.

§ 6.2.3.2 If the Architect provides services in connection with a legal proceeding, except when the Architect is a party thereto, and the Owner requests the Architect in writing to provide such services, then the cost of such services shall be paid for by the party whose act or omission was a proximate cause of the problem that led to the requirement to provide such services. Such services shall be paid for by such party through the Owner, who upon receipt of same shall reimburse the Architect.

§ 6.2.3.3 All construction costs resulting from the Contractor's negligence, lack of oversight, inattention to detail, failure to investigate or failure to follow the Contract Documents, will be borne by the Contractor.

§ 6.2.4 The Contractor shall promptly remedy damage that the Contractor wrongfully causes to completed or partially completed construction or to property of the Owner or Separate Contractor as provided in Section 10.2.5.

§ 6.2.5 The Owner and each Separate Contractor shall have the same responsibilities for cutting and patching as are described for the Contractor in Section 3.14. If such Separate Contractor initiates a claim or legal or any other proceedings against the Owner on account of any damage alleged to have been caused by the Contractor, the Owner shall notify the Contractor, who shall defend such proceedings at its own expense, and if any judgment or award against the Owner arises therefrom, based on Contractor's act or omissions or the act or omissions of Contractor's employees, Subcontractor, Sub-subcontractor, or parties for whom Contractor has liability, the Contractor shall pay or satisfy it and shall reimburse the Owner for all attorneys' fees and court and other costs which the Owner has incurred over and above those paid for directly by the Contractor.

§ 6.2.6 The Contractor shall be responsible for any delays to a Separate Contractor caused by the Contractor or its Subcontractors, Sub-subcontractors, or suppliers.

§ 6.3 Owner's Right to Clean Up

If a dispute arises among the Contractor, Separate Contractors, and the Owner as to the responsibility under their respective contracts for maintaining the premises and surrounding area free from waste materials and rubbish, the Owner may clean up and then allocate the cost among those responsible.

ARTICLE 7 CHANGES IN THE WORK

§ 7.1 General

§ 7.1.1 Changes in the Work may be accomplished after execution of the Contract, and without invalidating the Contract, by Change Order, Construction Change Directive or order for a minor change in the Work, subject to the limitations stated in this Article 7 and elsewhere in the Contract Documents. A properly prepared written request for a change in the Work by Contractor shall be accompanied by sufficient supporting data and information to permit the Architect to make a recommendation to Owner.

§ 7.1.2 A Change Order shall be based upon agreement among the Owner, Contractor, and Architect. A Construction Change Directive requires the approval of the Owner and may or may not be agreed to by the Contractor. An order for a minor change in the Work may be issued, subject to the Owner's approval, by the Architect alone.

§ 7.1.3 Changes in the Work shall be performed under applicable provisions of the Contract Documents. The Contractor shall proceed promptly with changes in the Work, unless otherwise provided in the Change Order, Construction Change Directive, or order for a minor change in the Work. Contractor shall not make any claim for an adjustment to the Contract Sum or Contract Time due to: a change in the materials used; a change in the specified manner of constructing and/or installing the Work; or additional labor, services, or materials, beyond that actually required by the terms of the Contract Documents, unless made pursuant to a written order or directive from Owner authorizing Contractor to proceed with a Change in the Work. No claim for an adjustment to Contract Sum or Contract Time shall be valid unless so ordered or directed.

§ 7.1.4 Calculation of costs or credits for Changes, minor changes, Proposals, Contingency expenditures and Allowance expenditures:

- .1 When calculating the Cost of the Work for Changes, minor changes, Proposals, Contingency expenditures and Allowances, the Contractor shall furnish and include substantiation to satisfaction of the Owner of the following from Subcontractors:**

Description of Subcontractor Cost of the Work Element

- A Bare Material Costs
- B Labor Hours
- C Direct Labor Costs (See Article 1 Definitions)
- D Labor Cost Burden (See Article 1 Definitions)
- E Equipment
- F Work performed by Sub-subcontractor (if any), where Sub-subcontractor Overhead and Profit shall

not exceed 10%

- G Subcontractor's Overhead and Profit, which shall not exceed 10% of A through F
- H Contractor's Overhead and Profit, which shall not exceed 10% of A through G
- I Cost of the Work (Sum of A through H)

- .2 When Contractor self performs work, when calculating the Cost of the Work for Changes, minor changes, Proposals, Contingency expenditures and Allowances, the Contractor shall furnish and include substantiation to satisfaction of the Owner of the following:

Description of Contractor Cost of the Work Element

- A Bare Material Costs
- B Labor Hours
- C Direct Labor Costs (See Article 1 Definitions)
- D Labor Cost Burden (See Article 1 Definitions)
- E Equipment
- F Contractor's Overhead and Profit, which shall not exceed 10% of A through E
- G Cost of the Work (Sum of A through F)

No additional Fee or General Conditions cost shall apply to self-performed Work.

- .3 By Unit Prices stated in the Contract Documents or subsequently agreed upon. Additional mark-ups for overhead and profit will not be allowed in Unit Price Work.

§ 7.1.4.1 The Contractor, upon receipt of written notification by the Owner or the Architect of a proposed item of change in the Work, shall prepare within 10 Calendar Days a Change Proposal in such form or forms as directed by the Owner or the Architect.

- .1 Each separate Change Proposal shall be numbered consecutively and shall include all cost related to the proposed Change in the Work, including any disruption or impact on performance.
- .2 The Subcontractor's itemized accounting shall be included with the Change Proposal;
- .3 If a Change Proposal is returned to the Contractor for additional information or if the scope of the proposed Change in the Work is modified by additions, deletions or other revisions, the Contractor shall revise the Change Proposal accordingly and resubmit the revised Change Proposal to the Architect and the Owner;
- .4 A revised Change Proposal shall be the original Change Proposal number suffixed by the letter "R" to designate a revision in the original Change Proposal. If additional revisions to a revised Change Proposal are necessary, each subsequent revision shall be identified by an appropriate numeral suffix immediately following the "R" suffix;
- .5 Upon written approval of a Change Proposal by Owner, the Architect and the Contractor, the Architect will prepare an Allowance Expenditure Authorization or Change Order authorizing such change in the Work; and
- .6 The Contractor shall request extensions of Contract Time due to changes in the Work only at the time of submitting its Change Proposal. Contractor's failure to do so shall represent a waiver of any right to request a Contract Time extension. Any request for extensions of Contract Time must be substantiated through the demonstration of the impact of the proposed item of change in the Work to the critical path schedule for the Project.

§ 7.1.4.2 Formal Notice of Essence. Contractor recognizes and acknowledges that timely submission of a formal Change Proposal, whether or not the circumstances of the Change may be known to the Owner or available to Owner through other means, is not a mere formality but is of crucial importance to the ability of Owner to promptly identify, prioritize, evaluate and mitigate the potential effects of Changes. Any form of informal notice, whether verbal or written (including, without limitation, statements in Requests for Information, statements at regular job meetings or entries on monthly reports, daily logs or job meeting minutes), that does not strictly comply with the formal requirements of Paragraph 7.1.4.1, above, shall therefore be insufficient.

§ 7.1.5 In accordance with Texas Education Code §44.0411 if the Contract Sum is \$1,000,000.00 or more, or if the Contract Sum is less than \$1,000,000.00, and any Change Order, Construction Change Directives, or other Changes in the Work would increase the Contract Sum to \$1,000,000.00 or more, the total of all Change Orders, Construction Change Directives, or other Changes in the Work may not increase the Contract Sum by more than 25% of the

original Contract Sum. Any Change Order, Construction Change Directive, or other Change in the Work that would exceed that limit is void and of no effect.

§ 7.2 Change Orders

§ 7.2.1 A Change Order is a written instrument prepared by the Architect and signed by the Owner, Contractor, and Architect stating their agreement upon all of the following:

- .1 The change in the Work;
- .2 The amount of the adjustment, if any, in the Contract Sum; and
- .3 The extent of the adjustment, if any, in the Contract Time.

§ 7.2.2 In no event shall a single change, or the aggregate of all changes, result in the total costs, reimbursements and fees exceeding the Contract Sum or be the basis of a change in the Contract Time unless and until such change has been authorized by a Change Order executed and issued by the Owner in accordance with the Contract Documents prior to the commencement of such modified or changed Work. Changes in the Work may be made without notice to Contractor's sureties and absence of such notice shall not relieve such sureties of any of their obligations to Owner.

§ 7.2.3 Contractor stipulates that acceptance of a Change Order by the Contractor shall constitute full accord and satisfaction for any and all Claims, whether direct or indirect, including but not limited to, impact or delay damages, arising from the subject matter of the Change Order and attorney's fees and costs arising from a dispute with a Subcontractor or Sub-subcontractor over the Change Order.

§ 7.2.4 Methods used in determining adjustments to the Contract Sum may include those listed in Section 7.3.3.

§ 7.3 Construction Change Directives

§ 7.3.1 A Construction Change Directive is a written order prepared by the Architect and signed by the Owner and, if required by the Owner, the Architect, directing a change in the Work prior to agreement on adjustment, if any, in the Contract Sum or Contract Time, or both. The Owner may by Construction Change Directive, without invalidating the Contract, order changes in the Work within the general scope of the Contract consisting of additions, deletions, or other revisions, the Contract Sum and Contract Time being adjusted accordingly.

§ 7.3.2 A Construction Change Directive shall be used in the absence of total agreement on the terms of a Change Order.

§ 7.3.3 If the Construction Change Directive provides for an adjustment to the Contract Sum, the adjustment shall be based on one of the following methods:

- .1 Mutual acceptance of a lump sum properly itemized and supported by sufficient substantiating data to permit evaluation;
- .2 Unit prices stated in the Contract Documents or subsequently agreed upon (additional mark-ups for overhead, profit and fees will not be allowed);
- .3 Cost to be determined in a manner agreed upon by the parties and a mutually acceptable fixed or percentage fee subject to the limitations of Section 7.1; or
- .4 As provided in Section 7.3.4 subject to the limitations of Section 7.1.

§ 7.3.4 If the Contractor does not respond promptly or disagrees with the method for adjustment in the Contract Sum, the Architect shall make a recommendation of the amount by which the Contractor's direct costs have actually been increased over the direct cost of performing the Work without the Change in the Work, all subject to the approval of the Owner. The Contractor shall keep and present, in such form as the Architect or Owner may prescribe, an itemized accounting together with appropriate supporting data. Unless otherwise provided in the Contract Documents, costs for the purposes of this Section 7.3.4 shall be limited to the following:

- .1 Actual costs of labor, including applicable payroll taxes, fringe benefits required by agreement or custom, workers' compensation insurance, and other employee costs approved by the Architect;
- .2 Actual costs of materials, supplies, and equipment, including cost of transportation, whether incorporated or consumed;
- .3 Actual rental costs of machinery and equipment, exclusive of hand tools, whether rented from the Contractor or others at rates that are no greater than market rates in the locale of the Work at the time

- of the Work. Unless otherwise established in the Contract, the rental value of the Contractor's own equipment shall not be more than the normal local rental rate for similar equipment;;
- 4 Actual costs of premiums for all bonds and insurance, permit fees, and sales, use, or similar taxes, directly related to the change Work, except that sales, use or similar taxes to which the Owner is exempt shall not be included in the calculation of costs; and
 - 5 Actual additional costs of supervision and field office personnel directly attributable to the change only if the adjustment causes an extension of the Contract Time.

§ 7.3.5 If the Contractor disagrees with the adjustment in the Contract Time, the Contractor may make a Claim in accordance with applicable provisions of Article 15.

§ 7.3.6 Upon receipt of a Construction Change Directive, the Contractor shall promptly proceed with the change in the Work involved regardless of the Contractor's agreement with or disagreement with the adjustment in the Contract Sum or Contract Time or the method for determining them, and shall promptly advise the Architect of the Contractor's agreement or disagreement with the method, if any, provided in the Construction Change Directive for determining the proposed adjustment in the Contract Sum or Contract Time.

§ 7.3.7 A Construction Change Directive signed by the Contractor indicates the Contractor's agreement therewith, including adjustment in Contract Sum and Contract Time or the method for determining them. Such agreement shall be effective immediately and shall be recorded as a Change Order.

§ 7.3.8 The amount of credit to be allowed by the Contractor to the Owner for a deletion or change that results in a net decrease in the Contract Sum shall be actual net cost plus the Contractor's allocated percent of profit and overhead as confirmed by the Architect. When both additions and credits covering related Work or substitutions are involved in a change, the allowance for overhead and profit shall be figured on the basis of net increase, if any, with respect to that change.

§ 7.3.9 Pending final determination of the total cost of a Construction Change Directive to the Owner, the Contractor may request payment for Work completed under the Construction Change Directive in Applications for Payment. The Architect will make an interim determination for purposes of monthly certification for payment for those costs and certify for payment the amount that the Architect determines, in the Architect's professional judgment, to be reasonably justified, which shall be further subject to the Owner's review, modification, approval, or rejection. The Architect's interim determination of cost, as modified and/or approved by the Owner, shall adjust the Contract Sum on the same basis as a Change Order, subject to the right of the Contractor to disagree and assert a Claim in accordance with Article 15.

§ 7.3.10 When the Owner and Contractor agree with a determination made by the Architect concerning the adjustments in the Contract Sum and Contract Time, or otherwise reach agreement upon the adjustments, such agreement shall be effective immediately and the Architect will prepare a Change Order. Change Orders may be issued for all or any part of a Construction Change Directive.

§ 7.4 Minor Changes in the Work

The Architect may, subject to Owner approval, order minor changes in the Work that are consistent with the intent of the Contract Documents and do not involve an adjustment in the Contract Sum or an extension of the Contract Time. The Architect's order for minor changes shall be in writing. If the Contractor believes that the proposed minor change in the Work will affect the Contract Sum, Allowances, Contingencies or Contract Time, the Contractor shall notify the Architect in writing and shall not proceed to implement the change in the Work. If the Contractor performs the Work set forth in the Architect's order for a minor change without prior notice to the Architect that such change will affect the Contract Sum, Allowances, Contingencies or Contract Time and written instruction from the Architect to proceed, the Contractor waives any adjustment to the Contract Sum or extension of the Contract Time. The Owner shall also retain authority to order such minor changes in the Work. The Contractor shall carry out such written orders promptly. Minor changes in the Work shall not include changes that involve the outward appearance of the structure, color schemes, floor plans, building materials, landscaping, or mechanical equipment.

ARTICLE 8 TIME

§ 8.1 Definitions

§ 8.1.1 Unless otherwise provided, Contract Time is the period of time, including authorized adjustments, allotted in the Contract Documents for Substantial Completion of the Work.

§ 8.1.2 The date of commencement of the Work is the date established in the Agreement.

§ 8.1.3 The date of Substantial Completion is the date certified by the Architect and approved by the Owner in accordance with Section 9.8. The date of Final Completion is the date certified by the Architect and Owner in accordance with Section 9.10. Unless otherwise agreed in writing by the Owner, the Contractor agrees that Final Completion shall occur by the date set forth in the Agreement, or by such dates thereafter as may be established in any written extensions granted under Article 8 of the General Conditions.

§ 8.1.4 The term "day" as used in the Contract Documents shall mean calendar day unless otherwise specifically defined.

§ 8.2 Progress and Completion

§ 8.2.1 Time limits stated in the Contract Documents are of the essence of the Contract. By executing the Agreement, the Contractor stipulates that the Contract Time is a reasonable period for performing the Work.

§ 8.2.2 The Contractor shall not knowingly, except by agreement or instruction of the Owner in writing, commence the Work prior to the effective date of insurance required to be furnished by the Contractor and Owner's approval of such insurance.

§ 8.2.3 The Contractor shall proceed expeditiously with adequate forces and shall achieve Substantial Completion within the Contract Time.

§ 8.2.4 The Contractor is subject to liquidated damages, as specified in the Agreement, if the Work is not completed by the date of Substantial Completion and/or the date of Final Completion. Refer to 3.3.1 and 3.3.2 of the AIA A101-2017.

§ 8.3 Delays and Extensions of Time

§ 8.3.1 If the Contractor is delayed at any time in the commencement or progress of the Work by (1) an act or neglect of the Owner or Architect, of an authorized employee of either, or of a Separate Contractor; (2) by changes ordered in the Work; (3) by fire, governmental actions, adverse weather conditions documented in accordance with Section 15.1.6.2, or other causes beyond the Contractor's reasonable control which do not arise through the action or inaction of Contractor or its Subcontractor, Sub-subcontractor or suppliers, could not have been reasonably anticipated, and could not have been avoided through the exercise of reasonable care or prudent construction management by the Contractor; (4) by delay authorized in writing by the Owner; or (5) by other causes that the Contractor asserts, and the Architect and Owner determine, justify delay, then the Contract Time may be extended in writing for such reasonable time as the Architect and Owner may determine. The foregoing notwithstanding, the Contractor shall not be entitled to an extension of time for changes in the Work required due to Contractor fault, or which extend beyond the time extension provided in a Change Order. Nothing in this provision will limit the rights of Owner under other provisions of this Contract. Any provision of the Contract Documents to the contrary notwithstanding, it is expressly agreed that the extension of the Contract Time shall be Contractor's sole remedy for any delay unless the same shall have been caused by acts constituting intentional interference by the Owner which materially interfere with Contractor's performance of the Work, and then only to the extent that such acts continue after Contractor's reasonable prior written notice to Owner of such interference.

§ 8.3.2 Claims relating to time shall be made in accordance with applicable provisions of Article 15. A disagreement concerning time extensions shall not relieve the Contractor from performing the Work required by the Contract Documents and shall not be cause for the Contractor to suspend Work on the Project.

§ 8.3.3 The Contract does not permit the recovery of damages, including, without limitation, extended home office overhead expenses, general conditions or other consequential damages, by the Contractor for delay or disruption or for extensions of time due to bad weather, acts of God, supply chain issues, or market escalation. Contractor agrees that Contractor shall be fully compensated for all delays solely by an extension of time. Owner's exercise of any of

its rights under the Contract Documents, including without limitation, its rights under Article 7, Changes in the Work, regardless of the extent or number of such changes or Owner's exercise of any of its remedies of suspension of the Work or requirement of correction or re-execution of any defective Work, shall not, under any circumstances, be construed as interference with Contractor's performance of the Work and shall not entitle the Contractor to any additional compensation.

§ 8.3.4 In the event of inexcusable delay by Contractor, Owner may direct that the Work be accelerated by means of overtime, additional crews or additional shifts or re-sequencing of the Work. All such acceleration shall be at no cost to Owner.

§ 8.3.5 In the event that Contractor does not complete the Work within the Contract Time, then in addition to any other costs and damages (liquidated or otherwise) for which Contractor is responsible, Contractor will provide, at its expense, any bonds required by governmental authorities to enable Owner to secure a Certificate of Occupancy (if required) even though there are items of Work which are incomplete.

§ 8.3.6 The Contractor's claims related to time shall be made in accordance with applicable provisions of the Contract Documents or they shall be deemed waived.

§ 8.3.7 Any provision of the Contract Documents to the contrary notwithstanding, it is expressly agreed that the extension of the Contract Time shall be Contractor's sole remedy for any delay unless the same shall have been caused by acts constituting interference by the Owner which interfere with Contractor's performance of the work, and then only to the extent that such acts continue after Contractor's written notice to Owner of such interference. Owner's exercise of any of its rights under the Contract Documents or Owner's exercise of any of its remedies of suspension of the Work or requirement of correction or re-execution of any defective Work shall not, under any circumstances, be construed as interference with Contractor's performance of the Work.

§ 8.3.8 Concurrent Delays. For purposes of the calculations provided for in this Paragraph 8.3.8, the words "concurrent delay", "concurrently delay" or "occur concurrently" mean the portion of two or more Delays affecting the critical path to Substantial Completion that are overlapping or co-existent. Contractor's right to a Contract Adjustment of the Contract Time (pursuant to Subparagraphs 8.3.8.1, 8.3.8.2 and 8.3.8.3, below) and Contract Price (pursuant to Subparagraphs 8.3.8.4, 8.3.8.5 and 8.3.8.6, below) shall, in the case of concurrent delays, be calculated in accordance with the following:

§ 8.3.8.1 If an Excusable Delay and a Compensable Delay occur concurrently, the maximum extension of the Contract Time shall be the number of Days from the commencement of the first Delay to the cessation of the Delay which ends last.

§ 8.3.8.2 If an Unexcused Delay occurs concurrently with either an Excusable Delay or a Compensable Delay, the maximum extension of the Contract Time shall be the number of Days, if any, by which such Excusable Delay or Compensable Delay exceeds the number of Days of such Unexcused Delay.

§ 8.3.8.3 If an Unexcused Delay occurs concurrently with both an Excusable Delay and a Compensable Delay, the maximum extension of the Contract Time shall be the number of Days, if any, by which such Excusable Delay and Compensable Delay, as determined pursuant to Subparagraph 8.3.8.1, above, exceeds the number of Days of such Unexcused Delay.

§ 8.3.8.4 If an Unexcused Delay occurs concurrently with a Compensable Delay, the maximum period of time for which Contractor shall be entitled to a Change Order to the Contract Price in accordance with the Agreement shall be the number of Days, if any, by which such Compensable Delay exceeds the number of Days of such Unexcused Delay.

§ 8.3.8.5 If a Compensable Delay occurs concurrently with an Excusable Delay, the maximum period of time for which Contractor shall be entitled to a Change Order to the Contract Price in accordance with the Agreement shall be the number of Days, if any, by which such Compensable Delay exceeds the number of Days of such Excusable Delay.

§ 8.3.8.6 If an Unexcused Delay occurs concurrently with both an Excusable Delay and a Compensable Delay, the maximum period of time for which Contractor shall be entitled to a Change Order to the Contract Price in accordance with the Agreement shall be the number of Days, if any, by which such Compensable Delay exceeds the number of Days of such Unexcused Delay.

ARTICLE 9 PAYMENTS AND COMPLETION

§ 9.1 Contract Sum

§ 9.1.1 The Contract Sum, or if the Project is a Construction Manager at Risk Project, Guaranteed Maximum Price, is stated in the Agreement and, including authorized adjustments, is the total amount payable by the Owner to the Contractor for performance of the Work under the Contract Documents.

§ 9.1.2 If unit prices are stated in the Contract Documents or subsequently agreed upon, and if quantities originally contemplated are materially changed so that application of such unit prices to the actual quantities causes substantial inequity to the Owner or Contractor, the applicable unit prices may, by mutual written agreement, be equitably adjusted.

§ 9.1.3 Notwithstanding anything to the contrary contained in the Contract Documents, the Owner may withhold any payment to the Contractor hereunder if and for so long as the Contractor fails to perform any of its material obligations hereunder or otherwise is in default under any of the provisions of the Contract Documents, subject to the requirements of applicable law.

§ 9.2 Schedule of Values

§ 9.2.1 Where the Contract is based on a stipulated sum or Guaranteed Maximum Price, the Contractor shall submit a Schedule of Values to the Architect and the Owner before the first Application for Payment, or in the case of a Guaranteed Maximum Price, within 15 days after establishing the Guaranteed Maximum Price, allocating the entire Contract Sum to the various portions of the Work, minimally separating the entire Contract Sum into categories matching the sections of the Project Manual. The Schedule of Values shall be prepared in the form, and supported by the data to substantiate its accuracy, required by the Architect and the Owner. This Schedule, unless objected to by the Architect or Owner, shall be used as a basis for reviewing the Contractor's Applications for Payment. Any changes to the Schedule of Values shall be submitted to the Architect and supported by such data to substantiate its accuracy as the Architect may require, and unless objected to by the Architect or Owner, shall be used as a basis for reviewing the Contractor's subsequent Applications for Payment. The Schedule of Values shall be prepared in such a manner that each major item of Work, whether done by Contractor's own forces or subcontracted, is shown as a single line item on AIA Documents G702 and G703, Application and Certificate for Payment. If the Contractor is a Construction Manager at Risk, then the Contractor's fee and general conditions shall be specifically shown, and AIA Documents G732 and G703 shall be used.

§ 9.2.2 In order to facilitate the review of Applications for Payment, the Schedule of Values shall be submitted on AIA Documents G702 and G703 (or G732 and G703, as applicable), and shall include the following:

- .1 Contractor's cost for Contractor's fee (if applicable) bonds and insurance, mobilization, general conditions, etc. shall be listed as individual line items.
- .2 Contractor's costs for various construction items shall be detailed, generally categorized by specification section, and further by type of application. For example, concrete work shall be subdivided into footings, grade beams, floor slabs, paving, etc.
- .3 On major subcontracts, such as mechanical, electrical and plumbing, the schedule shall indicate line items and amounts in detail (for example: underground, major equipment, fixtures, installation fixtures, start-up, etc.).
- .4 Costs for subcontract work shall be listed without any additional mark-up of Contractor's costs for overhead, profit or supervision.
- .5 If payment for stored materials is requested prior to installation, then material and labor shall be listed as separate line items.
- .6 Contractor shall provide a report of actual versus projected reimbursable expenses (general conditions), updated monthly.

§ 9.3 Applications for Payment

§ 9.3.1 At least ten days before the date established for each progress payment, the Contractor shall submit to the Architect an itemized Application for Payment prepared in accordance with the schedule of values, if required under

Section 9.2, for completed portions of the Work. The application shall be notarized, if required, and supported by all data substantiating the Contractor's right to payment that the Owner or Architect require, such as copies of requisitions, and releases and waivers of liens from Subcontractors, Sub subcontractors, and suppliers, and shall reflect retainage if provided for in the Contract Documents.

§ 9.3.1.1 Contractor agrees that, for purposes of Texas Government Code Sections 2251.021 and 2251.042, receipt of the Application for Payment by the Architect shall not be construed as receipt of an invoice by the Owner. Contractor further agrees that Owner's receipt of the Certificate for Payment from the Architect shall be construed as receipt of an invoice by the Owner, for purposes of Texas Government Code Sections 2251.021 and 2251.042.

§ 9.3.1.2 Applications for Payment shall not include requests for payment for portions of the Work for which the Contractor has not been invoiced by a Subcontractor, Sub-subcontractor, or supplier, unless Contractor has self-performed the Work.

§ 9.3.1.3 Until Final Completion of the Work, the Owner shall withhold retainage as provided in the Contract Documents, except that Owner shall not pay amounts for which the Architect refuses to certify payment, or the Owner refuses to pay, as provided herein in Section 9.4.3 or 9.5. The retainage shall be paid with the Final Payment.

§ 9.3.1.4 All progress payment requests shall be accompanied by (i) an itemization of all Subcontractors, Sub subcontractors, and material suppliers, the amounts due each and the amounts to be paid out of said progress payment to each of them and (ii) by unconditional lien waivers releasing all liens and lien rights with respect to Work for which Owner has made payment under a prior progress payment request in a form reasonably satisfactory to Owner from Contractor and all its subcontractors and material suppliers with contracts in excess of \$25,000.00 (Evidence of prior progress payment shall apply to progress payments 61-days or older). When Contractor submits its request for payment of retainage, Contractor shall submit "All Bills Paid" affidavits and unconditional final lien waivers fully releasing all liens and lien rights with respect to the Work in a form reasonably satisfactory to Owner from Contractor and all its Subcontractors, Sub subcontractors, and material suppliers with contracts in excess of \$25,000.00. Applications for Payment shall be certified as correct by Contractor. When requested by Owner or when required by the Davis-Bacon Act, each Application for Payment shall also be accompanied by Certified Payrolls and such other affidavits, certificates, information, data and schedules as Owner may reasonably require. The Owner is not required to make any payment to Contractor to the extent reasonably necessary to protect Owner. In addition to the other requirements of this Article, the initial Application for Payment shall be proceeded or accompanied by the following:

- .1 List of subcontractors,
- .2 Schedule of values,
- .3 Contractor's construction schedule (preliminary if not final),
- .4 If applicable, Combined Contractor's construction schedule (preliminary if not final) incorporating Work of multiple contracts, with indication of acceptance of schedule by each Contractor,
- .5 Products list (preliminary if not final),
- .6 Schedule of unit prices,
- .7 Submittal schedule (preliminary if not final),
- .8 List of Contractor's staff assignments,
- .9 List of Contractor's principal consultants,
- .10 Copies of building permits,
- .11 Copies of authorizations and licenses from authorities having jurisdiction for performance of the Work,
- .12 Initial progress report,
- .13 Report of preconstruction conference,
- .14 Certificates of insurance and insurance policies,
- .15 Performance and payment bonds,
- .16 Data needed to acquire Owner's insurance, and
- .17 Initial settlement survey and damage report if required

In addition to the other requirements of this Article, each subsequent Application for Payment shall be accompanied by:

- .1 Updated Microsoft Project schedule meeting the requirements of Section 3.10,
- .2 Log of Adverse Weather Days, and Instructional Days, including backup documentation,

.3 Where Unit Costs are in use, measurements for payments will be made only for actual measured and/or computed length, area, solid contents, number, and weight, unless other provisions are made in the Contract Documents. Payment on a unit price basis will not be made for Work outside finished dimensions shown in the Contract Documents. Include costs for waste, overages and tolerances in the unit price for that line item, and

.4 Measurements for unit price quantities will be verified by the Architect/Engineer in conjunction with the General Contractor via inspection of the Work prior to submittal of interim Applications for Payment

§ 9.3.2 Payments will be made on the basis of invoices for specific materials or equipment incorporated in the Work and specific materials or equipment (1) suitably stored at the site or (2) suitably stored at some off-site location, provided the following conditions are met for off-site storage:

- .1 The location must be agreed to, in writing, by the Owner and Surety.
- .2 The location must be a bonded warehouse.
- .3 The Contractor's Surety must agree, in writing, to the amounts included in each Application for Payment.
- .4 The Contractor must bear the cost of the Owner's and Architect's expenses related to visiting the off-site storage area and reviewing the stored contents. Contractor acknowledges that Architect's time is an additional service and shall compensate Architect directly for same.
- .5 Payment shall not include any charges for overhead or profit on stored materials.
- .6 Payments for materials or equipment stored on or off the site shall be conditioned upon submission by the Contractor of bills of sale or such other procedures satisfactory to the Owner to establish the Owner's title to such materials or equipment or otherwise protect the Owner's interest, including applicable insurance (naming the Owner as insured and naming the specific materials or equipment stored and their location) and transportation to the site for those materials and equipment stored off the site. Under no circumstances will the Owner reimburse the Contractor for down payments, deposits, or other advance payments for materials or equipment until the materials or equipment are delivered to Owner's site. Failure to follow these procedures shall result in nonpayment for storage of or insurance on stored materials and equipment. Failure to follow these procedures shall also result in nonpayment of materials and equipment until said materials and equipment are incorporated into the Work.

§ 9.3.3 The Contractor warrants that title to all Work, materials, and equipment covered by an Application for Payment will irrevocably pass to the Owner no later than the time of Owner's payment to Contractor of the invoiced cost. Such title shall be free and clear of all liens, claims, security interests or encumbrances. No Work, material or equipment covered by an Application for Payment shall be subject to an agreement under which an interest is retained or an encumbrance is attached by the seller, the Contractor, or other party. The Contractor further warrants that, upon submittal of an Application for Payment, all Work, materials, and equipment for which Certificates for Payment have been previously issued and payments received from the Owner shall, to the best of the Contractor's knowledge, information, and belief, be free and clear of liens, claims, security interests, or encumbrances, in favor of the Contractor, Subcontractors, Sub-subcontractors, suppliers, or other persons or entities that provided labor, materials, and equipment relating to the Work. **CONTRACTOR SHALL DEFEND, INDEMNIFY AND HOLD OWNER HARMLESS FROM AND AGAINST ANY LIENS, CLAIMS, SECURITY INTERESTS OR ENCUMBRANCES FILED BY THE CONTRACTOR, SUBCONTRACTORS, OR ANYONE CLAIMING BY, THROUGH OR UNDER THE CONTRACTOR OR SUBCONTRACTOR FOR WORK, MATERIALS, EQUIPMENT, OR OTHER ITEMS COVERED BY PAYMENTS MADE BY THE OWNER TO CONTRACTOR.**

§ 9.3.4 Contractor shall submit monthly Applications for Payment electronically, or, if requested by Owner, in writing, to both the Architect and Program Manager, if applicable, in quadruplicate using AIA Documents G702 and G703 Application and Certificate of Payment (or G732 and G703, if applicable) and Continuation Sheet. All blanks in the form must be completed and signatures of Contractor and Notary Public must be original on each form. The Architect and Program Manager, if applicable, may require any additional information deemed necessary and appropriate to substantiate the Application for Payment. Materials that are verified to be on the jobsite or other approved location for use in the Project may also be incorporated into the Application for Payment. Incomplete or inaccurate Applications for Payment shall be returned to the Contractor by the Architect for completion and/or correction. Owner shall have no responsibility for payment of same if the Application for Payment is incomplete or inaccurate.

§ 9.3.5 By signing each Application for Payment, the Contractor stipulates and certifies to the following: that the information presented is true, correct, accurate and complete; that the Contractor has made the necessary detailed examinations, audits and arithmetic verifications; that the submitted Work has been completed to the extent represented in the Applications for Payment; that the materials, equipment, and supplies identified in the Applications for Payment have been purchased, paid for and received; that the Subcontractors, Sub-subcontractors, and suppliers have been paid as identified in the Applications for Payment or that Contractor has been invoiced for same; that Contractor has made the necessary on-site inspections to confirm the accuracy of the Applications for Payment; that there are no known mechanics' or materialmen's liens outstanding at the date of this requisition; all due and payable bills with respect to the Work have been paid to date or are included in the amount requested in the current application; that, except for such bills not paid but so included, there is no known basis for the filing of any mechanics' or materialmen's liens on the Work; that the Payment Application includes only Work self-performed by Contractor or for which Contractor has been invoiced; and that releases from all Subcontractors, Sub-subcontractors, suppliers, and materialmen have been obtained in such form as to constitute an effective release of lien under the laws of the State of Texas covering all Work performed and for which payment has been made by the Owner to the Contractor. Contractor understands that documents submitted to Owner become government documents under the laws of the State of Texas. Contractor further understands that falsification of Contractor's Application for Payment may constitute a violation of the penal laws of the State of Texas, including, but not limited to, Texas Penal Code Sections 32.46, 37.09, and 37.10, and may justify termination of Contractor's Contract with Owner.

§ 9.3.6 Contractor's request for payment of the retainage may be made only upon expiration of thirty (30) calendar days after Final Completion. The request shall be accompanied by the Contractor's Affidavit of Payment of Debts and Claims or a comparable affidavit on a form acceptable to Owner. This document must be executed under oath and notarized. Per Tex. Gov't Code Section 2252.032(f), on application to Owner for final payment and release of retainage, Owner may withhold retainage if there is a bona fide dispute between Owner and the Contractor and the reason for the dispute is that labor, services, or materials provided by the Contractor, or by a person under the direction or control of the Contractor, failed to comply with the express terms of the Contract or if the surety on any outstanding surety bond executed for the Contract does not agree to the release of retainage. Owner shall provide to Contractor written notice of the basis on which Owner is withholding retainage under this section.

§ 9.4 Certificates for Payment

§ 9.4.1 The Architect and Program Manager, if applicable, will, within seven (7) days after receipt of the Contractor's Application for Payment, either (1) certify, sign and issue to the Owner a Certificate for Payment in the full amount of the Application for Payment, with a copy to the Contractor; or (2) certify, sign and issue to the Owner a Certificate for Payment for such amount as the Architect determines is properly due, and notify the Contractor and Owner in writing with a detailed statement of the Architect's reasons for withholding certification and disputing in part certification in accordance with Texas Government Code Section 2251.042(a) and as provided in Section 9.5.1; or (3) withhold certification of the entire Application for Payment, and notify the Contractor and Owner in writing with a detailed statement of the Architect's reason for withholding certification in whole in accordance with Texas Government Code Section 2251.042(a) and as provided in Section 9.5.1; or (4) return the Payment Application to the Contractor as provided in Section 9.3.4. Architect's written reason(s) for withholding certification shall be submitted in accordance with, and construed as, the notice required by Texas Government Code Section 2251.042 *et seq.* The Owner shall have the right to reject, modify, or approve the Architect's Certificate for Payment in whole or in part, and shall have the right to make the final determination of the payment to be made to the Contractor. The Owner shall pay the undisputed amounts certified by the Architect and Program Manager, if applicable, to the Contractor within forty-five (45) days of receipt of the Certificate for Payment from the Architect and Program Manager, if applicable, unless otherwise provided in the Contract Documents. Undisputed amounts unpaid after the date on which payment is due shall bear interest pursuant to Texas Government Code Section 2251.025.

§ 9.4.2 The issuance of a Certificate for Payment will constitute a representation by the Architect to the Owner, based on the Architect's evaluation of the Work and the data in the Application for Payment, that, to the best of the Architect's knowledge, information, and belief, the Work has progressed to the point indicated, the quality of the Work is in accordance with the Contract Documents, and that the Contractor is entitled to payment in the amount certified. The foregoing representations are subject to an evaluation of the Work for conformance with the Contract Documents upon Substantial Completion, to results of subsequent tests and inspections, to correction of minor deviations from the Contract Documents prior to completion, and to specific qualifications expressed in writing to the Owner by the Architect. However, the issuance of a Certificate for Payment will not be a representation that the

Architect has (1) made exhaustive or continuous on-site inspections to check the quality or quantity of the Work; (2) reviewed construction means, methods, techniques, sequences, or procedures; (3) reviewed copies of requisitions received from Subcontractors, Sub subcontractors, and suppliers and other data unless requested by the Owner to substantiate the Contractor's right to payment; or (4) made examination to ascertain how or for what purpose the Contractor has used money previously paid on account of the Contract Sum. Such examinations, audits, and verifications, if required by the Owner, will be performed by the Owner's auditors, accountants or other representatives acting in the sole interest of the Owner. By submitting the Contractor's Applications for Payment, the Contractor is certifying that the information presented is true, correct, accurate and complete; that he has made the necessary detailed examinations, audits and arithmetic verifications; that the submitted Work has been completed to the extent represented in the Applications for Payment; that the materials and supplies identified in the previous Applications for Payment have been purchased, paid for and received; that the subcontractors have been paid as identified in the previous Applications for Payment; and that he has made the necessary on-site inspections to confirm the accuracy of the Applications for Payment; that there are no known mechanic's or material men's liens outstanding at the date of requisition; that all due and payable bills with respect to the Work have been paid to date or are included in the amount requested in the current application; that except for such bills not paid but so included, there is no known basis for the filing of mechanic's or material men's liens; and that releases from all subcontractors and material men have been obtained in such form as to constitute an effective release of lien under the laws of the State of Texas causing all Work performed and for which payment has been made by the Owner to the Contractor. In certifying the Contractor's Applications for Payment, the Architect represents that he has observed the progress of the Work, critically evaluated, reviewed and certified that the amounts requested are valid and correct. The issuance of a certificate for payment shall not be a representation by the Architect that the Architect has made exhaustive or continuous on-site inspections or that the Architect has made examinations to ascertain how or for what purposes the Contractor has used amounts previously paid on account of the Contract. Such examinations, audits and verifications, if required by the Owner, will be performed by the Owner's accountants or other representatives of the Owner acting in the sole interest of the Owner. The Contractor acknowledges that the Owner may authorize minor changes to the work and that those minor changes may be funded in full or in part from contingencies or allowances which are represented in Applications for Payment and supporting documents. The Owner will rely upon the accuracy of the Application for Payment and supporting documentation furnished by the Contractor in authorizing minor changes and expenditures against Allowances. Therefore, the Contractor agrees that any arithmetic error made by the Contractor in any Application for Payment and supporting documents such as contingency logs or allowance balances shall not create an obligation on the part of the Owner to pay additional sums to correct previously approved Applications for Payment. **CONTRACTOR SHALL INDEMNIFY AND HOLD OWNER HARMLESS FROM ANY LIENS, CLAIMS, SECURITY INTERESTS OR ENCUMBRANCES FILED BY THE CONTRACTOR, SUBCONTRACTORS, OR ANYONE CLAIMING BY, THROUGH OR UNDER THE CONTRACTOR OR SUBCONTRACTOR FOR ITEMS COVERED BY PAYMENTS MADE BY THE OWNER TO CONTRACTOR.**

§ 9.4.3 The issuance of a Certificate for Payment shall constitute a recommendation to the Owner regarding the amount to be paid and shall be a prerequisite to any payment being made by the Owner to the Contractor. The Certificate of Payment is not binding on the Owner, and the Owner may rely on other provisions of the Contract Documents, as well as the Architect's Certificate, and on other information known to the Owner to determine the amount to be paid to or withheld from the Contractor.

§ 9.5 Decisions to Withhold Certification

§ 9.5.1 The Architect may withhold a Certificate for Payment in whole or in part, to the extent reasonably necessary to protect the Owner, if in the Architect's opinion the representations to the Owner required by Section 9.4.2 cannot be made. If the Architect is unable to certify payment in the amount of the Application, the Architect will notify the Contractor and Owner as provided in Section 9.4.1. If the Contractor and Architect cannot agree on a revised amount, the Architect will promptly issue a Certificate for Payment for the amount for which the Architect is able to make such representations to the Owner. The Architect may also withhold a Certificate for Payment or, because of subsequently discovered evidence, may nullify the whole or a part of a Certificate for Payment previously issued, to such extent as may be necessary in the Architect's opinion to protect the Owner from loss for which the Contractor is responsible, including, but not limited to, loss resulting from acts and omissions described in Section 3.3.2, because of

- .1 defective Work not remedied;
- .2 third party claims filed or reasonable evidence indicating probable filing of such claims, unless security acceptable to the Owner is provided by the Contractor;

- .3 failure of the Contractor to make payments properly to Subcontractors, Sub subcontractors, or suppliers for labor, materials or equipment;
- .4 reasonable evidence that the Work cannot be completed for the unpaid balance of the Contract Sum;
- .5 damage to the Owner or a Separate Contractor;
- .6 reasonable evidence that the Work will not be completed within the Contract Time, and that the unpaid balance would not be adequate to cover actual or liquidated damages for the anticipated delay;
- .7 failure to carry out the Work in accordance with the Contract Documents;
- .8 failure to submit a written plan indicating action by the Contractor to regain the time schedule for completion of Work within the Contract Time; or
- .9 failure to provide any submittals or documentation required under the Contract Documents in a timely manner, including a schedule of values and a construction schedule.

§ 9.5.2 When either party disputes the Architect's decision regarding a Certificate for Payment under Section 9.5.1, in whole or in part, that party may submit a Claim in accordance with Article 15.

§ 9.5.3 When the reasons for withholding certification are removed, certification will be made for amounts previously withheld.

§ 9.5.4 Notwithstanding any provision contained within this Article, if the Work has not attained Substantial Completion or Final Completion by the required dates, subject to extensions of time allowed under these General Conditions, then Architect may withhold any further Certificate for Payment to Contractor to the extent necessary to preserve sufficient funds to complete the construction of the Project and to cover liquidated damages. The Owner shall not be deemed to be in breach of the Contract Documents by reason of the withholding of any payment which Owner is entitled to withhold pursuant to any provision of the Contract Documents or withholding in reliance on any such Contract Document provision in good faith, or withholding, in good faith, in reliance on information that has come to the attention of the Owner that Owner reasonably believes constitutes sufficient reason to withhold payment, and no interest shall accrue in connection with the withheld payment(s) determined to have been properly withheld.

§ 9.5.5 If the Architect withholds certification for payment under Section 9.5.1.3, the Owner may, at its sole option, issue joint checks to the Contractor and to any Subcontractor or supplier to whom the Contractor failed to make payment for Work properly performed or material or equipment suitably delivered. If the Owner makes payments by joint check, the Owner shall notify the Architect and the Contractor shall reflect such payment on its next Application for Payment.

§ 9.6 Progress Payments

§ 9.6.1 After the Architect has issued a Certificate for Payment for undisputed amounts, the Owner shall review the Application for Payment and the Architect's Certificate and shall make payment or withhold payment in the manner and within the time provided in the Contract Documents, and shall notify Contractor within 21 days if Owner disputes the Architect's Certificate for Payment, pursuant to Texas Government Code Section 2251.042 et seq, listing the specific reasons for nonpayment. Payments to the Contractor shall not be construed as releasing the Contractor or his Surety from any obligations under the Contract Documents..

§ 9.6.2 The Contractor will receive the payments made by Owner and will hold such payments in trust to be applied first to the payment of Subcontractors, Sub-subcontractors, suppliers and any other parties furnishing labor, materials, equipment or services for the Work in accordance with the provisions of their subcontracts. The Contractor shall pay each Subcontractor, Sub-subcontractor, and supplier, no later than seven days after receipt of payment from the Owner and before using any part of the payment from the Owner for any other purpose, the amount to which such party is entitled, reflecting percentages actually retained from payments to the Contractor on account of such party's portion of the Work, and shall, if requested, provide the Owner with evidence of such payment. The Contractor shall, by appropriate agreement with each Subcontractor, require each Subcontractor to make payments to Sub-subcontractors in a similar manner, and if the Owner so requests, shall provide to the Owner copies of such Subcontractor payments. If the Contractor has failed to make payment promptly to the Contractor's Subcontractors, Sub-subcontractor, or for materials or labor used in the Work for which the Owner has made payment to the Contractor, the Owner shall be entitled to withhold payment to the Contractor, in part or in whole, to the extent necessary to protect the Owner. This Section is subject to the provisions of Texas Business and Commerce Code Chapter 56, as applicable to Owner.

§ 9.6.3 The Architect will, on request, furnish to a Subcontractor, if practicable, information regarding percentages of completion or amounts applied for by the Contractor and action taken thereon by the Architect and Owner on account of portions of the Work done by such Subcontractor.

§ 9.6.4 The Owner has the right to request written evidence from the Contractor that the Contractor has properly paid Subcontractors and suppliers amounts paid by the Owner to the Contractor for subcontracted Work. The Owner shall have the right at all times to contact Subcontractors, Sub subcontractors, and material and equipment suppliers to ascertain whether they have been properly paid. Progress payments may, in the discretion of Owner, be made in the form of checks payable jointly to the Contractor and such parties. In the event Owner receives any notices of non-payment from parties furnishing labor, materials, equipment or services for the Work, progress payments and/or Final Payment may, in the discretion of Owner, be made in the form of checks payable jointly to the Contractor and such parties for such amounts as the Contractor agrees or the Owner determines are due. Notwithstanding any other provision in the Contract Documents, neither the Owner nor Architect shall have an obligation to pay, or to see to the payment of money to, a Subcontractor Sub-subcontractor or supplier. Action on the part of the Owner to require Contractor to pay a Subcontractor, Sub-subcontractor, or supplier shall not impose any liability on Owner.

§ 9.6.5 The Contractor's payments to suppliers shall be treated in a manner similar to that provided in Sections 9.6.2, 9.6.3 and 9.6.4.

§ 9.6.6 A Certificate for Payment, a progress payment, or partial or entire use or occupancy of the Project by the Owner shall not constitute acceptance of Work not in accordance with the Contract Documents.

§ 9.6.7 The Contractor shall, as a condition precedent to any obligation of the Owner under the Contract, provide to the Owner payment and performance bonds in the full penal amount of the Contract in accordance with the terms and provisions of the Contract Documents, including Article 11 herein, and in accordance with Texas Government Code Chapter 2253. Payments received by the Contractor from the Owner for Work properly performed by Subcontractors, Sub subcontractors, or provided by suppliers shall be held in trust by the Contractor for the benefit of those Subcontractors, Sub subcontractors, or suppliers who performed Work or furnished materials, or both, under contract with the Contractor for which payment was made by the Owner.

§ 9.6.8 Provided the Owner has fulfilled its payment obligations under the Contract Documents, the Contractor shall defend and indemnify the Owner from all loss, liability, damage or expense, including reasonable attorney's fees and litigation expenses, arising out of any lien claim or other claim for payment by any Subcontractor or supplier of any tier. Upon receipt of notice of a lien claim or other claim for payment, the Owner may notify the Contractor. The Contractor acknowledges that no lien rights exist with respect to public property.

§ 9.6.9 Contractor shall not withhold as a retainage a greater percentage from Subcontractors or materialmen than the percentage that Owner withheld as retainage from payments to Contractor.

§ 9.7 Failure of Payment

§ 9.7.1 Pursuant to Texas Government Code Section 2251.051, if the Owner does not pay the Contractor any payment certified by the Architect, which is undisputed, due and owing after the date the payment is due under the Contract Documents, then the Contractor may, upon ten (10) additional days' notice to the Owner and Architect that payment has not been made and the Contractor intends to suspend performance for nonpayment, may, subject to applicable law, stop the Work until payment of the undisputed amount owing has been received. If the Owner provides written notice to the Contractor that: 1) payment has been made; or 2) a bona fide dispute for payment exists, listing the specific reasons for nonpayment, then Contractor shall be liable for damages resulting from suspension of the Work. If a reason specified is that labor, services, or materials provided by the Contractor are not provided in compliance with the Contract Documents, then the Contractor shall be provided a reasonable opportunity to cure the noncompliance or to compensate Owner for any failure to cure the noncompliance. No amount shall be added to the Contract Sum as a result of a dispute between Owner and Contractor unless and until such dispute is resolved in Contractor's favor.

§ 9.7.2 If the Architect does not issue a Certificate for Payment within seven (7) days after receipt of the Contractor's Application for Payment, through no fault of the Contractor, then the Contractor shall provide written notice to the Owner, and the Owner shall have fourteen (14) Business Days after receipt of such notice to provide or obtain a

Certificate for Payment. If Owner fails to provide or obtain the Certificate for Payment, then the Contractor may, upon fourteen (14) additional Business Days' written notice to the Owner and Architect, stop the Work until payment of the undisputed amount owing has been received.

§ 9.7.3 If the Owner is entitled to reimbursement or payment from the Contractor under or pursuant to the Contract Documents, such payment shall be made promptly upon demand by the Owner. Notwithstanding anything contained in the Contract Documents to the contrary, if the Contractor fails to promptly make any payment due to Owner, pursuant to the Contract, or the Owner incurs any costs or expenses to cure any default of the Contractor or to correct defective Work, then the Owner shall have an absolute right to offset such amount against the Contract Sum and may, in the Owner's sole discretion and without waiving any other remedies, elect either to:

- .1 deduct an amount equal to that to which the Owner is entitled from any payment then or thereafter due to Contractor from the Owner; or
- .2 issue a written notice to the Contractor reducing the Contract Sum by an amount equal to that to which the Owner is entitled.

§ 9.8 Substantial Completion

§ 9.8.1 Substantial Completion is the stage in the progress of the Work when the Work or designated portion thereof is sufficiently complete in accordance with the Contract Documents so that the Owner can occupy or utilize the Work for its intended use; all Project systems included in the Work or designated portion thereof have been successfully tested and are fully operational; system demonstrations have been performed; and a certificate of occupancy shall have been issued before Substantial Completion can be achieved. The Work will not be considered suitable for Substantial Completion review until all required governmental inspections and certifications required of the Work have been made, approved, and posted; designated initial demonstration and instruction of Owner's personnel in the operation of Project systems has been completed; all final finishes set out within the Contract Documents are in place as required by the Specifications, and there shall have been a completion of and acceptance by Owner of all major punch-list items and a majority of minor items are of a cosmetic nature, so that the Owner could occupy or otherwise utilize the Project on that date and the completion of the Work by the Contractor would not materially interfere or hamper the Owner's (or those claiming by, through or under the Owner) normal business operations. All work that could interfere with the Owner's use following Substantial Completion shall be performed by the Contractor after hours at no additional expense to the Owner. As a further condition of Substantial Completion acceptance, the Contractor shall certify that all remaining Work will be completed by the date of Final Completion stated in the Contract Documents. In the event Substantial Completion is not achieved by the designated date, or as it may be extended, Owner may withhold payment of any further sums due until Substantial Completion is achieved. Owner shall also be entitled to deduct out of any sums due to Contractor any or all Liquidated Damages due Owner in accordance with the Contract Documents. In addition to the requirements of the Contract Documents, it is expressly understood that the establishment of Substantial Completion is subject to the following:

- .1 All fire alarm system components must be completed and demonstrated to the Owner.
- .2 Local fire marshal approval certificate must be delivered to the Owner.
- .3 All Project systems included in the Work or designated portion thereof have been successfully tested and are fully operational
- .4 All HVAC air and water balancing must be complete.
- .5 All Energy Management Systems must be complete and fully operational and demonstrated to the Owner.
- .6 All school communications equipment, building security/access control, and telephone systems must be complete and demonstrated to the Owner.
- .7 All final lockset cores and keys must be installed, and labeled with a bitting list.
- .8 All room plaques, wayfinding signage, and exterior signage must be complete.
- .9 All Owner demonstrations and training must be completed, including kitchen equipment, HVAC equipment, plumbing equipment, and electrical equipment.
- .10 All final finishes set out within the Contract Documents are in place as required by the Specifications
- .11 All exterior clean-up and landscaping must be complete.
- .12 All final interior clean-up must be complete.
- .13 A final Certificate of Occupancy and/or Certificate of Completion conforming to the requirements of the location jurisdictional authority must be signed by the Contractor and delivered to the Owner.
- .14 All operation and maintenance manuals must be submitted to the Architect, approved by the Architect, and delivered to the Owner.
- .15 Temporary facilities and utility services have been removed.

- .16 Flood elevation certificate furnished and accepted by all authorities having jurisdiction, including but not limited to the County in which the Project is located.
- .17 Windstorm (WPI-8) certificate furnished and accepted by all authorities having jurisdiction, including but not limited to the County in which the Project is located.

§ 9.8.2 When the Contractor considers that the Work, or a portion thereof which the Owner agrees to accept separately, is substantially complete, the Contractor shall, using the Owner's Project Management Software, prepare and submit to the Architect a comprehensive list of items to be completed or corrected prior to Final Payment. The punch list shall contain an area or room description, and a photograph of each deficiency listed in the punch list and a space for contractor and architect to individually indicate the date of the correction and observation of the correction, respectively. Failure to include an item on such list does not alter the responsibility of the Contractor to complete all Work in accordance with the Contract Documents. The Architect and/or Owner shall have the right to add additional items to be completed or corrected to the comprehensive list submitted by the Contractor.

§ 9.8.2.1 The Contractor's Project Manager or superintendent shall participate in the preparation of the Contractor's punch list that is submitted to the Architect and Owner for supplementation. Upon receipt, the Architect shall perform a spot review to determine the adequacy and completeness of the Contractor's punch list. Should the Architect determine that the Contractor's punch list lacks sufficient detail or requires extensive supplementation, the punch list will be returned to the Contractor for further inspection and revision. The date of Substantial Completion will be delayed until the punch list submitted is a reasonable representation of the Work to be done.

§ 9.8.2.2 Upon receipt of an acceptable Contractor's punch list, the Contractor's Superintendent or Project Manager shall accompany the Architect, his Consultants and the Owner (at his discretion) during their inspections and the preparation of verbal or written additions to the Contractor's punch list. The Contractor's Project Manager or Superintendent shall record or otherwise take notes of all supplementary items and incorporate into the Final Punch List. A typed addition to the supplements to the punch list will be made by the Contractor. This procedure will produce a Final Punch List that has the Contractor's, Architect's, Consultant's and Owner's comments incorporated in only one list using the Owner's Project Management Software. Delay in the preparation of the Final Punch List shall not be cause for a claim for additional cost or extension of time as the Contractor's superintendent shall have been in attendance during the inspections of the Architect and its consultants and will have been expected to have taken appropriate own notes.

§ 9.8.2.3 The Contractor's Project Manager or Superintendent shall have been in attendance during the inspections of the Architect and his Consultants and will have been expected to take his own notes for addition to the Final Punch List.

§ 9.8.3 Upon receipt of the Contractor's list, the Architect will make an inspection to determine whether the Work or designated portion thereof is substantially complete. If the Architect's inspection discloses any item, whether or not included on the Contractor's list, which is not sufficiently complete in accordance with the Contract Documents so that the Owner can occupy or utilize the Work or designated portion thereof for its intended use, then the Architect shall so notify the Contractor and Owner in writing, and the Contractor shall, before issuance of the Certificate of Substantial Completion, complete or correct such item upon notification by the Architect or Owner. In such case, the Contractor shall then submit a request for another inspection by the Architect to determine Substantial Completion. Architect is obligated under the agreement between Owner and Architect to make only a limited number of site visits to determine dates of Substantial Completion. Any fee which Owner incurs for additional site visits of Architect for determination of Substantial Completion will be at the expense of Contractor. Owner will deduct amount of Architect's compensation for re-inspection services from Final Payment or, at the Owner's discretion, may require the Contractor to reimburse the Owner for such costs directly.

§ 9.8.4 When the Work or designated portion thereof is substantially complete, the Architect will prepare, sign, and issue to Owner a Certificate of Substantial Completion that shall establish the date of Substantial Completion; establish responsibilities of the Owner and Contractor for security, maintenance, heat, utilities, damage to the Work and insurance; and fix the time within which the Contractor shall finish all items on the Final Punch List accompanying the Certificate. Warranties required by the Contract Documents shall commence on the date of Substantial Completion of the Work or designated portion thereof unless otherwise provided in the Certificate of Substantial Completion.

§ 9.8.5 The Certificate of Substantial Completion shall be submitted to the Owner and Contractor for their written acceptance of responsibilities assigned to them in the Certificate.

§ 9.8.5.1 After the date of Substantial Completion of the Project as evidenced by the Certificate of Substantial Completion, the work to correct all deficiencies contained in the punch list attached to the Certificate of Substantial Completion shall be completed by the date set forth in the Agreement, or by such dates thereafter as may be established in any written extensions granted under Article 8 of the General Conditions. Failure by the Contractor to complete such corrections within the stipulated time will be reported to the Contractor's surety. In the report of deficiency the Contractor and surety will be informed that, should correction remain incomplete for ninety (90) additional days, the Owner will initiate action to complete corrective work out of the remaining contract funds in accordance with Article 14.2. Additional costs of the Owner, Architect, and other consultants incurred because of the Contractor's failure to complete the correction of deficiencies by the date set forth in the Agreement, or by such dates thereafter as may be established in any written extensions granted under Article 8 of the General Conditions, will be deducted from the funds remaining to be paid to the Contractor. Should corrective work following Substantial Completion require more than one re-inspection after notification by the Contractor that corrections are complete; the cost of subsequent inspections shall also be deducted from funds remaining unpaid to the Contractor.

§ 9.8.5.2 The issuance of a Partial Certificate of Substantial Completion shall not relieve the Contractor from the obligation to obtain Substantial Completion for the portions of the project not included in the Partial Certificate of Substantial Completion by the dates indicated in this Agreement. The issuance of a Partial Certificate of Substantial Completion shall not relieve the Contractor from the assessment of liquidated damages for the portions of the project not included in the Partial Certificate of Substantial Completion by the dates indicated in this Agreement.

§ 9.8.6 Retainage is not due to the Contractor until thirty-one (31) days after Final Completion of the Work as set out in Section 9.10. After the Certificate of Substantial Completion is accepted by the Owner, the Owner may, at its sole discretion and upon acceptance and consent of surety, make payment of retainage on all or a part of the Work accepted. Final Completion includes submittal of all required closeout and record documents. The Contractor's request for retainage payment shall be accompanied by the Contractor's Affidavit of Payment of Debts and Claims or a comparable affidavit on a form acceptable to Owner. This document must be executed under oath and notarized.

§ 9.9 Partial Occupancy or Use

§ 9.9.1 The Owner may occupy or use any completed or partially completed portion of the Work at any stage when such portion is designated by separate agreement with the Contractor, provided such occupancy or use is consented to by the insurer, if such consent is necessary, and authorized by public authorities having jurisdiction over the Project. Such partial occupancy or use may commence whether or not the portion is substantially complete, provided that the Owner and Contractor have accepted in writing the responsibilities assigned to each of them for payments, retainage, if any, security, maintenance, heat, utilities, damage to the Work and insurance, and have agreed in writing concerning the period for correction of the Work and commencement of warranties required by the Contract Documents. When the Contractor considers a portion substantially complete, the Contractor shall prepare and submit a list to the Architect and Owner as provided under Section 9.8.2. Consent of the Contractor to partial occupancy or use shall not be unreasonably withheld. The stage of the progress of the Work shall be determined by written agreement between the Owner and Contractor or, if no agreement is reached, by decision of the Architect or Owner. Contractor agrees that the Owner may place and install as much equipment and furnishings as is possible before completion or partial completion of portions of the Work.

§ 9.9.2 Immediately prior to such partial occupancy, use, or installation, the Owner, Contractor, and Architect shall jointly inspect the area to be occupied or portion of the Work to be used in order to determine and record the condition of the Work.

§ 9.9.3 Unless otherwise agreed upon in writing, partial occupancy or use of a portion or portions of the Work or installation of furnishings and equipment shall not constitute acceptance of Work not complying with the requirements of the Contract Documents nor shall it constitute evidence of Substantial Completion or Final Completion.

§ 9.9.4 In the event that Owner takes partial occupancy or installs furnishings and equipment prior to Substantial Completion of the Project, Contractor shall obtain an endorsement to Contractor's Builder's Risk Policy to provide

extended coverage for partial occupancy if the Contractor's Builder's Risk Coverage required by Article 11 would not otherwise provide such coverage.

§ 9.9.5 Non-Triggering of Substantial Completion by Owner Occupancy: The parties expressly acknowledge and agree that any occupancy or use of the Project, or any portion thereof, by the Owner prior to formal acknowledgment of Substantial Completion as defined in the Contract Documents does not constitute or imply the attainment of Substantial Completion. Any necessity or decision by the Owner to occupy the Project, or any portion thereof, prior to the Contractor's full completion of all contractual obligations does not accelerate or alter the Contractor's duties or the standards for Substantial Completion. The Contractor remains fully obligated to achieve Substantial Completion according to the terms set forth in the Contract Documents, irrespective of any such early occupancy or use by the Owner. The Owner's occupancy, whether full or partial, will not trigger or cause Substantial Completion or affect any rights or obligations that arise upon Substantial Completion, including but not limited to, commencement of any warranties or guarantees, or the period for final completion.

§ 9.10 Final Completion and Final Payment

§ 9.10.1 When all of the Work is finally completed and all required documentation has been submitted, and the Contractor is ready for a final inspection, it shall notify the Owner and the Architect thereof in writing. Upon receipt of the Contractor's notice that the Work is ready for final inspection and acceptance, the Architect will promptly make such inspection. When the Architect finds the Work acceptable under the Contract Documents and the Contract fully performed, the Contractor shall issue its final Application for Payment. Upon the Architect's agreement and approval, the Architect will promptly prepare, sign, and issue a Owner's Certificate of Final Completion and final Certificate for Payment certifying to the Owner that best of the Architect's knowledge, information and belief, and on the basis of the Architect's on-site visits and inspections, the Work has been completed in accordance with the Contract Documents and that the entire balance, including all retainage, found to be due the Contractor and noted in the final Certificate is due and payable. The Architect's final Certificate for Payment will constitute a further representation that conditions listed in Section 9.10.2 as precedent to the Contractor's being entitled to final payment have been fulfilled. Owner may rely on other provisions of the Contract Documents, as well as the Architect's certifications, in determining the payment to be made to Contractor. Final Payment shall be made by the Owner in accordance with Owner's regular schedule for payments. The Architect is obligated under the agreement between Owner and Architect to make only a limited number of site visits to determine Final Completion. Any fee which Owner incurs for additional site visits of Architect for determination of Final Completion will be at the expense of Contractor. Owner will deduct amount of Architect's compensation for re-inspection services from final payment or, at the Owner's discretion, may require the Contractor to reimburse the Owner for such costs directly.

§ 9.10.2 Neither Final Payment nor any remaining retained percentage shall become due until the Contractor submits to the Architect (1) using AIA Document G706, an affidavit that payrolls, bills for materials and equipment, and other indebtedness connected with the Work for which the Owner or the Owner's property might be responsible or encumbered (less amounts withheld by Owner) have been paid or otherwise satisfied, (2) evidence satisfactory to Owner that insurance required by the Contract Documents to remain in force after Final Payment is currently in effect, (3) a written statement that the Contractor knows of no reason that the insurance will not be renewable to cover the period required by the Contract Documents, (4) using AIA Document G707, Consent of Surety, if any, to Final Payment, (5) documentation of any special warranties, such as manufacturers' warranties or specific Subcontractor warranties, and (6) except for amounts currently withheld by the Owner, other data establishing payment or satisfaction of obligations, such as AIA Document G706A, notarized subcontractor lien releases, and other receipts and releases and waivers of liens, claims, security interests, or encumbrances arising out of the Contract or the Work, to the extent and in such form as may be designated by the Owner. If a Subcontractor, Sub-subcontractor, or supplier refuses to furnish a release or waiver required by the Owner, the Contractor may furnish a bond satisfactory to the Owner to indemnify the Owner against such lien, claim, security interest, or encumbrance. If a lien, claim, security interest, or encumbrance remains unsatisfied after payments are made, the Contractor shall refund to the Owner all money that the Owner may be compelled to pay in discharging the lien, claim, security interest, or encumbrance, including all costs and reasonable attorneys' fees. In addition, the following items must be completed and received by the Owner before Final Payment will be due:

- .1 Written certifications required by Sections 10.5, 10.6, and 10.7.
- .2 Final List of Subcontractors (AIA Document G705);
- .3 Contractor's certificate(s) required by 19 Tex. Admin. Code 61.1036-61.1040, as applicable;

- .4 Contractor's and other required warranties, organized as required elsewhere in the Contract Documents;
- .5 Maintenance and Instruction Manuals;
- .6 Owner's Final Completion Certificate; and
- .7 Record drawings as required elsewhere in the Contract Documents.
- .8 As-Built drawings as required elsewhere in the Contract Documents.

Documents identified as affidavits must be notarized. All manuals will contain an index listing the information submitted. The index section will be divided and identified by tabbing each section as listed in the index. Upon request, the Architect will furnish the Contractor with blank copies of the forms listed above. Final Payment shall be paid by the Owner to the Contractor within thirty (30) days after Owner's Board of Trustees has voted to accept the Work and approve Final Payment, unless otherwise delegated.

Owner, Architect, Contractor, and prime subcontractors, if applicable, shall certify compliance with all applicable school facility standards required in 19 TAC Section 61.1040 subsections (d) and (g)-(k). 19 TAC Section 61.1040(f).

Per 19 TAC Section 61.1040(6)(f)(C), Contractor shall certify the following:

- (i) Process certifications. To ensure construction quality and performance of contract terms, the Contractor and prime subcontractors, if applicable, shall certify compliance that the Project has been built in conformance with the contract documents.
- (ii) Certifications related to construction quality standards under subsection (j) of 19 TAC Section 61.1040.

To ensure compliance with construction quality standards, the Contractor and prime subcontractors, if applicable, shall certify compliance at the completion of a capital improvement project that the Project has been built in conformance with the contract terms and performance standards specified by the Contract Documents for the Contractor and for any of its subcontractors or subconsultants of any tier, which shall include certification of compliance with any subsequent change order documents approved by the Owner and Architect.

Where a third-party code compliance officer is required by subsection (j) of 19 TAC Section 61.1040 to ensure that a third-party code compliance officer does not find any violations of the provisions of the required construction codes identified in subsection (j)(1) of 19 TAC Section 61.1040 that are not enforced by a state or local authority having jurisdiction, Owner shall require that a third-party code compliance officer issue a third-party certificate of occupancy. Where a local authority having jurisdiction enforces some of the required construction codes, a third-party code compliance officer shall not issue a third-party certificate of occupancy until either the local authority having jurisdiction has issued a certificate of occupancy or the local authority having jurisdiction indicates in writing to the third-party code compliance officer that the local authority having jurisdiction does not issue certificates of occupancy.

Certifications related to safety and security standards under subsection (k) of 19 TAC Section 61.1040. To provide a safe and secure environment, the Contractor and prime subcontractors, if applicable, shall certify compliance that the Project has been built in reasonable accordance with the safety and security directives provided by the school district and reflected in the Contract Documents prepared by the Architect.

Special provisions for a Construction Manager-Agent. For projects that use the construction manager agent contracting method established in Texas Government Code Chapter 2269, Subchapter E, the Construction Manager Agent and each construction prime contractor must provide certification in accordance with clause (i) of 19 TAC Section 61.1040, and each shall certify the scope of work for which they are contractually responsible.

§ 9.10.3 If, after Substantial Completion of the Work, Final Completion thereof is materially delayed through no fault of the Contractor or by issuance of Change Orders affecting Final Completion, and the Architect so confirms, the Owner shall, upon application by the Contractor and certification by the Architect and, if necessary, written consent of the surety, and without terminating the Contract, make payment of the balance due for that portion of the Work fully completed, corrected, and accepted, less retainage. If the remaining balance for Work not fully completed or corrected is less than retainage stipulated in the Contract Documents, and if bonds have been furnished, the written consent of the surety to payment of the balance due for that portion of the Work fully completed and accepted shall be submitted by the Contractor to the Architect prior to certification of such payment.

Such payment shall be made under terms and conditions governing Final Payment, except that it shall not constitute a waiver of Claims by Owner. Nothing in this subsection is intended to limit or reduce Owner's rights and remedies in the event of a Contractor default.

§ 9.10.4 The making of Final Payment shall not constitute a waiver of Claims by the Owner.

§ 9.10.5 Acceptance of Final Payment by the Contractor, a Subcontractor, Sub-subcontractor, or a supplier, shall constitute a waiver of claims by that payee except those previously asserted pursuant to Article 15 made in writing and identified by that payee as unsettled at the time of final Application for Payment.

ARTICLE 10 PROTECTION OF PERSONS AND PROPERTY

§ 10.1 Safety Precautions and Programs

§ 10.1.1 The Contractor shall be responsible for initiating, maintaining, and supervising all safety precautions and programs in connection with the performance of the Contract and shall conform to all provisions of the "Manual of Accident Prevention in Construction", published by the Associated General Contractors of America, Inc., latest edition, and the Contractor further agrees to fully comply with all safety standards required by the Occupational Safety and Health Administration ("OSHA") 29 USC Section 651 et seq., and all amendments thereto. However, the Contractor's performance of its obligations under Article 10 shall not relieve any Subcontractor, Sub-subcontractor, supplier, or any other person or entity, of their responsibilities for the safety of persons and property and for compliance with all applicable federal, state and local laws, rules, regulations, and ordinances, nor shall any such party be relieved from the obligation to provide for the safety of their employees, persons and property and their requirements to maintain a work environment free of recognized hazards.

§ 10.1.2 Contractor's employees, agents, Subcontractors, Sub-subcontractors, suppliers or anyone directly or indirectly employed by any of them, or anyone for whose acts any of them may be liable, shall not perform any service for Owner while under the influence of any amount of alcohol or any controlled substance, or use, possess, distribute, or sell alcoholic beverages while on Owner's premises. No person shall use, possess, distribute, or sell illicit or unprescribed controlled drugs or drug paraphernalia; misuse legitimate prescription drugs; or act in contravention of warnings on medications while performing the Work or on Owner's premises.

§ 10.1.3 Contractor has adopted or will adopt its own policy to assure a drug-free and alcohol-free workplace while on Owner's premises or performing the Work. Contractor will remove any of its employees, agents, Subcontractors, Sub-subcontractors, suppliers, anyone directly or indirectly employed by any of them, or anyone for whose acts any of them may be liable, from performing the Work any time there is suspicion of alcohol and/or drug use, possession, or impairment involving such person, and at any time an incident occurs where drug or alcohol use could have been a contributing factor. Owner has the right to require Contractor to remove any person from performing the Work any time cause exists to suspect alcohol or drug use. In such cases, the person so removed may only be considered for return to work after the Contractor certifies as a result of a for-cause test, conducted immediately following removal that said person was in compliance with this Contract. Contractor will not use any person to perform the Work who fails or refuses to take, or tests positive on, any for-cause alcohol or drug test.

§ 10.2 Safety of Persons and Property

§ 10.2.1 The Contractor shall take reasonable precautions for safety of, and shall provide reasonable protection to prevent damage, injury, or loss to

- .1 employees on the Work, school personnel, students, and other persons on or off Owner's premises who may be affected thereby, including the installation of fencing between the Work site and the occupied portion of a connecting or adjacent educational or other facility;
- .2 the Work and materials and equipment to be incorporated therein, whether in storage on or off the site, under care, custody, or control of the Contractor, a Subcontractor, a Sub-subcontractor, or a supplier; and
- .3 other property at the site or adjacent thereto, such as other buildings and their contents, fencing, trees, shrubs, lawns, walks, athletic fields, facilities and tracks, pavements, roadways, structures, and utilities not designated for removal, relocation, or replacement in the course of construction.

The Contractor shall also do all things necessary to protect the Owner's premises and all persons from damage and injury, when all or a portion of the Work is suspended for any reason. Contractor's obligations under Section 10.2

as to each portion of the Project shall continue until Owner takes full possession of and occupies that portion of the Project.

§ 10.2.2 The Contractor shall comply with, and give notices required by applicable laws, statutes, ordinances, codes, rules and regulations, and lawful orders of public authorities, bearing on safety of persons or property or their protection from damage, injury, or loss. The Contractor shall promptly report in writing to the Owner and Architect all accidents arising out of or in connection with the Work which cause death, bodily injury, or property damage, giving full details and statements of any witnesses. In addition, if death, serious bodily injuries, or serious property damages are caused, the accident shall be reported immediately by telephone or messenger to the Owner and the Architect.

§ 10.2.3 The Contractor shall implement, erect, and maintain, as required by existing conditions and performance of the Contract, reasonable safeguards for safety and protection, including installing fencing, posting danger signs and other warnings against hazards; promulgating safety regulations; and notifying the owners and users of adjacent sites and utilities of the safeguards. The Contractor shall also be responsible, at the Contractor's sole cost and expense, for all measures necessary to protect any property adjacent to the Project and improvements therein. Any damage to such property or improvements shall be promptly repaired by the Contractor. Contractor shall provide reasonable fall protection safeguards and provide approved fall protection safety equipment for use by all exposed Contractor employees.

§ 10.2.4 When use or storage of explosives or other hazardous materials or equipment, or unusual methods are necessary for execution of the Work, the Contractor shall exercise utmost care and carry on such activities under supervision of properly qualified personnel and shall only conduct such activities after giving reasonable advance written notice of the presence or use of such materials, equipment or methods to Owner and Architect. The storage of explosives on Owner's property is prohibited. The use of explosive materials on Owner's property is prohibited unless expressly approved in advance in writing by Owner and Architect..

§ 10.2.5 The Contractor shall promptly remedy damage and loss (other than damage or loss insured under property insurance required by the Contract Documents) to property referred to in Sections 10.2.1.2 and 10.2.1.3 caused in whole or in part by the Contractor, a Subcontractor, a Sub-subcontractor, or anyone directly or indirectly employed by any of them, or by anyone for whose acts they may be liable and for which the Contractor is responsible under Sections 10.2.1.2 and 10.2.1.3. The Contractor may make a Claim for the cost to remedy the damage or loss to the extent such damage or loss is attributable to acts or omissions of the Owner or Architect or anyone directly or indirectly employed by either of them, or by anyone for whose acts either of them may be liable, and not attributable to the fault or negligence of the Contractor. The foregoing obligations of the Contractor are in addition to the Contractor's obligations under Section 3.18.

§ 10.2.6 The Contractor shall designate a responsible member of the Contractor's organization at the site whose duty shall be the prevention of accidents. This person shall be the Contractor's superintendent unless otherwise designated by the Contractor in writing to the Owner and Architect.

§ 10.2.7 The Contractor shall not load or permit any part of the construction or site to be loaded so as to cause damage or create an unsafe condition.

§ 10.2.8 The Contractor shall be responsible for taking all precautions necessary to protect the Work in place from any foreseeable weather conditions which could cause any potential damage to portions or all Work in place or to other portions of the Project. The Contractor shall be responsible for performing all repairs and/or replacement of any Work that results from foreseeable weather conditions, and shall also be responsible for all repairs and/or replacement of any other portions of the Project to the extent such repairs and/or replacement are required as a result of Contractor's failure to properly secure the Work or otherwise take precautions with respect to the Work as required under this Section 10.2.8.

§ 10.2.9 Injury or Damage to Person or Property

If either party to the Contract suffers injury or damage to person or property because of an act or omission of the other party, or of others for whose acts and omissions such party is legally responsible, notice of the injury or damage, whether or not insured, shall be given to the other party within a reasonable time not exceeding twenty-one

(21) days after discovery. The notice shall provide sufficient detail to enable the other party to investigate the matter. Provided, however, Contractor understands that, under Texas law, Owner has tort immunity.

§ 10.2.10 The performance of the foregoing services shall not relieve the Subcontractors of their responsibilities for the safety of persons and property and for compliance with all applicable laws, statutes, ordinances, codes, rules and regulations, and lawful orders of public authorities applicable to the conduct of the Work.

§ 10.2.11 The Contractor shall be responsible for taking all precautions necessary to protect the Work in place from any foreseeable weather conditions which could cause any potential damage to portions or all Work in place. The Contractor shall be responsible for performing all repairs and/or replacement of any Work that results from foreseeable weather conditions.

§ 10.3 Hazardous Materials and Substances

§ 10.3.1 The Contractor is responsible for compliance with any requirements included in the Contract Documents regarding hazardous materials or substances. If the Contractor encounters a hazardous material or substance not addressed in the Contract Documents and if reasonable precautions will be inadequate to prevent foreseeable bodily injury or death to persons resulting from a material or substance, including but not limited to asbestos or polychlorinated biphenyl (PCB), encountered on the site by the Contractor, the Contractor shall, upon recognizing the condition, immediately stop Work in the affected area and notify the Owner and Architect of the condition. The Contractor shall have no responsibility to initially discover the presence of such hazardous materials on the project site, but shall have an affirmative duty to immediately report to the Owner the existence of such materials actually known by the Contractor or the Contractor's subcontractors to be present on the project site. Provided, however, that these limitations shall not apply if the Contractor places or allows such hazardous materials to be placed on the Project site. If Contractor encounters polychlorinated biphenyl (PCB), and the specifications require the PCB's removal, the Contractor shall remove the PCB and store it in marked containers at the jobsite provided by the Owner. If PCBs are found which are leaking, then Contractor shall stop work on the affected fixture and shall contact Owner for removal and disposal of the leaking PCBs.

§ 10.3.2 Upon receipt of the Contractor's notice, the Owner shall obtain the services of a licensed laboratory to verify the presence or absence of the material or substance reported by the Contractor and, in the event such material or substance is found to be present, to cause it to be rendered harmless. Unless otherwise required by the Contract Documents, the Owner shall furnish in writing to the Contractor and Architect the names and qualifications of persons or entities who are to perform tests verifying the presence or absence of the material or substance or who are to perform the task of removal or safe containment of the material or substance. The Contractor and the Architect will promptly reply to the Owner in writing stating whether or not either has reasonable objection to the persons or entities proposed by the Owner. If either the Contractor or Architect has an objection to a person or entity proposed by the Owner, the Owner shall propose another to whom the Contractor and the Architect have no reasonable objection. When the material or substance has been rendered harmless, Work in the affected area shall resume within a reasonable time to be determined upon written agreement of the Owner and Contractor. The Contractor may be entitled to an equitable adjustment regarding the Date of Substantial Completion and/or Final Completion to the extent of any delay directly attributable to efforts to remove or safely contain a material or substance as required hereunder. If Contractor is engaged by Owner to remove and/or contain a material or substance as required under Section 10.3, Owner and Contractor shall mutually agree, in writing, on a Change Order to reflect payment for such work.

§ 10.3.3 IF CONTRACTOR IMPORTS HAZARDOUS MATERIALS ONTO THE PROJECT SITE, THEN CONTRACTOR HEREBY AGREES TO DEFEND, INDEMNIFY AND HOLD HARMLESS THE OWNER, ITS CONSULTANTS, TRUSTEES, OFFICERS, AGENTS AND EMPLOYEES, AGAINST ANY CLAIMS ARISING OUT OF OR RELATED TO SUCH IMPORTATION, INCLUDING BUT NOT LIMITED TO COSTS AND EXPENSES THE OWNER INCURS FOR REMEDIATION OF A MATERIAL OR SUBSTANCE THE CONTRACTOR BRINGS TO THE SITE, AS PROVIDED FOR IN SECTION 3.18.

§ 10.3.4 The Owner shall not be responsible under this Section 10.3 for hazardous materials or substances the Contractor brings to the site unless such materials or substances are required by the Contract Documents. The Owner shall be responsible for hazardous materials or substances required by the Contract Documents, except to the extent of the Contractor's fault or negligence in the use and handling of such materials or substances.

§ 10.3.5 The Contractor shall reimburse the Owner for the cost and expense the Owner incurs (1) for remediation of hazardous materials or substances the Contractor brings to the site and negligently handles, or (2) where the Contractor fails to perform its obligations under Section 10.3.1, except to the extent that the cost and expense are due to the Owner's fault or negligence.

§ 10.3.6 If, without negligence on the part of the Contractor, the Contractor is held liable by a government agency for the cost of remediation of a hazardous material or substance solely by reason of performing Work as required by the Contract Documents, the Owner shall reimburse the Contractor for all actual cost and expense thereby incurred.

§ 10.4 Emergencies

In an emergency affecting safety of persons or property, the Contractor shall act, at the Contractor's discretion, to prevent threatened damage, injury, or loss. Additional compensation or extension of time claimed by the Contractor on account of an emergency shall be determined as provided in Article 15 and Article 7. In the event of an emergency, the Contractor shall notify the Owner immediately of the situation and the current known facts.

§ 10.5 Materials Containing Asbestos, Lead or PCB's

§ 10.5.1 As part of submittals under the section in the Project Manual related to Contract Closeout, and prior to Final Payment and payment of retainage, the Contractor and, as applicable, each Subcontractor, Sub-subcontractor and supplier shall submit all applicable Safety Data Sheets (SDS) and a notarized statement on company or other official letterhead certifying to the best of their information, knowledge and belief, that no lead, asbestos, asbestos-containing (or, under reasonably foreseeable conditions, releasing) materials or PCBs in excess of amounts allowed by Local/State standards, laws, codes, rules and regulations; the Federal Environmental Protection Agency (EPA) standards and/or the Federal Occupational Safety and Health Administration (OSHA) standards, whichever is most restrictive, have been used or incorporated into the Work, and lead or lead-bearing (or, under reasonably foreseeable conditions, releasing) materials have not been incorporated into potable water systems. As used in this statement, the term "potable water systems" shall include, without limitation, those water systems for drinking fountains, all sinks, showers, bath tubs, residential and commercial kitchen equipment, ice machines, and hose bibs, as applicable to the Project. The notarized statement shall further state that, should any such materials be found in any of the Work in contravention of the notarized statement, then Contractor shall be responsible for taking all necessary corrective action to remove those materials from the Work, at no additional cost to the Owner. The notarized statement shall be dated, shall reference this specific Project, and shall be signed by not less than two (2) officers of the Contractor or the applicable Subcontractor, Sub-subcontractor, or supplier.

§ 10.5.2 To the best knowledge of the Owner, the Architect and his consultants, no products or materials containing asbestos or polychlorinated biphenyl (PCB) or other toxic substances have been specified for this Project. In the event the Contractor, its Subcontractors, Sub-subcontractors, or suppliers become aware that any products or materials specified, ordered, scheduled for or already incorporated in the Work on this Project, contain any hazardous material, whether stated in the Contract Documents or not, the situation shall be reported immediately to the Owner and Architect in writing. An acceptable, equal substitute for the product or material in question shall be proposed by the Contractor, and the product or material in question, if already onsite or incorporated in the Work, shall be removed from the site immediately and returned to the supplier or manufacturer.

§ 10.5.3 Final Payment and payment of retainage shall not be made until the information and notarized statements required under Section 10.5 have been received by Owner.

ARTICLE 11 INSURANCE AND BONDS

§ 11.1 Contractor's Insurance and Bonds

§ 11.1.1 The Contractor shall purchase and maintain insurance of the types and limits of liability, containing the endorsements, and subject to the terms and conditions, as described in the Agreement or elsewhere in the Contract Documents. The Contractor shall purchase and maintain the required insurance from an insurance company or insurance companies lawfully authorized to issue insurance in the jurisdiction where the Project is located. The Owner, its trustees, officers, employees, agents, and representatives, Architect, and Architect's consultants, the Program Manager, if applicable, shall be named as additional insureds under the Contractor's commercial general liability policy or as otherwise described in the Contract Documents.

§ 11.1.2 The Contractor shall provide surety bonds of the types, for such penal sums, and subject to such terms and conditions as required by the Contract Documents. The Contractor shall purchase and maintain the required bonds

from a company or companies lawfully authorized to issue surety bonds in the jurisdiction where the Project is located.

§ 11.1.3 Upon the request of any person or entity appearing to be a potential beneficiary of bonds covering payment of obligations arising under the Contract, the Contractor shall promptly furnish a copy of the bonds or shall authorize a copy to be furnished.

§ 11.1.4 Notice of Cancellation or Expiration of Contractor's Required Insurance. Without limiting or waiving Owner's right to earlier notice of any modification, termination, or expiration of insurance coverages as provided in the Contract Documents, immediately upon the date the Contractor becomes aware of an impending or actual cancellation or expiration of any insurance required by the Contract Documents, the Contractor shall provide notice to the Owner of such impending or actual cancellation, expiration, or other lapse. Upon receipt of written notice from the Contractor, the Owner shall, unless the lapse in coverage arises from an act or omission of the Owner, have the right to stop the Work until the lapse in coverage has been cured by the procurement of replacement coverage by the Contractor. The furnishing of notice by the Contractor shall not relieve the Contractor of any contractual obligation to provide any required coverage.

§ 11.2 Owner's Insurance

§ 11.2.1 The Owner shall purchase and maintain insurance of the types and limits of liability, containing the endorsements, and subject to the terms and conditions, as described in the Agreement or elsewhere in the Contract Documents. The Owner shall purchase and maintain the required insurance from an insurance company or insurance companies lawfully authorized to issue insurance in the jurisdiction where the Project is located. The Owner shall be responsible for purchasing and maintaining property and casualty insurance no later than the date of Substantial Completion and such dates of Owner responsibility shall be documented in the Certificate of Substantial Completion. If Owner occupies or uses any completed or partially-completed portion of the Work at any stage, then such occupancy or use must be consented to by the insurer and authorized by public authorities having jurisdiction over the Work. To the extent of overlap between Owner's property insurance and Contractor's builder's risk insurance, if any, Contractor's builder's risk shall be primary and non-contributory.

ARTICLE 12 UNCOVERING AND CORRECTION OF WORK

§ 12.1 Uncovering of Work

§ 12.1.1 If the Contract Documents specify, or the Architect or Owner requests, that certain Work shall not be covered until the Architect has had an opportunity to examine such Work, the Contractor shall notify the Architect in writing a minimum of 48 hours prior to covering up any such Work in progress in order for the Architect to make proper field observations of the Work in place. The Contractor shall place no concrete, fill-in ditches, or cover up walls or ceilings without first contacting the Architect as noted above and receiving approval. If a portion of the Work is covered contrary to the Architect's or Owner's request or to requirements specifically expressed in the Contract Documents, it must, if requested in writing by the Architect or Owner, be uncovered for the Architect's examination and be replaced at the Contractor's expense without change in the Contract Time.

§ 12.1.2 If a portion of the Work has been covered and the Contract Documents do not specify otherwise and the Architect or Owner has not specifically requested to examine prior to its being covered, the Architect may request to see such Work and it shall be uncovered by the Contractor. If such Work is in accordance with the Contract Documents, the Contractor may be entitled to an equitable adjustment to the Contract Sum and Contract Time as may be appropriate for the actual cost to uncover and replace such Work. If such Work is not in accordance with the Contract Documents, the costs of uncovering the Work, and the cost of correction, and replacement, shall be at the Contractor's expense.

§ 12.2 Correction of Work

§ 12.2.1 Before Substantial Completion

The Contractor shall promptly correct Work rejected by the Architect or failing to conform to the requirements of the Contract Documents, discovered before Substantial Completion and whether or not fabricated, installed or completed. Costs of correcting such rejected Work, including additional testing and inspections, the cost of uncovering and replacement, and compensation for the Architect's services and expenses made necessary thereby, shall be at the Contractor's expense. The Owner may make emergency repairs to the Work or take such other measures necessary under the circumstances, if the Contractor does not promptly respond to a notice of defect or nonconforming Work. Contractor shall be responsible to Owner for this cost if the reason for the repairs is

attributable to the Contractor. If payments then or thereafter due to the Contractor are not sufficient to cover such costs, then the Contractor shall pay the difference to the Owner on demand.

§ 12.2.2 After Substantial Completion

§ 12.2.2.1 In addition to the Contractor's obligations under Section 3.5, if, within one year after the date of Substantial Completion of the entire Work or designated portion thereof or after the date for commencement of warranties established under Section 9.9.1, or by terms of any applicable special warranty required by the Contract Documents, any of the Work is found to be not in accordance with the requirements of the Contract Documents, the Contractor shall correct it promptly after receipt of notice from the Owner to do so, unless the Owner has previously given the Contractor a written acceptance of such nonconforming condition. The Owner shall give such notice promptly after discovery of the condition. If the Contractor fails to correct nonconforming Work within a reasonable time during that period after receipt of notice from the Owner or Architect, the Owner may correct it in accordance with Section 2.5. Nothing contained in this Section 12.2 is intended to limit or modify any obligations under the law or under the Contract Documents, including any warranty obligations, expressed or implied.

§ 12.2.2.1.1 If the Contractor fails to perform the corrective Work, then Owner may perform corrective Work, at Contractor's cost. If Owner performs corrective Work, then Owner may, but is not obligated to, also remove nonconforming Work and store the salvageable materials or equipment at Contractor's expense. If the Contractor does not pay all costs incurred by Owner within ten (10) days after written notice, then Owner may, upon ten (10) additional days' written notice, sell the removed materials and equipment in accordance with Owner's policies, and shall account for the proceeds thereof, after deducting costs and damages that should have been borne by the Contractor, including compensation for the Architect's services and expenses made necessary thereby. If such proceeds of sale do not cover costs which the Contractor should have borne, then the Contractor shall pay the difference to the Owner.

§ 12.2.2.2 The one-year period for correction of Work shall be extended with respect to portions of Work first performed after Substantial Completion by the period of time between Substantial Completion and the actual completion of that portion of the Work.

§ 12.2.2.3 The one-year period for correction of Work shall be extended by corrective Work performed by the Contractor pursuant to this Section 12.2, but only as to that corrected Work.

§ 12.2.3 The Contractor shall remove from the site portions of the Work that are not in accordance with the requirements of the Contract Documents and are neither corrected by the Contractor nor accepted by the Owner.

§ 12.2.4 The Contractor shall bear the cost of correcting destroyed or damaged construction of the Owner or Separate Contractors, whether completed or partially completed, caused by the Contractor's correction or removal of Work that is not in accordance with the requirements of the Contract Documents.

§ 12.2.5 Nothing contained in this Section 12.2 shall be construed to establish a period of limitation with respect to other obligations the Contractor has under the Contract Documents. Establishment of the one-year period for correction of Work as described in Section 12.2.2 relates only to the specific obligation of the Contractor to correct the Work, and has no relationship to the time within which the obligation to comply with the Contract Documents may be sought to be enforced, nor to the time within which proceedings may be commenced to establish the Contractor's liability with respect to the Contractor's obligations other than specifically to correct the Work.

§ 12.2.6 Contractor shall replace, repair, or restore any parts of the Project or furniture, fixtures, equipment, or other items placed therein (whether by Owner or any other party) that are injured or damaged by any such parts of the Work that do not conform to the requirements of the Contract Documents or by defects in the Work.

§ 12.2.7 The provisions of this Section 12.2 apply to Work done by Subcontractors and Sub-subcontractors of the Contractor as well as Work done directly by employees of the Contractor. The provisions of this Section 12.2 shall not apply to corrective work attributable solely to the acts or omissions of any Separate Contractor of Owner (unless Contractor is acting in such capacities). The cost to Contractor of performing any of its obligations under this Section 12.2 to the extent not covered by insurance shall be borne by Contractor.

§ 12.2.8 If, however, Owner and Contractor deem it inexpedient to require the correction of Work damaged or not done in accordance with the Contract Documents, then an equitable deduction from the Contract Sum shall be made by agreement between Contractor and Owner. Until such agreement, Owner may withhold such sums as Owner deems just and reasonable from moneys, if any, due Contractor. The agreement shall not be unreasonably delayed by the Owner and the amount of money withheld shall be based on estimated actual cost of the correction to Owner.

§ 12.3 Acceptance of Nonconforming Work

If the Owner prefers to accept Work that is not in accordance with the requirements of the Contract Documents, the Owner may do so instead of requiring its removal and correction, in which case the Contract Sum will be reduced as appropriate and equitable. Such adjustment shall be effected whether or not Final Payment has been made.

ARTICLE 13 MISCELLANEOUS PROVISIONS

§ 13.1 Governing Law

The Contract shall be governed by the laws of the State of Texas, and any litigation shall be conducted in state district court. Mandatory and exclusive venue for any disputes shall be in Harris County, or, if no county is specified, then the county in which the Owner's main administrative office is located.

§ 13.2 Successors and Assigns

§ 13.2.1 The Owner and Contractor respectively bind themselves, their partners, successors, assigns, and legal representatives to the other party hereto and to partners, successors, assigns and legal representatives of such other party in respect to covenants, agreements, and obligations contained in the Contract Documents. Except as expressly provided otherwise in the Contract Documents, neither party to the Contract shall assign the Contract, in whole or in part, without written consent of the other. If either party attempts to make an assignment without such consent, that party shall nevertheless remain legally responsible for all obligations under the Contract.

§ 13.2.2 The invalidity of any part or provision of the Contract Documents shall not impair or affect in any manner whatsoever the validity, enforceability or effect of the remainder of the Contract Documents.

§ 13.3 Rights and Remedies

§ 13.3.1 Duties and obligations imposed by the Contract Documents and rights and remedies available thereunder shall be in addition to and not a limitation of duties, obligations, rights, and remedies otherwise imposed or available by law.

§ 13.3.2 No action or failure to act by the Owner, Architect, or Contractor shall constitute a waiver of a right or duty afforded them under the Contract, nor shall such action or failure to act constitute approval of or acquiescence in a breach thereunder, except as may be specifically agreed upon in writing.

§ 13.4 Tests and Inspections

§ 13.4.1 Tests, inspections, and approvals of portions of the Work shall be made at appropriate times as required by the Contract Documents and by applicable laws, statutes, ordinances, codes, rules, and regulations or lawful orders of public authorities having jurisdiction. Unless otherwise provided, the Contractor shall make arrangements for such tests, inspections, and approvals, which shall be included in the Cost of the Work. Provided, however, per Texas Government Code Chapter 2269, Owner shall bear all costs of inspection services, the testing of construction materials engineering, and the verification testing services necessary for acceptance of the facility by the Owner with an independent testing laboratory or entity acceptable to the Owner, or with the appropriate public authority, and shall bear all related costs of tests, inspections, and approvals. The Contractor shall give the Architect timely notice of when and where tests and inspections are to be made so that the Architect may be present for such procedures. The Owner shall bear costs of tests, inspections, or approvals that do not become requirements until after bids are received or negotiations concluded.

§ 13.4.2 If the Architect, Owner, or public authorities having jurisdiction determine that portions of the Work require additional testing, inspection, or approval not included under Section 13.4.1, the Architect will, upon written authorization from the Owner, instruct the Contractor to make arrangements for such additional testing, inspection, or approval, by an entity acceptable to the Owner, and the Contractor shall give timely notice to the Architect of when and where tests and inspections are to be made so that the Architect may be present for such procedures. Such costs, except as provided in Section 13.4.3, shall be at the Owner's expense.

§ 13.4.3 If procedures for testing, inspection, or approval under Sections 13.4.1 and 13.4.2 reveal failure of the portions of the Work to comply with requirements established by the Contract Documents, all costs made necessary by such failure, including, but not limited to, those of repeated procedures and compensation for the Architect's services and expenses, shall be at the Contractor's expense.

§ 13.4.4 Required certificates of testing, inspection, or approval shall, unless otherwise required by the Contract Documents, be secured by the Contractor and promptly delivered to the Architect, with copy to the Owner.

§ 13.4.5 If the Architect is to observe tests, inspections, or approvals required by the Contract Documents, the Architect will do so promptly and, where practicable, at the normal place of testing.

§ 13.4.6 Tests or inspections conducted pursuant to the Contract Documents shall be made promptly to avoid unreasonable delay in the Work.

§ 13.5 Interest

Undisputed payments due and unpaid under the Contract Documents shall bear interest from the date payment is due at the rate provided by Texas Government Code Section 2251.025. Any such payment shall be deemed overdue on the thirty-first day after Owner received Architect's invoice or Contractor's Certificate for Payment from the Architect, if Owner's Board of Trustees meets more than once per month. Any such payment shall be deemed overdue on the forty-sixth day after Owner receives Architect's invoice or Contractor's Certificate for Payment from the Architect, if Owner's Board of Trustees meets once a month or less frequently. No interest shall be due on sums properly retained by Owner, except as provided by law, or on disputed sums unpaid by Owner.

§ 13.6 Equal Opportunity in Employment

§ 13.6.1 The Contractor and the Contractor's Subcontractors and Sub-subcontractors shall not discriminate against any employee or applicant for employment in the performance of the Agreement, with respect to hire, tenure, terms, conditions and privileges of employment, or a matter directly or indirectly related to employment, because of race, color, religion, age (except where based on a bona fide occupational qualification), disability, sex except where based on a bona fide occupational qualification), national origin, ancestry, or any other basis protected by law. The Contractor agrees to post in conspicuous places, available to employees and applicants, notices setting forth the Contractor's nondiscrimination policies. Contractor further agrees that every subcontract entered into for the performance of the Agreement will contain a provision requiring non-discrimination in employment herein specified. Breach of this covenant may be regarded as a material breach of the Agreement.

§ 13.6.2 The Contractor and the Contractor's Subcontractors and Sub-subcontractors shall, in all solicitations or advertisements for employees placed by them or on their behalf, state that all qualified applicants will receive consideration for employment without regard to race, color, religion, age, disability, sex, national origin, ancestry, or any other basis protected by law.

§ 13.7 Records

§ 13.7.1 Contractor shall at all times through the date of Final Completion, maintain Job Records, including, but not limited to, invoices, payment records, payroll records, daily reports, diaries, logs, instructions, drawings, receipts, subcontracts, purchase orders, vouchers, memoranda, other financial data and job meeting minutes applicable to the Project, in a manner which maintains the integrity of the documents. Job Records must be retained by Contractor for at least twelve (12) years after the date of Final Completion of the Project. Within ten (10) days of Owner's request, Contractor shall make such Job Records available for inspection, copying and auditing by the Owner, Architect or their respective representatives, at Owner's central office.

§ 13.7.2 If Contractor is a Construction Manager at Risk, then Contractor shall also maintain, in accordance with the provisions of Section 13.7.1, the following: subcontract files, including proposals of successful and unsuccessful bidders, bid recaps and subcontractor payments; original estimates; estimating work sheets; general ledger entries detailing cash and trade discounts received; insurance rebates and dividends; and any other supporting evidence deemed necessary by the Owner to substantiate charges related to the Contract.

§ 13.7.3 Contractor shall keep a full and detailed financial accounting system and shall exercise such controls as may be necessary for proper financial management under this Contract; the accounting and control systems shall be satisfactory to the Owner and shall be subject to the provisions of Section 13.7.1.

§ 13.7.4 Contractor shall keep all Construction Documents related to the Project, subject to the provisions of Section 13.7.1, provided, however, Contractor shall not destroy said documents until Contractor has confirmed with Owner in writing that Owner has obtained a copy of all as-built drawings.

§ 13.7.5 In the event that an audit by the Owner reveals any errors/overpayments by the Owner, then the Contractor shall refund to the Owner the full amount of such overpayments within thirty (30) days of such audit findings, or the Owner, at its option, reserves the right to deduct such amounts owed to the Owner from any payments due to the Contractor.

§ 13.8 Proprietary Interests and Confidential Information

§ 13.8.1 Neither Architect nor Contractor shall use the image or likeness of Owner's Project or Owner's official logo or emblem and any other trademark, service mark, or copyrighted or otherwise protected information of Owner, without Owner's prior written consent. Contractor and Architect shall not have any authority to advertise or claim that Owner endorses Architect or Contractor's services, without Owner's prior written consent.

§ 13.8.2 Neither Architect nor Contractor shall disclose any confidential information which comes into the possession of Architect or Contractor at any time during the Project, including but not limited to, the location and deployment of security devices, security access codes, student likenesses, student record information or employee information.

§ 13.8.3 The parties acknowledge that, as a public entity in the State of Texas, Owner is subject to, and must comply with, certain open records laws and other disclosure requirements, including, but not limited to, the Texas Public Information Act, Texas Government Code Chapter 552, et seq., subpoenas, and court orders. Nothing in the Contract shall be construed as prohibiting Owner from disclosing any information related to or in connection with the Contract in accordance with such requirements, and Contractor hereby waives any claim against and releases from liability Owner, its trustees, officers, employees, agents, and attorneys with respect to any such disclosure.

§ 13.9 The Architect may appoint an employee or other person to assist it during the construction. These representatives will be instructed to assist the Contractor in interpreting the Contract Documents; however, such assistance shall not relieve the Contractor from any responsibility as set forth by the Contract Documents. The fact that the Architect's Representative may have allowed Work not in accordance with the Contract Documents shall not prevent the Architect or the Owner from insisting that the faulty Work be corrected to conform with the Contract Documents and the Contractor shall correct same.

§ 13.10 The Contractor and its employees, agents, consultants, suppliers and subcontractors shall abide by all Owner policies and procedures regarding campus access.

§ 13.11 Contractor hereby certifies that it is not a company identified on the Texas Comptroller's list of companies known to have contracts with, or provide supplies or services to, a foreign organization designated as a Foreign Terrorist Organization by the U.S. Secretary of State under federal law. Contractor hereby certifies and verifies that neither it, nor any of its affiliates, subsidiaries, or its parent company, if any (the "Contractor Companies"), boycott Israel, and Contractor agrees that it and the Contractor Companies will not boycott Israel during the term of the Contract. For purposes of the Contract, the term "boycott" shall mean and include refusing to deal with, terminating business activities with, or otherwise taking any action that is intended to penalize, inflict economic harm on, or limit commercial relations specifically with Israel, or with a person or entity doing business in Israel or in an Israeli-controlled territory, but does not include an action made for ordinary business purposes.

§ 13.12 In accordance with Texas Government Code § 2269.054, the Contract Documents shall not be construed to deny or diminish the right of any person to work because of the person's membership or other relationship status with respect to any organization.

.1 It is expressly understood that this Contract is not written for the benefit of third parties.

§13.12 Certificate of Nonsegregated Facility

§13.12.1 This section is applicable to Contracts and Subcontracts exceeding \$10,000.00 that are not exempt from the

provisions of the Equal Opportunity Clause.

§13.12.2 By the signing of this Contract, the Contractor signifies that it does not maintain or provide for its employees any segregated facilities at any of its establishments, and that it does not permit its employees to perform their services at any location, under its control, where segregated facilities are maintained. It certifies further that it will not maintain or provide for its employees any segregated facilities at any of its establishments, and that it will not permit its employees to perform their services at any location, under its control, where segregated facilities are maintained. The undersigned agrees that a violation of this certification constitutes a breach of this Contract. As used in this certification, the term "segregated facilities" means any waiting rooms, Work areas, rest rooms and wash rooms, restaurants and other eating areas, time clocks, locker rooms and other storage or dressing areas, parking lots, drinking fountains, recreation or entertainment areas, transportation, and housing facilities provided for employees which are segregated on the basis of race, creed, color, or national origin, because of habit, local custom, or otherwise. The Contractor further agrees that (except where it obtained identical certifications from proposed consultants for specific time period) it will obtain identical certifications from proposed Subcontractors prior to the award of a contract exceeding \$10,000.00 that are not exempt from the provisions of the Equal Opportunity Clause; that it will retain such certifications in its files; and that it will forward the following notice to such proposed Subcontractors (except where the proposed Subcontractors have submitted identical certifications for specific time periods): Notice to Prospective Subcontractors of requirement for certification of nonsegregated facilities. A certification of nonsegregated facilities, as required by the May 19, 1967 Order (32 FR 7439, May 19, 1967) on elimination of segregated facilities, by the Secretary of Labor, must be submitted prior to the award of a contract exceeding \$10,000.00 which is not exempt from the provisions of the Equal Opportunity Clause. The certification may be submitted either for each subcontract or for all subcontracts during a period (i.e., quarterly, semiannually, or annually). The penalty for making false statements in offers is prescribed in 18 U.S.C. 1001.11.

§ 13.13 In accordance with Texas Business & Commerce Code § 116.0001, as soon as practicable after beginning construction of the project, Contractor shall visibly post the following information at the entrance to the construction site: (1) the name and contact information of the Contractor; and (2) a brief description of the project.

ARTICLE 14 TERMINATION OR SUSPENSION OF THE CONTRACT

§ 14.1 Termination by the Contractor

§ 14.1.1 The Contractor may terminate the Contract if the Work is stopped for a period of ninety (90) consecutive days through no act or fault of the Contractor, a Subcontractor, a Sub-subcontractor, their agents or employees, or any other persons or entities performing portions of the Work, for any of the following reasons:

- .1 Issuance of an order of a court or other public authority having jurisdiction that requires all Work to be stopped;
- .2 An act of government, such as a declaration of national emergency, that requires all Work to be stopped;
- .3 Because the Architect has not issued a Certificate for Payment and has not notified the Contractor of the reason for withholding certification as provided in Section 9.4.1, or because the Owner has not made payment of undisputed sums due on an approved Certificate for Payment within the time stated in the Contract Documents; or
- .4 The Owner has failed to furnish to the Contractor reasonable evidence as required by Section 2.2.

§ 14.1.2 The Contractor may terminate the Contract if, through no act or fault of the Contractor, a Subcontractor, a Sub-subcontractor, their agents or employees, or any other persons or entities performing portions of the Work, repeated suspensions, delays, or interruptions of the entire Work by the Owner as described in Section 14.3, constitute in the aggregate more than 100 percent of the total number of days scheduled for completion, or 120 days in any 365-day period, whichever is less.

§ 14.1.3 If one of the reasons described in Section 14.1.1 or 14.1.2 exists, then, after the applicable time period, the Contractor may, upon ten (10) business days' notice to the Owner and Architect, terminate the Contract and recover from the Owner payment for Work executed and for proven unrecoverable loss with respect to materials, equipment, tools, and construction equipment and machinery incurred to the date of termination.

§ 14.1.4 If the Work is stopped for a period of ninety (90) consecutive days through no act or fault of the Contractor, a Subcontractor, a Sub-subcontractor, or their agents or employees or any other persons or entities performing portions of the Work because the Owner has repeatedly failed to fulfill the Owner's obligations under the Contract

Documents with respect to matters material to the progress of the Work, the Contractor may, upon twenty (20) additional business days' written notice to the Owner and the Architect, terminate the Contract and recover from the Owner as provided in Section 14.1.3.

§ 14.2 Termination by the Owner for Cause

§ 14.2.1 The Owner may terminate the Contract if the Contractor

- .1 repeatedly refuses or fails to supply enough properly skilled workers or proper materials;
- .2 fails to make payment to Subcontractors, Sub subcontractors or suppliers in accordance with the respective agreements between the Contractor and the Subcontractors, Sub subcontractors or suppliers;
- .3 repeatedly disregards applicable laws, statutes, ordinances, codes, rules and regulations, or lawful orders of a public authority;
- .4 otherwise is guilty of substantial breach of a provision of the Contract Documents.
- .5 fails to furnish the Owner, upon request, with assurances satisfactory to the Owner, evidencing the Contractor's ability to complete the Work in compliance with all the requirements of the Contract Documents;
- .6 engages in worker misconduct in violation of Article 3.3.2 or engages in conduct that would constitute a violation of state or federal criminal law, including but not limited to, the laws prohibiting certain gifts to public servants, or engages in conduct that would constitute a violation of the Owner's ethics or conflict of interest policies; or
- .7 fails to proceed continuously and diligently with the construction and completion of the Work, except as permitted under the Contract Documents.

§ 14.2.2 When any of the reasons described in Section 14.2.1 exist, and subject to any prior rights of the surety, the Owner may, without prejudice to any other rights or remedies of the Owner and after giving the Contractor and the Contractor's surety, if any, seven (7) days' notice, terminate employment of the Contractor and may, subject to any prior rights of the surety:

- .1 Exclude the Contractor from the site and take possession of all materials, equipment, tools, and construction equipment and machinery thereon owned by the Contractor;
- .2 Accept assignment of subcontracts pursuant to Section 5.4; and
- .3 Finish the Work by whatever reasonable method the Owner may deem expedient. Upon written request of the Contractor, the Owner shall furnish to the Contractor a detailed accounting of the costs incurred by the Owner in finishing the Work.

§ 14.2.3 When the Owner terminates the Contract for one of the reasons stated in Section 14.2.1, the Contractor shall not be entitled to receive further payment until the Work is finished. Any further payment shall be limited to amounts earned to the date of termination.

§ 14.2.4 If the unpaid balance of the Contract Sum exceeds costs of finishing the Work, including compensation for the Architect's services and expenses made necessary thereby, and other damages incurred by the Owner and not expressly waived, such excess shall be paid to the Contractor. If such costs and damages exceed the unpaid balance of the Contract Sum, the Contractor and/or its Surety shall pay the difference to the Owner. The amount to be paid to the Contractor or Owner, as the case may be, shall be certified by the Initial Decision Maker, upon application, and this obligation for payment shall survive termination of the Contract.

§ 14.2.5 The parties hereby agree that: 1) if an order for relief is entered on behalf of the Contractor, pursuant to Chapter 11 of the U.S. Bankruptcy Code; 2) if any other similar order is entered under any debtor relief laws; 3) if Contractor makes an assignment for the benefit of one or more of its creditors; 4) if a receiver is appointed for the benefit of its creditors; or 5) if a receiver is appointed on account of its insolvency, any such event could impair or frustrate Contractor's performance of the Contract. Accordingly, it is agreed that upon occurrence of any such event, Owner shall be entitled to request of Contractor or its successor in interest adequate assurance of future performance in accordance with the terms and conditions of the Contract Documents. Failure to comply with such request within ten (10) days of delivery of the request shall entitle Owner to terminate the Contract and to the accompanying rights set forth in Subparagraphs 14.2.1 through 14.2.6. In all events, pending receipt of adequate assurance of performance and actual performance in accordance with the Contract Documents, Owner shall be entitled to proceed

with the Work with Owner's own forces or with other Contractors on a time and material or other appropriate basis, the cost of which will be charged against the Contract Sum.

§ 14.2.6 As required by Texas Government Code Chapter 2253, if a Performance Bond has been furnished and the Contractor is declared by the Owner to be in default under the Contract, then the Surety shall promptly perform the Work, in full accordance with the plans, specifications and Contract Documents. Unless otherwise agreed in writing between the Surety and the Owner, the Surety shall complete the Work by the Surety entering into a Contract acceptable to Owner, with a contractor acceptable to Owner, and shall obtain new Payment and Performance Bonds as required by law.

§ 14.3 Suspension by the Owner for Convenience

§ 14.3.1 The Owner may, without cause, order the Contractor in writing to suspend, delay or interrupt the Work, in whole or in part for such period of time as the Owner may determine.

§ 14.3.2 The Contract Sum and Contract Time may, by mutual written agreement, be adjusted for increases in the cost and time caused by suspension, delay, or interruption under Section 14.3.1. Adjustment of the Contract Sum may include profit, upon written agreement of the parties. No adjustment shall be made to the extent

- .1 that performance is, was, or would have been, so suspended, delayed, or interrupted, by another cause for which the Contractor is responsible; or
- .2 that an equitable adjustment is made or denied under another provision of the Contract.

§ 14.4 Termination by the Owner for Convenience

§ 14.4.1 The Owner may, at any time, terminate the Contract for the Owner's convenience and without cause.

§ 14.4.2 Upon receipt of notice from the Owner of such termination for the Owner's convenience, the Contractor shall

- .1 cease operations as directed by the Owner in the notice;
- .2 take actions necessary, or that the Owner may direct, for the protection and preservation of the Work; and
- .3 except for Work directed to be performed prior to the effective date of termination stated in the notice, terminate all existing subcontracts and purchase orders and enter into no further subcontracts and purchase orders.

§ 14.4.3 In case of such termination for the Owner's convenience, the Owner shall pay the Contractor for Work properly executed and for proven unrecoverable loss with respect to materials, equipment, tools, and construction equipment and machinery incurred to the date of termination. Such payment shall not cause the Contract Sum to be exceeded. Such payment shall not include overhead and profit for Work not executed.

§ 14.4.4 Upon determination by a Court of competent jurisdiction that termination of the Contractor pursuant to Section 14.2 was wrongful, such termination will be deemed converted to a termination for convenience pursuant to Section 14.4, and Contractor's remedy for wrongful termination shall be limited to the recovery of the payments permitted for termination for convenience as set forth in Section 14.4.

§ 14.5 Termination by the Owner for Non-Appropriation

§ 14.5.1 If the Contract is a multi-year contract funded through Owner's current general funds that are not bond funds, the parties agree that the Contract is a commitment of Owner's current revenue only. As such, notwithstanding any contrary provision of the Contract, any payment obligation(s) of Owner created by the Contract shall be conditioned upon the availability of funds that are duly appropriated and allocated for such purpose. If such funds are not available, as determined by Owner in its sole discretion, Owner shall have the right to terminate the Contract, without default, penalty, or further obligation or liability to Contractor, effective at the end of the period for which such funds are available. In the event this provision is exercised, Owner shall provide written notice of non-appropriation, specifying the effective date of termination, to Contractor as soon as is reasonably practicable.

§ 14.5.2 Upon receipt of notice from the Owner of such termination for non-appropriation, the Contractor shall

- .1 cease operations as directed by the Owner in the notice;
- .2 take actions necessary, or that the Owner may direct, for the protection and preservation of the Work; and

- .3 except for Work directed to be performed prior to the effective date of termination stated in the notice, terminate all existing subcontracts and purchase orders and enter into no further subcontracts and purchase orders.

§ 14.5.3 In case of such termination for non-appropriation, to the extent that funds have been duly appropriated and allocated for such purpose and are available, the Owner shall pay the Contractor for Work properly executed and for proven unrecoverable loss with respect to materials, equipment, tools, and construction equipment and machinery incurred to the date of termination. Such payment shall not cause the Contract Sum to be exceeded. Such payment shall not include overhead and profit for Work not executed.

ARTICLE 15 CLAIMS AND DISPUTES OF CONTRACTOR

§ 15.1 Claims

§ 15.1.1 Definition

General: A Claim is a demand or assertion by the Contractor seeking, as a matter of right, payment of money, interpretation of the Contract terms, a change in the Contract Time, or other relief with respect to the terms of the Contract, the Work, or the Project. The responsibility to substantiate Claims shall rest with the Contractor. This Section 15.1.1 does not require the Owner to file a Claim in order to impose liquidated damages in accordance with the Contract Documents.

§ 15.1.1.1 Claim for Non-Damages Definition: A demand or assertion by the Contractor seeking, as a matter of contractual right, relief such as an increase in the Contract Time, an increase in the Contract Sum, or other contract-based remedies. A Claim does not automatically include a separate cause of action for damages unless specifically stated otherwise.

§ 15.1.1.2 Claim for Damages Definition: Any portion of a Claim in which the Contractor is seeking monetary damages as a legal remedy (i.e., an actual cause of action under applicable law, such as breach of contract), rather than (or in addition to) a Contract adjustment for time or price or some other relief that does not constitute legal damages.

§ 15.1.2 Time Limits on Litigation

The Contractor shall commence all litigation against the Owner and arising out of or related to the Contract, whether in contract, tort, breach of warranty or otherwise, in accordance with the requirements of the binding dispute resolution method selected in the Agreement, if any, and within the period specified by applicable law, but in any case not more than 8 years after the date of Substantial Completion of the Work, unless extended in accordance with Texas Civil Practice & Remedies Code Section 16.009. The Contractor waives all claims not commenced in accordance with this Section 15.1.2.

§ 15.1.3 Notice of Claims

§ 15.1.3.1 Claim for Non-Damages: Claims for Non-Damages by the Contractor, where the condition giving rise to the Claim is first discovered prior to expiration of the period for correction of the Work set forth in Section 12.2.2, shall be initiated by written notice to the Owner and to the Architect. Claims by the Contractor under this Section 15.1.3.1 shall be initiated within twenty-one (21) calendar days after occurrence of the event giving rise to such Claim or within twenty-one (21) calendar days after the Contractor first knew or should have known of the condition giving rise to the Claim, whichever is earlier. Claims must be initiated by written notice titled "Notice of Claim for Non-Damages" ("Notice") and sent to the Architect and Owner's designated representative. The Notice shall clearly set out the specific matter of complaint, and the impact or damages which may occur or have occurred as a result thereof, to the extent that the impact or damages can be assessed at the time of the Notice. If the impact or damages cannot be assessed as of the date of the Notice then the Notice shall be amended at the earliest date that is reasonably possible. It is imperative that Owner receive timely specific Notice of any potential problem identified by Contractor in order that the problem can be mitigated or resolved promptly.

§ 15.1.3.2 Claim for Damages: Any claim or portion of a claim for damages by the Contractor where the condition giving rise to the Claim is first discovered prior to expiration of the period for correction of the Work set forth in Section 12.2.2, shall be initiated by written notice to the Owner and to the Architect. Claims by the Contractor under this Section 15.1.3.2 shall be initiated within ninety-one (91) calendar days after occurrence of the event giving rise to such Claim or within ninety-one (91) calendar days after the Contractor first knew or should have known of the condition giving rise to the Claim for Damages, whichever is earlier. Claims must be initiated by written notice

titled "Notice of Claim for Damages" ("Notice") and sent to the Architect and Owner's designated representative. The Notice shall clearly set out the specific matter of complaint, and the impact or damages which may occur or have occurred as a result thereof, to the extent that the impact or damages can be assessed at the time of the Notice. If the impact or damages cannot be assessed as of the date of the Notice then the Notice shall be amended at the earliest date that is reasonably possible. It is imperative that Owner receive timely specific Notice of any potential problem identified by Contractor in order that the problem can be mitigated or resolved promptly. Any claim or portion of a Claim for Damages by the Contractor that has not been made the specific subject of a Notice within ninety-one (91) days after the occurrence of the event giving rise to such claim or within ninety-one (91) days after the Contractor first knew or should have known of the condition giving rise to the Claim, whichever is earlier, shall be waived. Pursuant to Texas Civil Practices and Remedies Code Section 16.071, Contractor agrees that this is a reasonable notice requirement.

§ 15.1.3.2 Claims by Contractor, where the condition giving rise to the Claim is first discovered after expiration of the period for correction of the Work set forth in Section 12.2.2, shall be initiated by notice to the Owner. In such event, no decision by the Initial Decision Maker is required. Such Claims are subject to the definitions and notice requirements in § 15.1.1.1, § 15.1.1.2, § 15.1.3.1 and § 15.1.3.2, including the 21-day notice for Claims for Non-Damages and the 91-day notice for Claims for Damages.

§ 15.1.4 Continuing Contract Performance

§ 15.1.4.1 Pending final resolution of a Claim, except as otherwise agreed in writing or as provided in Section 9.7 and Article 14, the Contractor shall proceed diligently with performance of the Contract and the Owner shall continue to make undisputed payments for Work performed in accordance with the Contract Documents.

§ 15.1.4.2 The Contract Sum and Contract Time may be adjusted in accordance with the Initial Decision Maker's decision, subject to the right of either party to proceed in accordance with this Article 15. The Architect will issue Certificates for Payment in accordance with the decision of the Initial Decision Maker.

§ 15.1.5 Claims for Additional Cost Or an Increase in the Contract Sum

If the Contractor wishes to make a Claim for additional cost or for an increase in the Contract Sum, notice as provided in Section 15.1.3 shall be given to Owner and Architect. Prior notice is not required for Claims relating to an emergency endangering life or property arising under Section 10.4. The Architect will promptly investigate such Claim and report findings and a recommended resolution in writing to the Owner and Contractor. If the Claim is approved by Owner's Board of Trustees, or Owner's representative if otherwise delegated and provided for herein, then Contractor shall proceed with the execution of the Work that is the subject matter of the Claim. If the Claim is rejected by the Owner, then Contractor may pursue alternative dispute resolution or other legal remedies as provided for in the Contract Documents. Under no circumstances shall a claim for additional cost or for an increase in the Contract Sum resulting from supply chain issues or market escalation be approved by Owner.

§ 15.1.6 Claims for Additional Time

§ 15.1.6.1 If the Contractor wishes to make a Claim for an increase in the Contract Time, such a Claim shall be documented in accordance with Article 8 and notice as provided in Section 15.1.3 shall be given. The Contractor's Claim shall include an estimate of the probable effect of delay on progress of the Work. In the case of a continuing delay, only one Claim is necessary.

§ 15.1.6.2 Claims for increase in the contract time shall set forth in detail the circumstances that form the basis for the Claim, the date upon which each cause of delay began to affect the progress of the Work, the date upon which each cause of delay ceased to affect the progress of the Work and the number of days increase in the Contract Time claimed as a consequence of each such cause of delay. Additionally, any Claim for additional time based on adverse weather conditions shall be documented by data substantiating that weather conditions were abnormal for the period of time, could not have been reasonably anticipated, and had an adverse effect on the scheduled construction.

.1 Weather data in the table below shall form the baseline for establishing Anticipated Adverse Weather Days per month associated with the Project schedule duration.

Anticipated Adverse Weather Days

Month	Total of Weather Days Allowed
January	6
February	6
March	5
April	4
May	6
June	7
July	6
August	6
September	6
October	6
November	6
December	6

a. The Anticipated Adverse Weather Days shall be submitted with the Contractor's Construction Schedule for documenting future weather events and is considered to be part of the Project duration forming the Contract Time.

.2 When the Project requires work in an occupied building, Instruction Days in the table below shall form the baseline for establishing Instruction Days per month associated with the Project schedule duration.

Anticipated Instruction Days	
Month	Total of Instruction Days Allowed
January	0
February	0
March	0
April	4
May	4
June	0
July	0
August	0
September	0
October	0
November	0
December	0

a. The Anticipated Instruction Days shall be submitted with the Contractor's Construction Schedule for documenting future Instruction Days and is considered to be part of the Project duration forming the Contract Time.

.3 Submission for Time Extension

a. Although the Contractor is required to document the occurrence and effect of Adverse Weather or Instruction Days on the Work, it does not relieve the Contractor/Architect of its responsibility

to investigate and determine if an excusable delay has occurred.

b. The schedule of Anticipated Adverse Weather Days and Instruction Days included in the Contract is established in Work Days. Similarly, actual weather data should be collected and recorded on a Work Day basis. Monthly summaries should be maintained indicating actual Adverse Weather conditions or Instruction Days and the impact on Work activities.

c. To determine if a given month experienced Adverse Weather Days or Instruction Days, the number of actual Adverse Weather Days or Instruction Days is subtracted from the Anticipated Adverse Weather Days or Anticipated Instruction Days. If the number of Adverse Weather Days or Instruction Days is greater than the Anticipated Adverse Weather Days or Anticipated Instruction Days for a given month, then the Contractor has experienced unusually severe weather or Work disruption for the given month. If the number of Adverse Weather Days or Instruction Days is less than the Anticipated Adverse Weather Days or Anticipated Instruction Days for a given month, then the Net Days shall accumulate to the remaining months and shall be treated as float to the Project. Float time contained in the Contractor's Construction Schedule is not for the exclusive benefit of the Contractor or the Owner, but belongs to the Project and may be consumed by either party as needed on a first-used basis.

d. THE DETERMINATION THAT UNUSUALLY SEVERE WEATHER OR INSTRUCTION DAYS OCCURRED DOES NOT AUTOMATICALLY MEAN THAT THE CONTRACTOR RECEIVES A TIME EXTENSION FOR THE DIFFERENCE OF DAYS BETWEEN THE ANTICIPATED AND ACTUAL ADVERSE WEATHER DELAY OR INSTRUCTION DAYS. Further analysis is necessary to determine if the unusually severe weather or Instructional Days delayed Work activities critical to Contract completion. The Contractor's progress schedule must be evaluated to make this determination. If it is found that unusually severe weather or Instructional Days delayed the Contract, a Contract Modification shall be issued.

e. Claims for increase in the Contract Time shall set forth in writing the detail noting the circumstances that form the basis for the claim, the date upon which each cause of delay began to affect the progress of the Work, the date upon which each cause of delay ceased to affect the progress of the Work and the number of days increase in the Contract Time claimed as a consequence of each such cause of delay. The Contractor shall bear the entire economic risk of all weather delays and Instruction Days disruptions and shall not be entitled to any increase in the Contract Price by reason of such delays or disruptions. Requests for an extension of time pursuant to this Subparagraph shall be submitted to the Architect in writing not later than with each Application for Payment and shall include documentation demonstrating the nature and duration of the delays or disruptions. Where appropriate, a revised construction schedule indicating all the activities affected by the circumstances shall be included with the documentation.

f. The parties agree that the reconciliation of the change attributable to Adverse Weather or Instruction Days will occur at the time of Project Final Completion.

§ 15.1.6.3 No extension of time shall be made to the Contractor because of hindrances or delays from any cause which is the fault of Contractor or Contractor's Subcontractors, Sub-subcontractors, or suppliers or otherwise under Contractor's control. Claims for extension of time may only be considered because of Adverse Weather Days, or hindrances or delays which are the fault of Owner and/or under Owner's control, but only to the extent that Substantial Completion of the Project is adjusted beyond the original Substantial Completion date. Claims for extension of time because of hindrances or delays not the fault of either Contractor or Owner shall be considered, but only to the extent that Substantial Completion of the Project exceeds the Substantial Completion date established for the Work. Unless otherwise delegated, Board approval shall be required for any extension of time. Contractor shall only be entitled to time extensions per the terms of the Contract Documents.

§ 15.1.6.4 Notwithstanding any provision herein to the contrary, if the Contractor desires to make a one-time Claim for actual costs directly resulting from permit delays, this Section 15.1.6.4 shall apply. Any Claim for actual costs directly resulting from permit delays ("Permit Delay Days") may only begin accruing ("Commencement Date") following the latter of the following: 1.) when the duration from Notice to Proceed to release of permit exceeds 90 Calendar Days, or 2.) when the anticipated permit release duration stated in the procurement solicitation exceeds 90 Calendar Days. Permit Delay Days cease on the date of permit release ("Release Date"). A Claim under this Section 15.1.6.4 shall be made no sooner than the Release Date and no later than twenty-one (21) calendar days after the Release Date. In making such a one-time Claim for actual costs directly resulting from Permit Delay Days, the Contractor shall be limited to a percentage change rate per day for any claimed actual additional costs, regardless of

actual cost to the Contractor or any subcontractor. Claims for Contractor's general conditions will not be allowed. If the Claim is approved, the percentage change rate per day shall be determined as follows: Reference source is the Building Cost Index (BCI) change as reported by Engineering News Record (ENR) at the following link (https://www.enr.com/economics/historical_indices/Dallas). Compute the "benchmark value" by calculating the average BCI for the three (3) months preceding (but not including) the month of the due date of the proposals. Compute the "current value" by calculating the average BCI for the three (3) months preceding (but not including) the month of the Release Date. Divide the current value by the benchmark value, then subtract one; divide the result by the number of elapsed calendar days between Commencement Date and Release Date to determine the daily change limit of any actual costs for Permit Delay Days. Additionally, in making a Claim for additional actual costs under this section, the Contractor agrees that the Owner, Architect, or their respective agents is thereby entitled to review all (related or unrelated to the Claim) bids, proposals, quotes, quantity take-offs, and executed subcontractor agreements for the Project and to contact subcontractors to verify facts pertaining to same. Owner shall be entitled to a credit if the Owner, Architect, or their respective agents' inspection of all bids, proposals, quotes, quantity take-offs, and subcontractor agreements indicate a variance in favor of the Owner. The completion of the Owner's inspection and issuing of a report of the determination of finding relating to a Claim under this section is a precondition to the commencement of time limits for Claims stated in § 15.2. Any Claim under this section 15.1.6.4 shall be subject to the review and approval/rejection procedures outlined in Article 8 and 15.

§ 15.1.7 Waiver of Claims for Consequential Damages

The Contractor waives all Claims against Owner for consequential damages arising out of or relating to this Contract, including, but not limited to, any amount owed as compensation for the increased cost to perform the Work as a direct result of Owner-caused delays or acceleration.

§ 15.2 Resolution of Claims and Disputes

§ 15.2.1 Claims by the Contractor against the Owner, including those alleging an error or omission by the Architect, shall be referred initially to the Architect for written recommendation. An initial recommendation by the Architect shall be required as a condition precedent to mediation or litigation of all Claims by the Contractor arising prior to the date Final Payment is due, unless thirty (30) days have passed after the Claim has been referred to the Architect with no recommendation having been rendered by the Architect.

§ 15.2.2 The Architect will review Claims and within ten (10) days of the receipt of a Claim take one of the following actions: (1) request additional supporting data from the Contractor, or (2) make a written recommendation to the Owner, with a copy to the Contractor.

§ 15.2.3 In evaluating Claims, the Architect may, but shall not be obligated to, consult with or seek information from either party or from persons with special knowledge or expertise who may assist the Architect in making a written recommendation.

§ 15.2.4 If the Architect requests a party to provide a response to a Claim or to furnish additional supporting data, such party shall respond, within ten (10) days (or in the case of Owner, ten (10) business days) after receipt of the request, and shall either (1) provide a response on the requested supporting data, (2) advise the Architect when the response or supporting data will be furnished, or (3) advise the Architect that no supporting data will be furnished.

§ 15.2.5 Following receipt of the Architect's written recommendation regarding a Claim, the Owner and Contractor shall attempt to reach agreement as to any adjustment to the Contract Sum and/or Contract Time. If no agreement can be reached, then either party may request mediation of the dispute pursuant to Section 15.3.

§ 15.2.6 Upon receipt of a Claim against the Contractor or at any time thereafter, the Architect or the Owner may, but is not obligated to, notify the surety, if any, of the nature and amount of the Claim. If the Claim relates to a possibility of a Contractor's default, the Architect or the Owner may, but is not obligated to, notify the surety and request the surety's assistance in resolving the controversy.

§ 15.3 Alternative Dispute Resolution

§ 15.3.1 Any Claim arising out of or related to the Contract, except Claims relating to aesthetic effect and except those waived under the terms of the Contract Documents, may upon mutual written agreement, after written recommendation by the Architect or thirty (30) days after submission of the Claim to the Architect, be subject to

mediation at the request of either party. Owner and Contractor expressly agree that mediation shall not be a condition precedent to the initiation of any litigation arising out of such Claim. Claims for injunctive relief shall not be subject to this Section.

§ 15.3.2 The parties may endeavor to resolve their Claims by mediation. A request for mediation shall be made in writing to the other party to the Contract. Mediation shall be subject to and in accordance with Chapter 154 of the Texas Civil Practice & Remedies Code. Mediation shall be conducted by a mutually-agreed-upon mediator. In the event that the parties are unable to agree on a mediator, then the mediation shall be conducted by the Center for Public Policy Dispute Resolution at the University of Texas School of Law.

§ 15.3.3 The parties shall share the mediator's fee and any filing fees equally. The mediation shall be held in the county where the Owner's main administrative office is located, unless another location is mutually agreed upon. Agreements reached in mediation shall be reduced to writing, considered for approval by the Owner's Board of Trustees, signed by the parties if approved by the Board of Trustees, and, if signed, shall thereafter be enforceable as provided by the laws of the State of Texas.

§ 15.3.4 Any claim not resolved in mediation shall be subject to litigation pursuant to Section 13.1.

§ 15.4 No Arbitration

Notwithstanding anything to the contrary in the Contract Documents or in any document forming a part hereof, there shall be no mandatory arbitration for any dispute arising hereunder.

§ 15.5 Contractor stipulates that Owner is a political subdivision of the State of Texas, and, as such, enjoys immunity from suit and liability provided by the Constitution and laws of the State of Texas. Nothing in the Contract shall be construed as a waiver or relinquishment of any governmental immunities or defenses on behalf of Owner, its trustees, officers, employees, or agents as a result of the execution of the Contract or performance of the functions or obligations described therein.

§ 15.6 In any adjudication under this Agreement, attorneys' fees may be awarded as provided by law.

ARTICLE 16 ADDITIONAL PROVISIONS

§ 16.1 These general conditions incorporate by reference the following documents:

Exhibit A: Prevailing Wage Rate Determination

Exhibit B: Project Management Software and Requirements

OWNER *(Signature)*

(Printed name and title)

(Date)

CONTRACTOR *(Signature)*

TBD

(Printed name and title)

(Date)



TOMBALL INDEPENDENT SCHOOL DISTRICT
RFP #987- 25 Issued: July 28, 2025
REQUEST FOR COMPETITIVE SEALED PROPOSALS
FOR THE CONSTRUCTION OF A NEW
WEST COMPLEX AGRICULTURAL CENTER AND A NEW COMPETITION HIGH SCHOOL
SOCCER FIELD

End of Addendum