

LIVONIA PUBLIC SCHOOLS

FRANKLIN HIGH SCHOOL

HYDRATION STATIONS

LIVONIA MICHIGAN

PROJECT NO.2025-040

AUGUST 8TH, 2025

BID SET



LIST OF DRAWINGS

ARCHITECTURAL

- A0.01ARCHITECTURAL REFERENCE SHEET
- A0.02CODE PLAN
- A0.03PARTITION LEGEND
- AD2.00GENERAL DEMOLITION NOTES AND DETAILS
- AD2.01COMPOSITE DEMOLITION FLOOR PLAN
- AD2.10AUNIT A FIRST FLOOR DEMOLITION PLAN
- AD2.10EUNIT E FIRST FLOOR DEMOLITION PLAN
- AD2.10GUNIT G FIRST FLOOR DEMOLITION PLAN
- AD2.10KUNIT K MEZZANINE DEMOLITION FLOOR PLAN
- A2.01COMPOSITE FIRST FLOOR PLAN
- A2.10AUNIT A FIRST FLOOR PLAN
- A2.10EUNIT E FIRST FLOOR PLAN
- A2.10GUNIT G FIRST FLOOR PLAN
- A2.10KUNIT K MEZZANINE FLOOR PLAN
- A3.01ROOM FINISH SCHEDULE, MATERIAL AND COLOR SCHEDULE
- A6.01INTERIOR ELEVATIONS


MECHANICAL

- P0.00PLUMBING GENERAL INFORMATION
- P1.01COMPOSITE PLUMBING FIRST FLOOR PLAN
- P1.02COMPOSITE PLUMBING SECOND FLOOR PLAN
- PD4.10ENLARGED PLUMBING DEMOLITION FLOOR PLANS
- P4.10ENLARGED PLUMBING NEW WORK FLOOR PLANS





ELECTRICAL

- E0.00ELECTRICAL GENERAL INFORMATION
- E1.01COMPOSITE ELECTRICAL FIRST FLOOR PLAN
- E1.02COMPOSITE ELECTRICAL SECOND FLOOR PLAN
- EPD4.10ENLARGED ELECTRICAL POWER DEMOLITION FLOOR PLANS
- EP4.10ENLARGED ELECTRICAL POWER NEW WORK FLOOR PLANS
- E5.00ELECTRICAL DETAILS

31000 JOY Rd, LIVONIA, MI 48150

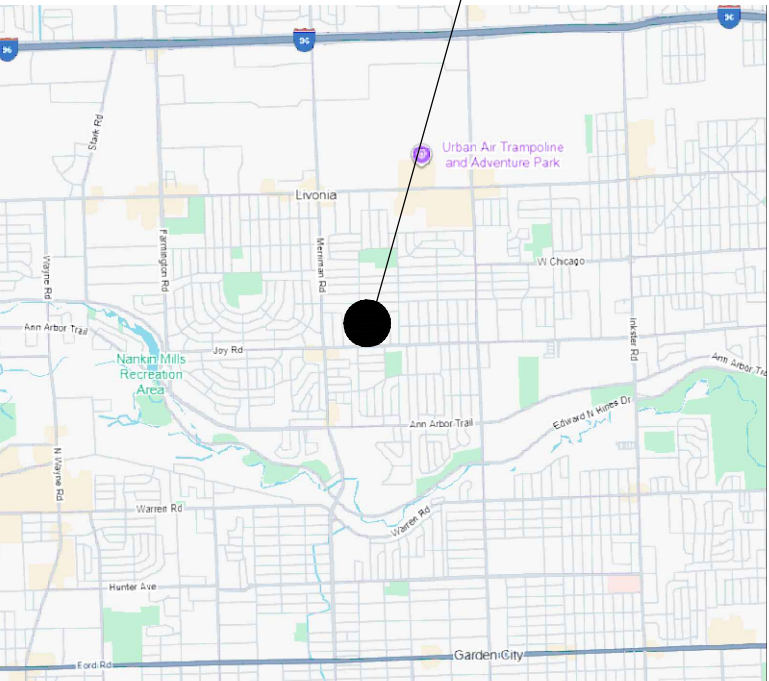


© GOOGLE

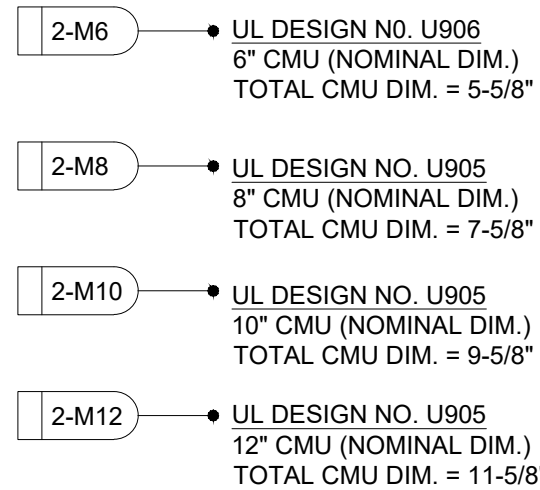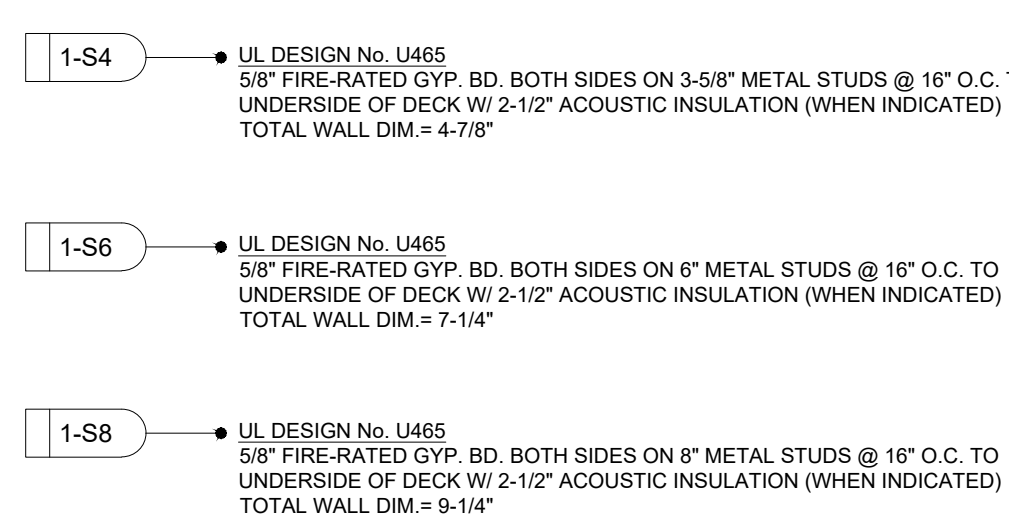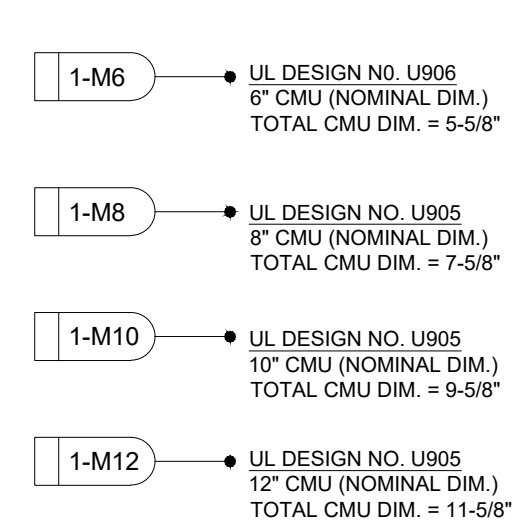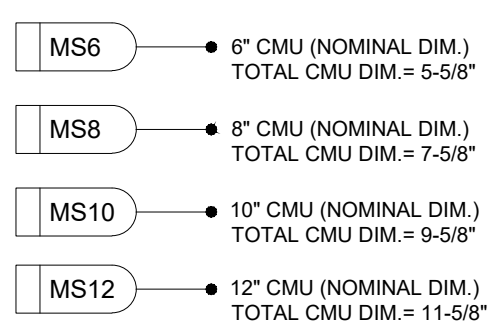

- ## GENERAL NOTES
1. NOT ALL DETAILS ON THIS SHEET WILL BE USED ON THIS PROJECT. DETAILS ARE TYPICAL AND SHALL APPLY WHEN CONSTRUCTION CONDITION EXISTS.
 2. REFER TO STANDARD CONSTRUCTION DETAILS, SHEET A0.03 FOR TYPICAL INTERIOR PARTITION CONSTRUCTION INFORMATION AND RATED TOP OF WALL CONSTRUCTION. REFER TO DETAIL PLANS AND PLAN DETAILS FOR SPECIAL PARTITION CONSTRUCTION INFORMATION.
 3. REFER TO DETAILS AND ROOM FINISH SCHEDULE FOR ADDITIONAL INFORMATION REGARDING PARTITION CONSTRUCTION AND WILL FINISH INFORMATION.

- | | |
|-----|-------------------------|
| C - | METAL STUD (CHASE WALL) |
| H - | METAL STUD (SHAFT STUD) |
| M - | MASONRY (CMU) |
| S - | METAL STUD |

 -  X-X — INTERIOR WALL PARTITION CONSTRUCTION THAT EXTENDS TO U/S OF ROOF DECK PER WALL SECTIONS.
-  X-X — INTERIOR WALL PARTITION CONSTRUCTION THAT DOES NOT EXTEND TO DECK.
- GENERAL NOTE:**
- A. PROVIDE / INSTALL SEALANT UNDER PARTITION FLOOR TRACK ALONG BOTH EDGES WHEN ACOUSTIC INSULATION IS INDICATED AND AT ALL FIRE-RATED PARTITIONS.
- B. ACOUSTIC INSULATION IS TO HAVE A MIN. STC RATING OF 50.

10.1	REMOVE EXISTING WALL MOUNTED ITEMS SUCH AS CHALK BOARDS/TACK BOARDS/MARKER BOARDS PLAQUES, ETC.
10.2	REMOVE EXISTING FOLDING PARTITION PANELS, SLIDING TRACK, HANGERS, ETC.
10.3	REMOVE EXISTING TOILET ACCESSORIES INCLUDING PAPER TOWEL DISPENSER, SOAP DISPENSER, MIRROR, ETC.
10.4	REMOVE EXISTING TOILET PARTITIONS AND ATTACHED ACCESSORIES.
10.5	REMOVE EXISTING LOCKERS AND BASE.
10.5A	REMOVE EXISTING LOCKERS ONLY. EXISTING BASE TO REMAIN.
11.1	REMOVE EXISTING GYMNASIUM EQUIPMENT INCLUDING BASKETBALL HOOPS, BACKBOARDS, PEG BOARDS, ETC.
11.2	REMOVE EXISTING WALL PADS AND RELATED MOUNTING ACCESSORIES.
11.3	REMOVE EXISTING SCOREBOARD. COORDINATE WITH ELECTRICAL DRAWINGS.
11.3	REMOVE EXISTING RECESSED TABLES, MOUNTING ACCESSORIES AND METAL TRIM ASSOCIATED.

- | | |
|------|--|
| 12.1 | REMOVE EXISTING CASEWORK IN ITS ENTIRETY. COORDINATE WITH ALL THE OTHER TRADES. |
| 12.2 | REMOVE EXISTING COAT/STORAGE CUBBY INCLUDING HOOKS, SHELF, MOUNTING BRACKETS, ETC. |
| 12.4 | REMOVE EXISTING MILLWORK IN ITS ENTIRETY. COORDINATE WITH ALL THE OTHER TRADES. |
| 12.5 | REMOVE EXISTING WINDOW TREATMENTS INCLUDING MOUNTING BRACKETS. |

- | | |
|-------------|---|
| 22.1 | REMOVE EXISTING PLUMBING FIXTURES PER MECHANICAL DRAWINGS. |
| 22.1A | REMOVE, SALVAGE AND REINSTALL EXISTING PLUMBING FIXTURES PER MECHANICAL DRAWINGS. |
| 22.2 | REMOVE EXISTING DRINKING FOUNTAIN/EWC PER MECHANICAL DRAWINGS. |
| 23.1 | REMOVE EXISTING HORIZONTAL UNIT VENTILATOR, INCLUDING SHROUD WHERE PRESENT. COORDINATE WITH MECHANICAL FOR EXTENT OF PIPING REMOVAL. |
| 23.2 | REMOVE EXISTING FIN TUBE/CONVECTOR COVER. COORDINATE WITH MECHANICAL FOR EXTENT OF PIPING REMOVAL. |
| 23.3 | REMOVE EXISTING EXTERIOR MECHANICAL LOUVER PER MECHANICAL DRAWINGS. |
| 23.3A | REMOVE, SALVAGE AND REINSTALL EXTERIOR MECHANICAL LOUVER. |
| 23.4 | REMOVE EXISTING CEILING MOUNTED UNIT HEATER. COORDINATE WITH MECHANICAL AND ELECTRICAL. |
| 23.5 | REMOVE EXISTING WALL MOUNTED UNIT HEATER. PATCH AND REPAIR WALL BY INFILL THE OPENING WITH INSULATION AND PROVIDE COVER ENCLOSURE. COORDINATE WITH MECHANICAL AND ELECTRICAL. |
| 26.1 | REMOVE EXISTING LIGHT FIXTURES PER ELECTRICAL DRAWINGS. |
| 26.2 | REMOVE EXISTING TV MONITORS INCLUDING SUPPORT BRACKETS. COORDINATE WITH ELECTRICAL AND TECHNOLOGY. |
| 32.1 | REMOVE EXISTING PLANTS, TREES AND PAVEMENT FROM EXISTING COURTYARD AND PREPARE FOR NEW CONCRETE SLAB ON GRADE. REMOVE AND EXISTING STORM DRAINS AND PREPARE EXISTING STORM DRAIN LINES FOR CONNECTION OF NEW. |

1. REFER TO PROJECT SPECIFICATION MANUAL FOR DEMOLITION CRITERIA BEFORE REMOVING ANY ITEMS.
2. REMOVE AND REPLACE EXISTING CONSTRUCTION AS REQUIRED FOR THE EXECUTION OF NEW WORK.
3. PROTECT EXISTING CONSTRUCTION TO REMAIN AS REQUIRED DURING DEMOLITION.
4. REFER TO MECHANICAL AND ELECTRICAL DRAWINGS FOR ADDITIONAL DEMOLITION REQUIREMENTS AND FOR COORDINATION OF WORK.
5. DISCONNECT ALL MISCELLANEOUS FEATURES (I.E. ELECTRICAL, MECHANICAL, PLUMBING, ETC.) ASSOCIATED WITH ITEMS TO BE DEMOLISHED (I.E. PARTITIONS, WALLS, CEILING, CABINETS ETC.).
6. REMOVAL OF ANY MECHANICAL, ELECTRICAL AND MISCELLANEOUS ITEMS WILL REQUIRE PATCH AND REPAIR OF ADJACENT MATERIALS TO REMAIN.
7. REMOVE EXISTING UNUSED NAILS, SCREWS AND OTHER WALL PROTRUSIONS FROM EXISTING SURFACES TO REMAIN. PATCH AND REPAIR TO MATCH EXISTING ADJACENT SURFACES AS REQUIRED TO RECEIVE NEW FINISHES.
8. PATCH AND REPAIR ALL SURFACES TO REMAIN TO MATCH EXISTING ADJACENT SURFACES AS REQUIRED TO RECEIVE NEW FINISHES - SEE ROOM FINISH SCHEDULE.
9. CONTRACTOR SHALL PLACE ANY ITEMS OR MATERIALS TO BE RETAINED AS DIRECTED BY OWNER.

NOTES BELOW ARE INDICATED ON THE DRAWING BY THIS SYMBOL:

- | | |
|------|---|
| 3.1 | REMOVE EXISTING SUPPORTED CONCRETE SLAB. COORDINATE EXTENT OF DEMOLITION WITH CIVIL. |
| 3.2 | REMOVE EXISTING CONCRETE SIDEWALK. |
| 3.3 | SAW CUT EXISTING CONCRETE SLAB AS REQUIRED FOR UNDERGROUND PIPING. |
| 3.4 | REMOVE EXISTING RAISED CONCRETE PAD |
| 3.5 | REMOVE EXISTING CONCRETE STAIR |
| 3.6 | REMOVE PORTION OF EXISTING CONCRETE SLAB TO CREATE A FLOOR TRENCH AS REQUIRED FOR NEW PIPING. COORDINATE THE EXTENT OF DEMOLITION WITH MECHANICAL IN FIELD. REFER TO MECHANICAL. |
| 4.1 | REMOVE PORTION OF EXISTING EXTERIOR BRICK/MASONRY WALL AS REQUIRED BY NEW CONSTRUCTION. |
| 4.1A | REMOVE PORTION OF EXISTING EXTERIOR BRICK/MASONRY WALL FOR INSTALLATION OF NEW OPENING. |
| 4.2 | REMOVE PORTION OF EXISTING INTERIOR MASONRY WALL AS REQUIRED BY NEW CONSTRUCTION. REMOVE TO 8" BELOW TOP OF FLOOR SLAB. |
| 4.2A | REMOVE PORTION OF EXISTING INTERIOR MASONRY WALL FOR INSTALLATION OF NEW OPENING. |
| 4.3 | COURSE OUT PORTION OF CMU WALL FOR INSTALLATION OF NEW PLUMBING FIXTURES. PATCH AND REPAIR ALL SURFACES TO RECEIVE NEW FINISHES. |
| 5.1 | REMOVE EXISTING STRUCTURAL STEEL, JOISTS, DECK, ETC. AS REQUIRED BY NEW CONSTRUCTION. |
| 5.2 | REMOVE EXISTING METAL STAIRS IN ITS ENTIRETY. |
| 6.1 | REMOVE EXISTING STUD/GYP PARTITION AS REQUIRED FOR NEW CONSTRUCTION. |
| 6.1A | REMOVE PORTION OF EXISTING STUD/GYP PARTITION FOR INSTALLATION NEW DOOR/WINDOW FRAME. |
| 7.1 | REMOVE EXISTING ROOFING AS REQUIRED BY NEW CONSTRUCTION. |
| 7.1A | REMOVE EXISTING ROOFING AS REQUIRED FOR INSTALLATION OF NEW MECHANICAL EQUIPMENT. COORDINATE WITH MECHANICAL DRAWINGS. |
| 8.1 | REMOVE EXISTING DOOR AND FRAME IN ITS ENTIRETY |
| 8.1A | REMOVE EXISTING DOOR AND FRAME FOR INSTALLATION OF NEW REPLACEMENT DOOR AND FRAME. |
| 8.1B | REMOVE EXISTING DOOR ONLY. EXISTING FRAME TO REMAIN. |
| 8.2 | REMOVE EXISTING WINDOW/GLAZING UNIT IN ITS ENTIRETY |
| 8.2A | REMOVE EXISTING WINDOW/GLAZING UNIT FOR INSTALLATION OF NEW REPLACEMENT WINDOW. |
| 8.2B | REMOVE EXISTING GLAZING ONLY. EXISTING FRAME TO REMAIN. |
| 8.3 | REMOVE EXISTING OVERHEAD COILING COUNTER/DOOR IN ITS ENTIRETY. |

- | | |
|------|---|
| 9.1 | REMOVE EXISTING CARPET AND BASE. |
| 9.1A | REMOVE EXISTING CARPET. EXISTING GLAZED MASONRY BASE TO REMAIN. |
| 9.2 | REMOVE EXISTING VCT AND BASE. |
| 9.2A | REMOVE EXISTING VCT. EXISTING GLAZED MASONRY BASE TO REMAIN. |
| 9.3 | REMOVE EXISTING CERAMIC/PORCELAIN TILE AND BASE. |
| 9.3A | REMOVE EXISTING CERAMIC/PORCELAIN TILE FLOOR ONLY. EXISTING TILE BASE TO REMAIN. |
| 9.4 | REMOVE EXISTING RUBBER/SPORTS FLOORING. |
| 9.5 | REMOVE EXISTING FLOORING BY OTHERS. |
| 9.6 | REMOVE EXISTING SUSPENDED CEILING SYSTEM IN ITS ENTIRETY, INCLUDING PADS, GRID, SUSPENSION WIRE, ETC. |
| 9.6A | REMOVE EXISTING ACOUSTIC CEILING TILES ONLY. EXISTING GRID, SUSPENSION WIRE TO REMAIN. |
| 9.7 | REMOVE EXISTING GYPSUM/PLASTER CEILING SYSTEM IN ITS ENTIRETY, INCLUDING SUSPENSION WIRE, FRAMING, ETC. |
| 9.7A | REMOVE PORTION OF EXISTING GYPSUM/PLASTER CEILING SYSTEM TO NEAREST JOINT LINE. |
| 9.8 | REMOVE EXISTING CONCEALED SPLINE CEILING SYSTEM. |

ISSUE DATE	ISSUED FOR
08/08/2025	BIDS
DRAWN	FA
CHECKED	FA
APPROVED	FA



FRENCH

**2851 High Meadow Circle | Suite 100
Auburn Hills | MI 48326
248.656.1377**



Livonia Public Schools
Hydration Stations
Franklin High School

LIVONIA,
MICHIGAN



General Demolition Notes and Details

2025-040


AD2.00

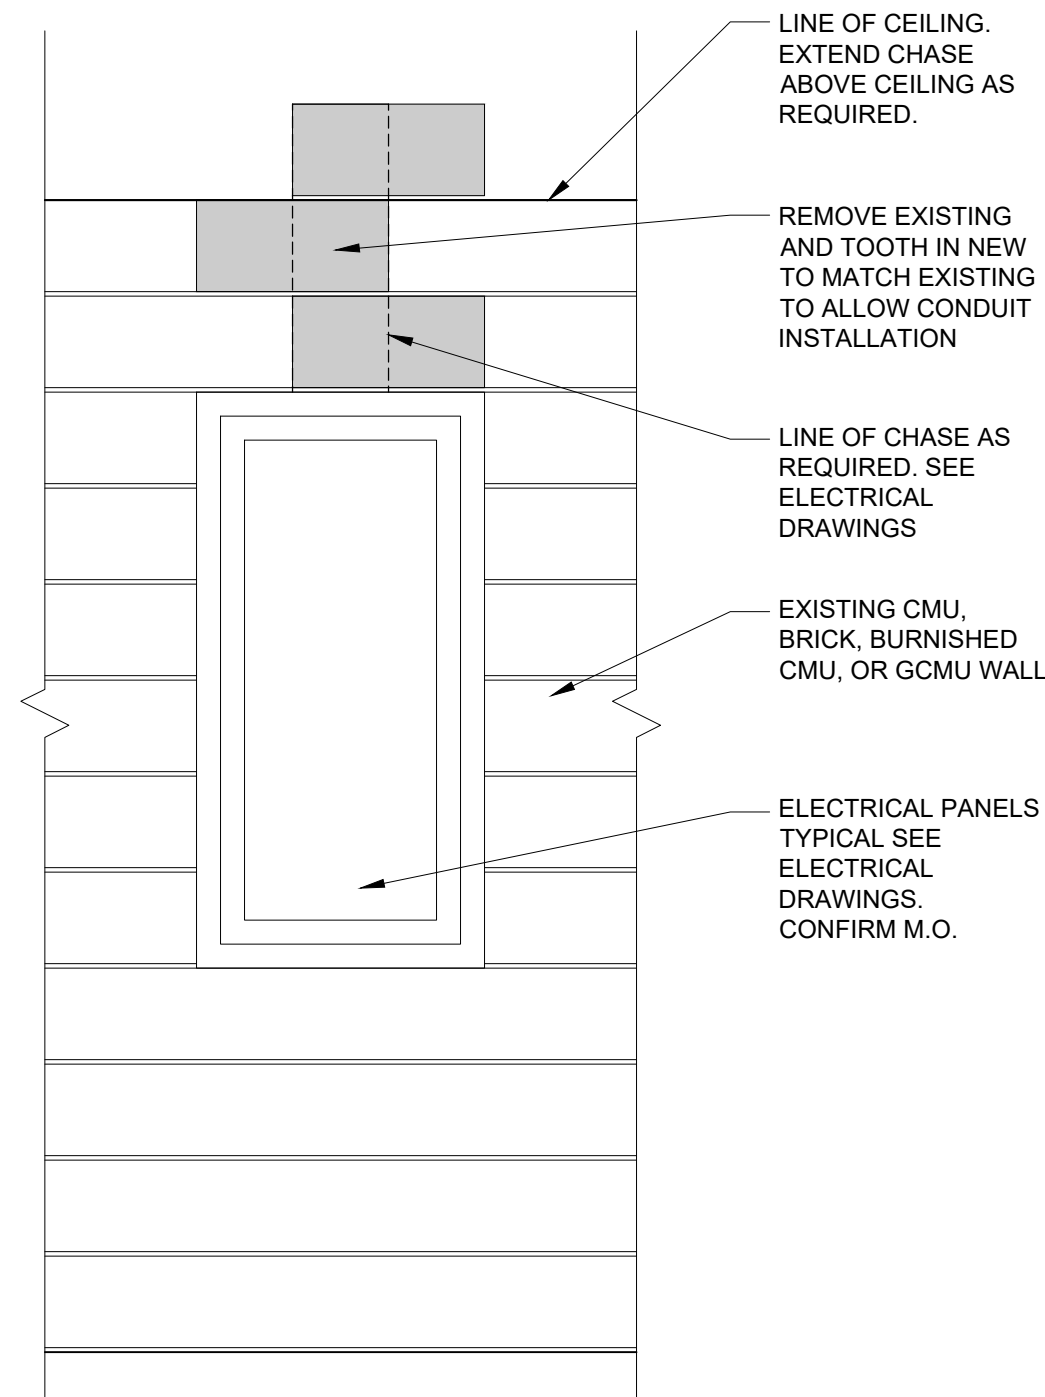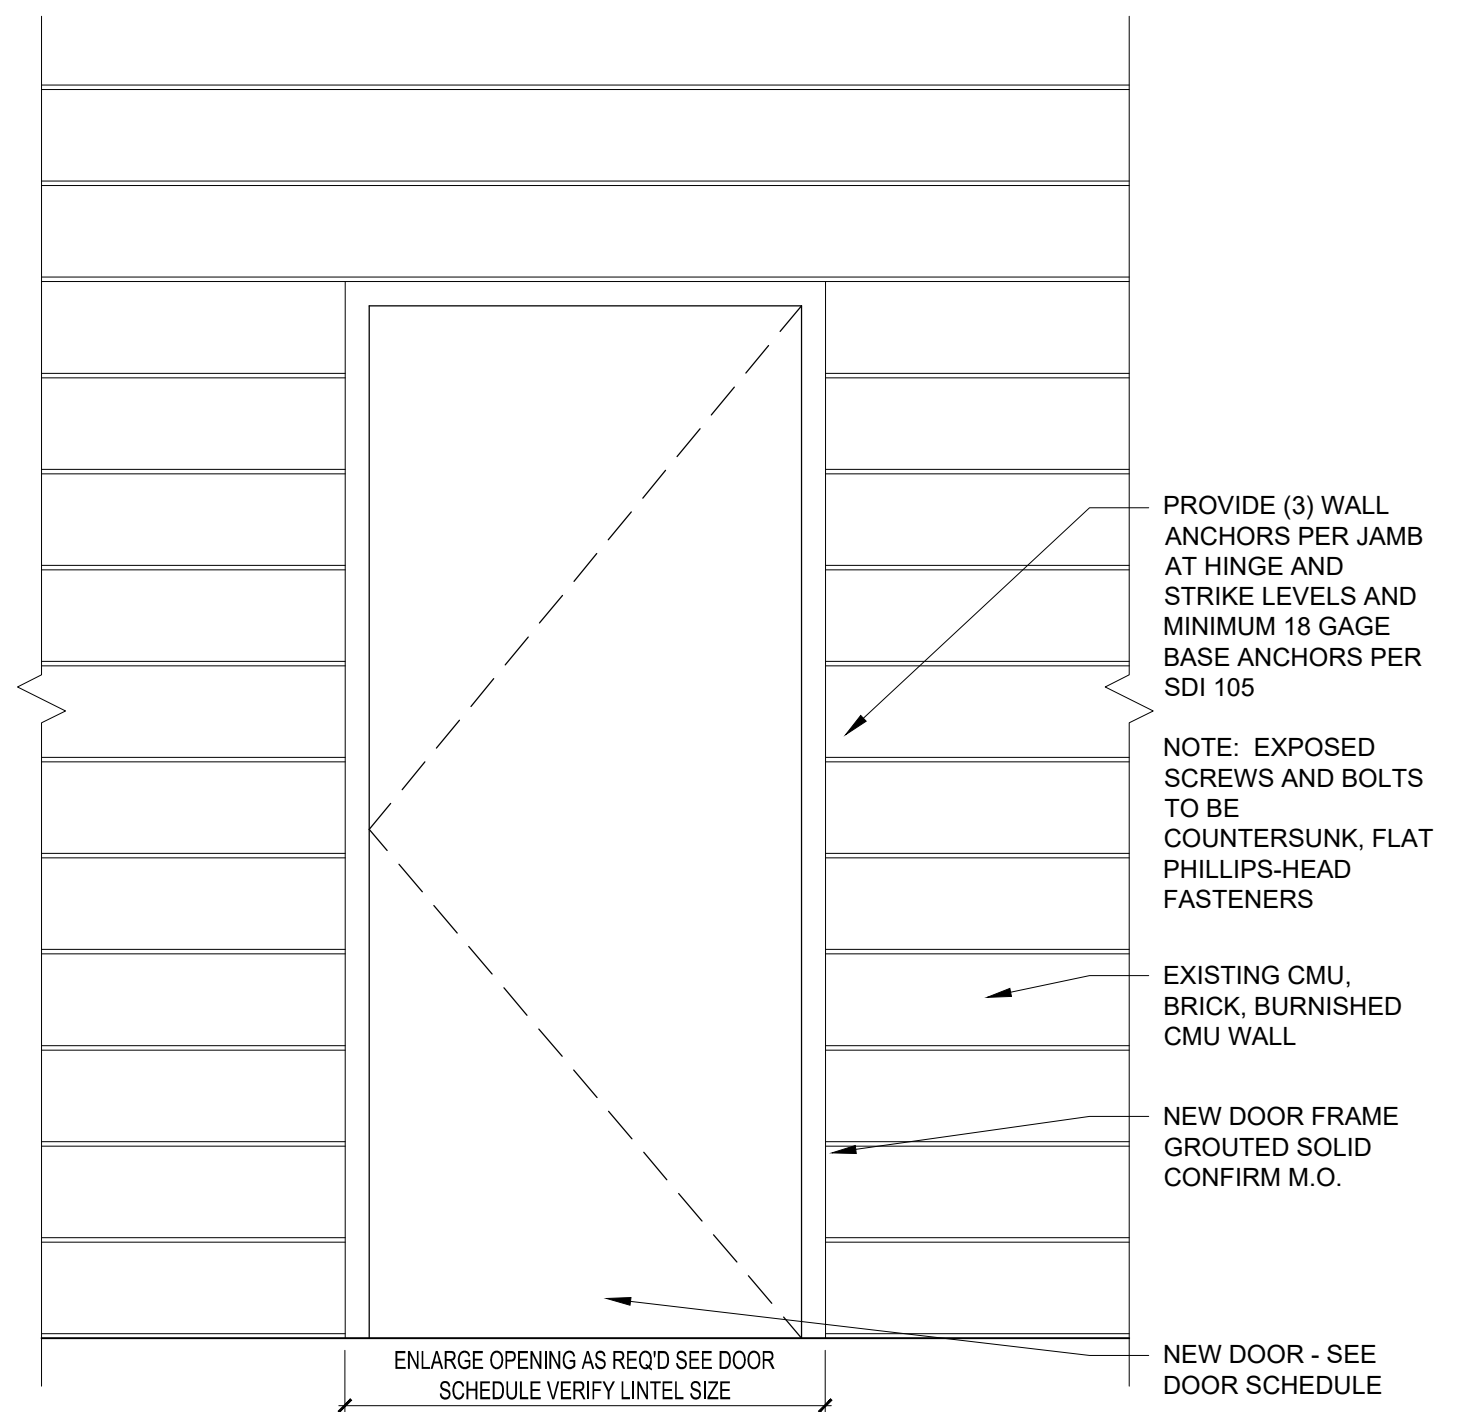

SCALE: 1/2" = 1'-0"

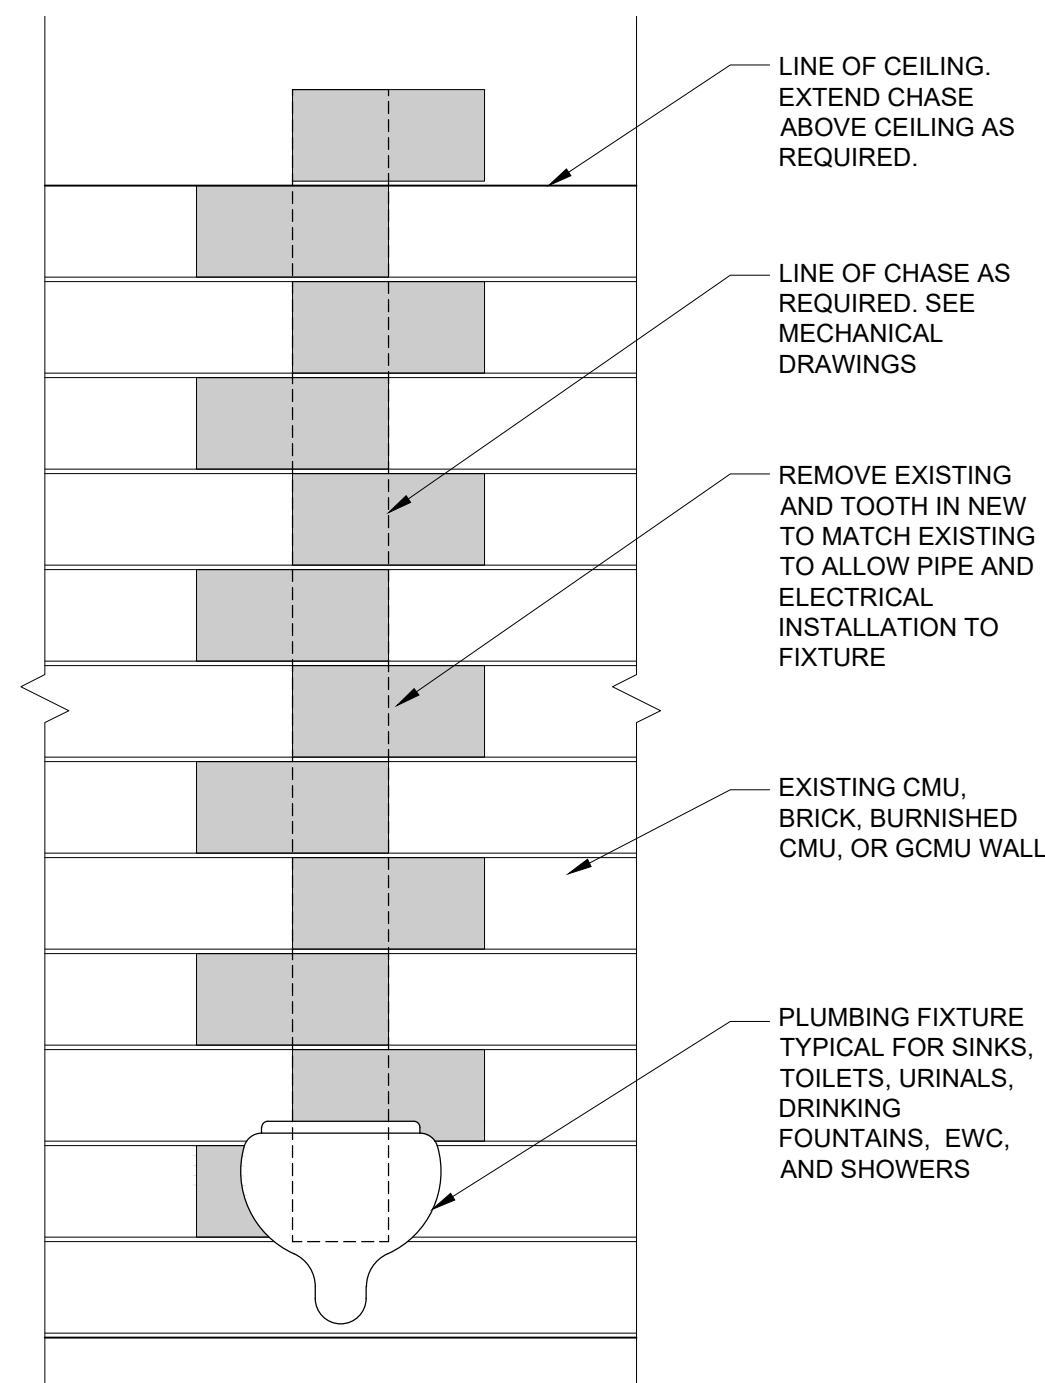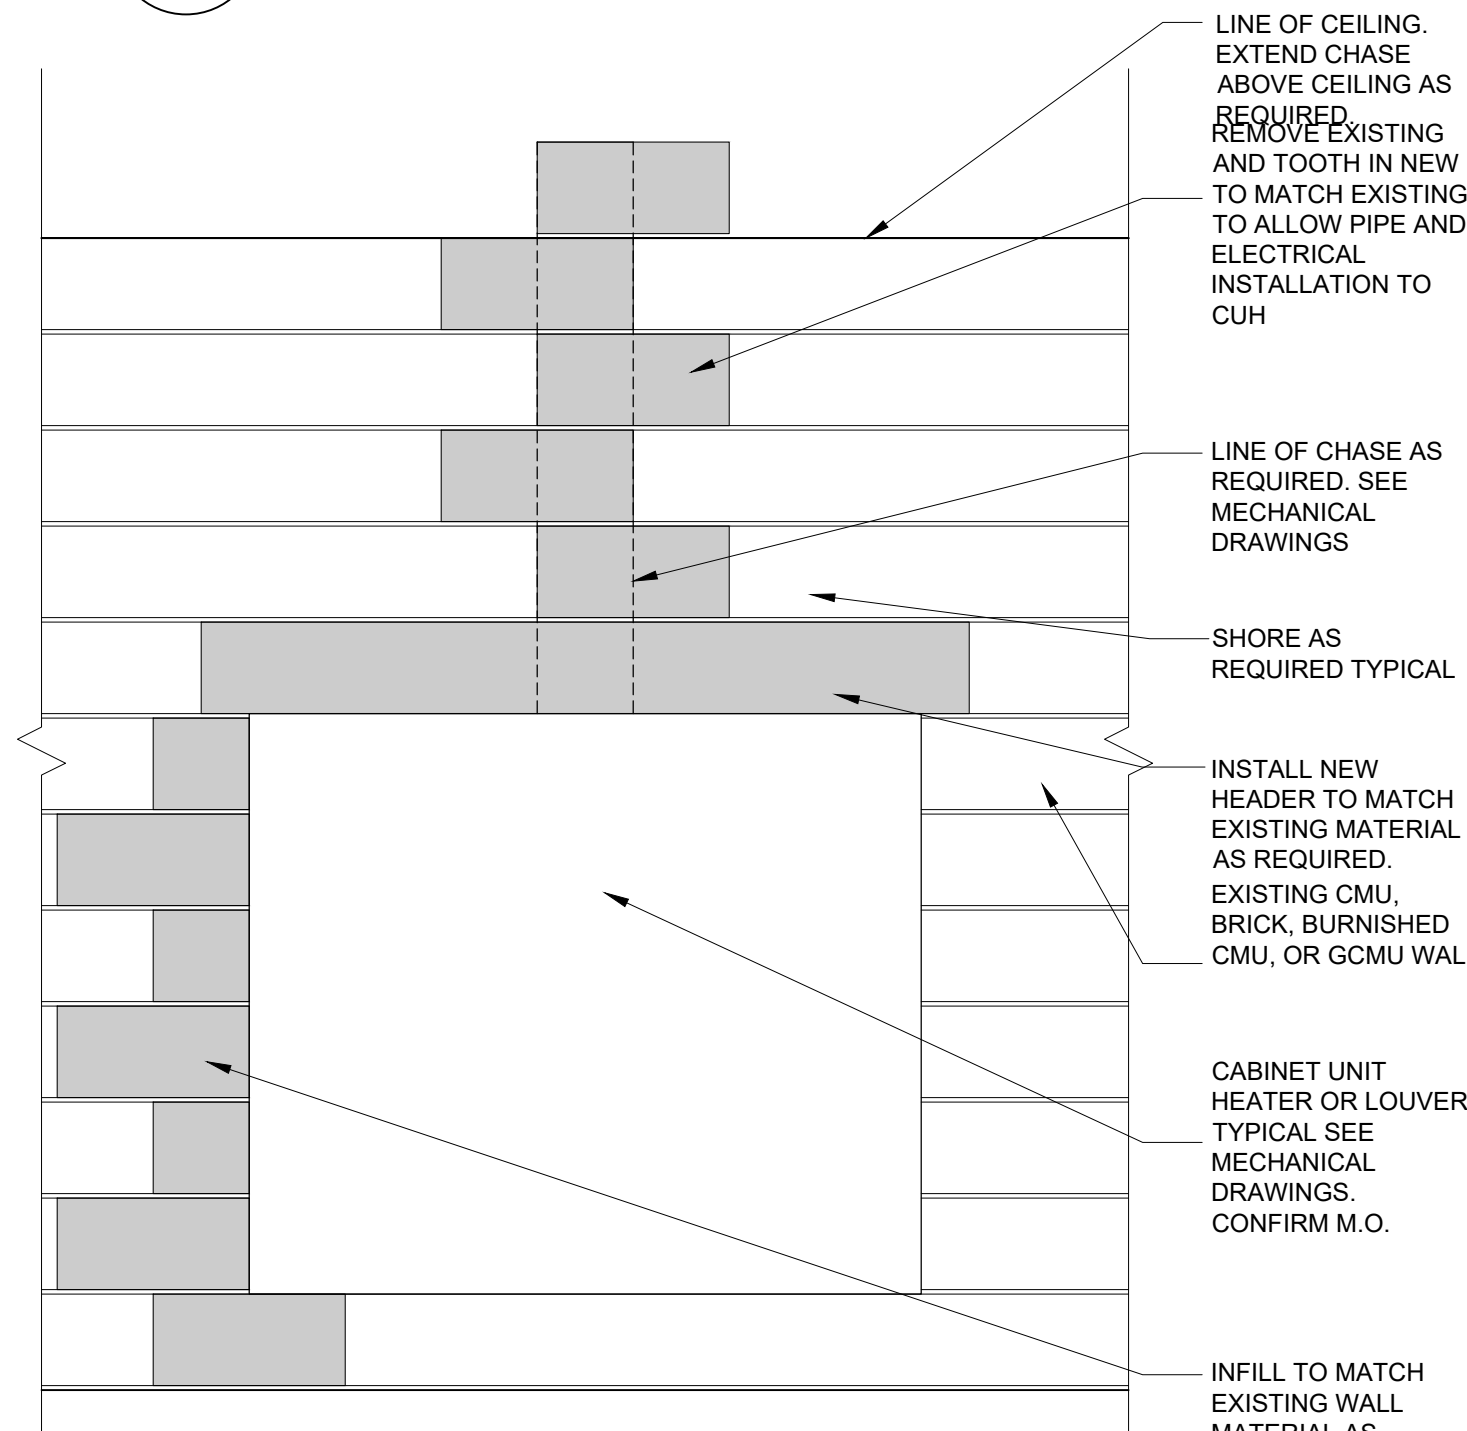


SCALE: 1/2" = 1'-0"

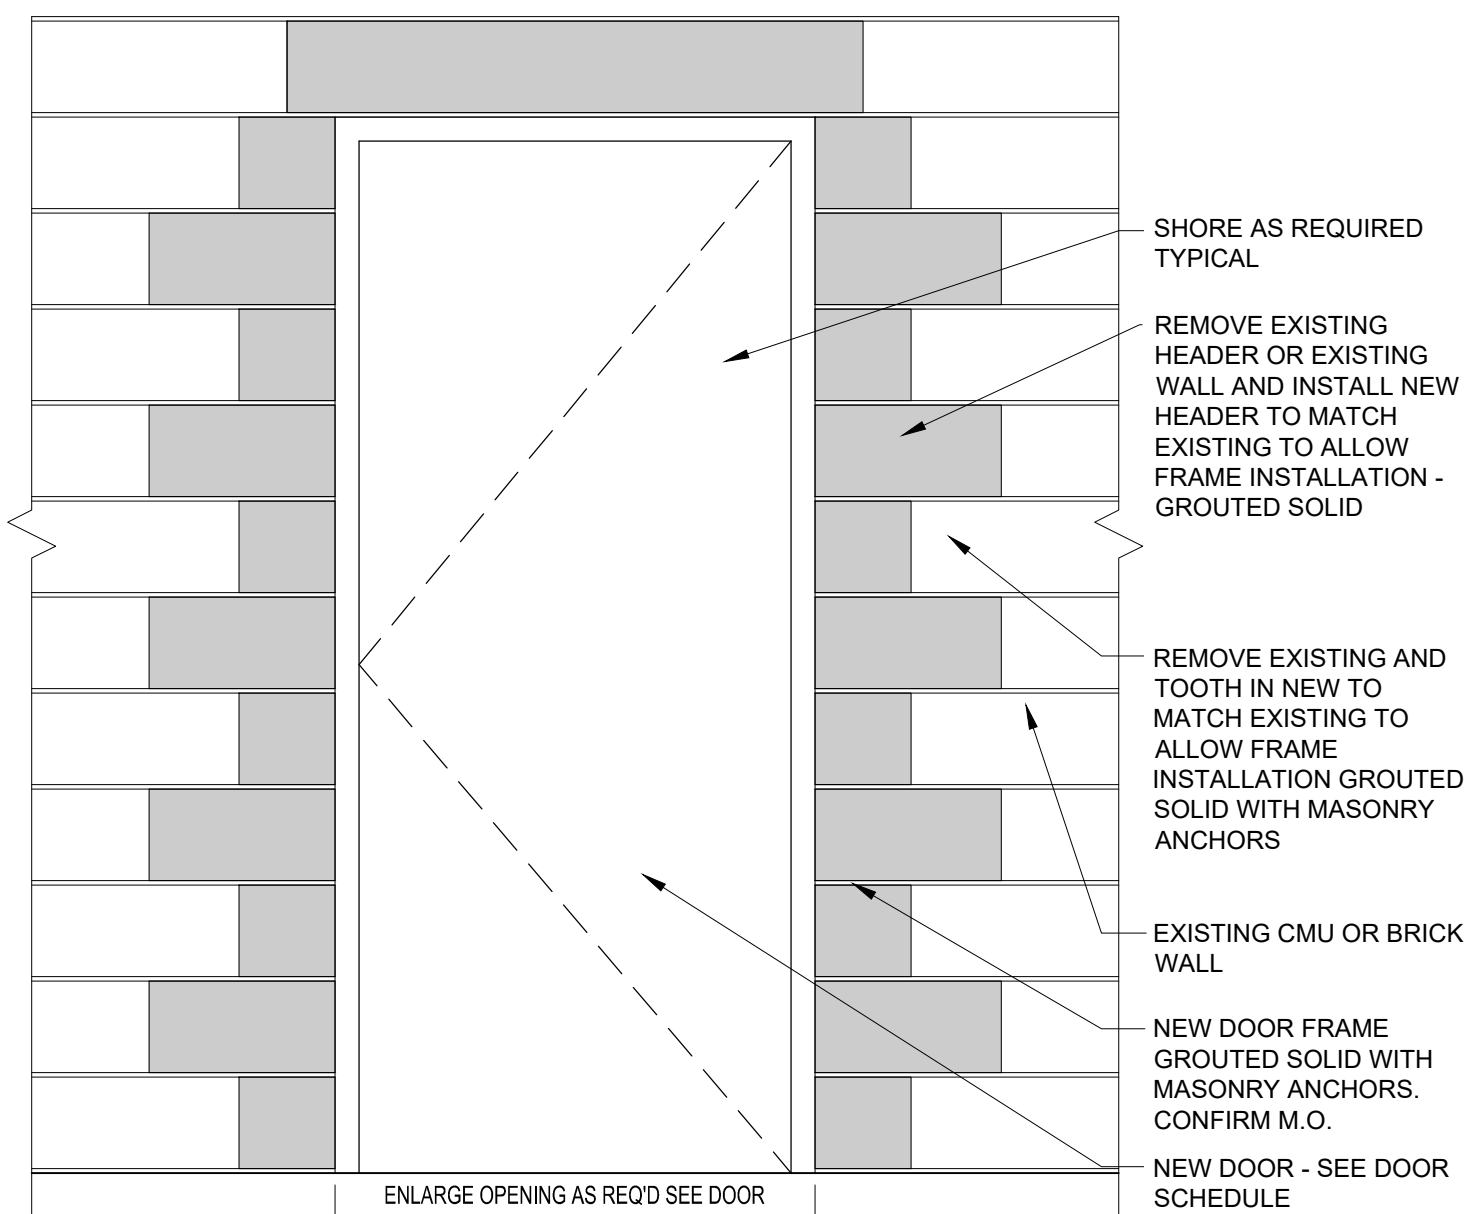

SCALE: 1/2" = 1'-0"

KEY PLAN

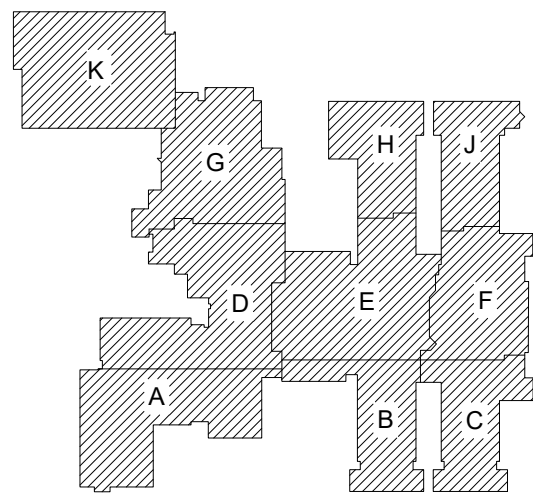

ISSUE DATE	ISSUED FOR
08/08/2025	BIDS
DRAWN	GRS
CHECKED	AMN
APPROVED	DCJ



FRENCH

**2851 High Meadow Circle | Suite 100
Auburn Hills | MI 48326
248.656.1377**

PROJECT

Livonia Public Schools
Hydration Stations
Franklin High School

LIVONIA,
MICHIGAN

SHEET


Composite Demolition Plan

PROJECT NUMBER


2025-040

SHEET NUMBER

AD2.01

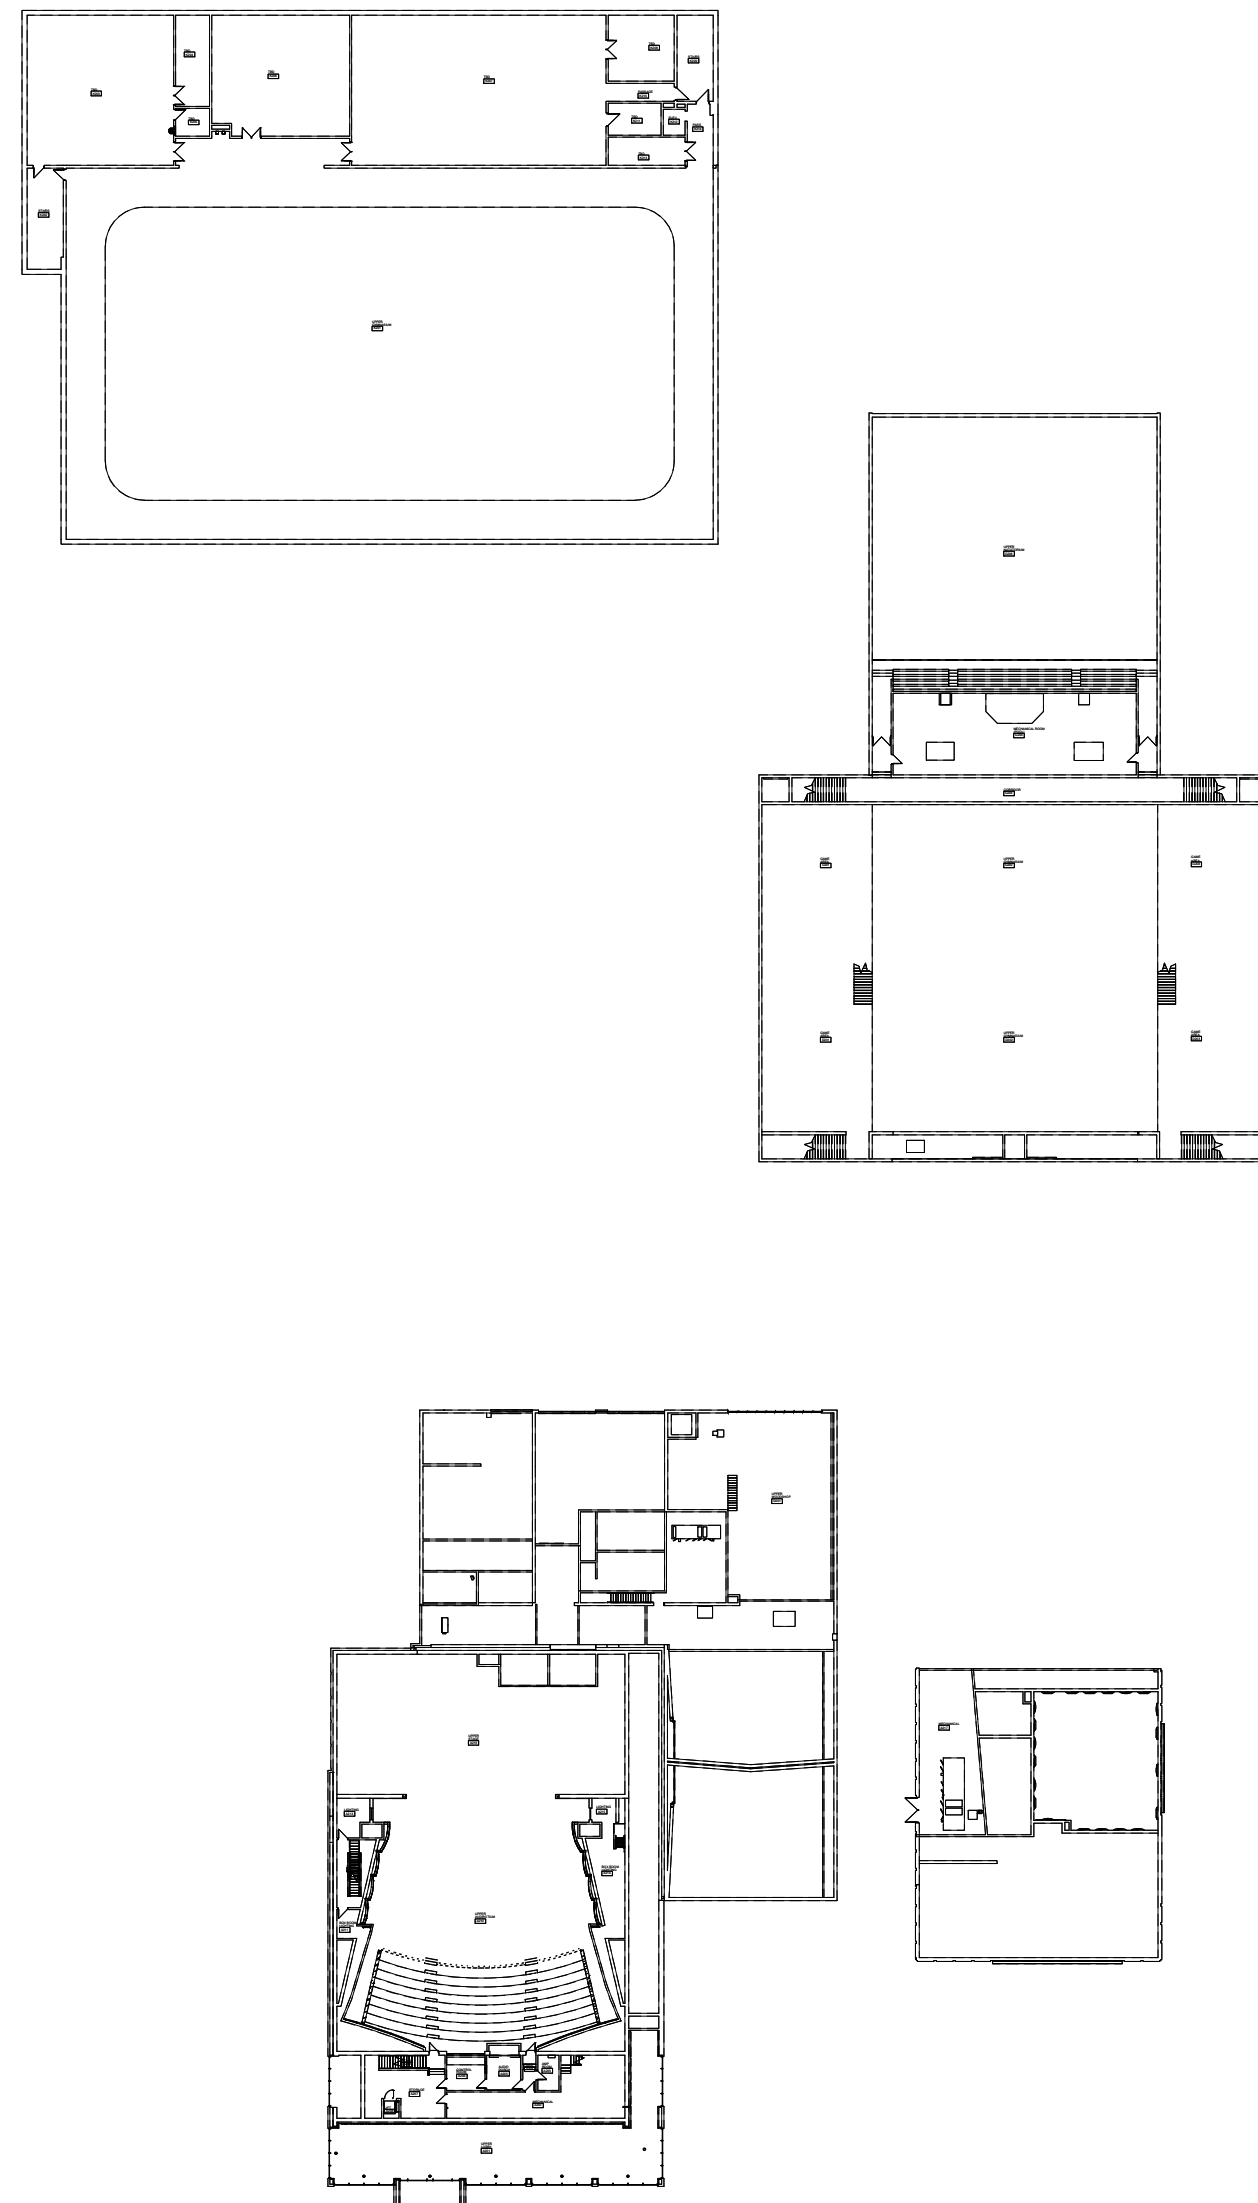

COMPOSITE SECOND FLOOR DEMOLITION PLAN
SCALE: 1" = 40'-0"

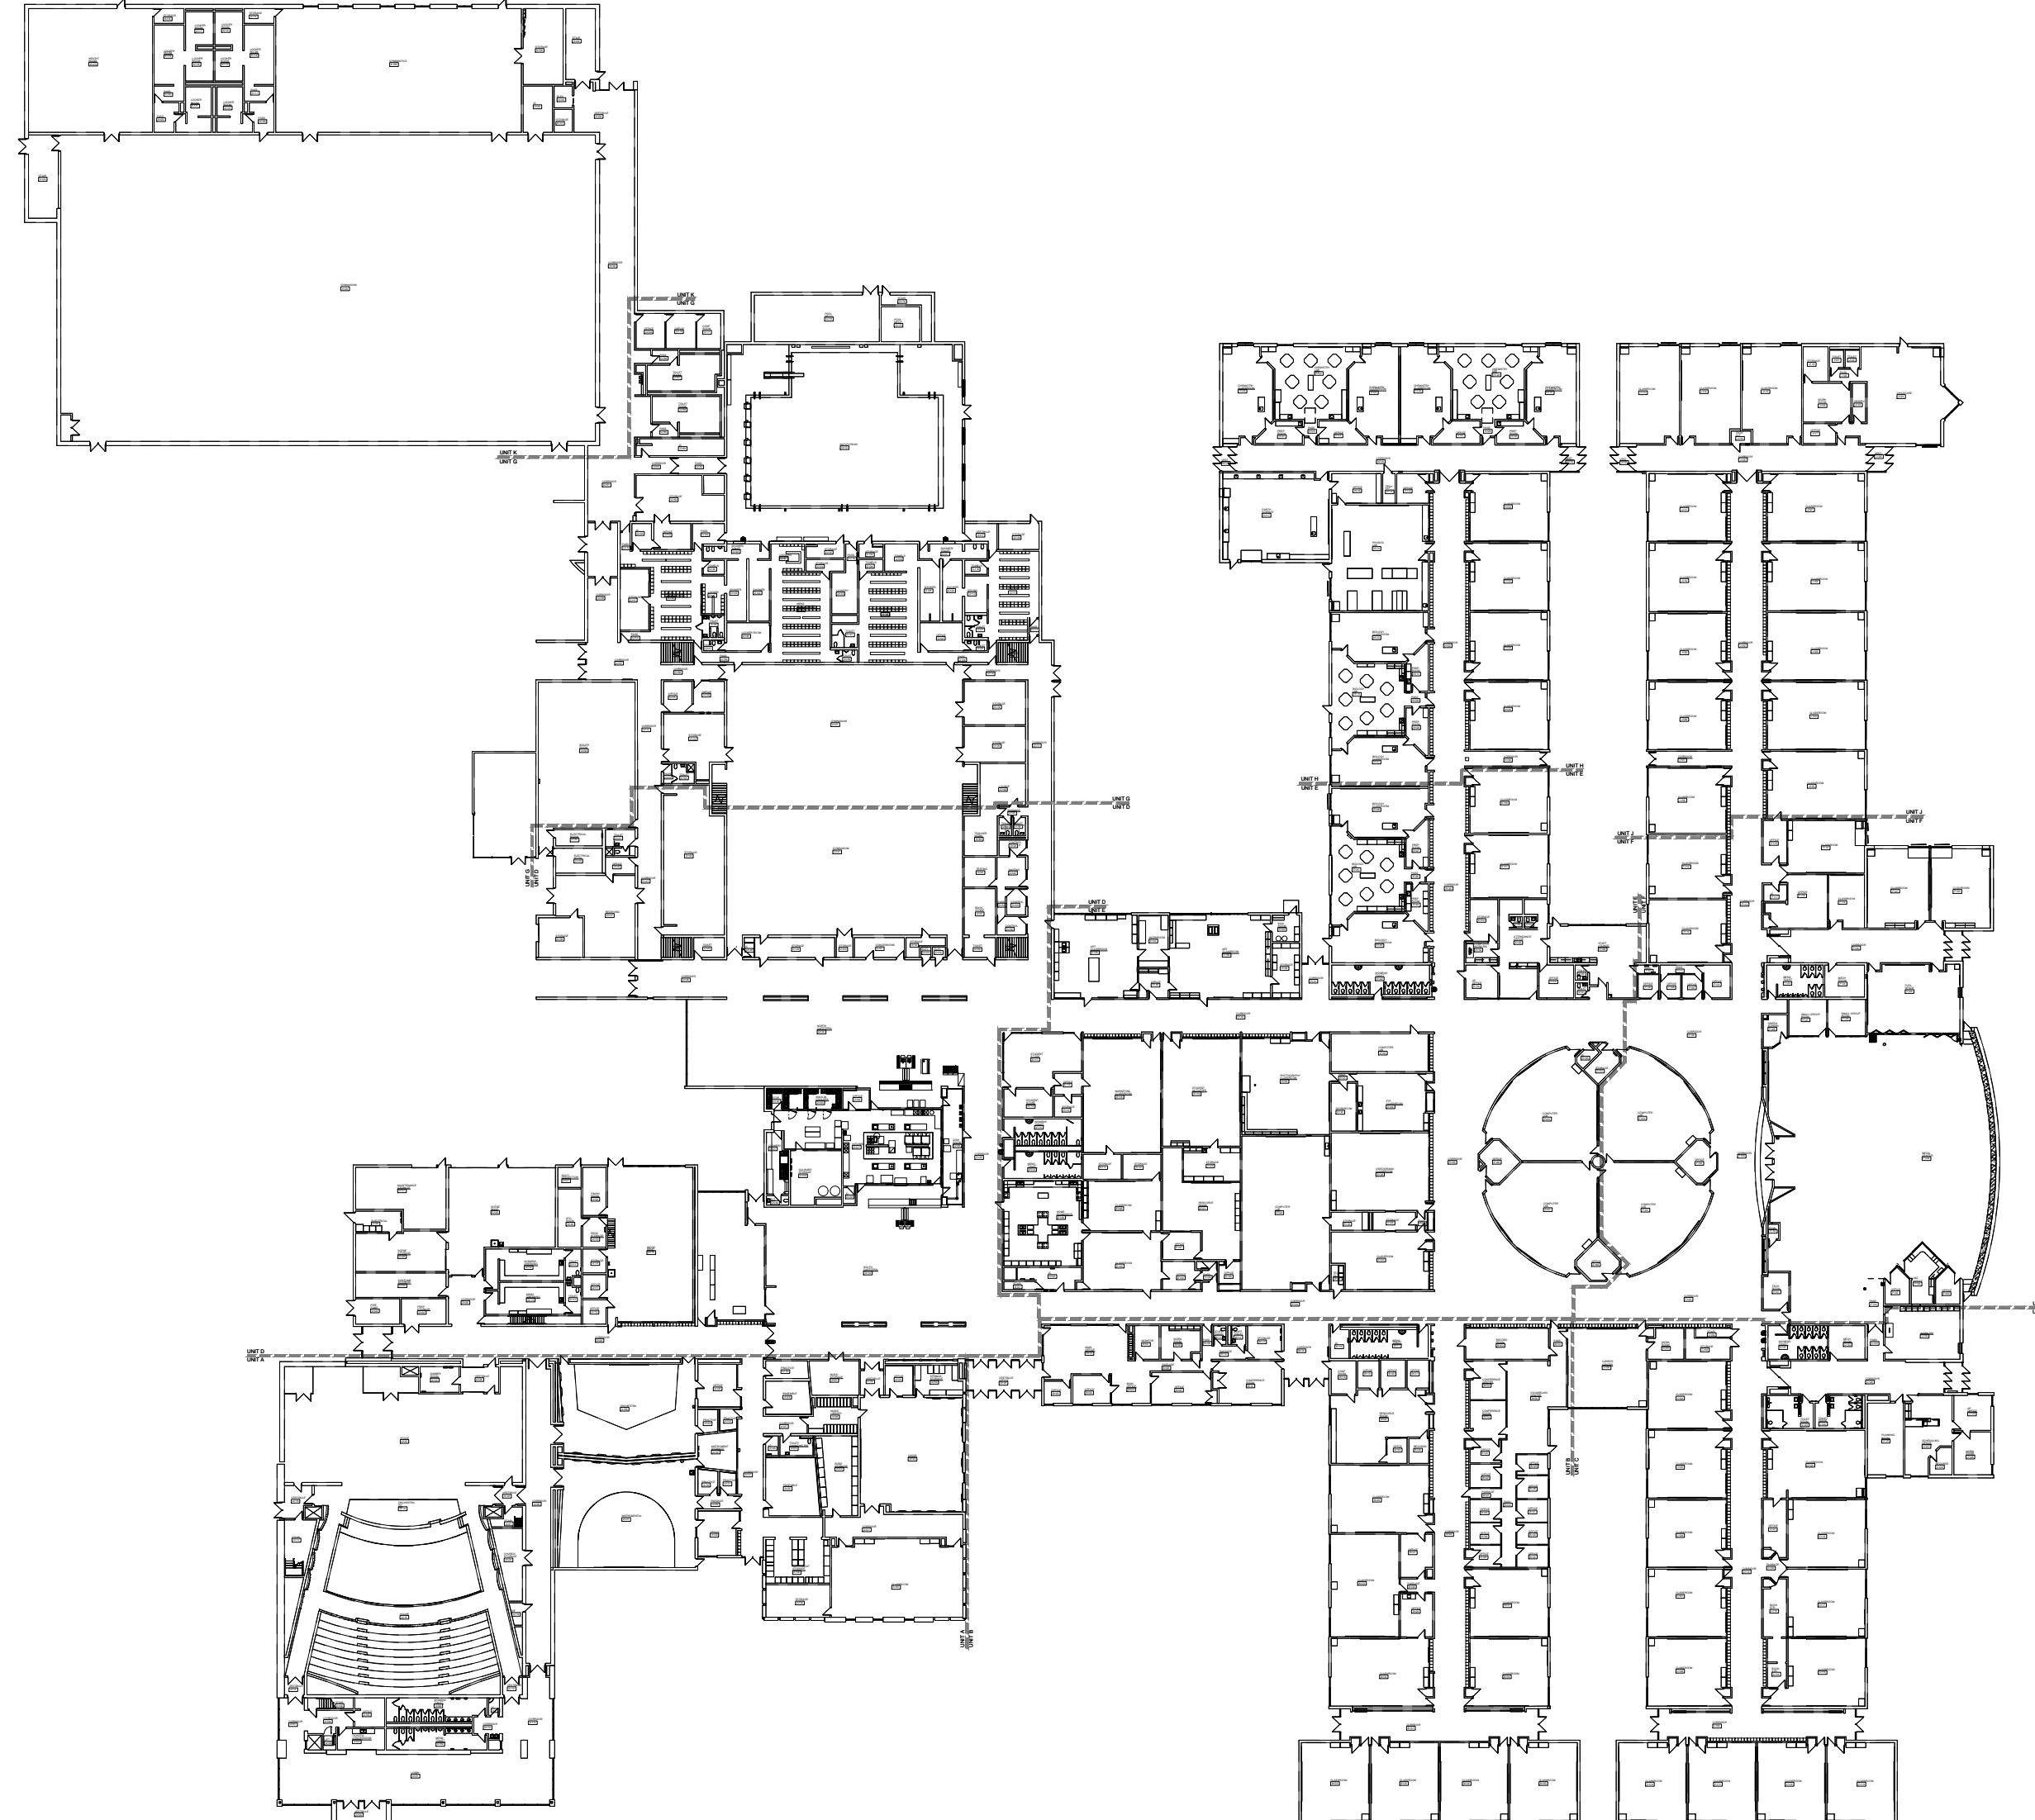

COMPOSITE FIRST FLOOR DEMOLITION PLAN
SCALE: 1" = 40'-0"

1. REFER TO SHEET AD2.00 FOR DEMOLITION GENERAL NOTES AND KEY NOTES.

2. - - - - DASHED LINES REPRESENTS DEMOLITION

The diagram shows a building layout with the following rooms and their relative positions:

- Room A:** Located at the bottom left, shaded with diagonal lines.
- Room B:** Located to the right of Room A.
- Room C:** Located to the right of Room B.
- Room D:** Located above Room A and Room B.
- Room E:** Located above Room B and Room C.
- Room F:** Located to the right of Room E.
- Room G:** Located above Room D.
- Room H:** Located above Room E.
- Room J:** Located to the right of Room H.
- Room K:** Located at the top left, above Room G.

[illegible]

FRENCH

2851 High Meadow Circle | Suite 100
Auburn Hills | MI 48326
248.656.1377

Livonia Public Schools
Hydration Stations
Franklin High School

LIVONIA,
MICHIGAN


Unit A
First Floor
Demolition Plan

2025-040



AD2.10A



SCALE: $3/32" = 1'-0"$

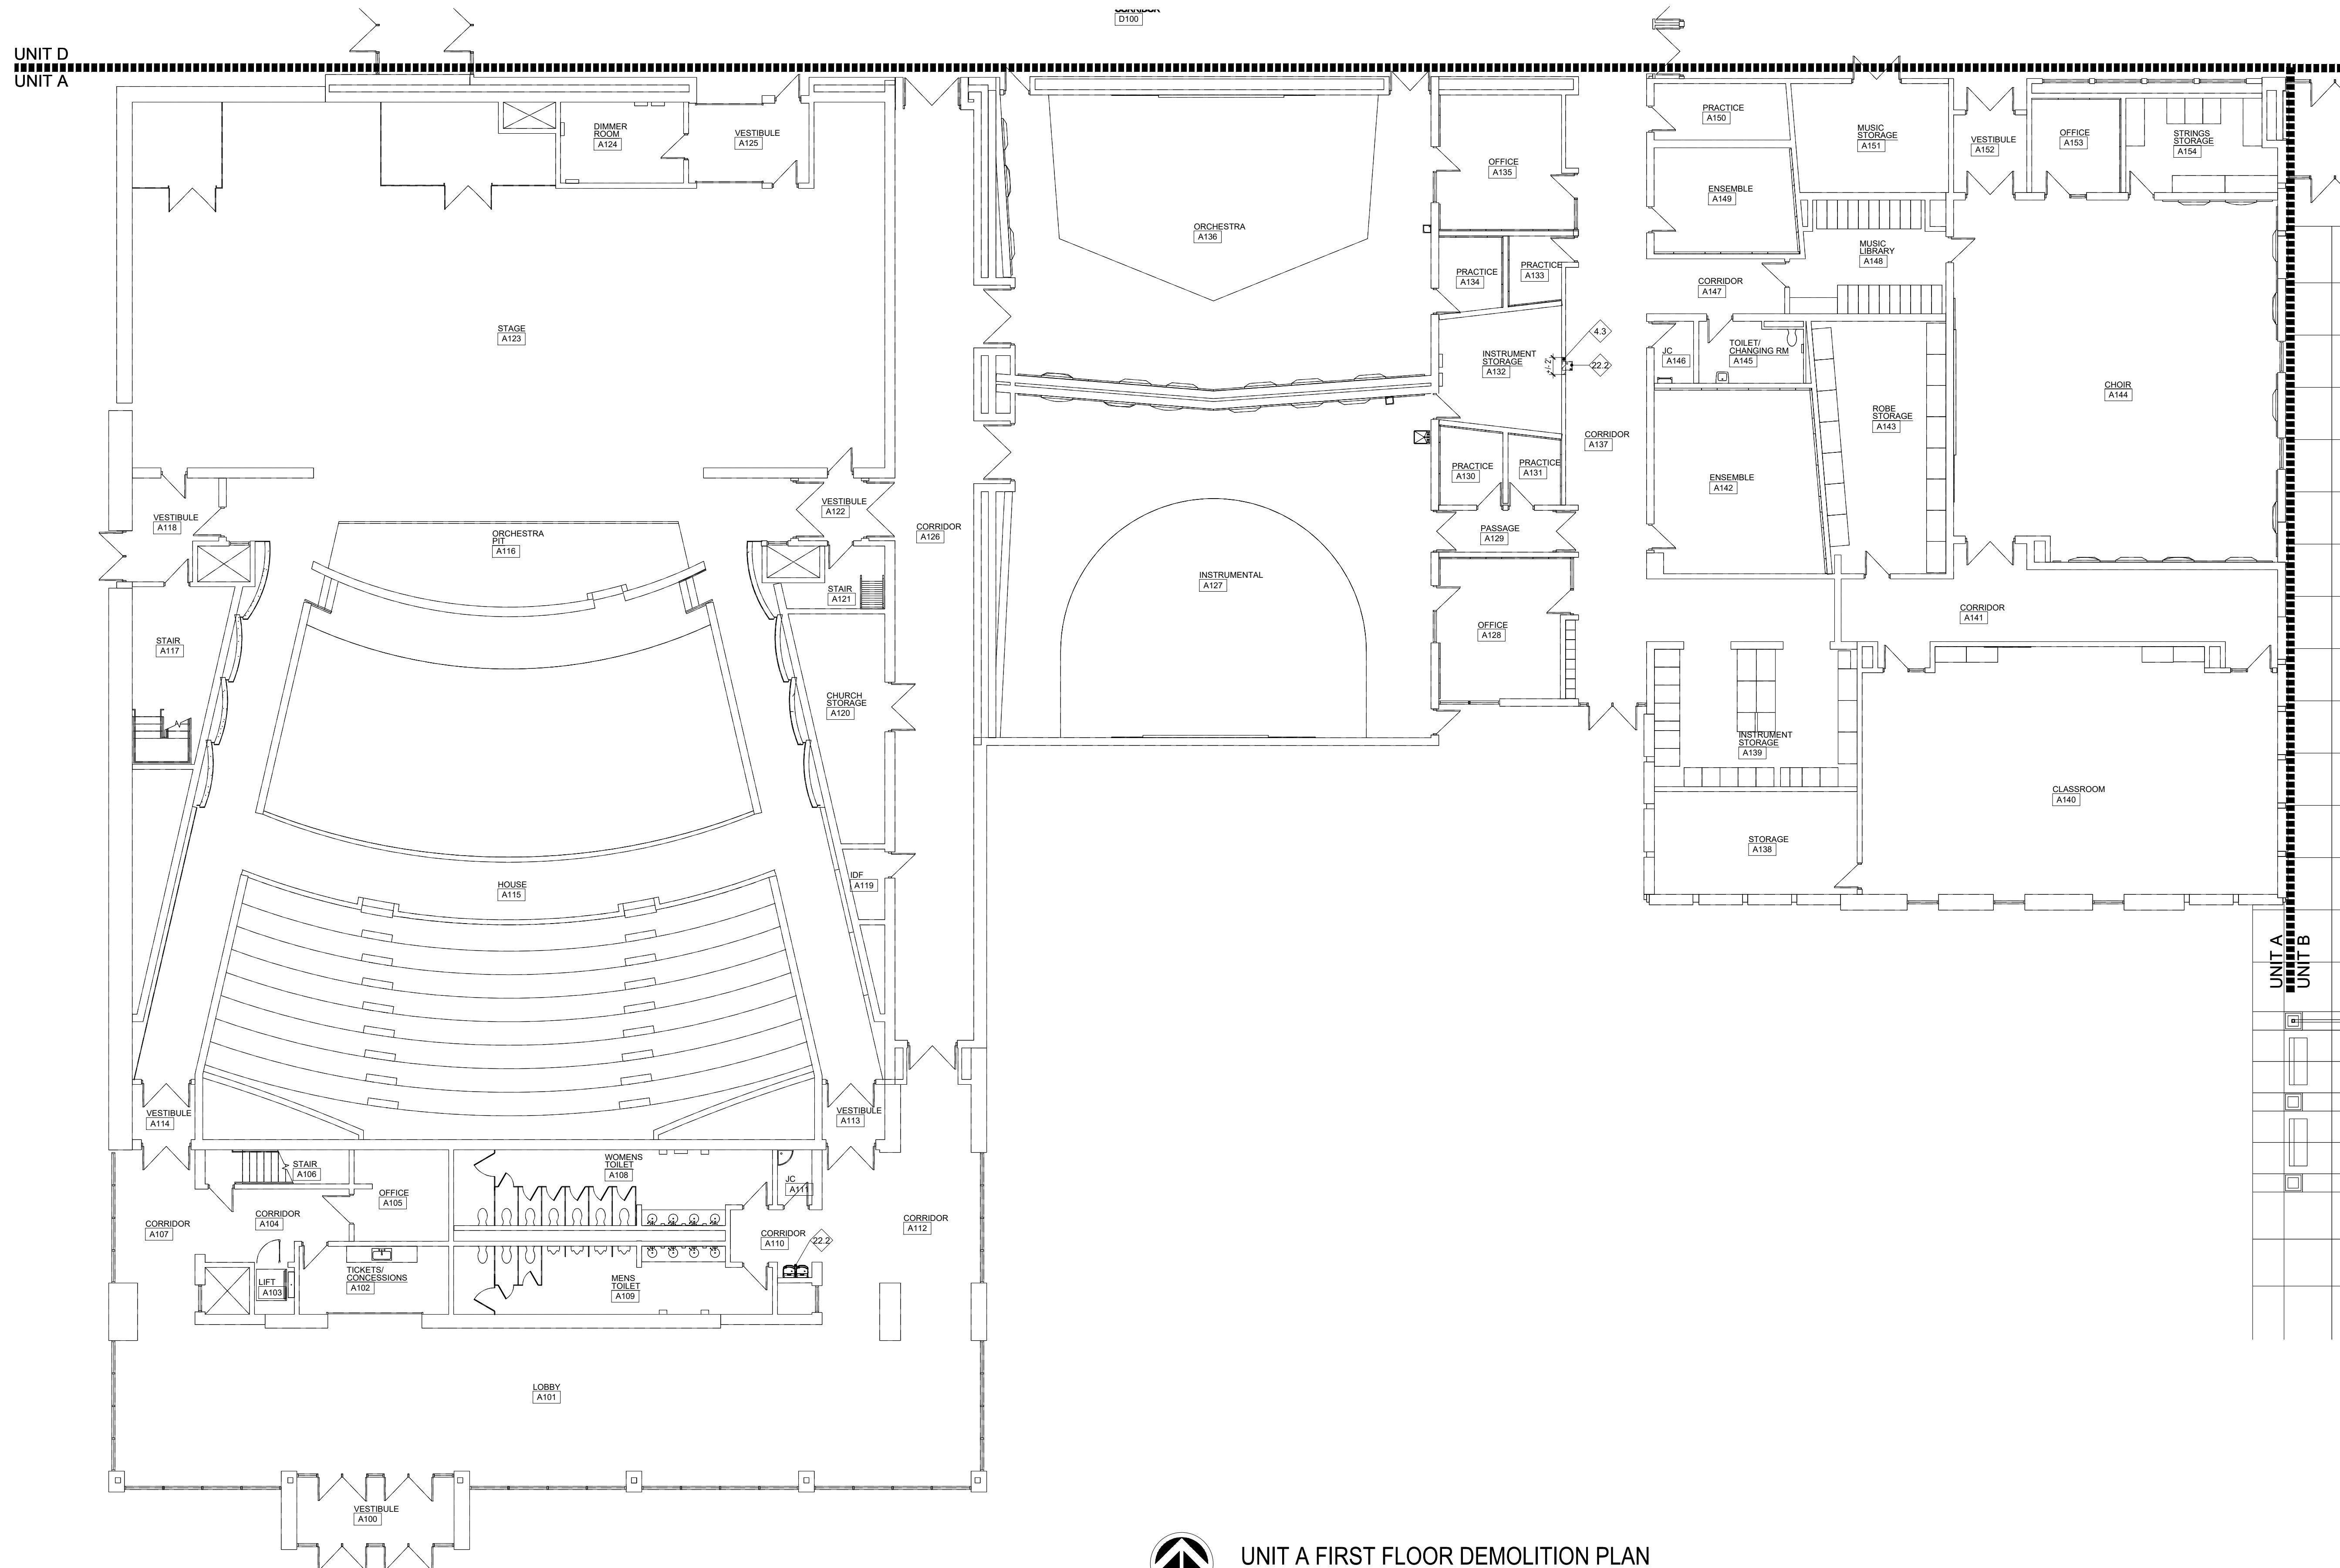

2025-040 LPS HYDRATION STATIONS

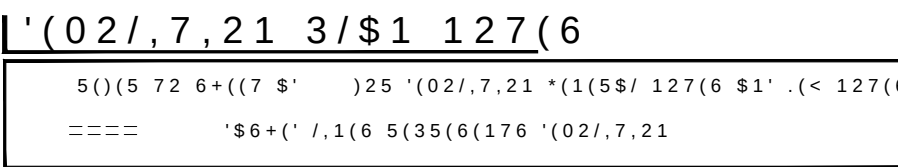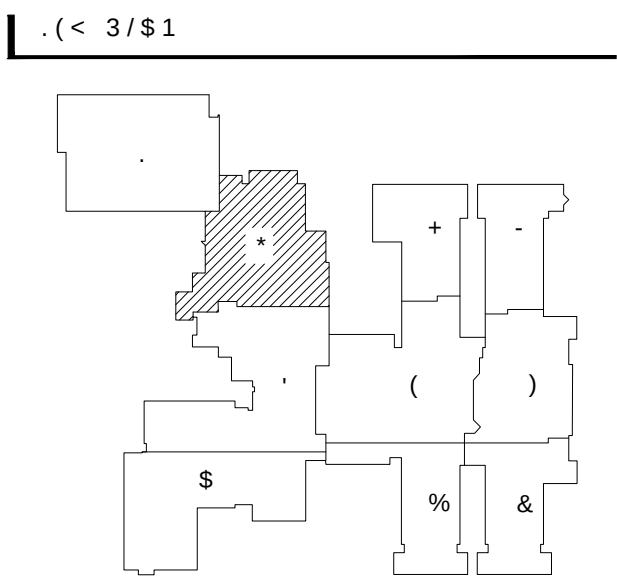

ISSUE DATE	ISSUED FOR
	% , ' 6
DRAWN	* 5 6
CHECKED	\$ 0 1
APPROVED	' & -



PROJECT

/LYRQLD 3XI
+ \GUDWLRQ
)UDQNOLQ +

/, 9 2 1, \$
 0, & +, * \$ 1

SHEET


8QLW *

)LUVW)ORR

'HPROLWLRC

PROJECT NUMBER

SHEET NUMBER

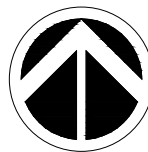


UNIT G FIRST FLOOR DEMOLITION PLAN

DEMOLITION PLAN NOTES

1. REFER TO SHEET AD2.00 FOR DEMOLITION GENERAL NOTES AND KEY NOTES.
2. === DASHED LINES REPRESENTS DEMOLITION

KEY PLAN

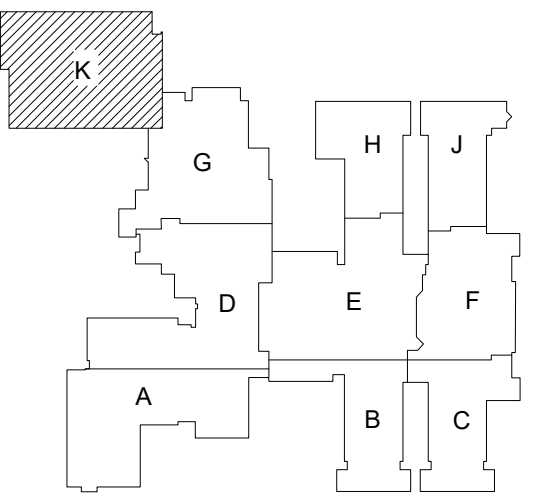

ISSUE DATE	ISSUED FOR
08/08/2025	BIDS
DRAWN	GRS
CHECKED	AMN
APPROVED	DCJ



FRENCH

**2851 High Meadow Circle | Suite 100
Auburn Hills | MI 48326
248.656.1377**

PROJECT

Livonia Public Schools
Hydration Stations
Franklin High School

LIVONIA,
MICHIGAN

SHEET


Unit K
Mezzanine
Demolition Plan

PROJECT NUMBER

2025-040


SHEET NUMBER

AD2.20K

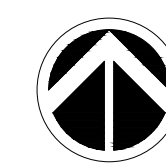

UNIT K MEZZANINE FLOOR PLAN
SCALE: 3/32" = 1'-0"

UNIT D
UNIT A

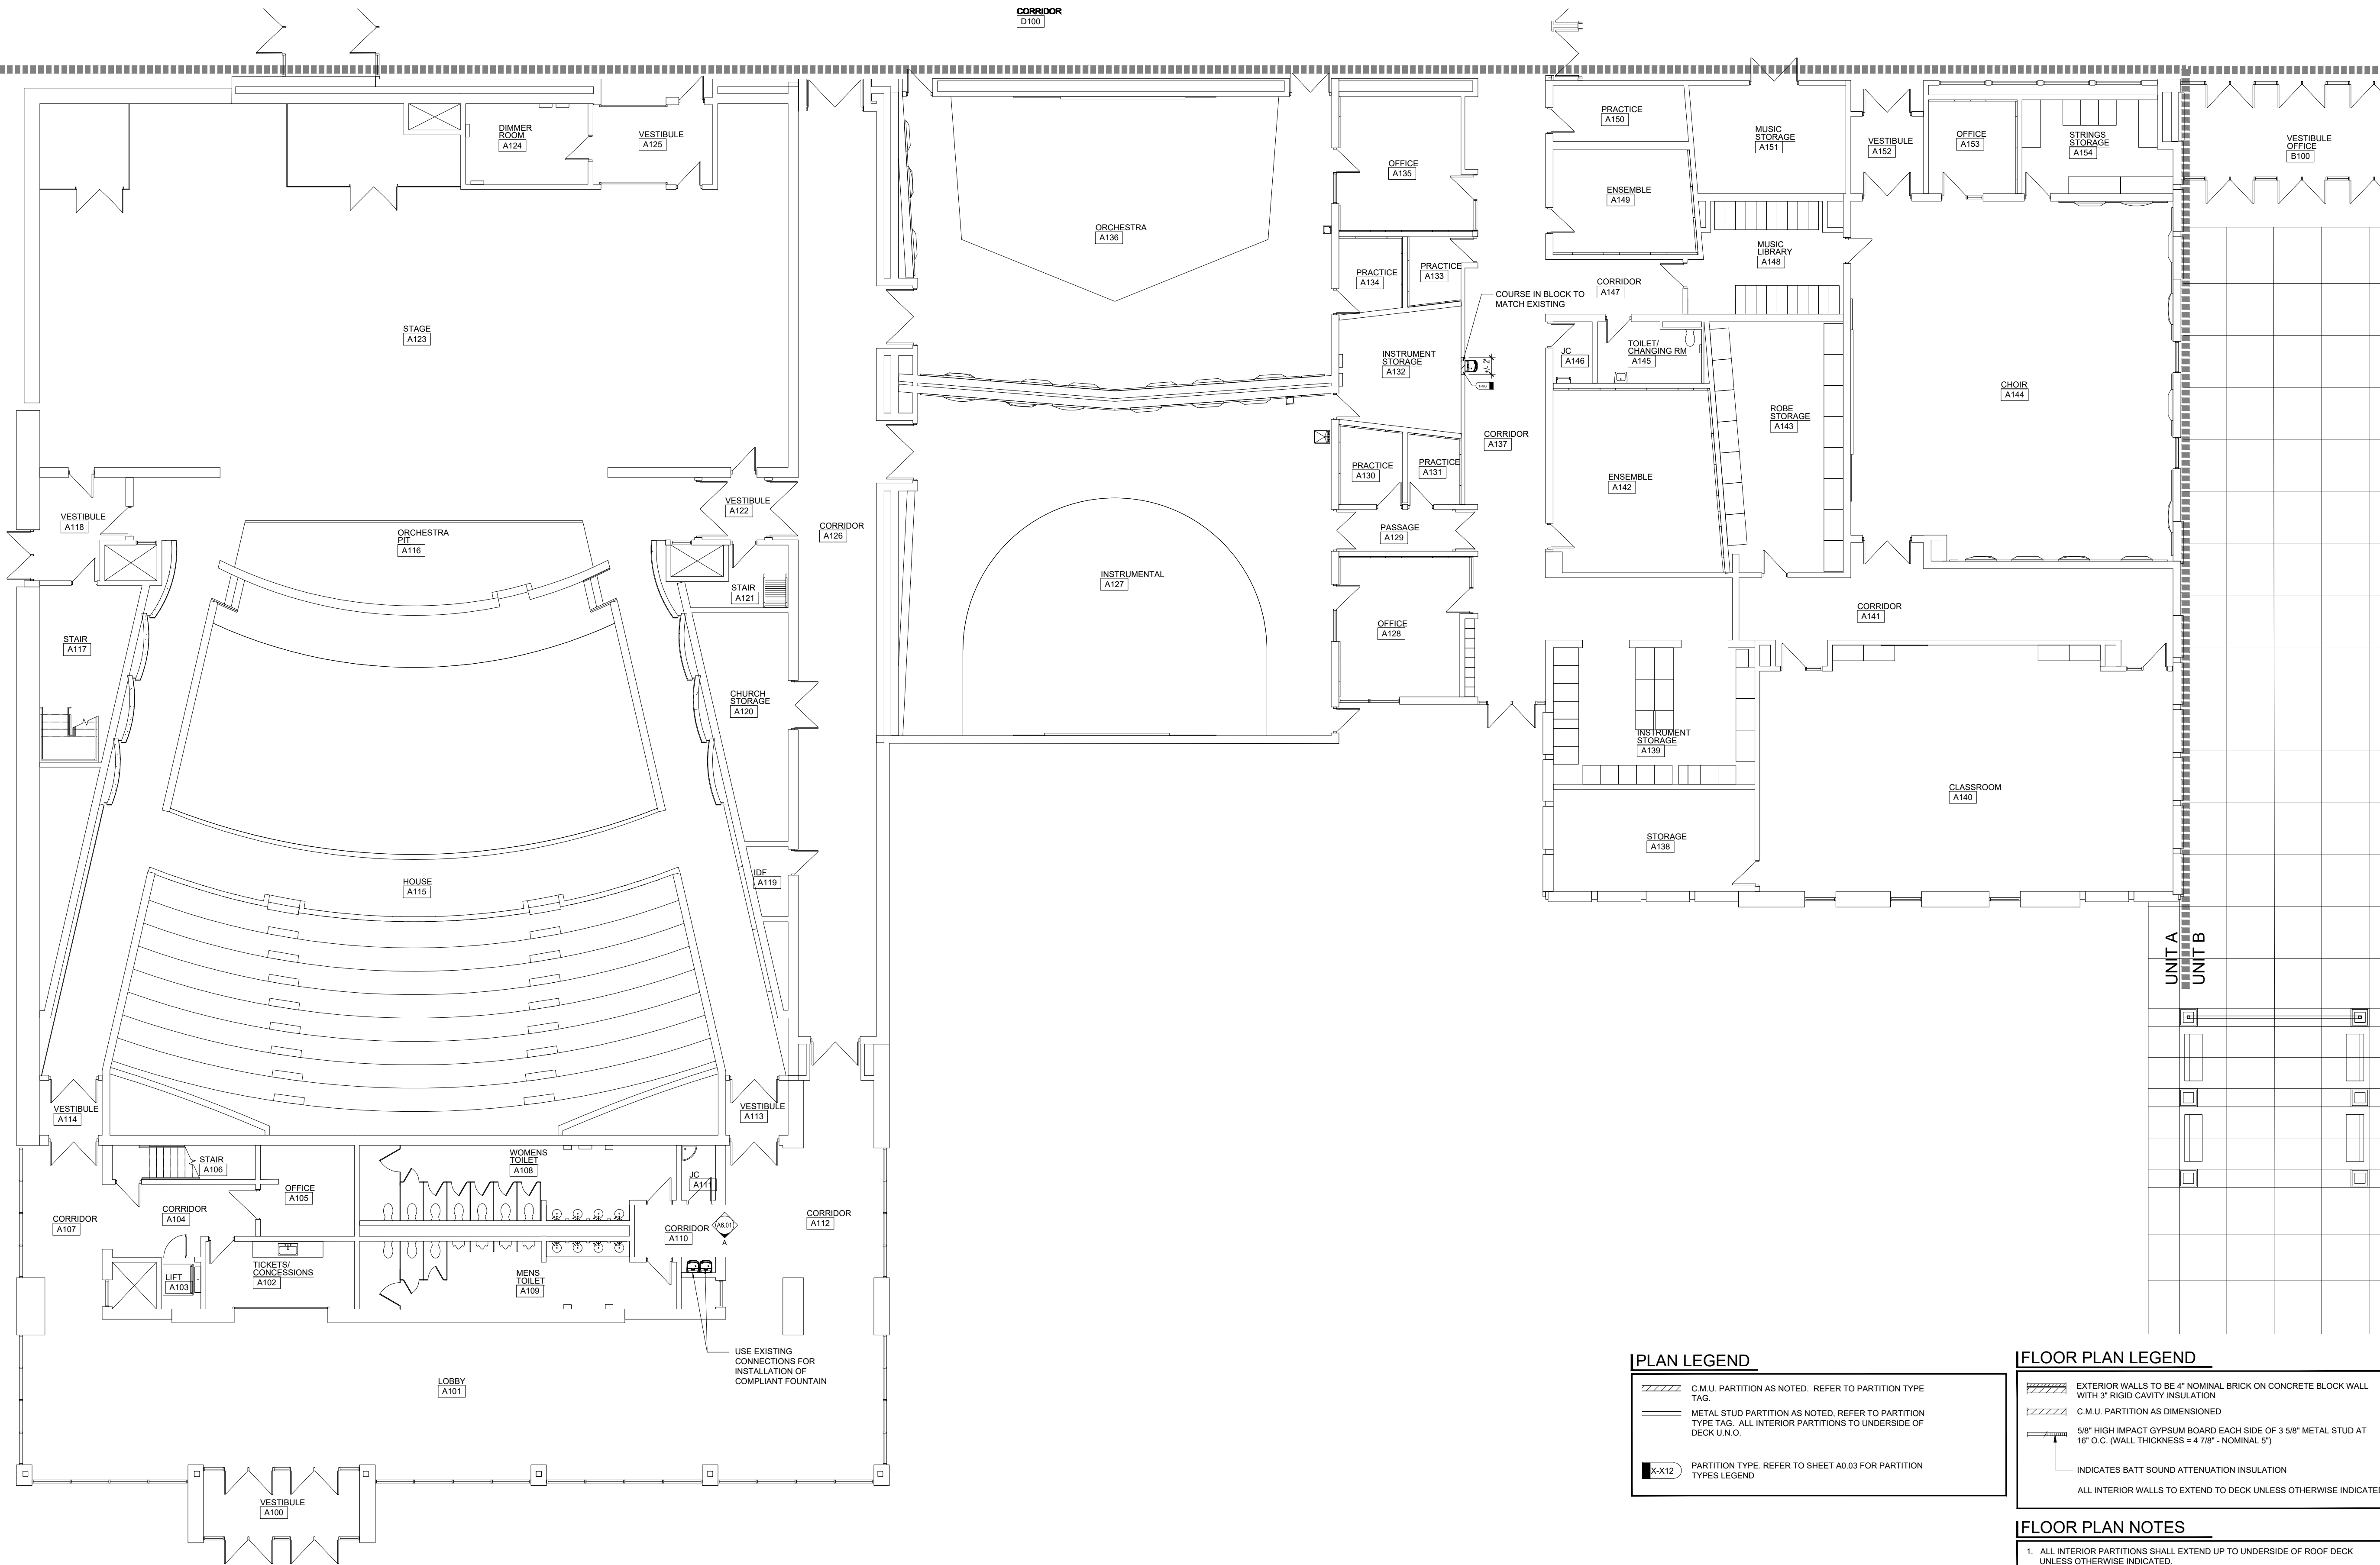

UNIT A FIRST FLOOR PLAN

SCALE: 3/32" = 1'-0"

PLAN LEGEND

- C.M.U. PARTITION AS NOTED. REFER TO PARTITION TYPE TAG.
- METAL STUD PARTITION AS NOTED, REFER TO PARTITION TYPE TAG. ALL INTERIOR PARTITIONS TO UNDERSIDE OF DECK U.N.O.
- PARTITION TYPE. REFER TO SHEET A0.03 FOR PARTITION TYPES LEGEND


FLOOR PLAN LEGEND

- EXTERIOR WALLS TO BE 4" NOMINAL BRICK ON CONCRETE BLOCK WALL WITH 3" RIGID CAVITY INSULATION
- C.M.U. PARTITION AS DIMENSIONED
- 5/8" HIGH IMPACT GYPSUM BOARD EACH SIDE OF 3 5/8" METAL STUD AT 16" O.C. (WALL THICKNESS = 4 7/8" - NOMINAL 5")
- INDICATES BATT SOUND ATTENUATION INSULATION
- ALL INTERIOR WALLS TO EXTEND TO DECK UNLESS OTHERWISE INDICATED.

FLOOR PLAN NOTES

- ALL INTERIOR PARTITIONS SHALL EXTEND UP TO UNDERSIDE OF ROOF DECK UNLESS OTHERWISE INDICATED.
- PATCH ALL HOLES FROM REMOVED ITEMS SUCH AS, BUT NOT LIMITED TO THERMOSTATS, NAIL HOLES, WALL MOUNTED CASEWORK, ETC.
- INFILL EXISTING EXTERIOR LOUVERS OPENINGS WITH NEW BRICK TO MATCH EXISTING. TOOTH-IN TO MATCH COURSING - TYPICAL.
- COORDINATE EXACT LOCATION FOR NEW CASEWORK IN FIELD.
- EXISTING WALLS WITH REPLACEMENT FIRE RATED DOORS AND/OR FRAMES TO EXTEND TO DECK WITH RATED WALL (STUD WALL ACCEPTABLE ABOVE CEILING TO DECK) - VERIFY EXTENTS IN FIELD WITH EXISTING CONDITIONS.

KEY PLAN

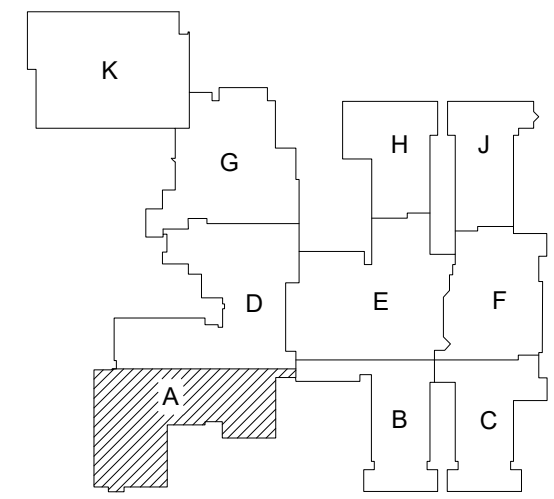

ISSUE DATE

08/08/2025

ISSUED FOR

BIDS

DRAWN

GRS

CHECKED

AMN

APPROVED

DCJ



FRENCH

2851 High Meadow Circle | Suite 100
Auburn Hills | MI 48326
248.656.1377

PROJECT

Livonia Public Schools
Hydration Stations
Franklin High School

LIVONIA,
MICHIGAN

SHEET

Unit A

First Floor Plan



PROJECT NUMBER

2025-040

SHEET NUMBER

A2.10A



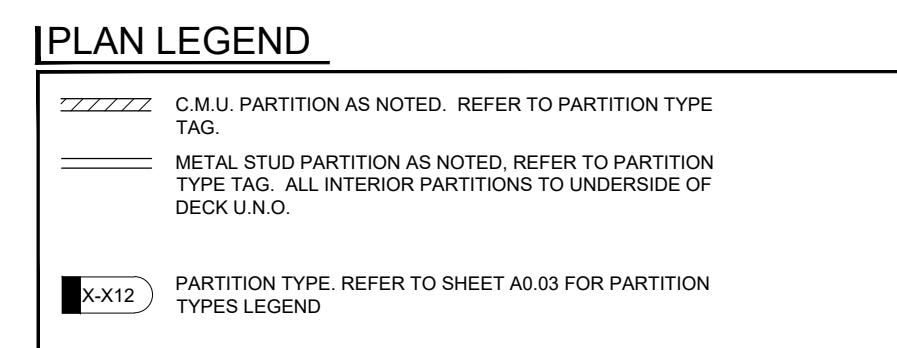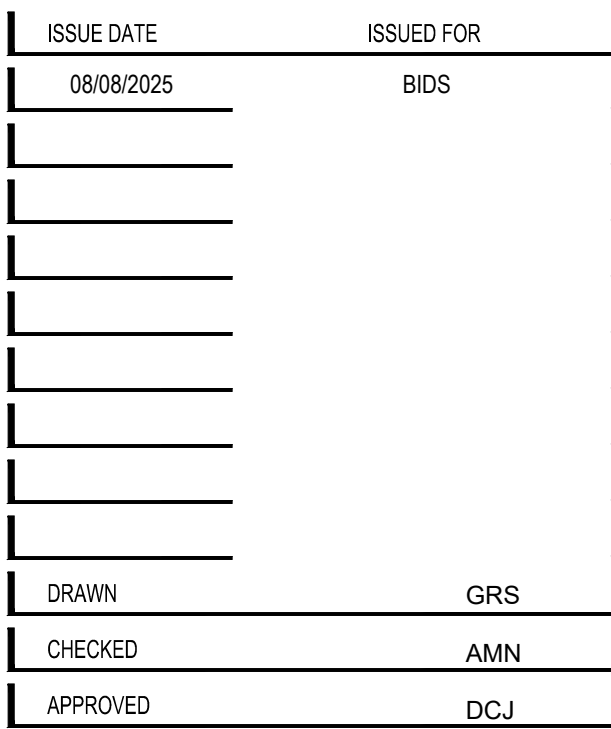

PROJECT

Livonia Public Schools Hydration Stations Franklin High School

LIVONIA,
MICHIGAN

SHEET


Unit G
First Floor Plan

PROJECT NUMBER

2025-040

SHEET NUMBER

A2.10G

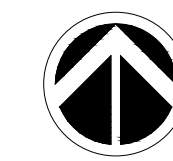

UNIT G FIRST FLOOR PLAN
SCALE: 3/32" = 1'-0"

MATERIAL AND COLOR SCHEDULE

	KEY	MANUFACTURER	STYLE	COLOR	DESCRIPTION	INSTALLATION / LOCATION NOTES
CEILING	-	-	-	-	-	-
	-	-	-	-	-	-
	-	-	-	-	-	-
	-	-	-	-	-	-
	-	-	-	-	-	-
WALL BASE	B1	TARKETT	RUBBER WALL BASE	MATCH EXISTING	ROLLED RUBBER GOOD	-
	-	-	-	-	-	-
	-	-	-	-	-	-
	-	-	-	-	-	-
FLOORING	-	-	-	-	-	-
	-	-	-	-	-	-
	-	-	-	-	-	-
	-	-	-	-	-	-
	-	-	-	-	-	-
	-	-	-	-	-	-
	-	-	-	-	-	-
	-	-	-	-	-	-
	-	-	-	-	-	-
WALL TILE	-	-	-	-	-	-
	-	-	-	-	-	-
	CT1	DALTILE	COLOR WHEEL CLASSIC	NAVY K189	3" x 6"	DRINKING FOUNTAIN TILE INFILL
	CT2	DALTILE	COLOR WHEEL CLASSIC	CURRENT SH17	3" x 6"	DRINKING FOUNTAIN TILE INFILL
	-	-	-	-	-	-
PAINT	-	-	-	-	-	-
	P1SG-A	SHERWIN WILLIAMS	MATCH EXISTING SHEEN	MATCH EXISTING	SINGLE COMPONENT EPOXY	MATCH EXISTING FIELD COLOR
	-	-	-	-	-	-
	P1SG-B	SHERWIN WILLIAMS	MATCH EXISTING SHEEN	MATCH EXISTING	SINGLE COMPONENT EPOXY	MATCH EXISTING CORRIDOR STRIPE
	-	-	-	-	-	-
	P1SG-C	SHERWIN WILLIAMS	MATCH EXISTING SHEEN	MATCH EXISTING	SINGLE COMPONENT EPOXY	MATCH EXISTING CORRIDOR STRIPE
	-	-	-	-	-	-
	-	-	-	-	-	-
	-	-	-	-	-	-
MILLWORK	-	-	-	-	-	-
	-	-	-	-	-	-
	-	-	-	-	-	-
	-	-	-	-	-	-
	-	-	-	-	-	-
	-	-	-	-	-	-
MISCELLANEOUS	-	-	-	-	-	-
	-	-	-	-	-	-
	-	-	-	-	-	-
	-	-	-	-	-	-
	-	-	-	-	-	-
	-	-	-	-	-	-
	-	-	-	-	-	-

ROOM FINISH SCHEDULE UNIT A

RM. NO.	ROOM NAME	FLOOR		BASE		WALLS								DOOR FRAME	CEILING			MILLWORK/CASEWORK		REMARKS
		MAT.	FINISH	MAT.	FINISH	MAT.	FINISH	MAT.	FINISH	MAT.	FINISH	MAT.	FINISH		MAT.	FINISH	HGT.	M/C	FINISH	
A110	CORRIDOR	-	-	-	-	-	-	-	-	EXCT	EXCT1, CT2	-	-	-	-	-	-	-	-	1
A137	CORRIDOR	-	-	EXRB	EXB1	-	-	-	-	-	-	EXCMU	EXP1SG-A, P1SG-B, P1SG-C	-	-	-	-	-	-	2

ROOM FINISH SCHEDULE UNIT E

RM. NO.	ROOM NAME	FLOOR		BASE		WALLS								DOOR FRAME	CEILING			MILLWORK/CASEWORK		REMARKS
		MAT.	FINISH	MAT.	FINISH	MAT.	FINISH	MAT.	FINISH	MAT.	FINISH	MAT.	FINISH		MAT.	FINISH	HGT.	M/C	FINISH	
E149	CORRIDOR	-	-	EXRB	EXB1	-	-	-	-	-	-	EXCMU	EXP1SG-A, P1SG-B	-	-	-	-	-	-	2

ROOM FINISH SCHEDULE UNIT G

RM. NO.	ROOM NAME	FLOOR		BASE		WALLS								DOOR FRAME	CEILING			MILLWORK/CASEWORK		REMARKS
		MAT.	FINISH	MAT.	FINISH	MAT.	FINISH	MAT.	FINISH	MAT.	FINISH	MAT.	FINISH		MAT.	FINISH	HGT.	M/C	FINISH	
G161	CORRIDOR	-	-	-	-	-	-	EXCT	EXCT1, CT2	-	-	-	-	-	-	-	-	-	-	1

ROOM FINISH SCHEDULE MEZZANINE - UNIT G

RM. NO.	ROOM NAME	FLOOR		BASE		WALLS								DOOR FRAME	CEILING			MILLWORK/ CASEWORK		REMARKS
		MAT.	FINISH	MAT.	FINISH	MAT.	FINISH	MAT.	FINISH	MAT.	FINISH	MAT.	FINISH		MAT.	FINISH	HGT.	M/C	FINISH	
K203	TBD	-	-	EXRB	EXB1	-	-	EXCMU	EXP1SG-A	-	-	-	-	-	-	-	-	-	-	3
K205	TBD	-	-	EXRB	EXB1	-	-	-	-	-	-	EXCMU	EXP1SG-A	-	-	-	-	-	-	3

ROOM FINISH SCHEDULE ABBREVIATIONS

ACT	ACOUSTICAL CEILING TILE	EXIST	EXISTING	PART'N	MOVEABLE PARTITION	SEAL	CONCRETE SEALER
ANOD	ANODIZED	EXPO	EXPOSED	PLAM	PLASTIC LAMINATE	SS	STAINLESS STEEL
B CMU	BURNISHED CMU	GL	GLASS	PLAS	VENEER PLASTER	SSM	SOLID SURFACE MATERIAL
BRICK	BRICK	GCMU	GLAZED CMU	PT	PORCELAIN TILE	SP CMU	SPLIT FACE CMU
CMU	CONCRETE MASONRY UNIT	GYP	GYPSUM BOARD	PTD	PAINTED	SPI	SPORTS IMPACT
CONC	CONCRETE	LMC	LINEAR METAL CEILING	QT	QUARRY TILE	SV	SHEET VINYL
CPL	CEMENT PLASTER	MA EX	MATCH EXISTING	RBF	RUBBER TILE	TER	TERRAZZO
CPT	CARPET	MP	METAL PANEL	RB	RESILIENT WALL BASE	VCT	VINYL COMPOSITION TILE
CT	CERAMIC TILE	NSF	NON-SLIP FINISH	SAAC	SPRAY-APPLIED ACOUSTICAL COATING	WP	WATERPROOF


ROOM FINISH SCHEDULE GENERAL NOTES

- A. PAINTING OF EXISTING WALLS - REMOVE ALL EXISTING CLOCKS, SPEAKERS, SWITCH PLATE COVERS, OUTLET COVERS, THERMOSTATS, DIFFUSERS, GRILLES, REGISTERS, BLINDS, SHADES, EQUIPMENT, MARKERBOARDS, TACKBOARDS, ARTWORK AND OTHER MATERIALS PRIOR TO PAINTING AND RE-INSTALL IN THE SAME LOCATION AFTER PAINTING IS COMPLETE. PAINT ANY ITEMS THAT ARE CURRENTLY THE SAME COLOR AS THE EXISTING WALL. PAINT EXISTING CONDUIT TO MATCH THE WALL. PROTECT EXISTING FIRE ALARM DEVICES TO REMAIN IN PLACE.
- B. SEE THE A7 & A9 SERIES SHEETS FOR PAINT DESIGNATIONS.
- C. SEE THE A9 SERIES SHEETS FOR FLOOR PATTERNS.
- D. PROVIDE RADIUS EDGE AT COUNTERTOPS.
- E. DO NOT PAINT OVER EXISTING MURALS, LETTERS, QUOTES, ETC. UNLESS NOTED OTHERWISE AND DIRECTED BY OWNER
- F. DO NOT PAINT OVER ANY EXISTING EXPOSED BRICK
- H. PROVIDE METAL SCHLUTER STRIP AT BOTTOM OF NEW WALL TILE AND OUTSIDE WALL CORNERS - TYP.
- I. ALL AREAS OF PEELING COATING MUST BE REMOVED TO A SOUND SUBSTRATE AND CLEANED TO REMOVE ANY OILS, GREASE OR OTHER SOLUBLE CONTAMINANTS.

ROOM FINISH SCHEDULE REMARKS

1. INSTALL NEW WALL TILE AS REQUIRED FOR NEW HYDRATION STATIONS - REFER TO ELEVATIONS
2. PATCH AND PAINT WALL AND INSTALL NEW WALL BASE AS REQUIRED FOR NEW HYDRATION STATIONS - MATCH EXISTING WALL STRIPE
3. PATCH AND PAINT WALL AND INSTALL NEW WALL BASE AS REQUIRED FOR NEW HYDRATION STATION

KEY PLAN

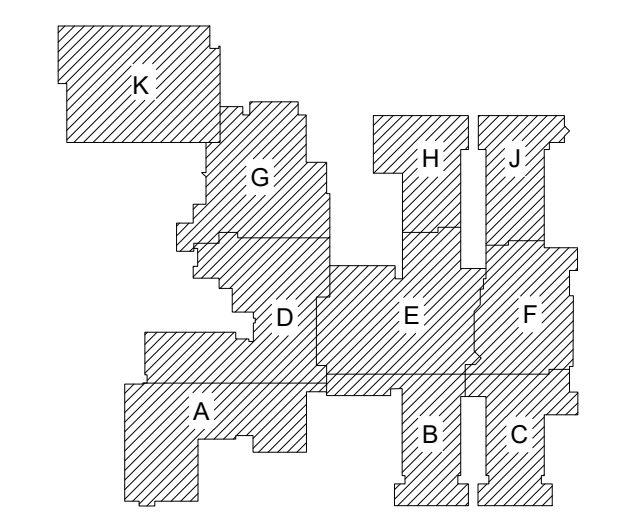


ISSUE DATE

08/08/2025

ISSUED FOR

BIDS

KEY PLAN

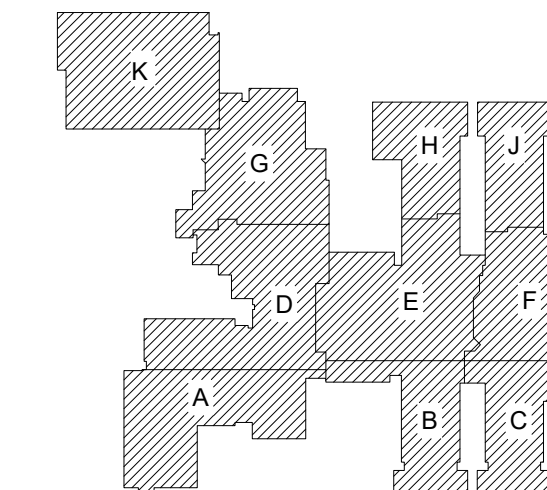

ISSUE DATE	ISSUED FOR
08/08/2025	BIDS
DRAWN	GRS
CHECKED	AMN
APPROVED	DC-J



FRENCH

2851 High Meadow Circle | Suite 100
Auburn Hills | MI 48326
248.656.1377

PROJECT

Livonia Public Schools
Hydration Stations
Franklin High School

LIVONIA,
MICHIGAN

1 SHEET


INTERIOR ELEVATIONS

PROJECT NUMBER


2025-040

SHEET NUMBER

A6.01

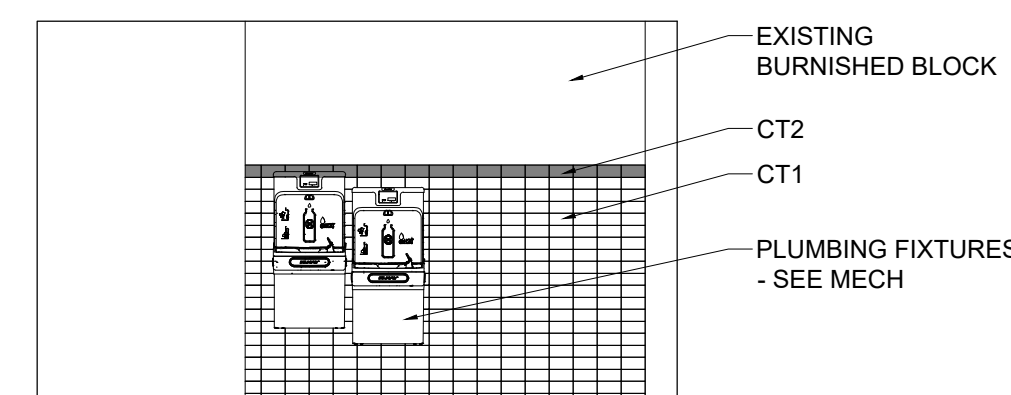

B CORRIDOR G161
A2.10G SCALE: 1/4" = 1'-0"
















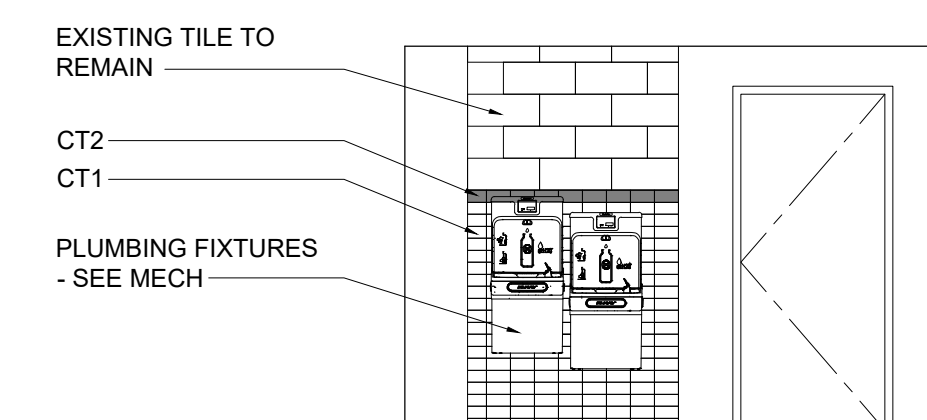


A **CORRIDOR A110**
A2.10A SCALE: 1/4" = 1'-0"

MECHANICAL ABBREVIATIONS	
ABBREVI.	DESCRIPTION
AAV	AUTOMATIC AIR VENT / AIR ADMITTANCE VALVE
AD	ACCESS DOOR
AE	AIR EXTRACTOR
AFF	ABOVE FINISHED FLOOR
APD	AIR PRESSURE DROP
ASR	AUTOMATIC SPRINKLER RISER
BFP	BACKFLOW PREVENTER
BHP	BRAKE HORSEPOWER
BOD	BOTTOM OF DUCT
BTU	BRITISH THERMAL UNIT
BTUH	BRITISH THERMAL UNITS PER HOUR
BWV	BACKWATER VALVE
CAP	CAPACITY
CAV	CONSTANT AIR VOLUME
CFH	CUBIC FEET PER HOUR
CFM	CUBIC FEET PER MINUTE
CIRC	CIRCULATING
CLG	COOLING
CO	CLEAN OUT
CONT	CONTINUATION OR CONTINUED
CONV	CONVECTOR
CUH	CABINET UNIT HEATER
CV	CONTROL VALVE
DB	DRY BULB TEMPERATURE
DEG	DEGREES
DDC	DIRECT DIGITAL CONTROL
DN	DOWN
DTC	DRAIN TILE CONNECTION
DWH	DOMESTIC WATER HEATER
(E)	EXISTING
EA/EXH	EXHAUST AIR
EAT	ENTERING AIR TEMPERATURE
EDB	ENTERING DRY BULB TEMPERATURE
EF	EXHAUST FAN
EJ	EXPANSION JOINT
EL	ELEVATION
ELECT	ELECTRICAL
EMS	ENERGY MANAGEMENT SYSTEM
ESP	EXTERNAL STATIC PRESSURE
EWB	ENTERING WET BULB TEMPERATURE
EWC	ELECTRIC WATER COOLER
°F	DEGREES FAHRENHEIT
FA	FACE AREA (COIL) / FREE AREA (LOUVER)
FC	FLEXIBLE CONNECTION
FD	FLOOR DRAIN
FDC	FIRE DEPARTMENT CONNECTION
FH	FIRE HYDRANT
FHC	FIRE HOSE CABINET
FHR	FIRE HOSE RACK
FHV	FIRE HOSE VALVE
FLA	FULL LOAD AMPS
FLR	FLOOR
FPM	FEET PER MINUTE
FFD	FUNNEL FLOOR DRAIN
FFE	FINISHED FLOOR ELEVATION
FS	FLOOR SINK
FT	FEET
FURN	FURNISHED
FV	FACE VELOCITY
FVC	FIRE VALVE CABINET
GAL	GALLON
GPH	GALLONS PER HOUR
GPM	GALLONS PER MINUTE
HB	HOSE BIBB
HO	HUB OUTLET
HP	HORSEPOWER

MECHANICAL ABBREVIATIONS	
ABBREV.	DESCRIPTION
HR	HOUR
HTG	HEATING
HYD	HYDRANT
HZ	HERTZ
ID	INSIDE DIAMETER
IE	INVERT ELEVATION
IN	INCHES
INST	INSTALLED
INV	INVERT
ISP	INTERNAL STATIC PRESSURE
IW	INDIRECT WASTE
KW	KILOWATT
LAT	LEAVING AIR TEMPERATURE
LAV	LAVATORY
LBS/HR	POUNDS PER HOUR
LDB	LEAVING DRY BULB TEMPERATURE
LRA	LOCKED ROTOR AMPS
LWB	LEAVING WET BULB TEMPERATURE
MAV	MANUAL AIR VENT
MAX	MAXIMUM
MBH	1000 BRITISH THERMAL UNITS PER HOUR
MCA	MINIMUM CIRCUIT AMPACITY
MECH	MECHANICAL
MFR	MANUFACTURER
MH	MANHOLE
MIN	MINIMUM
MISC	MISCELLANEOUS
MOD	MOTOR OPERATED DAMPER (AUTOMATIC)
MOP	MAXIMUM OVER-CURRENT PROTECTION
N.C.	NOISE CRITERIA
NIC	NOT IN CONTRACT
NC	NORMALLY CLOSED
NO	NORMALLY OPEN
NOM	NOMINAL
OA	OUTSIDE AIR
OBD	OPOSED BLADE DAMPER
OC	ON CENTER / CENTER TO CENTER
OD	OUTSIDE DIAMETER
OED	OPEN ENDED DUCT
ORS	OVERFLOW ROOF SUMP
OS&Y	OUTSIDE SCREW AND YOKE
PD	PRESSURE DROP (FEET OF WATER)
PRV	PRESSURE REDUCING VALVE
PSIA	POUNDS PER SQUARE INCH - ABSOLUTE
PSIG	POUNDS PER SQUARE INCH - GAUGE
PT	PRESSURE / TEMPERATURE PORT
RA	RETURN AIR
RH	RELATIVE HUMIDITY
REQD	REQUIRED
REL.A	RELIEF AIR
RPM	REVOLUTIONS PER MINUTE
RPZ	REDUCED PRESSURE ZONE
RS	ROOF SUMP
SA	SUPPLY AIR
SH	SHOWER
SP	STATIC PRESSURE
SqFt / SF	SQUARE FOOT/SQUARE FEET
SS	SERVICE SINK
TC	TEMPERATURE CONTROL
T & P	TEMPERATURE AND PRESSURE
TSP	TOTAL STATIC PRESSURE
TYP	TYPICAL
UG	UNDERGROUND
UH	UNIT HEATER
UL	UNDERWRITERS LABORATORY
UNO	UNLESS NOTED OTHERWISE


MECHANICAL ABBREVIATIONS	
ABBREV.	DESCRIPTION
UR	URINAL
VD	VOLUME DAMPER (MANUALLY ADJUSTABLE)
VTR	VENT THRU ROOF
W	WASTE
W&V	WASTE AND VENT
WB	WET BULB TEMPERATURE
WC	WATER CLOSET
WG	WATER GAUGE
WH	WALL HYDRANT

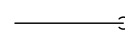   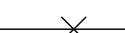  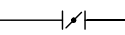   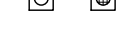    MECHANICAL PIPING SYMBOLS	
ABBREV.	DESCRIPTION
	PIPE ELBOW UP
	PIPE ELBOW DOWN
	PIPE TEE DOWN
	DIRECTION OF FLOW
	UNION
	STRAINER
	CONCENTRIC REDUCER
	ECCENTRIC REDUCER
	EXPANSION JOINT
	FLEXIBLE CONNECTION
	PIPE ANCHOR
	PIPE GUIDE
	PIPE CAP OR PLUG
	ISOLATION VALVE
	CIRCULATING PUMP
	GLOBE VALVE
	BALL VALVE
	BUTTERFLY VALVE
	ANGLE VALVE
	CHECK VALVE (SWING)
	CHECK VALVE (SPRING)
	PLUG VALVE
	NEEDLE VALVE
	OUTSIDE SCREW AND YOKE VALVE (OS&Y)
	PRESSURE REGULATING VALVE
	SOLENOID VALVE
	CONTROL VALVE (2-WAY / 3-WAY)
	CENTRIFUGAL FAN
	AUTOMATIC GAS SHUT-OFF VALVE
	TRAP (PLAN VIEW)
	FLOOR DRAIN / FUNNEL FLOOR DRAIN (PLAN VIEW)
	FLOOR DRAIN / FUNNEL FLOOR DRAIN (ELEVATION)
	ROOF SUMP
	CLEAN OUT (IN FLOOR)
	CLEAN OUT (IN LINE)
	CLEAN OUT (WALL)
	BACKFLOW PREVENTER
	WATER METER ASSEMBLY
	HOSE BIBB, WALL HYDRANT
	DIRECTION OF PIPE PITCH
	SPRINKLER HEAD (UPRIGHT)
	SPRINKLER HEAD (SIDEWALL)
	FLOW SWITCH
	SIAMESE CONNECTION (YARD)
	SIAMESE CONNECTION (WALL MOUNTED)
	FIRE HYDRANT
	FLOW MEASURING DEVICE
	BALANCING VALVE
	COMBINATION FLOW MEASURING AND BALANCING DEVICE
	AUTOMATIC AIR VALVE
	MANUAL AIR VALVE

MECHANICAL SYMBOLS	
ABBREV.	DESCRIPTION
	RECTANGULAR TAKE-OFF (SINGLE LINE)
	RECTANGULAR TAKE-OFF (DOUBLE LINE)
	ROUND TAKE-OFF (SINGLE LINE)
	ROUND TAKE-OFF (DOUBLE LINE)
	SPIN-IN FITTING (WITH VOLUME DAMPER)
	ELBOW (WITH TURNING VANES)
	RADIUS RECTANGULAR ELBOW
	RADIUS ROUND ELBOW
	RECTANGULAR ELBOW UP
	ROUND ELBOW UP
	RECTANGULAR ELBOW DOWN
	ROUND ELBOW DOWN
	CONCENTRIC TRANSITION (DOUBLE LINE)
	CONCENTRIC TRANSITION (SINGLE LINE)
	ECCENTRIC TRANSITION (DOUBLE LINE)
	ECCENTRIC TRANSITION (SINGLE LINE)
	INCLINED RISE IN DIRECTION OF AIR FLOW (DOUBLE LINE)
	INCLINED RISE IN DIRECTION OF AIR FLOW (SINGLE LINE)
	INCLINED DROP IN DIRECTION OF AIR FLOW (DOUBLE LINE)
	INCLINED DROP IN DIRECTION OF AIR FLOW (SINGLE LINE)
	FLEXIBLE CONNECTION
	FLEXIBLE DUCT CONNECTION TO SUPPLY DIFFUSER
	SUPPLY DIFFUSER
	LINEAR SLOT DIFFUSER
	RETURN OR EXHAUST GRILLE
	TRANSFER GRILLE
	CROSS SECTION OF SUPPLY AIR DUCT
	CROSS SECTION OF EXHAUST OR RETURN AIR DUCT
	EXISTING FIRE DAMPER (HORIZONTAL)
	NEW FIRE DAMPER (HORIZONTAL)
	EXISTING FIRE DAMPER (VERTICAL)
	NEW FIRE DAMPER (VERTICAL)
	EXISTING SMOKE DAMPER
	NEW SMOKE DAMPER
	EXISTING COMBINATION FIRE/SMOKE DAMPER (VERTICAL)
	NEW COMBINATION FIRE/SMOKE DAMPER (VERTICAL)
	EXISTING COMBINATION FIRE/SMOKE DAMPER (HORIZONTAL)
	NEW COMBINATION FIRE/SMOKE DAMPER (HORIZONTAL)
	VOLUME DAMPER (MANUALLY ADJUSTABLE)
	MOTORIZED DAMPER
	SMOKE DETECTOR
	CO2 SENSOR
	THERMOSTAT OR TEMPERATURE SENSOR
	HUMIDISTAT OR HUMIDITY SENSOR
	RETURN OR EXHAUST / SUPPLY AIR FLOW

PIPING LEGEND	
ABBREV.	DESCRIPTION
—CA—	COMPRESSED AIR PIPING
—CD—	CONDENSATE DRAIN PIPING
—DT—	DRAIN TILE
—F—	FIRE PROTECTION PIPING
—FOR—	FUEL OIL RETURN PIPING
—FOS—	FUEL OIL SUPPLY PIPING
—G—	NATURAL GAS PIPING
—BCW—	BOOSTED-DOMESTIC COLD WATER PIPING
—BHW—	BOOSTED-DOMESTIC HOT WATER PIPING
—CW—	DOMESTIC COLD WATER PIPING
—NPCW—	NON POTABLE COLD WATER PIPING
—TW—	TEMPERED WATER PIPING
—HW—	DOMESTIC HOT WATER PIPING
—HW(140°F)—	DOMESTIC 140°F HOT WATER PIPING
—HWR—	DOMESTIC HOT WATER RETURN PIPING
—SAN—	SANITARY WASTE PIPING
—PSAN—	PUMPED SANITARY PIPING
—V—	VENT PIPING
—ST—	STORM SEWER PIPING
—PST—	PUMPED STORM PIPING
—RC—	RAIN CONDUCTOR PIPING
—ORC—	OVERFLOW RAIN CONDUCTOR PIPING
—CHWR—	CHILLED WATER RETURN PIPING
—CHWS—	CHILLED WATER SUPPLY PIPING
—CWR—	CONDENSER WATER RETURN PIPING
—CWS—	CONDENSER WATER SUPPLY PIPING
—HHWR—	HEATING HOT WATER RETURN PIPING
—HHWS—	HEATING HOT WATER SUPPLY PIPING
—HPLR—	HEAT PUMP LOOP RETURN PIPING
—HPLS—	HEAT PUMP LOOP SUPPLY PIPING
—RL—	REFRIGERANT LIQUID PIPING
—RS—	REFRIGERANT SUCTION PIPING
—HGB—	HOT GAS BY-PASS PIPING
—GXHR—	GEO HEAT EXCHANGE RETURN
—GXHS—	GEO HEAT EXCHANGE SUPPLY
—STM—	STEAM PIPING
—HPS—	HIGH PRESSURE STEAM PIPING
—LPS—	LOW PRESSURE STEAM PIPING
—CR—	STEAM CONDENSATE RETURN PIPING
—PCR—	PUMPED STEAM CONDENSATE RETURN PIPING
—LPC—	LOW PRESSURE CONDENSATE PIPING
—HPC—	HIGH PRESSURE CONDENSATE PIPING
—MA—	MEDICAL AIR PIPING
—N—	NITROGEN GAS PIPING
—O2—	OXYGEN GAS PIPING
—VAC—	VACUUM PIPING


DRAWING INDEX	
SHT NO	DESCRIPTION
P0.00	PLUMBING GENERAL INFORMATION
P1.01	COMPOSITE PLUMBING FIRST FLOOR PLAN
P1.02	COMPOSITE PLUMBING SECOND FLOOR PLAN
PD4.10	ENLARGED PLUMBING DEMOLITION FLOOR PLANS
P4.10	ENLARGED PLUMBING NEW WORK FLOOR PLANS

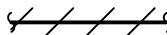DRAWING NOTATION	
SYMBOL	DESCRIPTION
	NEW WORK KEY NOTE NO. 1
	DEMOLITION KEY NOTE NO. 1
<u>AHU-1</u>	EQUIPMENT TAG
S-1 12x12 150-2	AIR TERMINAL TAG: IE: DIFFUSER TYPE = S-1 NECK SIZE = 12x12 CFM = 150 (TYPICAL FOR 2)
	EXISTING DEVICES OR EQUIPMENT
	NEW OR MODIFIED DEVICES OR EQUIPMENT
	EXISTING SYSTEM COMPONENT TO BE REMOVED
	POINT OF NEW CONNECTION

APPLICABLE CODES AND REGULATIONS	
YEAR	CODE
2021	MICHIGAN BUILDING CODE
2018	MICHIGAN REHABILITATION CODE FOR EXISTING BUILDINGS
2021	MICHIGAN PLUMBING CODE
2021	MICHIGAN MECHANICAL CODE
2019	MICHIGAN UNIFORM ENERGY CODE
2021	INTERNATIONAL FUEL GAS CODE
2012	NFPA 101 WITH BFS AMENDMENTS

[illegible]

FRENCH
2851 High Meadow Circle | Suite 100
Auburn Hills | MI 48326
248.656.1377

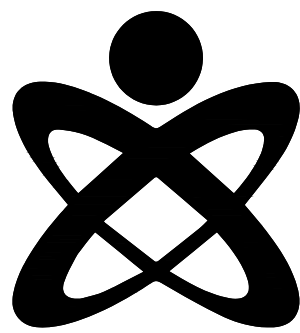

UNIFIED BUILDING
SYSTEMS ENGINEERING
69 S. GRATIOT AVE.
MT. CLEMENS, MI 48043
UBS PROJECT 029.25.08 - FK

PROJECT

Livonia Public Schools
Hydration Stations
Franklin High School

LIVONIA,
MICHIGAN

SHEET

PLUMBING GENERAL INFORMATION

PROJECT NUMBER

2025-040



SHEET NUMBER

P0.00







SCALE: N.T.S.



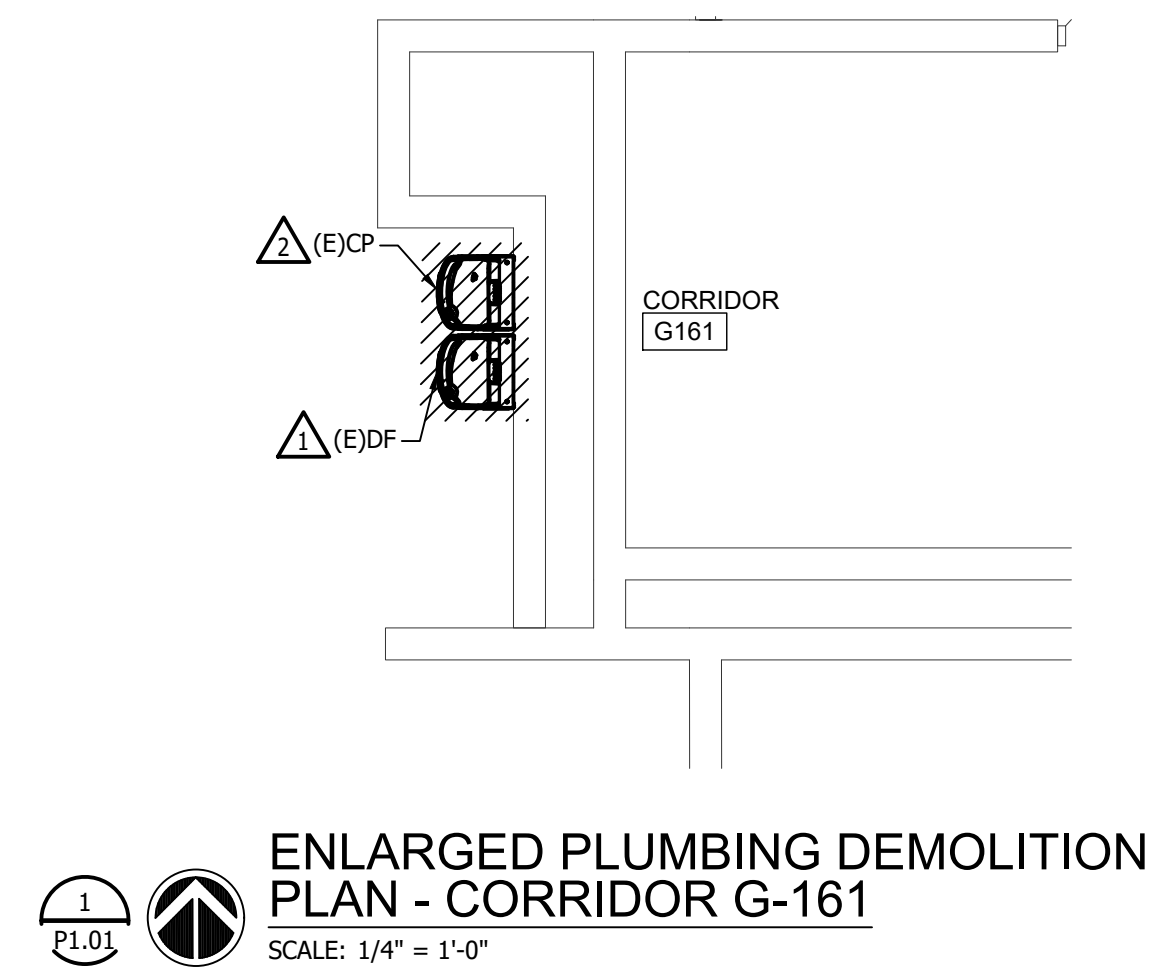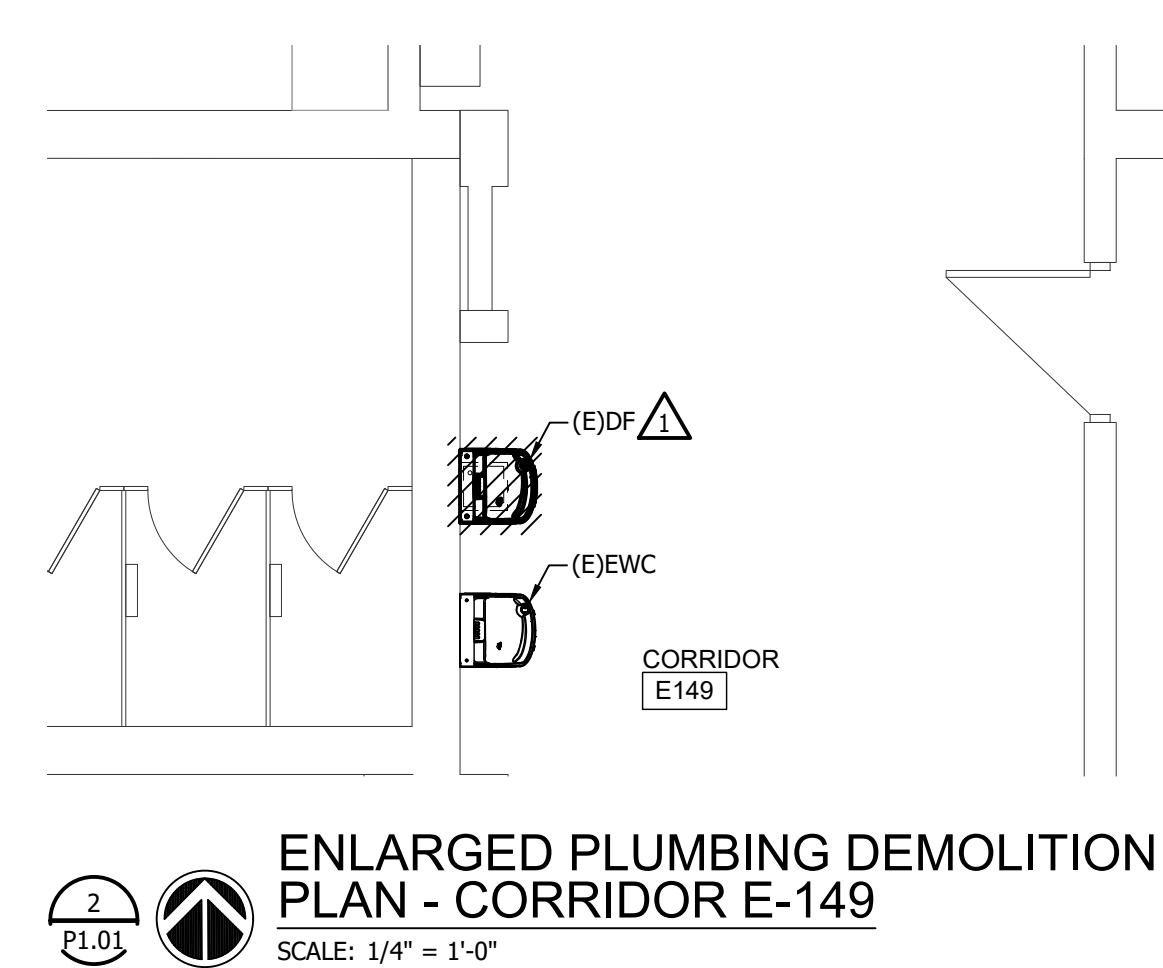

GENERAL DEMOLITION NOTES	
A	THESE DRAWINGS ARE DIAGRAMMATIC AND INDICATE THE GENERAL EXTENT OF WORK TO BE PERFORMED. THE EXACT EXTENT OF DEMOLITION SHALL BE DETERMINED BY THE NEW WORK.
B	ANY INTERRUPTIONS OF EXISTING SERVICES AND/OR EQUIPMENT SHALL BE PERFORMED AT A TIME APPROVED IN ADVANCE BY OWNER'S REPRESENTATIVE SO AS NOT TO INTERFERE WITH THE PRESENT BUILDING'S OPERATION.
C	PRIOR TO COMMENCEMENT OF WORK, CONTRACTOR SHALL VISIT THE SITE AND BECOME FAMILIAR WITH EXISTING SITE CONDITIONS, SYSTEMS, AND UTILITIES. NOTIFY DESIGN PROFESSIONAL OF ANY INTERFERENCES OR DISCREPANCIES.
D	ALL ITEMS INDICATED WITH CROSS-HATCHING SHALL BE REMOVED COMPLETELY WITH ALL RELATED ITEMS INCLUDING HANGERS, SUPPORTS, INSULATION, CONTROLS, ETC. CAP ALL OPEN-ENDED PIPES AND DUCTS.
E	THE OWNER SHALL HAVE FIRST RIGHT OF REFUSAL ON ALL EQUIPMENT BEING REMOVED. ALL ITEMS REMOVED SHALL BE LEGALLY DISPOSED OF. GENERAL CONTRACTOR SHALL BE RESPONSIBLE FOR ALL EXISTING RELOCATED AND OWNER-PROVIDED EQUIPMENT.
F	VERIFY DEPTH, SIZE, LOCATIONS, AND CONDITIONS OF EXISTING UTILITIES IN THE FIELD, INCLUDING POINTS OF CONNECTION, PRIOR TO STARTING WORK.
G	ALL ITEMS ON DEMOLITION PLAN SHALL BE CONSIDERED EXISTING UNLESS OTHERWISE NOTED. ALL WORK INDICATED ON PLANS HAS BEEN LOCATED PER EXISTING DRAWINGS AND/OR FIELD OBSERVATION AND REQUIRES FIELD VERIFICATION.
H	ALL EXISTING WORK TO REMAIN SHALL BE PROTECTED FROM DAMAGE. WHERE DUCT WORK PIPE INSULATION HAS BEEN DAMAGED DURING DEMOLITION, THE CONTRACTOR SHALL REPAIR INSULATION AS REQUIRED TO MATCH EXISTING.

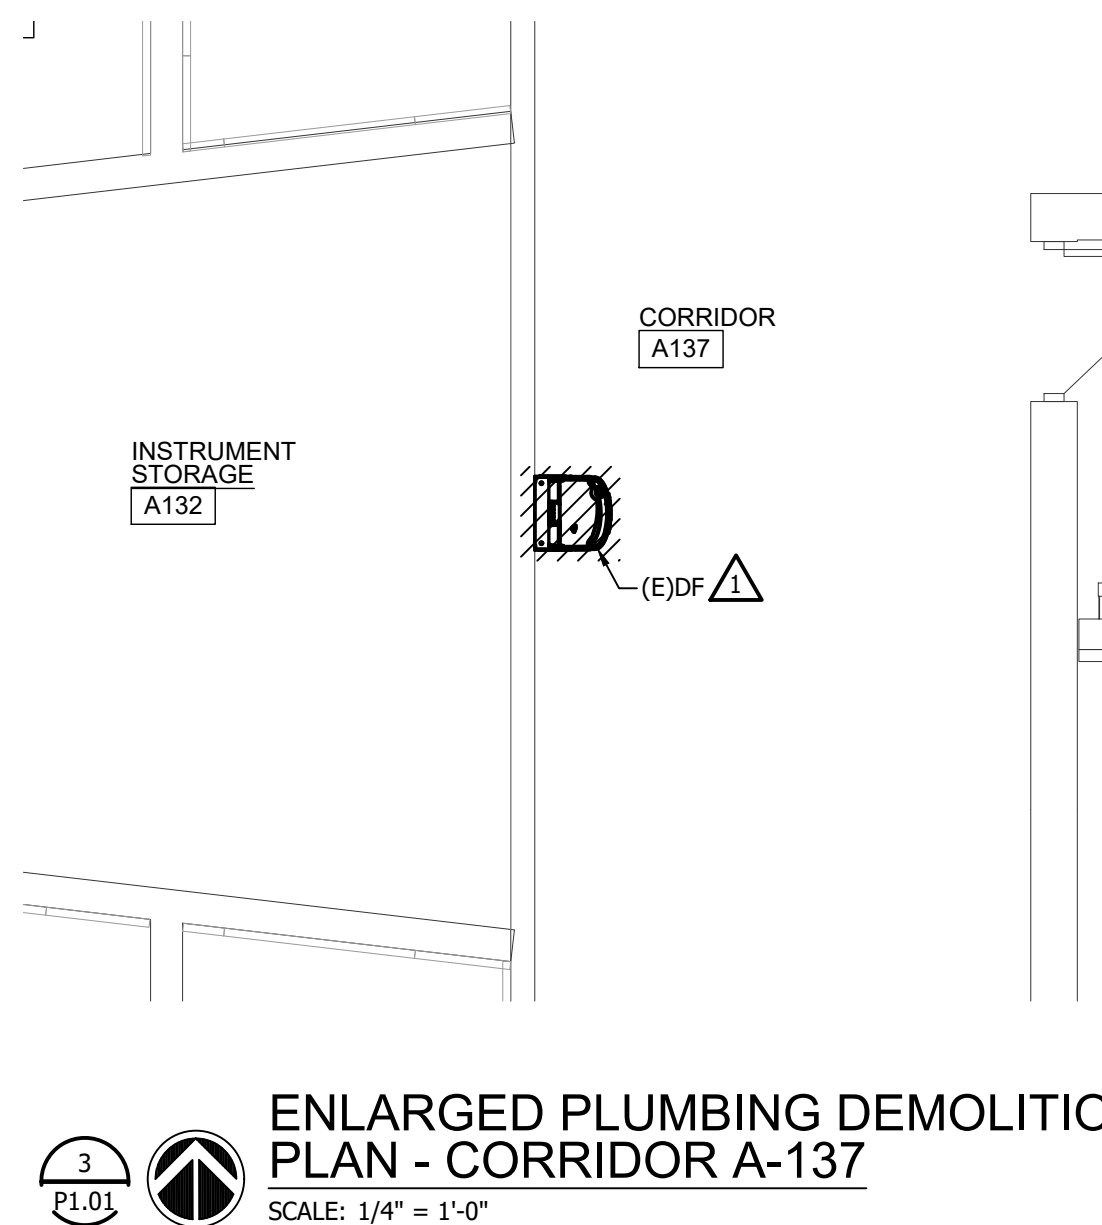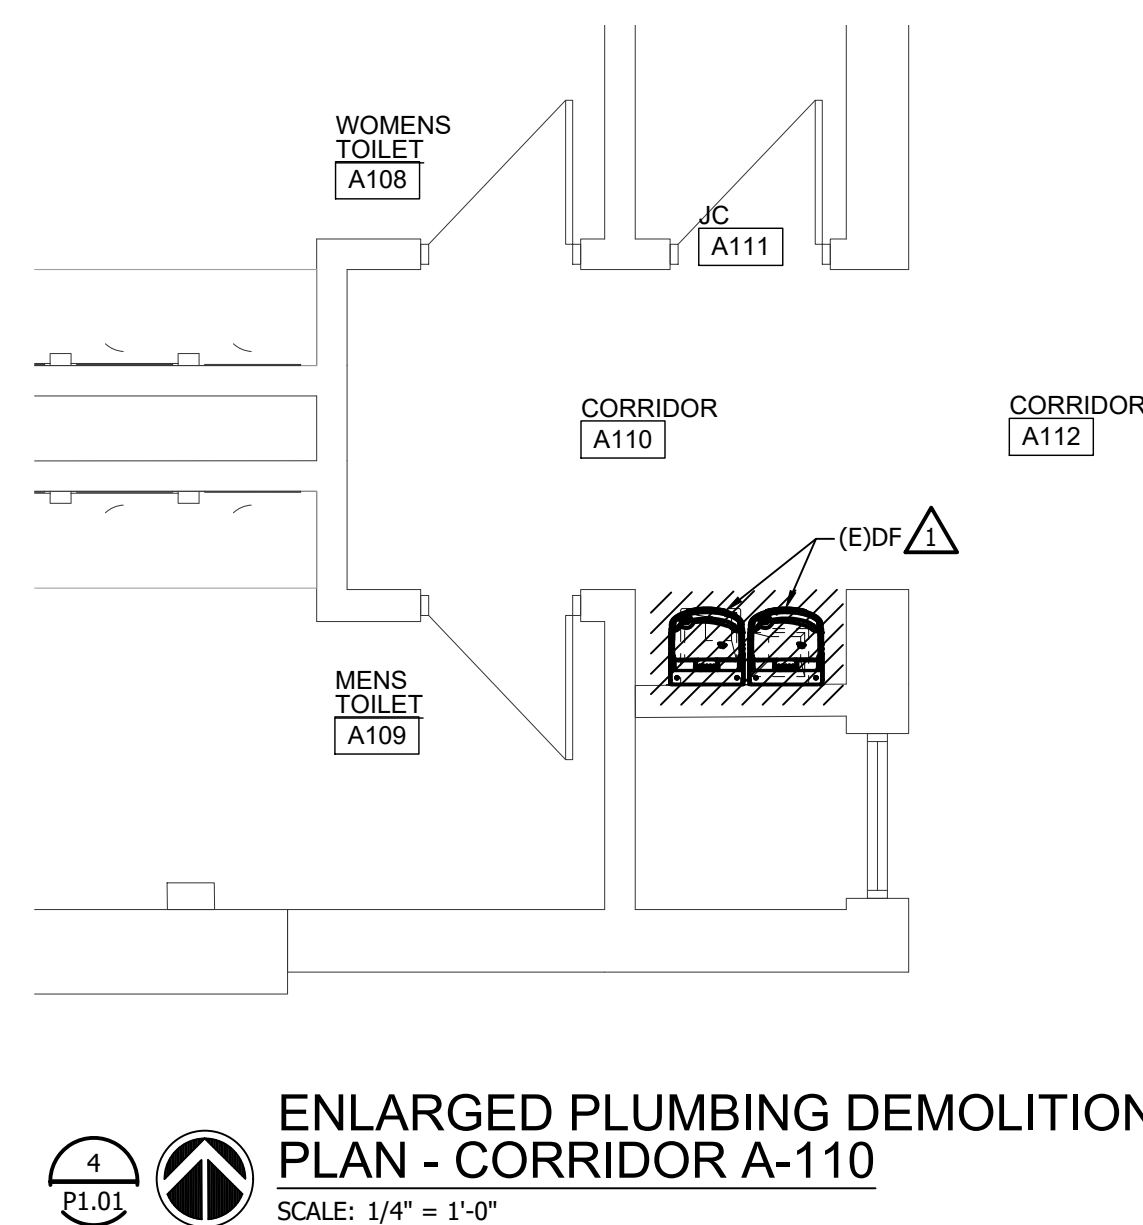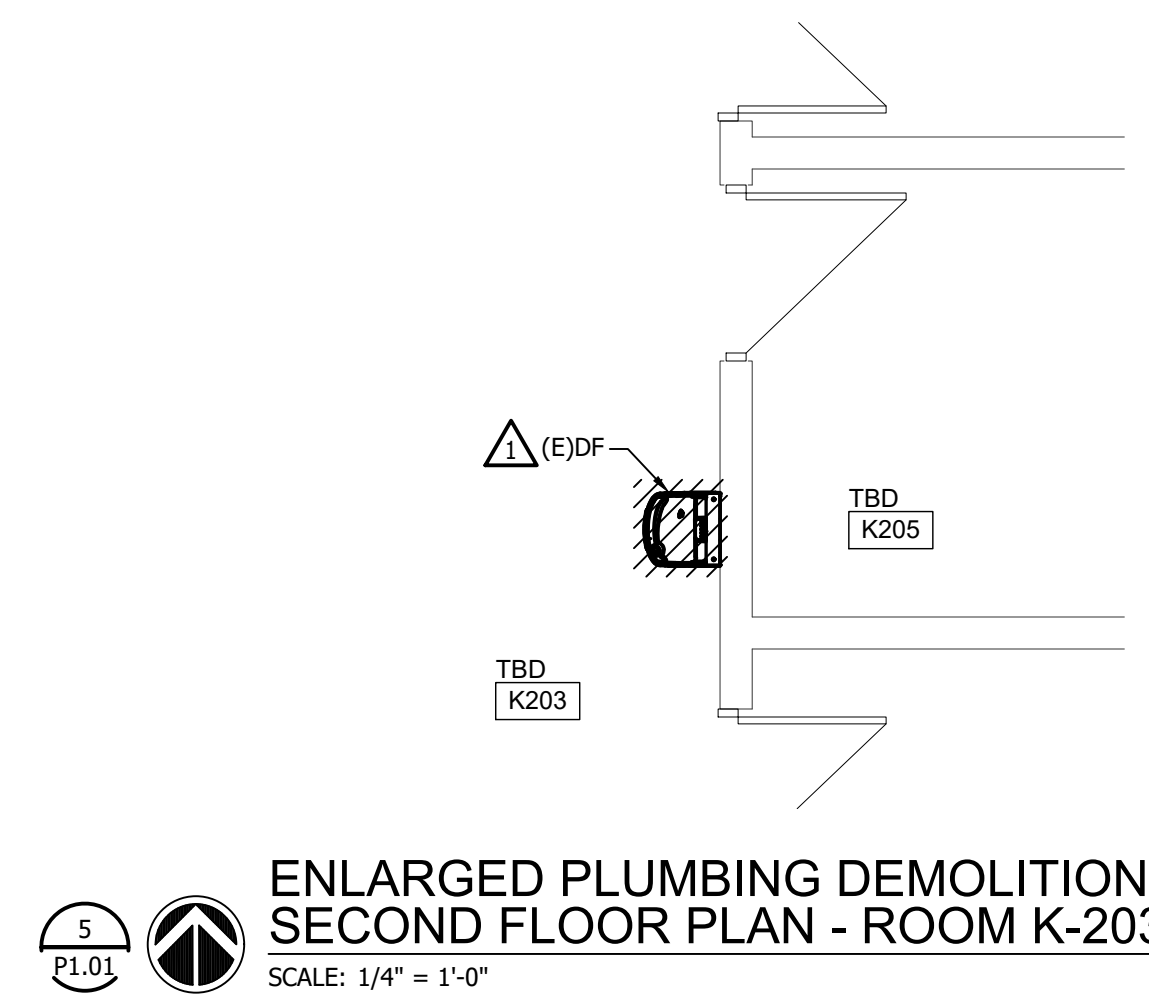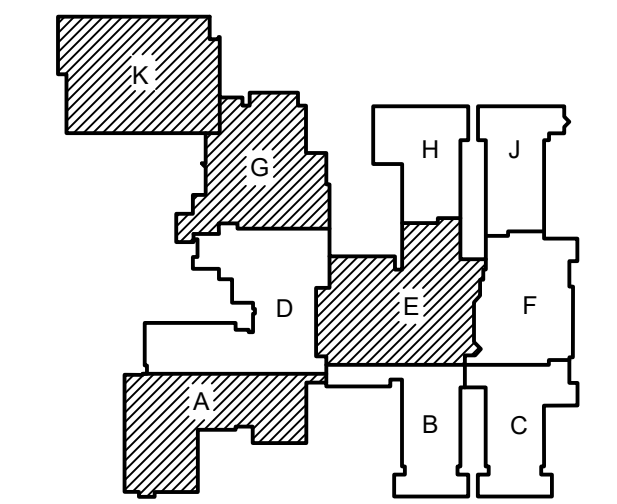[illegible]

PROJECT

Livonia Public Schools
Hydration Stations
Franklin High School

LIVONIA,
MICHIGAN

SHEET


ENLARGED PLUMBING DEMOLITION FLOOR PLANS

PROJECT NUMBER

2025-040

SHEET NUMBER


PD4.10

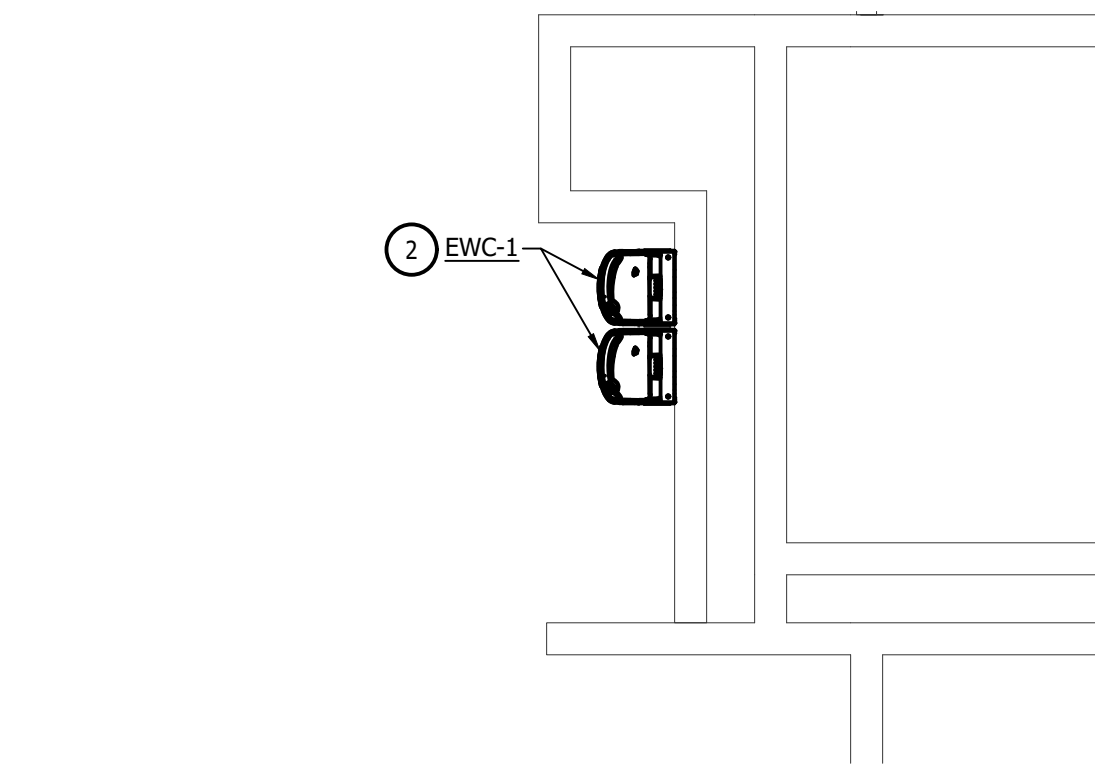

1
P1.01

ENLARGED PLUMBING NEW WORK
PLAN - CORRIDOR G-161


SCALE: 1/4" = 1'-0"

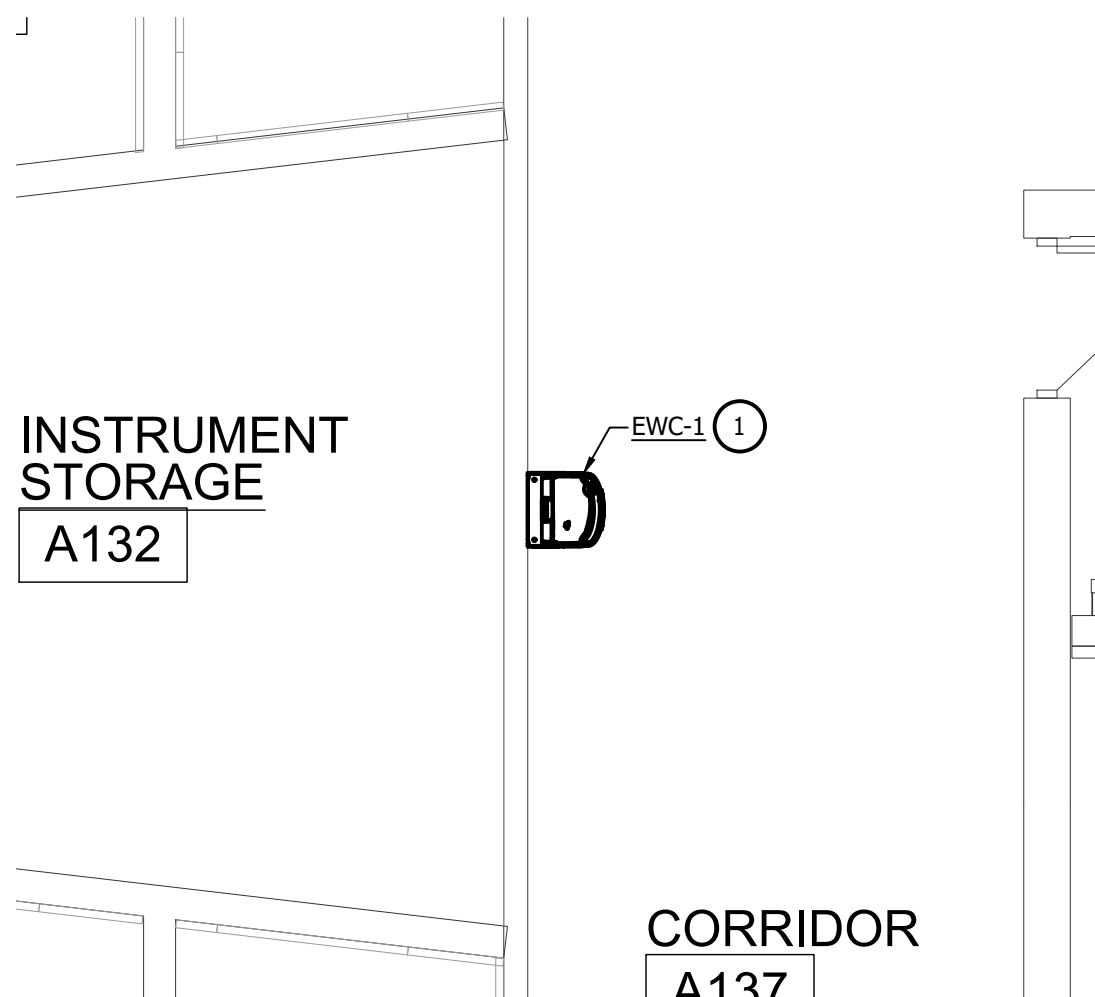

3
P.1.01


ENLARGED PLUMBING NEW WORK
PLAN - CORRIDOR A-137

SCALE: 1/4" = 1'-0"

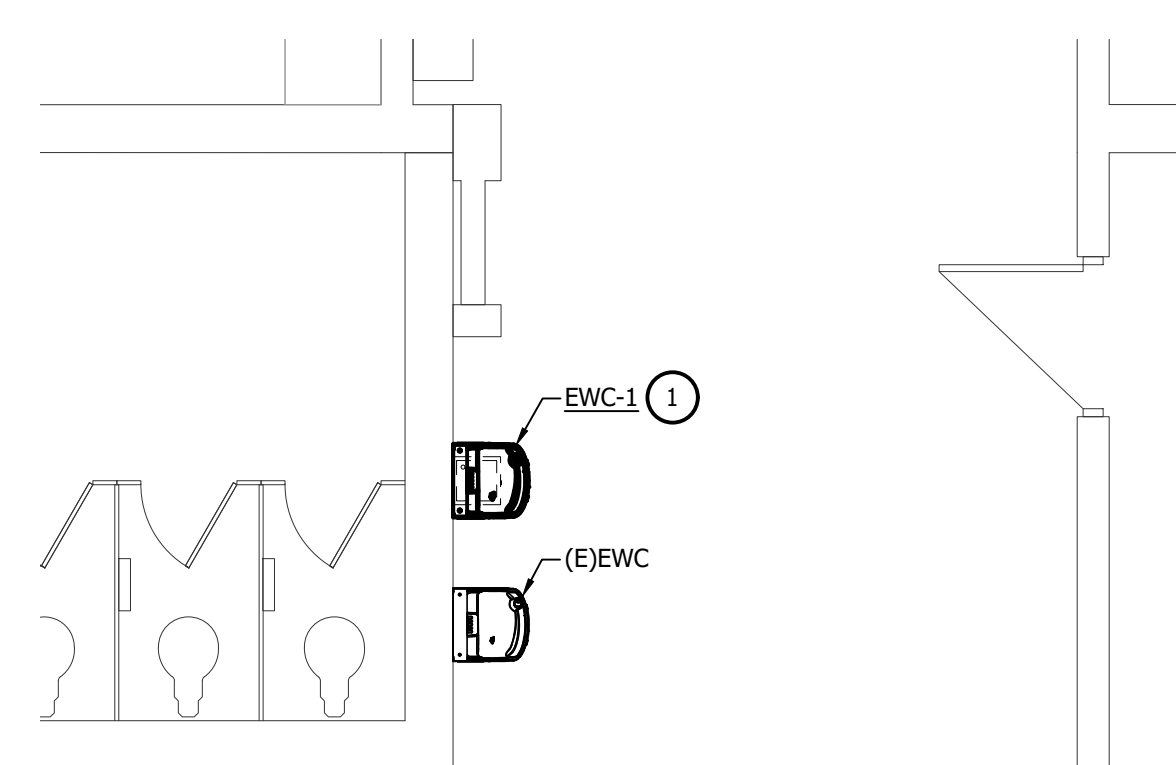



ENLARGED PLUMBING NEW WORK
PLAN - CORRIDOR E-149
 SCALE: 1/4" = 1'-0"

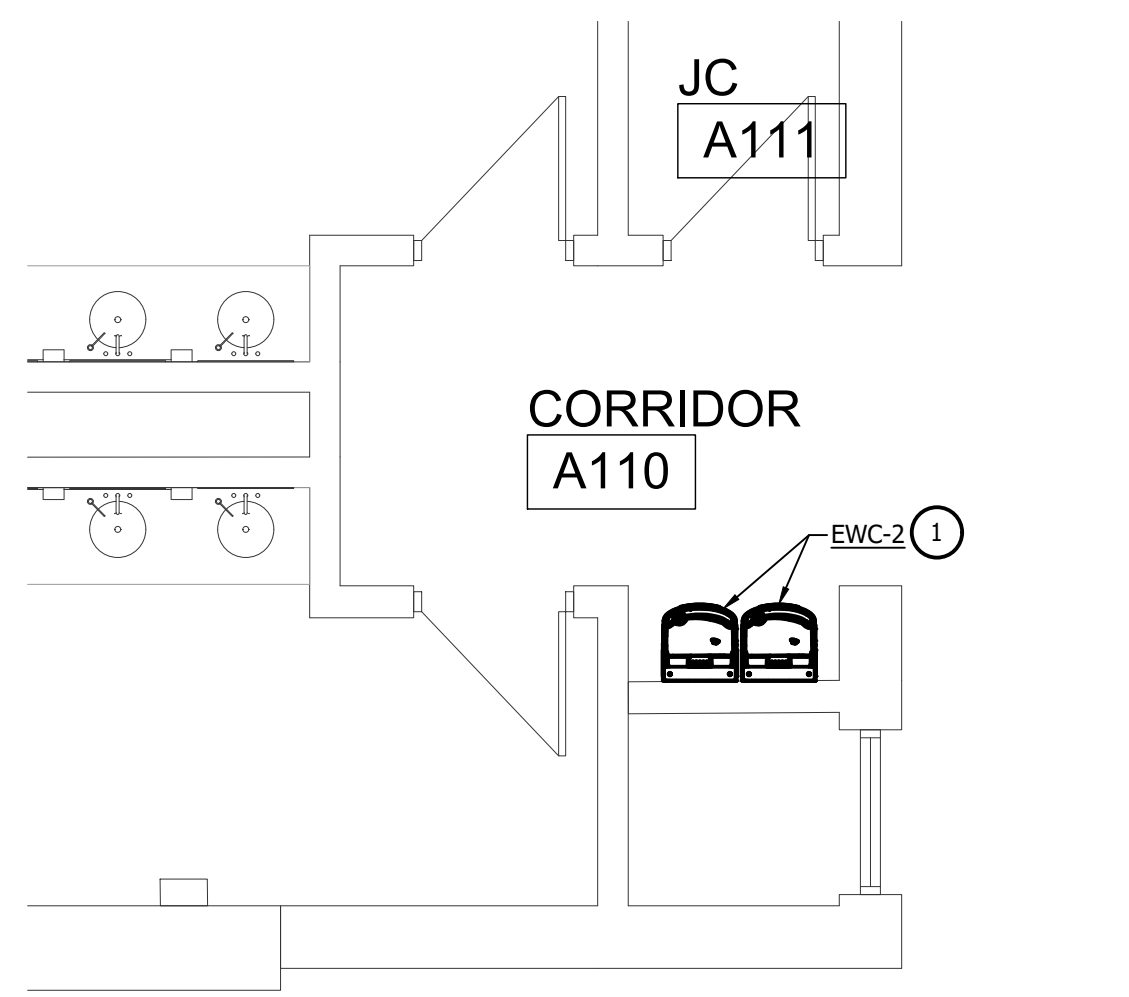




ENLARGED PLUMBING NEW WORK
PLAN - CORRIDOR A-110
 SCALE: 1/4" = 1'-0"

PLUMBING GENERAL NOTES	
A	THESE DRAWINGS ARE DIAGRAMMATIC AND INDICATE THE GENERAL EXTENT OF WORK TO BE PERFORMED. THE EXACT EXTENT OF DEMOLITION SHALL BE DETERMINED BY THE NEW WORK.
B	ANY INTERRUPTIONS OF EXISTING SERVICES AND/OR EQUIPMENT SHALL BE PERFORMED AT A TIME APPROVED IN ADVANCE BY THE OWNER'S REPRESENTATIVE SO AS NOT TO INTERFERE WITH THE PRESENT BUILDING'S OPERATION.
C	PRIOR TO COMMENCEMENT OF WORK, CONTRACTOR SHALL VISIT THE SITE AND BECOME FAMILIAR WITH EXISTING SITE CONDITIONS, SYSTEMS, AND UTILITIES. NOTIFY DESIGN PROFESSIONAL OF ANY INTERFERENCES OR DISCREPANCIES.
D	ALL ITEMS INDICATED WITH CROSS-HATCHING SHALL BE REMOVED COMPLETE WITH ALL RELATED ITEMS INCLUDING HANGERS, SUPPORTS, INSULATION, CONTROLS, ETC. CAP ALL OPEN ENDED PIPES AND DUCTS.
E	THE OWNER SHALL HAVE FIRST RIGHT OF REFUSAL ON ALL EQUIPMENT BEING REMOVED. ALL ITEMS REMOVED SHALL BE LEGALLY DISPOSED OF. GENERAL CONTRACTOR SHALL BE RESPONSIBLE FOR ALL EXISTING RELOCATED AND OWNER PROVIDED EQUIPMENT.
F	VERIFY DEPTH, SIZE, LOCATIONS, AND CONDITIONS OF EXISTING UTILITIES IN THE FIELD. INCLUDING POINTS OF CONNECTION PRIOR TO STARTING ANY WORK.
G	ALL ITEMS ON DEMOLITION PLAN SHALL BE CONSIDERED EXISTING UNLESS OTHERWISE NOTED. ALL WORK INDICATED ON PLANS HAS BEEN LOCATED PER EXISTING DRAWINGS AND/OR FIELD OBSERVATION AND REQUIRES FIELD VERIFICATION.
H	ALL EXISTING WORK TO REMAIN SHALL BE PROTECTED FROM DAMAGE. WHERE DUCT WORK OR INSULATION HAS BEEN DAMAGED DURING DEMOLITION, THE CONTRACTOR SHALL REPAIR INSULATION AS REQUIRED TO MATCH EXISTING.
J	INSTALL ALL SANITARY AND STORM PIPING 2 1/2" OR LESS AT 1/4" PER FOOT AND 3" AND LARGER PIPING AT 1/8" PER FOOT MINIMUM UNLESS NOTED OTHERWISE. MINIMUM UNDERGROUND PIPE SIZE SHALL BE 3".
K	PROVIDE "INLINE" WATERLESS PRIMER TRAP SEAL PROTECTION ON ALL FLOOR DRAINS AND TRAPS SUBJECT TO EVAPORATION.
L	AT EACH CONNECTION OF GAS SUPPLY TO EQUIPMENT, PROVIDE A PIPE UNION, GAS SHUT OFF VALVE, TEE, AND 6" LONG STRIP LEG WITH CAP.
M	THE CEILING SPACE IS USED AS A RETURN AIR PLENUM. NO PLASTIC MATERIALS INCLUDING PVC PIPING, CONDUIT WIRING, ETC. SHALL BE USED. ALL MATERIALS TO BE USED ARE TO BE PLENUM RATED.


NEW WORK KEYED NOTES	
1	EXTEND 1/2" CW, 1 1/2" V, AND 1 1/2" SAN FROM PIPING IN WALL AND CONNECT TO ELECTRIC WATER COOLER. TERMINATE WITH STOPS. REMOVE BLOCK WALL AS REQUIRED FOR INSTALLATION. SEE ARCHITECTURAL DRAWINGS FOR MORE INFORMATION.
2	EXTEND 1/2" CW, 1 1/2" V, AND 1 1/2" SAN FROM PIPING IN WALL AND CONNECT TO TWO ELECTRIC WATER COOLERS. TERMINATE WITH STOPS. REMOVE BLOCK WALL AS REQUIRED FOR INSTALLATION. SEE ARCHITECTURAL DRAWINGS FOR MORE INFORMATION.

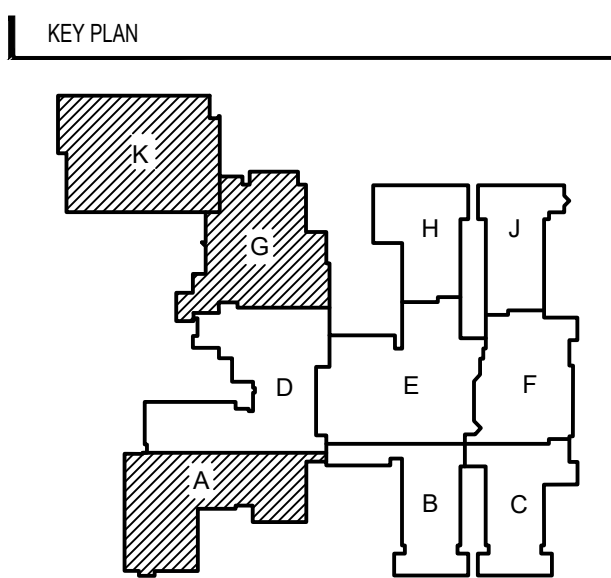

ISSUE DATE	ISSUED FOR
08/08/2025	BIDS
DRAWN	MB
CHECKED	MPH
APPROVED	MPH



FRENCH
2851 High Meadow Circle | Suite 100
Auburn Hills | MI 48326
248.656.1377

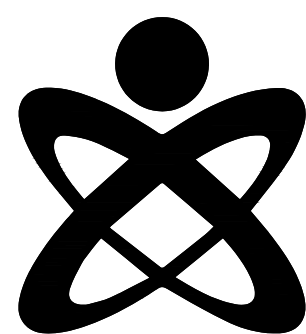

UNIFIED BUILDING
SYSTEMS ENGINEERING
69 S. GRATIOT AVE.
MT. CLEMENS, MI 48043
UBS PROJECT 029.25.08 - FK

PROJECT

Livonia Public Schools
Hydration Stations
Franklin High School

LIVONIA,
MICHIGAN

SHEET


ENLARGED PLUMBING NEW WORK FLOOR PLANS

PROJECT NUMBER

2025-040

SHEET NUMBER

P4.10

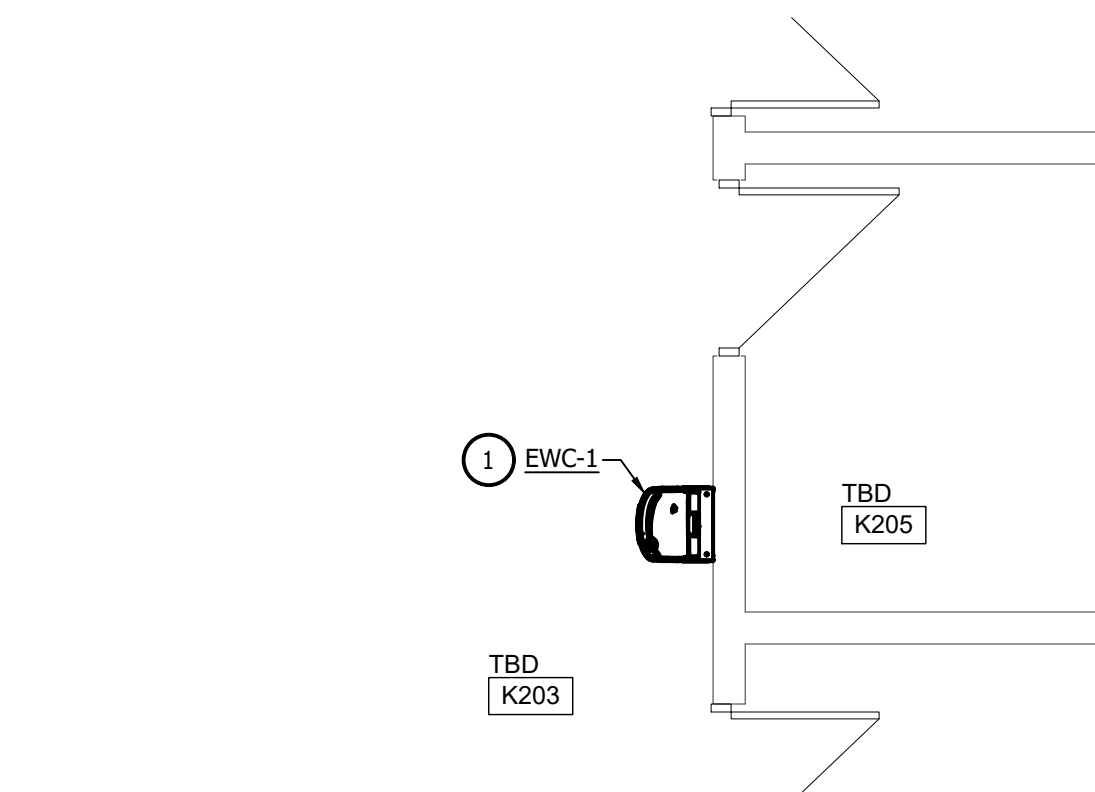

5
P1.01


ENLARGED PLUMBING NEW WORK
SECOND FLOOR PLAN - ROOM K-203

SCALE: 1/4" = 1'-0"

PLUMBING FIXTURE SCHEDULE								
TAG	BARRIER FREE	ITEM	PIPE CONNECTION SIZES				MANUFACTURER & MODEL NO.	ACCESSORIES
			WASTE	VENT	CW	HW		
EW-1	Y	FILTERED ELECTRIC WATER COOLER WITH BOTTLE FILLER	1 1/2"	1 1/2"	1/2"	-	ELKAY: LZS8WSLP	FIXTURE TO BE PROVIDED BY OWNER. CONTRACTOR TO PROVIDE CANE APRON ELKAY: LKAPREZL
EW-2	Y	FILTERED BI-LEVEL ELECTRIC WATER COOLER WITH BOTTLE FILLER	1 1/2"	1 1/2"	1/2"	-	ELKAY: EZSTL8WSLK	PROVIDE WITH CANE APRON OPTION ELKAY: LKAPREZL

NOTES:

1. PROVIDE ALL ACCESSORIES NECESSARY FOR COMPLETE AND OPERABLE INSTALLATION.
2. ALL FIXTURES SHALL MEET MICHIGAN DEPT. OF PUBLIC HEALTH REQUIREMENTS, AND SHALL BE SUITABLE FOR FOOD PREPARATION AREAS.

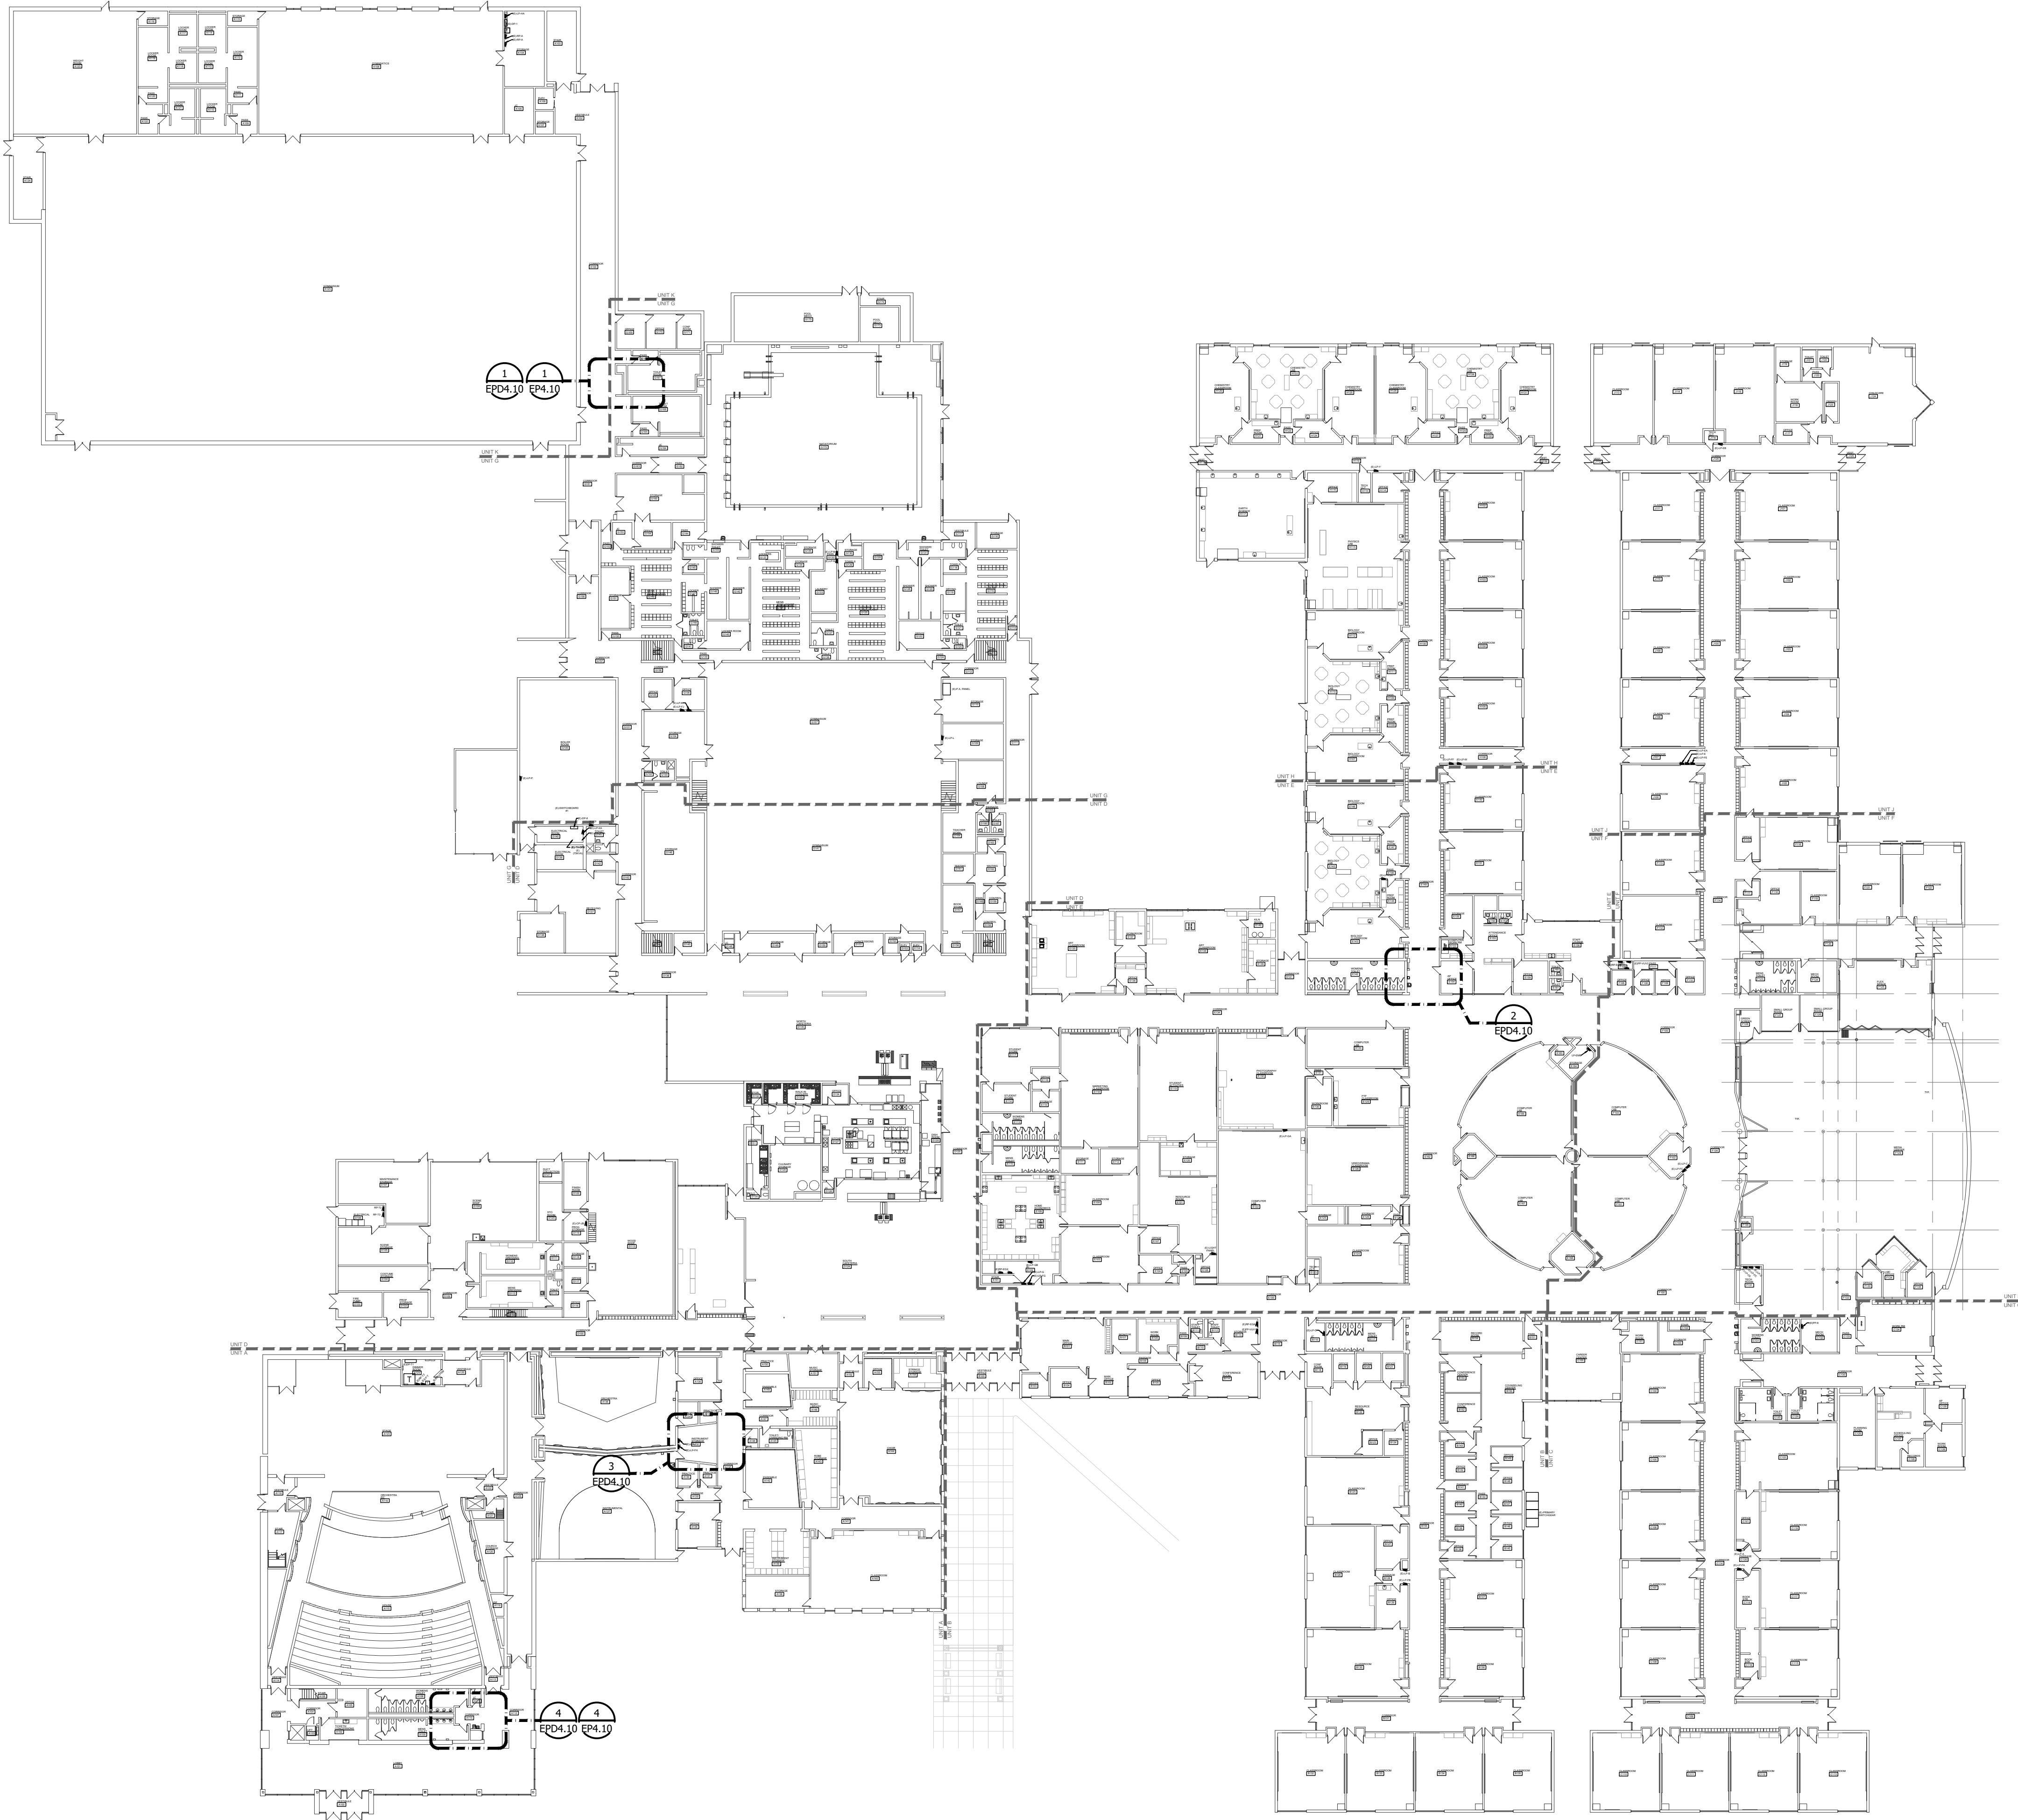


COMPOSITE ELECTRICAL FIRST FLOOR PLAN
SCALE: N.T.S.

GENERAL DEMOLITION NOTES	
A	THESE DRAWINGS ARE DIAGRAMMATIC AND INDICATE THE GENERAL EXTENT OF WORK TO BE PERFORMED. THE EXACT EXTENT OF DEMOLITION SHALL BE DETERMINED BY THE NEW WORK.
B	ANY INTERRUPTIONS OF EXISTING SERVICES AND/OR EQUIPMENT SHALL BE PERFORMED AT A TIME APPROVED IN ADVANCE BY OWNER'S REPRESENTATIVE SO AS NOT TO INTERFERE WITH THE PRESENT BUILDING'S OPERATION.
C	PRIOR TO COMMENCEMENT OF WORK, CONTRACTOR SHALL VISIT THE SITE AND BECOME FAMILIAR WITH EXISTING SITE CONDITIONS, SYSTEMS, AND UTILITIES. NOTIFY DESIGN PROFESSIONAL OF ANY INTERFERENCES OR DISCREPANCIES.
D	ALL ITEMS INDICATED WITH CROSS-HATCHING SHALL BE REMOVED COMPLETELY WITH ALL RELATED ITEMS INCLUDING HANGERS, SUPPORTS, INSULATION, CONTROLS, ETC. CAP ALL OPEN-ENDED PIPES AND DUCTS.
E	THE OWNER SHALL HAVE FIRST RIGHT OF REFUSAL ON ALL EQUIPMENT BEING REMOVED. ALL ITEMS REMOVED SHALL BE LEGALLY DISPOSED OF. GENERAL CONTRACTOR SHALL BE RESPONSIBLE FOR ALL EXISTING RELOCATED AND OWNER-PROVIDED EQUIPMENT.
F	VERIFY DEPTH, SIZE, LOCATIONS, AND CONDITIONS OF EXISTING UTILITIES IN THE FIELD, INCLUDING POINTS OF CONNECTION, PRIOR TO STARTING WORK.
G	ALL ITEMS ON DEMOLITION PLAN SHALL BE CONSIDERED EXISTING UNLESS OTHERWISE NOTED. ALL WORK INDICATED ON PLANS HAS BEEN LOCATED PER EXISTING DRAWINGS AND/OR FIELD OBSERVATION AND REQUIRES FIELD VERIFICATION.
H	ALL EXISTING WORK TO REMAIN SHALL BE PROTECTED FROM DAMAGE. WHERE DUCT WORK PIPE INSULATION HAS BEEN DAMAGED DURING DEMOLITION, THE CONTRACTOR SHALL REPAIR INSULATION AS REQUIRED TO MATCH EXISTING.

POWER GENERAL NOTES	
A	THESE DRAWINGS ARE DIAGRAMMATIC AND REPRESENT THE GENERAL EXTENT OF THE WORK TO BE PERFORMED. PROVIDE AND EXECUTE ALL HVAC SYSTEMS PER ENGINEER'S SPECIFICATION, AND LOCAL APPLICABLE CODES INCLUDING AMENDMENTS, BULLETINS, ETC. AS WELL AS THE STANDARDS OF INSTALLATION AND EQUIPMENT ESTABLISHED FOR THE BUILDINGS, AND REQUIREMENTS OF THE OWNER.
B	EXCEPT FOR CHANGES AS MAY BE SPECIFICALLY APPROVED BY THE ENGINEER OF RECORD, IN ACCORDANCE WITH ALTERNATES OF OPTIONS AS STATED HEREINAFTER, ALL WORK MUST BE IN FULL ACCORDANCE WITH THE INTENT OF THE PLANS AND SPECIFICATIONS. SYSTEMS ARE TO BE COMPLETE, EFFICIENT, AND SATISFACTORY OPERATION WHEN PROJECT IS DELIVERED TO THE OWNER.
D	CONTRACTOR SHALL OBTAIN ALL NECESSARY PERMITS AND APPROVAL FROM GOVERNING AUTHORITIES AND FILE NECESSARY FORMS, PAY ALL INSPECTION FEES.
E	ELECTRICAL CONTRACTOR SHALL COMPLY WITH THE LATEST NATIONAL ELECTRICAL CODE, LIFE SAFETY CODE AND APPLICABLE STATE AND LOCAL CODES AND ORDINANCES.
F	ELECTRICAL EQUIPMENT AND WIRING SHALL BE NEW AND SHALL BE FURNISHED AND INSTALLED BY ELECTRICAL CONTRACTOR, UNLESS OTHERWISE NOTED.
G	WIRING SHALL BE IN CONDUIT. CONDUIT SHALL BE 3/4" CONDUIT MINIMUM. CONDUITS IN FINISHED AREAS SHALL BE CONCEALED.
H	NEW WIRES SHALL BE TYPE THHN. MINIMUM SIZE SHALL BE #12 AWG, UNLESS OTHERWISE NOTED. FINAL CONNECTIONS TO EQUIPMENT, FURNISHED AND INSTALLED BY OTHERS, SHALL BE PROVIDED BY THIS CONTRACTOR.

KEY PLAN

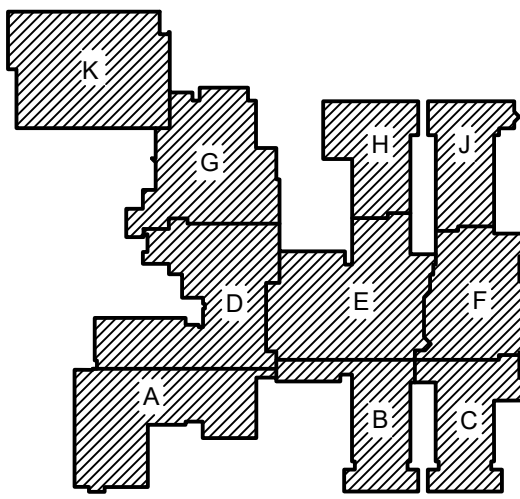

ISSUE DATE	ISSUED FOR
08/08/2025	BIDS

DRAWN	RDL
CHECKED	RDL
APPROVED	MPH



PROJECT
Livonia Public Schools
Hydration Stations
Franklin High School



LIVONIA,
MICHIGAN

SHEET
COMPOSITE
ELECTRICAL FIRST
FLOOR PLAN

PROJECT NUMBER
2025-040


SHEET NUMBER
E1.01



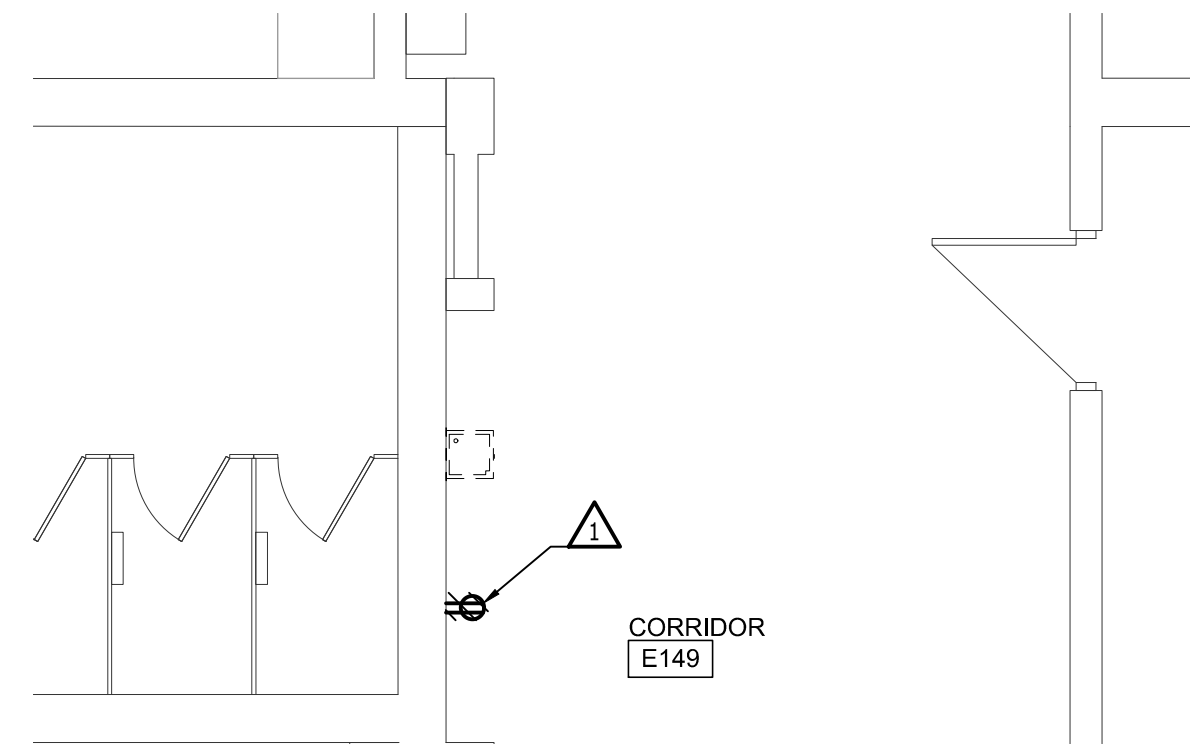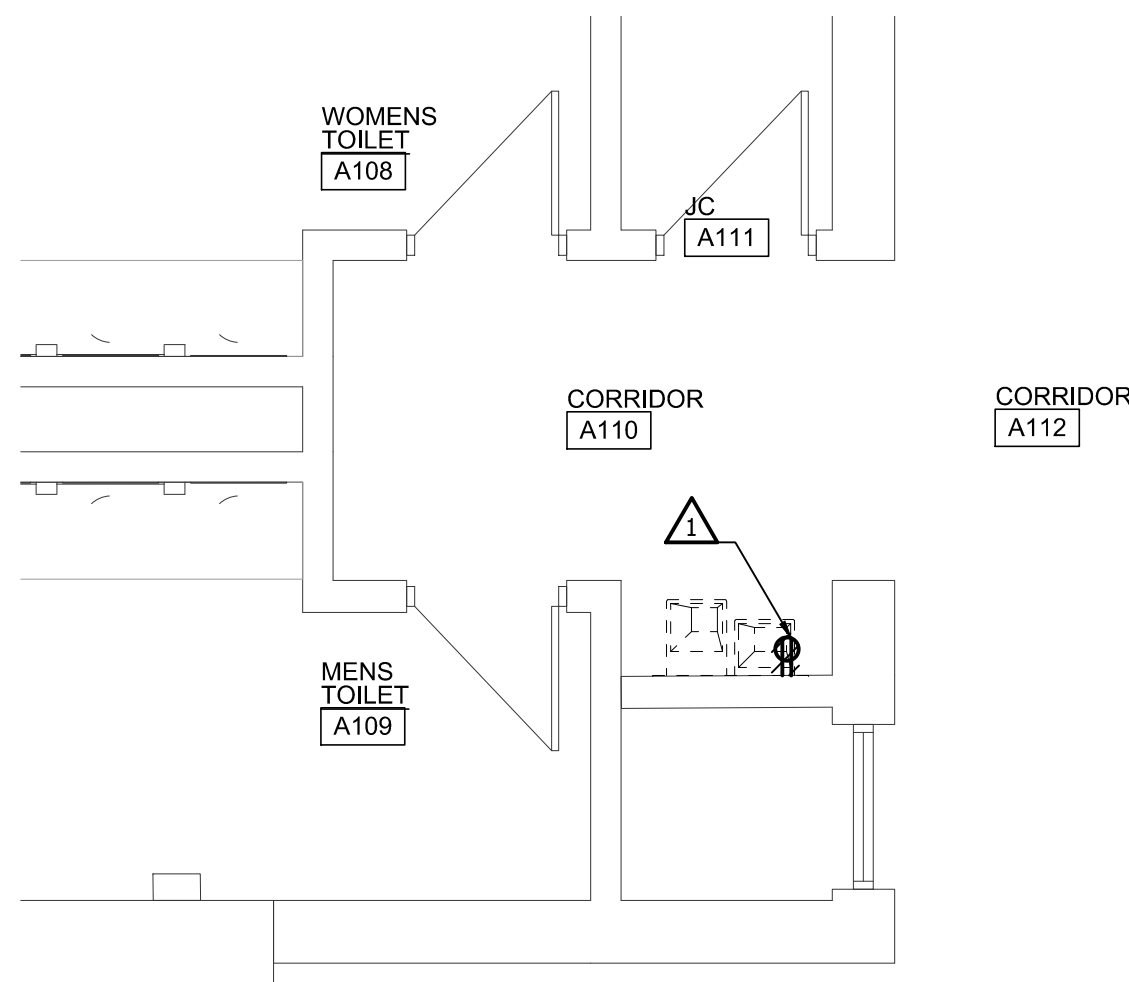

GENERAL DEMOLITION NOTES	
A	THESE DRAWINGS ARE DIAGRAMMATIC AND INDICATE THE GENERAL EXTENT OF WORK TO BE PERFORMED, THE EXACT EXTENT OF DEMOLITION SHALL BE DETERMINED BY THE NEW WORK.
B	ANY INTERRUPTIONS OF EXISTING SERVICES AND/OR EQUIPMENT SHALL BE PERFORMED AT A TIME APPROVED IN ADVANCE BY OWNER'S REPRESENTATIVE SO AS NOT TO INTERFERE WITH THE PRESENT BUILDING'S OPERATION.
C	PRIOR TO COMMENCEMENT OF WORK, CONTRACTOR SHALL VISIT THE SITE AND BECOME FAMILIAR WITH EXISTING SITE CONDITIONS, SYSTEMS, AND UTILITIES. NOTIFY DESIGN PROFESSIONAL OF ANY INTERFERENCES OR DISCREPANCIES.
D	ALL ITEMS INDICATED WITH CROSS-HATCHING SHALL BE REMOVED COMPLETELY WITH ALL RELATED ITEMS INCLUDING HANGERS, SUPPORTS, INSULATION, CONTROLS, ETC. CAP ALL OPEN-ENDED PIPES AND DUCTS.
E	THE OWNER SHALL HAVE FIRST RIGHT OF REFUSAL ON ALL EQUIPMENT BEING REMOVED. ALL ITEMS REMOVED SHALL BE LEGALLY DISPOSED OF. GENERAL CONTRACTOR SHALL BE RESPONSIBLE FOR ALL EXISTING RELOCATED AND OWNER-PROVIDED EQUIPMENT.
F	VERIFY DEPTH, SIZE, LOCATIONS, AND CONDITIONS OF EXISTING UTILITIES IN THE FIELD, INCLUDING POINTS OF CONNECTION, PRIOR TO STARTING WORK.
G	ALL ITEMS ON DEMOLITION PLAN SHALL BE CONSIDERED EXISTING UNLESS OTHERWISE NOTED. ALL WORK INDICATED ON PLANS HAS BEEN LOCATED PER EXISTING DRAWINGS AND/OR FIELD OBSERVATION AND REQUIRES FIELD VERIFICATION.
H	ALL EXISTING WORK TO REMAIN SHALL BE PROTECTED FROM DAMAGE. WHERE DUCT WORK PIPE INSULATION HAS BEEN DAMAGED DURING DEMOLITION, THE CONTRACTOR SHALL REPAIR INSULATION AS REQUIRED TO MATCH EXISTING.


<div style="display: flex; align-items: center;"> <h2 style="margin: 0;">DEMOLITION KEYED NOTES</h2> </div>	
1	RECEPTACLE TO BE REMOVED COMPLETE. TAKE CONDUIT AND WIRING BACK TO SOURCE. PREP CIRCUIT FOR RECONNECTION OF NEW RECEPTACLE. REFER TO NEW WORK SHEETS.

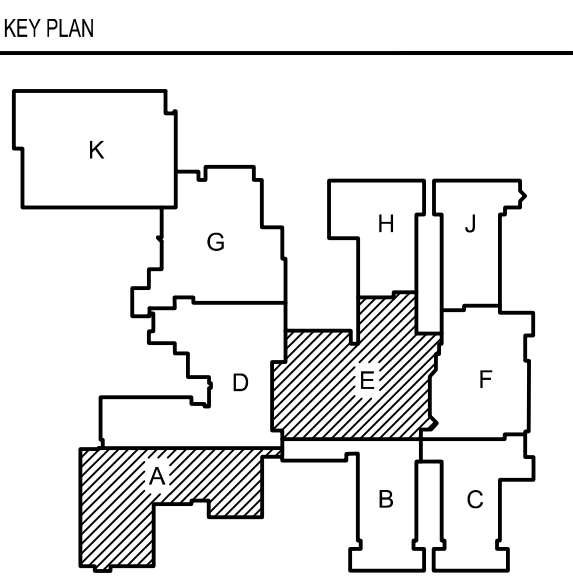

ISSUE DATE	ISSUED FOR
08/08/2025	BIDS
DRAWN	RDL
CHECKED	RDL
APPROVED	MPH



FRENCH
2851 High Meadow Circle | Suite 100
Auburn Hills | MI 48326
248.656.1377

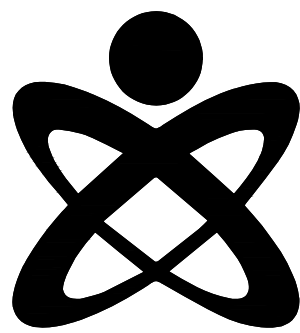

**UNIFIED BUILDING
SYSTEMS ENGINEERING**
69 S. GRATIOT AVE.
MT. CLEMENS, MI 48043
UBS PROJECT 029.25.08 - FK

PROJECT

Livonia Public Schools
Hydration Stations
Franklin High School

LIVONIA,
MICHIGAN

SHEET


ENLARGED ELECTRICAL POWER DEMOLITION FLOOR PLANS

PROJECT NUMBER

2025-040


SHEET NUMBER

EPD4.10

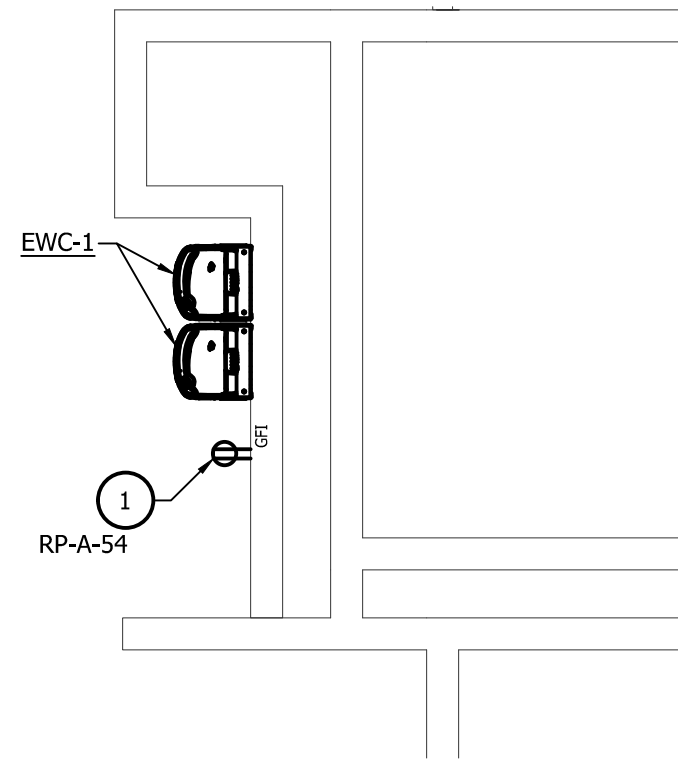




**ENLARGED ELECTRICAL POWER
NEW WORK PLAN - CORRIDOR G-161**
 SCALE: 1/4" = 1'-0"

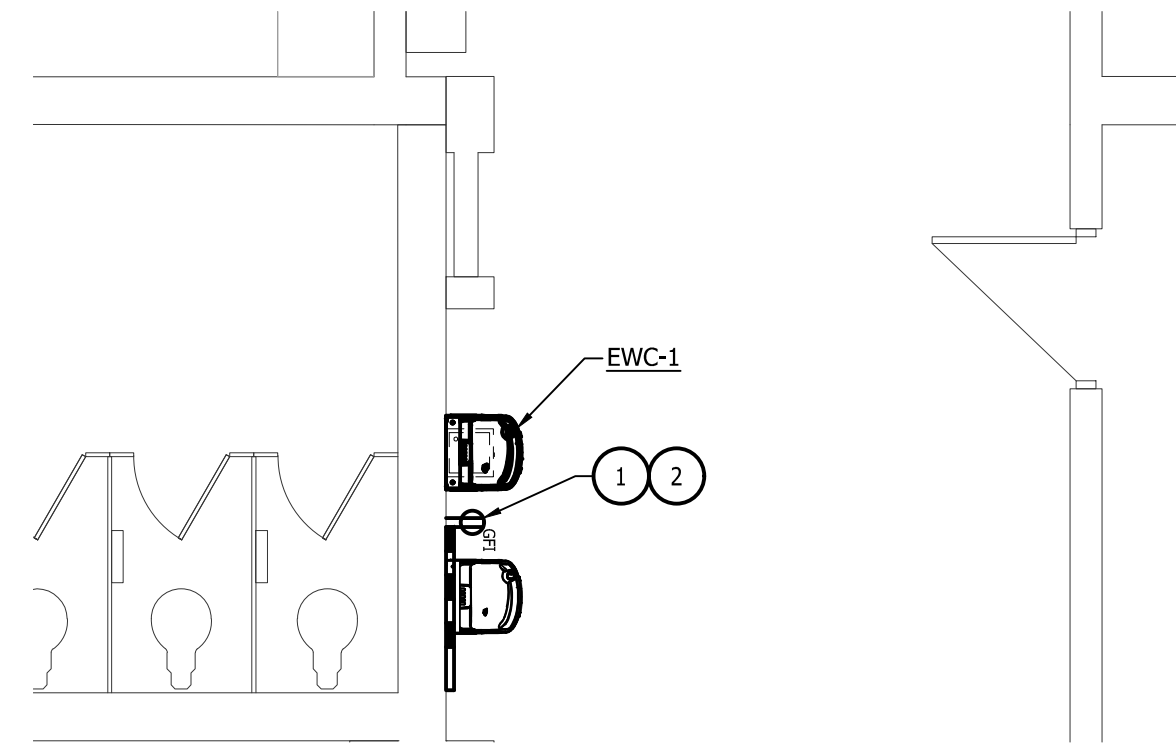




**ENLARGED ELECTRICAL POWER
NEW WORK PLAN - CORRIDOR E-149**
 SCALE: 1/4" = 1'-0"

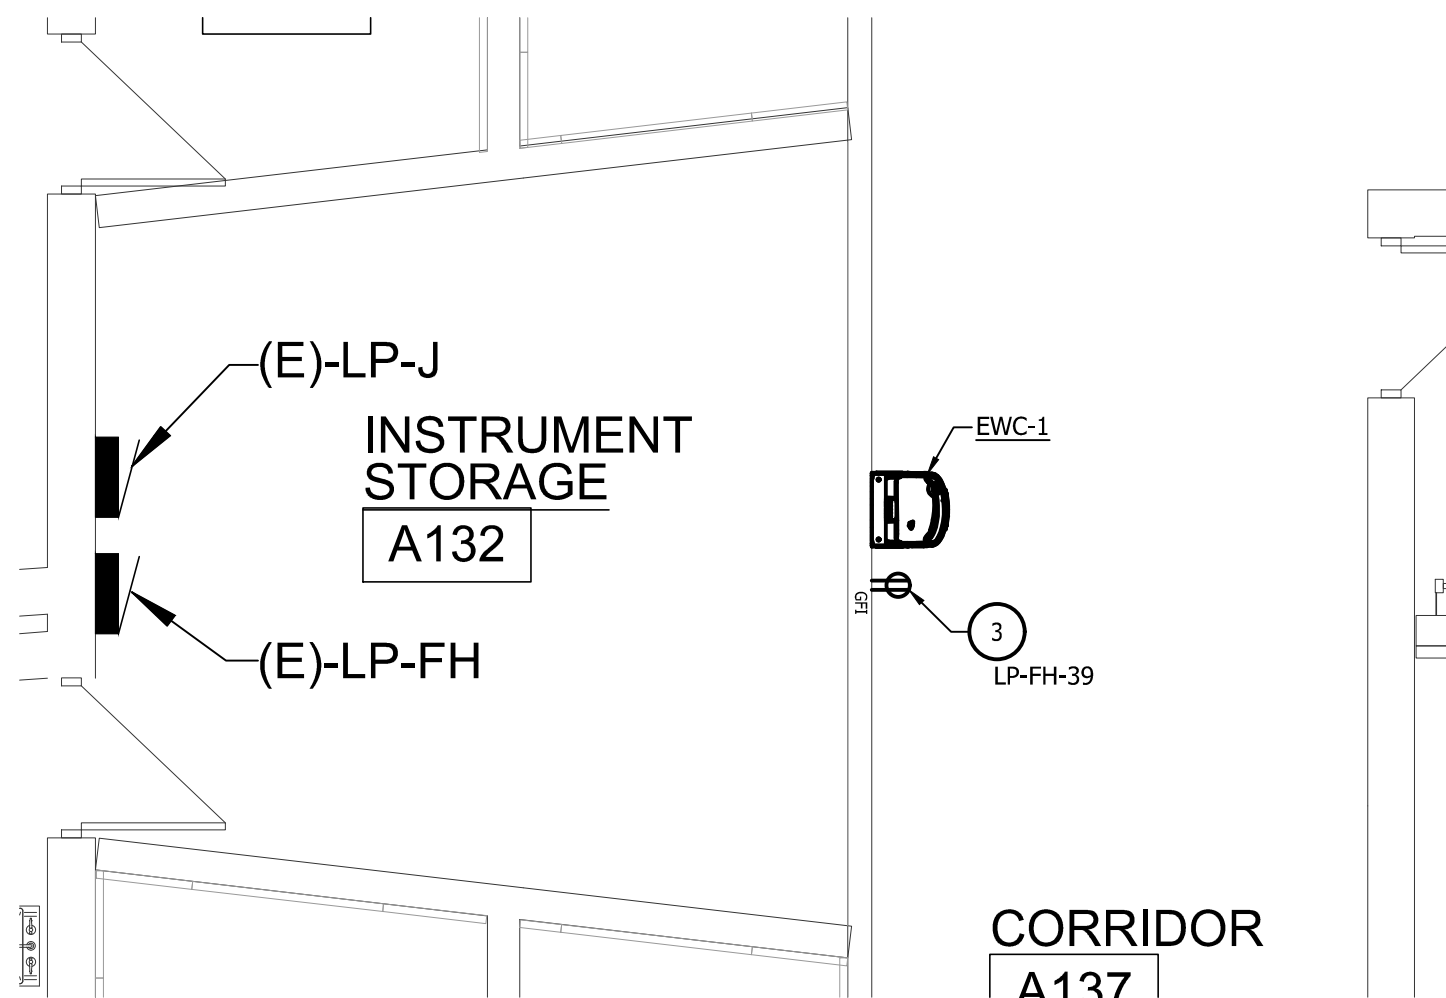




**ENLARGED ELECTRICAL POWER
NEW WORK PLAN - CORRIDOR A-137**
 SCALE: 1/4" = 1'-0"

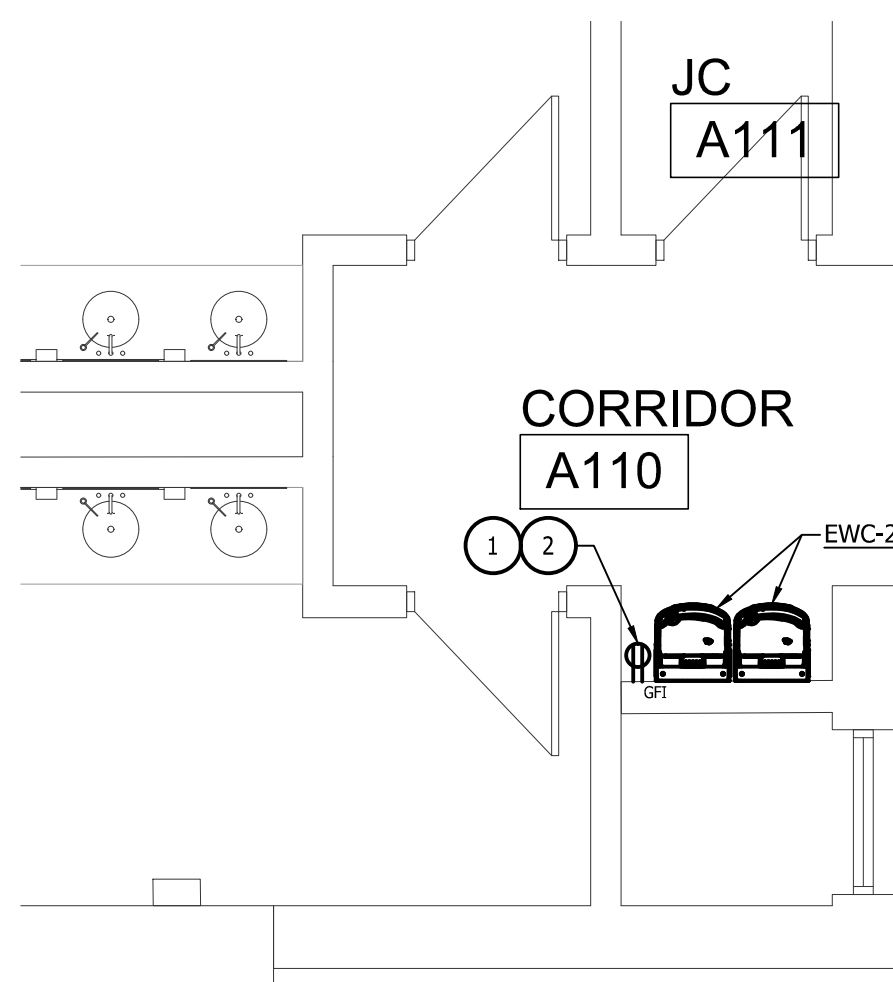



ENLARGED ELECTRICAL POWER
NEW WORK PLAN - CORRIDOR A-110
 SCALE: 1/4" = 1'-0"

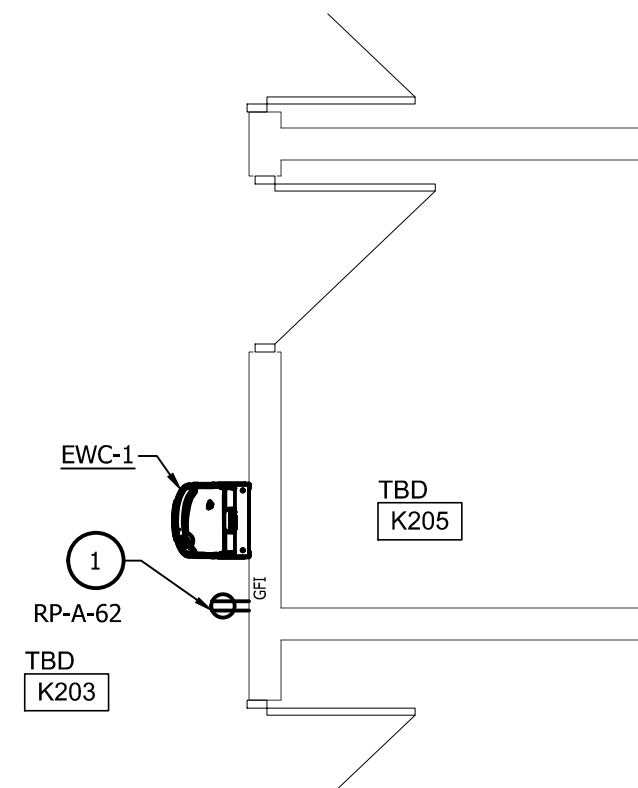


5
FP1.01

ENLARGED ELECTRICAL POWER
NEW WORK SECOND FLOOR PLAN - ROOM K-203


SCALE: 1/4" = 1'-0"

POWER GENERAL NOTES	
A	THESE DRAWINGS ARE DIAGRAMMATIC AND REPRESENT THE GENERAL EXTENT OF THE WORK TO BE PERFORMED. PROVIDE AND EXECUTE ALL HVAC SYSTEMS PER ENGINEER'S SPECIFICATION, AND LOCAL APPLICABLE CODES INCLUDING AMENDMENTS, BULLETINS, ETC. AS WELL AS THE STANDARDS OF INSTALLATION AND EQUIPMENT ESTABLISHED FOR THE BUILDINGS, AND REQUIREMENTS OF THE OWNER.
B	EXCEPT FOR CHANGES AS MAY BE SPECIFICALLY APPROVED BY THE ENGINEER OF RECORD, IN ACCORDANCE WITH ALTERNATES OF OPTIONS AS STATED HEREINAFTER, ALL WORK MUST BE IN FULL ACCORDANCE WITH THE INTENT OF THE PLANS AND SPECIFICATIONS. SYSTEMS ARE TO BE COMPLETE, EFFICIENT, AND SATISFACTORY OPERATION WHEN PROJECT IS DELIVERED TO THE OWNER.
D	CONTRACTOR SHALL OBTAIN ALL NECESSARY PERMITS AND APPROVAL FROM GOVERNING AUTHORITIES AND FILE NECESSARY FORMS, PAY ALL INSPECTION FEES.
E	ELECTRICAL CONTRACTOR SHALL COMPLY WITH THE LATEST NATIONAL ELECTRICAL CODE, LIFE SAFETY CODE AND APPLICABLE STATE AND LOCAL CODES AND ORDINANCES.
F	ELECTRICAL EQUIPMENT AND WIRING SHALL BE NEW AND SHALL BE FURNISHED AND INSTALLED BY ELECTRICAL CONTRACTOR, UNLESS OTHERWISE NOTED.
G	WIRING SHALL BE IN CONDUIT. CONDUIT SHALL BE 3/4" CONDUIT MINIMUM. CONDUIT IN FINISHED AREAS SHALL BE CONCEALED.
H	NEW WIRES SHALL BE TYPE THHN, MINIMUM SIZE SHALL BE #12 AWG, UNLESS OTHERWISE NOTED. FINAL CONNECTIONS TO EQUIPMENT, FURNISHED AND INSTALLED BY OTHERS, SHALL BE PROVIDED BY THIS CONTRACTOR.

<div style="display: flex; align-items: center;"> <div style="border: 1px solid black; border-radius: 50%; width: 30px; height: 30px; display: flex; align-items: center; justify-content: center; margin-right: 10px;">X</div> <div> <h2 style="margin: 0;">NEW WORK KEYED NOTES</h2> </div> </div>	
1	RUN NEW WIRE AND CONDUIT FOR NEW DRINKING FOUNTAIN GFCI RECEPTACLE. RECEPTACLE SHALL BE READILY ACCESSIBLE. CIRCUIT TO EXISTING SPARE 20A BREAKER AS SHOWN
2	CONNECT TO EXISTING SPARE CIRCUIT MADE AVAILABLE DURING DEMOLITION. EXTEND CONDUIT AND WIRING AS REQUIRED.
3	PROVIDE NEW 20A 120V BREAKER FOR NEW DRINKING FOUNTAIN GFCI RECEPTACLE. RECEPTACLE SHALL BE READILY ACCESSIBLE. CONDUIT AND WIRING SHALL BE NEW TO EXISTING SPACE AS SHOWN.

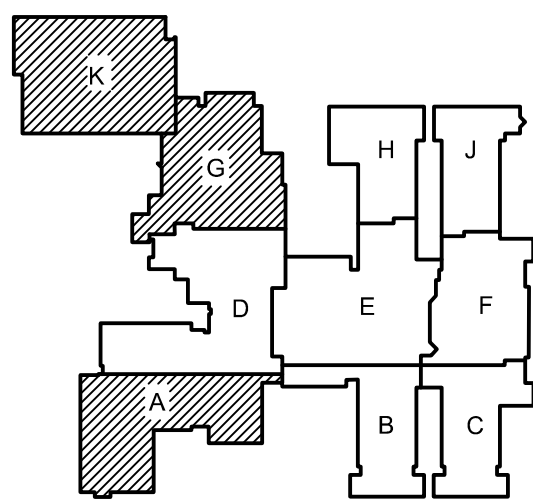

ISSUE DATE	ISSUED FOR
08/08/2025	BIDS
DRAWN	RDL
CHECKED	RDL
APPROVED	MPH

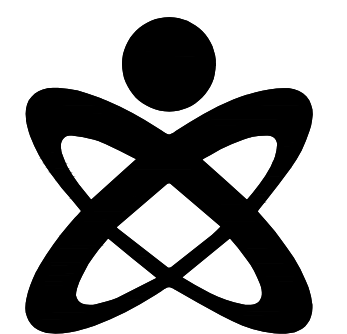

**UNIFIED BUILDING
SYSTEMS ENGINEERING**
69 S. GRATIOT AVE.
MT. CLEMENS, MI 48043
UBS PROJECT 029.25.08 - FK

PROJECT

Livonia Public Schools
Hydration Stations
Franklin High School

LIVONIA,
MICHIGAN

1 SHEET


ENLARGED ELECTRICAL POWER NEW WORK FLOOR PLANS

PROJECT NUMBER


2025-040

SHEET NUMBER

EP4.10

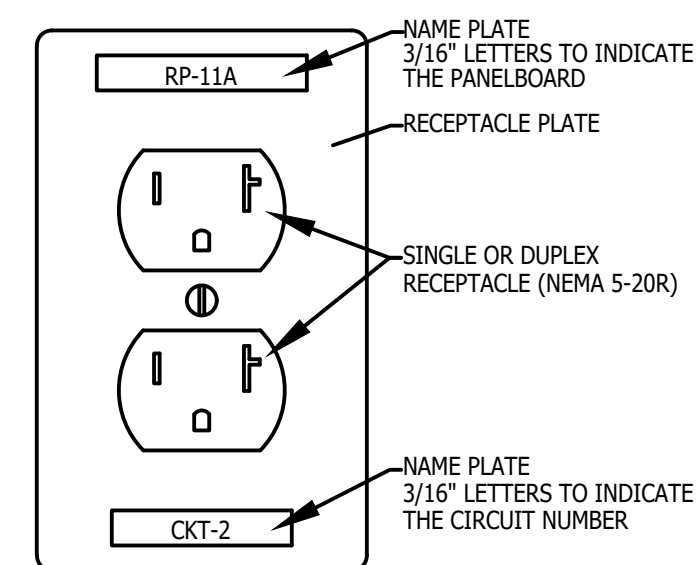

1 DETAIL OF BRANCH CIRCUIT NUMBER
ON RECEPTACLE PLATE
NO SCALE

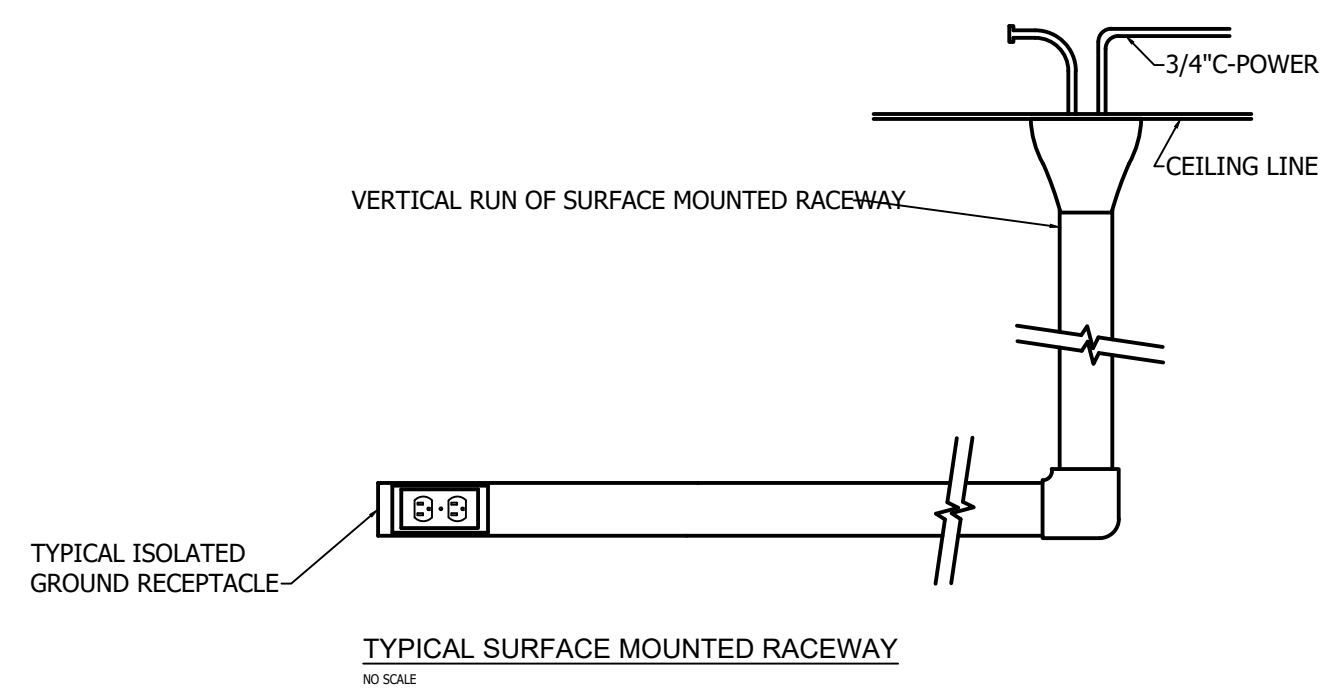

NOTES:


1. SURFACE RACEWAY SHALL BE V2000 TYPE
W/ MATCHING BRACKET, COVER, PLATES ETC.
FOR A COMPLETE SYSTEM. (OR EQUAL BY WIREMOLD)
2. SURFACE RACEWAY EQUIPMENT AND POWER OUTLETS SHALL
BE PROVIDED BY ELECTRICAL CONTRACTOR.
3. MOUNT SURFACE RACEWAY 24" A.F.F.

2 V2000 SURFACE MOUNTED RACEWAY DETAIL

ISSUE DATE	ISSUED FOR
08/08/2025	BIDS
DRAWN	RDL
CHECKED	RDL
APPROVED	MPH



FRENCH
2851 High Meadow Circle | Suite 100
Auburn Hills | MI 48326
248.656.1377

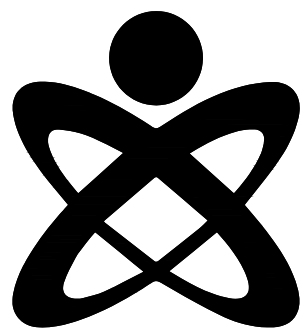

UNIFIED BUILDING
SYSTEMS ENGINEERING
69 S. GRATIOT AVE.
MT. CLEMENS, MI 48043
UBS PROJECT 029.25.08 - FK

PROJECT

Livonia Public Schools
Hydration Stations
Franklin High School

LIVONIA,
MICHIGAN

SHEET

ELECTRICAL DETAILS

PROJECT NUMBER

2025-040

SHEET NUMBER

E5.00