

A.P.	ABOVE FINISH FLOOR	F.F.C.	FIRE EXTINGUISHER CABINET
ACCES.	ACCESS PANEL	F.H.C.	FIRE HOSE CABINET
ACCES.	ACCESSIBLE	F.H.	FIRE HYDRANT
ACT	ACOUSTIC CEILING TILE	F.R.	FIRE RATED
ACOUS.	ACOUSTIC	FIXT.	FIXTURE
ADOT	ADDITIONAL	F.I.M.S.	FLAT HEAD MACHINE (OR METAL) SCREW
ADHES.	ADHESIVE	FLR.	FLOOR
ADJAC.	ADJACENT	F.D.	FLOOR DRAIN
ADJ.	ADJUSTABLE	FLUOR.	FLUORESCENT
ADMIN.	ADMINISTRATION	FT.	FOOT OR FEET
AGGR.	AGGREGATE	FTG.	FOOTING
A/C	AIR CONDITIONING	FDN.	FOUNDATION
A.H.D.	AIR HAND DRYER	FURR.	FURRING
ALT.	ALTERNATIVE OR ALTERNATE	GALV.	GALVANIZED
AL.	ALUMINUM	G.I.	GALVANIZED IRON
A.D.A.	AMERICAN DISABILITIES ACT	GA.	GAUGE
A.B.	ANCHOR BOLT	GEN.	GENERAL
ANOD.	ANODIZED	GL.	GLASS
APPROX.	APPROXIMATE	G.F.R.C.	GLASS FIBER REINFORCED CONCRETE
ARCH.	ARCHITECTURAL	G.B.	GRAB BAR
A.C.	ASPHALT CONCRETE	GND.	GROUND
BSMT.	BASEMENT	GYP.	GYPSUM
B.O.D.	BASIS OF DESIGN	H.R.	HANDRAIL
BM.	BEAM	HDWE	HARDWARE
BTWN.	BETWEEN	HDWD.	HARDWOOD
BITUM.	BITUMINOUS	HDR.	HEADER
BLK.	BLOCK	HVAC	HEATING, VENTILATING, AND AIR CONDITION
BD.	BOARD	HGT. or HT.	HEIGHT
BOJ.	BOLLARD	H.C.	HOLLOW CORE
BOT.	BOTTOM	H.M.	HOLLOW METAL
BLDG.	BUILDING	HORIZ.	HORIZONTAL
B.U.R.	BUILT-UP ROOFING	H.B.	HOSE BIBB
CAB.	CABINET	HR.	HOOR
C.B.	CATCH BASIN	IN.	INCH
CLG.	CEILING	INCL.	INCLUDING
CEM.	CEMENT	INFO.	INFORMATION
C.B.B.	CEMENTITIOUS BACKER BOARD	INSUL.	INSULATION
CTR.	CENTER	INT.	INTERIOR
CER.	CERAMIC	JAN.	JANITOR
C.T.	CERAMIC TILE	JOINT.	JOINT
CLF.	CHAIN LINK FENCE	KIT.	KITCHEN
CLR.	CLEAR	LAB.	LABORATORY
C.A.	CLEAR ANODIZED	L.B.	LAG BOLT
CLO.	CLOSET	LAM.	LAMINATE
COL.	COLUMN	LAV.	LAVATORY
CONC.	CONCRETE	L.	LONG
C.M.U.	CONCRETE MASONRY UNIT	M.B.	MACHINE BOLT
CONF.	CONFERENCE	MAINT.	MAINTENANCE
CONN.	CONNECTION	M.H.	MANHOLE
CONSTR.	CONSTRUCTION	MFR.	MANUFACTURER
CONT.	CONTINUOUS	MAT.	MATERIAL
C.J.	CONTROL JOINT	MAX.	MAXIMUM
C.G.	CORNER GUARD	MECH.	MECHANICAL
CORR.	CORRIDOR	MEMB.	MEMBRANE
CTSK.	COUNTERSUNK	MTL.	METAL
DEMO.	DEMOLITION	MEZZ.	MEZZANINE
DET(S).	DETAIL(S)	MIN.	MINIMUM
DIA.	DIAMETER	MISC.	MISCELLANEOUS
DIM.	DIMENSION	MTD.	MOUNTED
DISP.	DISPENSER	N.	NEW
DR.	DOOR	NOM.	NOMINAL
D.O.	DOOR OPENING	N.P.S.	NOMINAL PIPE SIZE
DBL.	DOUBLE	N.I.C.	NOT IN CONTRACT
DN.	DOWN	NO.	NUMBER
D.S.	DOWN SPOUT	OFF.	OFFICE
DWG(S).	DRAWING(S)	O.C.	ON CENTER
D.F.	DRINKING FOUNTAIN	O.D.	OUTSIDE DIAMETER
EA.	EACH	OI.	OVER
E.S.	EACH SIDE	O.F.D.	OVERFLOW DRAIN
E.W.	EACH WAY	O.F.S.	OVERFLOW SCUPPER
ELEC.	ELECTRICAL	O.H.	OVERHEAD
ELV.	ELEVATION	OFOI	OWNER FURNISHED OWNER INSTALLED
ELEV.	ELEVATOR	O.S.C.I.	OWNER SUPPLIED, CONTRACTOR INSTALLED
EMER.	EMERGENCY	PTD.	PAINTED
ENCL.	ENCLOSURE	PR.	PAIR
EQ.	EQUAL	PNL.	PANEL
EQUIP.	EQUIPMENT	P.H.	PANIC HARDWARE
EXH.	EXHAUST	P.T.D.	PAPER TOWEL DISPENSER
(E)	EXISTING	P.T.D.R.	PAPER TOWEL DISPENSER & RECEPTACLE
E.D.	EXIT DEVICE	PTN.	PARTITION
EXP.	EXPANSION	P.H.S.	PHILLIPS HEAD SCREW
E.B.	EXPANSION BOLT	P.A.	PLANTING AREA
E.J.	EXPANSION JOINT	PLAS.	PLASTER
EXPO S.	EXPOSED STRUCTURE	P.L.A.M.	PLASTIC LAMINATE
EXT.	EXTERIOR	PL.	PLATE
F.O.	FACE OF	PLYWD.	PLYWOOD
FIN.	FINISH	PVC	POLYVINYL CHLORIDE
F.F.	FINISHED FLOOR	PRECAST	PRECAST
F.A.	FIRE ALARM	PREFAB.	PREFABRICATED
F.E.	FIRE EXTINGUISHER	PREP.	PREPARATION

	GRIDLINE
	LEVEL
	SPOT ELEVATION
	MATCHLINE
	ELEVATION MARKER
	BUILDING SECTION
	WALL SECTION
	DETAIL SECTION
	DETAIL CALLOUT
	ROOM & STAIR TAG
	OCCUPANCY TAG
	CASEWORK TAG
	KEYNOTE TAG
	DOOR TAG
	WALL TAG
	WINDOW TAG
	STOREFRONT TAG
	CEILING ELEVATION TAG
	EQUIPMENT TAG
	MECHANICAL EQUIPMENT TAG
	REVISION TAG

	ALUMINUM
	BATT INSULATION
	CONCRETE
	CONCRETE BLOCK
	EARTH
	FINISH WOOD
	GRAVEL
	GYPSUM WALL BOARD
	LANDSCAPE
	PLYWOOD
	PLASTER, CEMENT OR SAND
	RIGID INSULATION
	STEEL
	WOOD FRAMING
	WOOD BLOCKING

EXISTING & DEMOLITION

A SITE	01 GENERAL
B FLOOR	02 EXISTING CONDITIONS
C WALL	03 CONCRETE
D CEILINGS	04 MASONRY
E ROOF	05 METALS
F DOOR	06 WOOD, PLASTICS, AND COMPOSITES
G WINDOW	07 THERMAL AND MOISTURE PROTECTION
H CASEWORK	08 OPENINGS
I INTERIOR SPECIALTIES	09 FINISHES
J EXTERIOR SPECIALTIES	10 SPECIALTIES
K LANDSCAPING	11 EQUIPMENT
L MECHANICAL AND PLUMBING	12 FURNISHINGS
M ELECTRICAL	13 SPECIAL CONSTRUCTION
P GENERAL	14 CONVEYING EQUIPMENT
	21 FIRE SUPPRESSION
	22 PLUMBING
	23 HVAC
	26 ELECTRICAL
	27 COMMUNICATIONS
	28 ELECTRONIC SAFETY AND SECURITY
	31 EARTHWORK
	32 EXTERIOR IMPROVEMENTS
	33 UTILITIES

CODE ANALYSIS

00 ACCESS COMPLIANCE AND FIRE LIFE SAFETY

NEW


- 01 GENERAL
- 02 EXISTING CONDITIONS
- 03 CONCRETE
- 04 MASONRY
- 05 METALS
- 06 WOOD, PLASTICS, AND COMPOSITES
- 07 THERMAL AND MOISTURE PROTECTION
- 08 OPENINGS
- 09 FINISHES
- 10 SPECIALTIES
- 11 EQUIPMENT
- 12 FURNISHINGS
- 13 SPECIAL CONSTRUCTION
- 14 CONVEYING EQUIPMENT
- 21 FIRE SUPPRESSION
- 22 PLUMBING
- 23 HVAC
- 26 ELECTRICAL
- 27 COMMUNICATIONS
- 28 ELECTRONIC SAFETY AND SECURITY
- 31 EARTHWORK
- 32 EXTERIOR IMPROVEMENTS
- 33 UTILITIES

AGENCY STAMP

DSA APPLICATION NO: 01-122220



CLIENT ADDRESS

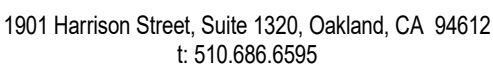

26 Natoma Street, Suite 200, San Francisco, CA 94103
t: 415.839.6418 / f: 415.839.7584

663 Hill Street, San Luis Obispo, CA 93401
t: 805.541.4864 / c: 805.459.0606

1539 Sawtelle Blvd, Suite 14, Los Angeles, CA 90025
t: 310.254.2263 / f: 415.839.7584



PROJECT NAME

SPRUCE
ELEMENTARY
SCHOOL SECURITY
GATES

FACILITY INFO
SPRUCE ELEMENTARY SCHOOL

KEY PLAN



PROJECT ISSUE DATE: YYYY/MM/DD

[illegible]

DRAFTER: Author	REVIEWER:
DATE: 2006	DSK, JCB, NC

SHEET TITLE

SYMBOLS & ABBREVIATIONS

SHEET NUMBER

G0.02

2.19 (E) FIRE LINE CONCRETE CURB PAINTED RED TO REMAIN. TYP.

A.02 FIRE TRUCK EXIT ONLY DIRECTION ARROWS


A.08 ALL-WEATHER HARD SURFACED PAVEMENT OVER (E) FIRE LINE TO ACCOMMODATE FIRE APPARATUS. PER CFS303 & TITLE 19, DIVISION 1, SECTION 3.05(a)s. TYP.

A.09 FIRE LINE - NO PARKING. CURB TO BE PAINTED RED WITH "3" WHITE LETTERING STATING "NO PARKING - FIRE LINE" EVERY 25 FEET. PAINT & SIGNAGE SHALL COMPLY WITH CFS303.2, TYP.

A.11 CUT & PATCH ALL SURFACES OVER TRENCHING. FOR UNDERGROUND CONDUIT RUN, TO MATCH (E) TYP. S.E.D. ALL SURFACES HARD SURFACED PAVEMENT REQUIRED OVER (E) FIRE LINE TO ACCOMMODATE FIRE APPARATUS. PER CFS303.2 & TITLE 19, DIVISION 1, SECTION 3.05(a)s. TYP.

A.12 DEMO & PATCH CONCRETE CURBS TO MATCH (E) AT CONDUIT RUN TYP. S.E.D.

A.13 CORE 2 1/2" DIAMETER THROUGH (E) CONCRETE RETAINING WALL AT CONDUIT RUN. S.E.D.

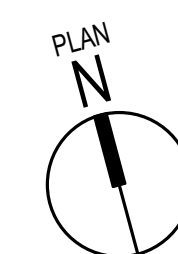


1 SITE PARTIAL PATH OF TRAVEL - NEW
1" = 25'-0"




A0.02

SITE PARTIAL PATH OF TRAVEL - SAFE DISPERSAL
1" = 25'-0"

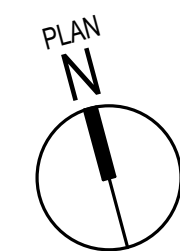

A1.00



ESK architects Copyright © / If this sheet is not 30"x42" it is a reduced print - scale accordingly.
Plotted on 5/21/2025 12:01:47 AM/Autodesk Docs:/24045 Spruce ES Security Gates/24045 Spruce ES Security Gates.rvt

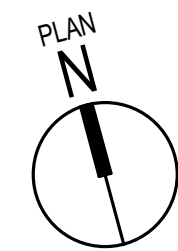

1 ENLARGED PARTIAL CAMPUS SITE PLAN - NEW
3/8" = 1'-0"

LANDSCAPING

A1.10

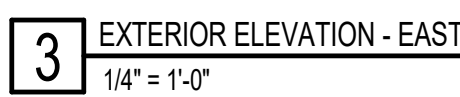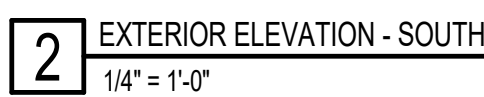

SPRUCE
ELEMENTARY
SCHOOL SECURITY
GATES

[illegible]

ELEVATIONS

-HINGE LEFT (FROM STREET STANDPOINT)

1/16" = 1'-0"

4


1	NEW MOP
	1/16" = 1'-0"

3 NEWS
NTS

A4.02

3 PEDESTRIAN GATE AIPHONE OPENER DETAIL
1 1/2" = 1'-0"

Autodesk architects Copyright © / If this sheet is not 30"x42" it is a reduced print - scale accordingly.
 plotted on 5/21/2025 12:01:53 AM Autodesk Docs://24045 Spruce ES Security Gates

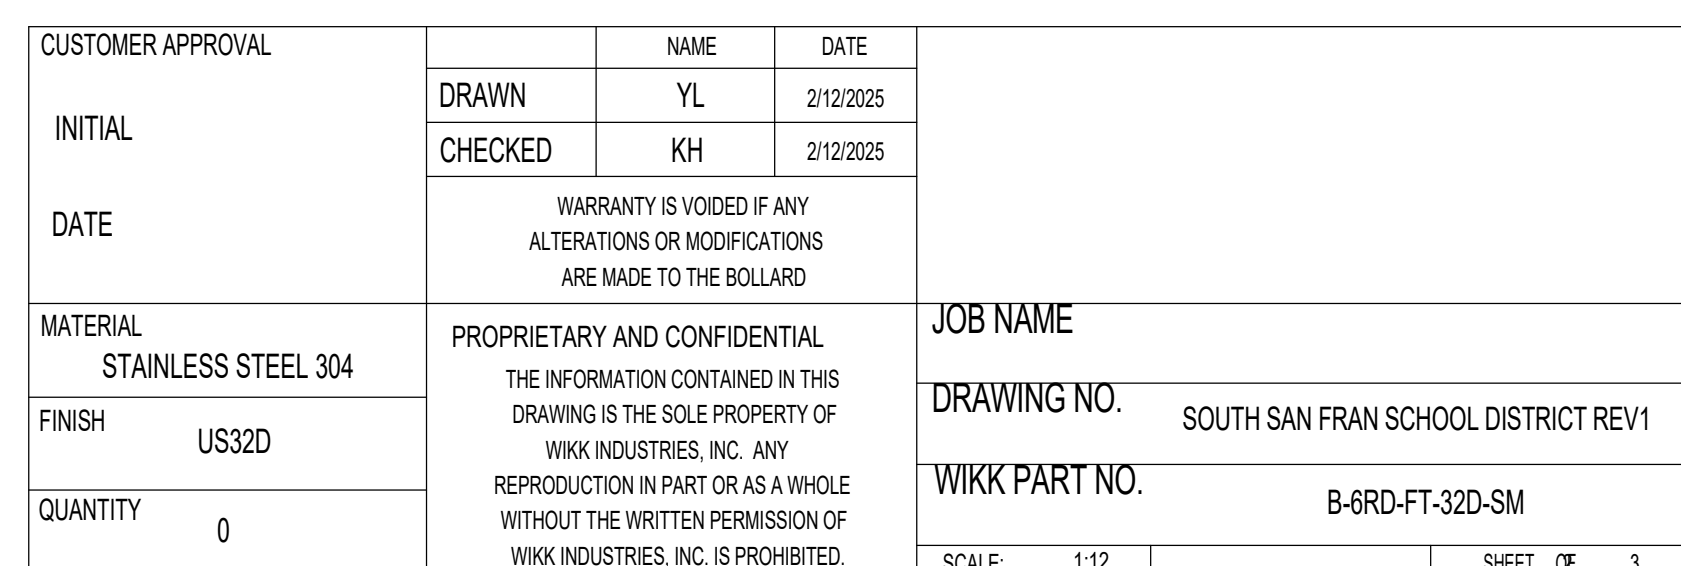



901 Harrison Street, Suite 1320, Oakland, CA 94612
t: 510.686.6595

3 Natoma Street, Suite 200, San Francisco, CA 94103
t: 415.839.6418 / f: 415.839.7584

Hill Street, San Luis Obispo, CA 93405
t: 805.541.4864 / c: 805.459.0606

539 Sawtelle Blvd, Suite 14, Los Angeles, CA 90025
t: 310.254.2263 / f: 415.839.7584



PRUCE LEMENTARY SCHOOL SECURITY ATES

ILITY INFO
 UCE ELEMENTARY SCHOOL
 SPRUCE AVE, SOUTH SAN FRANCISCO, CA 94080


PLAN



AFTER: Author
 REVIEWER: XX
 YYY
 DSK JOB NO: XX



INTEGRATED VEHICULAR BOLLARD DETAILS

A7.13

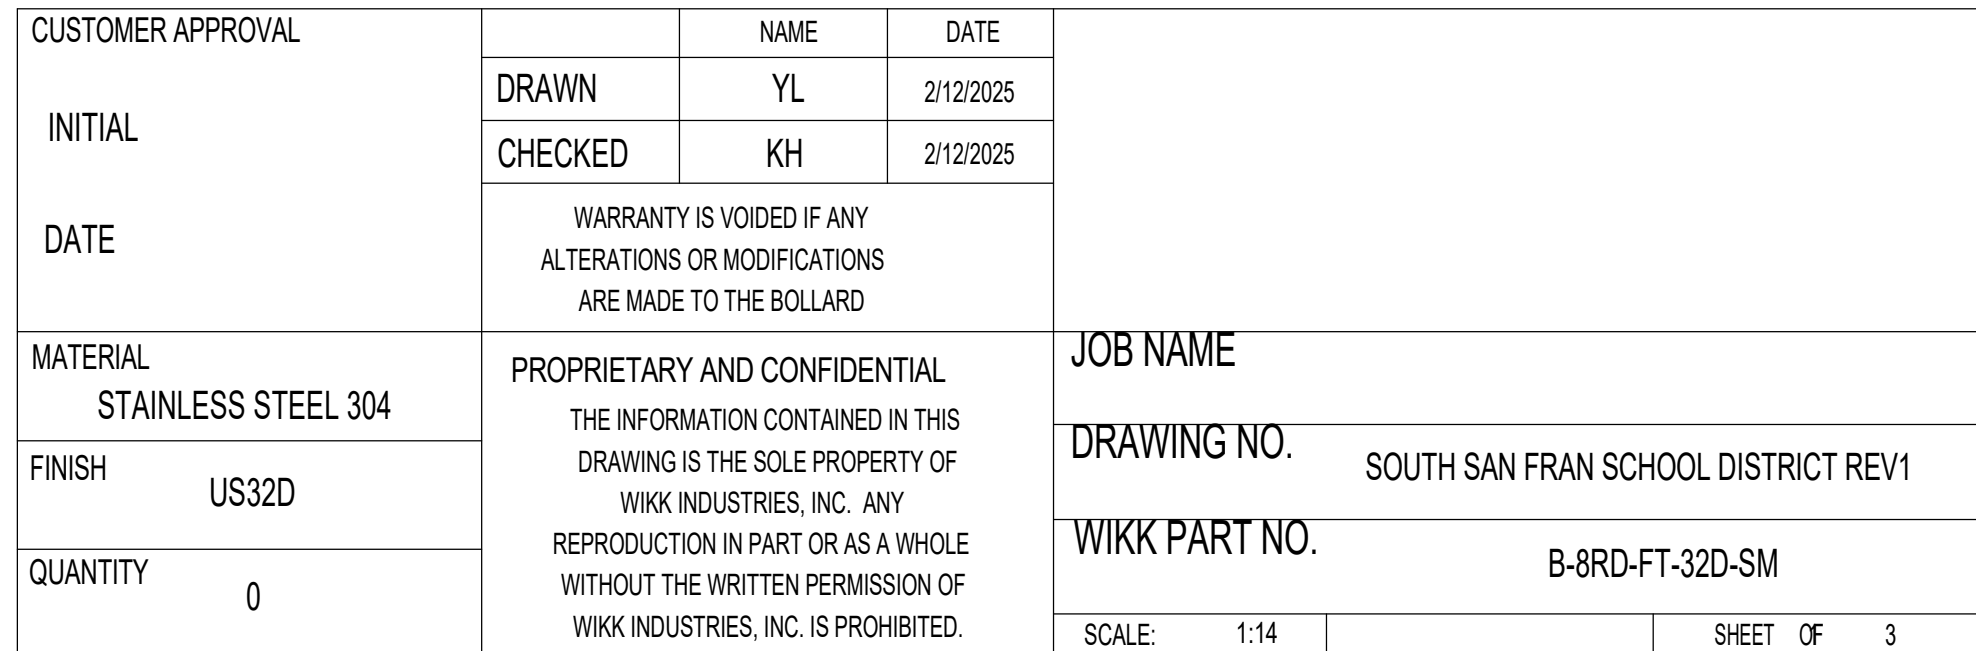

1 INTEGRATED BOLLARD WITH AIPHONE SYSTEM/KNOX BOX DETAILS

Plotted on 5/21/2025 12:01:54 AM Autodesk Docs: /24045 Spruce ES Security Gates.rvt
 sk architects Copyright © If this sheet is not 30"x42" it is a reduced print - scale accordingly.
 sk architects Copyright © If this sheet is not 30"x42" it is a reduced print - scale accordingly.

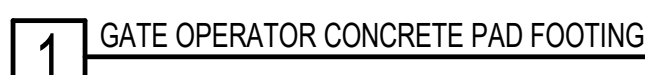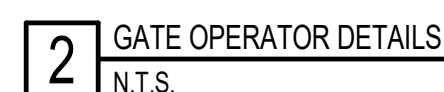

GATE SCHEDULE																														
ROOM		GATE							FIRE RATING	STC	DETAILS			(N) HDWR GROUP	HARDWARE			(N) ELECTRIFIED	(N) TRIM	(N) LOCK	(N) HINGE	(N) CLOSER	(N) FLOOR STOP	(N) LOCK TYPE (RIM CYLINDER)	(N) POWER TRANSFER	GENERAL REMARKS	ABBREVIATIONS	COMMENTS		
NO.	NAME	NO.	NEW	EXTERI OR	WIDTH	HGT.	TYPE	MAT.			FINISH	GLASS	HEAD		JAMB	THRESH	NEW												THRESH	PANIC
N/A	PEDESTRIAN ENTRANCE	01	YES	YES	4'-0"	6'-6"					2/43.02	2/43.02	NO	01	YES	NO	YES	YES	YES	06	LV8096PEU 06A RX CON 12/24 VDC			MAMMOTH-180	FS43	20-557	EPT10		SEE LEGEND	
															MFR: SCH			MFR: LOX			MFR: IVE			MFR: OSH			MFR: VON			

IVE = Ives	Hinges, Protection Plates, Door Stops & Silencers
JOH = L.E. Johnson	Sliding Door Hardware
LCN = LCN	Sliding Closers
SCE = Schlage Electronics	Electronic Door Components
SCH = Schlage Lock Company	Locks, Latches & Cylinders
TRI = Trimco	Signs
VON = Von Duprin	Exit Devices
ZER = Zero International	Thresholds, Gasketing & Weather-stripping

MATERIALS

AL	ALUMINUM
FRP	FIBERGLASS REINFORCED POLYESTER
HM	HOLLOW METAL
MTL	METAL
SS	STAINLESS STEEL
STL	STEEL
WD	WOOD
WDCC	WOOD WITH COPPER COVERING
FF	FACTORY FINISH

CORE TYPES

SC SOLID CORE (INTERIOR)
IC INSULATED CORE (EXTERIOR)

SIGNAGE REMARKS KEY

SIGNAGE TYPES

01 ROOM IDENTIFICATION SIGN
SEE DETAIL

21 DOOR FRAME DISTRICT SIGNAGE
SEE DETAIL

31 TOILET DOOR SIGNAGE
SEE DETAIL

41 TOILET WALL SIGNAGE
SEE DETAIL

ROOM IDENTIFICATION SIGN MOUNTING LOCATION

11 DOOR PULL SIDE

12 DOOR PUSH SIDE

SIGNAGE NOTES

- A. FOR SIGNAGE MOUNTING HEIGHTS & LOCATIONS, SEE DETAIL
B. SEE INTERIOR ELEVATIONS FOR ADDITIONAL SIGNAGE

ABBREVIATIONS

PR EVEN PAIR DOORS
U UNEVEN PAIR DOORS WITH ONE LEAF AT 3'-0" WIDTH

Diagram illustrating the installation of a door threshold assembly. The assembly is shown in cross-section, resting on a FINISH FLOOR. The threshold has a height of 1" MIN. and a width of 4" MIN. TO 4" MAX. A. The threshold is labeled as a SMOOTH SURFACE, FULL WIDTH OF DOOR. The diagram also shows the HAND ACTIVATED DOOR HARDWARE and the 34" MIN. TO 44" MAX. A.F.F. (Above Finish Floor) dimension.

DOOR NOTES

- A. ALL FIRE SMOKE DOORS SHALL BE POSITIVE LATCHING AND SELF-CLOSING OR ACTIVATED BY SMOKE DETECTOR PER C.B.C. SECTION 716
- B. DOOR HARDWARE SHALL BE LISTED TO THE CURRENT MANUFACTURE SECTION 08 71 00
- C. ALL EXIT DOORS SHALL BE OPENABLE FROM THE INSIDE WITHOUT THE USE OF A KEY OR ANY SPECIAL KNOWLEDGE OR EFFORT.
- D. ALL NEW FRAMES ARE 2" NOMINAL U.O.N
- E. EXISTING HARDWARE TO REMAIN TO BE REPLACED TO NOT GETTING NEW HARDWARE
- F. THE CONTRACTOR IS TO PROVIDE A WORKING SYSTEM AND ENSURE COMPATIBILITY OF DOOR ASSEMBLY AND NEW HARDWARE
- G. HARDWARE SHALL BE LISTED TO U.L. CERTIFIED COMPLIANCE LABELS, ON EACH DOOR
- H. THE FORCE FOR PUSHING OR PULLING OPEN INTERIOR SWINGING GLASS DOORS, OTHER THAN FIRE DOORS SHALL NOT EXCEED 5 LBS. FOR EXTERIOR DOORS THE DOOR LATCH SHALL RELEASE WHEN SUBJECTED TO 55 LBS. FORCE
- I. DIMENSIONS FOR EXISTING HARDWARE TO BE REPLACED FROM BOTH SIDES
- J. FIRE RATED GLAZING TO MATCH FIRE RATING OF EACH ASSEMBLY, GLAZING SHALL ALSO BE IMPACT RATED.
- K. NEW DOOR THICKNESS 1 3/4"
- L. VERIFY IN FIELD (E) OPENING DIMENSIONS FOR (N) DOORS AND FRAMES
- M. NEW 10" DOOR WIDTH STAINLESS STEEL KICKPLATE AT ALL (N) DOORS
- N. SAVING THE EXISTING GLASS AND FRAME TO BE REPLACED UNDER THE CONDITIONS THEY ARE SHOWN FOR GRAPHICS ONLY TO SHOW HEIGHT & WIDTH.
- O. SALVAGE ALL HARDWARE THAT IS BEING REMOVED. INVENTORY ALL EXISTING HARDWARE FOR EACH DOOR THAT IS BEING REPLACED. AS PART OF INVENTORY PROCESS, THE CONTRACTOR SHALL IDENTIFY ALL HARDWARE FUNCTIONS, AND LOCATED SIDE CLEARANCES COORDINATE WITH DISTRICT
- P. INFL. SHIM AND FRAMING ARE EXPECTED TO NEW DOOR FRAMES BEING PLACED IN (E) OPENINGS

GLASS TYPES

- | | |
|------|---|
| GL-1 | 7/32" MIN. THICKNESS LAMINATED IMPACT SAFETY GLASS @ GLAZING IN NON-RATED DOORS & ADJACENT NON-RATED STOREFRONT |
| GL-2 | FIRE-RATED, FIRE RESISTANT, LAMINATED IMPACT SAFETY RATED GLASS @ GLAZING IN RATED DOORS |
| GL-3 | 7/32" MIN. THICKNESS LAMINATED ANNEALED GLASS @ GLAZING IN NON-RATED STOREFRONT |
| GL-4 | SUPERLITE II-XL 45, INSULATED GLASS UNIT (IGU), WITH 5/16" SOLARBAN 70XL @ GLAZING IN RATED STOREFRONT |

DSA APPLICATION NO: 01-122220



SPRUCE
ELEMENTARY SCHOOL

CLIENT ADDRESS




1901 Harrison Street, Suite 1320, Oakland, CA 94612
t: 510.686.6595

926 Natoma Street, Suite 200, San Francisco, CA 94103
t: 415.839.6418 / f: 415.839.7584

663 Hill Street, San Luis Obispo, CA 93405
t: 805.541.4864 / c: 805.459.0606

1539 Sawtelle Blvd, Suite 14, Los Angeles, CA 90025
t: 310.254.2263 / f: 415.839.7584

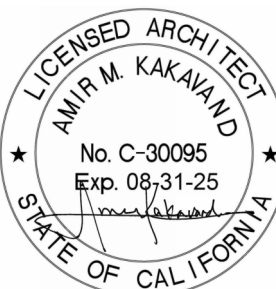

CONSULTANT

PROJECT NAME

SPRUCE
ELEMENTARY
SCHOOL SECURITY
GATES

FACILITY INFO
SPRUCE ELEMENTARY SCHOOL
 501 SPRUCE AVE, SOUTH SAN FRANCISCO, CA 94080

KEY PLAN



PROJE

PROJECT ISSUE DATE: YYYY/MM/DD

[illegible]



DRAFTER: Author	REVIEWER: X
PM: YYY	DSK JOB NO: X

SHEET TITLE

GATE SCHEDULE

SHEET NUMBER

A7.20

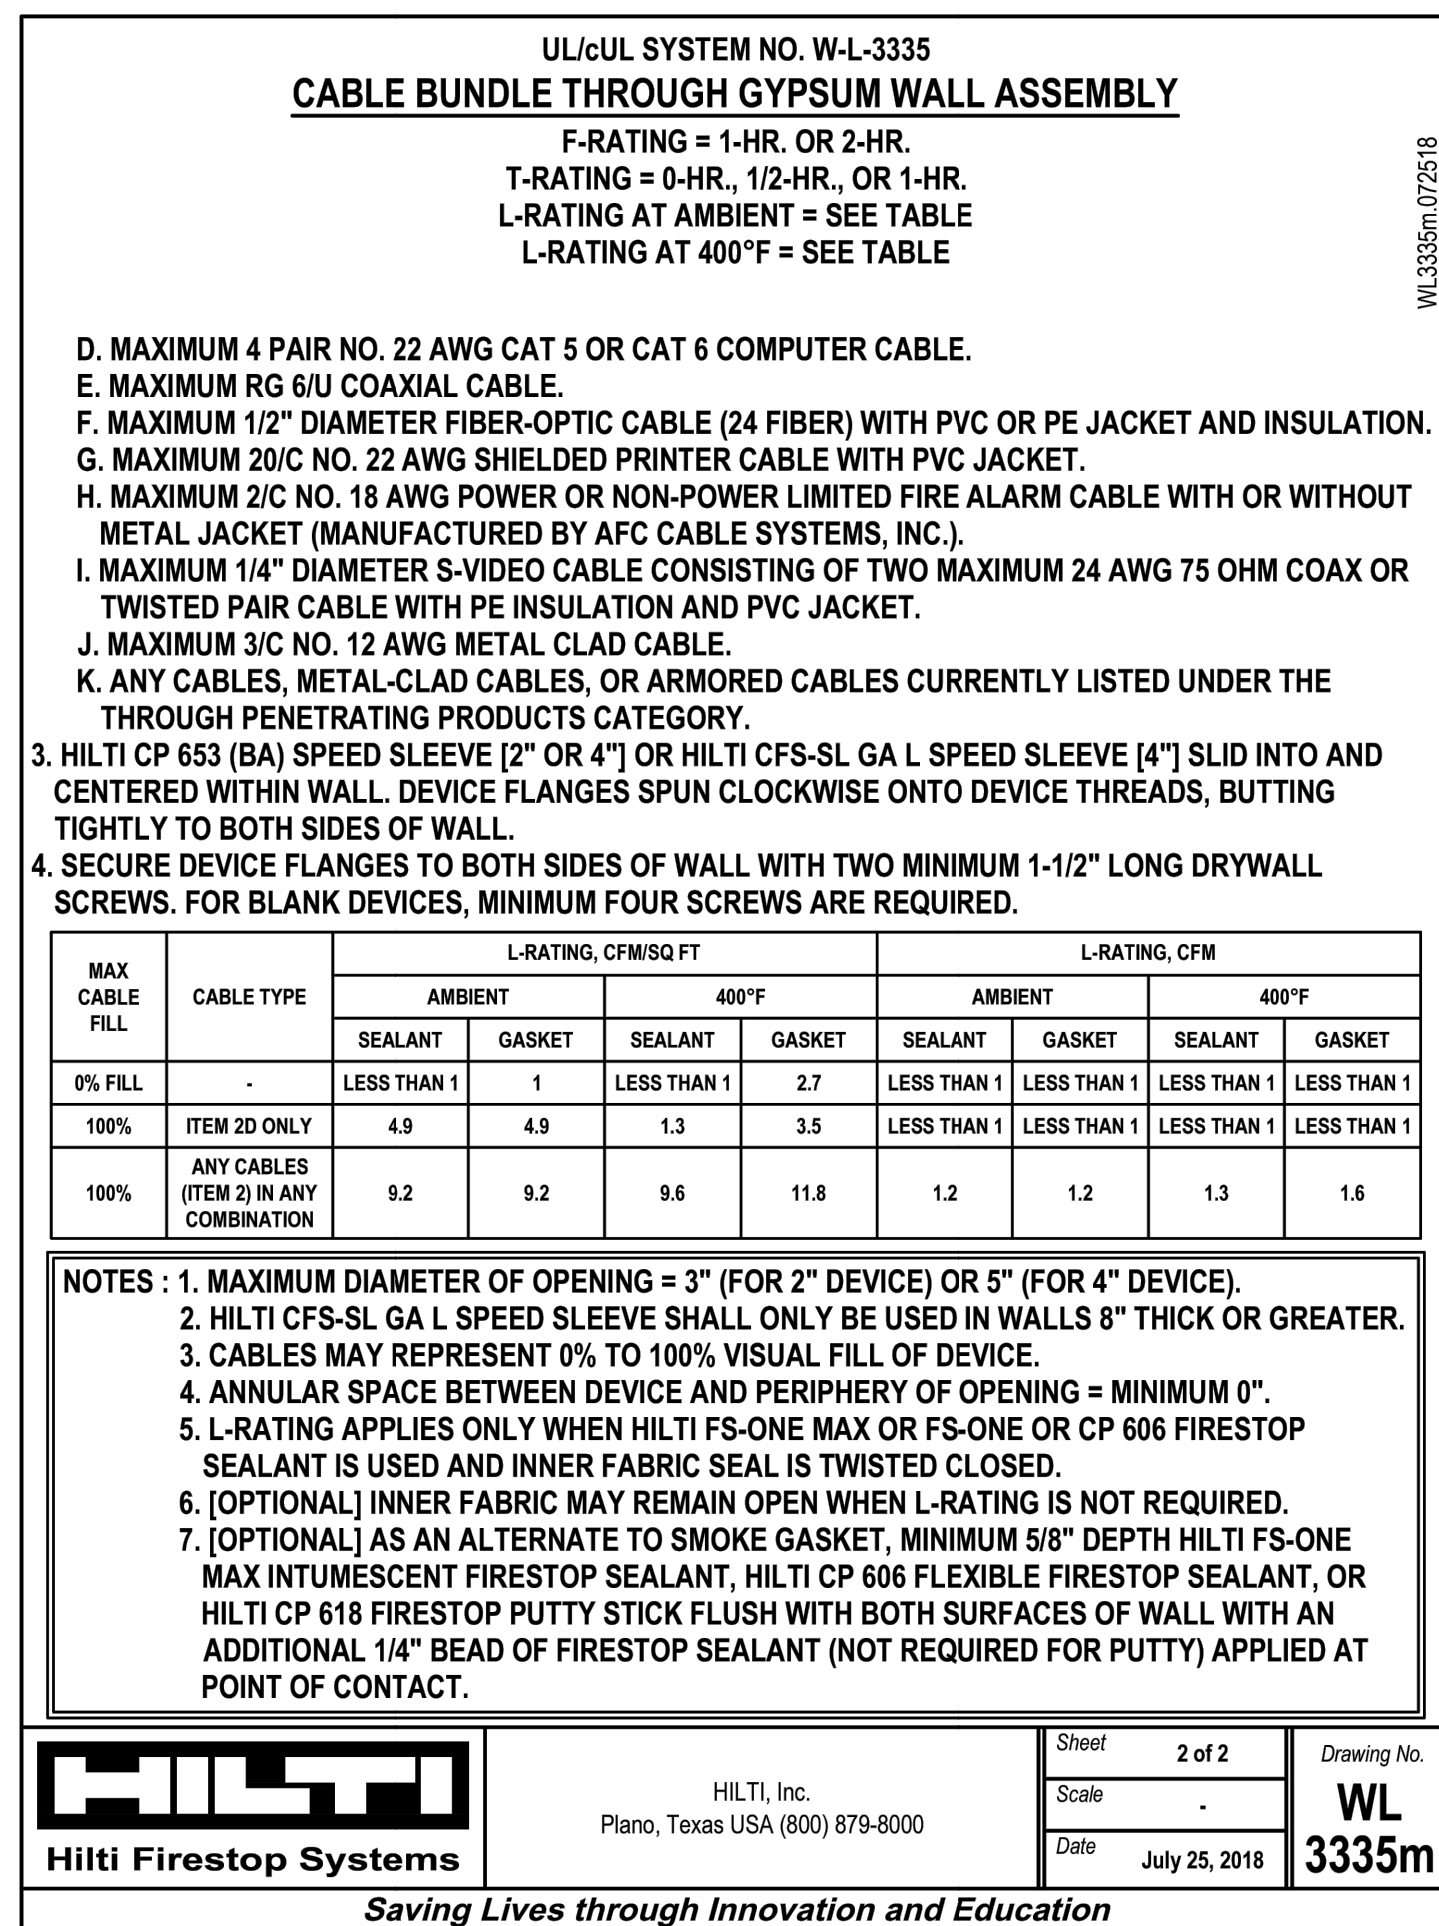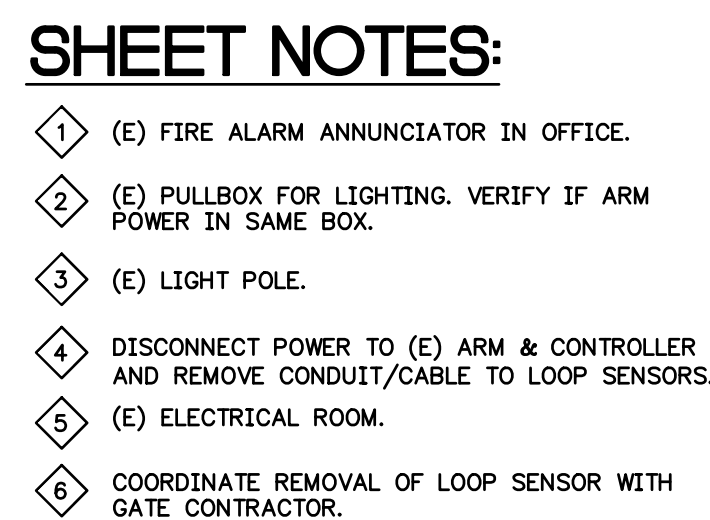

MAX CABLE FILL	CABLE TYPE	L-RATING, CFMS/FT				L-RATING, CFM				
		AMBIENT		400°F		AMBIENT		400°F		
		SEALANT	GASKET	SEALANT	GASKET	SEALANT	GASKET	SEALANT	GASKET	
		0% FILL	-	LESS THAN 1	1	LESS THAN 1	2.7	LESS THAN 1	LESS THAN 1	LESS THAN 1
100%	ITEM 20 ONLY	4.9	4.9	1.3	3.5	LESS THAN 1	LESS THAN 1	LESS THAN 1	LESS THAN 1	LESS THAN 1
100%	ANY CABLES ITEM 21 IN ANY COMBINATION	9.2	9.2	9.6	11.8	1.2	1.2	1.3	1.3	1.6

NOTES : 1. MAXIMUM DIAMETER OF OPENING = 3" (FOR 2" DEVICE) OR 5" (FOR 4" DEVICE);
2. HILTI CFS-SL G4 A SPEED SLEEVE SHALL ONLY BE USED IN WALLS 8" THICK OR GREATER;
3. CABLES MAY REPRESENT 0% TO 100% VISUAL FILL OF DEVICE;
4. ANNUAL SPACE BETWEEN DEVICE AND PERIPHERY OF OPENING = MINIMUM 0";
5. TYPING APPLIED ONLY WHEN THE MAX OR CS-COR 606 FIBERFEST FIRESTOP SEALANT IS USED AND INNER FABRIC SEAL IS TWISTED CLOSED;
6. [OPTIONAL] INNER FABRIC MAY REMAIN OPEN WHEN L-RATING IS NOT REQUIRED;
7. [OPTIONAL] AS AN ALTERNATE TO SMOKE GASKET, MINIMUM 5/8" DEPTH HILTI FS-ONE MAX INTUMESCENT FIRESTOP SEALANT, HILTI CP 606 FLEXIBLE FIRESTOP SEALANT, OR HILTI CP 618 FIRESTOP PUTTY STICK FLUSH WITH BOTH SURFACES OF WALL WITH AN "EFFECTIVE" 1/4" DEPTH OF FIRESTOP SEALANT (NOT REQUIRED FOR PUTTY) APPLIED AT POINT OF CONTACT.

 Hilti Firestop Systems	HILTI, Inc. Plano, Texas USA (800) 879-8000	Sheet	2 of 2	Drawing No. WL 3335r
		Scale	-	
		Date	July 25, 2018	



CONSULTANT



PROJECT NAME

SPRUCE ELEMENTARY SCHOOL SECURITY GATES

FACILITY INFO
SPRUCE ELEMENTARY SCHOOL
 501 SPRUCE AVE, SOUTH SAN FRANCISCO, CA 94080

KEY PLAN



PROJECT ISSUE DATE: 05/ 01 /2025

[illegible]

DRAFTER: S.M
Author M.V.

REVIEWER:
DSK JOB NO:

SHEET TITLE

ELECTRICAL
OVERALL SITE PLAN

SHEET NUMBER

E1.00


A APP #01-110786




- ◆ GATE CONTROLLER 1.8A, 115 VOLT WITH 18AH BATTERIES.
- ◆ INTEGRATED BOLLARDS WITH APHONE SYSTEM/XENON BOX.
- ◆ PROVIDE 2" THRU WALL SLEEVE/FIRE STOP SEAL ABOVE CEILING H/LT. #CP693-2" SEE LOW VOLTAGE CABLES (UL #W-L-3335) SEE 2/E1.00.
- ◆ PICK UP (E) ENTRY BARRIER FORM AT PULLBOX OR REMOVED ARM CONTROL AND EXTEND TO GATE CONTROLLER AND FEEDSTRAIN GATE (CIRCUIT WP-17).
- ◆ PROVIDE WP TOGGLE DISCONNECT AT CONTROLLER.
- ◆ PULLBOX IN PLANTER LABEL LOW VOLTAGE. CHRISTY #N16BOX-FL161-N90-B16X12.
- ◆ PROVIDE PANDUIT BOX AND PANDUIT T70 "WHITE" TO CEILING SPACE FOR LOW VOLTAGE CABLES.
- ◆ PROVIDE 1/2" CTR. FROM ELECTRICAL ROOM TO ABOVE CEILING SPACE FOR LOW VOLTAGE CABLES. PROVIDE BUSHING AT BOTH ENDS.
LOW VOLTAGE CABLES ROUTED ABOVE CEILING SECURED TO STRUCTURE WITH CABLE TIES.
- ◆ SENSOR LOOP COORDINATE CONDUIT AND INSTALLATION WITH GATE ACTUATOR.
- ◆ SEE DETAIL 4.5-6 SHEET A7.10 AND 2/E1.01 FOR TERMINATING, TYPICAL.
- ◆ COORDINATE ELECTRICAL CONNECTIONS AND ROUTING TO GATE CONTROLLER PRIOR TO ROUGH-IN.
- ◆ NEW TRENCH AND BACKFILL AT FIRE LANE SHALL ACCOMMODATE FIRE APPARATUS. (N) ALL-WEATHER HARD SURFACED PAVEMENT OVER (E) FIRE LANE TO ACCOMMODATE FIRE TRUCKS. SEE 503.2 & TITLE 19, DIVISION 1, SECTION 3.05(0)5, TYPICAL.

USA
PRIOR TO DIGGING CALL
GROUND SERVICE ALERT
811

ELECTRICAL PARTIAL SITE PLAN
SCALE: 1/8" = 1'-0"

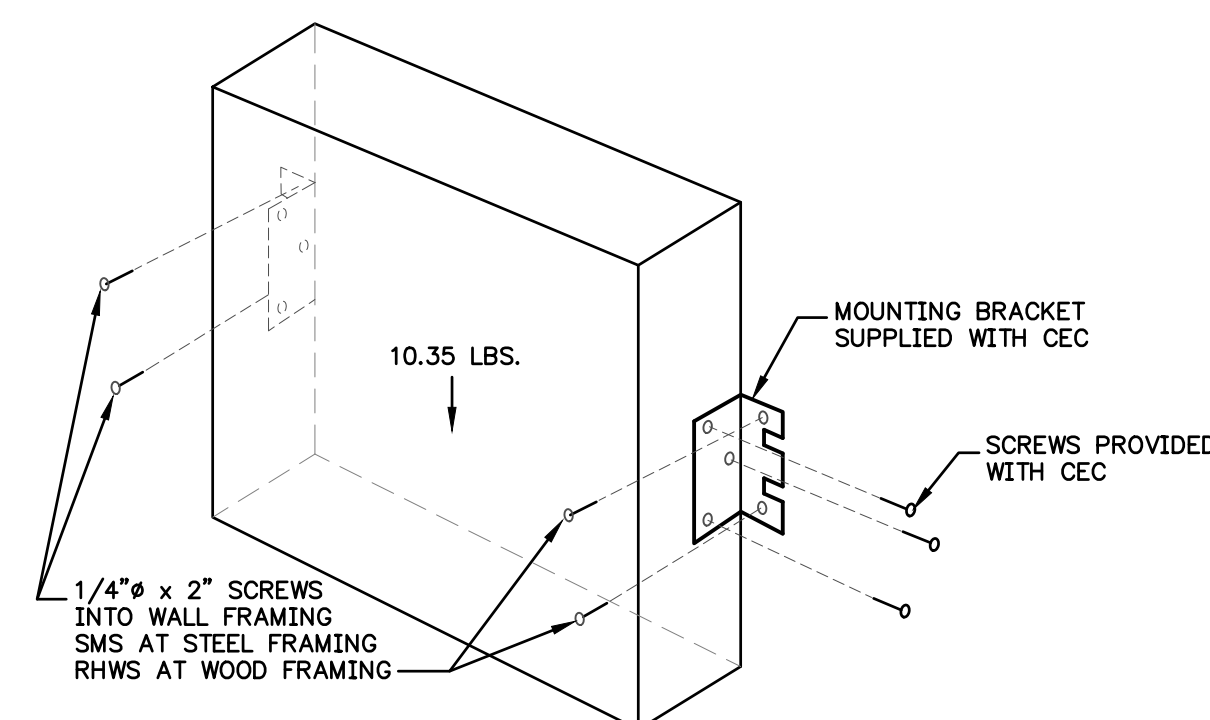

3 CEC MOUNTING
E1.01 SCALE: NTS

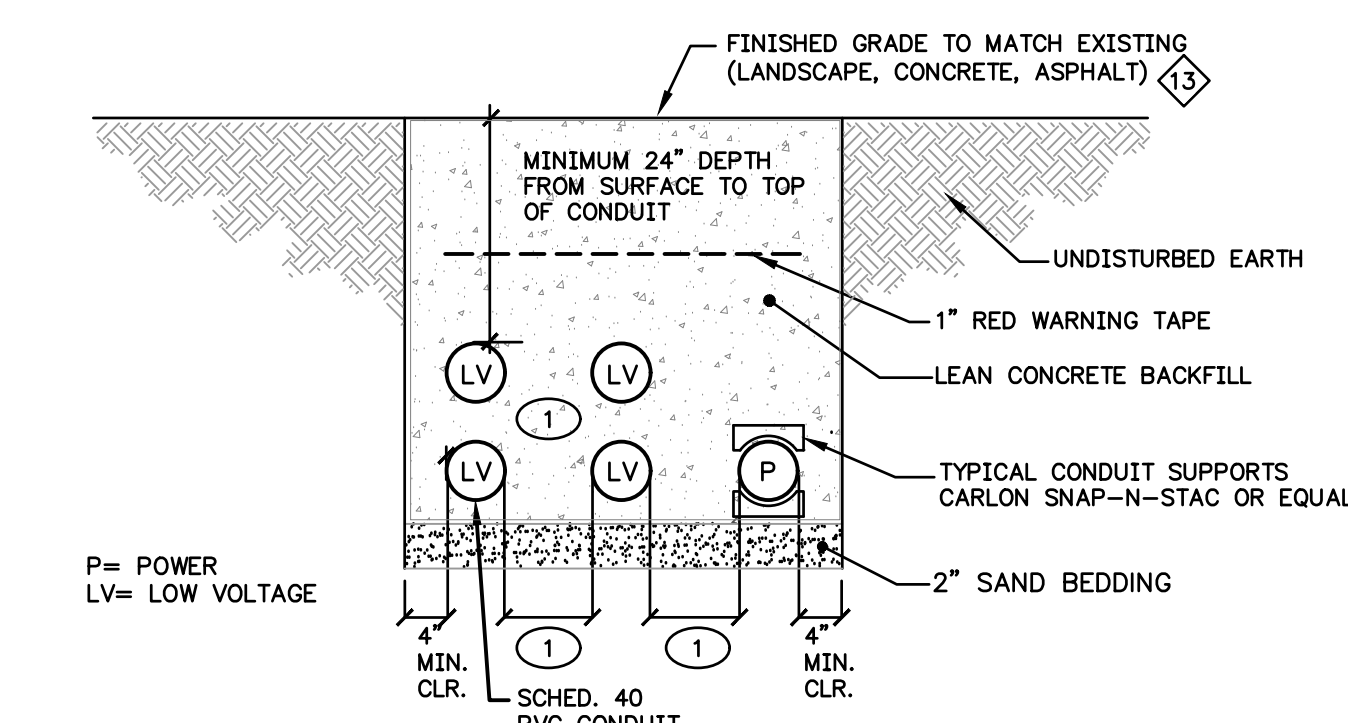

- NOTES:
1. PROVIDE CARLON CONDUIT SPACERS "SNAP-N-STAC" OR EQUAL WITH MINIMUM 2" DUCT SPACING.

2 TYPICAL JOINT TRENCH DETAIL
E1.01 SCALE: NTS

AGENCY STAMP

DSA APPLICATION NO: 01-122220




1901 Harrison Street, Suite 1320, Oakland, CA 94612
t: 510.686.6595

926 Natoma Street, Suite 200, San Francisco, CA 94103
+ 415 920 8410 / + 415 920 7594

663 Hill Street, San Luis Obispo, CA 93405
t: 805.541.4864 / c: 805.459.0806

1539 Sawtelle Blvd, Suite 14, Los Angeles, CA 90025
t: 310.254.2263 / f: 415.839.7584

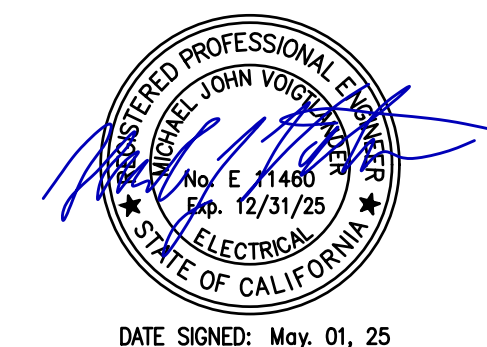

DATE SIGNED: May. 01, 25

CONSULT



CONSULTING ENGINEERS
ELECTRICAL ENGINEERS
220 SO. SPRUCE AVENUE, SUITE 203
SO. SAN FRANCISCO, CALIFORNIA 94081
(650) 871-0220

PROJECT NAME

SPRUCE
ELEMENTARY
SCHOOL SECURITY
GATES

FACILITY INFO
SPRUCE ELEMENTARY SCHOOL
501 SPRUCE AVE, SOUTH SAN FRANCISCO, CA 94080

KEY PLAN



PROJECT ISSUE DATE: 05/ 01 /2025

DATE	NO.	REVISIONS
02/ 19 /25		DSA SUBMITTAL
05/ 01 /25		DSA BACK CHECK

DRAFTER: S.M
Author M.V.

REVIEWER:
DSK JOB NO:

SHEET TITLE

ELECTRICAL

PARTIAL SITE PLAN

SHEET NUMBER

E1.01