



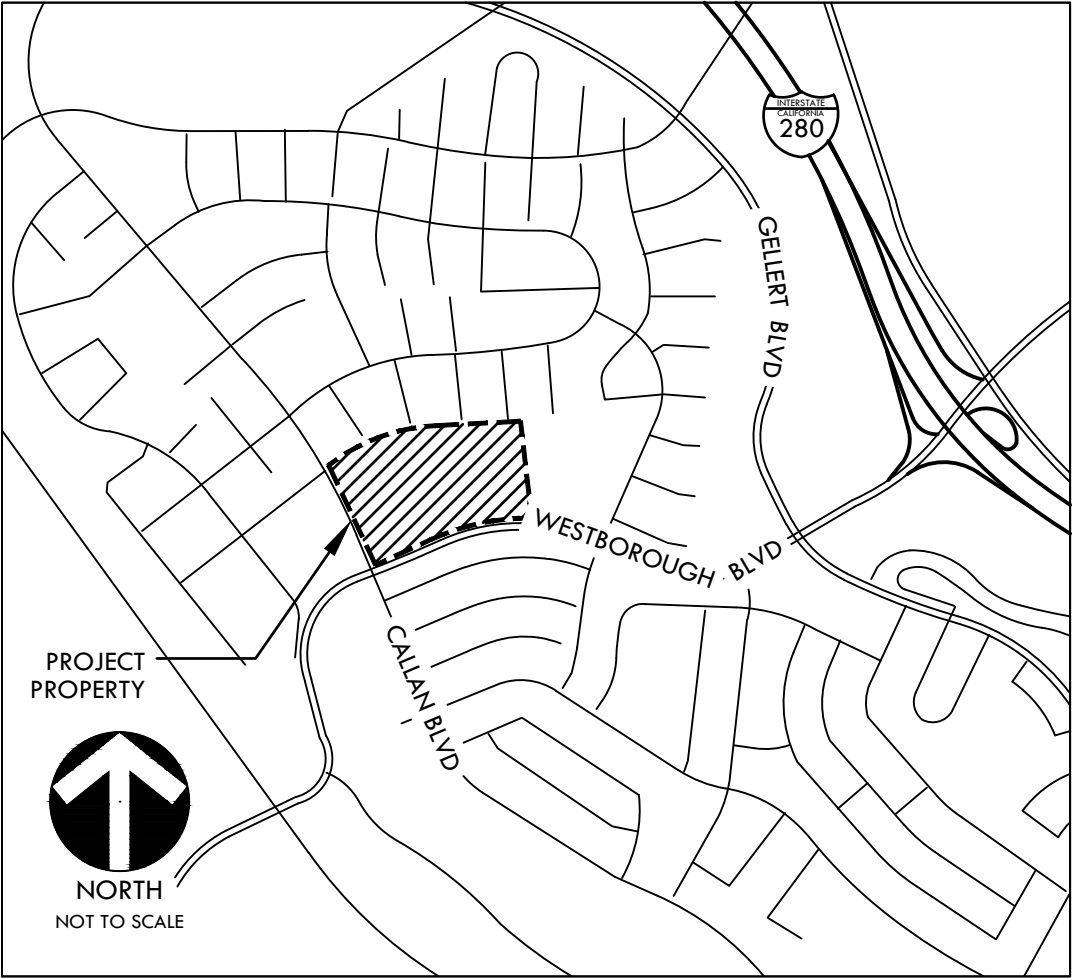

VICINITY MAP

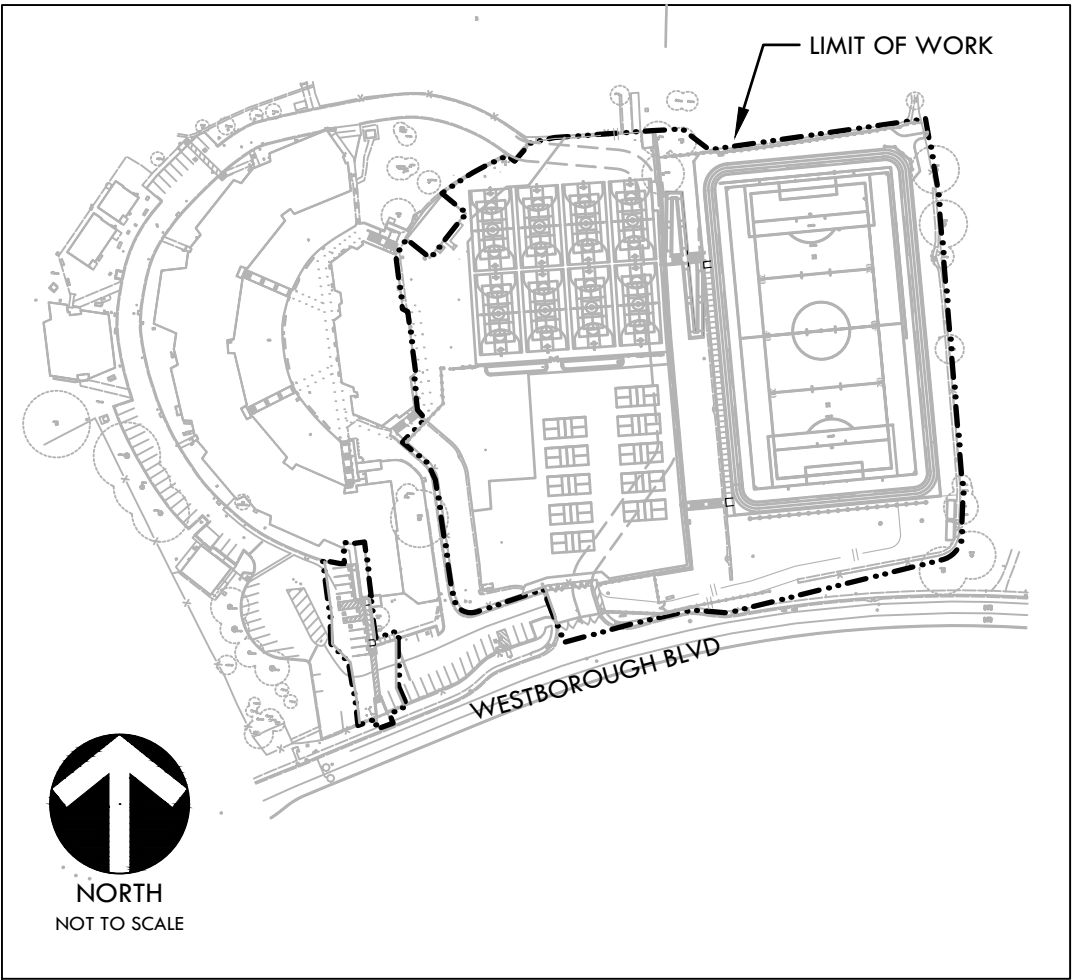

SITE MAP

APPLICABLE CODES

1. 2022 CBC CHAPTER 35; PROVIDE ALL THE APPLICABLE/ADOPTED STANDARDS. WHERE A PARTICULAR STANDARD IS REFERENCED IN THE CODE BUT DOES NOT APPEAR AS AN ADOPTED STANDARD IT MAY STILL BE USED. APPLY ONLY THE PORTION OF THE STANDARD THAT IS APPLICABLE TO THE CODE SECTION WHERE THE STANDARD IS REFERENCED, NOT THE ENTIRE STANDARD.

2022 CALIFORNIA BUILDING STANDARDS ADMINISTRATIVE CODE, PART 1, TITLE 24 C.C.R.  
2022 CALIFORNIA BUILDING CODE (CBC), PART 2, TITLE 24 C.C.R.  
(2021 INTERNATIONAL BUILDING CODE VOLUMES 1-2)  
2022 CALIFORNIA ELECTRICAL CODE (CEC), PART 3, TITLE 24 C.C.R.  
(2020 NATIONAL ELECTRICAL CODE)  
2022 CALIFORNIA MECHANICAL CODE (CMC) PART 4, TITLE 24 C.C.R.  
(2021 UNIFORM MECHANICAL CODE)  
2022 CALIFORNIA PLUMBING CODE (CPC), PART 5, TITLE 24 C.C.R.  
(2021 UNIFORM PLUMBING CODE)  
2022 CALIFORNIA ENERGY CODE, PART 6, TITLE 24 C.C.R.  
2022 CALIFORNIA FIRE CODE, PART 9, TITLE 24 C.C.R.  
(2021 INTERNATIONAL FIRE CODE AND 2022 CALIFORNIA AMENDMENTS)  
2022 CALIFORNIA EXISTING BUILDING CODE, PART 10, TITLE 24 C.C.R.  
(2021 INTERNATIONAL EXISTING BUILDING CODE)  
2021 CALIFORNIA "GREEN" BUILDING REQUIREMENTS OR CAL GREEN, PART 11, TITLE 24 C.C.R.  
2022 CALIFORNIA REFERENCED STANDARDS, PART 12, TITLE 24 C.C.R.  
2022 TITLE 19 C.C.R., PUBLIC SAFETY, STATE FIRE MARSHAL REGULATIONS.

LIST OF FEDERAL CODES AND STANDARDS (IF APPLICABLE)  
AMERICANS WITH DISABILITIES ACT (ADA), TITLE II OR TITLE III  
FOR TITLE II: UNIFORM FEDERAL ACCESSIBILITY STANDARDS (UFAS) 28 CFR 35.151(C)  
OR ADA STANDARDS FOR ACCESSIBLE DESIGN (APPENDIX A OF 28 CFR PART 35)  
FOR TITLE III: ADA STANDARDS FOR ACCESSIBLE DESIGN (APPENDIX A OF 28 CFR PART 36)  
2010 AMERICANS WITH DISABILITIES ACT (ADA) STANDARDS FOR ACCESSIBLE DESIGN 28 CFR 36.406

NOTE: TITLE II APPLIES TO PROJECTS FUNDED AND/OR USED BY STATE AND LOCAL GOVERNMENT SERVICES. TITLE III COVERS PUBLIC ACCOMMODATIONS AND COMMERCIAL FACILITIES. DEPENDING ON THE USE AND FUNDING, BOTH TITLE MAY APPLY TO THE PROJECT.

NFPA 13 AUTOMATIC SPRINKLER SYSTEMS 2022 EDITION  
NFPA 14 STANDPIPE SYSTEMS 2019 EDITION  
NFPA 17 DRY CHEMICAL EXTINGUISHING SYSTEMS 2021 EDITION  
NFPA 17A WET CHEMICAL EXTINGUISHING SYSTEMS 2021 EDITION  
NFPA 20 STATIONARY FIRE PUMPS 2019 EDITION  
NFPA 24 PRIVATE FIRE SERVICE MAINS 2019 EDITION  
NFPA 72 NATIONAL FIRE ALARM AND SIGNALING CODE (CALIFORNIA AMENDED) 2022 EDITION  
(NOTE SEE UL STANDARD 1971 FOR "VISUAL DEVICES")  
NFPA 253 CRITICAL RADIANT FLUX OR FLOOR COVERING SYSTEMS 2023 EDITION  
NFPA 2001 CLEAN AGENT FIRE EXTINGUISHING SYSTEMS 2022 EDITION  
ASME 17.1 ELEVATOR STANDARD 2019 EDITION

REFERENCE CODE SECTIONS FOR APPLICABLE STANDARDS - 2022 CALIFORNIA BUILDING CODE (FOR SFM) REFERENCED STANDARDS CHAPTER 35

ADA STANDARD FOR ACCESSIBLE DESIGN (APPENDIX A OF 28 CFR PART 36)

2. THE INTENT OF THESE DRAWINGS AND SPECIFICATIONS IS THAT WORK OF THE ALTERATION, REHABILITATION OR RECONSTRUCTION IS TO BE IN ACCORDANCE WITH TITLE 24, CALIFORNIA CODE OF REGULATIONS. SHOULD ANY EXISTING CONDITIONS SUCH AS DETERIORATION OR NON-COMPLYING CONSTRUCTION BE DISCOVERED WHICH IS NOT COVERED BY THE CONTRACT DOCUMENTS WHEN THE FINISHED WORK WILL NOT COMPLY WITH TITLE 24, CALIFORNIA CODE OF REGULATIONS, A CHANGE ORDER, OR A SEPARATE SET OF PLANS AND SPECIFICATIONS, DETAILING AND SPECIFYING THE REQUIRED WORK SHALL BE SUBMITTED TO AND APPROVED BY THE DSA BEFORE PROCEEDING WITH THE WORK.


3. ALL EXISTING FIRE EXTINGUISHING SYSTEMS ARE IN COMPLIANCE WITH UL 300, CBC 904.1.1, CFC 904.1.1.

CONSTRUCTION DRAWINGS FOR

# Westborough Middle School Field and Pavement Improvements

2570 WESTBOROUGH BLVD  
SOUTH SAN FRANCISCO, CA 94080  
VERDE DESIGN, INC. PROJECT NO. 2320400

PREPARED BY

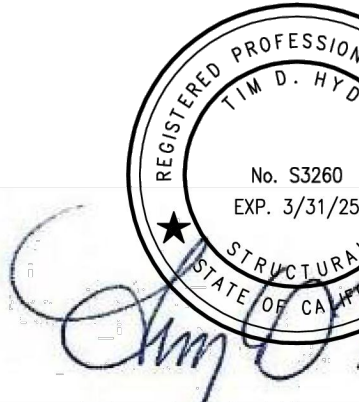

SCOPE OF WORK

SCOPE OF WORK TO INCLUDE, BUT NOT LIMITED TO, DEMOLITION OF EXISTING NATURAL GRASS & LANDSCAPE SPORTS FIELD, CONCRETE STAIRS, FENCES/GATES AND INSTALLATION OF NEW SYNTHETIC TURF PLAYING FIELD, INCLUDING PERMEABLE FIELD BASE AND NEW DRAINAGE SYSTEM, INSTALLATION OF NEW STAIRS AND RAMPS, FENCING IMPROVEMENTS, NEW BASKETBALL COURTS, ASPHALT PAVING IMPROVEMENTS AT HARD COURTS, AND ACCESSIBILITY IMPROVEMENTS TO AREAS SERVING THE LIMITS OF WORK (PARKING, RESTROOMS, DRINKING FOUNTAINS, PATHS OF TRAVEL).

GENERAL NOTES

- PRIOR TO BIDDING, THE GENERAL CONTRACTOR SHALL VISIT & INSPECT THE SITE & FAMILIARIZE THEMSELVES WITH EXISTING CONDITIONS AFFECTING THE NEW WORK. THE GENERAL CONTRACTOR SHALL NOT DISPUTE, COMPLAIN OR ASSERT THAT THERE IS ANY MISUNDERSTANDING IN REGARDS TO LOCATION, EXTENT, NATURE OR AMOUNT OF WORK TO BE PERFORMED UNDER THIS CONTRACT DUE TO THE CONTRACTOR'S FAILURE TO INSPECT THE SITE. CONTRACTOR SHALL NOTIFY THE OWNER OF ANY CONDITIONS, REQUIRING WORK, WHICH ARE NOT COVERED IN THE CONTRACT DOCUMENTS.
- NO CONSTRUCTION SHALL COMMENCE WITHOUT THE OFFICIAL NOTICE TO PROCEED FROM THE OWNER.
- THE GENERAL CONTRACTOR & SUBCONTRACTORS ARE RESPONSIBLE FOR LOCATING & VERIFYING ALL EXISTING UNDERGROUND UTILITIES IN ALL AREAS OF NEW WORK PRIOR TO COMMENCEMENT OF EXCAVATION. EXISTING UTILITIES SHOWN ON THE DRAWINGS ARE APPROXIMATE ROUTING LOCATIONS AS BEST DETERMINED FROM EXISTING DRAWINGS AND THE OWNER, BUT SHOULD NOT BE CONSTRUED TO REPRESENT ALL OF THE EXISTING UNDERGROUND UTILITIES. THE CONTRACTOR SHALL POTHOLE ALL EXISTING UTILITIES THAT MAY BE AFFECTED BY NEW FACILITIES IN THIS CONTRACT. VERIFY ACTUAL LOCATION AND DEPTH OF UTILITIES, AND REPORT POTENTIAL CONFLICTS TO THE OWNER PRIOR TO EXCAVATING FOR NEW FACILITIES.
- CONTRACTOR SHALL TAKE ALL NECESSARY STEPS TO PROTECT ALL EXISTING UTILITIES, WHETHER SHOWN OR NOT, IN THE CONTRACT DOCUMENTS. CONTRACTOR SHALL BE RESPONSIBLE FOR ALL DAMAGES TO EXISTING UTILITIES CAUSED BY ITS OPERATIONS.
- THE CONTRACTOR SHALL PROTECT ALL EXISTING ITEMS WITHIN SITE IMPROVEMENTS. IT IS THE RESPONSIBILITY OF THE CONTRACTOR TO REPAIR ALL DAMAGED AREAS TO THEIR ORIGINAL CONDITION OR BETTER AT CONTRACTOR'S EXPENSE TO THE SATISFACTION OF THE OWNER.
- DIMENSIONS AND LOCATIONS OF EXISTING FACILITIES ARE APPROXIMATE AND SHALL BE FIELD VERIFIED BY CONTRACTOR. ANY DISCREPANCIES SHALL BE IMMEDIATELY BROUGHT TO THE ATTENTION OF THE OWNER.
- ALL WORK SHALL CONFORM TO 2022 TITLE 24, CALIFORNIA CODE OF REGULATIONS (CCR).
- ALL NOTES ARE FOR GENERAL REFERENCE IN CONJUNCTION WITH, AND AS A SUPPLEMENT TO, THE WRITTEN SPECIFICATIONS AND DETAILS ASSOCIATED WITH THE CONTRACT DOCUMENTS.
- THIS DRAWING SET SHALL BE USED IN CONJUNCTION WITH THE CSI FORMAT SPECIFICATIONS PUBLISHED IN BOOK FORM. COMBINED, THEY ARE HEREIN REFERRED TO AS THE "CONTRACT DOCUMENTS".
- DIMENSIONS ON WORKING DRAWINGS TAKE PRECEDENCE OVER MEASURED ELEMENTS. CONTRACTOR SHALL NOT SCALE DRAWINGS.
- ALL TYPICAL DETAILS SHALL APPLY UNLESS NOTED OTHERWISE.
- CONTRACTOR SHALL PROVIDE ADEQUATE DUST CONTROL AND KEEP MUD AND DEBRIS OFF THE PUBLIC RIGHT-OF-WAY AT ALL TIMES.
- ALL TRENCHES AND EXCAVATIONS SHALL BE CONSTRUCTED IN STRICT COMPLIANCE WITH THE APPLICABLE SECTIONS OF CALIFORNIA AND FEDERAL O.S.H.A. REQUIREMENTS AND OTHER APPLICABLE SAFETY ORDINANCES. CONTRACTOR SHALL BEAR FULL RESPONSIBILITY FOR TRENCH SHORING DESIGN AND INSTALLATION.
- ANY ALTERATIONS OF EXISTING FACILITIES TO ACCOMMODATE THE INSTALLATION OF NEW WORK SHALL BE REVIEWED BY THE OWNER PRIOR TO COMMENCING WORK.
- CONTRACTOR SHALL COORDINATE ALL WORK TO AVOID DISTURBING STUDENTS OR TEACHERS DURING SCHOOL HOURS. ANY DISRUPTION OF THE UTILITIES MUST BE COORDINATED AND APPROVED BY THE OWNER AND INSPECTOR OF RECORD PRIOR TO COMMENCING WORK.
- ALL TEMPORARY WORK SHALL BE CONSIDERED A PART OF THIS CONTRACT AND NO EXTRA CHARGES WILL BE ALLOWED. THIS SHALL INCLUDE MINOR ITEMS OF MATERIAL OR EQUIPMENT NECESSARY TO MEET THE REQUIREMENTS AND INTENT OF THE PROJECT.
- THE PLANS AND SPECIFICATIONS DO NOT UNDERTAKE TO SHOW OR LIST EVERY ITEM TO BE PROVIDED, BUT RATHER TO DEFINE THE REQUIREMENTS FOR A FULL AND WORKING SYSTEM FROM THE STANDPOINT OF THE END USER. FOR THIS REASON, WHEN AN ITEM NOT SHOWN OR LISTED IS CLEARLY NECESSARY FOR PROPER CONTROL/OPERATION OF EQUIPMENT WHICH IS SHOWN OR LISTED, THE CONTRACTOR SHALL PROVIDE AN ITEM WHICH WILL ALLOW THE SYSTEM TO FUNCTION PROPERLY AT NO INCREASE IN PRICE.
- ALL CONTRACTORS SHALL REMOVE TRASH AND DEBRIS STEMMING FROM THEIR WORK ON A DAILY BASIS. PROJECT SITE SHALL BE MAINTAINED IN A CLEAN AND ORDERLY CONDITION.
- THE DETAILS REFLECT THE DESIGN INTENT FOR TYPICAL CONDITIONS. THE CONTRACTOR SHALL VERIFY ALL FIELD CONDITIONS AND SHALL INCLUDE, IN HIS SCOPE, THE COST FOR COMPLETE FINISHED INSTALLATIONS, INCLUDING ANOMALIES, OF ALL TRADES.
- NO WORK SHALL COMMENCE WITH UNAPPROVED MATERIALS. ANY WORK DONE WITH UNAPPROVED MATERIALS AND EQUIPMENT IS AT THE CONTRACTOR'S RISK AND IS SUBJECT TO REJECTION AND REPLACEMENT. SEE SPECIFICATIONS FOR SUBMITTAL AND SUBSTITUTION REQUIREMENTS.
- CONSTRUCTION MATERIALS STORED ON THE SITE SHALL BE PROPERLY STACKED AND PROTECTED SO AS TO PREVENT DAMAGE OR DETERIORATION UNTIL USED. FAILURE IN THIS REGARD MAY BE CAUSE FOR REJECTION OF MATERIAL AND/OR WORK.
- ALL EQUIPMENT SHALL BE FABRICATED FROM FIELD VERIFIED DIMENSIONS AND APPROVED SHOP DRAWINGS. COORDINATE MECHANICAL, PLUMBING AND ELECTRICAL EQUIPMENT.
- CONTRACTOR SHALL PERFORM THEIR CONSTRUCTION AND OPERATIONS IN A MANNER WHICH WILL NOT ALLOW HARMFUL POLLUTANTS TO ENTER THE STORM DRAIN SYSTEM. TO ENSURE COMPLIANCE, THE CONTRACTOR SHALL IMPLEMENT THE APPROPRIATE BEST MANAGEMENT PRACTICE (BMP) AS OUTLINED IN THE BROCHURES ENTITLED "BEST MANAGEMENT PRACTICE FOR THE CONSTRUCTION INDUSTRY" ISSUED BY THE CALIFORNIA STORM WATER QUALITY ASSOCIATION, NONPOINT SOURCE POLLUTION CONTROL PROGRAM, TO SUIT THE CONSTRUCTION SITE AND JOB CONDITION. THE CONTRACTOR SHALL PRESENT THEIR PROPOSED BMP AT THE PRECONSTRUCTION MEETING FOR DISCUSSION AND APPROVAL.
- CONTRACTOR SHALL PROVIDE TEMPORARY CONSTRUCTION FENCING PER CONTRACT DOCUMENTS TO SERVE LIMIT OF WORK AREAS. FENCING MAY BE ADJUSTED DURING CONSTRUCTION BASED ON CONSTRUCTION SEQUENCE OR THE OWNER'S DIRECTION.
- OVERNIGHT PARKING OF CONSTRUCTION EQUIPMENT IN THE STREET RIGHT-OF-WAY SHALL NOT BE PERMITTED.
- FIRE SAFETY DURING CONSTRUCTION & DEMOLITION WILL BE ENFORCED IN ACCORDANCE WITH CBC & CFC CHAPTER 33
- CHANGES TO THE APPROVED DRAWINGS AND SPECIFICATIONS SHALL BE MADE BY AN ADDENDUM OR A CONSTRUCTION CHANGE DOCUMENT (CCD) APPROVED BY THE DIVISION OF THE STATE ARCHITECT, AS REQUIRED BY SECION 4-338, PART 1, TITLE 24, CCR.
- A "DSA CERTIFIED" PROJECT INSPECTOR EMPLOYED BY THE DISTRICT (OWNER) AND APPROVED BY THE DSA SHALL PROVIDE CONTINUOUS INSPECTION OF THE WORK. THE DUTIES OF THE INSPECTOR ARE DEFINED IN SECTION 4-342, PART 1, TITLE 24, CCR. A MINIMUM CLASS 3 INSPECTOR IS REQUIRED
- A DSA ACCEPTED TESTING LABORATORY DIRECTLY EMPLOYED BY THE DISTRICT (OWNER) SHALL CONDUCT ALL THE REQUIRED TESTS AND INSPECTIONS FOR THE PROJECT.
- SUBSTITUTIONS AFFECTING ITEMS REGULATED BY THE DIVISION OF THE STATE ARCHITECT (DSA) REQUIRE DSA APPROVAL AS AN ADDENDUM OR A CONSTRUCTION CHANGE DOCUMENT (CCD). DSA APPROVAL SHALL BE OBTAINED PRIOR TO FABRICATION AND/OR INSTALLATION PER SECTION 4-338, PART 1, TITLE 24, CCR.
- FABRICATION AND INSTALLATION OF DEFERRED SUBMITTAL ITEMS SHALL NOT BE STARTED UNTIL CONTRACTOR'S DRAWINGS, SPECIFICATIONS, AND ENGINEERING CALCULATIONS FOR THE ACTUAL SYSTEMS TO BE INSTALLED HAVE BEEN ACCEPTED AND SIGNED BY THE ARCHITECT OR STRUCTURAL ENGINEER AND APPROVED BY THE DSA.

CONTACT INFORMATION

| ORGANIZATION                                             | NAME                         | PHONE                            |
|----------------------------------------------------------|------------------------------|----------------------------------|
| OWNER<br>SOUTH SAN FRANCISCO UNIFIED SCHOOL DISTRICT     | LORI SHELTON                 | (650) 246-5977                   |
| CONSTRUCTION MANAGER<br>KITCHELL CM                      | ROBERT BEGONIA               | (415) 385-5491                   |
| CIVIL ENGINEER/ LANDSCAPE ARCHITECT<br>VERDE DESIGN INC. | DEVIN CONWAY<br>JAMIE WALLIS | (408) 850-3420<br>(408) 850-3425 |
| STRUCTURAL ENGINEER<br>AKH STRUCTURAL ENGINEERS          | TIM D HYDE                   | (408) 978-1970                   |
| ELECTRICAL ENGINEER<br>FBA ENGINEERING                   | STEPHEN ZAJICEK              | (949) 852-9995                   |
| GEOTECHNICAL ENGINEER<br>ATLAS TECHNICAL CONSULTANTS     | HISHAM NOFAL                 | (925) 314-7100                   |

SHEET INDEX (48 Sheets)

| SHEET NO.                | SHEET DESCRIPTION                             |                   |                                                   |
|--------------------------|-----------------------------------------------|-------------------|---------------------------------------------------|
| <b>CIVIL / LANDSCAPE</b> |                                               | <b>STRUCTURAL</b> |                                                   |
| C0.0                     | COVER SHEET                                   | S1.1              | STRUCTURAL GENERAL NOTES                          |
|                          |                                               | S1.2              | TYPICAL & SITE STRUCTURAL DETAILS                 |
|                          |                                               | S1.3              | RAMPS & STAIRS RETAINING WALLS STRUCTURAL DETAILS |
| L0.1                     | ACCESSIBILITY PLAN                            |                   |                                                   |
| L0.2                     | ACCESSIBILITY PLAN - ADA PARKING IMPROVEMENTS |                   |                                                   |
| L0.3                     | ACCESSIBILITY IMPROVEMENT DETAILS             |                   |                                                   |
| L0.4                     | ACCESSIBILITY IMPROVEMENT DETAILS             |                   |                                                   |
| L0.5                     | FIRE ACCESS PLAN                              | E0.1              | GENERAL NOTES, SYMBOLS LIST AND FIXTURE SCHEDULE  |
| L1.0                     | EXISTING CONDITIONS SURVEY PLAN               | E0.2              | LIGHT FIXTURE SCHEDULE                            |
| L1.1                     | EXISTING CONDITIONS SURVEY PLAN               | E1.0              | SITE ELECTRICAL PLAN                              |
| L1.2                     | EXISTING CONDITIONS SURVEY PLAN               | E1.1              | SITE ELECTRICAL PLAN                              |
| L2.0                     | EROSION CONTROL PLAN                          | E1.2              | SITE ELECTRICAL PLAN                              |
| L3.0                     | DEMOLITION PLAN                               | E2.0              | ELECTRICAL SPECIFICATIONS                         |
| L3.1                     | DEMOLITION PLAN                               | E2.1              | ELECTRICAL SPECIFICATIONS                         |
| L3.2                     | DEMOLITION PLAN                               |                   |                                                   |
| L4.0                     | GRADING PLAN                                  |                   |                                                   |
| L4.1                     | GRADING PLAN                                  |                   |                                                   |
| L4.2                     | GRADING ENLARGEMENTS AND SECTIONS             |                   |                                                   |
| L5.0                     | DRAINAGE AND UTILITY PLAN                     |                   |                                                   |
| L5.1                     | DRAINAGE AND UTILITY PLAN                     |                   |                                                   |
| L6.0                     | LAYOUT PLAN                                   |                   |                                                   |
| L6.1                     | LAYOUT PLAN                                   |                   |                                                   |
| L6.2                     | LAYOUT PLAN                                   |                   |                                                   |
| L7.0                     | MATERIAL AND DETAIL REFERENCE PLAN            |                   |                                                   |
| L7.1                     | MATERIAL AND DETAIL REFERENCE PLAN            |                   |                                                   |
| L8.0                     | IRRIGATION PLAN                               |                   |                                                   |
| L8.1                     | IRRIGATION PLAN                               |                   |                                                   |
| L9.0                     | PLANTING PLAN                                 |                   |                                                   |
| L9.1                     | PLANTING PLAN                                 |                   |                                                   |
| D1.0                     | CONSTRUCTION DETAILS                          |                   |                                                   |
| D2.0                     | CONSTRUCTION DETAILS                          |                   |                                                   |
| D2.1                     | CONSTRUCTION DETAILS                          |                   |                                                   |
| D3.0                     | CONSTRUCTION DETAILS                          |                   |                                                   |
| D3.1                     | CONSTRUCTION DETAILS                          |                   |                                                   |
| D4.0                     | CONSTRUCTION DETAILS                          |                   |                                                   |
| D4.1                     | CONSTRUCTION DETAILS                          |                   |                                                   |
| D5.0                     | PLANTING & IRRIGATION DETAILS                 |                   |                                                   |
| D5.1                     | PLANTING & IRRIGATION DETAILS                 |                   |                                                   |
| D6.0                     | SECTIONS                                      |                   |                                                   |
| D6.1                     | SECTIONS                                      |                   |                                                   |

STATEMENT OF GENERAL CONFORMANCE

- ☒ THE DRAWINGS OR SHEETS LISTED ON THE COVER OR INDEX SHEET BY \*  
☐ THIS DRAWING, PAGE OF SPECIFICATIONS/CALCULATIONS

HAVE BEEN PREPARED BY OTHER DESIGN PROFESSIONALS OR CONSULTANTS WHO ARE LICENSED  
AND/OR AUTHORIZED TO PREPARE SUCH DRAWINGS IN THIS STATE. IT HAS BEEN EXAMINED BY ME FOR:


- DESIGN INTENT AND APPEARS TO MEET THE APPROPRIATE REQUIREMENTS OF TITLE 24, CALIFORNIA CODE OF REGULATIONS AND THE PROJECT SPECIFICATIONS PREPARED BY ME, AND
- COORDINATION WITH ANY PLANS AND SPECIFICATIONS AND IS ACCEPTABLE FOR INCORPORATION INTO THE CONSTRUCTION OF THIS PROJECT.

THE STATEMENT OF GENERAL CONFORMANCE "SHALL NOT BE CONSTRUED AS RELIEVING ME OF MY RIGHTS, DUTIES, AND RESPONSIBILITIES UNDER SECTIONS 17302 AND 81138 OF THE EDUCATION CODE AND SECTIONS 4-336, 4-341 AND 4-344" OF TITLE 24, PART 1. (TITLE 24, PART 1, SECTION 4-317 [B])

SIGNATURE \_\_\_\_\_ DATE \_\_\_\_\_  
ARCHITECT OR ENGINEER DESIGNATED TO BE IN GENERAL RESPONSIBLE CHARGE  
  
Tim D. Hyde, S.E.  
PRINT NAME  
S3260 03-31-2025  
LICENSE NUMBER EXPIRATION DATE



ALL IDEAS, DESIGNS, ARRANGEMENTS, AND PLANS INDICATED OR REPRESENTED BY THIS DRAWING ARE OWNED BY AND THE PROPERTY OF VERDE DESIGN, INC. AND WERE CREATED, EVOLVED, AND DEVELOPED FOR USE ON AND IN CONNECTION WITH THE SPECIFIED PROJECT. NONE OF SUCH IDEAS, DESIGNS, ARRANGEMENTS OR PLANS SHALL BE USED, REPRODUCED, OR PUBLISHED BY ANY METHOD, IN WHOLE OR IN PART, OR DISCLOSED TO ANY PERSON, FIRM, OR CORPORATION FOR ANY PURPOSE WITHOUT WRITTEN PERMISSION OF VERDE DESIGN, INC.

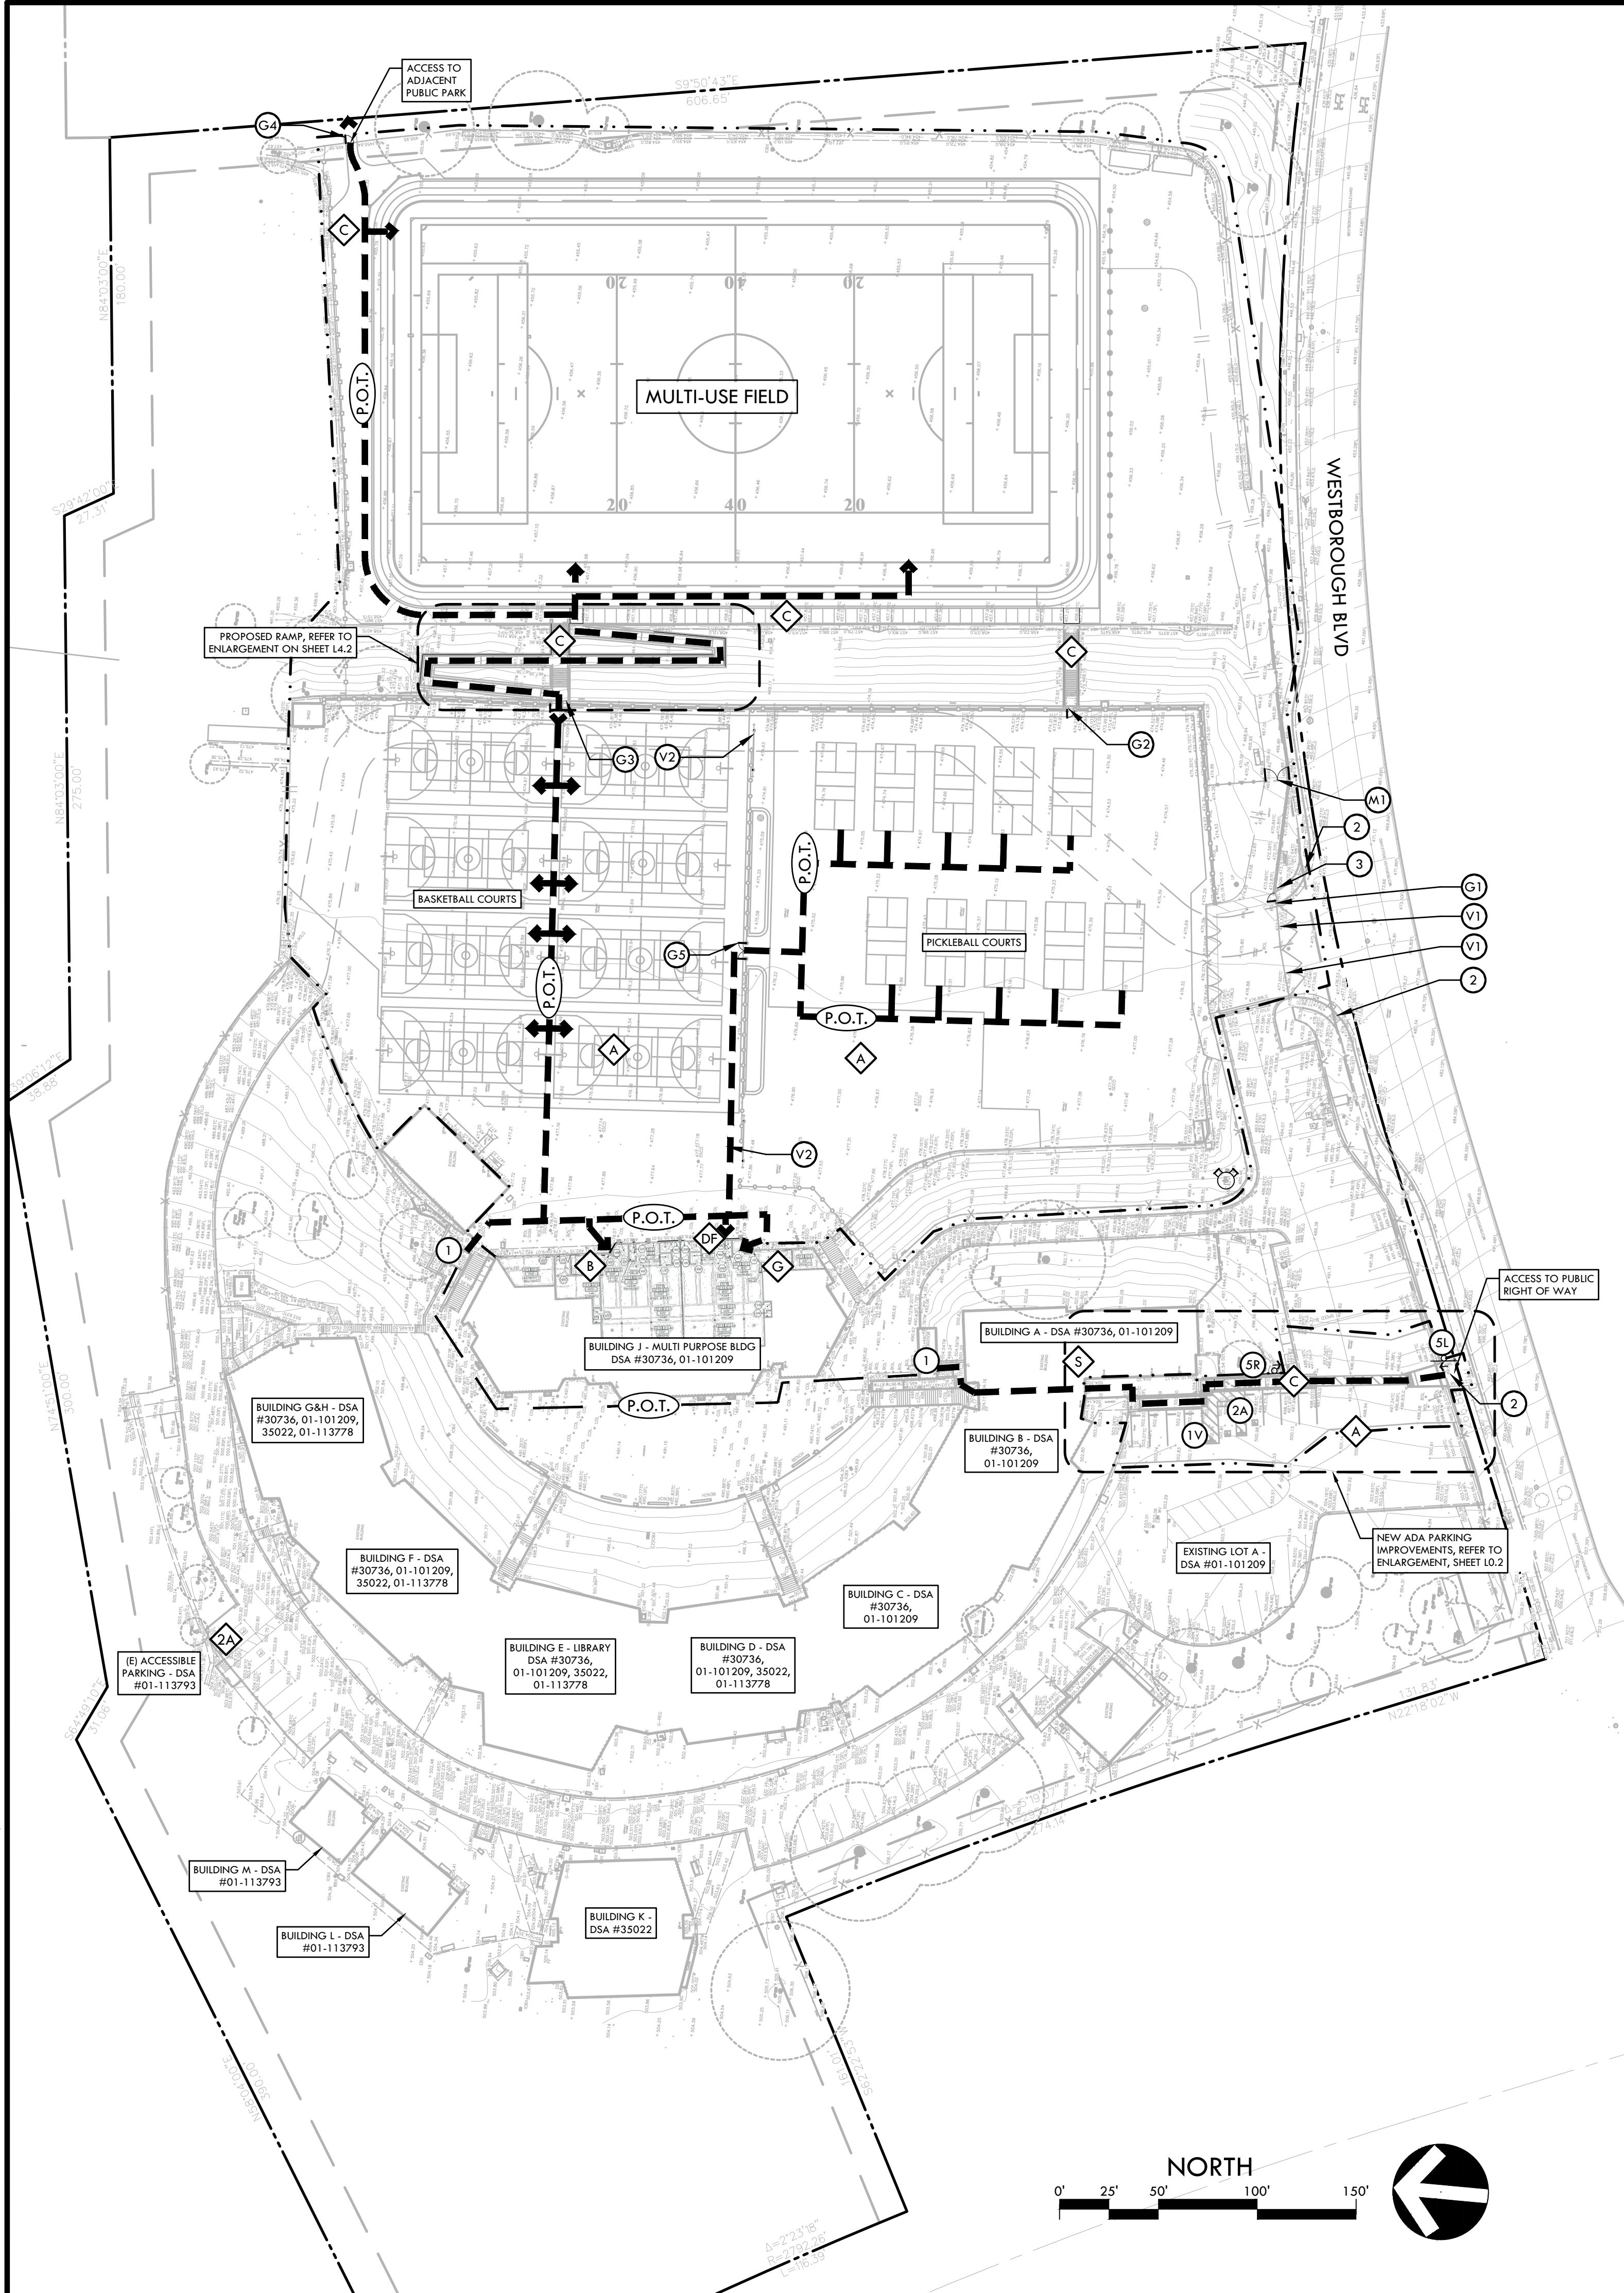


## ACCESSIBLE PARKING


|                                                         | TOTAL STALLS                                          | REQUIRED ACCESSIBLE STALLS* | ACCESSIBLE STALLS PROVIDED                            |
|---------------------------------------------------------|-------------------------------------------------------|-----------------------------|-------------------------------------------------------|
| LOT A                                                   | 73                                                    | 2A/1V                       | 3A/1V                                                 |
| *NUMBER OF REQUIRED ACCESSIBLE STALLS PER CBC 11B-208.2 |                                                       |                             |                                                       |
| #A                                                      | NUMBER OF PROPOSED STANDARD ACCESSIBLE PARKING STALLS | #A                          | NUMBER OF EXISTING STANDARD ACCESSIBLE PARKING STALLS |
| #V                                                      | NUMBER OF PROPOSED VAN ACCESSIBLE PARKING STALLS      | #V                          | NUMBER OF EXISTING VAN ACCESSIBLE PARKING STALLS      |

## ACCESSIBLE DROP OFF / BUS STOP

THERE IS NO STUDENT DROP-OFF AREA ON CAMPUS. PARENT / STUDENT UTILIZE PUBLIC STREETS / NEIGHBORHOODS. THERE IS A PUBLIC BUS STOP LOCATED OFF SITE AND IS 500' NORTH OF ACCESSIBLE PATH OF TRAVEL ENTRANCE ALONG WESTBOROUGH BOULEVARD. LOCATION OF BUS STOP IS ALONG CALLAN BOULEVARD AT 3540 CALLAN BLVD, SOUTH SAN FRANCISCO, CA 94080

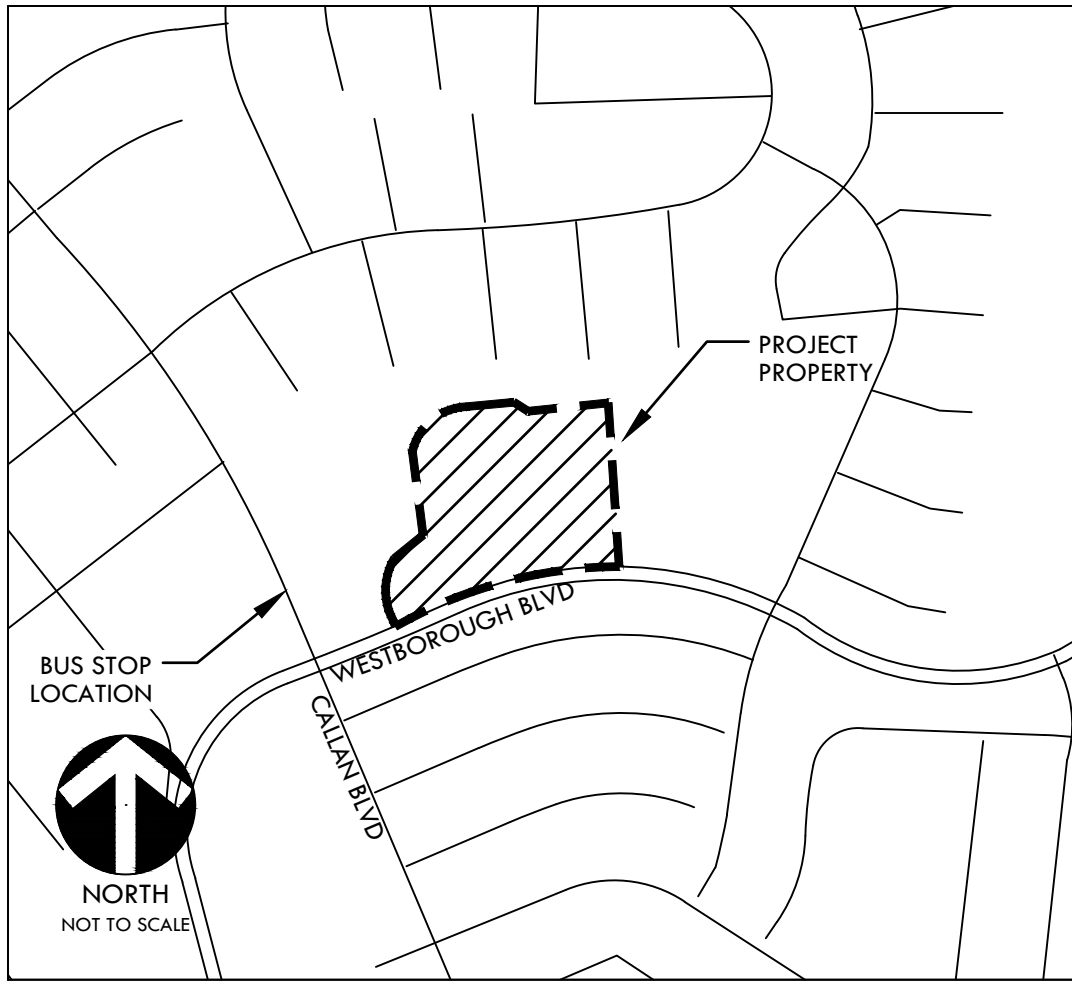

## PROPERTY LINE KEY MAP

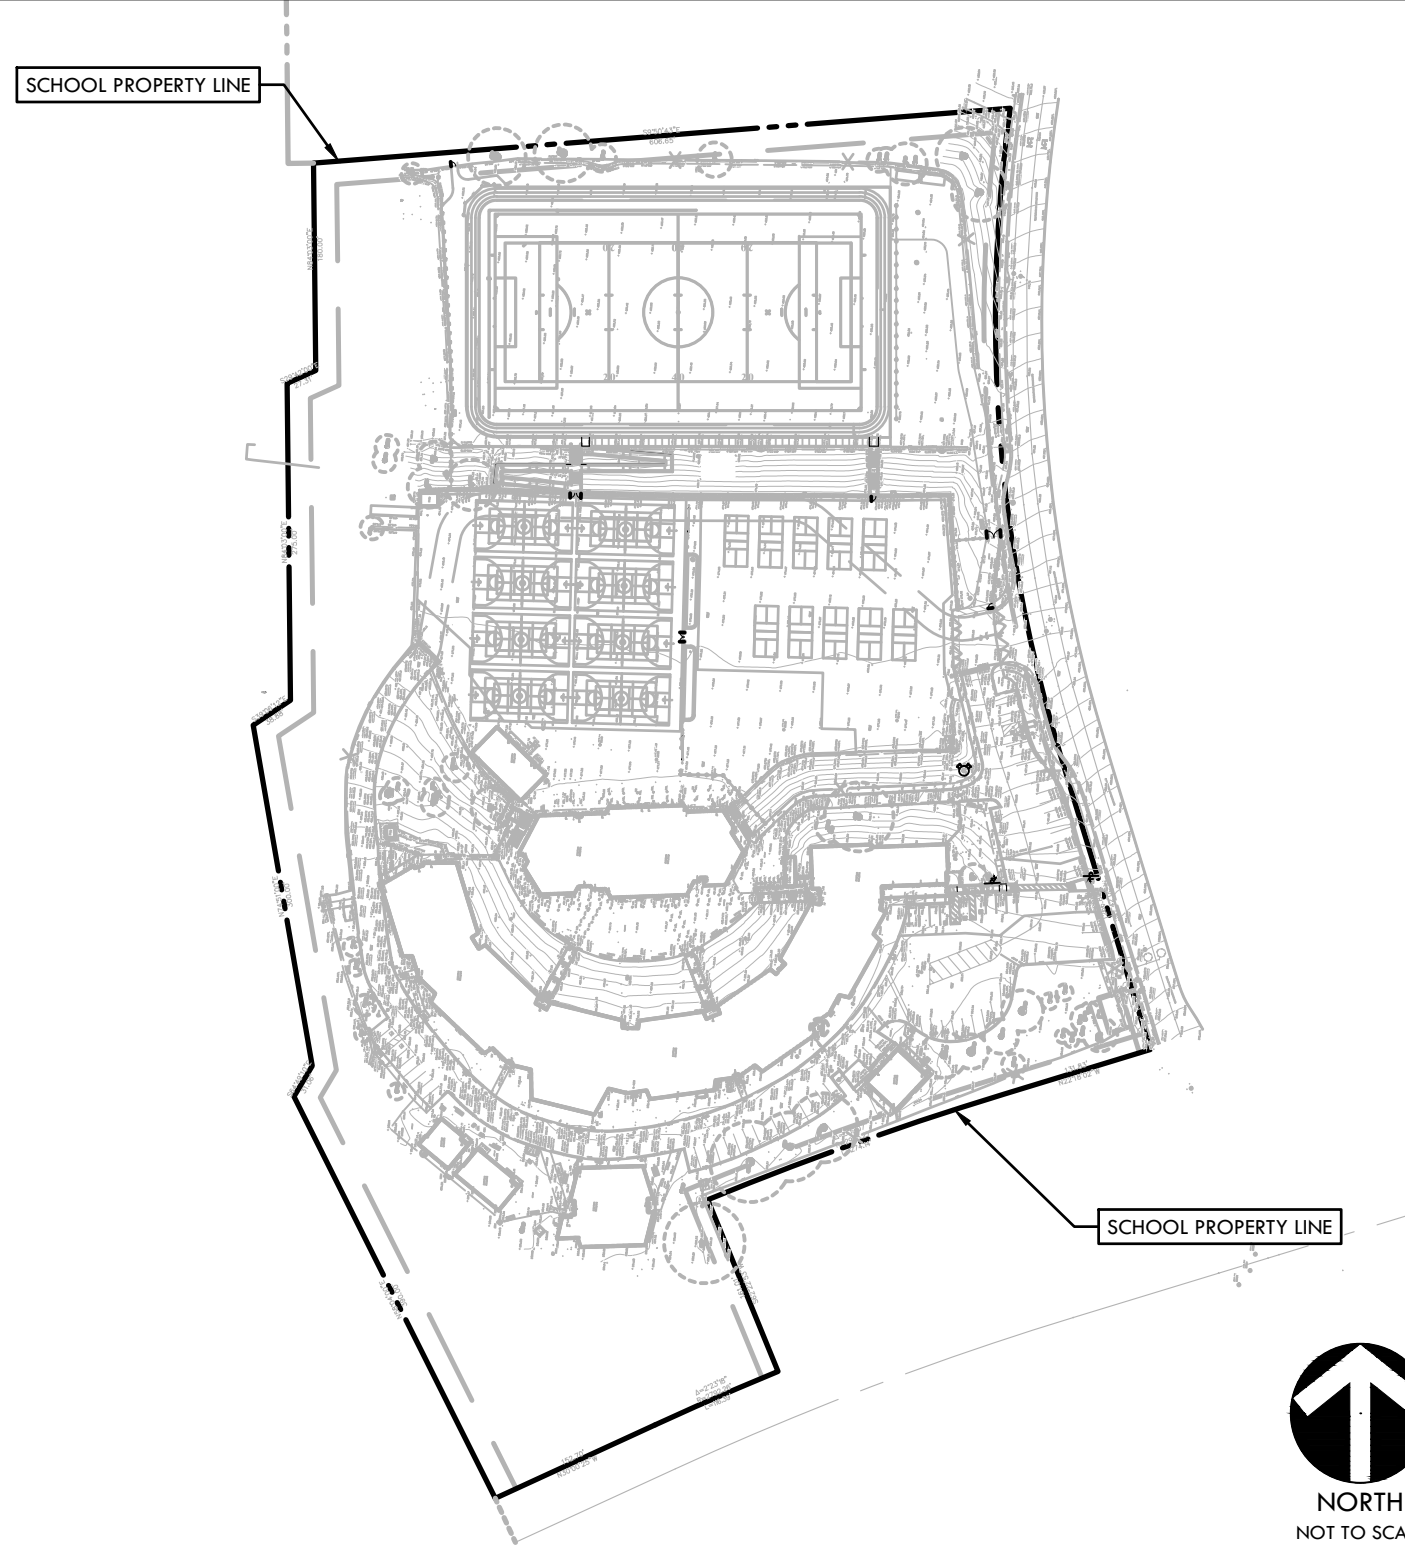

## ACCESSIBILITY PLAN NOTES

- ACCESSIBLE PATH OF TRAVEL AS INDICATED ON PLAN IS A BARRIER FREE ACCESS ROUTE WITHOUT ANY ABRUPT LEVEL CHANGES EXCEEDING 1/2" BEVELED AT 1:2 MAX. SLOPE, OR VERTICAL LEVEL CHANGES EXCEEDING 1/2" MAX. AND A LEAST 48" WIDE. SURFACE IS SLIP RESISTANT, STABLE, FIRM, AND SMOOTH. CROSS SLOPE DOES NOT EXCEED 2% AND SLOPE IN THE DIRECTION OF TRAVEL IS LESS THAN 5% UNLESS OTHERWISE INDICATED.
- ACCESSIBLE PATH OF TRAVEL SHALL BE MAINTAINED FREE OF OVERHANGING OBSTRUCTIONS TO 80" MINIMUM AND PROTRUDING OBJECTS GREATER THAN 4" PROJECTION FROM WALL AND ABOVE 27" AND LESS THAN 80". ARCHITECT SHALL VERIFY THAT THERE ARE NO BARRIERS IN THE PATH OF TRAVEL.
- ACCESSIBLE PARKING SIGNAGE REQUIREMENTS: THE AMENDED REGULATIONS INDICATE THAT THE SIGNAGE AT ACCESSIBLE PARKING SPACES SHALL INCLUDE "MINIMUM FINE \$250" BELOW THE INTERNATIONAL SYMBOL OF ACCESSIBILITY AS EITHER AN ADDITIONAL SIGN OR ADDITIONAL LANGUAGE. THIS FINE POSTING REQUIREMENT IS IN ADDITION TO OTHER SIGNAGE REGULATIONS CONTAINED IN THE CALIFORNIA BUILDING CODE FOR ACCESSIBLE PARKING SPACES.
- STRIPING REQUIREMENTS: THE REVISED REGULATIONS INDICATE THAT THE ACCESSIBLE PARKING SPACE STRIPING SHALL BE AS FOLLOWS: THE BORDER (PERIMETER) SHALL BE PAINTED BLUE. THE HATCHING WITHIN THE LOADING AND UNLOADING ACCESS AISLE SHALL BE PAINTED A SUITABLE CONTRASTING COLOR TO THE PARKING SPACE AT 3'-0" MAXIMUM ON CENTER. BLUE OR WHITE PAINT IS PREFERRED.
- DESIGN PROFESSIONAL IN GENERAL RESPONSIBLE CHARGE STATEMENT: THE POT IDENTIFIED IN THESE CONSTRUCTION DOCUMENTS MEETS THE REQUIREMENTS OF THE CURRENT APPLICABLE CALIFORNIA BUILDING CODE (CBC) ACCESSIBILITY PROVISIONS FOR PATH OF TRAVEL REQUIREMENTS FOR ALTERATIONS, ADDITIONS AND STRUCTURAL REPAIRS. AS PART OF THE DESIGN OF THIS PROJECT, THE POT WAS EXAMINED AND ANY ELEMENTS, COMPONENTS OR PORTIONS OF THE POT THAT WERE DETERMINED TO BE NON COMPLIANT WITH THE CBC HAVE BEEN IDENTIFIED AND THE CORRECTIVE WORK NECESSARY TO BRING THEM INTO COMPLIANCE HAS BEEN INCLUDED WITHIN THE SCOPE OF THIS PROJECTS; WORK THROUGH DETAILS, DRAWINGS AND SPECIFICATION INCORPORATED INTO THESE CONSTRUCTION DOCUMENTS. ANY NONCOMPLIANT ELEMENTS, COMPONENTS OR PORTIONS OF THE POT THAT WILL NOT BE CORRECTED BY THIS PROJECT BASED ON VALUATION THRESHOLD LIMITATIONS OR A FINDING OF UNREASONABLE HARDSHIP ARE INDICATED IN THESE CONSTRUCTION DOCUMENTS.
- DURING CONSTRUCTION, IF POT ITEMS WITHIN THE SCOPE OF THE PROJECT REPRESENTED AS CBC COMPLIANT ARE FOUND TO BE NONCONFORMING BEYOND REASONABLE CONSTRUCTION TOLERANCES, THE ITEMS SHALL BE BROUGHT INTO COMPLIANCE WITH THE CBC AS A PART OF THIS PROJECT BY MEANS OF A CONSTRUCTION CHANGE DOCUMENT.


## ACCESSIBILITY LEGEND

| SYM   | DESCRIPTION   |        |
|-------|---|--------|
| ---   | PROJECT LIMIT OF WORK   |        |
| ---   | PROJECT PROPERTY LINE   |        |
| ---   | EXISTING ADA ACCESSIBLE PATH OF TRAVEL<br>(4 FT. MIN. WIDTH @ 5-5% MAX. IN DIRECTION OF TRAVEL AND 2% MAX CROSS SLOPE)                |        |
| ---   | ADA ACCESSIBLE PATH OF TRAVEL<br>(4 FT. MIN. WIDTH @ 5-5% MAX. IN DIRECTION OF TRAVEL AND 2% MAX CROSS SLOPE)                         |        |
| ➔     | ADA ACCESSIBLE POINT OF ENTRY   |        |
| ①     | EXISTING ELEVATOR - DSA APPL # 01-101209                                                                                              |        |
| ②     | EXISTING PUBLIC SIDEWALK   |        |
| ③     | EXISTING TOW AWAY SIGN - DSA APPL # 01-101209                                                                                         |        |
| ④     | NOT USED   |        |
| SL SR | ACCESSIBLE PATH SIGN - DIRECTIONAL ARROW FACING LEFT (SL) OR RIGHT (SR)                                                               | F 10.4 |
| DF    | EXISTING ACCESSIBLE DRINKING FOUNTAIN TO BE IMPROVED AS PART OF THIS PROJECT                                                          | A 10.4 |
| B     | EXISTING STUDENT (BOY'S) ACCESSIBLE RESTROOM (TO BE IMPROVED AS PART OF THIS PROJECT, REFER TO DETAIL I, SHEET L03) - APPL# PER PLAN  | I 10.3 |
| G     | EXISTING STUDENT (GIRL'S) ACCESSIBLE RESTROOM (TO BE IMPROVED AS PART OF THIS PROJECT, REFER TO DETAIL J, SHEET L03) - APPL# PER PLAN | J 10.3 |
| A     | ASPHALT PAVING   |        |
| C     | CONCRETE PAVING   |        |
| S     | EXISTING UNISEX STAFF RESTROOM (TO BE IMPROVED AS PART OF THIS PROJECT, REFER TO DETAIL K, SHEET L03) - DSA #01-101209                | K 10.3 |
| G1    | PROPOSED MAINTENANCE GATE - 42" TALL X 4' WIDE CHAIN LINK SWING GATE                                                                  | J D3.0 |
| G2    | PROPOSED ACCESSIBLE PEDESTRIAN GATE - 8' TALL X 4' WIDE CHAIN LINK SWING GATE                                                         | F D3.0 |
| G3    | PROPOSED ACCESSIBLE PEDESTRIAN GATE - DOUBLE SWING GATE - (2) 8' TALL X 4' WIDE CHAIN LINK GATES                                      | K D3.0 |
| G4    | PROPOSED ACCESSIBLE PEDESTRIAN GATE W/ PANIC HARDWARE - 8' TALL X 4' WIDE CHAIN LINK GATE                                             | G D3.0 |
| G5    | PROPOSED ACCESSIBLE PEDESTRIAN GATE - DOUBLE SWING GATE - (2) 42" TALL X 4' WIDE CHAIN LINK SWING GATES                               | K D3.0 |
| M1    | PROPOSED MAINTENANCE GATE - 6' TALL X 12' WIDE DOUBLE SWING GATE                                                                      | I D3.0 |
| V1    | EXISTING GATE - (E) VEHICULAR / MAINTENANCE GATE                                                                                      |        |
| V2    | PROPOSED VEHICULAR / MAINTENANCE GATE - 42" TALL X 20' WIDE CHAIN LINK SLIDING GATE                                                   | L D3.0 |
| I     | TRUNCATED DOMES   | N D3.0 |

**VERDE DESIGN**  
LANDSCAPE ARCHITECTURE  
CIVIL ENGINEERING  
SPORT PLANNING & DESIGN  
2455 The Alameda  
Santa Clara, CA 95050  
tel: 408.985.7200  
fax: 408.985.7260  
www.VerdeDesign.com



KEY MAP

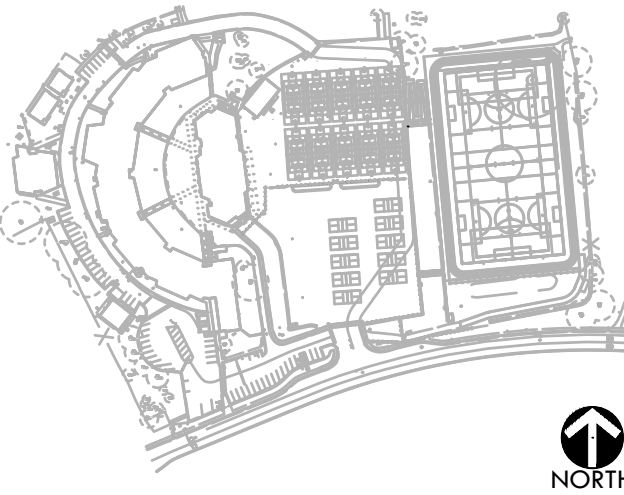

SHEET TITLE

ACCESSIBILITY  
PLAN

PROJECT NAME

WESTBOROUGH  
MIDDLE SCHOOL  
FIELD AND PAVEMENT  
IMPROVEMENTS

PROJECT ADDRESS

2570 WESTBOROUGH BLVD  
SOUTH SAN FRANCISCO  
CA 94080

SUBMITTAL

DATE

DSA SUBMITTAL

12/10/24

NO. REVISIONS

DATE

DRAWN BY

RC / KL

CHECKED BY

JWV

DATE ISSUED

12/10/2024

SCALE

1"=50'-0"

VDI PROJ. NO.

2320400

SSFUSD PROJ. NO.



025-960

SHEET NO.

L0.1

ACCESSIBILITY PLAN



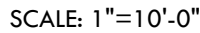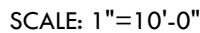

NOTE: FOR LAYOUT, REFER TO SHEET L6.2



**VERDE DESIGN**

---

**LANDSCAPE ARCHITECTURE  
CIVIL ENGINEERING  
SPORT PLANNING & DESIGN**


---

2455 The Alameda  
Santa Clara, CA 95050  
tel: 408.985.7200  
fax: 408.985.7260  
[www.VerdeDesignInc.com](http://www.VerdeDesignInc.com)

STAMP



## KEY MAP

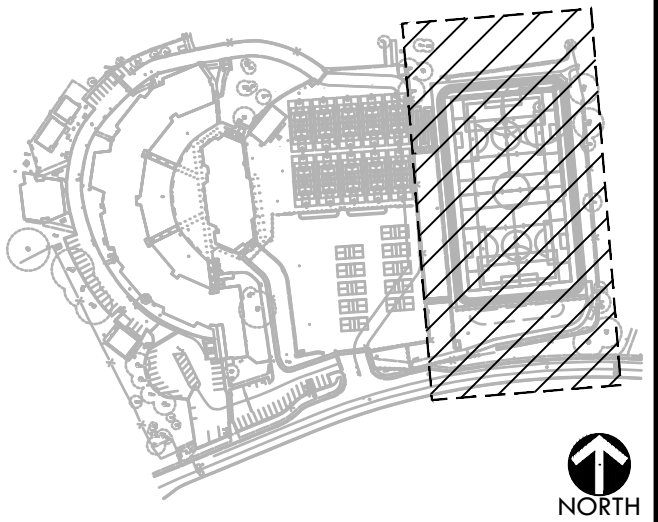

SHEET TITLE

## ACCESSIBILITY PLAN - ADA PARKING IMPROVEMENTS

PROJECT NAME

WESTBOROUGH  
MIDDLE SCHOOL  
FIELD AND PAVEMENT  
IMPROVEMENTS

PROJECT ADDRESS

2570 WESTBOROUGH BLVD  
SOUTH SAN FRANCISCO  
CA 94080










|  |  |
|--|--|
|  |  |
|  |  |
|  |  |
|  |  |


[illegible]

|                           |                             |
|---------------------------|-----------------------------|
| DRAWN BY<br>RC / KL       | CHECKED BY<br>JW            |
| DATE ISSUED<br>12/10/2024 | SCALE<br>1"=10'-0"          |
| VDI PROJ. NO.<br>2320400  | SSFUSD PROJ. NO.<br>025-960 |
| SHEET NO.                 |                             |
















## LO.2


## ACCESSIBILITY - ENLARGEMENT PLAN
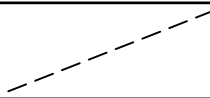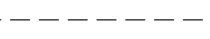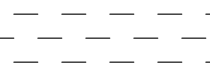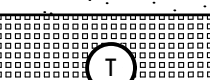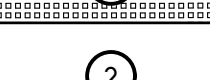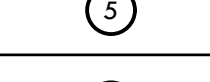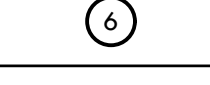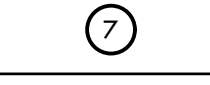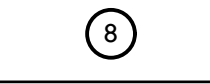
| IMPROVEMENTS LEGEND                                                                   |   |                                                                                       |
|---------------------------------------------------------------------------------------|---|---------------------------------------------------------------------------------------|
| SYM                                                                                   | DESCRIPTION   | DTL                                                                                   |
|  | LIMIT OF WORK   |                                                                                       |
|  | SCORE JOINT   |  |
|  | EXPANSION JOINT   |  |
|  | ASPHALT PAVING - VEHICULAR   |  |
|  | CONCRETE PAVING. CONTRACTOR SHALL DOWEL INTO EXISTING CONCRETE AT 36" O.C.                                                                                         |  |
|  | TRUNCATED DOMES   |  |
|  | 12" WIDE CONCRETE CURB WITH GUARD RAIL   |  |
|  | 12" WIDE CONCRETE CURB   |  |
|  | CONCRETE WHEEL STOP   |  |
|  | ACCESSIBLE AISLE. AISLE TO BE 8' WIDE WITH 4" STRIPING EXTERIOR. INTERIOR STRIPING 4" WHITE STRIPING AND IS 36" ON CENTER AND "NO PARKING" S PAINTED WITHIN AISLE. |                                                                                       |
|  | 36" X 36" INTERNATIONAL SYMBOL OF ACCESSIBILITY, WHITE-PAINTED ON BLUE BACKGROUND                                                                                  |                                                                                       |
|  | 6" WIDE CONCRETE CURB AND GUTTER   |  |
|  | ADA PARKING SIGNAGE MOUNTED TO GUARD RAIL   |  |
|  | ADA VAN PARKING SIGNAGE MOUNTED TO GUARD RAIL   |  |















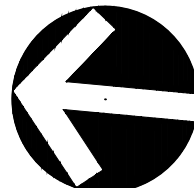





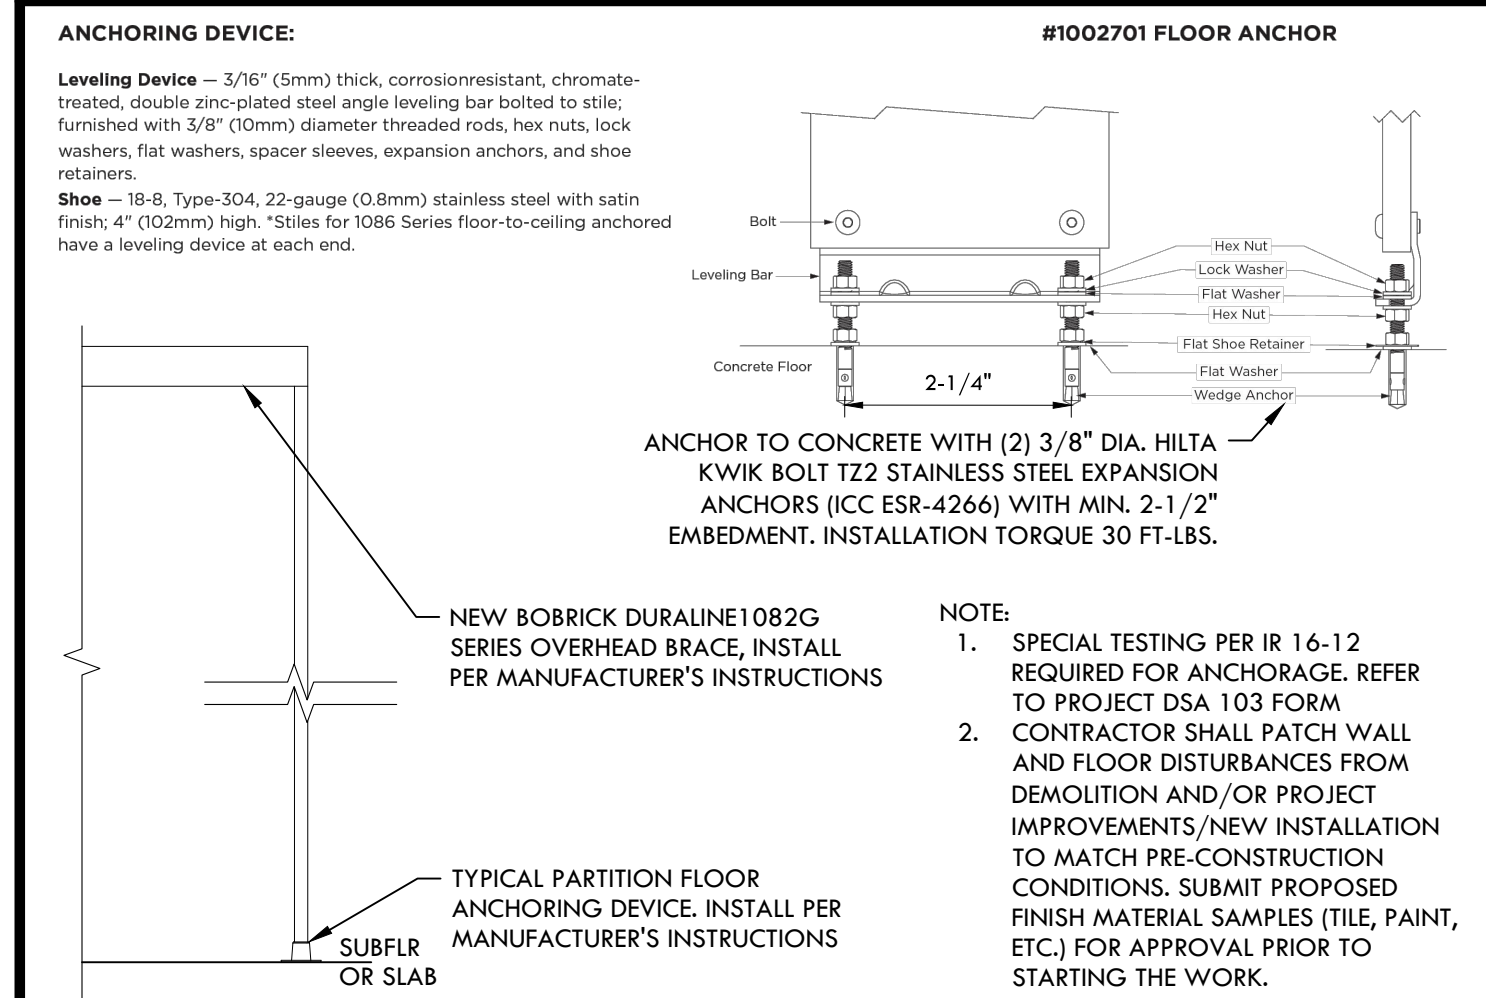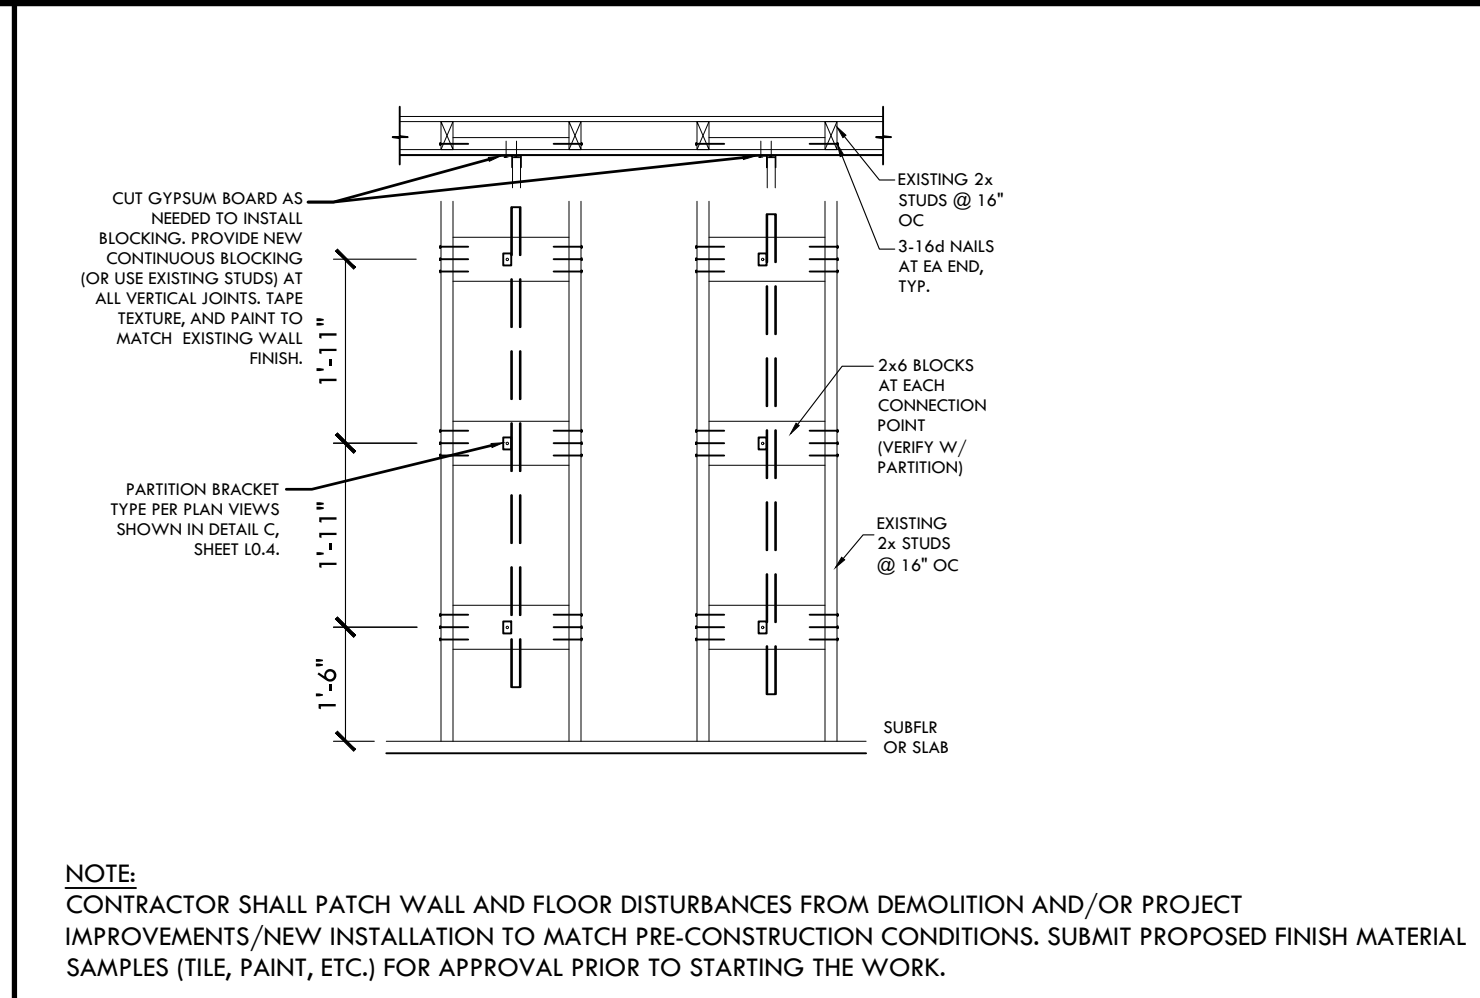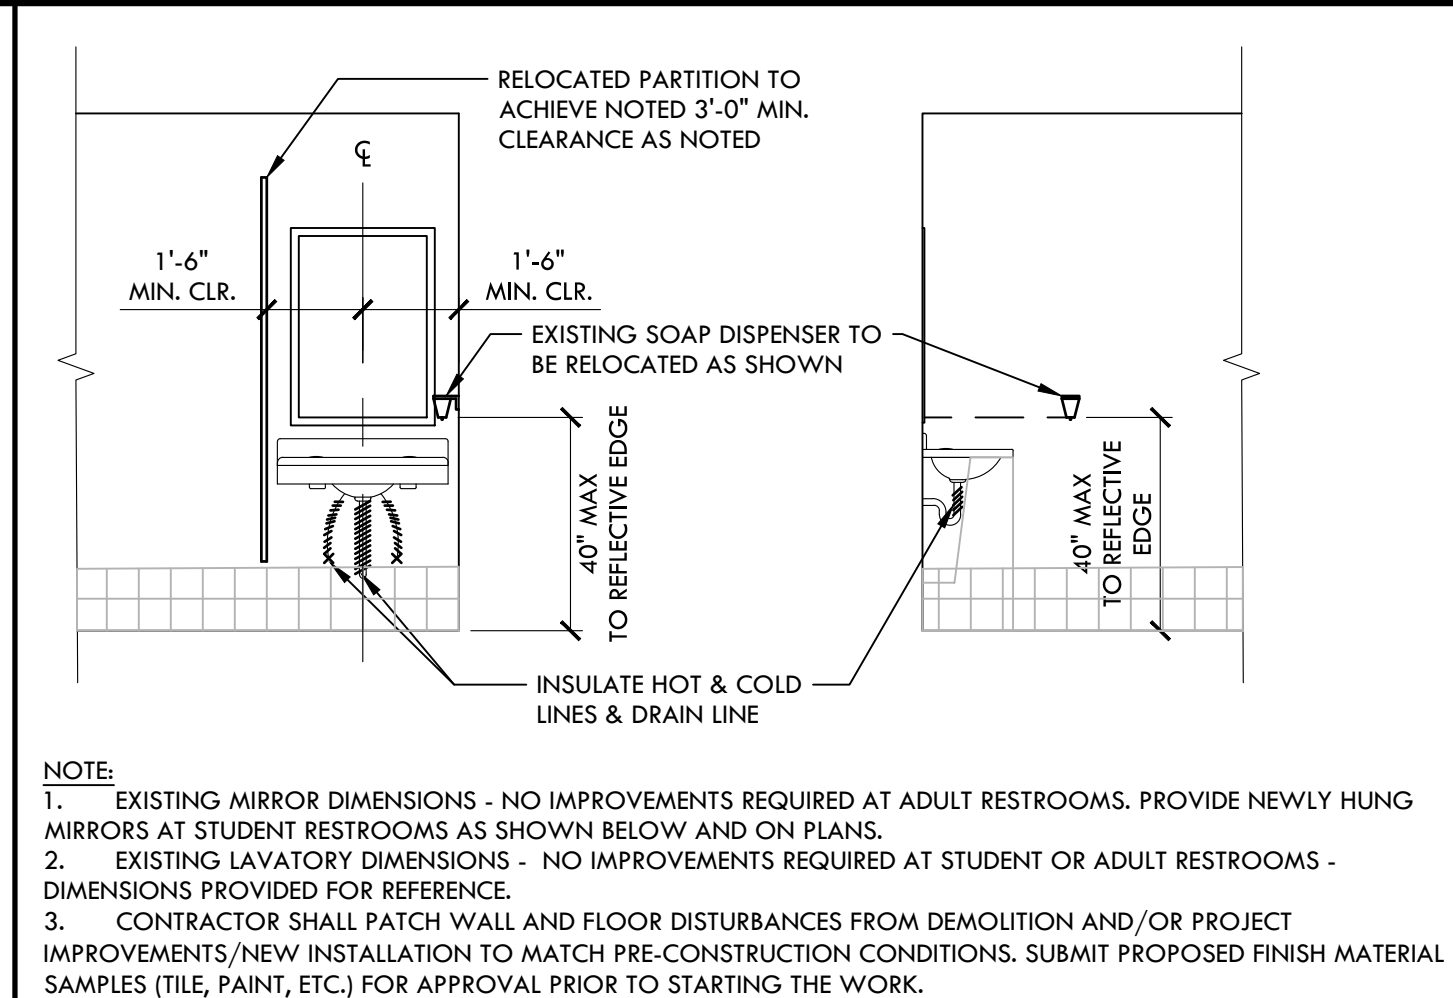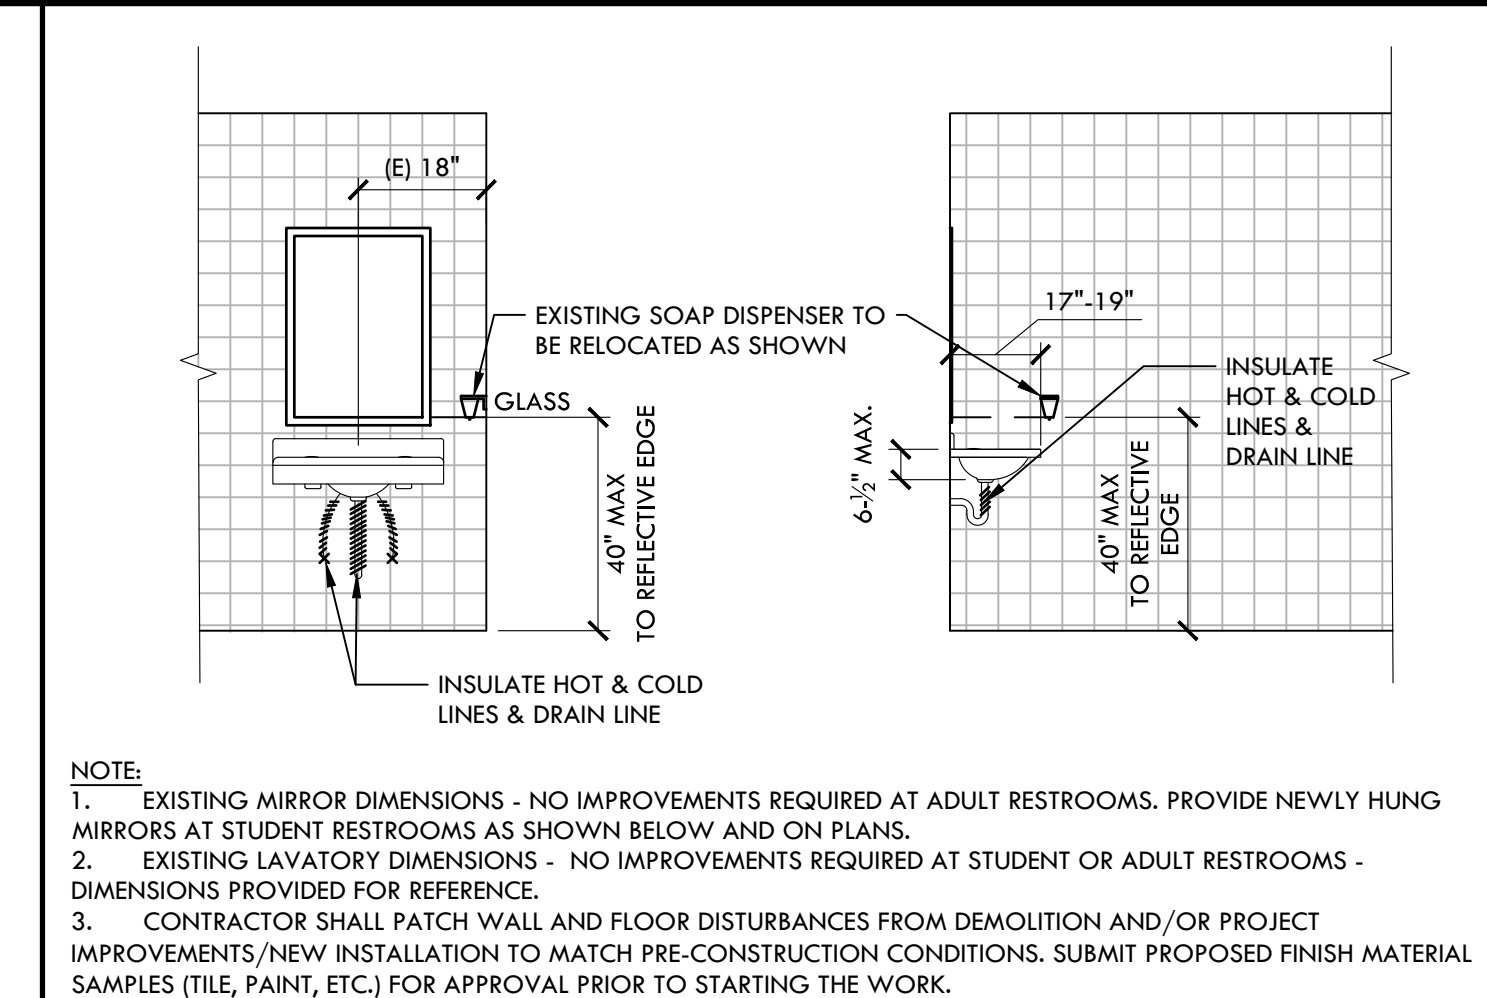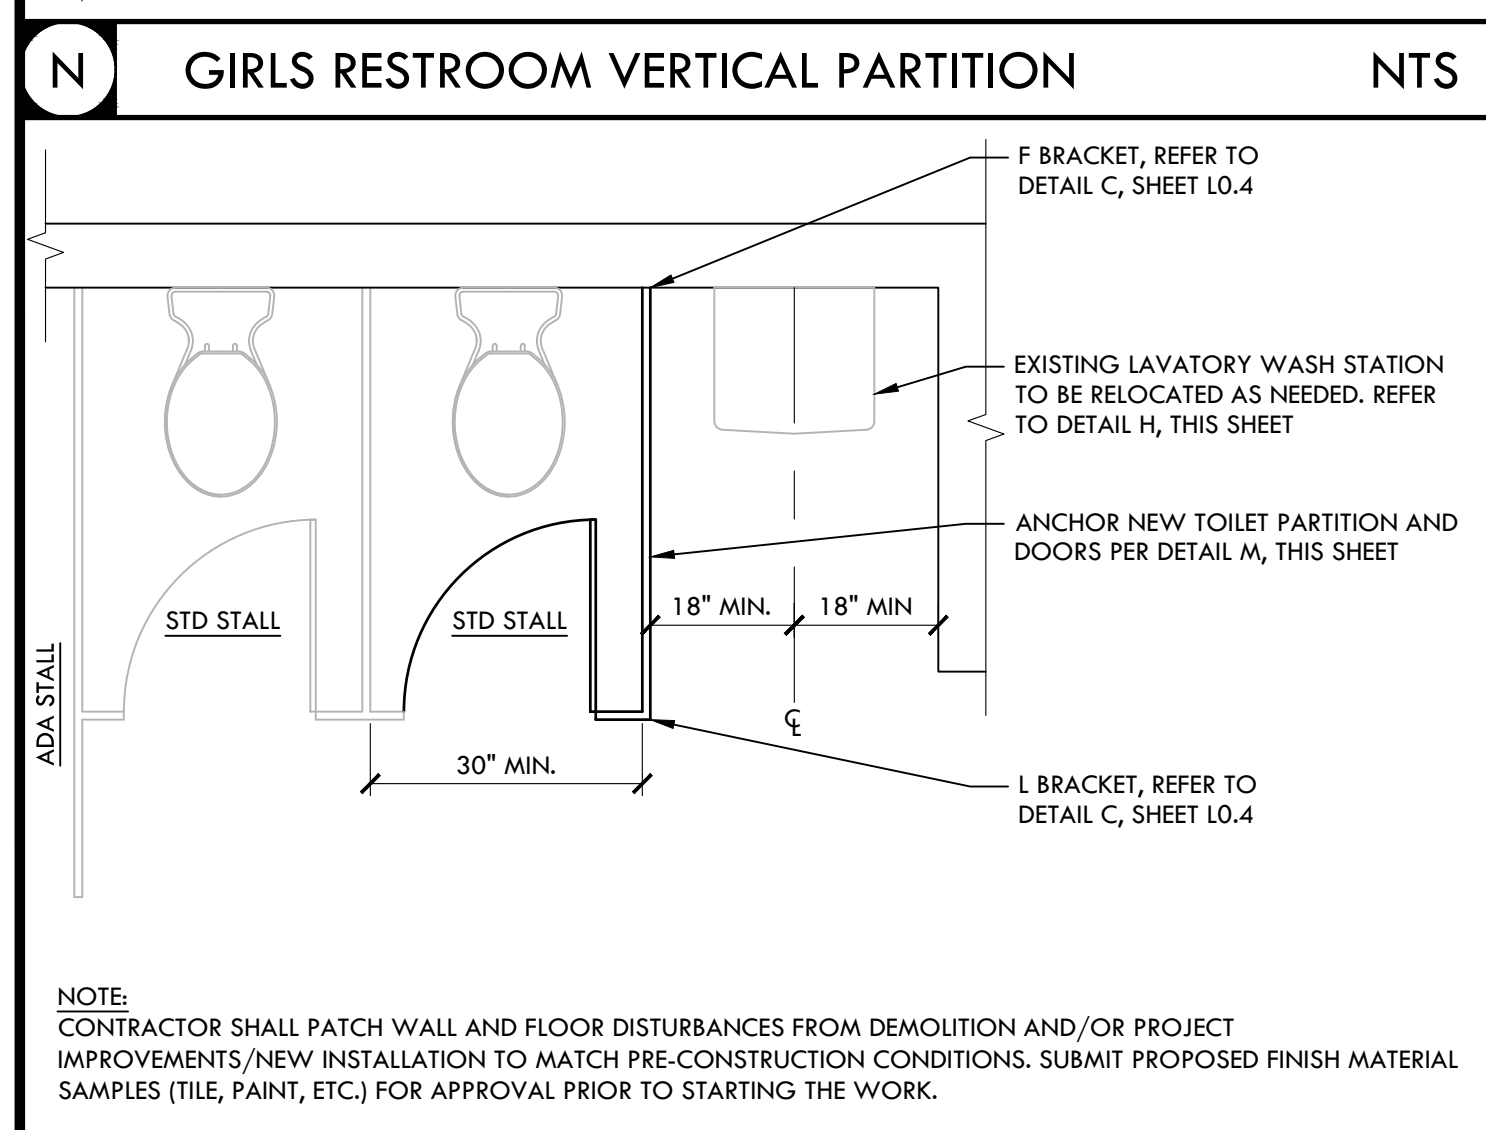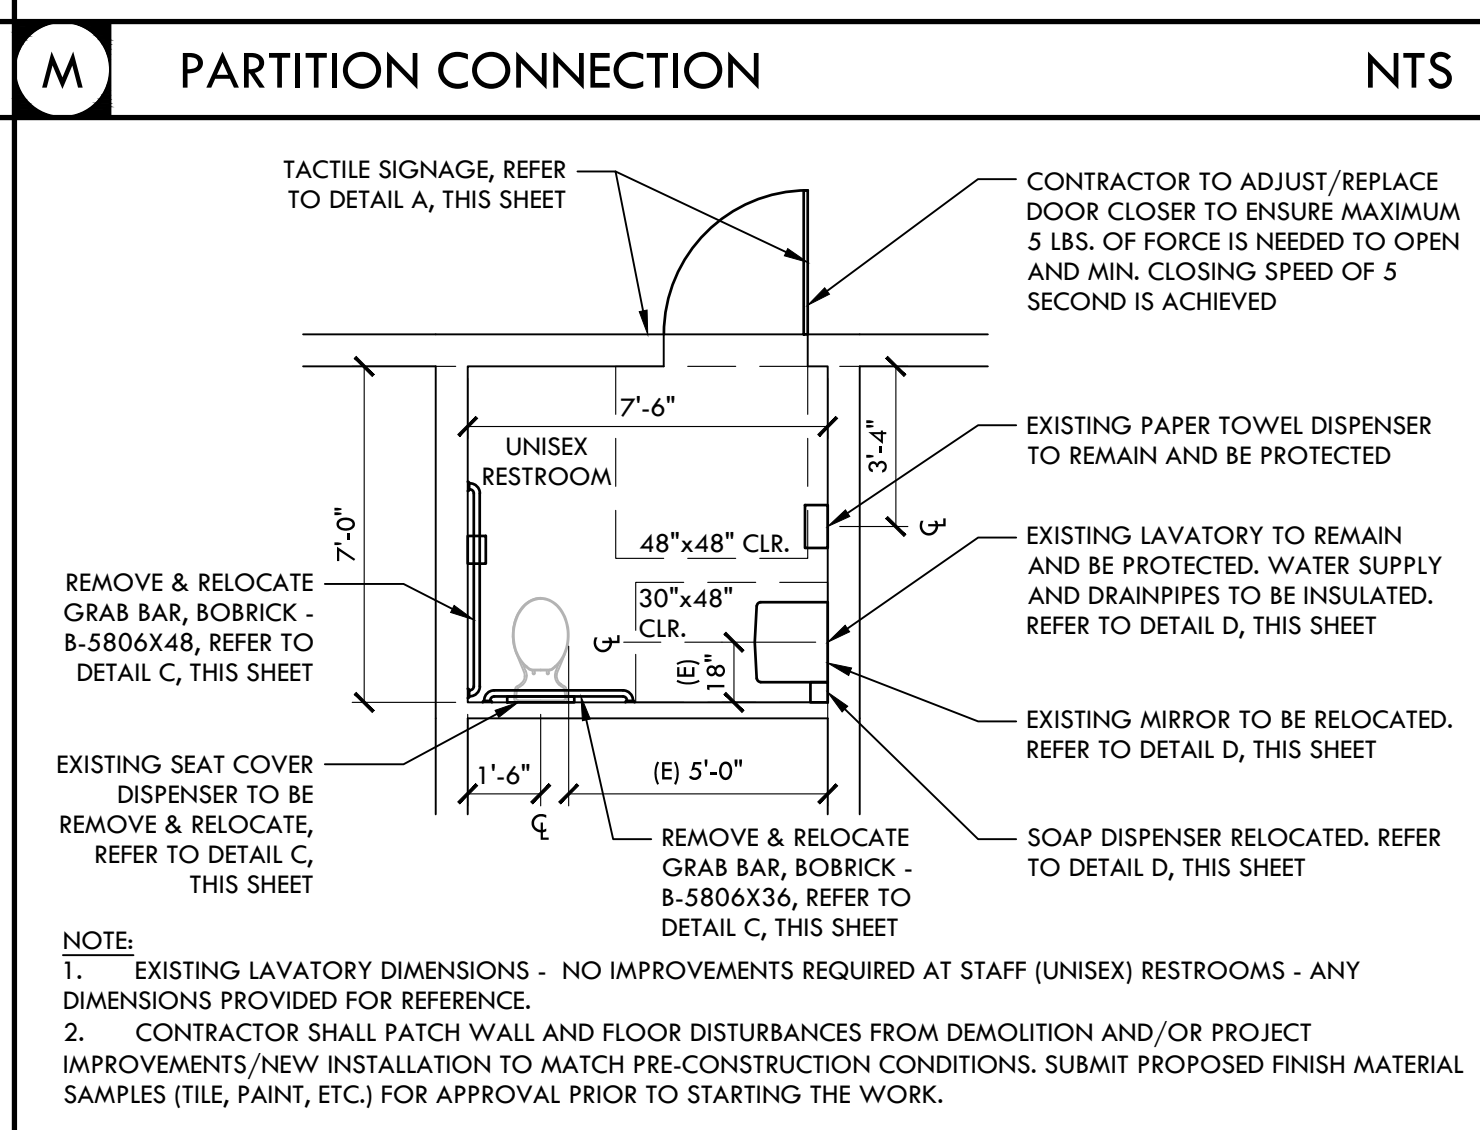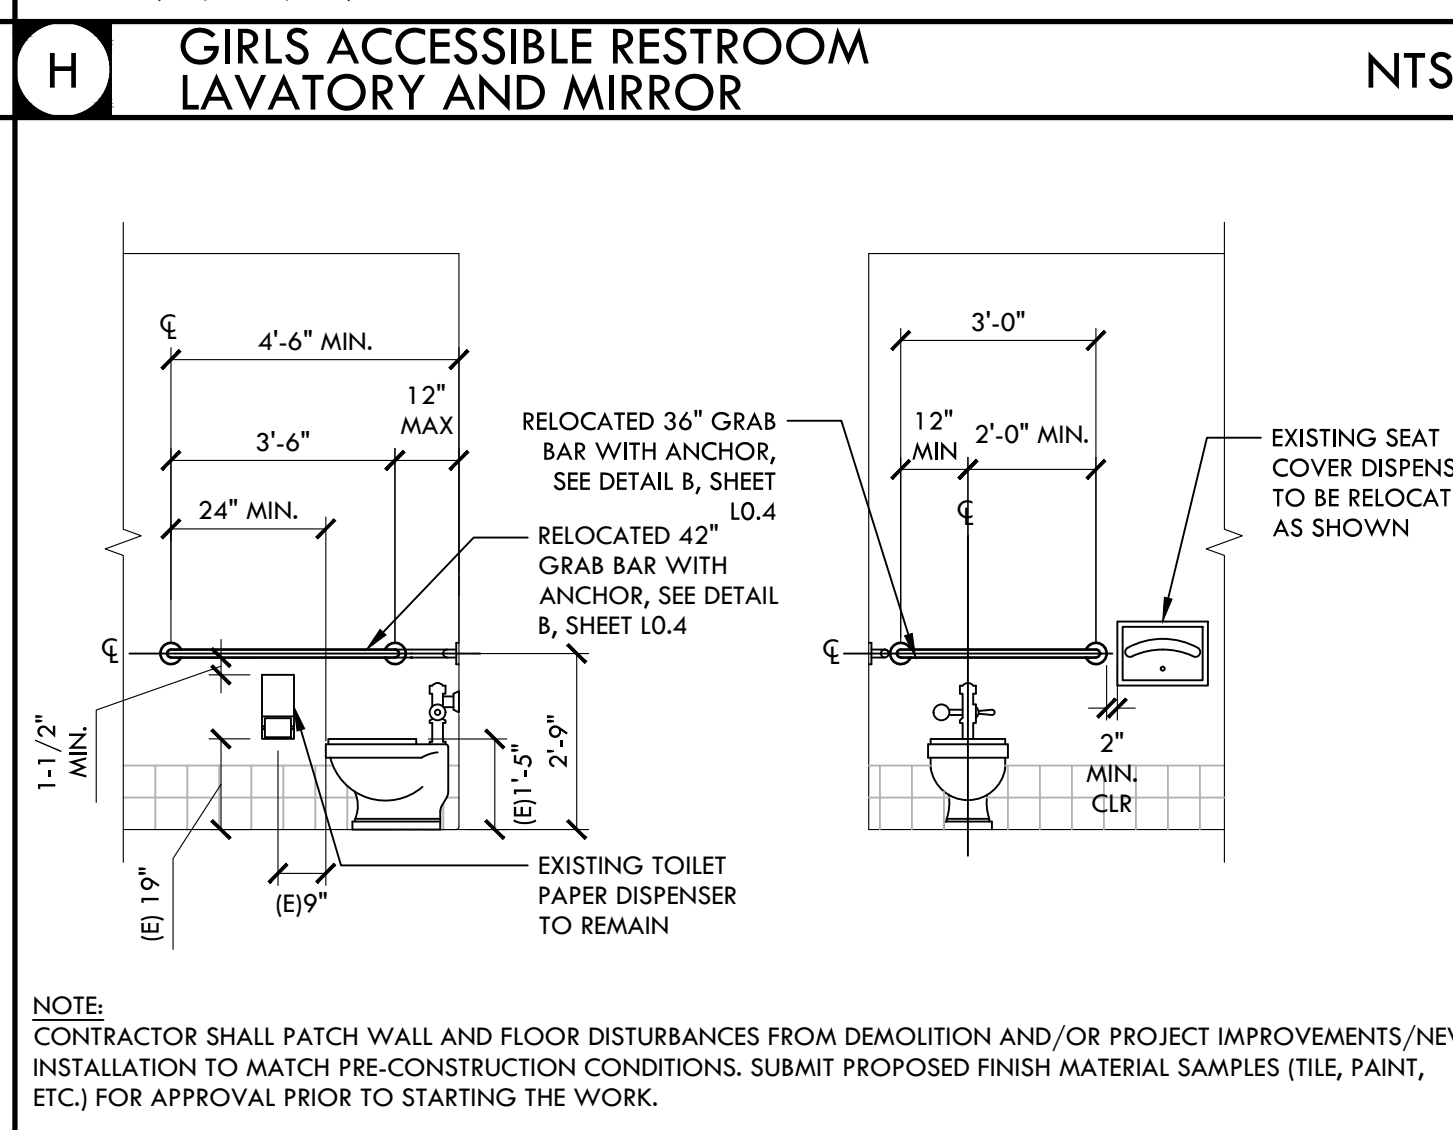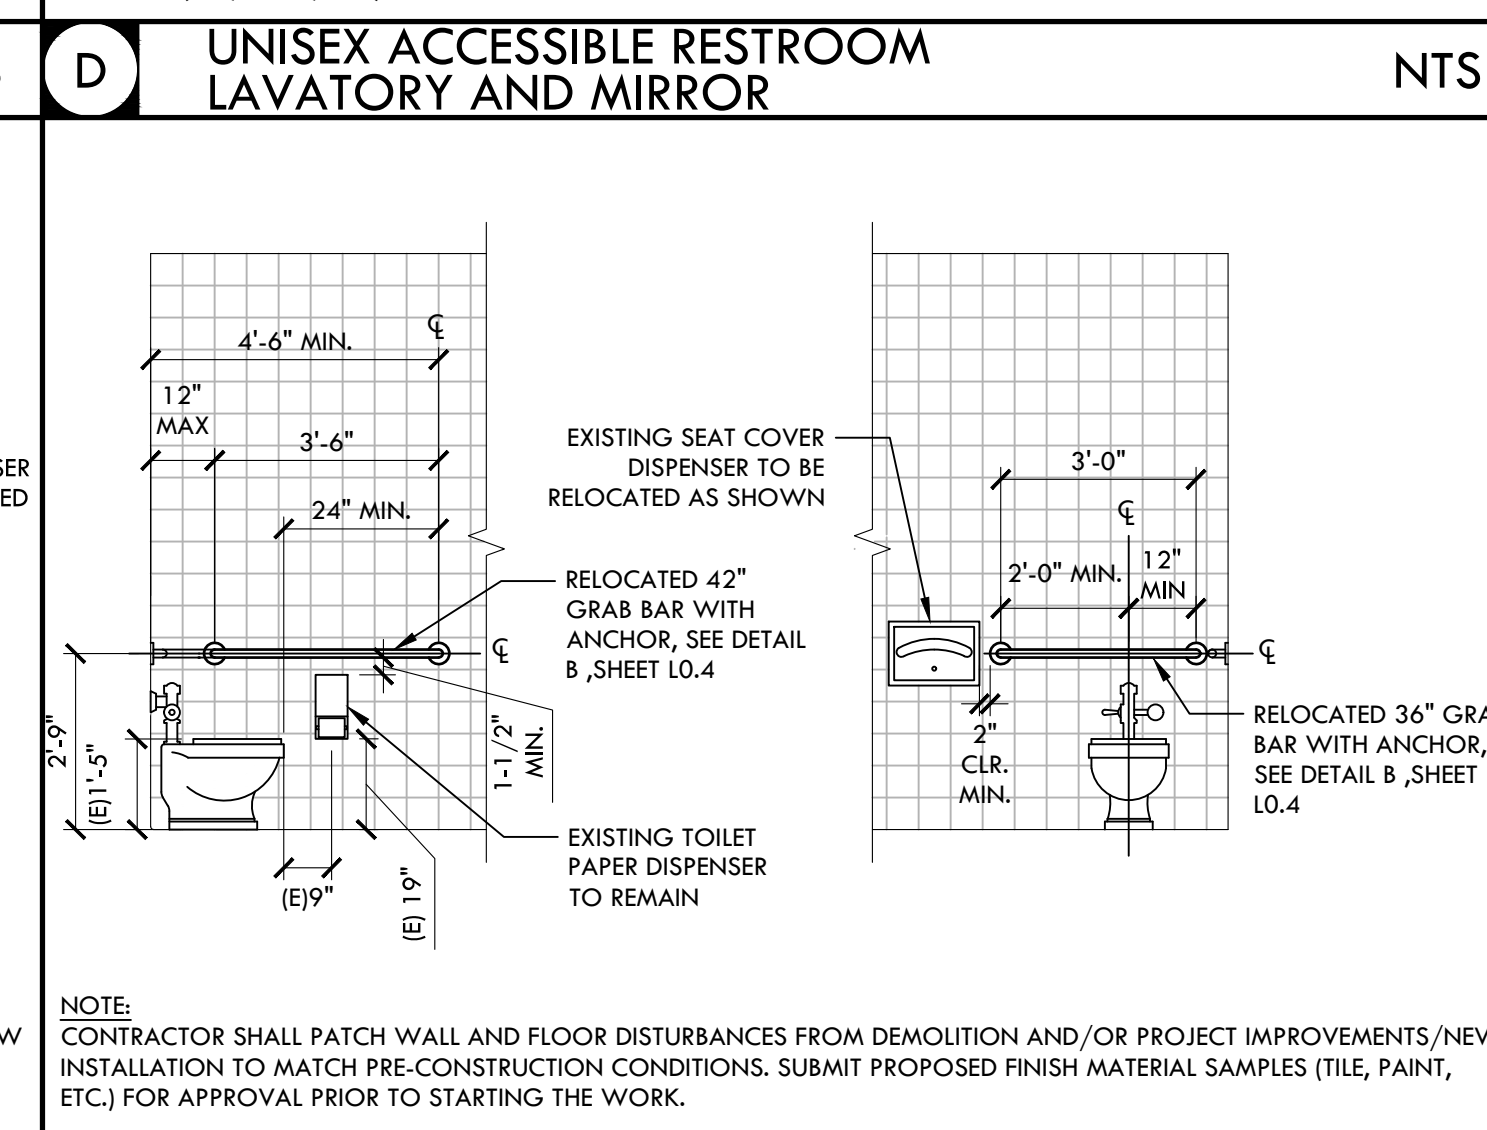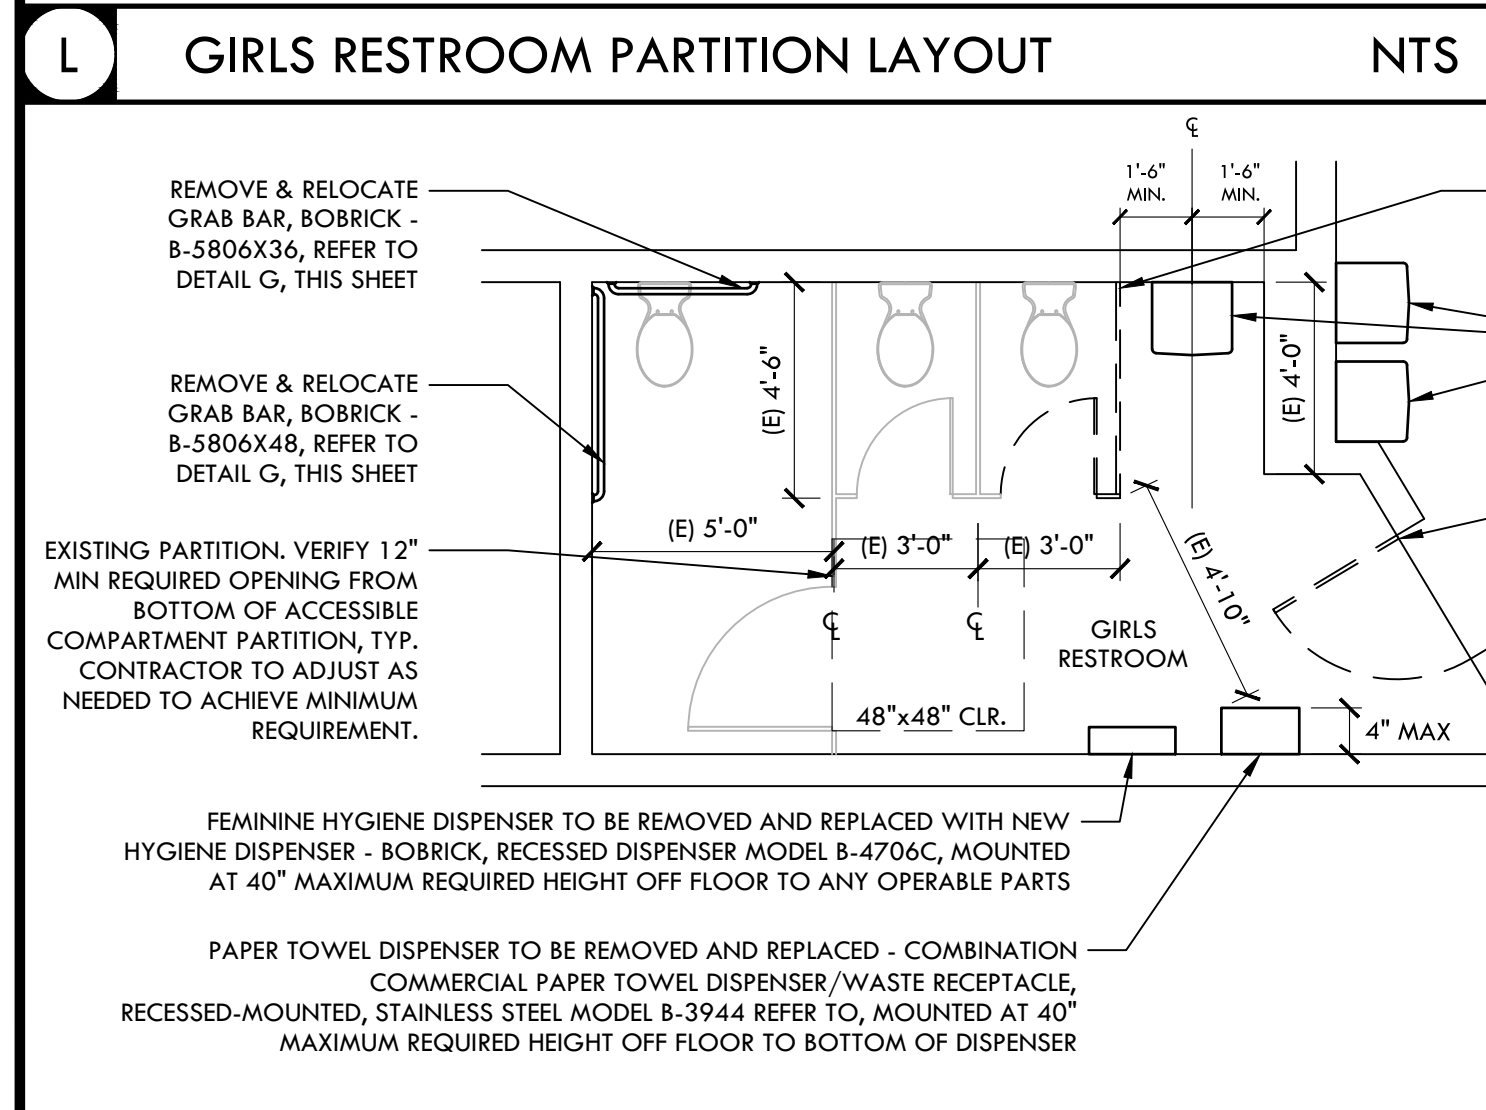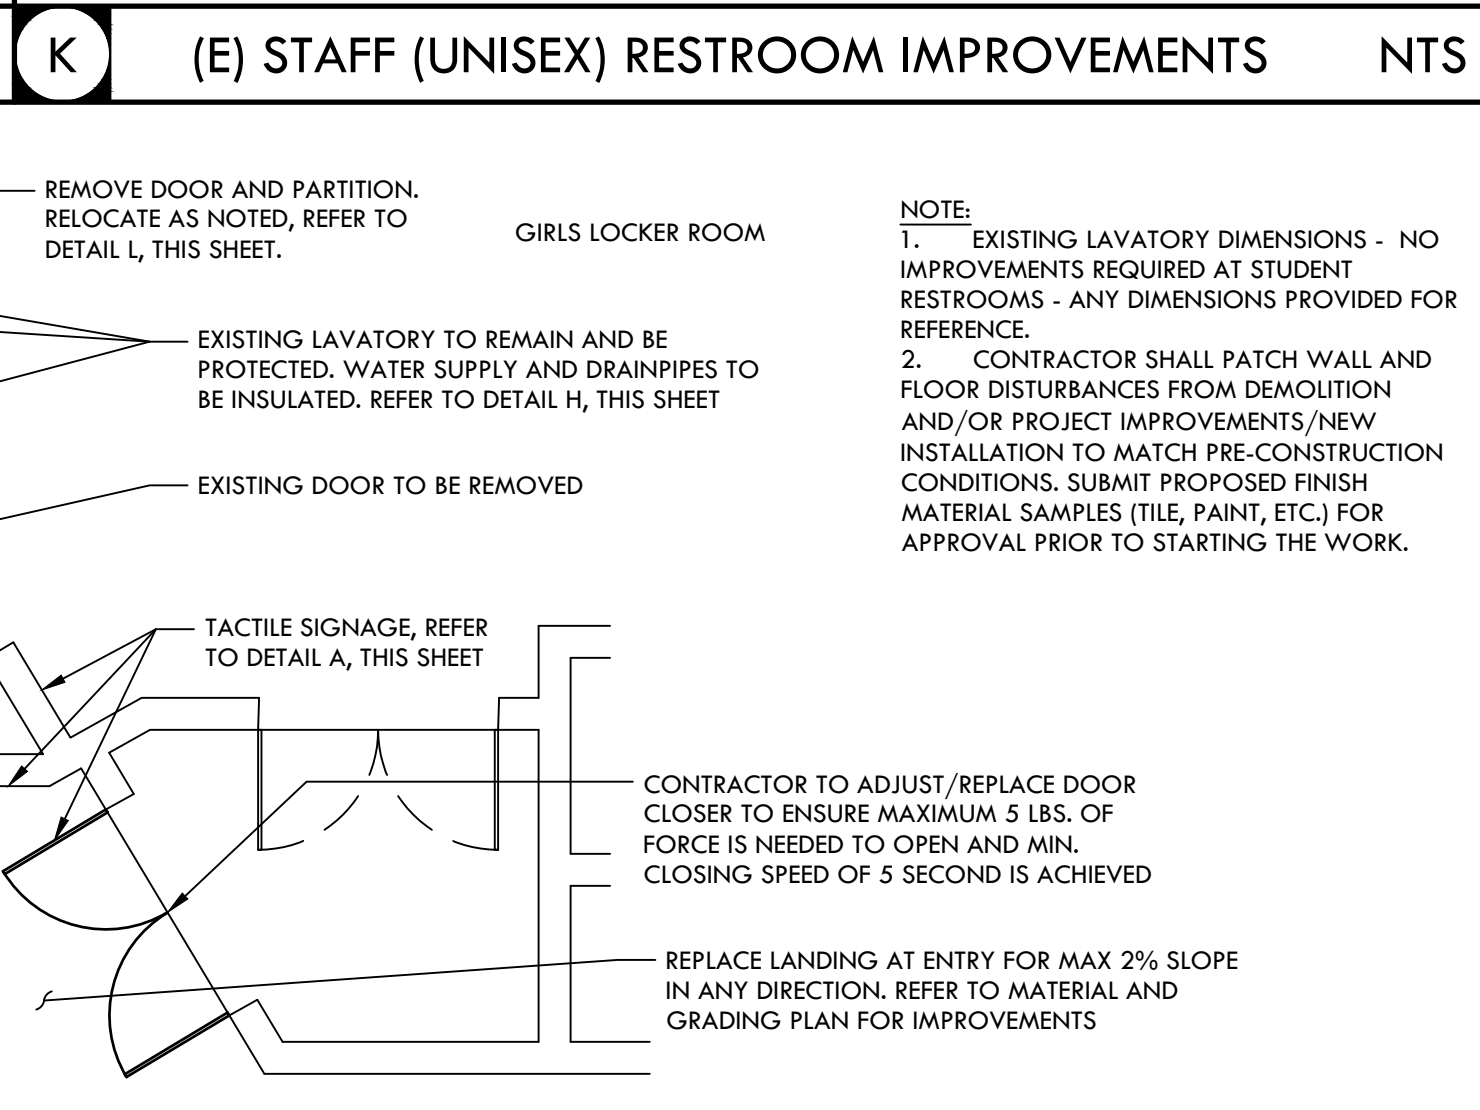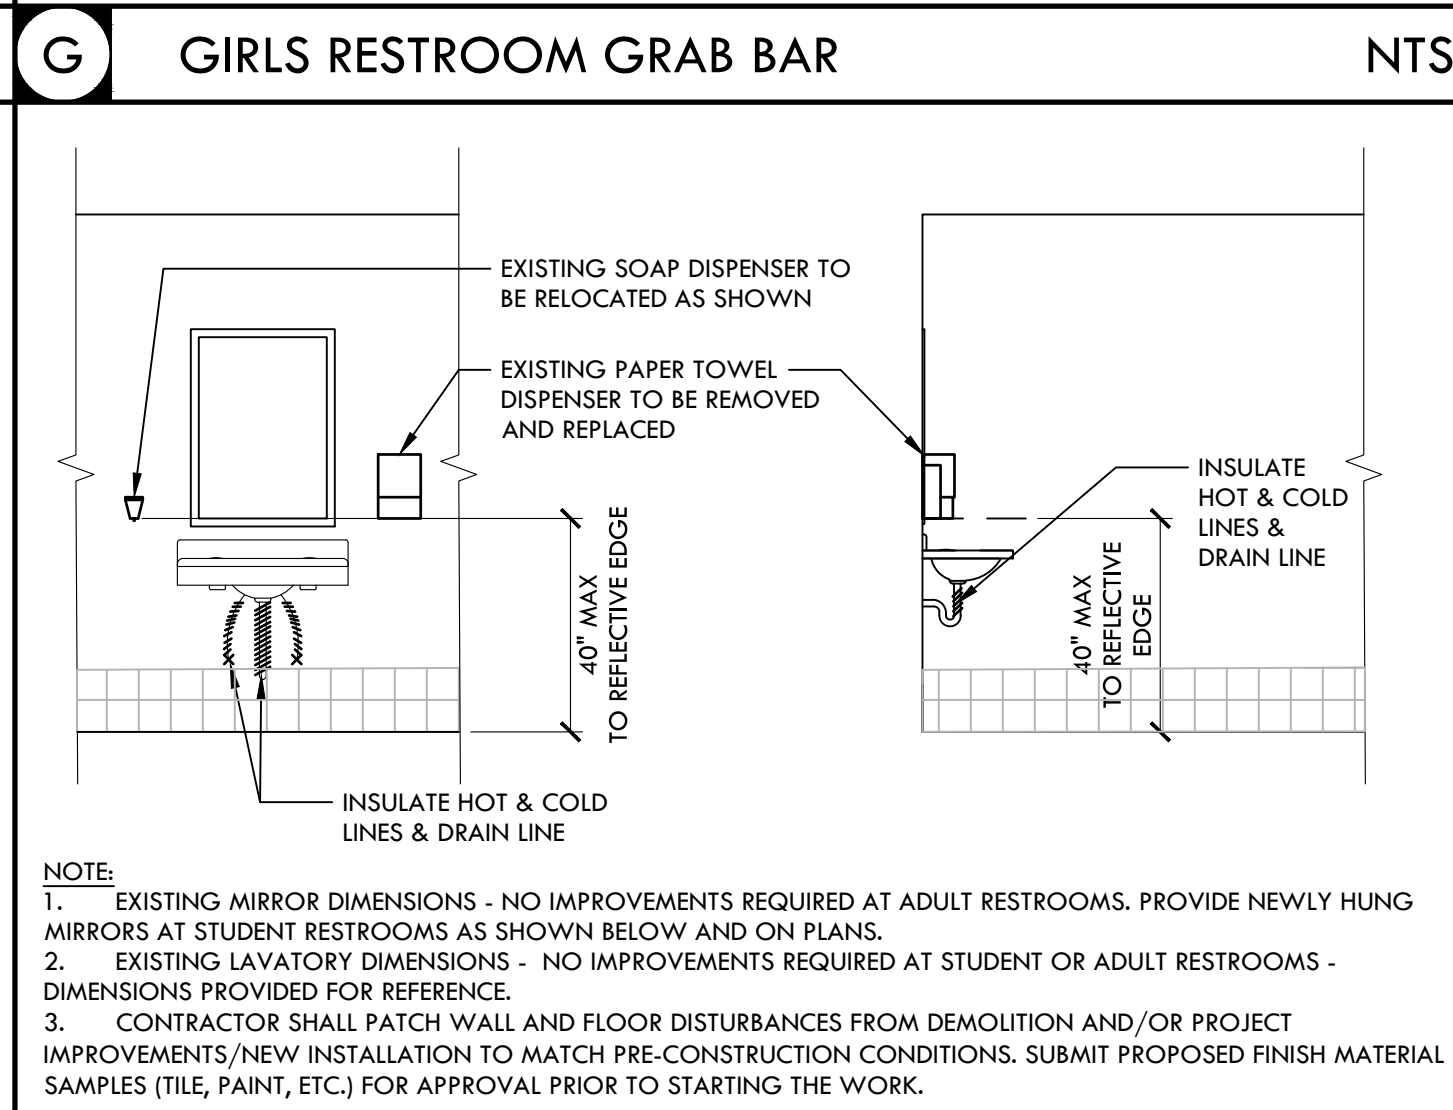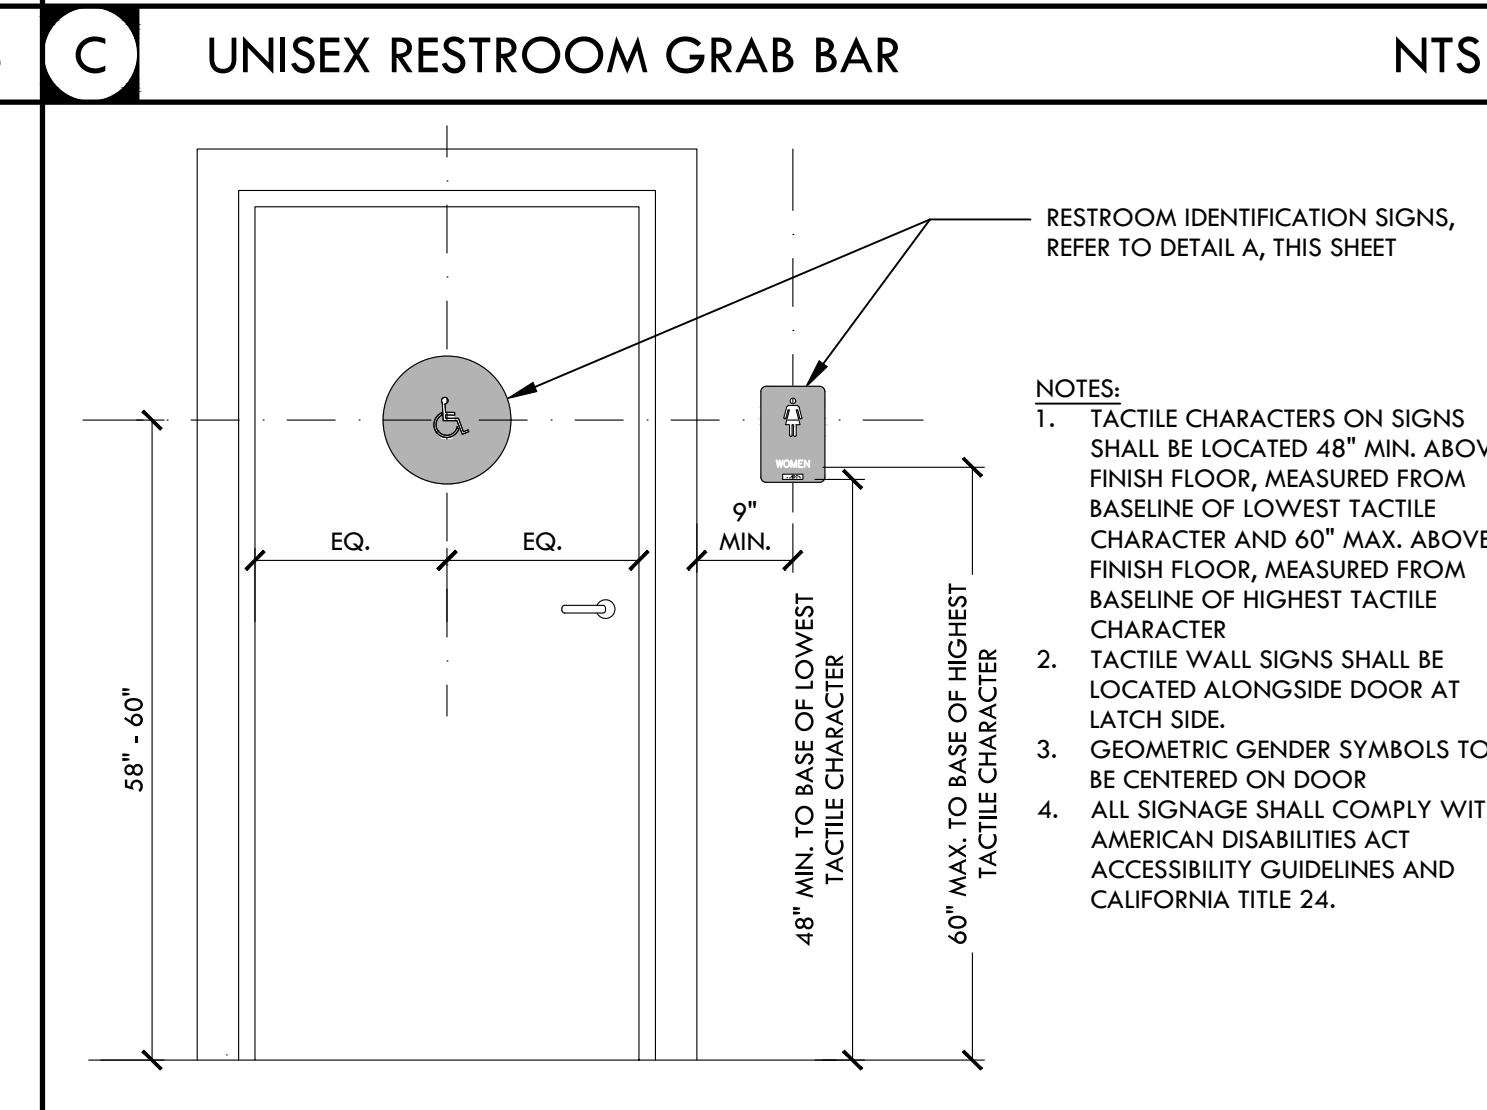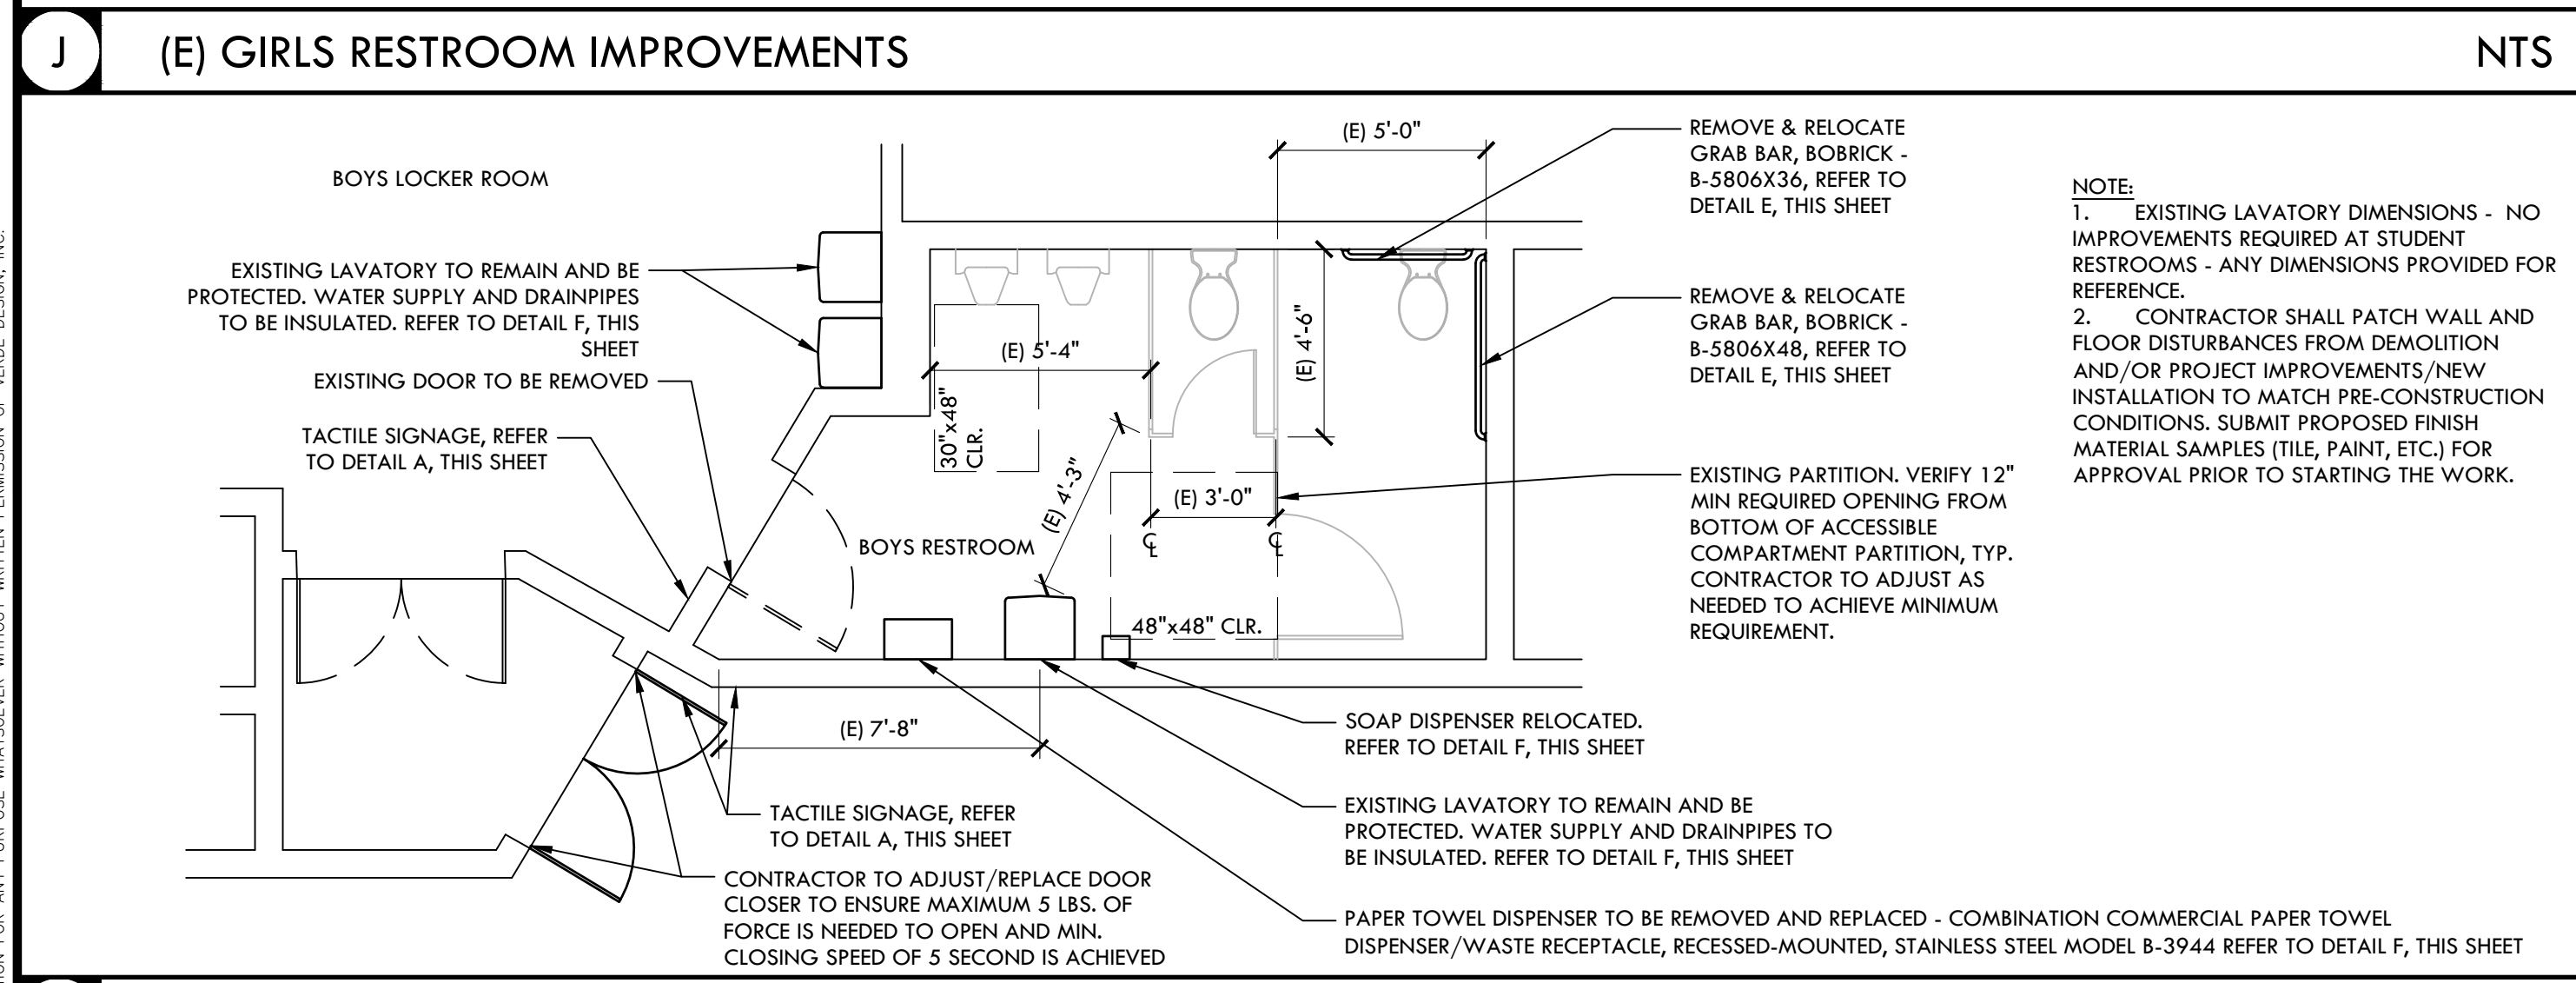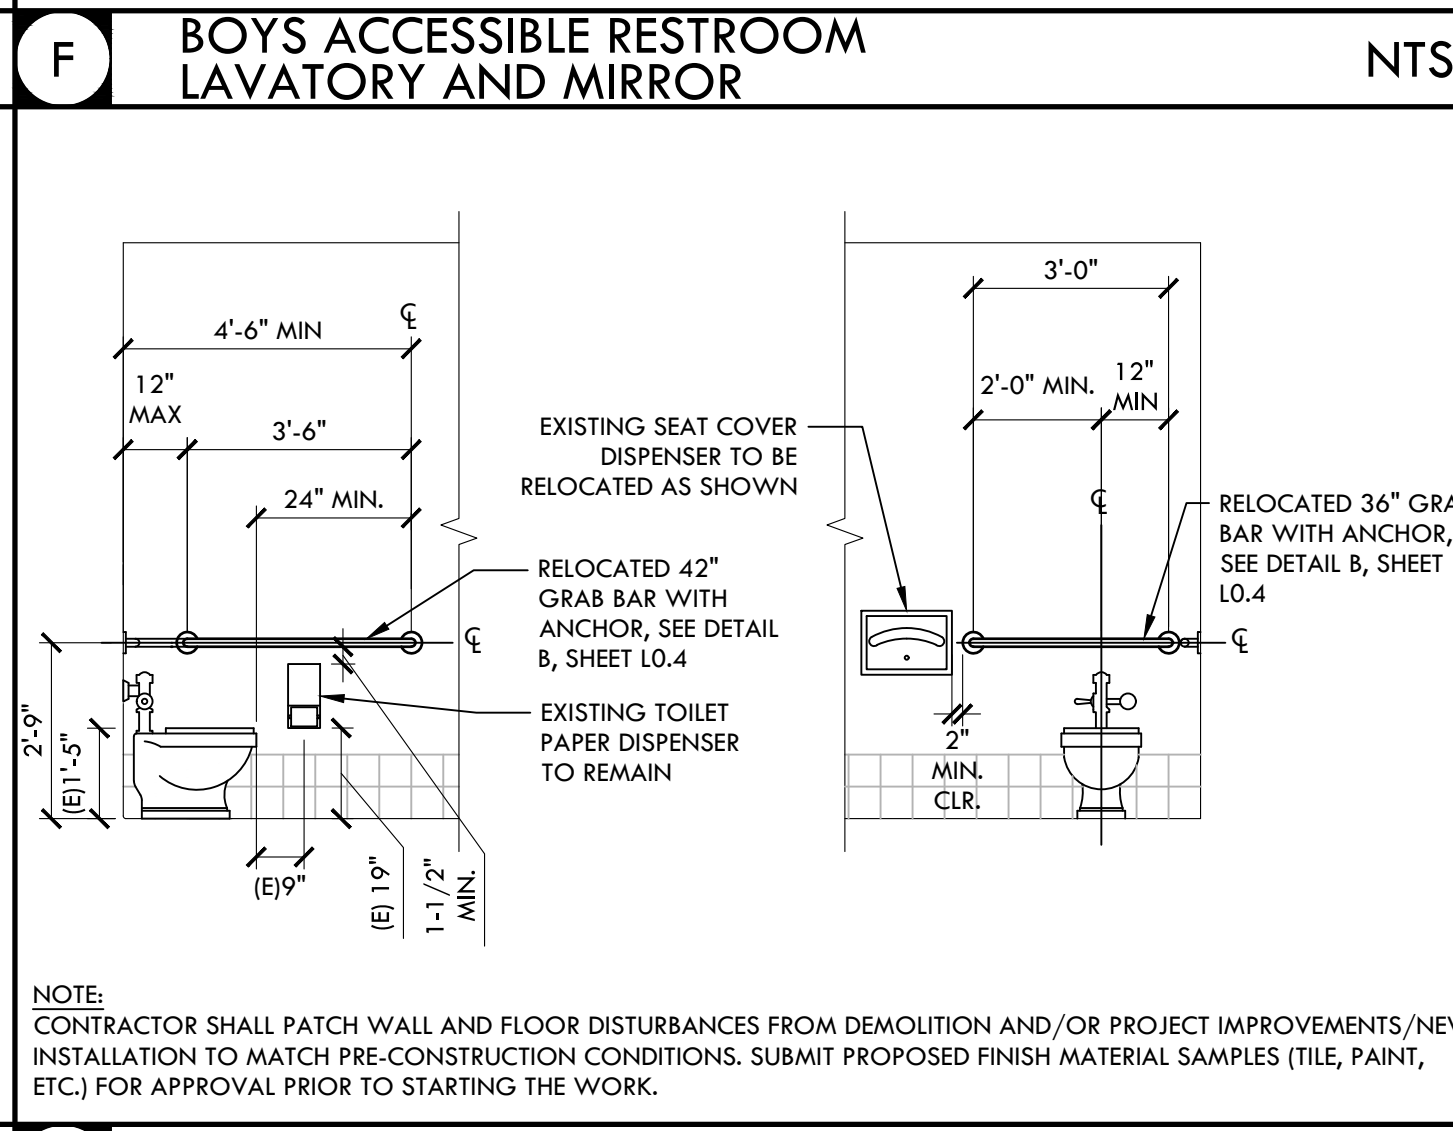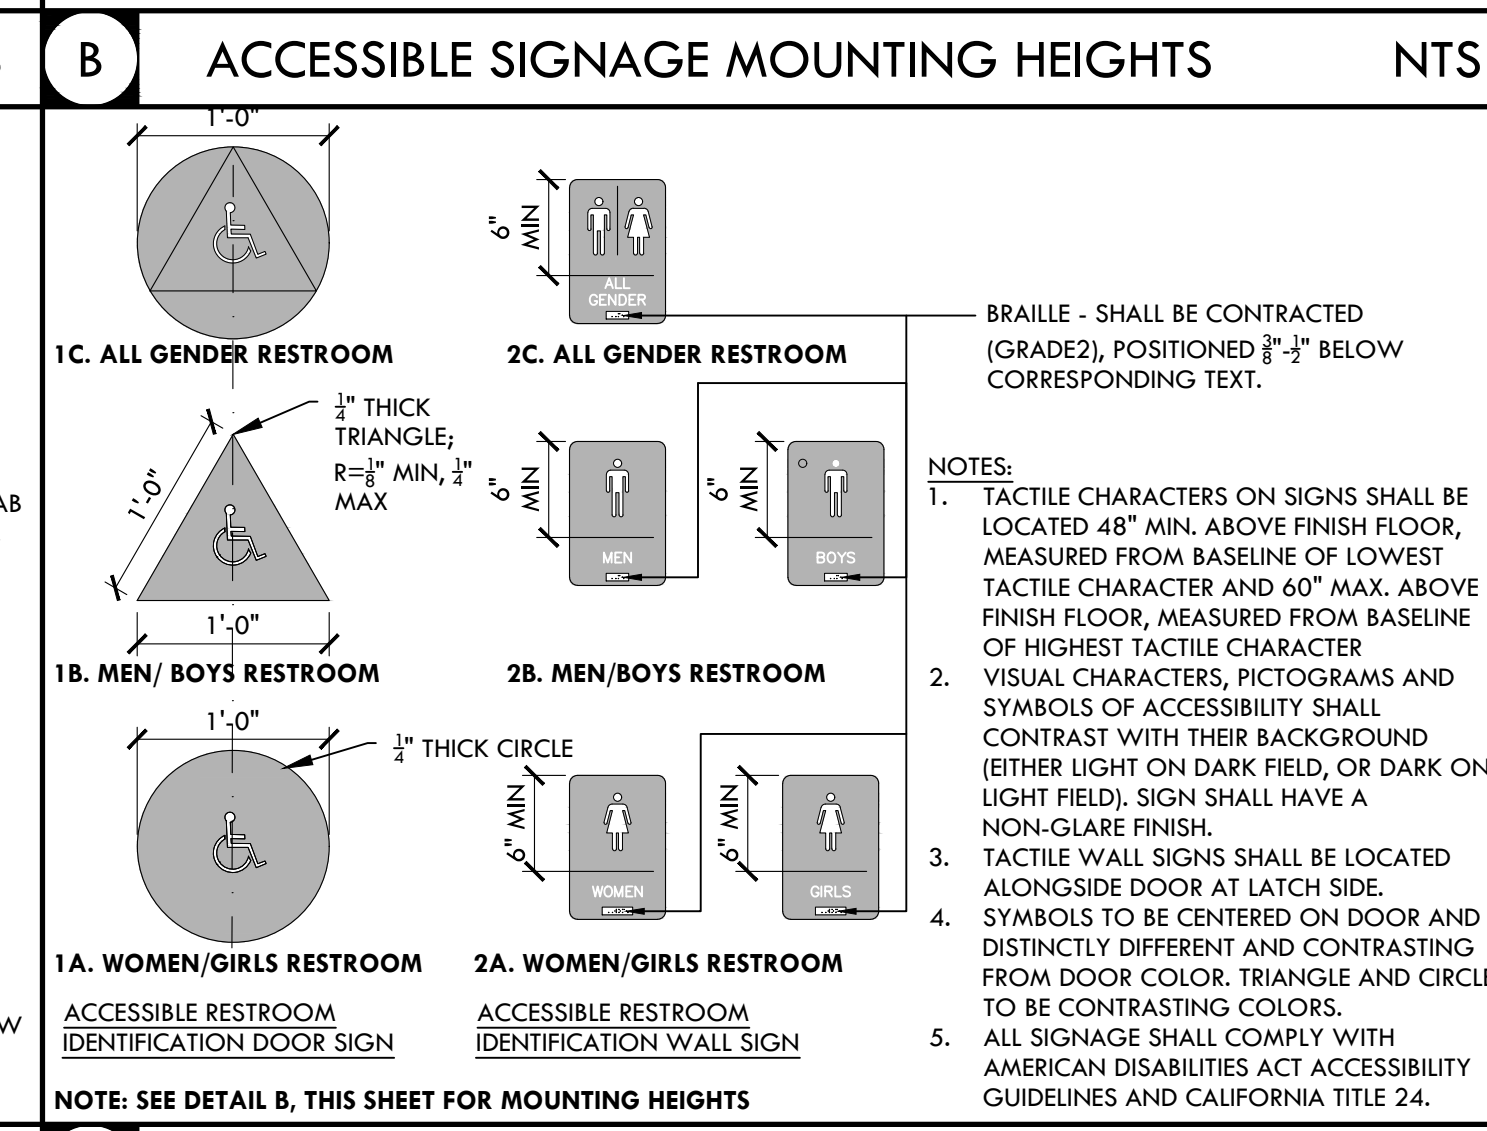
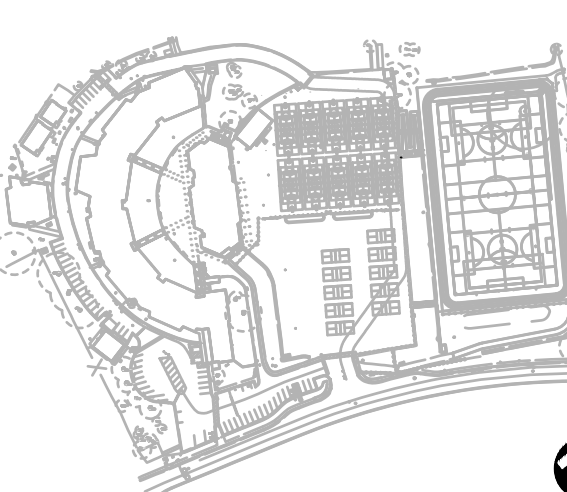
|   |                           |                                    |
|---|---------------------------|------------------------------------|
| <br><b>VERDE DESIGN</b><br>LANDSCAPE ARCHITECTURE<br>CIVIL ENGINEERING<br>SPORT PLANNING & DESIGN<br>2455 The Alameda<br>Santa Clara, CA 95050<br>Tel: 408.985.7200<br>Fax: 408.985.7260<br>www.VerdeDesignInc.com |                           |                                    |
| STAMP <div style="text-align: center; margin-top: 10px;">  </div>   |                           |                                    |
| KEY MAP <div style="text-align: center; margin-top: 10px;">  </div>   |                           |                                    |
| <b>SHEET TITLE</b><br><h2 style="margin: 0;">ACCESSIBILITY<br/>IMPROVEMENT DETAILS</h2>   |                           |                                    |
| PROJECT NAME<br><div style="text-align: center; margin-top: 10px;"> <b>WESTBOROUGH<br/>MIDDLE SCHOOL<br/>FIELD AND PAVEMENT<br/>IMPROVEMENTS</b> </div>   |                           |                                    |
| PROJECT ADDRESS<br><div style="text-align: center; margin-top: 10px;"> <b>2570 WESTBOROUGH BLVD<br/>SOUTH SAN FRANCISCO<br/>CA 94080</b> </div>   |                           |                                    |
| SUBMITTAL   | DATE                      |                                    |
| DSA SUBMITTAL   | 12/10/24                  |                                    |
|   |                           |                                    |
|   |                           |                                    |
| NO.   | REVISIONS                 | DATE                               |
| △   |                           |                                    |
| △   |                           |                                    |
| DRAWN BY<br><b>RC / KL</b>   | CHECKED BY<br><b>JW</b>   |                                    |
| DATE ISSUED<br><b>12/10/2024</b>   | SCALE<br><b>1"=10'-0"</b> |                                    |
| VDI PROJ. NO.<br><b>2320400</b>   |                           | SSFUSD PROJ. NO.<br><b>025-960</b> |
| SHEET NO.<br><b>L0.3</b>   |                           |                                    |





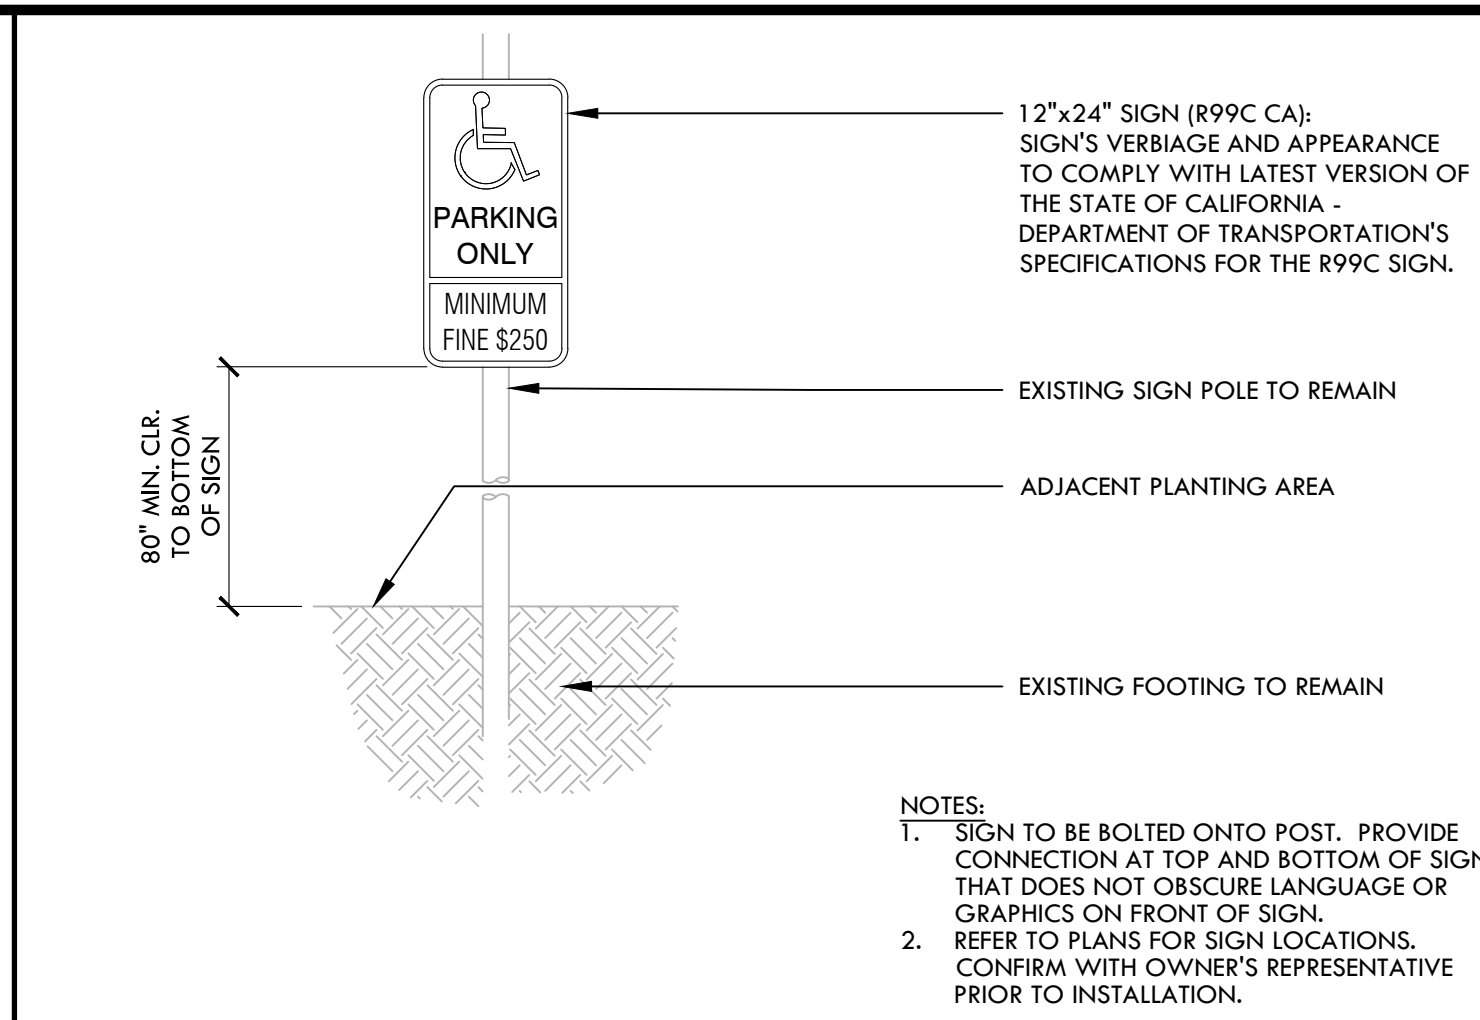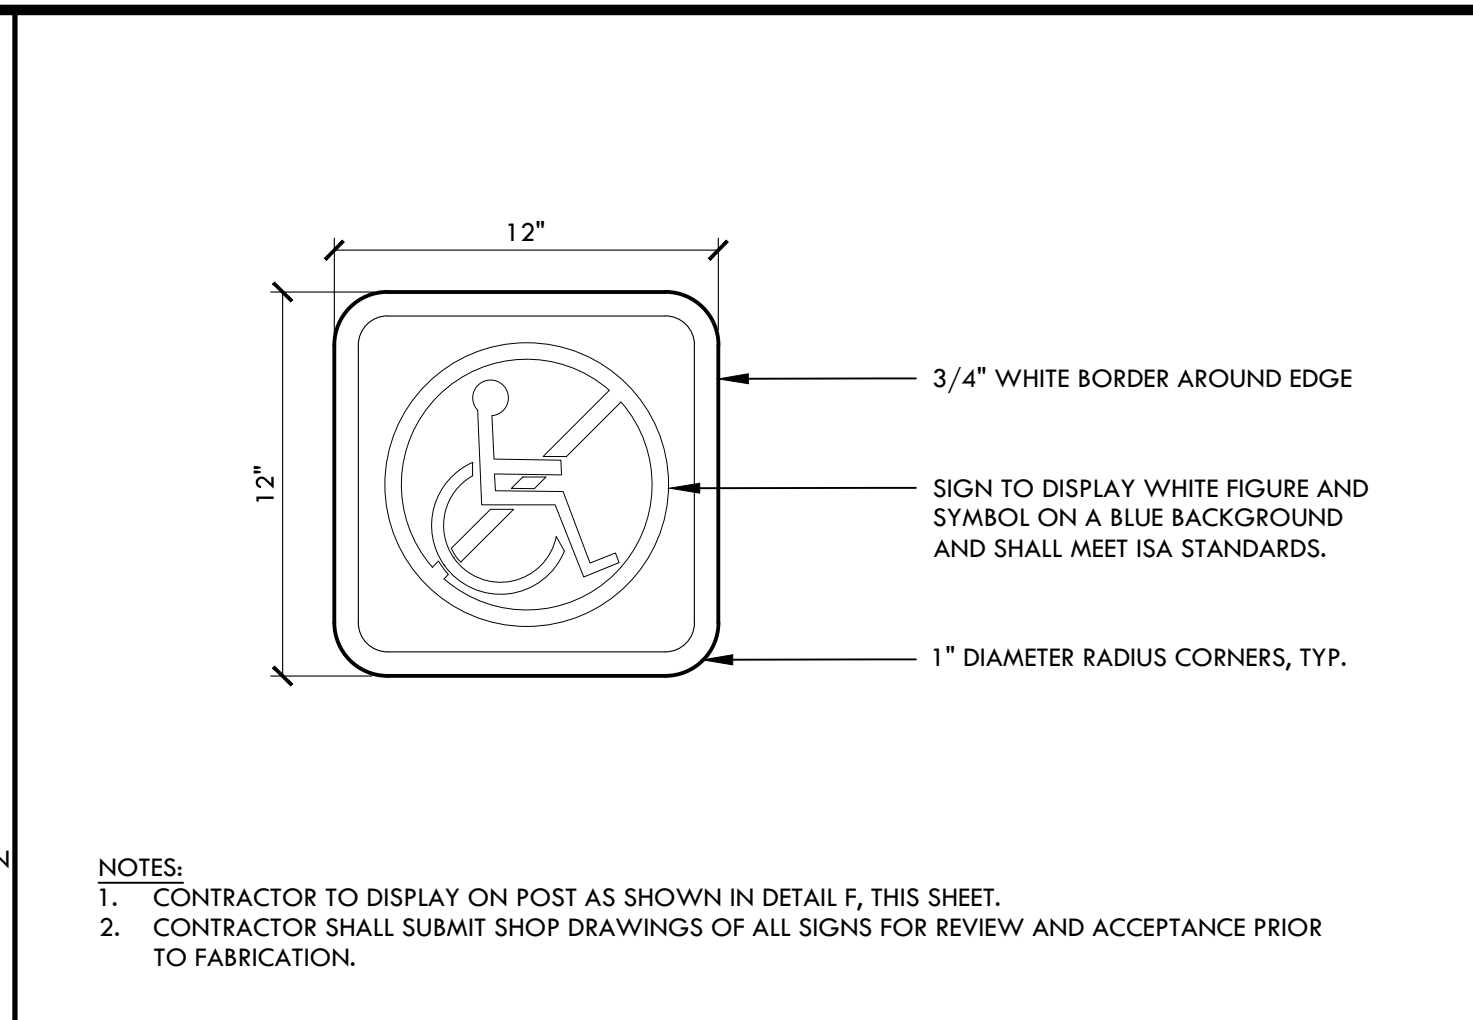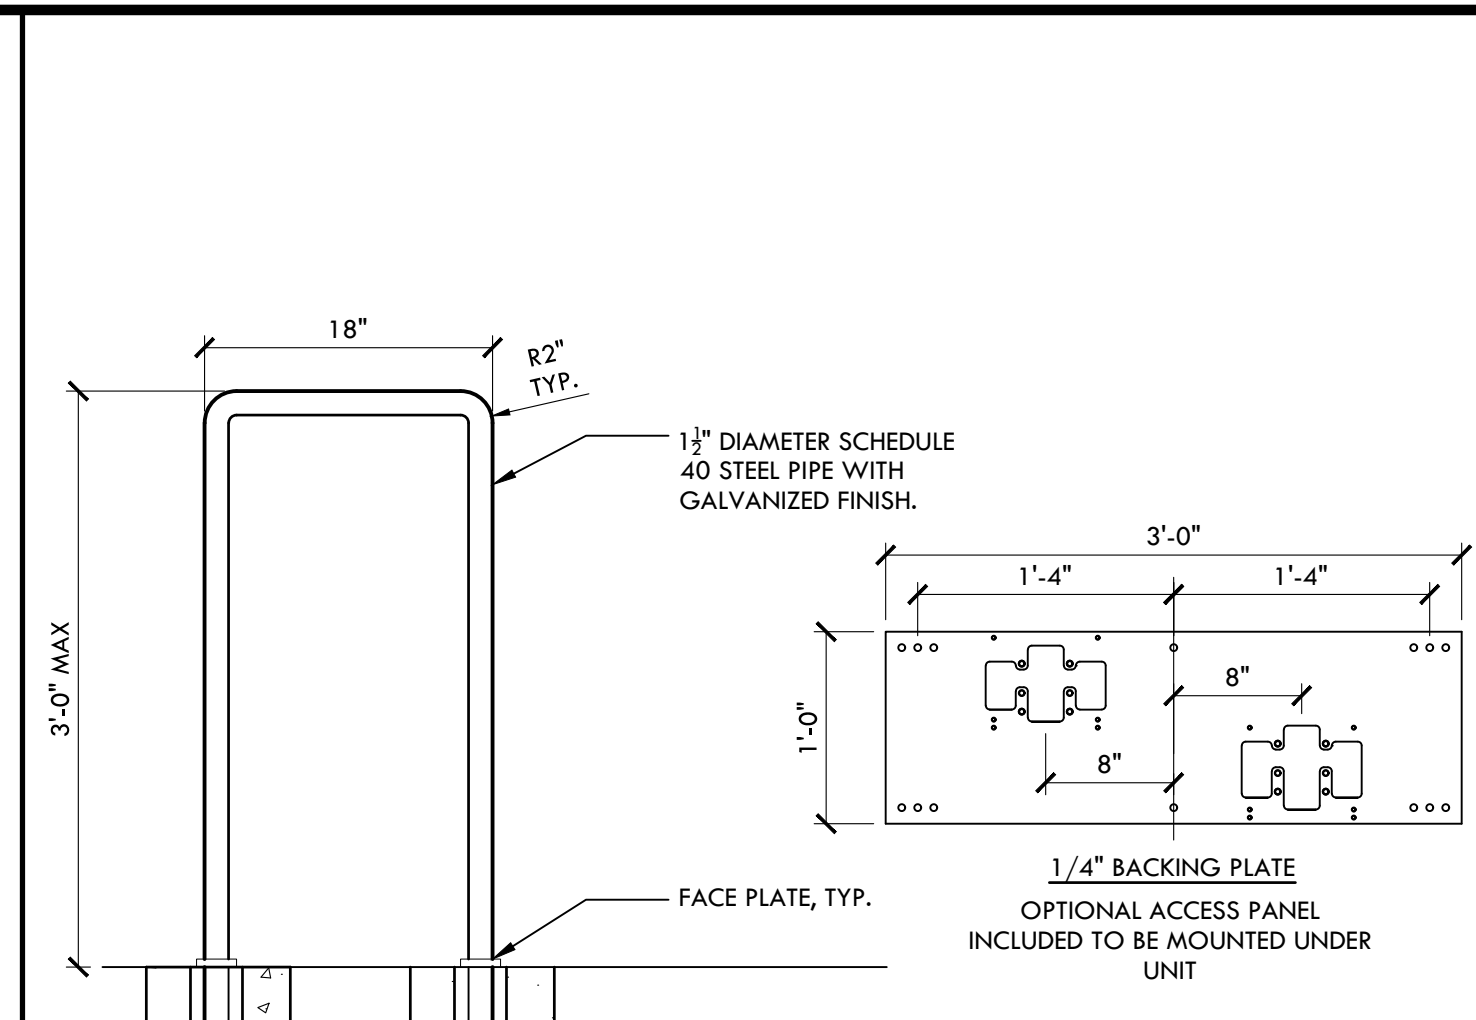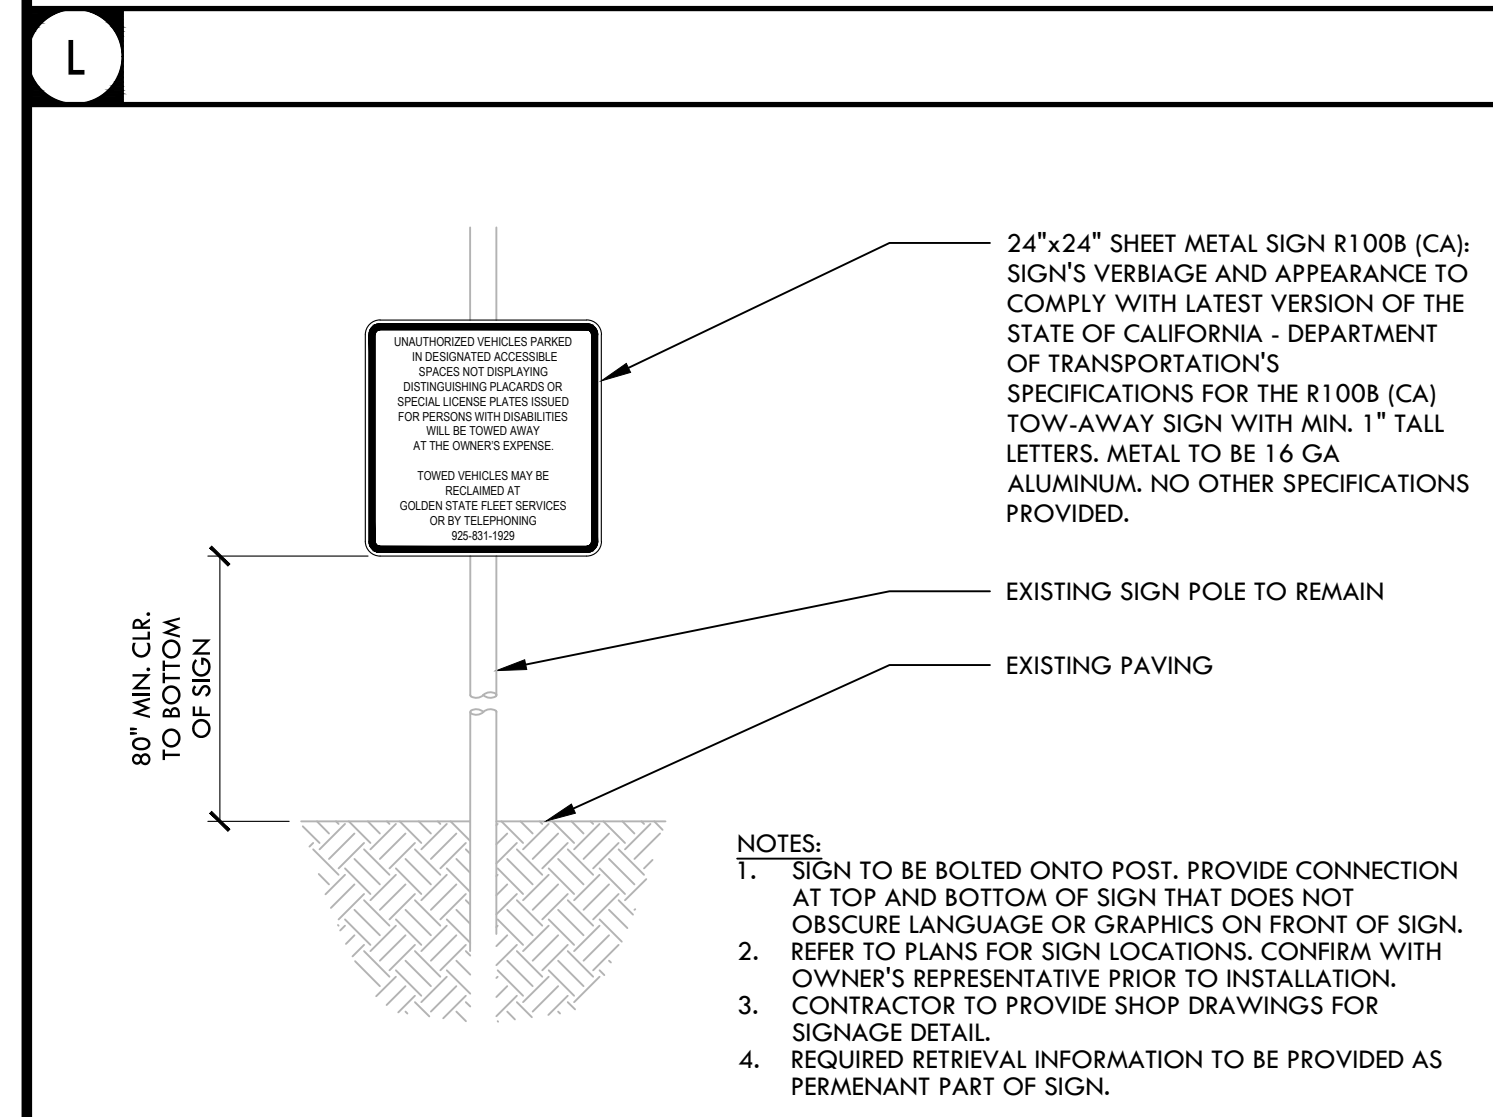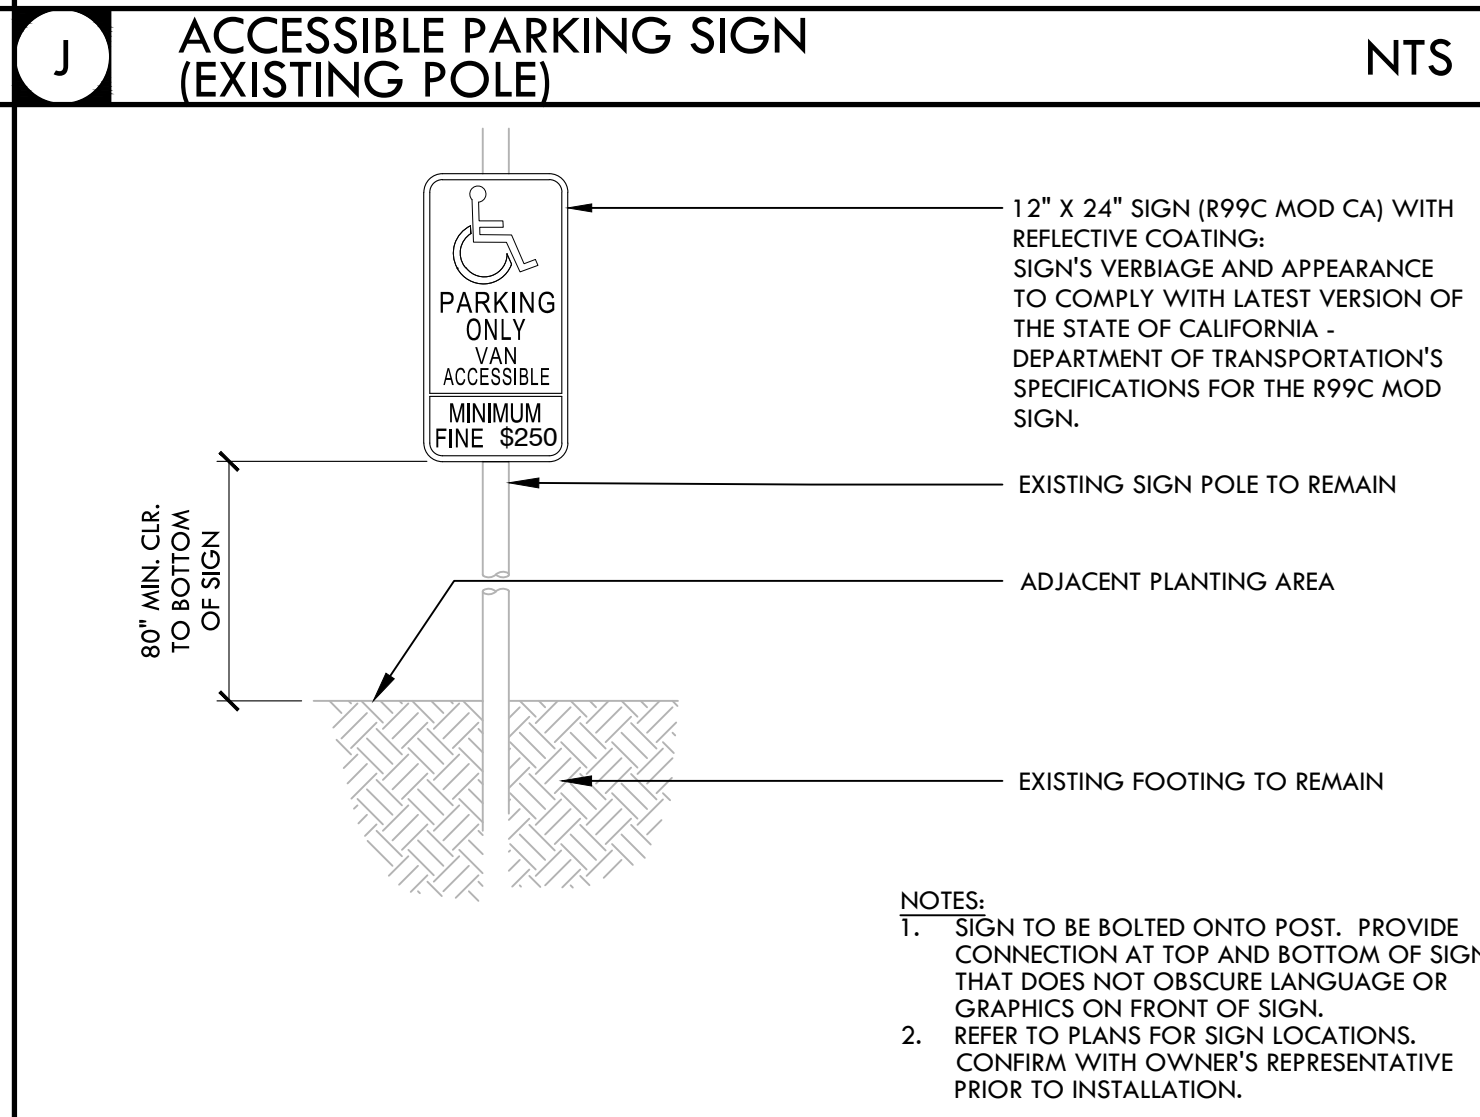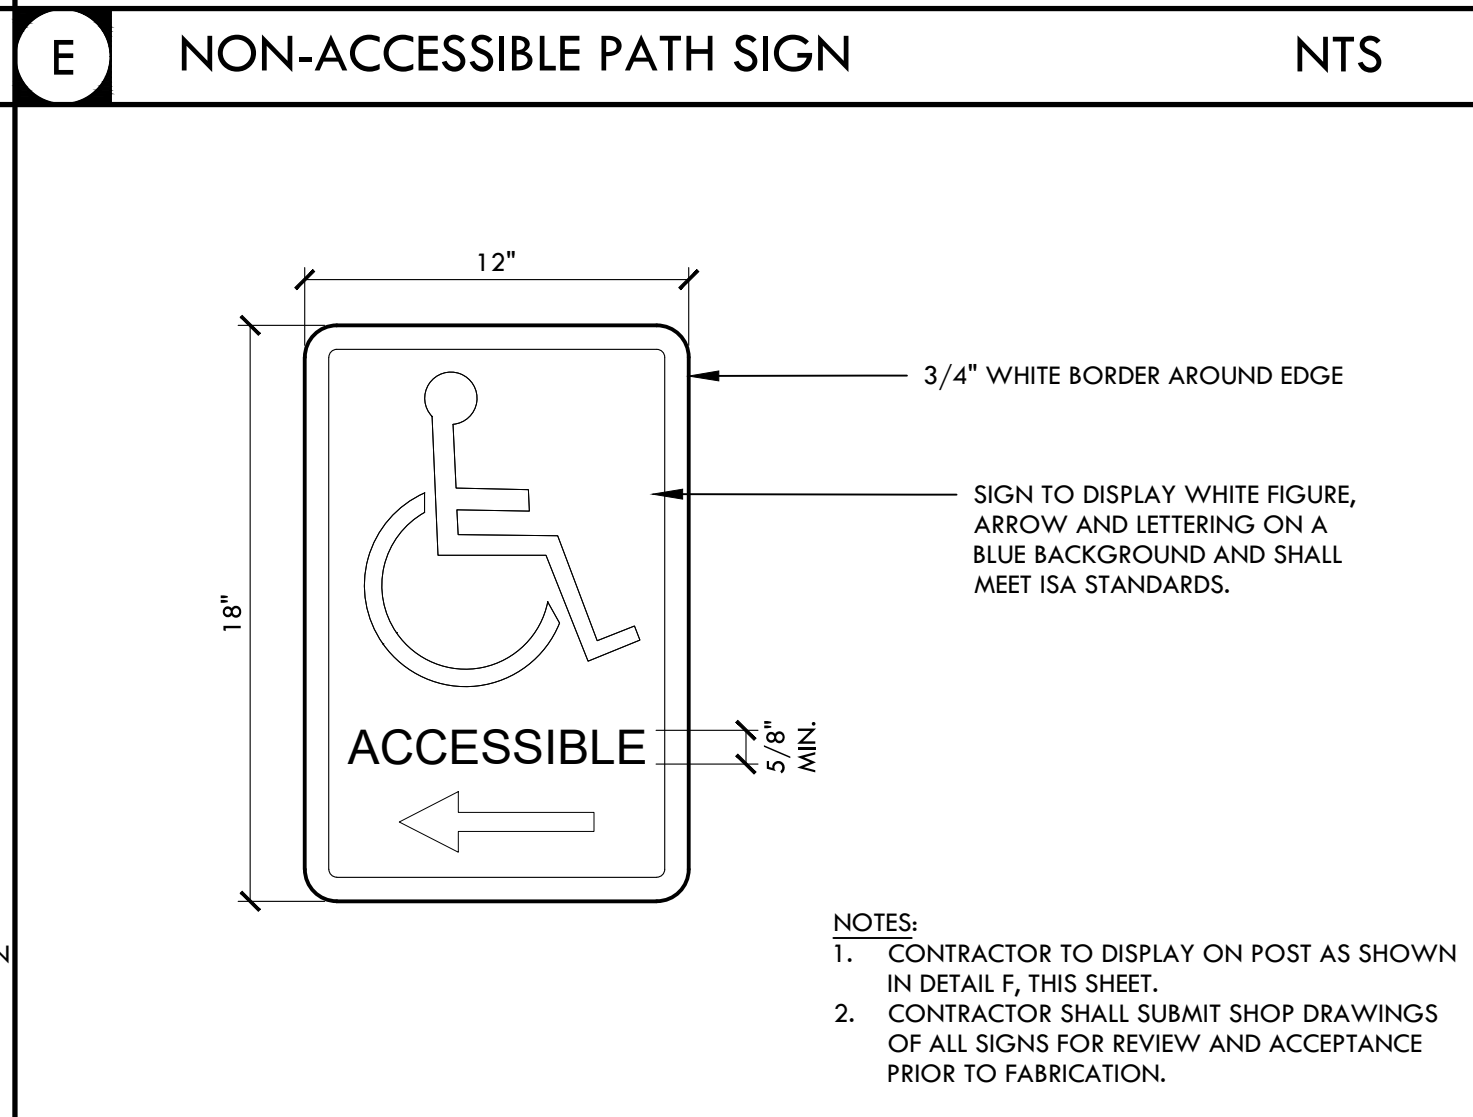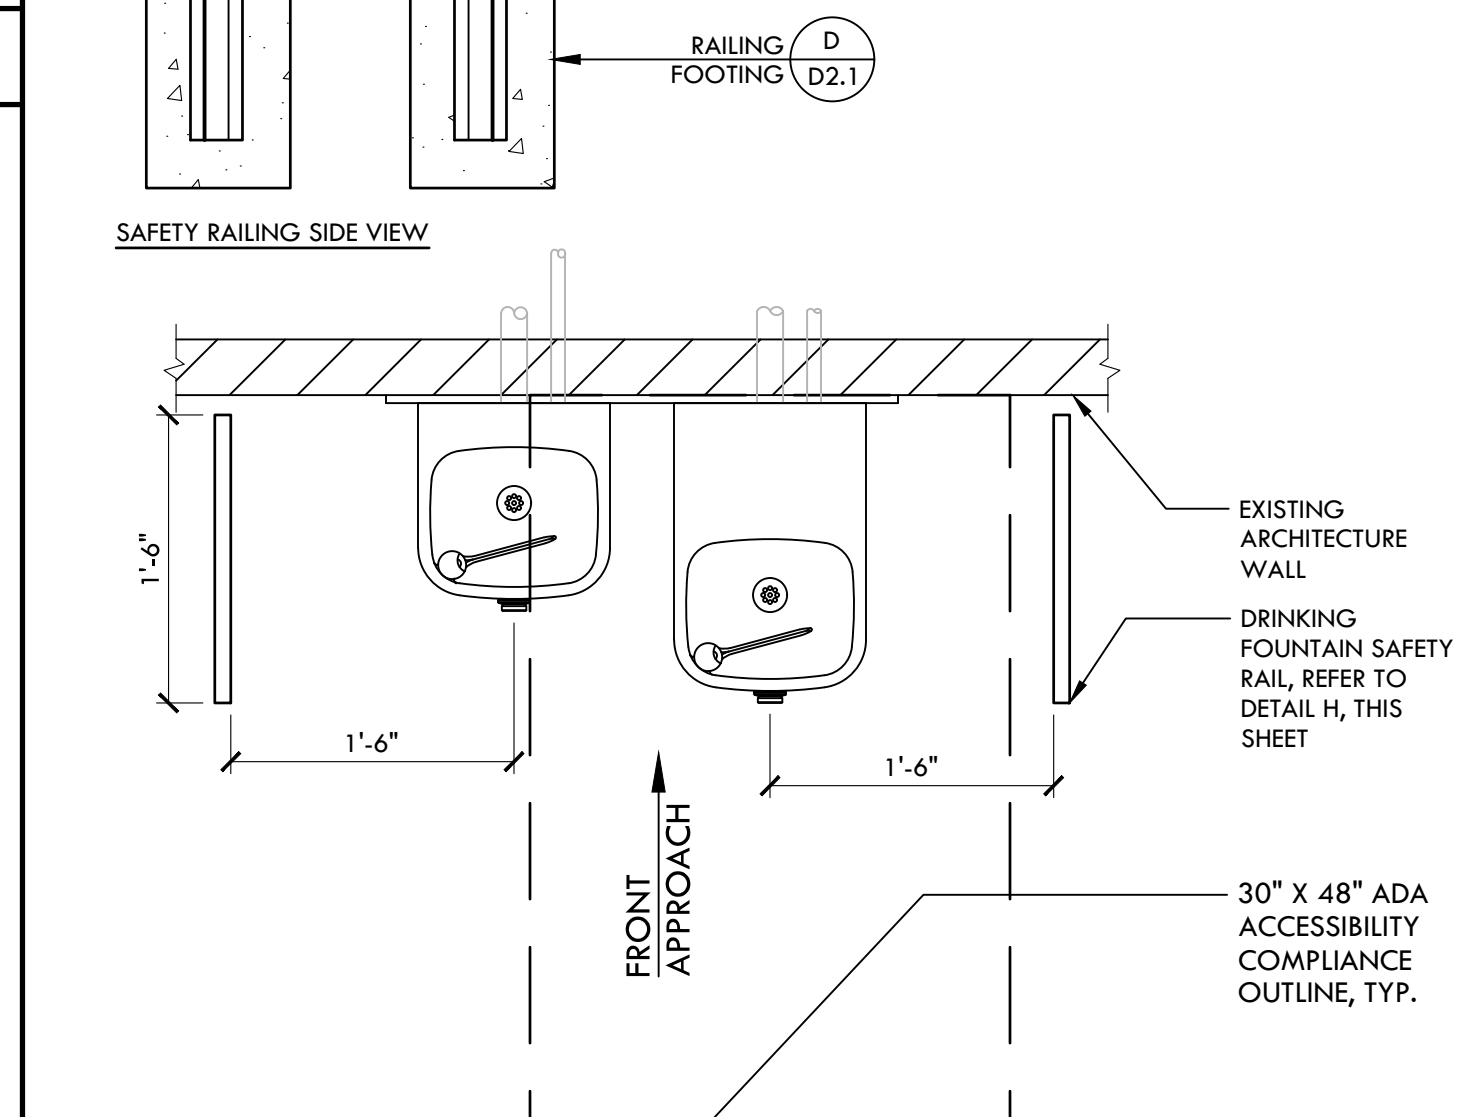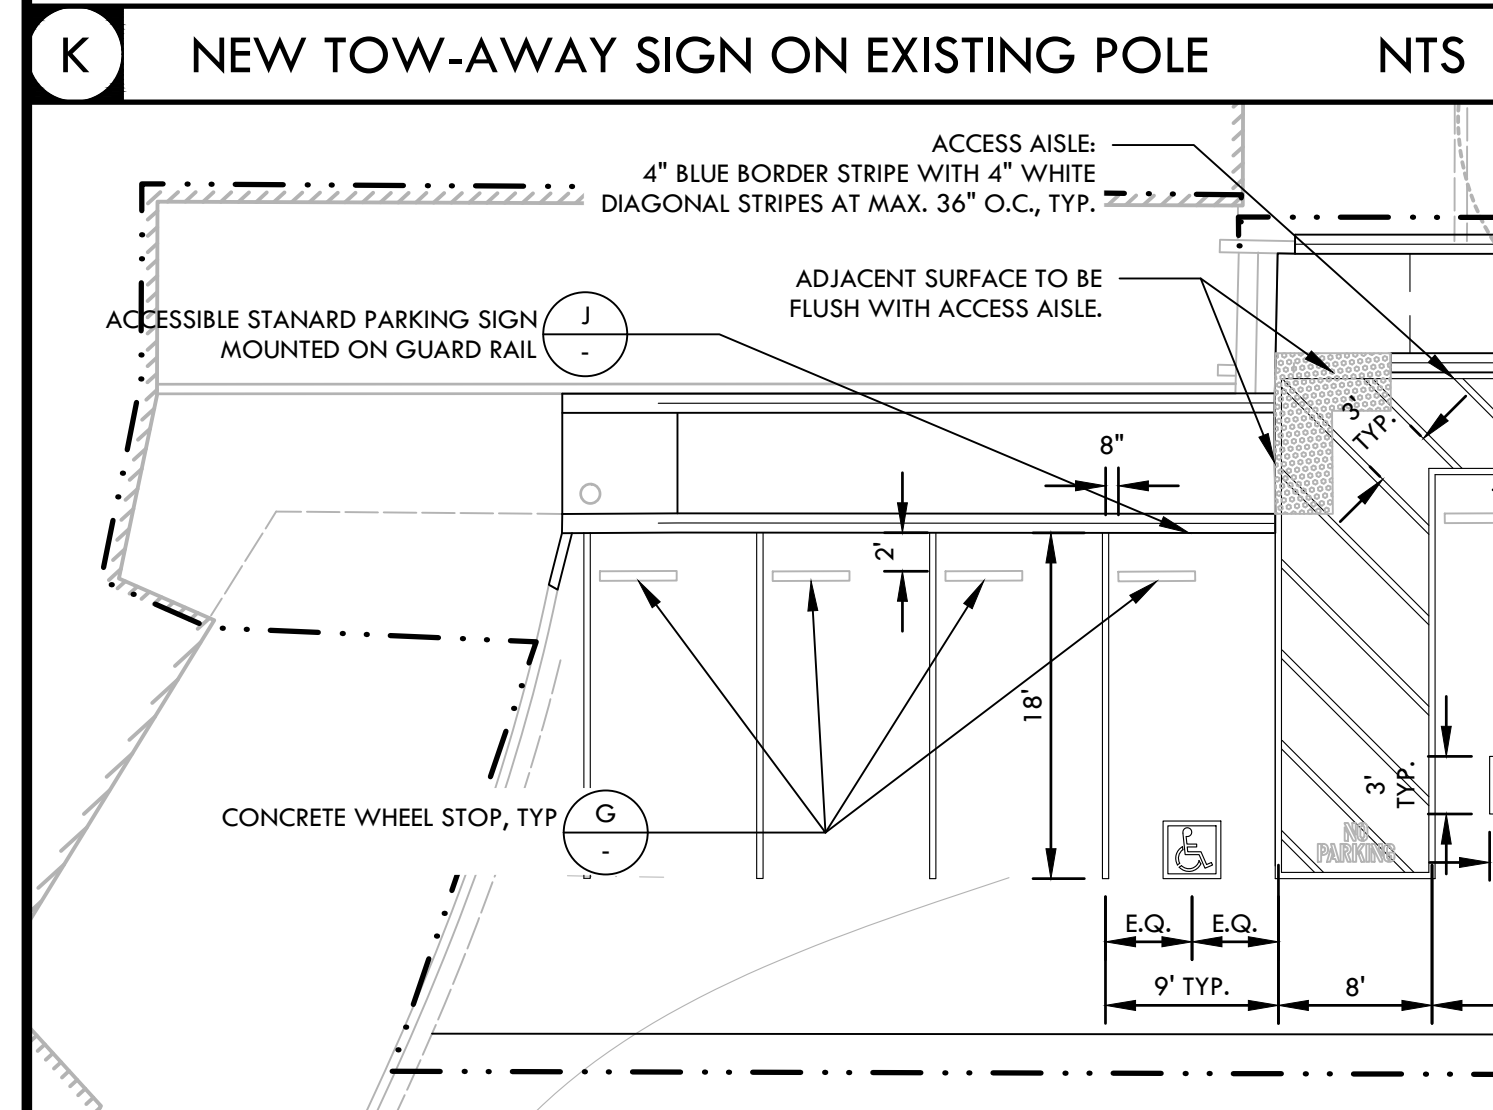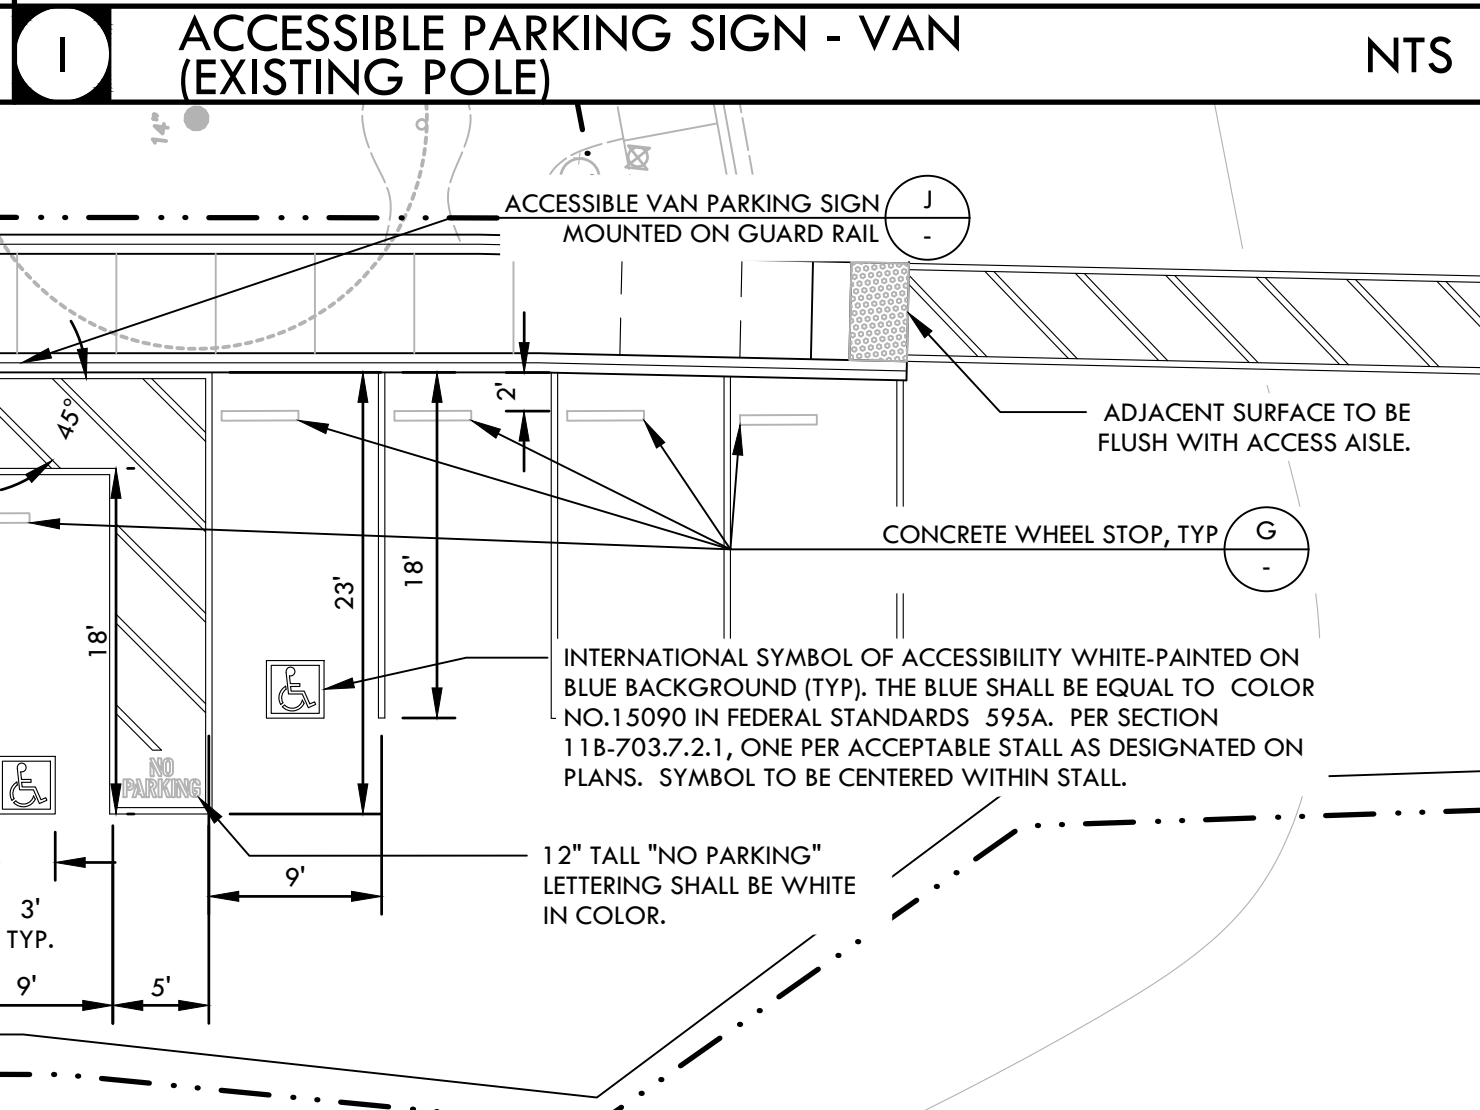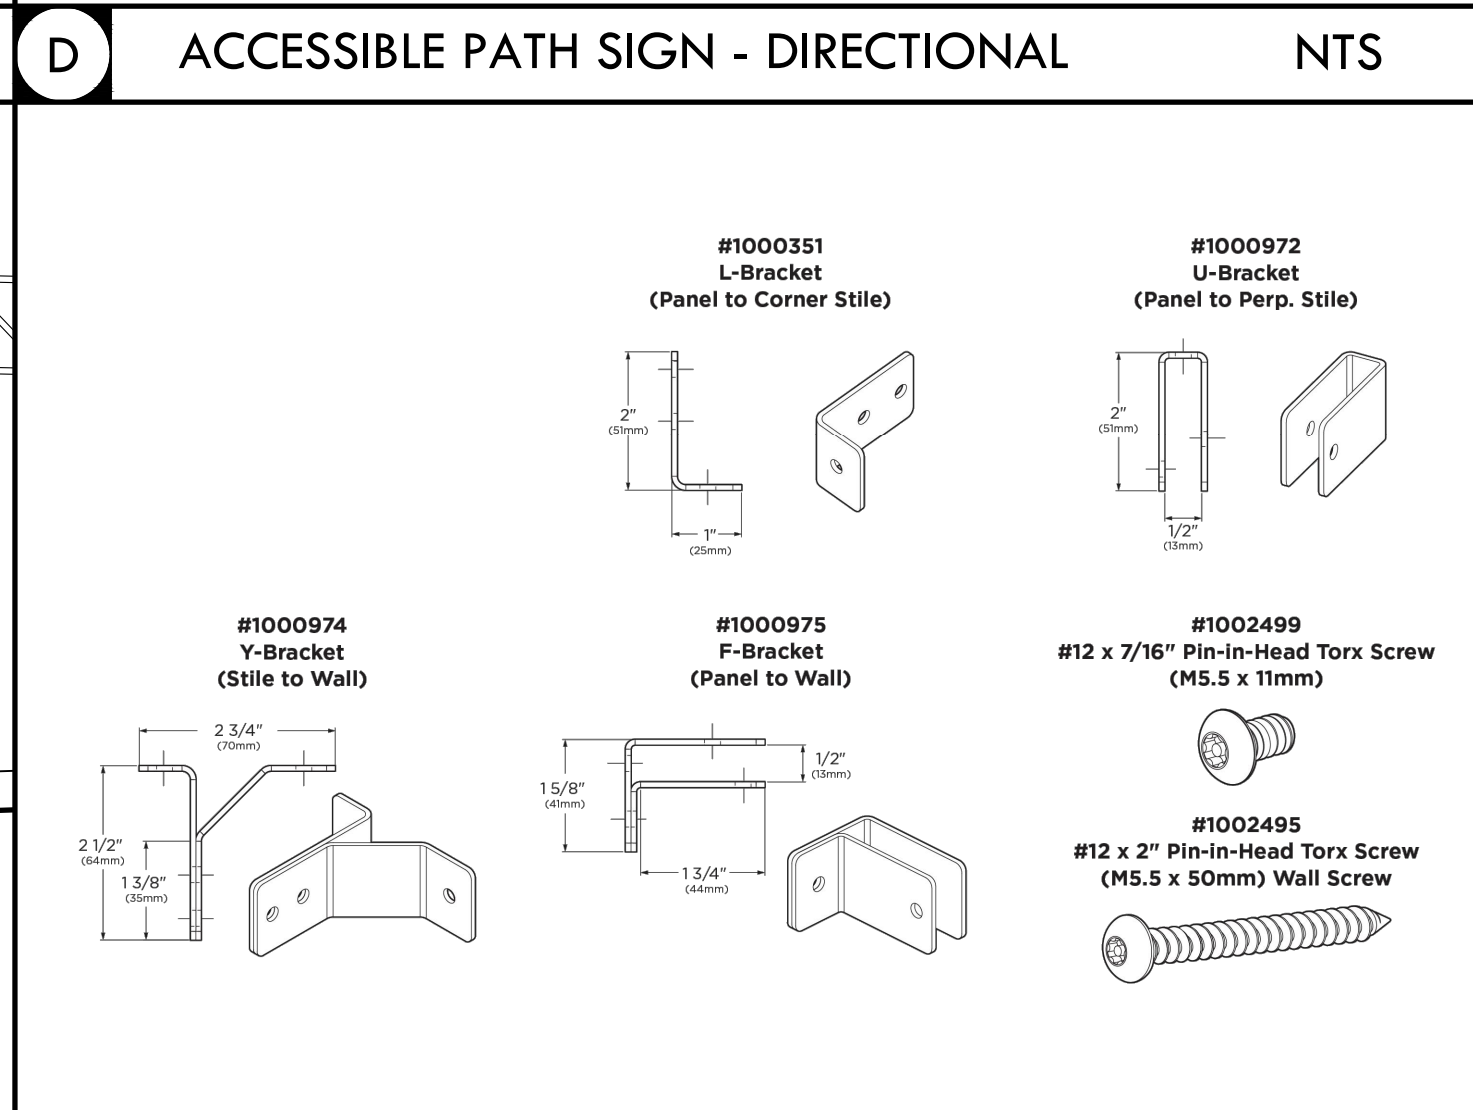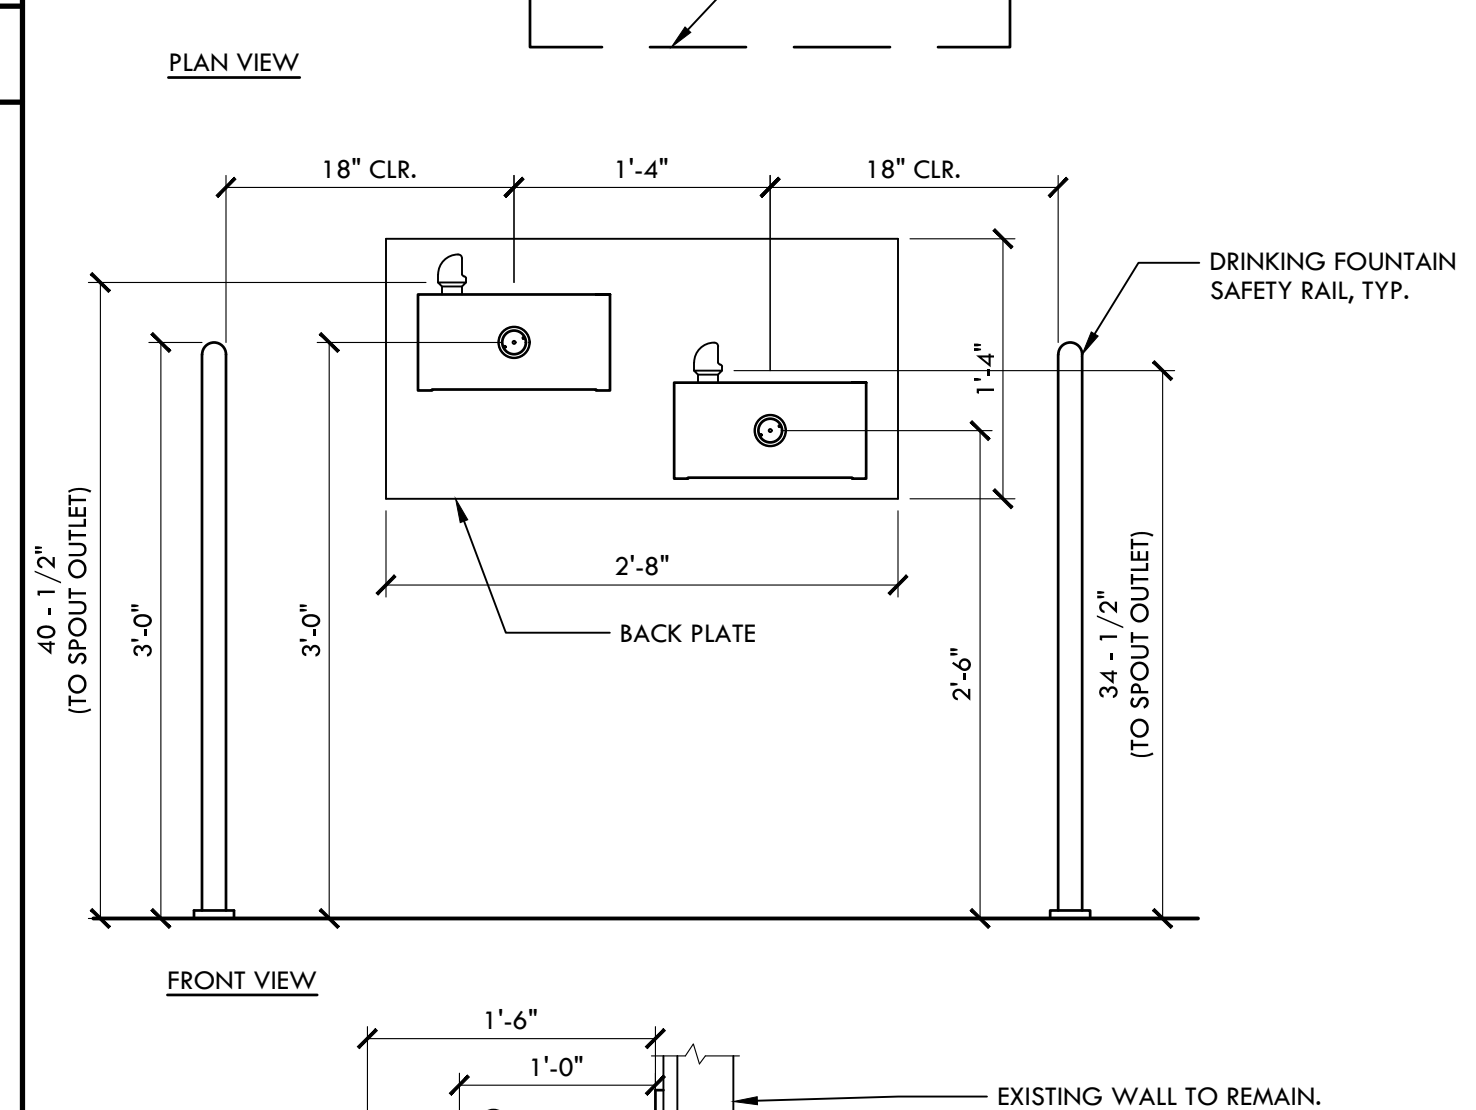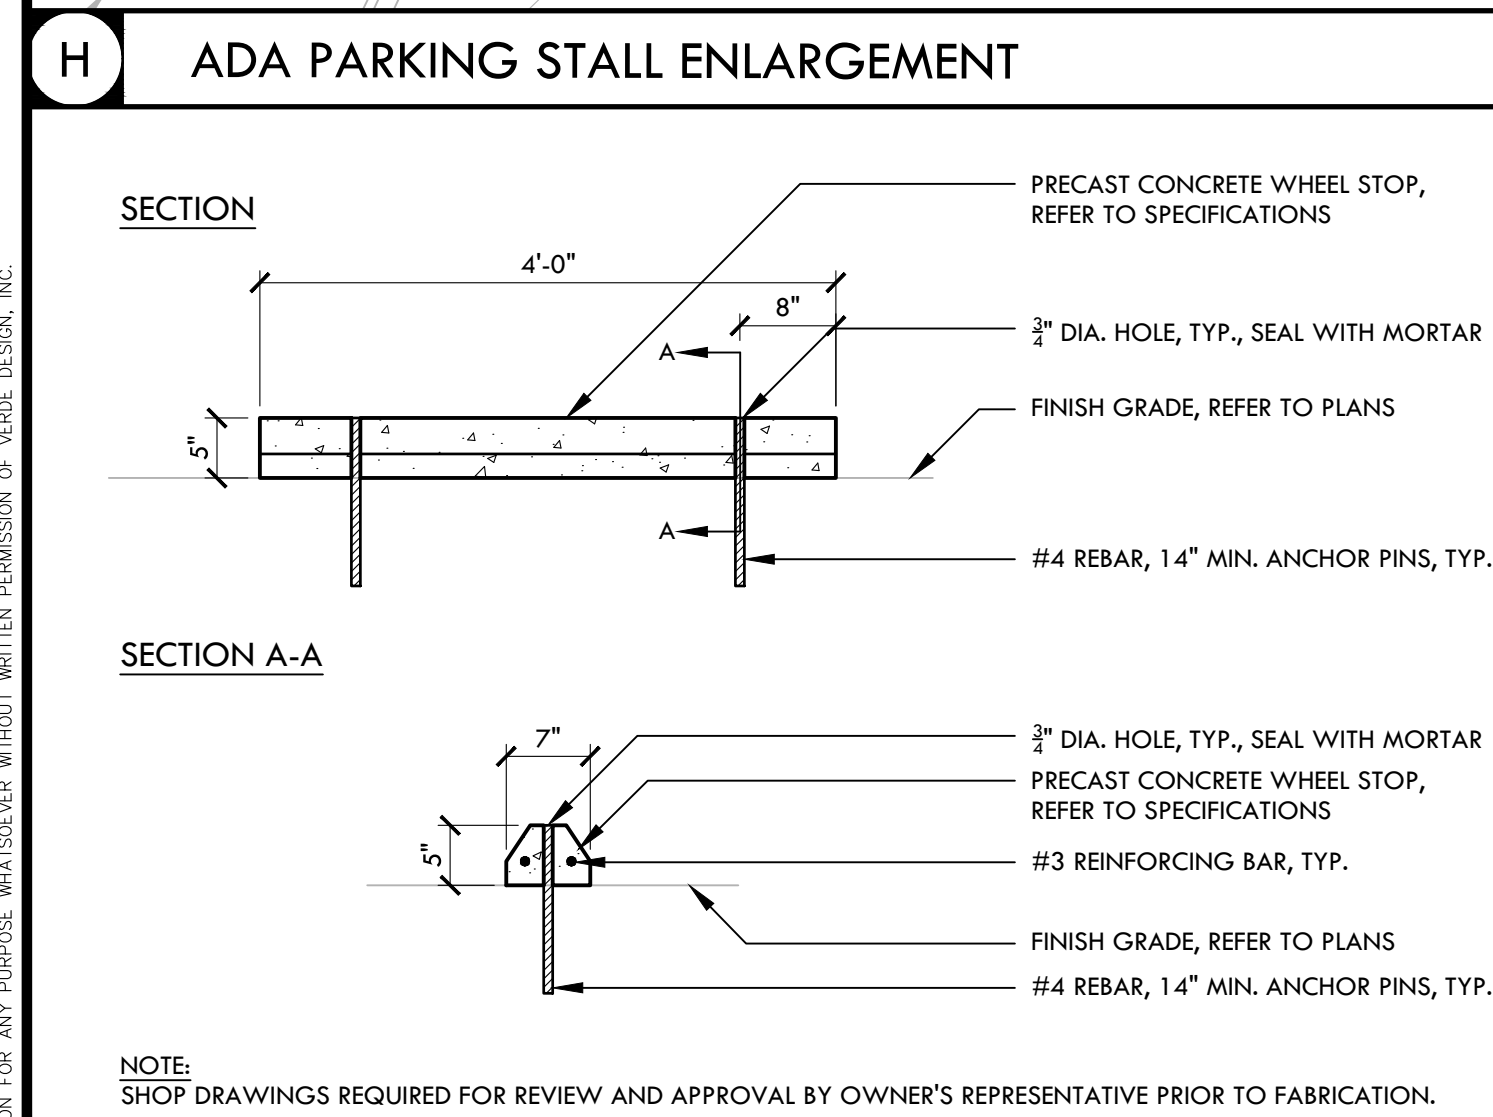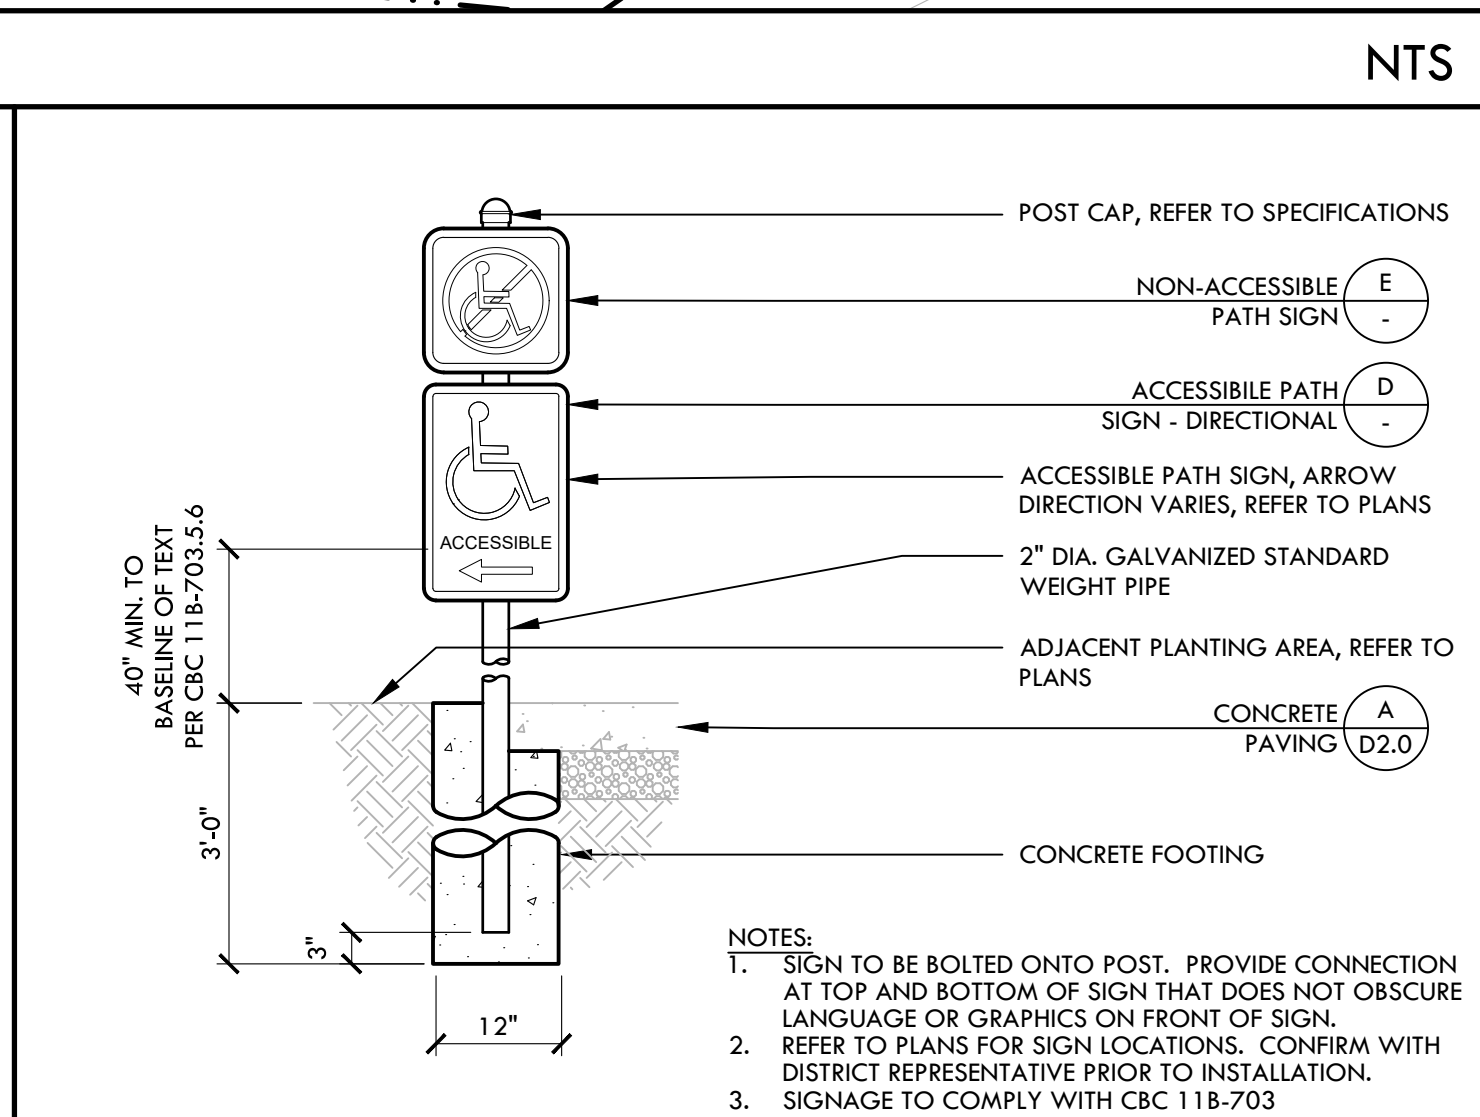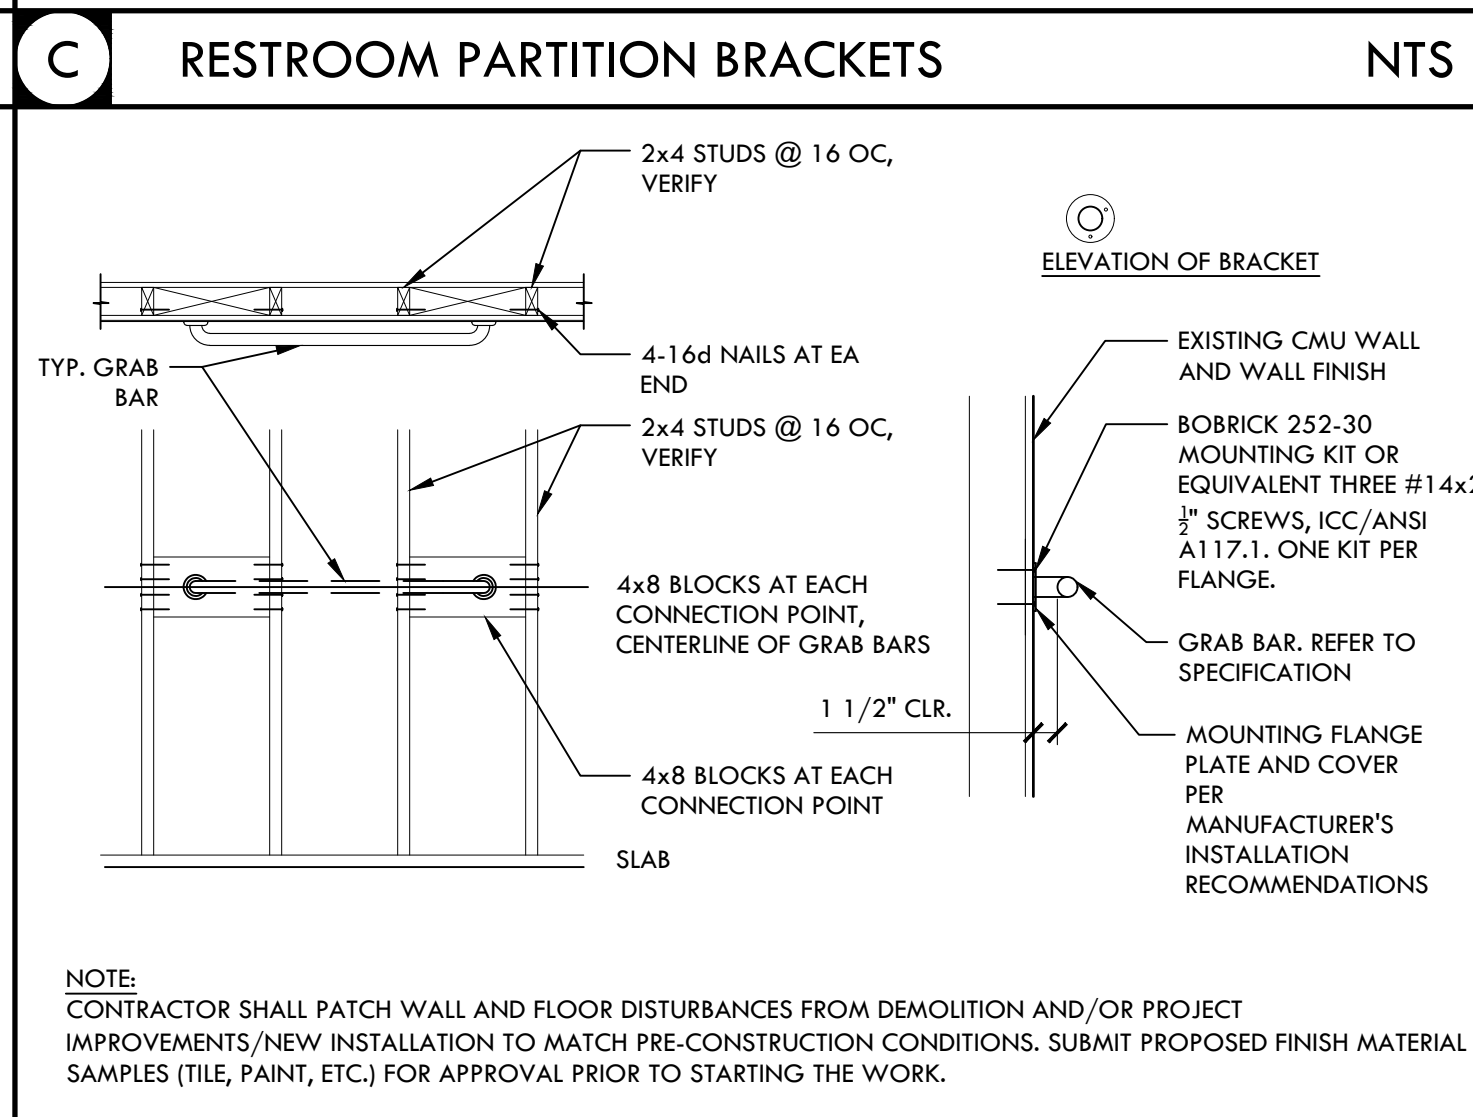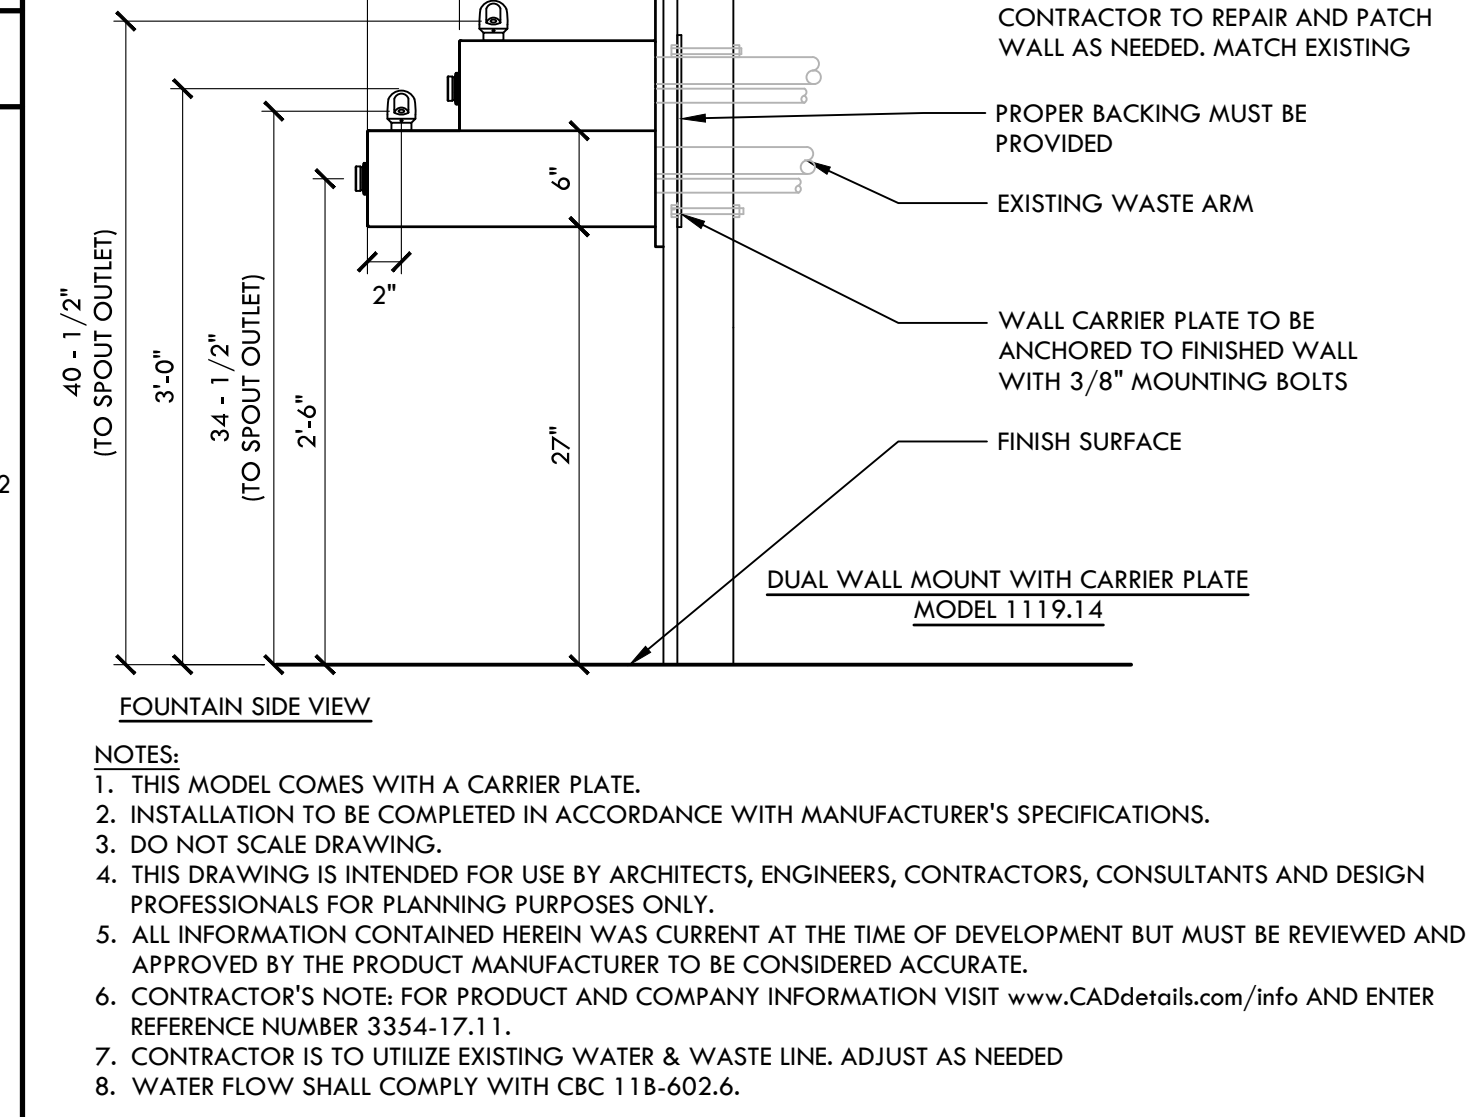
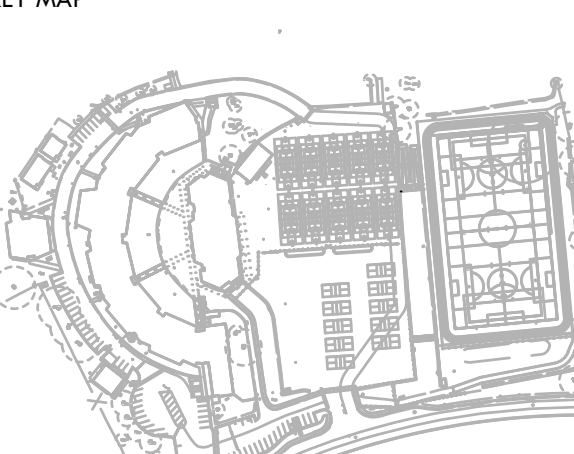
|   |                  |      |
|---|------------------|------|
|   |                  |      |
| <div><div></div><div><div>VERDE DESIGN</div><div>LANDSCAPE ARCHITECTURE<br/>CIVIL ENGINEERING<br/>SPORT PLANNING &amp; DESIGN</div><div><div>2455 The Alameda<br/>Santa Clara, CA 95050<br/>tel: 408.985.7200<br/>fax: 408.985.7260<br/><a href="#">www.VerdeDesignInc.com</a></div></div></div></div> |                  |      |
| STAMP <div><div><div>REGISTERED PROFESSIONAL ENGINEER<br/>DEVIN CONWAY<br/>No. C-56494</div><div>Signature _____<br/>EXPIRATION DATE:<br/>June 30, 2025</div><div>STATE OF CALIFORNIA</div></div></div>   |                  |      |
| KEY MAP <div><div>NORTH</div></div>   |                  |      |
| SHEET TITLE <div>ACCESSIBILITY<br/>IMPROVEMENT DETAILS</div>   |                  |      |
| PROJECT NAME <div>WESTBOROUGH<br/>MIDDLE SCHOOL<br/>FIELD AND PAVEMENT<br/>IMPROVEMENTS</div>   |                  |      |
| PROJECT ADDRESS <div>2570 WESTBOROUGH BLVD<br/>SOUTH SAN FRANCISCO<br/>CA 94080</div>   |                  |      |
| SUBMITTAL   | DATE             |      |
| DSA SUBMITTAL   | 12/10/24         |      |
|   |                  |      |
|   |                  |      |
| NO.   | REVISIONS        | DATE |
|   |                  |      |
|   |                  |      |
| DRAWN BY   | CHECKED BY       |      |
| RC / KL   | JW               |      |
| DATE ISSUED   | SCALE            |      |
| 12/10/2024   | 1"=10'-0"        |      |
| VDI PROJ. NO.   | SSFUSD PROJ. NO. |      |
| 2320400   | 025-960          |      |
| SHEET NO. <div>L0.4</div>   |                  |      |



ALL IDEAS, DESIGNS, ARRANGEMENTS, AND PLANS INDICATED OR REPRESENTED BY THIS DRAWING ARE OWNED BY AND THE PROPERTY OF VERDE DESIGN, INC. AND WERE CREATED, EVOLVED, AND DEVELOPED FOR USE ON AND IN CONNECTION WITH THE SPECIFIED PROJECT. NONE OF SUCH IDEAS, DESIGNS, ARRANGEMENTS OR PLANS SHALL BE USED, REPRODUCED, OR PUBLISHED BY ANY METHOD, IN WHOLE OR IN PART, OR DISCLOSED TO ANY PERSON, FIRM, OR CORPORATION FOR ANY PURPOSE WHATSOEVER WITHOUT WRITTEN PERMISSION OF VERDE DESIGN, INC.

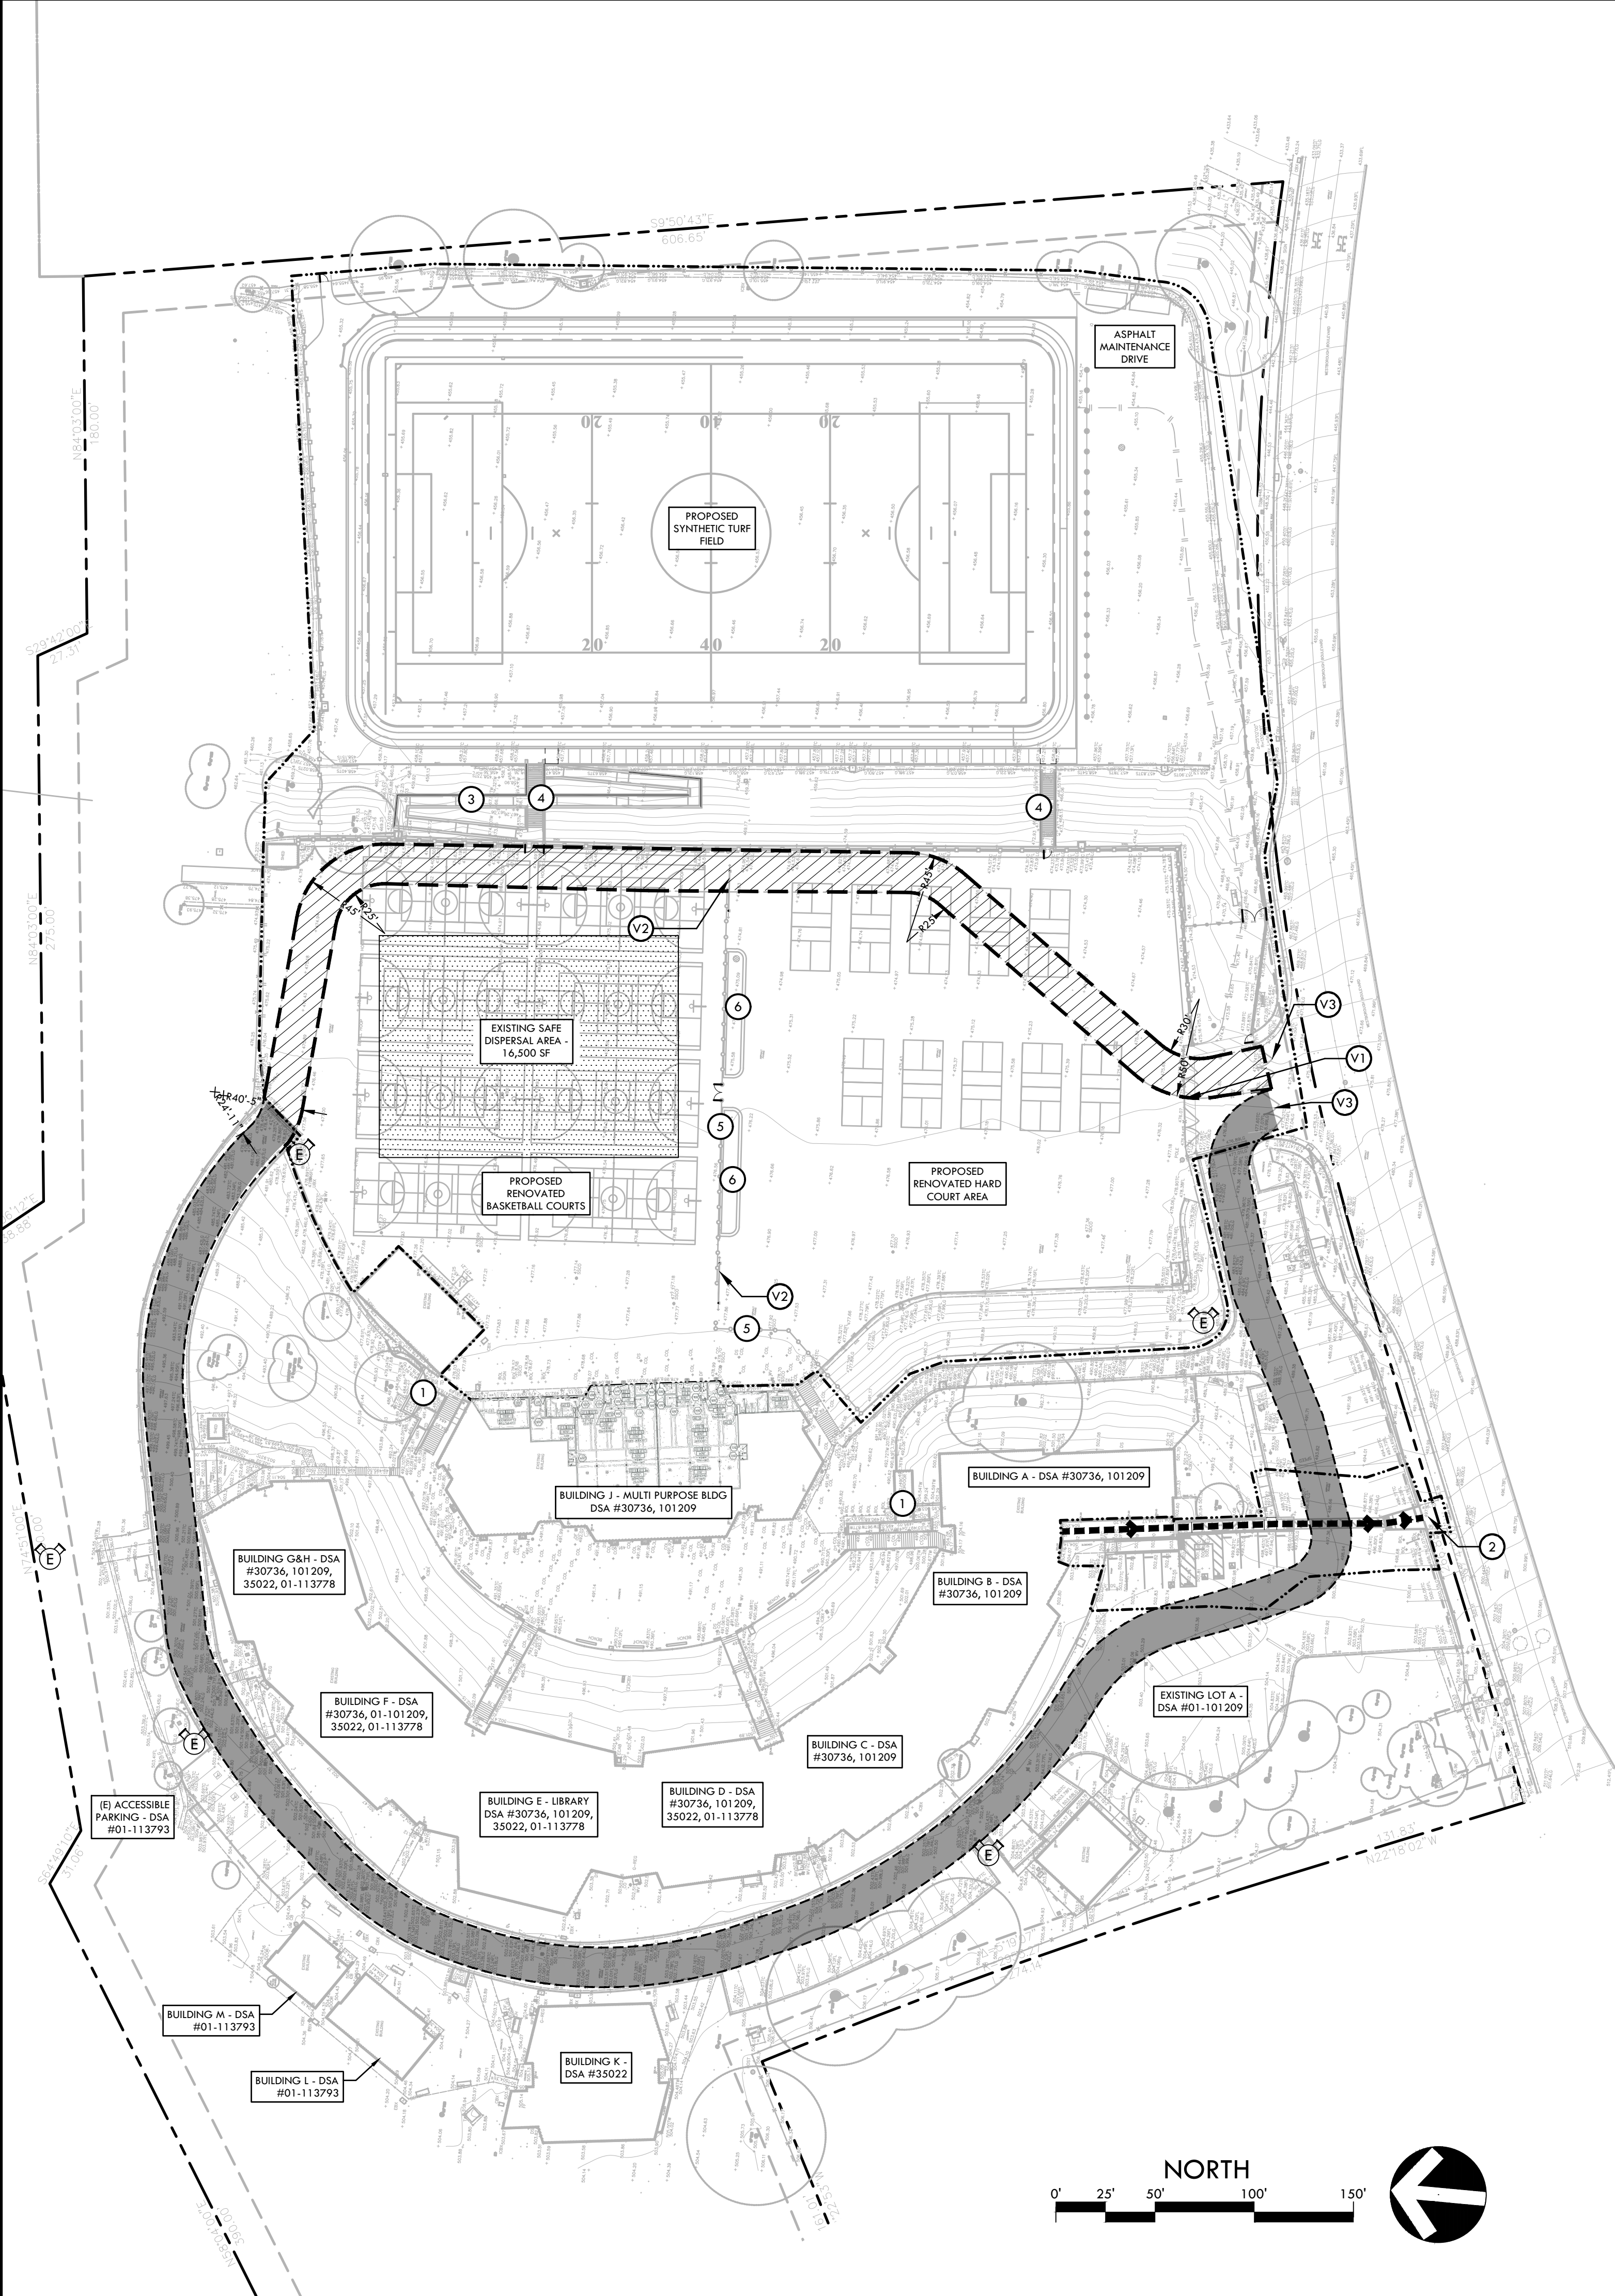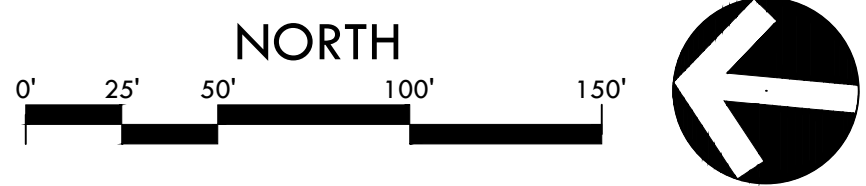

LOCAL FIRE AUTHORITY REVIEW

PROJECT INFORMATION

School District/Owner: SOUTH SAN FRANCISCO UNIFIED SCHOOL DISTRICT

Project Name/School: WESTBOROUGH MIDDLE SCHOOL FIELD AND PAVEMENT IMPROVEMENTS

Project Address: 2570 WESTBOROUGH BLVD., SOUTH SAN FRANCISCO, CA 94080

FIRE & LIFE SAFETY INFORMATION

1. Has a fire hydrant flow test been performed within the past 12 months? (If yes, provide a copy of the test data.)

Yes ☐ No ☒

2. Was the fire hydrant water flow test performed as part of this LFA review?

Yes ☐ No ☒

3. Is the project located within a designated fire hazard severity zone (FHSZ) as established by Cal-Fire? (If yes, indicate FHSZ classification below.)

Yes ☐ No ☒

Refer to the following website for FHSZ locations: <http://eqgis.fire.ca.gov/FHSZ/>

Moderate ☐ High ☐ Very High ☐

Wildland Interface Area (WIFA) (If any designations are checked, project design must meet the requirements of CBC Chapter 7A.)

WIFA ☐

| CONDITION MEANS AND METHODS RESOLUTION |   | ALTERNATE ACCEPTED |    |     |     |
|----------------------------------------|---|--------------------|----|-----|-----|
|                                        |   | Yes                | No | N/A | N/R |
| 4.                                     | Emergency vehicle access roadways do not meet CFC requirements.   |                    |    |     |     |
| 4a.                                    | Acceptable Alternate: Emergency vehicle and personnel access as proposed by the project architect is acceptable for providing fire suppression and protection of life and property.                          |                    |    |     |     |
| 5.                                     | Fire Hydrants: Number and spacing does not meet CFC requirements.   |                    |    |     |     |
| 5a.                                    | Acceptable Alternate: Number of fire hydrants and spacing as proposed by the project architect is acceptable for fire suppression and protection of life and property.                                       |                    |    |     |     |
| 6.                                     | Fire Hydrants: Water flow and pressure are less than CFC minimum.   |                    |    |     |     |
| 6a.                                    | Acceptable Alternate: The available flow and pressure is acceptable for providing fire suppression and protection of life and property.                                                                      |                    |    |     |     |
| 7.                                     | Location of fire department connection(s) serving fire sprinkler systems or standpipe systems does not meet CFC requirements.                                                                                |                    |    |     |     |
| 7a.                                    | Acceptable Alternate: The location of fire department connection serving the fire sprinkler system and/or standpipe system is acceptable for providing fire suppression and protection of life and property. |                    |    |     |     |

School District Acceptance of Acceptable Design Alternates

By signing this form, the school district acknowledges and accepts the proposed design as an alternative to California Building Code (CBC) and California Fire Code (CFC) minimum requirements, as indicated by one or more of the conditions indicated at items 4a, 5a, 6a or 7a, for providing fire and life safety protection of life and property.

Accepted by: \_\_\_\_\_ Title: \_\_\_\_\_

Signature: \_\_\_\_\_ Date: \_\_\_\_\_

LOCAL FIRE AUTHORITY (LFA) INFORMATION

LFA Agency Name: South San Francisco Fire

LFA Review Official: Ian Hardage

Title: FIRE MARSHAL

Work Phone: 650-829-6645

Work Email: ian.hardage@ssf.net

Work Email: \_\_\_\_\_

LFA Reviewer's Signature: \_\_\_\_\_

Date: 1/30/25

ACCESSIBILITY LEGEND

| SYM | DESCRIPTION   |
|-----|---|
|     | PROJECT LIMIT OF WORK   |
|     | PROJECT PROPERTY LINE   |
|     | EMERGENCY VEHICULAR ACCESS (ACCESS IS 20' MIN. WIDTH AND RATED 96,000 LBS - ARROWS INDICATE TRAVEL DIRECTION)                                                                    |
|     | EXISTING EMERGENCY VEHICULAR ACCESS (DSA #01-120601) - AREA NOT IMPACTED BY PROPOSED SCOPE OF WORK                                                                               |
|     | EXISTING FIRE HYDRANT   |
|     | EGRESS ROUTE TO PUBLIC RIGHT OF WAY (PATHWAY TO BE RE-GRADED AND RE-CONSTRUCTED TO MEET ACCESSIBILITY REQUIREMENTS AS A PART OF THIS PROJECT - REFER TO SITE ACCESSIBILITY PLAN) |
| ①   | EXISTING ELEVATOR - DSA APPL # 01-101209   |
| ②   | EXISTING PUBLIC SIDEWALK   |
| ③   | PROPOSED ACCESSIBLE RAMP - REFER TO SITE ACCESSIBILITY PLAN   |
| ④   | PROPOSED CONCRETE STAIRS   |
| ⑤   | PROPOSED CHAIN LINK FENCE - 42" TALL   |
| ⑥   | PROPOSED PLANTER AREA   |
| V1  | EXISTING SITE SECURITY GATE - (E) 20' WIDE X 8' TALL DOUBLE SWING GATE   |
| V2  | PROPOSED VEHICULAR / MAINTENANCE GATE - 42" TALL X 20' WIDE CHAIN LINK SLIDING GATE                                                                                              |
| V3  | EXISTING SITE SECURITY GATE - (E) 20' WIDE X 42" TALL DOUBLE SWING GATE   |

VERDE DESIGN

LANDSCAPE ARCHITECTURE  
CIVIL ENGINEERING  
SPORT PLANNING & DESIGN

2455 The Alameda  
Santa Clara, CA 95050  
tel: 408.985.7200  
fax: 408.985.7260  
www.VerdeDesigninc.com

KEY MAP

FIRE ACCESS PLAN

PROJECT NAME

WESTBOROUGH MIDDLE SCHOOL FIELD AND PAVEMENT IMPROVEMENTS

PROJECT ADDRESS

2570 WESTBOROUGH BLVD  
SOUTH SAN FRANCISCO  
CA 94080

| SUBMITTAL     | DATE     |
|---------------|----------|
| DSA SUBMITTAL | 12/10/24 |
|               |          |
|               |          |
|               |          |
|               |          |

| NO. | REVISIONS | DATE |
|-----|-----------|------|
| △   |           |      |
| △   |           |      |
DRAWN BY: RC / KL

CHECKED BY: JWV

DATE ISSUED: 12/10/2024

SCALE: 1"=50'-0"

VDI PROJ. NO.: 2320400

SSFUSD PROJ. NO.: 025-960

SHEET NO.: L0.5

FIRE ACCESS PLAN

EXISTING BUILDING OCCUPANCIES

| BUILDING DESIGNATION   | OCCUPANCY TYPE | CONSTRUCTION TYPE | SPRINKLER | ACTUAL AREA (SF)     | ACTUAL STORIES |
|------------------------|----------------|-------------------|-----------|----------------------|----------------|
| BUILDING A - ADMIN     | B              | V-A               | NS        | 3,155                | 1              |
| BUILDING A, B & C      | E              | V-A               | NS        | 12,422               | 1              |
| BUILDING D, E, F, G, H | E              | V-A               | NS        | 24,615               | 1              |
| BUILDING J             | E              | V-A               | NS        | 12,454               | 2              |
| BUILDING K             | E              | V-A               | NS        | 5,852                | 1              |
| BUILDING L & M         | A-2            | V-B               | NS        | 2,400                | 1              |
| TOTAL                  |                |                   |           | 60,898               |                |
|                        |                |                   |           | NS - NOT SPRINKLERED |                |



## SHEET INFO AND REFERENCE

1. THIS TOPOGRAPHIC SURVEY WAS PROVIDED BY HOBHACH-LIEWIN, INC. (TELEPHONE): (650) 617-5930 (ADDRESS): 260 SHERIDAN AVE, PALO ALTO, CA 94306.
2. ADDITIONAL INFORMATION (SHOWN SCREENED) IS FROM RECORD DRAWINGS PROVIDED BY THE OWNER AND SITE INVESTIGATIONS BY VERDE DESIGN
3. NOTE THAT THIS IS NOT A COMPLETE UNDERGROUND SURVEY, THIS DRAWING CONTAINS ONLY PARTIAL INFORMATION FOR THE EXISTING IRRIGATION, SANITARY SEWER, STORM DRAIN SYSTEMS, ETC. CONTRACTOR IS RESPONSIBLE FOR VERIFYING EXISTING CONDITIONS.

## SURVEY NOTES

### UTILITY NOTE

THE UTILITIES EXISTING ON THE SURFACE AND SHOWN ON THIS DRAWING HAVE BEEN LOCATED BY FIELD SURVEY. ALL UNDERGROUND UTILITIES SHOWN ON THIS DRAWING ARE FROM VISUAL OBSERVATION OR THE PAINT MARKINGS FROM A UTILITY LOCATOR SERVICE. THE SURVEYOR/ENGINEER DOES NOT ASSUME RESPONSIBILITY FOR THEIR COMPLETENESS, INDICATED LOCATION, OR SIZE. RECORD UTILITY LOCATION SHOULD BE CONFIRMED BY EXPOSING THE UTILITY.

BOUNDARY AND EASEMENT NOTE:

THE BOUNDARY SHOWN ON THIS MAP IS BASED ON RECORD INFORMATION DERIVED FROM THE TITLE REPORT AND FOUND BOUNDARY EVIDENCE IN THE FIELD. THIS IS NOT A RESOLVED BOUNDARY, AND MORE BOUNDARY SURVEYING WILL BE NECESSARY TO RESOLVE THE BOUNDARY.

### EASEMENT NOTE

EASEMENTS SHOWN ARE BASED ON A REVIEW OF A PRELIMINARY REPORT PREPARED BY FIRST AMERICAN TITLE COMPANY, ORDER NO. 4044580(RF), DATED APRIL 20, 2012.

FLOOD ZONE NOTE

THE SUBJECT PROPERTY LIES ENTIRELY WITHIN FLOOD ZONE "X", BASED ON FLOOD INSURANCE RATE MAP 06081C0039F, DATED APRIL 5, 2019.

### BENCHMARK:

ELEVATIONS ARE TIED TO THE CITY OF SOUTH SAN FRANCISCO STORM/SEWER SYSTEM VIA THE MIDDLE SDMH AT THE INTERSECTION OF CALLAN BLVD. AND WESTBOROUGH BLVD. TOP OF THE MANHOLE RIM ELEVATION INFORMATION WAS GIVEN BY THE CITY OF SOUTH SAN FRANCISCO PUBLIC WORKS.  
ELEVATION OF THE SDMH RIM = 531.87'.

### UTILITY NOTE

THE UTILITIES EXISTING ON THE SURFACE AND UNDERGROUND AND SHOWN ON THIS DRAWING HAVE BEEN LOCATED BY FIELD SURVEY. OTHER UNDERGROUND UTILITIES ARE NOT SHOWN ON THIS DRAWING.

LOT AREA:

$$= 646,148 \text{ SQ. FT. } \pm$$


## SURVEY LEGEND

|          |                     |
|----------|---------------------|
| AC       | ASPHALT CONCRETE    |
| AD       | ADRA DRAIN          |
| BE       | BEARING             |
| BLDG COR | BUILDING CORNER     |
| C/C      | CONCRETE            |
| CB       | CATCH BASIN         |
| CH       | CHUTE               |
| CMU      | CONCRETE MASONRY    |
| ED       | EDGE OF CONCRETE    |
| EL       | ELECTRIC            |
| EP       | EDGE OF PAVEMENT    |
| FC       | FACE OF CURBS       |
| FL       | FINISH FLOOR        |
| FL       | FLOW LINE           |
| FE       | FEED                |
| FOD      | FULL OF DEBRIS      |
| G        | GRADE               |
| GB       | GROUND BREAK        |
| HE       | HEAD                |
| INV      | INVERT ELEVATION    |
| IN       | INVERT ELEVATION II |
| IEO      | INVERT ELEVATION C  |
| IP       | INVERT ELEVATION II |
| IR       | IRON PIPE           |
| LI       | LIP OF CURB         |
| LS       | LANDSCAPING         |
| LG       | LANDSCAPE HOLE      |
| M        | MONUMENT            |
| PON      | POINT ON CURVE      |
| RTWL     | RETAINING WALL      |
| TL       | TURB                |
| TEL      | TELEPHONE           |
| TOE      | BOTTOM OF SLOPE     |
| TOP      | TOP OF SLOPE        |
| TY       | TYPICAL             |
| W        | WOOD                |
| WR       | WROUGHT IRON        |

|             |                       |
|-------------|-----------------------|
| SD          | STORM DRAIN LINE      |
| SS          | SANITARY SEWER LINE   |
| W           | WATER LINE            |
| IRR         | IRRIGATION LINE       |
| FS          | FIRE SERVICE          |
| G           | GAS LINE              |
| E           | UNDERGROUND ELECTRIC  |
| OH          | OVERHEAD UTILITIES    |
| T           | TELEPHONE LINE        |
| COM         | COMMUNICATIONS LINE   |
| ?           | UNKNOWN UTILITY TRACE |
| ---         | BOUNDARY LINE         |
| - - -       | CENTER LINE           |
| - . - .     | EASEMENT LINE         |
| - - - -     | GRADE BREAK           |
| — ) — .     | FLOW LINE             |
| ○ — ○ — ○ — | HAND RAILING          |
| x — x —     | FENCE LINE            |
| — — — —     | ROOF OVERHANG         |
| — — — —     | BUILDING LINE         |
| - - - -     | TRENCH/PATCH LINE     |

|                                                                                     |                                  |
|-------------------------------------------------------------------------------------|----------------------------------|
|  | AREA DRAIN                       |
|  | CATCH BASIN                      |
|  | RAIN WATER LEADER                |
|  | RAIN WATER LEADER TO UNDERGROUND |
|  | RAIN WATER LEADER SPLASH         |
|  | STORM DRAIN MAINTENANCE HOLE     |
|  | SANITARY SEWER MAINTENANCE HOLE  |
|  | CLEAN OUT                        |
|  | HOSE BIB                         |
|  | IRRIGATION CONTROL VALVE         |
|  | WATER METER                      |
|  | WATER VALVE                      |
|  | SPRINKLER                        |
|  | FIRE HYDRANT                     |
|  | BACK FLOW PREVENTER              |
|  | FIRE DEPARTMENT CONNECTION       |
|  | POST INDICATOR VALVE             |
|  | GAS VALVE                        |
|  | MONITORING WELL                  |

|               |                                                  |
|---------------|--------------------------------------------------|
| ● 12" TREE    | TREE WITH TRUNK DIAMETER<br>AND DRIP LINE RADIUS |
|               | TREE LINE                                        |
|               | STREET LIGHT                                     |
|               | LIGHT POLE                                       |
|               | SIGN                                             |
| B ○ P ○       | BOLLARD/POLE                                     |
| Ⓟ             | JOINT POLE                                       |
| Ⓢ             | GUY POLE                                         |
|               | ANCHOR                                           |
|               | SURVEY CONTROL POINT                             |
| ●             | IRON PIPE FOUND                                  |
| Ⓢ Ⓢ           | MONUMENT FOUND                                   |
|               | BENCHMARK                                        |
| <hr/>         |                                                  |
| × 100.00      | SPOT ELEVATION WITH DESCRIPTION                  |
| — 100 —       | INDEX ELEVATION CONTOUR                          |
| — 99 —        | INTERMEDIATE ELEVATION CONTOUR                   |
| <hr/>         |                                                  |
| LIMIT OF WORK |                                                  |

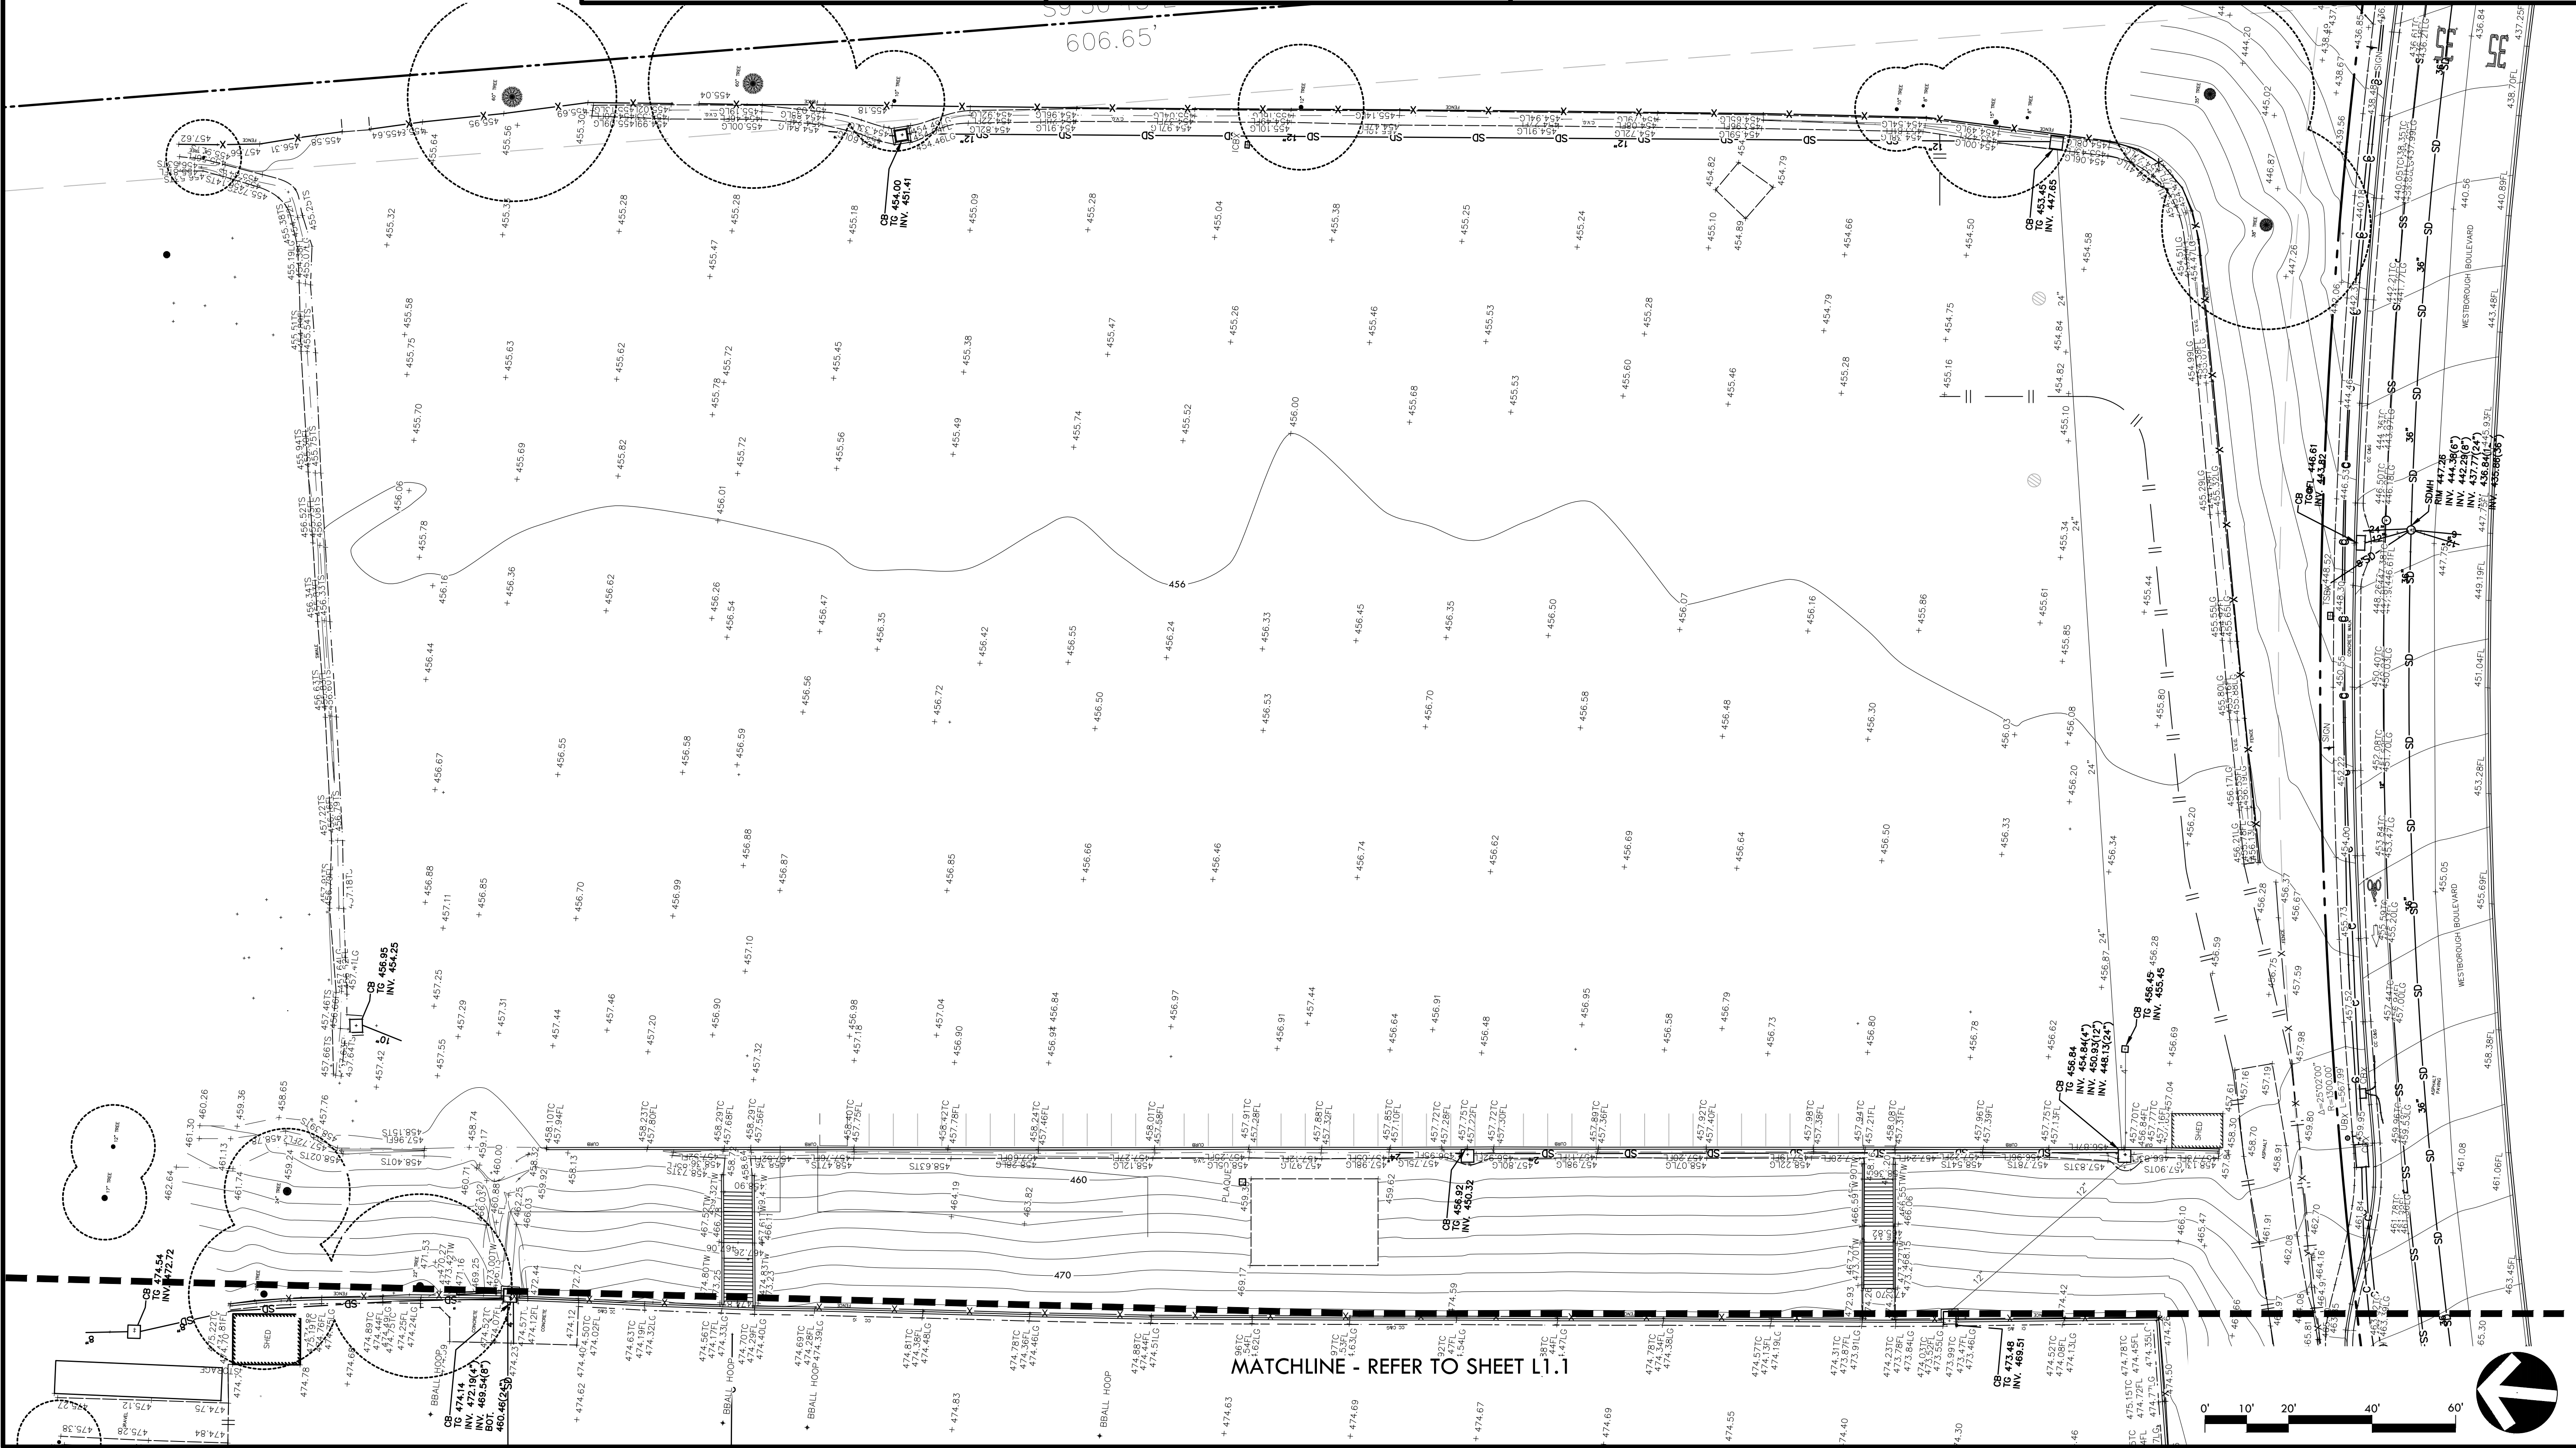

MATCHLINE - REFER TO SHEET L1.1

CONSULTANT




**HOHBACH-LEWIN, INC.**  
STRUCTURAL & CIVIL ENGINEERS  
260 Sheridan Avenue, Suite 150  
Palo Alto, CA 94306  
(650) 617-5930

STAMP



## KEY MAP

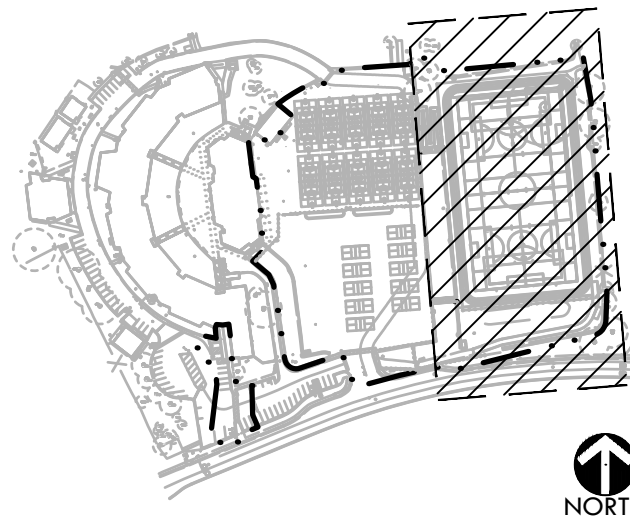

SHEET TITLE

## EXISTING CONDITIONS SURVEY PLAN

PROJECT NAME

WESTBOROUGH  
MIDDLE SCHOOL  
FIELD AND PAVEMENT  
IMPROVEMENTS

PROJECT ADDRESS

2570 WESTBOROUGH BLVD  
SOUTH SAN FRANCISCO  
CA 94080

|               |         |
|---------------|---------|
| SUBMITTAL     | DATE    |
| DSA SUBMITTAL | 12/10/2 |

[illegible]

|                |                  |
|----------------|------------------|
| DRAWN BY<br>KL | CHECKED BY<br>JW |
|----------------|------------------|

|                           |                      |
|---------------------------|----------------------|
| DATE ISSUED<br>12/10/2024 | SCALE<br>1" = 20'-0" |
|---------------------------|----------------------|

|               |                  |
|---------------|------------------|
| VDI PROJ. NO. | SSFUSD PROJ. NO. |
| 2320400       | 025 860          |

SHEET NO. 110

## EXISTING CONDITIONS SURVEY PLAN



ALL IDEAS, REVIEWS, ARRANGEMENTS, AND PLANS INDICATED OR REPRESENTED BY THIS DRAWING ARE OWNED BY AND THE PROPERTY OF VERDE DESIGN, INC. AND WERE CREATED, EVOLVED, AND DEVELOPED FOR USE ON AND IN CONNECTION WITH THE SPECIFIED PROJECT. NONE OF SUCH IDEAS, DESIGNS, ARRANGEMENTS OR PLANS SHALL BE USED, REPRODUCED, OR PUBLISHED BY ANY METHOD, IN WHOLE OR IN PART, OR DISCLOSED TO ANY PERSON, FIRM, OR CORPORATION FOR ANY PURPOSE WHATSOEVER WITHOUT WRITTEN PERMISSION OF VERDE DESIGN, INC.

DRAWING NAME: Y:\Projects-SC\2023\2320400 - Westborough MS Campus Improvements\CAD\L1.0 EXC.dwg  
PLOT DATE: 02-14-25 PLOTTED BY: station12

## SHEET INFO AND REFERENCE

- THIS TOPOGRAPHIC SURVEY WAS PROVIDED BY HOHBACH-LEWIN, INC. (TELEPHONE): (650) 617-5930 (ADDRESS): 260 SHERIDAN AVE, PALO ALTO, CA 94306.
- ADDITIONAL INFORMATION (SHOWN SCREENED) IS FROM RECORD DRAWINGS PROVIDED BY THE OWNER AND SITE INVESTIGATIONS BY VERDE DESIGN.
- NOTE THAT THIS IS NOT A COMPLETE UNDERGROUND SURVEY. THIS DRAWING CONTAINS ONLY PARTIAL INFORMATION FOR THE EXISTING IRRIGATION, SANITARY SEWER, STORM DRAIN SYSTEMS, ETC. CONTRACTOR IS RESPONSIBLE FOR VERIFYING EXISTING CONDITIONS.

### UTILITY NOTE:

THE UTILITIES EXISTING ON THE SURFACE AND SHOWN ON THIS DRAWING HAVE BEEN LOCATED BY FIELD SURVEY. ALL UNDERGROUND UTILITIES SHOWN ON THIS DRAWING ARE FROM VISUAL OBSERVATION OR THE PAINT MARKINGS FROM A UTILITY LOCATOR SERVICE. THE SURVEYOR/ENGINEER DOES NOT ASSUME RESPONSIBILITY FOR THEIR COMPLETENESS, INDICATED LOCATION, OR SIZE. RECORD UTILITY LOCATION SHOULD BE CONFIRMED BY EXPOSING THE UTILITY.

### BOUNDARY AND EASEMENT NOTE:

THE BOUNDARY SHOWN ON THIS MAP IS BASED ON RECORD INFORMATION DERIVED FROM THE TITLE REPORT AND FOUND BOUNDARY EVIDENCE IN THE FIELD. THIS IS NOT A RESOLVED BOUNDARY, AND MORE BOUNDARY SURVEYING WILL BE NECESSARY TO RESOLVE THE BOUNDARY.

### EASEMENT NOTE:

EASEMENTS SHOWN ARE BASED ON A REVIEW OF A PRELIMINARY REPORT PREPARED BY FIRST AMERICAN TITLE COMPANY, ORDER NO. 4044580(RF), DATED APRIL 20, 2012.

### FLOOD ZONE NOTE:

THE SUBJECT PROPERTY LIES ENTIRELY WITHIN FLOOD ZONE "X", BASED ON FLOOD INSURANCE RATE MAP 06081 C0039F, DATED APRIL 5, 2019.

### BENCHMARK:

ELEVATIONS ARE TIED TO THE CITY OF SOUTH SAN FRANCISCO STORM/SEWER SYSTEM VIA THE MIDDLE SDMH AT THE INTERSECTION OF CALLAN BLVD. AND WESTBOROUGH BLVD. TOP OF THE MANHOLE RIM ELEVATION INFORMATION WAS GIVEN BY THE CITY OF SOUTH SAN FRANCISCO PUBLIC WORKS.

ELEVATION OF THE SDMH RIM = 531.87'.

### UTILITY NOTE:

THE UTILITIES EXISTING ON THE SURFACE AND UNDERGROUND AND SHOWN ON THIS DRAWING HAVE BEEN LOCATED BY FIELD SURVEY. OTHER UNDERGROUND UTILITIES ARE NOT SHOWN ON THIS DRAWING.

### LOT AREA:

= 646,148 SQ. FT. ±

= 14.834 ACRES ±

## SURVEY NOTES

### UTILITY NOTE:

THE UTILITIES EXISTING ON THE SURFACE AND SHOWN ON THIS DRAWING HAVE BEEN LOCATED BY FIELD SURVEY. ALL UNDERGROUND UTILITIES SHOWN ON THIS DRAWING ARE FROM VISUAL OBSERVATION OR THE PAINT MARKINGS FROM A UTILITY LOCATOR SERVICE. THE SURVEYOR/ENGINEER DOES NOT ASSUME RESPONSIBILITY FOR THEIR COMPLETENESS, INDICATED LOCATION, OR SIZE. RECORD UTILITY LOCATION SHOULD BE CONFIRMED BY EXPOSING THE UTILITY.

### BOUNDARY AND EASEMENT NOTE:

THE BOUNDARY SHOWN ON THIS MAP IS BASED ON RECORD INFORMATION DERIVED FROM THE TITLE REPORT AND FOUND BOUNDARY EVIDENCE IN THE FIELD. THIS IS NOT A RESOLVED BOUNDARY, AND MORE BOUNDARY SURVEYING WILL BE NECESSARY TO RESOLVE THE BOUNDARY.

### EASEMENT NOTE:

EASEMENTS SHOWN ARE BASED ON A REVIEW OF A PRELIMINARY REPORT PREPARED BY FIRST AMERICAN TITLE COMPANY, ORDER NO. 4044580(RF), DATED APRIL 20, 2012.

### FLOOD ZONE NOTE:

THE SUBJECT PROPERTY LIES ENTIRELY WITHIN FLOOD ZONE "X", BASED ON FLOOD INSURANCE RATE MAP 06081 C0039F, DATED APRIL 5, 2019.

### BENCHMARK:

ELEVATIONS ARE TIED TO THE CITY OF SOUTH SAN FRANCISCO STORM/SEWER SYSTEM VIA THE MIDDLE SDMH AT THE INTERSECTION OF CALLAN BLVD. AND WESTBOROUGH BLVD. TOP OF THE MANHOLE RIM ELEVATION INFORMATION WAS GIVEN BY THE CITY OF SOUTH SAN FRANCISCO PUBLIC WORKS.

ELEVATION OF THE SDMH RIM = 531.87'.

### UTILITY NOTE:

THE UTILITIES EXISTING ON THE SURFACE AND UNDERGROUND AND SHOWN ON THIS DRAWING HAVE BEEN LOCATED BY FIELD SURVEY. OTHER UNDERGROUND UTILITIES ARE NOT SHOWN ON THIS DRAWING.

### LOT AREA:

= 646,148 SQ. FT. ±

= 14.834 ACRES ±

## SURVEY NOTES

### UTILITY NOTE:

THE UTILITIES EXISTING ON THE SURFACE AND SHOWN ON THIS DRAWING HAVE BEEN LOCATED BY FIELD SURVEY. ALL UNDERGROUND UTILITIES SHOWN ON THIS DRAWING ARE FROM VISUAL OBSERVATION OR THE PAINT MARKINGS FROM A UTILITY LOCATOR SERVICE. THE SURVEYOR/ENGINEER DOES NOT ASSUME RESPONSIBILITY FOR THEIR COMPLETENESS, INDICATED LOCATION, OR SIZE. RECORD UTILITY LOCATION SHOULD BE CONFIRMED BY EXPOSING THE UTILITY.

### BOUNDARY AND EASEMENT NOTE:

THE BOUNDARY SHOWN ON THIS MAP IS BASED ON RECORD INFORMATION DERIVED FROM THE TITLE REPORT AND FOUND BOUNDARY EVIDENCE IN THE FIELD. THIS IS NOT A RESOLVED BOUNDARY, AND MORE BOUNDARY SURVEYING WILL BE NECESSARY TO RESOLVE THE BOUNDARY.

### EASEMENT NOTE:

EASEMENTS SHOWN ARE BASED ON A REVIEW OF A PRELIMINARY REPORT PREPARED BY FIRST AMERICAN TITLE COMPANY, ORDER NO. 4044580(RF), DATED APRIL 20, 2012.

### FLOOD ZONE NOTE:

THE SUBJECT PROPERTY LIES ENTIRELY WITHIN FLOOD ZONE "X", BASED ON FLOOD INSURANCE RATE MAP 06081 C0039F, DATED APRIL 5, 2019.

### BENCHMARK:

ELEVATIONS ARE TIED TO THE CITY OF SOUTH SAN FRANCISCO STORM/SEWER SYSTEM VIA THE MIDDLE SDMH AT THE INTERSECTION OF CALLAN BLVD. AND WESTBOROUGH BLVD. TOP OF THE MANHOLE RIM ELEVATION INFORMATION WAS GIVEN BY THE CITY OF SOUTH SAN FRANCISCO PUBLIC WORKS.

ELEVATION OF THE SDMH RIM = 531.87'.

### UTILITY NOTE:

THE UTILITIES EXISTING ON THE SURFACE AND UNDERGROUND AND SHOWN ON THIS DRAWING HAVE BEEN LOCATED BY FIELD SURVEY. OTHER UNDERGROUND UTILITIES ARE NOT SHOWN ON THIS DRAWING.

### LOT AREA:

= 646,148 SQ. FT. ±

= 14.834 ACRES ±

## SURVEY LEGEND

AC ASPHALT CONCRETE  
AD AREA DRAIN  
BC BEGIN CURVE  
BLDG COR BUILDING CORNER  
C/C CONCRETE  
CB CATCH BASIN  
CLF CHAIN LINK FENCE  
CMU CONCRETE MASONRY WALL  
EC EDGE OF CONCRETE  
EL ELECTRIC  
EP EDGE OF PAVEMENT  
FC FACE OF CURB  
FF FINISH FLOOR  
FL FLOW LINE  
FNC FENCE  
FOD FULL OF DEBRIS  
G GROUND  
GB GRADE BREAK  
HDBD HEADERBOARD  
INV INVERT ELEVATION  
IE INVERT ELEVATION IN  
IEO INVERT ELEVATION OUT  
IET INVERT ELEVATION THRU  
IP IRON PIPE  
LG LIP OF GUTTER  
LS LANDSCAPING  
MH MAINTENANCE HOLE  
MON MONUMENT  
POC POINT ON CURVE  
RTWL RETAINING WALL  
TC TOP OF CURB  
TB TELEPHONE  
TOE TOP OF SLOPE  
TOP TOP OF SLOPE  
TYP TYPICAL  
WD WOOD  
WR WROUGHT IRON


SD STORM DRAIN LINE  
SS SANITARY SEWER LINE  
W WATER LINE  
IRR IRRIGATION LINE  
FS FIRE SERVICE  
G GAS LINE  
E UNDERGROUND ELECTRIC  
OH OVERHEAD UTILITIES  
T TELEPHONE LINE  
COM COMMUNICATIONS LINE  
? UNKNOWN UTILITY TRACE  
BOUNDARY LINE  
CENTER LINE  
EASEMENT LINE  
GRADE BREAK  
FLOW LINE  
FENCE LINE  
ROOF OVERHANG  
BUILDING LINE  
TRENCH/PATCH LINE

AD AREA DRAIN  
CB CATCH BASIN  
RWL RAIN WATER LEADER  
RWLUG RAIN WATER LEADER TO UNDERGROUND  
RWLS RAIN WATER LEADER SPLASH  
SDMH STORM DRAIN MAINTENANCE HOLE  
SSMH SANITARY SEWER MAINTENANCE HOLE  
CO CLEAN OUT  
HB HOSE BIB  
ICV IRRIGATION CONTROL VALVE  
W WATER METER  
WV WATER VALVE  
SPK SPRINKLER  
FIRE HYDRANT  
BACK FLOW PREVENTER  
FIRE DEPARTMENT CONNECTION  
POST INDICATOR VALVE  
GAS VALVE  
MONITORING WELL

12" TREE TREE WITH TRUNK DIAMETER AND DRIP LINE RADIUS  
TREE LINE  
STREET LIGHT  
LIGHT POLE  
SIGN  
BOLLARD/POLE  
JOINT POLE  
GUY POLE  
ANCHOR  
SURVEY CONTROL POINT  
IRON PIPE FOUND  
MONUMENT FOUND  
BENCHMARK  
SPOT ELEVATION WITH DESCRIPTION  
INDEX ELEVATION CONTOUR  
INTERMEDIATE ELEVATION CONTOUR  
LIMIT OF WORK

MATCHLINE - REFER TO SHEET L1.0

MATCHLINE - REFER TO SHEET L1.2

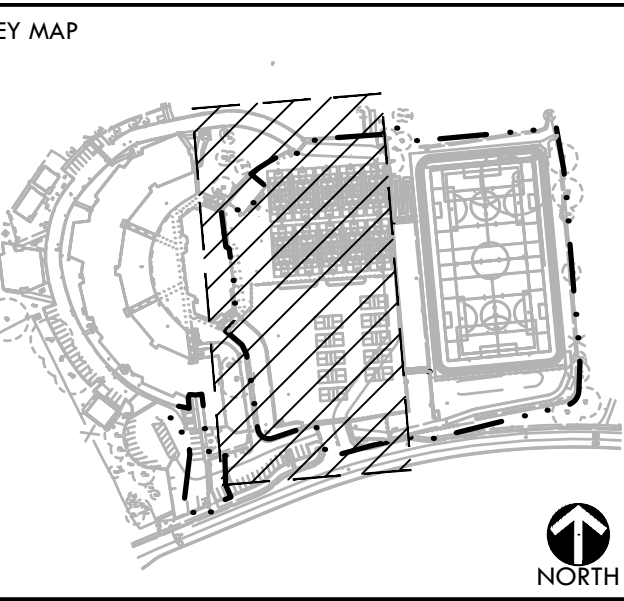

SHEET TITLE  
**EXISTING CONDITIONS  
SURVEY PLAN**

PROJECT NAME  
**WESTBOROUGH  
MIDDLE SCHOOL  
FIELD AND PAVEMENT  
IMPROVEMENTS**

PROJECT ADDRESS  
**2570 WESTBOROUGH BLVD  
SOUTH SAN FRANCISCO  
CA 94080**

SUBMITTAL  
DATE

DSA SUBMITTAL  
12/10/24

| NO. | REVISIONS | DATE |
|-----|-----------|------|
|     |           |      |
|     |           |      |
DRAWN BY  
**KL**

CHECKED BY  
**JW**

DATE ISSUED  
**12/10/2024**

SCALE  
**1" = 20'-0"**

VDI PROJ. NO.  
**2320400**


SSFUSD PROJ. NO.  
**025-960**

SHEET NO.  
**L1.1**

EXISTING CONDITIONS SURVEY PLAN



ALL IDEAS, DESIGNS, ARRANGEMENTS, AND PLANS INDICATED OR REPRESENTED BY THIS DRAWING ARE OWNED BY AND THE PROPERTY OF VERDE DESIGN, INC. AND WERE CREATED, EVOLVED, AND DEVELOPED FOR USE ON AND IN CONNECTION WITH THE SPECIFIED PROJECT. NONE OF SUCH IDEAS, DESIGNS, ARRANGEMENTS OR PLANS SHALL BE USED, REPRODUCED, OR PUBLISHED BY ANY METHOD, IN WHOLE OR IN PART, OR DISCLOSED TO ANY PERSON, FIRM, OR CORPORATION FOR ANY PURPOSE WHATSOEVER WITHOUT WRITTEN PERMISSION OF VERDE DESIGN, INC.

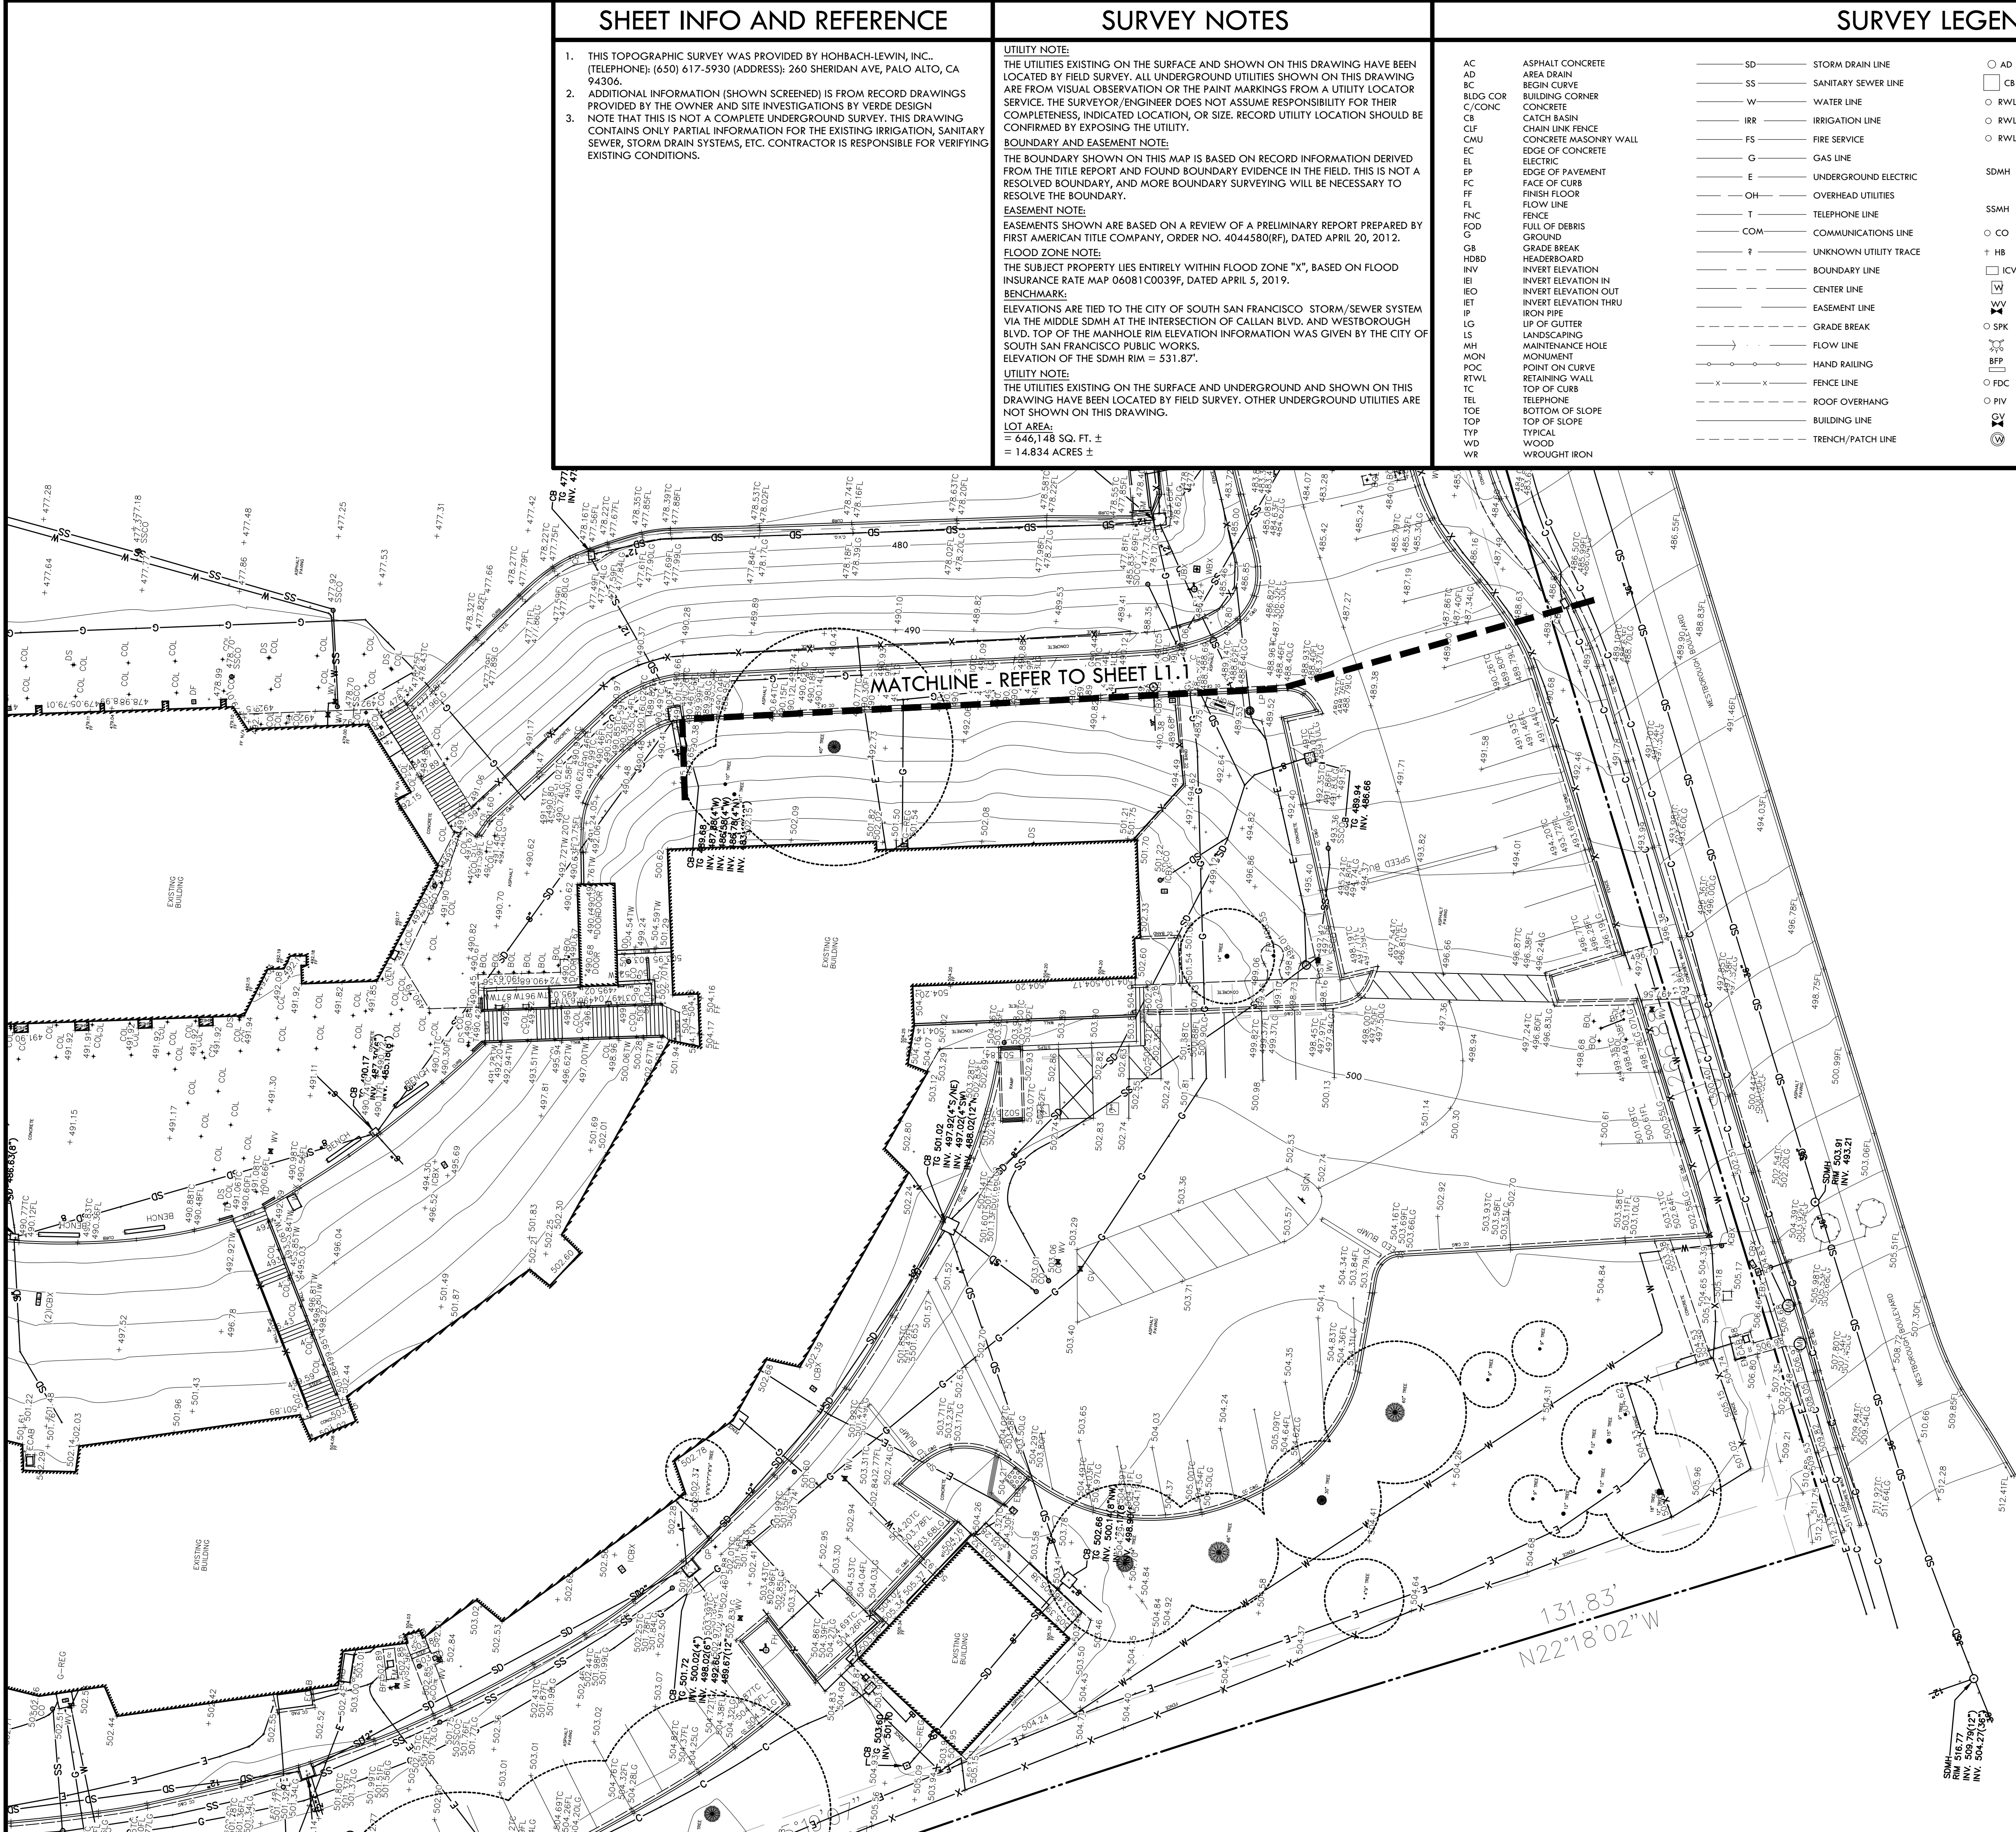

## SHEET INFO AND REFERENCE

- THIS TOPOGRAPHIC SURVEY WAS PROVIDED BY HOHBACH-LEWIN, INC. (TELEPHONE): (650) 617-5930 (ADDRESS): 260 SHERIDAN AVE, PALO ALTO, CA 94306.
- ADDITIONAL INFORMATION (SHOWN SCREENED) IS FROM RECORD DRAWINGS PROVIDED BY THE OWNER AND SITE INVESTIGATIONS BY VERDE DESIGN.
- NOTE THAT THIS IS NOT A COMPLETE UNDERGROUND SURVEY. THIS DRAWING CONTAINS ONLY PARTIAL INFORMATION FOR THE EXISTING IRRIGATION, SANITARY SEWER, STORM DRAIN SYSTEMS, ETC. CONTRACTOR IS RESPONSIBLE FOR VERIFYING EXISTING CONDITIONS.

## SURVEY NOTES

### UTILITY NOTE:

THE UTILITIES EXISTING ON THE SURFACE AND SHOWN ON THIS DRAWING HAVE BEEN LOCATED BY FIELD SURVEY. ALL UNDERGROUND UTILITIES SHOWN ON THIS DRAWING ARE FROM VISUAL OBSERVATION OR THE PAINT MARKINGS FROM A UTILITY LOCATOR SERVICE. THE SURVEYOR/ENGINEER DOES NOT ASSUME RESPONSIBILITY FOR THEIR COMPLETENESS, INDICATED LOCATION, OR SIZE. RECORD UTILITY LOCATION SHOULD BE CONFIRMED BY EXPOSING THE UTILITY.

### BOUNDARY AND EASEMENT NOTE:

THE BOUNDARY SHOWN ON THIS MAP IS BASED ON RECORD INFORMATION DERIVED FROM THE TITLE REPORT AND FOUND BOUNDARY EVIDENCE IN THE FIELD. THIS IS NOT A RESOLVED BOUNDARY, AND MORE BOUNDARY SURVEYING WILL BE NECESSARY TO RESOLVE THE BOUNDARY.

### EASEMENT NOTE:

EASEMENTS SHOWN ARE BASED ON A REVIEW OF A PRELIMINARY REPORT PREPARED BY FIRST AMERICAN TITLE COMPANY, ORDER NO. 4044580(RF), DATED APRIL 20, 2012.

### FLOOD ZONE NOTE:

THE SUBJECT PROPERTY LIES ENTIRELY WITHIN FLOOD ZONE "X", BASED ON FLOOD INSURANCE RATE MAP 06081C0039F, DATED APRIL 5, 2019.

### BENCHMARK:

ELEVATIONS ARE TIED TO THE CITY OF SOUTH SAN FRANCISCO STORM/SEWER SYSTEM VIA THE MIDDLE SDMH AT THE INTERSECTION OF CALLAN BLVD. AND WESTBOROUGH BLVD. TOP OF THE MANHOLE RIM ELEVATION INFORMATION WAS GIVEN BY THE CITY OF SOUTH SAN FRANCISCO PUBLIC WORKS.

ELEVATION OF THE SDMH RIM = 531.87'.

### UTILITY NOTE:

THE UTILITIES EXISTING ON THE SURFACE AND UNDERGROUND AND SHOWN ON THIS DRAWING HAVE BEEN LOCATED BY FIELD SURVEY. OTHER UNDERGROUND UTILITIES ARE NOT SHOWN ON THIS DRAWING.

### LOT AREA:

= 646,148 SQ. FT. ±

= 14.834 ACRES ±

## SURVEY LEGEND

|          |                       |      |                       |
|----------|-----------------------|------|-----------------------|
| AC       | ASPHALT CONCRETE      | SD   | STORM DRAIN LINE      |
| AD       | AREA DRAIN            | SS   | SANITARY SEWER LINE   |
| BC       | BEGIN CURVE           | W    | WATER LINE            |
| BLDG COR | BUILDING CORNER       | IRR  | IRRIGATION LINE       |
| C/CONC   | CONCRETE              | FS   | FIRE SERVICE          |
| CL       | CATCH BASIN           | G    | GAS LINE              |
| CLF      | CHAIN LINK FENCE      | E    | UNDERGROUND ELECTRIC  |
| CMU      | CONCRETE MASONRY WALL | OH   | OVERHEAD UTILITIES    |
| EC       | EDGE OF CONCRETE      | T    | TELEPHONE LINE        |
| EL       | ELECTRIC              | COM  | COMMUNICATIONS LINE   |
| EP       | EDGE OF PAVEMENT      | ?    | UNKNOWN UTILITY TRACE |
| FC       | FACE OF CURB          | BL   | BOUNDARY LINE         |
| FF       | FINISH FLOOR          | CL   | CENTER LINE           |
| FL       | FLOW LINE             | EL   | EASEMENT LINE         |
| FNC      | FENCE                 | GB   | GRADE BREAK           |
| FOD      | FULL OF DEBRIS        | MB   | MAINTENANCE HOLE      |
| G        | GROUND                | LG   | LIP OF GUTTER         |
| GB       | GRADE BREAK           | LS   | LANDSCAPING           |
| HDBD     | HEADERBOARD           | MH   | MANHOLE               |
| INV      | INVERT ELEVATION      | MON  | MONUMENT              |
| IR       | INVERT ELEVATION IN   | POC  | POINT ON CURVE        |
| IEO      | INVERT ELEVATION OUT  | RTWL | RETAINING WALL        |
| IET      | INVERT ELEVATION THRU | T    | TOP OF CURB           |
| IP       | IRON PIPE             | TE   | TELEPHONE             |
| LG       | LIP OF GUTTER         | TOE  | TOE OF SLOPE          |
| LS       | LANDSCAPING           | TOP  | TOP OF SLOPE          |
| MH       | MANHOLE               | TYP  | TYPICAL               |
| MON      | MONUMENT              | WD   | WOOD                  |
| POC      | POINT ON CURVE        | WR   | WROUGHT IRON          |
| RTWL     | RETAINING WALL        |      |                       |
| T        | TOP OF CURB           |      |                       |
| TE       | TELEPHONE             |      |                       |
| TOE      | TOE OF SLOPE          |      |                       |
| TOP      | TOP OF SLOPE          |      |                       |
| TYP      | TYPICAL               |      |                       |
| WD       | WOOD                  |      |                       |
| WR       | WROUGHT IRON          |      |                       |

|      |                                  |      |                                 |
|------|----------------------------------|------|---------------------------------|
| AD   | AREA DRAIN                       | SDMH | STORM DRAIN MAINTENANCE HOLE    |
| CB   | CATCH BASIN                      | SSMH | SANITARY SEWER MAINTENANCE HOLE |
| RWL  | RAIN WATER LEADER                | CO   | CLEAN OUT                       |
| RWLG | RAIN WATER LEADER TO UNDERGROUND | HB   | HOSE BIB                        |
| RWLS | RAIN WATER LEADER SPLASH         | ICV  | IRRIGATION CONTROL VALVE        |
|      |                                  | W    | WATER METER                     |
|      |                                  | WV   | WATER VALVE                     |
|      |                                  | SPK  | SPRINKLER                       |
|      |                                  | FH   | FIRE HYDRANT                    |
|      |                                  | BFP  | BACK FLOW PREVENTER             |
|      |                                  | FDC  | FIRE DEPARTMENT CONNECTION      |
|      |                                  | PV   | POST INDICATOR VALVE            |
|      |                                  | GV   | GAS VALVE                       |
|      |                                  | W    | MONITORING WELL                 |

|                      |                                               |
|----------------------|-----------------------------------------------|
| 12" TREE             | TREE WITH TRUNK DIAMETER AND DRIP LINE RADIUS |
| TREE LINE            | TREE LINE                                     |
| STREET LIGHT         | STREET LIGHT                                  |
| LIGHT POLE           | LIGHT POLE                                    |
| SIGN                 | SIGN                                          |
| BOLLARD/POLE         | BOLLARD/POLE                                  |
| JOINT POLE           | JOINT POLE                                    |
| GUY POLE             | GUY POLE                                      |
| ANCHOR               | ANCHOR                                        |
| SURVEY CONTROL POINT | SURVEY CONTROL POINT                          |
| IRON PIPE FOUND      | IRON PIPE FOUND                               |
| MONUMENT FOUND       | MONUMENT FOUND                                |
| BENCHMARK            | BENCHMARK                                     |

|                                 |                         |                                |               |
|---------------------------------|-------------------------|--------------------------------|---------------|
| SPOT ELEVATION WITH DESCRIPTION | INDEX ELEVATION CONTOUR | INTERMEDIATE ELEVATION CONTOUR | LIMIT OF WORK |
|---------------------------------|-------------------------|--------------------------------|---------------|

**HOHBACH-LEWIN, INC.**  
STRUCTURAL & CIVIL ENGINEERS  
260 Sheridan Avenue, Suite 150  
Palo Alto, CA 94306  
(650) 617-5930

STAMP

KEY MAP

SHEET TITLE

**EXISTING CONDITIONS SURVEY PLAN**

PROJECT NAME

**WESTBOROUGH MIDDLE SCHOOL FIELD AND PAVEMENT IMPROVEMENTS**

PROJECT ADDRESS

**2570 WESTBOROUGH BLVD  
SOUTH SAN FRANCISCO  
CA 94080**

| SUBMITTAL     | DATE     |
|---------------|----------|
| DSA SUBMITTAL | 12/10/24 |
|               |          |
|               |          |
|               |          |
|               |          |

| NO. | REVISIONS | DATE |
|-----|-----------|------|
| 1   |           |      |
| 2   |           |      |
| 3   |           |      |
| 4   |           |      |
| 5   |           |      |
| 6   |           |      |
| 7   |           |      |
| 8   |           |      |
| 9   |           |      |
| 10  |           |      |


|               |                  |
|---------------|------------------|
| DRAWN BY      | CHECKED BY       |
| KL            | JW               |
| DATE ISSUED   | SCALE            |
| 12/10/2024    | 1" = 20'-0"      |
| VDI PROJ. NO. | SSFUSD PROJ. NO. |
| 2320400       | 025-960          |
| SHEET NO.     |                  |

**L1.2**

**EXISTING CONDITIONS SURVEY PLAN**




ALL IDEAS, DESIGNS, ARRANGEMENTS, AND PLANS INDICATED OR REPRESENTED BY THIS DRAWING ARE OWNED BY AND THE PROPERTY OF VERDE DESIGN, INC. AND WERE CREATED, EVOLVED, AND DEVELOPED FOR USE ON AND IN CONNECTION WITH THE SPECIFIED PROJECT. NONE OF SUCH IDEAS, DESIGNS, ARRANGEMENTS OR PLANS SHALL BE USED, REPRODUCED, OR PUBLISHED BY ANY METHOD, IN WHOLE OR IN PART, OR DISCLOSED TO ANY PERSON, FIRM, OR CORPORATION FOR ANY PURPOSE WHATSOEVER WITHOUT WRITTEN PERMISSION OF VERDE DESIGN, INC.

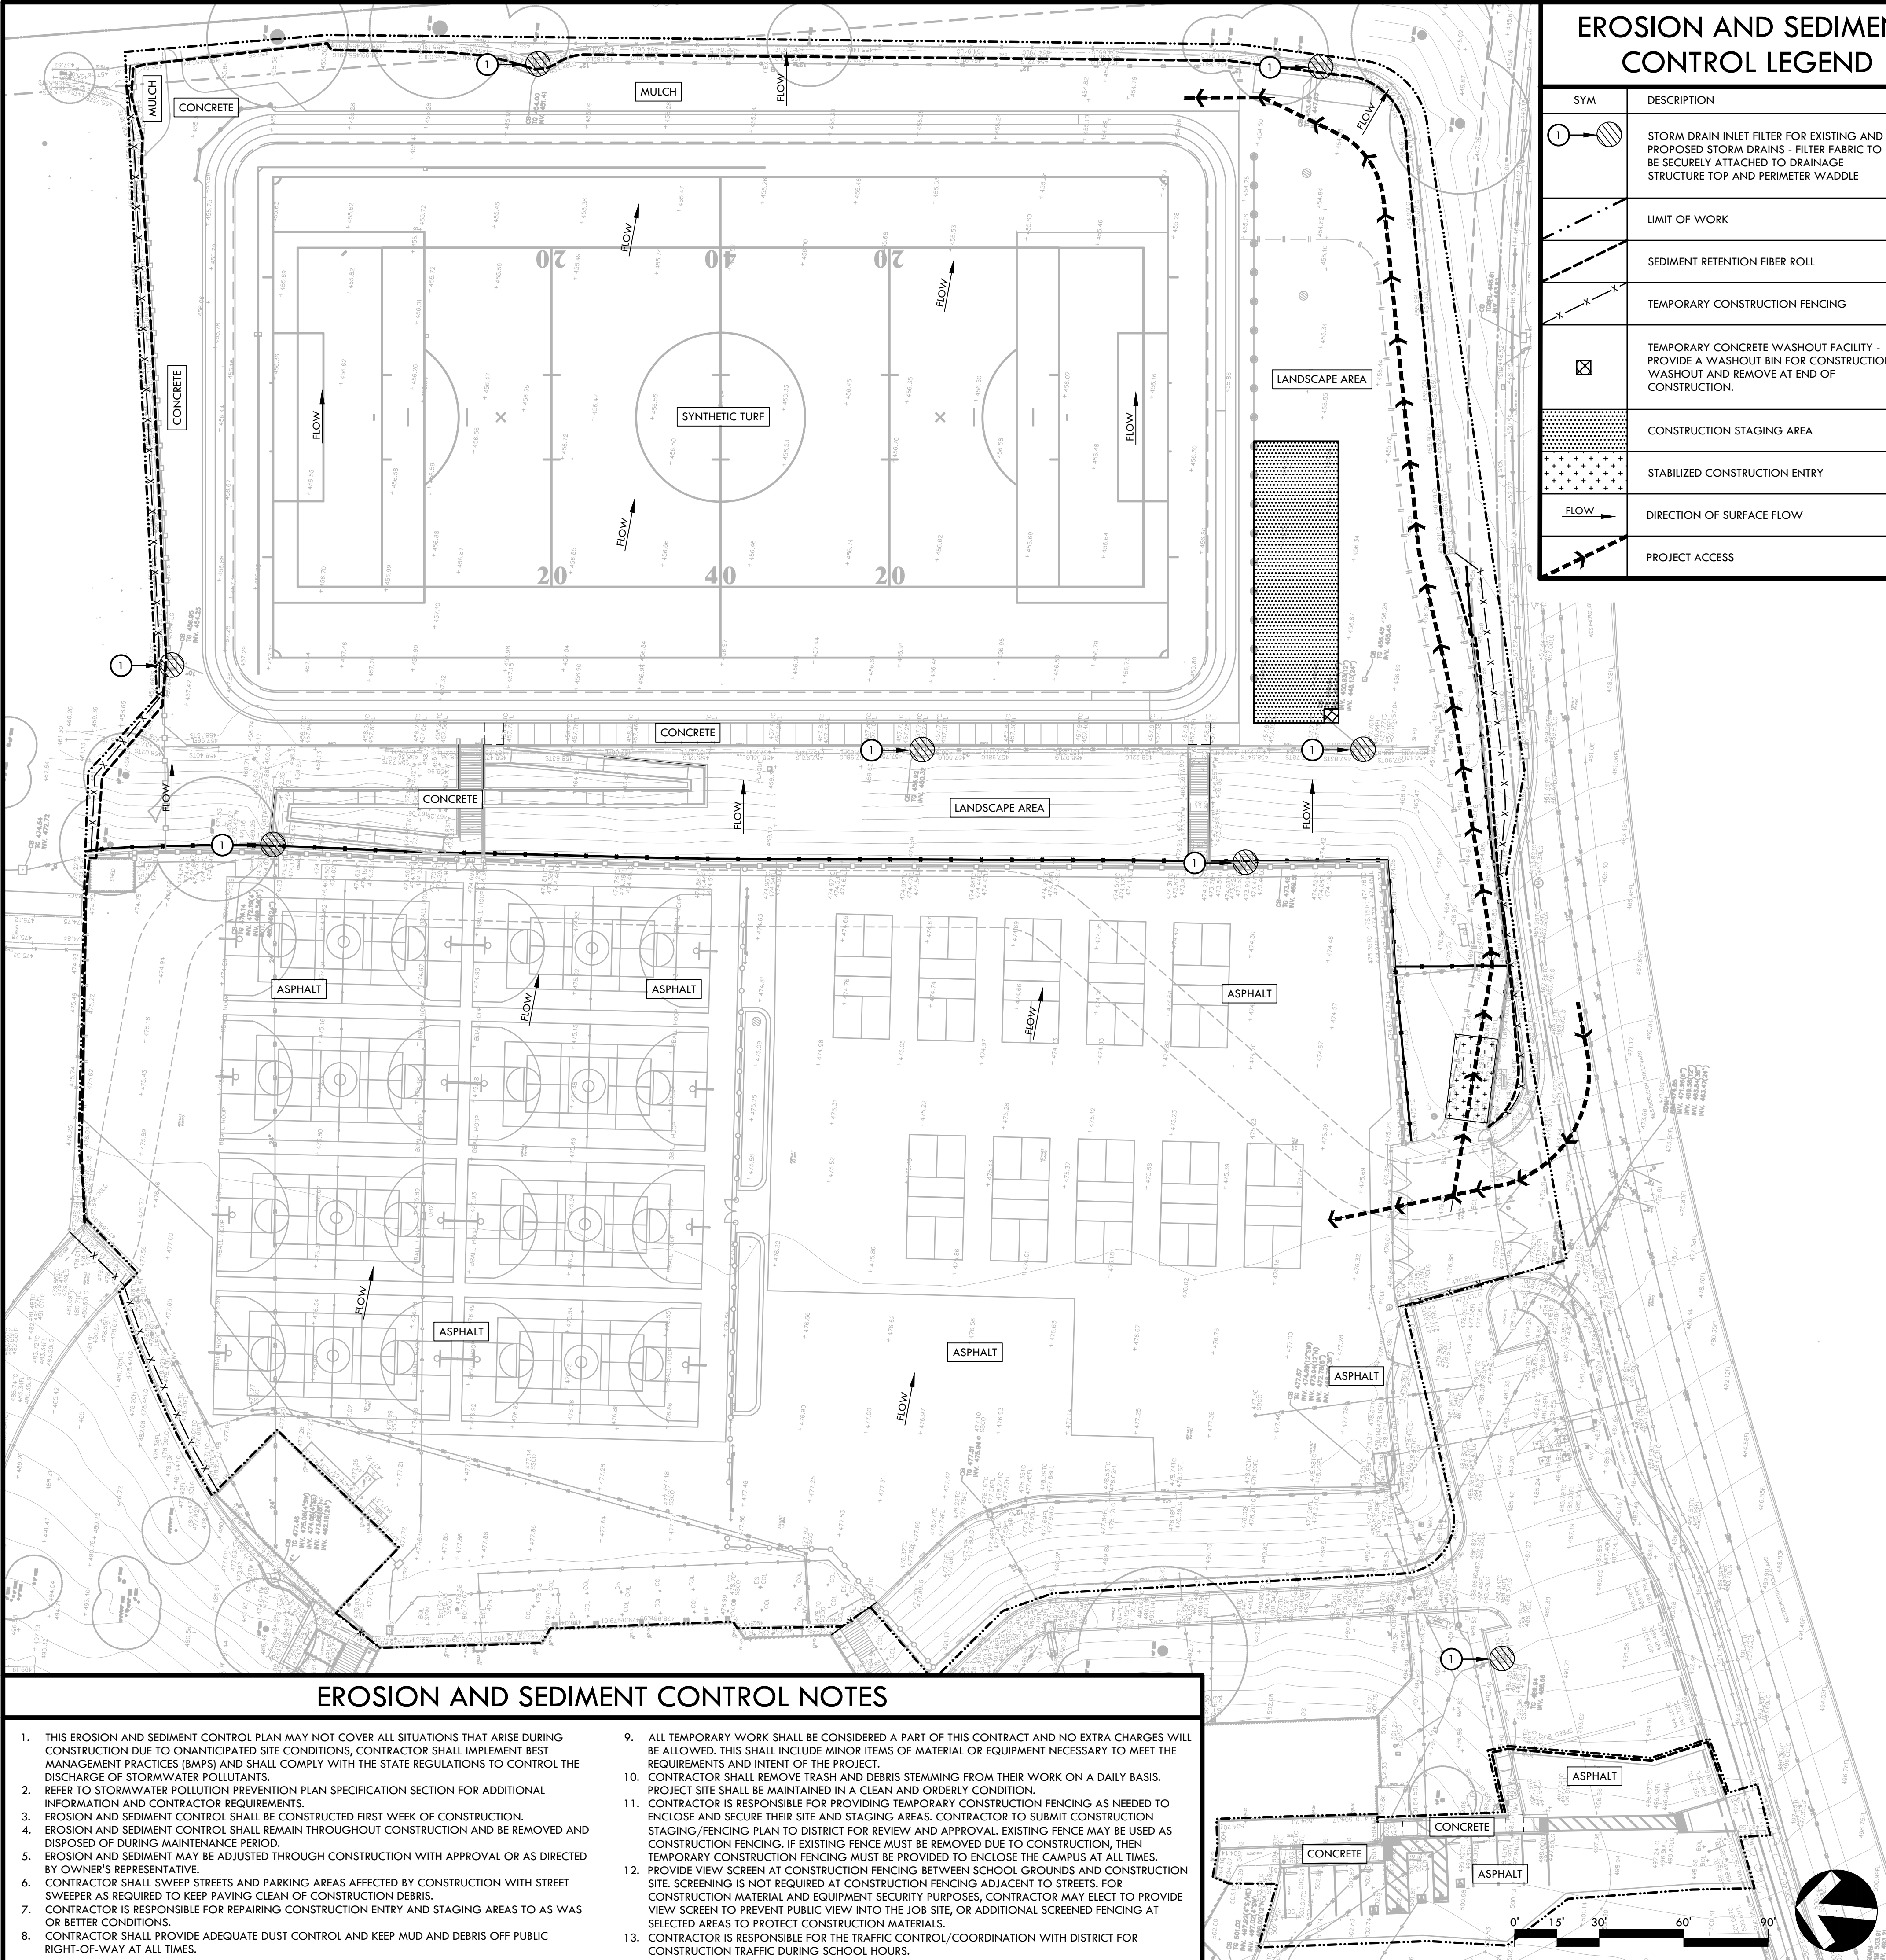


## EROSION AND SEDIMENT CONTROL LEGEND

| SYM  | DESCRIPTION   | DTL REF |
|------|---|---------|
| 1    | STORM DRAIN INLET FILTER FOR EXISTING AND PROPOSED STORM DRAINS - FILTER FABRIC TO BE SECURELY ATTACHED TO DRAINAGE STRUCTURE TOP AND PERIMETER WADDLE | B       |
|      | LIMIT OF WORK   |         |
|      | SEDIMENT RETENTION FIBER ROLL   | A       |
| X    | TEMPORARY CONSTRUCTION FENCING   |         |
|      | TEMPORARY CONCRETE WASHOUT FACILITY - PROVIDE A WASHOUT BIN FOR CONSTRUCTION WASHOUT AND REMOVE AT END OF CONSTRUCTION.                                | D       |
|      | CONSTRUCTION STAGING AREA   |         |
|      | STABILIZED CONSTRUCTION ENTRY   | C       |
| FLOW | DIRECTION OF SURFACE FLOW   |         |
|      | PROJECT ACCESS   |         |

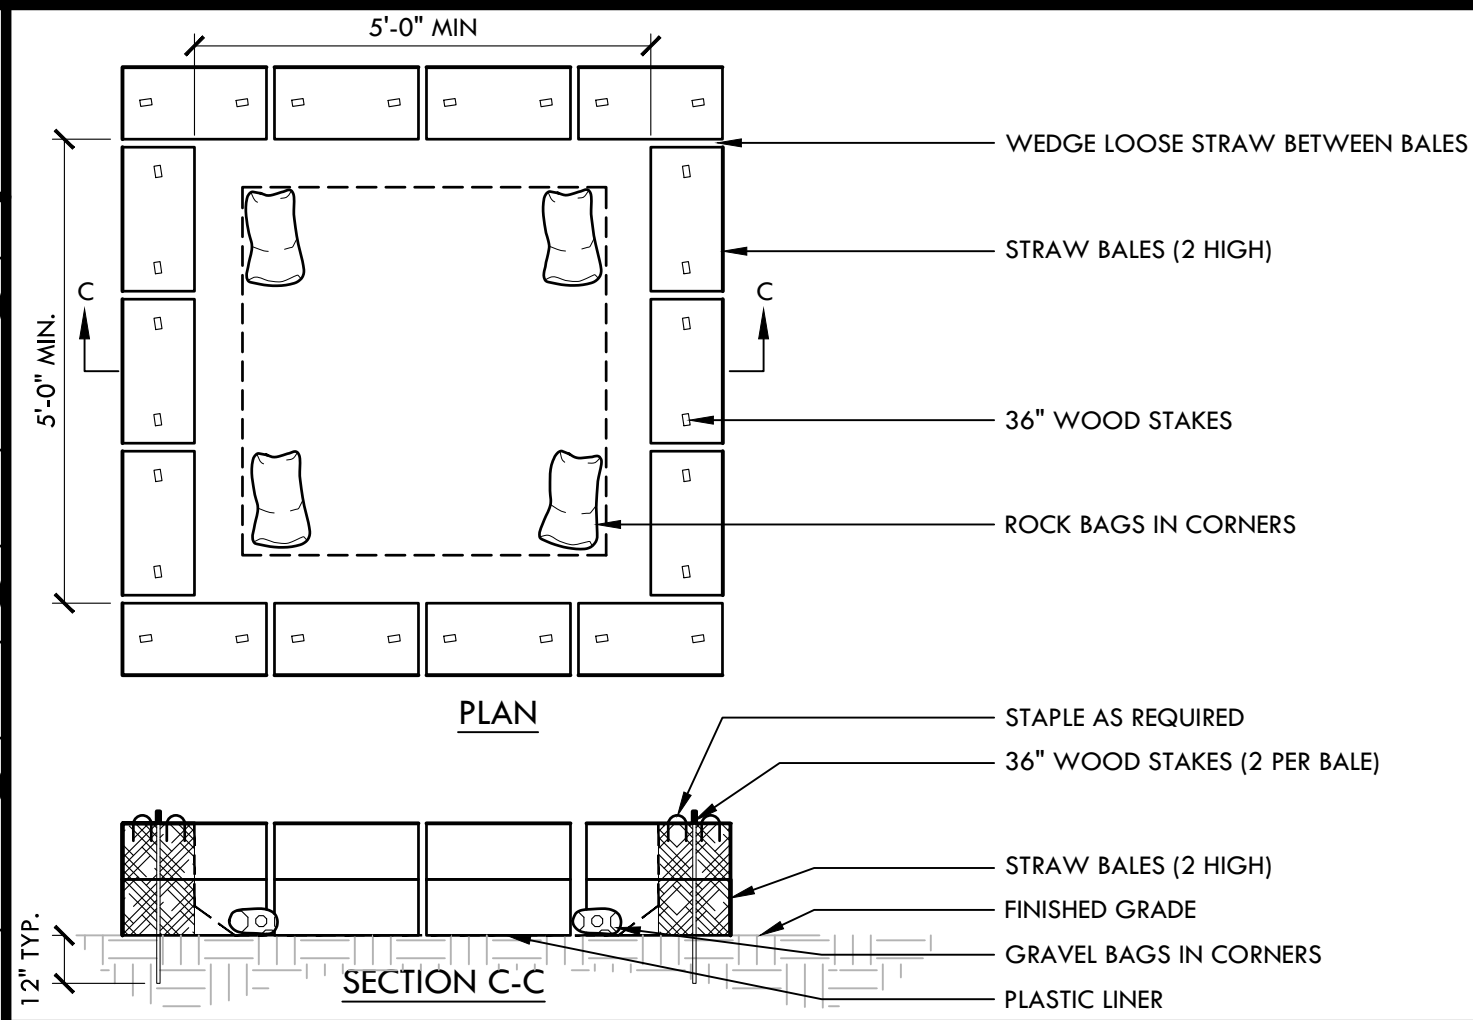


## D TEMPORARY CONCRETE WASHOUT FACILITY

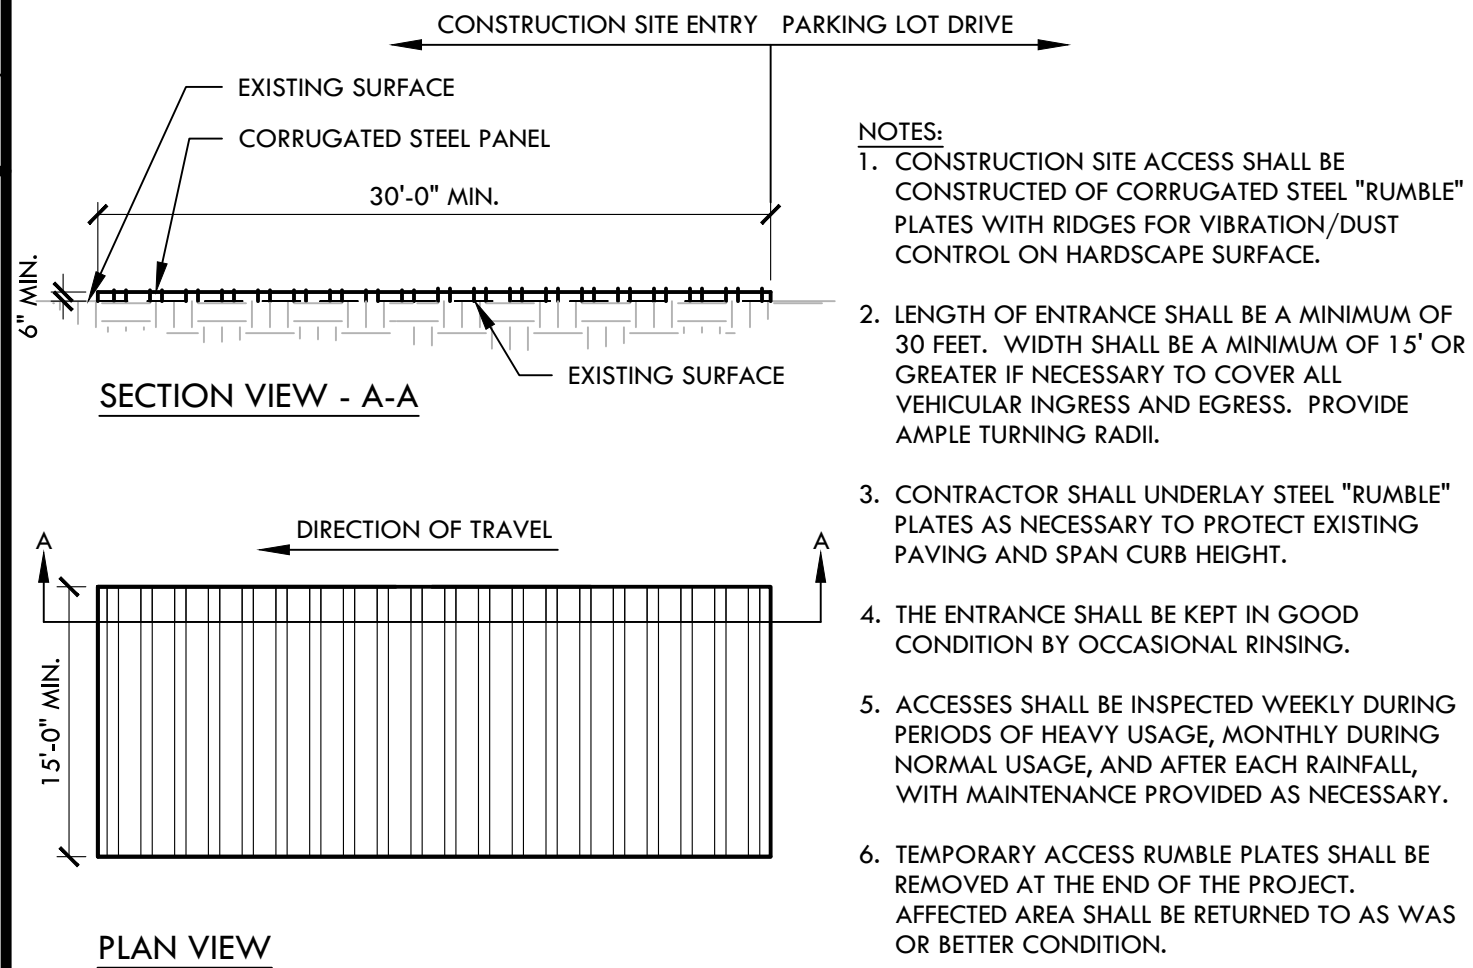



## C RUMBLE PLATE CONSTRUCTION ENTRY

NTS

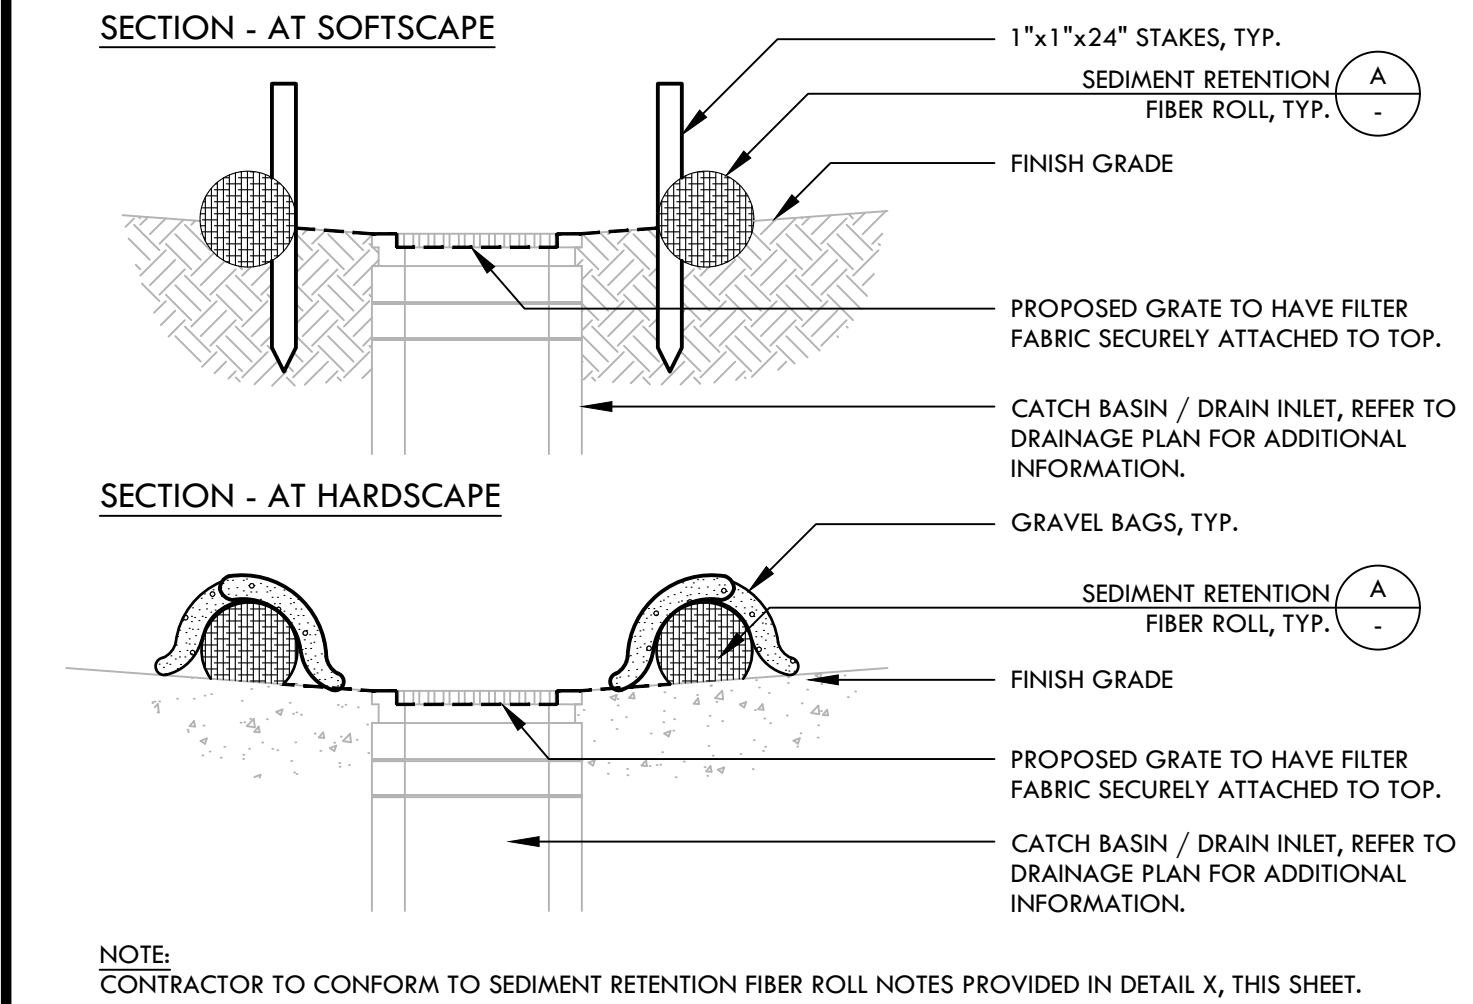

## B STORM DRAIN INLET FILTER FOR EXISTING AND PROPOSED STORM DRAINS

NTS

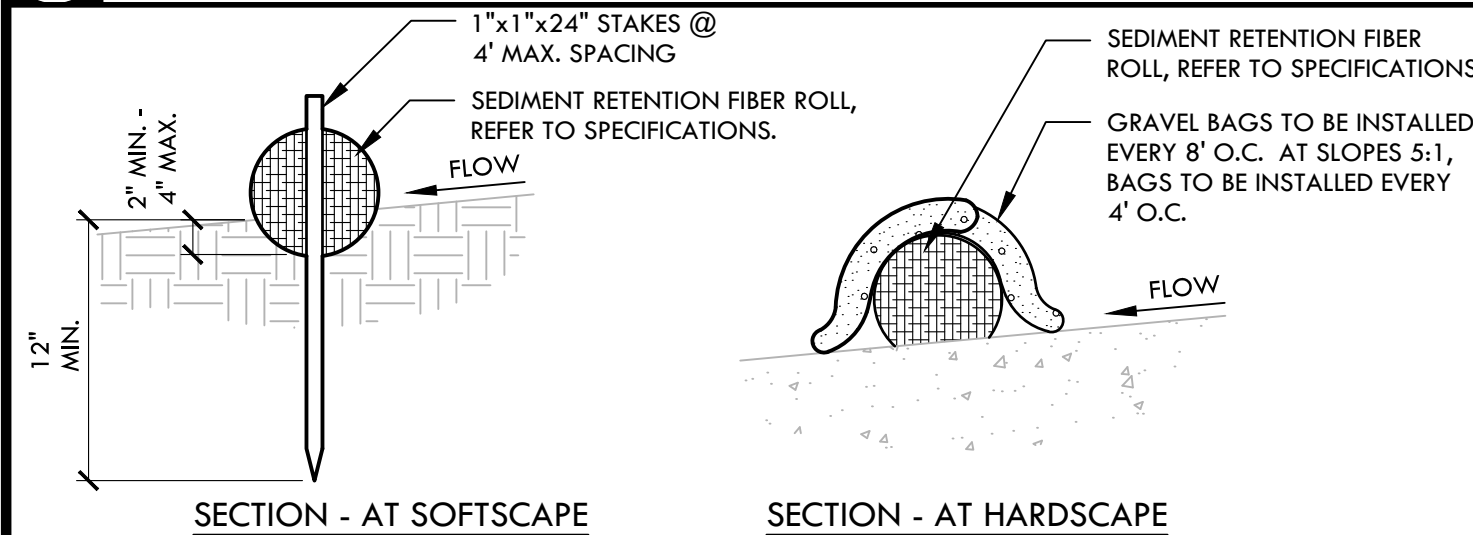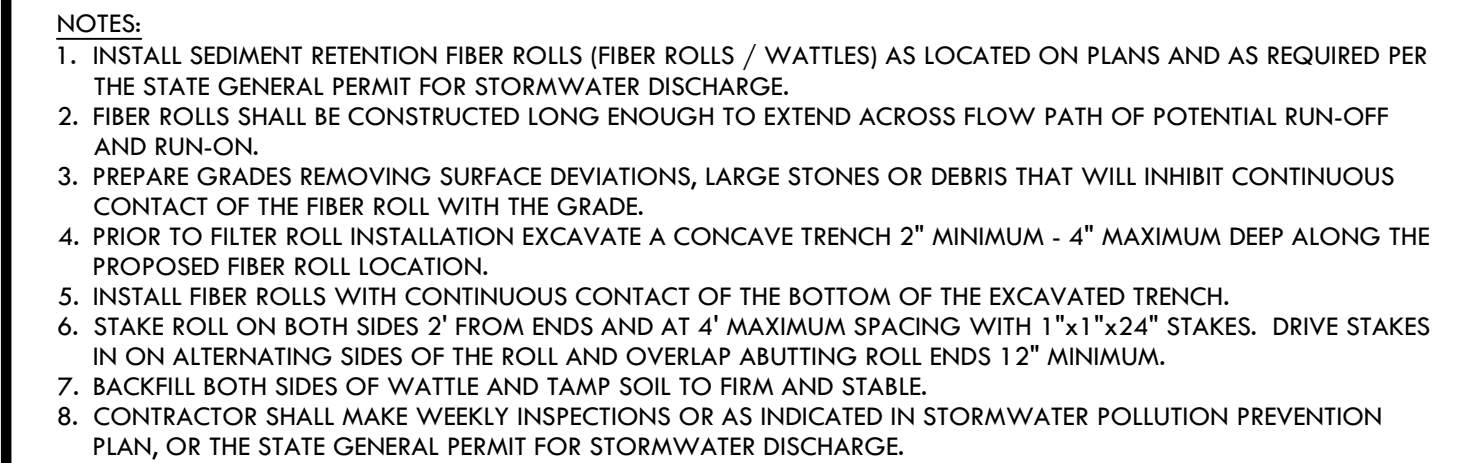


## A SEDIMENT RETENTION FIBER ROLL


NTS

## EROSION AND SEDIMENT CONTROL NOTES

- THIS EROSION AND SEDIMENT CONTROL PLAN MAY NOT COVER ALL SITUATIONS THAT ARISE DURING CONSTRUCTION DUE TO UNANTICIPATED SITE CONDITIONS, CONTRACTOR SHALL IMPLEMENT BEST MANAGEMENT PRACTICES (BMPs) AND SHALL COMPLY WITH THE STATE REGULATIONS TO CONTROL THE DISCHARGE OF STORMWATER POLLUTANTS.
- REFER TO STORMWATER POLLUTION PREVENTION PLAN SPECIFICATION SECTION FOR ADDITIONAL INFORMATION AND CONTRACTOR REQUIREMENTS.
- EROSION AND SEDIMENT CONTROL SHALL BE CONSTRUCTED FIRST WEEK OF CONSTRUCTION.
- EROSION AND SEDIMENT CONTROL SHALL REMAIN THROUGHOUT CONSTRUCTION AND BE REMOVED AND DISPOSED OF DURING MAINTENANCE PERIOD.
- EROSION AND SEDIMENT MAY BE ADJUSTED THROUGH CONSTRUCTION WITH APPROVAL OR AS DIRECTED BY OWNER'S REPRESENTATIVE.
- CONTRACTOR SHALL SWEEP STREETS AND PARKING AREAS AFFECTED BY CONSTRUCTION WITH STREET SWEEPER AS REQUIRED TO KEEP PAVING CLEAN OF CONSTRUCTION DEBRIS.
- CONTRACTOR IS RESPONSIBLE FOR REPAIRING CONSTRUCTION ENTRY AND STAGING AREAS TO AS WAS OR BETTER CONDITIONS.
- CONTRACTOR SHALL PROVIDE ADEQUATE DUST CONTROL AND KEEP MUD AND DEBRIS OFF PUBLIC RIGHT-OF-WAY AT ALL TIMES.
- ALL TEMPORARY WORK SHALL BE CONSIDERED A PART OF THIS CONTRACT AND NO EXTRA CHARGES WILL BE ALLOWED. THIS SHALL INCLUDE MINOR ITEMS OF MATERIAL OR EQUIPMENT NECESSARY TO MEET THE REQUIREMENTS AND INTENT OF THE PROJECT.
- CONTRACTOR SHALL REMOVE TRASH AND DEBRIS STEWMING FROM THEIR WORK ON A DAILY BASIS. PROJECT SITE SHALL BE MAINTAINED IN A CLEAN AND ORDERLY CONDITION.
- CONTRACTOR IS RESPONSIBLE FOR PROVIDING TEMPORARY CONSTRUCTION FENCING AS NEEDED TO ENCLOSE AND SECURE THEIR SITE AND STAGING AREAS. CONTRACTOR TO SUBMIT CONSTRUCTION STAGING/FENCING PLAN TO DISTRICT FOR REVIEW AND APPROVAL. EXISTING FENCE MAY BE USED AS CONSTRUCTION FENCING. IF EXISTING FENCE MUST BE REMOVED DUE TO CONSTRUCTION, THEN TEMPORARY CONSTRUCTION FENCING MUST BE PROVIDED TO ENCLOSE THE CAMPUS AT ALL TIMES.
- PROVIDE VIEW SCREEN AT CONSTRUCTION FENCING BETWEEN SCHOOL GROUNDS AND CONSTRUCTION SITE. SCREENING IS NOT REQUIRED AT CONSTRUCTION FENCING ADJACENT TO STREETS. FOR CONSTRUCTION MATERIAL AND EQUIPMENT SECURITY PURPOSES, CONTRACTOR MAY ELECT TO PROVIDE VIEW SCREEN TO PREVENT PUBLIC VIEW INTO THE JOB SITE, OR ADDITIONAL SCREENED FENCING AT SELECTED AREAS TO PROTECT CONSTRUCTION MATERIALS.
- CONTRACTOR IS RESPONSIBLE FOR THE TRAFFIC CONTROL/COORDINATION WITH DISTRICT FOR CONSTRUCTION TRAFFIC DURING SCHOOL HOURS.

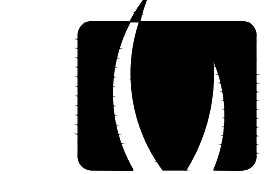

**VERDE DESIGN**  
LANDSCAPE ARCHITECTURE  
CIVIL ENGINEERING  
SPORT PLANNING & DESIGN  
2455 The Alameda  
Santa Clara, CA 95050  
tel: 408.985.7200  
fax: 408.985.7260  
www.VerdeDesign.com

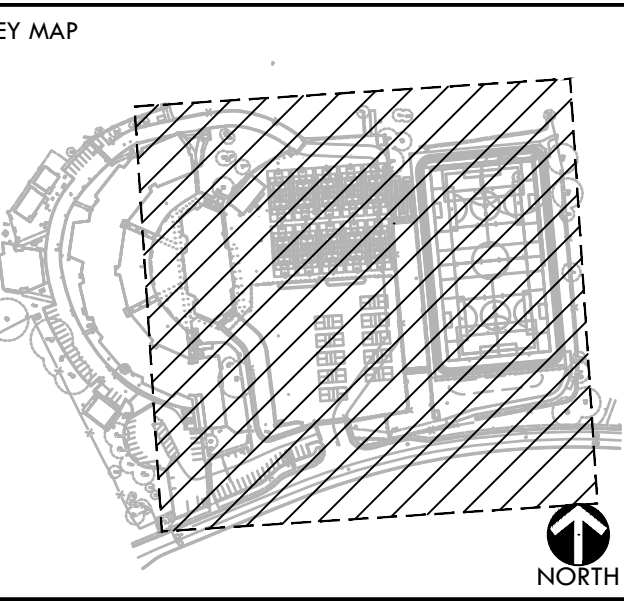

SHEET TITLE

## EROSION AND SEDIMENT CONTROL PLAN

PROJECT NAME  
**WESTBOROUGH MIDDLE SCHOOL FIELD AND PAVEMENT IMPROVEMENTS**

PROJECT ADDRESS  
**2570 WESTBOROUGH BLVD  
SOUTH SAN FRANCISCO  
CA 94080**

SUBMITTAL DATE  
12/10/24

NO. REVISIONS DATE

NO. REVISIONS DATE

NO. REVISIONS DATE

NO. REVISIONS DATE


NO. REVISIONS DATE

NO. REVISIONS DATE



ALL IDEAS, DESIGNS, ARRANGEMENTS, AND PLANS INDICATED OR REPRESENTED BY THIS DRAWING ARE OWNED BY AND THE PROPERTY OF VERDE DESIGN, INC. AND WERE CREATED, EVOLVED, AND DEVELOPED FOR USE ON AND IN CONNECTION WITH THE SPECIFIED PROJECT. NONE OF SUCH IDEAS, DESIGNS, ARRANGEMENTS OR PLANS SHALL BE USED, REPRODUCED, OR PUBLISHED BY ANY METHOD, IN WHOLE OR IN PART, OR DISCLOSED TO ANY PERSON, FIRM, OR CORPORATION FOR ANY PURPOSE WHATSOEVER WITHOUT WRITTEN PERMISSION OF VERDE DESIGN, INC.

| DEMOLITION ITEMS   |   |   | DEMOLITION LEGEND           |   | DEMOLITION NOTES   |  |
|---|---|---|-----------------------------|---|---|--|
| ITEMS TO BE PROTECTED OR RELOCATED   |   | ITEMS TO BE DEMOLISHED AND/OR REMOVED   | SYM                         | DESCRIPTION   |   |  |
| <div><div>N</div>EXISTING STORM DRAIN INLET/CATCH BASIN TO REMAIN AND BE PROTECTED. CONTRACTOR SHALL RAISE DRAINS TO NEW FINISH GRADE ELEVATIONS (AS APPLICABLE)</div> | <div><div>"SEE SHEET L3.2 FOR IMAGES OF SELECTED ITEMS"</div></div>                                                                                       | <div><div>1</div>EXISTING IRRIGATION HEADS AND VALVES WITHIN FIELD SHALL BE REMOVED AND TURNED OVER TO DISTRICT. ALL IRRIGATION LATERAL LINES TO BE DEMOLISHED AND REMOVED.</div>                                                   | <div><div>---</div></div>   | <div>LIMIT OF WORK / CONSTRUCTION FENCING</div>   | <div>5. ALL EXISTING ITEMS ARE TO REMAIN UNLESS OTHERWISE NOTED. THE CONTRACTOR SHALL BE RESPONSIBLE FOR REPAIRING OR REPLACING, AT CONTRACTOR'S EXPENSE, ANY EXISTING ITEM DAMAGED OR DESTROYED BY CONSTRUCTION OPERATIONS. CONTRACTOR SHALL ALSO BE RESPONSIBLE FOR REPAIRING OR REPLACING ANY AND ALL DAMAGES TO ADJACENT PROPERTIES. THE DAMAGED ITEMS SHALL BE RESTORED TO AN "AS-WAS" OR BETTER CONDITION OR REPLACED PER THE DISCRETION OF THE DISTRICT'S REPRESENTATIVE.</div>   |  |
| <div><div>O</div>EXISTING COMMUNICATIONS BOX TO REMAIN AND BE PROTECTED</div>                                                                                          | <div><div>A</div>EXISTING CONCRETE SWALE, INCLUDING DRAINAGE STRUCTURES TO REMAIN AND BE PROTECTED.</div>                                                 | <div><div>2</div>EXISTING CONCRETE STAIRS AND HANDRAILS, INCLUDING BASE MATERIAL, TO BE DEMOLISHED AND REMOVED.</div>   | <div><div>.....</div></div> | <div>EXISTING SURFACE VEGETATION TO BE REMOVED PER SPECIFICATIONS. CLEAR AND GRUB IN AREAS WHERE SYNTHETIC TURF OR PAVING WILL BE INSTALLED. EXISTING TOP SOIL SHALL BE REMOVED FROM SITE PER GEOTECHNICAL REPORT. REFER TO SPECIFICATIONS FOR INFORMATION. REMOVE EXCESS SOIL FROM SITE.</div> | <div>6. PRIOR TO ANY DEMOLITION WORK, CONTRACTOR SHALL INSTALL SELF-SUPPORTING INTERLOCKING CHAIN-LINK TEMPORARY CONSTRUCTION FENCING TO ENCLOSE AND SECURE THE PROJECT AREA LIMIT OF WORK. THE FENCING SHALL CONTAIN PEDESTRIAN AND/OR VEHICULAR ACCESS GATES AS NECESSARY AND SHALL BE MINIMUM 6 FEET HIGH WITH A TOP AND BOTTOM RAIL WITH KNUCKLED TOP AND BOTTOM SELVAGE (NO BARBED WIRE PERMITTED). ALL FENCING SHALL INCLUDE FULL HEIGHT SCREEN SHADE CLOTH COVERING. THE CONSTRUCTION FENCING WORK SHALL BE SUBJECT TO THE DISCRETION OF THE DISTRICT'S REPRESENTATIVE.</div>   |  |
| <div><div>P</div>EXISTING TRENCH DRAIN TO REMAIN AND BE PROTECTED</div>                                                                                                | <div><div>B</div>EXISTING SHED TO REMAIN AND BE PROTECTED</div>                                                                                           | <div><div>3</div>EXISTING BLEACHERS, ASSOCIATED STRUCTURES AND FOOTINGS TO BE DEMOLISHED AND REMOVED</div>   | <div><div>.....</div></div> | <div>EXISTING GRASS/ VEGETATION TO BE STRIPPED AND REMOVED</div>   | <div>7. DEMOLITION SHALL INCLUDE THE REMOVAL OF ITEM AND ANY FOUNDATION OR STRUCTURAL SUPPORT RELATED TO ITEM FOR PLANT MATERIAL THIS SHALL INCLUDE STUMPS AND ROOTS OVER 2 INCHES IN DIAMETER. DISPOSAL SHALL BE OFF-SITE IN A LEGAL MANNER ACCEPTABLE TO THE DISTRICT'S REPRESENTATIVE AND IN COMPLIANCE WITH ALL FEDERAL, STATE AND LOCAL CODES AND ORDINANCES.</div>   |  |
| <div><div>Q</div>EXISTING GAS LINE TO REMAIN AND BE PROTECTED</div>   | <div><div>C</div>EXISTING SIGN AND POST TO REMAIN AND BE PROTECTED</div>                                                                                  | <div><div>4</div>EXISTING LIGHT POSTS AND FOOTINGS TO BE DEMOLISHED AND REMOVED.</div>   | <div><div>.....</div></div> | <div>EXISTING GRASS/ VEGETATION TO BE STRIPPED AND REMOVED</div>   | <div>8. REFER TO SPECIFICATIONS FOR ADDITIONAL CLEARING, GRUBBING, TOPSOIL STOCKPILING AND OTHER PERTINENT INFORMATION.</div>   |  |
| <div><div>R</div>EXISTING ELECTRICAL LINE TO REMAIN AND BE PROTECTED</div>                                                                                             | <div><div>D</div>EXISTING "WESTBOROUGH MIDDLE SCHOOL" SIGN TO REMAIN AND BE PROTECTED</div>                                                               | <div><div>5</div>EXISTING ACCESSIBLE RAMP, HANDRAILS AND FOOTINGS TO BE DEMOLISHED AND REMOVED</div>   | <div><div>.....</div></div> | <div>EXISTING GRASS/ VEGETATION TO BE STRIPPED AND REMOVED</div>   | <div>9. THE CONTRACTOR SHALL VERIFY THE LOCATIONS OF ALL EXISTING UTILITIES, STRUCTURES AND SERVICES BEFORE COMMENCING WORK. THE LOCATIONS OF UTILITIES, STRUCTURES AND SERVICES SHOWN IN THE CONTRACT DOCUMENTS SHALL BE DEEMED TO BE APPROXIMATIONS ONLY. ALL DISCREPANCIES BETWEEN WHAT IS SHOWN AND THE ACTUAL FIELD CONDITIONS SHALL BE REPORTED TO THE DISTRICT'S REPRESENTATIVE. THE CONTRACTOR SHALL CONTACT UNDERGROUND SERVICE ALERT (USA) AT (800) 227-2600 PRIOR TO ANY DEMOLITION OR EXCAVATION. UPON COMPLETION OF USA MARKING OPERATIONS, CONTRACTOR SHALL RECORD ALL UTILITY MARKINGS ON A SEPARATE SET OF DRAWINGS. THIS SET SHALL BE KEPT ON-SITE FOR REFERENCE FOR DURATION OF CONTRACT. NOTIFY THE DISTRICT'S REPRESENTATIVE IMMEDIATELY SHOULD CONFLICTS ARISE AND REDIRECT WORK TO AVOID DELAY.</div> |  |
| <div><div>S</div>EXISTING WATER LINE TO REMAIN AND BE PROTECTED</div>                                                                                                  | <div><div>E</div>EXISTING SEWER STRUCTURE TO REMAIN AND BE PROTECTED. ADJUST RIM TO NEW FINISH GRADE AS NEEDED.</div>                                     | <div><div>6</div>EXISTING CURB AND GUTTER, INCLUDING BASE MATERIAL, TO BE DEMOLISHED AND REMOVED</div>   | <div><div>.....</div></div> | <div>EXISTING GRASS/ VEGETATION TO BE STRIPPED AND REMOVED</div>   |   |  |
| <div><div>T</div>EXISTING COMMUNICATIONS GAS LINE TO REMAIN AND BE PROTECTED</div>                                                                                     | <div><div>F</div>EXISTING SEWER LINE TO REMAIN AND BE PROTECTED</div>                                                                                     | <div><div>7</div>EXISTING GATE TO BE DEMOLISHED AND REMOVED</div>   | <div><div>.....</div></div> | <div>EXISTING GRASS/ VEGETATION TO BE STRIPPED AND REMOVED</div>   |   |  |
| <div><div>U</div>EXISTING BUILDING AND RAMPS TO REMAIN AND BE PROTECTED</div>                                                                                          | <div><div>G</div>EXISTING FIRE HYDRANT TO REMAIN AND BE PROTECTED</div>                                                                                   | <div><div>8</div>EXISTING CURB AND SWALE TO BE DEMOLISHED AND REMOVED AT LOCATION OF NEW RAMP AND STAIRS.</div>   | <div><div>.....</div></div> | <div>EXISTING GRASS/ VEGETATION TO BE STRIPPED AND REMOVED</div>   |   |  |
| <div><div>V</div>"EXISTING BACKFLOW PREVENTER AT PARKING LOT (INCLUDING SURROUNDING BOLLARDS) AND WATER VAULT TO REMAIN AND BE PROTECTED</div>                         | <div><div>H</div>EXISTING PG&amp;E TRANSFORMER PAD AND CHAIN LINK FENCE ENCLOSURE TO REMAIN AND BE PROTECTED</div>                                        | <div><div>9</div>EXISTING BASKETBALL GOAL, POST AND FOOTING TO BE DEMOLISHED AND REMOVED.</div>   | <div><div>.....</div></div> | <div>EXISTING GRASS/ VEGETATION TO BE STRIPPED AND REMOVED</div>   |   |  |
| <div><div>W</div>EXISTING HARDSCAPE TO REMAIN AND BE PROTECTED</div>                                                                                                   | <div><div>I</div>"EXISTING BACKFLOW PREVENTER AT ENTRY AND WATER VAULT TO REMAIN AND BE PROTECTED. CAGE TO BE DEMOLISHED AND REPLACED WITH NEW CAGE</div> | <div><div>10</div>EXISTING SHED TO BE DEMOLISHED AND REMOVED. DEMOLISH CONCRETE BASE AND FOUNDATION</div>   | <div><div>.....</div></div> | <div>EXISTING GRASS/ VEGETATION TO BE STRIPPED AND REMOVED</div>   |   |  |
| <div><div>X</div>EXISTING STAIRS TO REMAIN AND BE PROTECTED</div>   | <div><div>J</div>"deLARIOS FIELD" PLAQUE TO REMAIN AND BE PROTECTED</div>                                                                                 | <div><div>11</div>EXISTING FENCE TO BE DEMOLISHED AND REMOVED. CUT POSTS AT EXISTING FINISH SURFACE, GROUT AND GRIND SMOOTH. EXISTING CURB TO REMAIN IN PLACE. NEW FENCE LINE WILL GO ON THE COURT SIDE OF THE EXISTING CURB.</div> | <div><div>.....</div></div> | <div>EXISTING GRASS/ VEGETATION TO BE STRIPPED AND REMOVED</div>   |   |  |
| <div><div>Y</div>EXISTING SPEED BUMP TO REMAIN AND BE PROTECTED</div>                                                                                                  | <div><div>K</div>EXISTING SITE FENCING TO REMAIN AND BE PROTECTED</div>                                                                                   | <div><div>12</div>EXISTING BOLLARDS AND SIGNS TO BE DEMOLISHED AND REMOVED.</div>   | <div><div>.....</div></div> | <div>EXISTING GRASS/ VEGETATION TO BE STRIPPED AND REMOVED</div>   |   |  |
| <div><div>Z</div>EXISTING CURB TO REMAIN AND BE PROTECTED</div>   | <div><div>L</div>EXISTING FIRE HYDRANT TO REMAIN AND BE PROTECTED</div>                                                                                   | <div><div>13</div>EXISTING CURB TO BE DEMOLISHED AND REMOVED</div>   | <div><div>.....</div></div> | <div>EXISTING GRASS/ VEGETATION TO BE STRIPPED AND REMOVED</div>   |   |  |
| <div><div>AA</div>EXISTING SHED TO BE RELOCATED AND PLACED IN ORIGINAL LOCATION UPON COMPLETION OF PAVING WORK</div>                                                   | <div><div>M</div>EXISTING STORM DRAIN LINE TO REMAIN AND BE PROTECTED</div>                                                                               | <div><div>14</div>EXISTING STORM DRAIN LINE TO BE DEMOLISHED AND REMOVED. CAP AND CUT ABANDONED LINES</div>   | <div><div>.....</div></div> | <div>EXISTING GRASS/ VEGETATION TO BE STRIPPED AND REMOVED</div>   |   |  |
|   |   | <div><div>15</div>EXISTING CATCH BASIN TO BE DEMOLISHED AND REMOVED</div>   | <div><div>.....</div></div> | <div>EXISTING GRASS/ VEGETATION TO BE STRIPPED AND REMOVED</div>   |   |  |

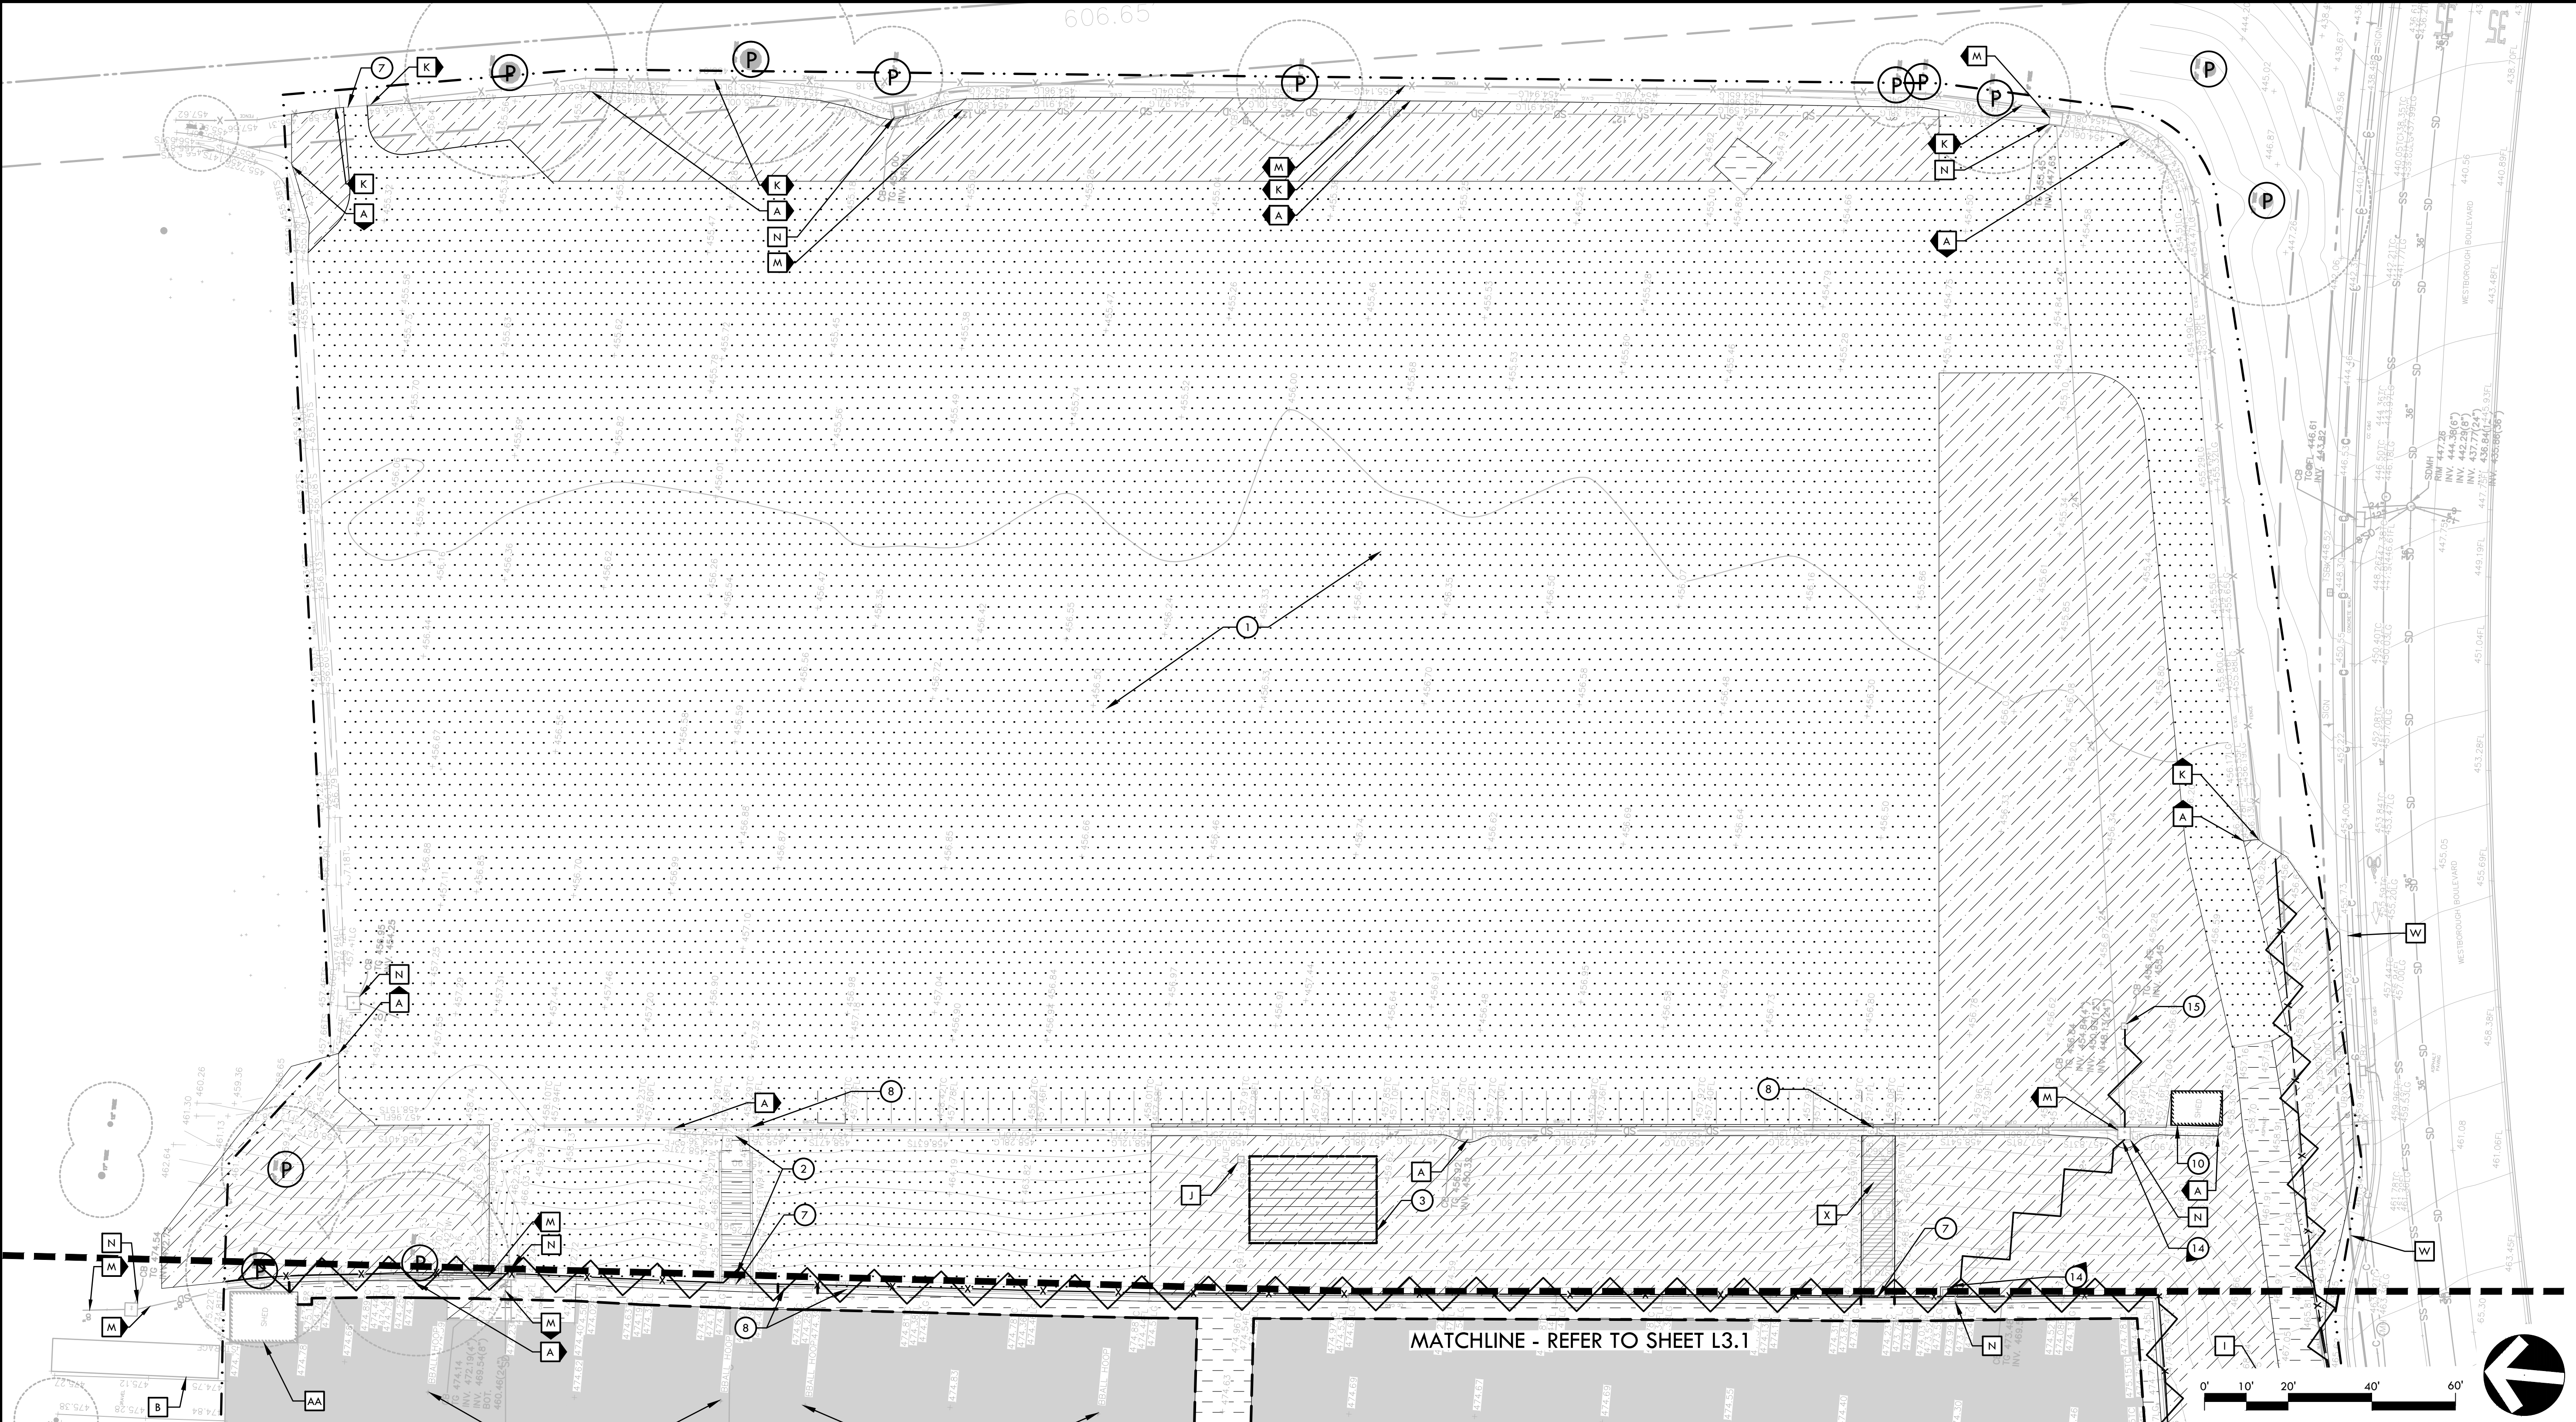




VERDE DESIGN  
LANDSCAPE ARCHITECTURE  
CIVIL ENGINEERING  
SPORT PLANNING & DESIGN  
2455 The Alameda  
Santa Clara, CA 95050  
tel: 408.985.7200  
fax: 408.985.7260  
www.VerdeDesigninc.com

STAMP



KEY MAP

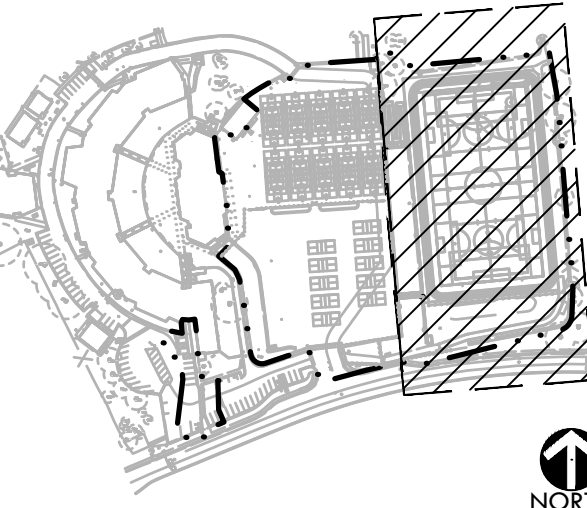

SHEET TITLE

DEMOLITION  
PLAN

PROJECT NAME

WESTBOROUGH  
MIDDLE SCHOOL  
FIELD AND PAVEMENT  
IMPROVEMENTS

PROJECT ADDRESS

2570 WESTBOROUGH BLVD  
SOUTH SAN FRANCISCO  
CA 94080

|               |          |
|---------------|----------|
| SUBMITTAL     | DATE     |
| DSA SUBMITTAL | 12/10/24 |
|               |          |
|               |          |
|               |          |
|               |          |

|     |           |      |
|-----|-----------|------|
| NO. | REVISIONS | DATE |
| ▲   |           |      |
| ▲   |           |      |
|                           |                             |
|---------------------------|-----------------------------|
| DRAWN BY<br>KL/RC         | CHECKED BY<br>JWV           |
| DATE ISSUED<br>12/10/2024 | SCALE<br>1"=20'-0"          |
| VDI PROJ. NO.<br>2320400  | SSFUSD PROJ. NO.<br>025-960 |
| SHEET NO.<br>L3.0         |                             |

DEMOLITION PLAN



ALL IDEAS, DESIGNS, ARRANGEMENTS, AND PLANS INDICATED OR REPRESENTED BY THIS DRAWING ARE OWNED BY AND THE PROPERTY OF VERDE DESIGN, INC. AND WERE CREATED, EVOLVED, AND DEVELOPED FOR USE ON AND IN CONNECTION WITH THE SPECIFIED PROJECT. NONE OF SUCH IDEAS, DESIGNS, ARRANGEMENTS OR PLANS SHALL BE USED, REPRODUCED, OR PUBLISHED BY ANY METHOD, IN WHOLE OR IN PART, OR DISCLOSED TO ANY PERSON, FIRM, OR CORPORATION FOR ANY PURPOSE WHATSOEVER WITHOUT WRITTEN PERMISSION OF VERDE DESIGN, INC.

| DEMOLITION ITEMS   |   |                                       | DEMOLITION LEGEND   |                        | DEMOLITION NOTES   |   |
|---|---|---------------------------------------|---|------------------------|---|---|
| ITEMS TO BE PROTECTED OR RELOCATED   |   | ITEMS TO BE DEMOLISHED AND/OR REMOVED | SYM   | DESCRIPTION            | 5. ALL EXISTING ITEMS ARE TO REMAIN UNLESS OTHERWISE NOTED. THE CONTRACTOR SHALL BE RESPONSIBLE FOR REPAIRING OR REPLACING, AT CONTRACTOR'S EXPENSE, ANY EXISTING ITEM DAMAGED OR DESTROYED BY CONSTRUCTION OPERATIONS. CONTRACTOR SHALL ALSO BE RESPONSIBLE FOR REPAIRING OR REPLACING ANY AND ALL DAMAGES TO ADJACENT PROPERTIES. THE DAMAGED ITEMS SHALL BE RESTORED TO AN "AS-WAS" OR BETTER CONDITION OR REPLACED PER THE DISCRETION OF THE DISTRICT'S REPRESENTATIVE.                                                                                               | 1. THE CONTRACTOR SHALL PERFORM ALL CLEARING, DEMOLITION, REMOVAL OF OBSTRUCTIONS AND SITE PREPARATIONS NECESSARY FOR THE PROPER EXECUTION OF ALL WORK CONTAINED IN THE CONTRACT DOCUMENTS.   |
| <div><div>N</div><div>O</div><div>P</div><div>Q</div><div>R</div><div>S</div><div>T</div><div>U</div><div>V</div><div>W</div><div>X</div><div>Y</div><div>Z</div><div>AA</div></div> | <div>*SEE SHEET L3.2 FOR IMAGES OF SELECTED ITEMS</div> <div><div>A</div><div>B</div><div>C</div><div>D</div><div>E</div><div>F</div><div>G</div><div>H</div><div>I</div><div>J</div><div>K</div><div>L</div><div>M</div></div>                                                                                       | 1                                     | EXISTING IRRIGATION HEADS AND VALVES WITHIN FIELD SHALL BE REMOVED AND TURNED OVER TO DISTRICT. ALL IRRIGATION LATERAL LINES TO BE DEMOLISHED AND REMOVED.                                                  | <div><div></div></div> |   |   |
|   |   | 2                                     | EXISTING CONCRETE STAIRS AND HANDRAILS, INCLUDING BASE MATERIAL, TO BE DEMOLISHED AND REMOVED.   | <div><div></div></div> |   |   |
|   |   | 3                                     | EXISTING BLEACHERS, ASSOCIATED STRUCTURES AND FOOTINGS TO BE DEMOLISHED AND REMOVED   | <div><div></div></div> |   |   |
|   |   | 4                                     | EXISTING LIGHT POSTS AND FOOTINGS TO BE DEMOLISHED AND REMOVED.   | <div><div></div></div> |   |   |
|   |   | 5                                     | EXISTING ACCESSIBLE RAMP, HANDRAILS AND FOOTINGS TO BE DEMOLISHED AND REMOVED   | <div><div></div></div> |   |   |
|   |   | 6                                     | EXISTING CURB AND GUTTER, INCLUDING BASE MATERIAL, TO BE DEMOLISHED AND REMOVED   | <div><div></div></div> |   |   |
|   |   | 7                                     | EXISTING GATE TO BE DEMOLISHED AND REMOVED   | <div><div></div></div> |   |   |
|   |   | 8                                     | EXISTING CURB AND SWALE TO BE DEMOLISHED AND REMOVED AT LOCATION OF NEW RAMP AND STAIRS.   | <div><div></div></div> |   |   |
| <div><div>N</div><div>O</div><div>P</div><div>Q</div><div>R</div><div>S</div><div>T</div><div>U</div><div>V</div><div>W</div><div>X</div><div>Y</div><div>Z</div><div>AA</div></div> | <div>*EXISTING BACKFLOW PREVENTER AT ENTRY AND WATER VAULT TO REMAIN AND BE PROTECTED. CAGE TO BE DEMOLISHED AND REPLACED WITH NEW CAGE</div> <div><div>A</div><div>B</div><div>C</div><div>D</div><div>E</div><div>F</div><div>G</div><div>H</div><div>I</div><div>J</div><div>K</div><div>L</div><div>M</div></div> | 9                                     | EXISTING BASKETBALL GOAL, POST AND FOOTING TO BE DEMOLISHED AND REMOVED.   | <div><div></div></div> | 6. PRIOR TO ANY DEMOLITION WORK, CONTRACTOR SHALL INSTALL SELF-SUPPORTING INTERLOCKING CHAIN-LINK TEMPORARY CONSTRUCTION FENCING TO ENCLOSE AND SECURE THE PROJECT AREA LIMIT OF WORK. THE FENCING SHALL CONTAIN PEDESTRIAN AND/OR VEHICULAR ACCESS GATES AS NECESSARY AND SHALL BE MINIMUM 6 FEET HIGH WITH A TOP AND BOTTOM RAIL WITH KNUCKLED TOP AND BOTTOM SELVAGE (NO BARBED WIRE PERMITTED). ALL FENCING SHALL INCLUDE FULL HEIGHT SCREEN SHADE CLOTH COVERING. THE CONSTRUCTION FENCING WORK SHALL BE SUBJECT TO THE DISCRETION OF THE DISTRICT'S REPRESENTATIVE. | 2. CONTRACTOR SHALL VERIFY LOCATION OF ALL EXISTING UTILITIES AND PROVIDE THE REQUIRED COORDINATION FOR THEIR TEMPORARY DISCONNECTION, PROTECTION, REMOVAL AND/OR STORAGE AS MAY BE REQUIRED DURING CONSTRUCTION. CONTRACTOR SHALL COORDINATE WITH THE OWNER TO DETERMINE WHETHER TEMPORARY SERVICES ARE NECESSARY.   |
|   |   | 10                                    | EXISTING SHED TO BE DEMOLISHED AND REMOVED. DEMOLISH CONCRETE BASE AND FOUNDATION   | <div><div></div></div> |   |   |
|   |   | 11                                    | EXISTING FENCE TO BE DEMOLISHED AND REMOVED. CUT POSTS AT EXISTING FINISH SURFACE. GROUT AND GRIND SMOOTH. EXISTING CURB TO REMAIN IN PLACE. NEW FENCE LINE WILL GO ON THE COURT SIDE OF THE EXISTING CURB. | <div><div></div></div> |   |   |
|   |   | 12                                    | EXISTING BOLLARDS AND SIGNS TO BE DEMOLISHED AND REMOVED.   | <div><div></div></div> |   |   |
|   |   | 13                                    | EXISTING CURB TO BE DEMOLISHED AND REMOVED   | <div><div></div></div> |   |   |
|   |   | 14                                    | EXISTING STORM DRAIN LINE TO BE DEMOLISHED AND REMOVED. CAP AND CUT ABANDONED LINES   | <div><div></div></div> |   |   |
|   |   | 15                                    | EXISTING CATCH BASIN TO BE DEMOLISHED AND REMOVED   | <div><div></div></div> |   |   |
|   |   |                                       |   | <div><div></div></div> |   |   |
| <div><div>N</div><div>O</div><div>P</div><div>Q</div><div>R</div><div>S</div><div>T</div><div>U</div><div>V</div><div>W</div><div>X</div><div>Y</div><div>Z</div><div>AA</div></div> | <div>*EXISTING BACKFLOW PREVENTER AT PARKING LOT (INCLUDING SURROUNDING BOLLARDS) AND WATER VAULT TO REMAIN AND BE PROTECTED</div> <div><div>A</div><div>B</div><div>C</div><div>D</div><div>E</div><div>F</div><div>G</div><div>H</div><div>I</div><div>J</div><div>K</div><div>L</div><div>M</div></div>            |                                       |   | <div><div></div></div> | 7. DEMOLITION SHALL INCLUDE THE REMOVAL OF ITEM AND ANY FOUNDATION OR STRUCTURAL SUPPORT RELATED TO ITEM FOR PLANT MATERIAL THIS SHALL INCLUDE STUMPS AND ROOTS OVER 2 INCHES IN DIAMETER. DISPOSAL SHALL BE OFF-SITE IN A LEGAL MANNER ACCEPTABLE TO THE DISTRICT'S REPRESENTATIVE AND IN COMPLIANCE WITH ALL FEDERAL, STATE AND LOCAL CODES AND ORDINANCES.   | 3. THE CONTRACTOR SHALL VISIT THE SITE PRIOR TO BID SUBMITTAL TO DETERMINE THE EXACT EXTENT AND DEPTH OF SITE DEMOLITION REQUIRED AND VERIFY COMPLIANCE WITH DRAWINGS. THE OWNER SHALL BE NOTIFIED IMMEDIATELY OF ANY DISCREPANCIES.   |
|   |   |                                       |   | <div><div></div></div> |   |   |
|   |   |                                       |   | <div><div></div></div> |   |   |
| <div><div>N</div><div>O</div><div>P</div><div>Q</div><div>R</div><div>S</div><div>T</div><div>U</div><div>V</div><div>W</div><div>X</div><div>Y</div><div>Z</div><div>AA</div></div> | <div>*EXISTING PG&amp;E TRANSFORMER PAD AND CHAIN LINK FENCE ENCLOSURE TO REMAIN AND BE PROTECTED</div> <div><div>A</div><div>B</div><div>C</div><div>D</div><div>E</div><div>F</div><div>G</div><div>H</div><div>I</div><div>J</div><div>K</div><div>L</div><div>M</div></div>                                       |                                       |   | <div><div></div></div> | 8. REFER TO SPECIFICATIONS FOR ADDITIONAL CLEARING, GRUBBING, TOPSOIL STOCKPILING AND OTHER PERTINENT INFORMATION.   | 4. THE CONTRACTOR SHALL VERIFY THE LOCATIONS OF ALL EXISTING UTILITIES, STRUCTURES AND SERVICES BEFORE COMMENCING WORK. THE LOCATIONS OF UTILITIES, STRUCTURES AND SERVICES SHOWN IN THE CONTRACT DOCUMENTS SHALL BE DEEMED TO BE APPROXIMATIONS ONLY. ALL DISCREPANCIES BETWEEN WHAT IS SHOWN AND THE ACTUAL FIELD CONDITIONS SHALL BE REPORTED TO THE DISTRICT'S REPRESENTATIVE. THE CONTRACTOR SHALL CONTACT UNDERGROUND SERVICE ALERT (USA) AT (800) 227-2600 PRIOR TO ANY DEMOLITION OR EXCAVATION. UPON COMPLETION OF USA MARKING OPERATIONS, CONTRACTOR SHALL RECORD ALL UTILITY MARKINGS ON A SEPARATE SET OF DRAWINGS. THIS SET SHALL BE KEPT ON-SITE FOR REFERENCE FOR DURATION OF CONTRACT. NOTIFY THE DISTRICT'S REPRESENTATIVE IMMEDIATELY SHOULD CONFLICTS ARISE AND REDIRECT WORK TO AVOID DELAY. |
|   |   |                                       |   | <div><div></div></div> |   |   |
|   |   |                                       |   | <div><div></div></div> |   |   |
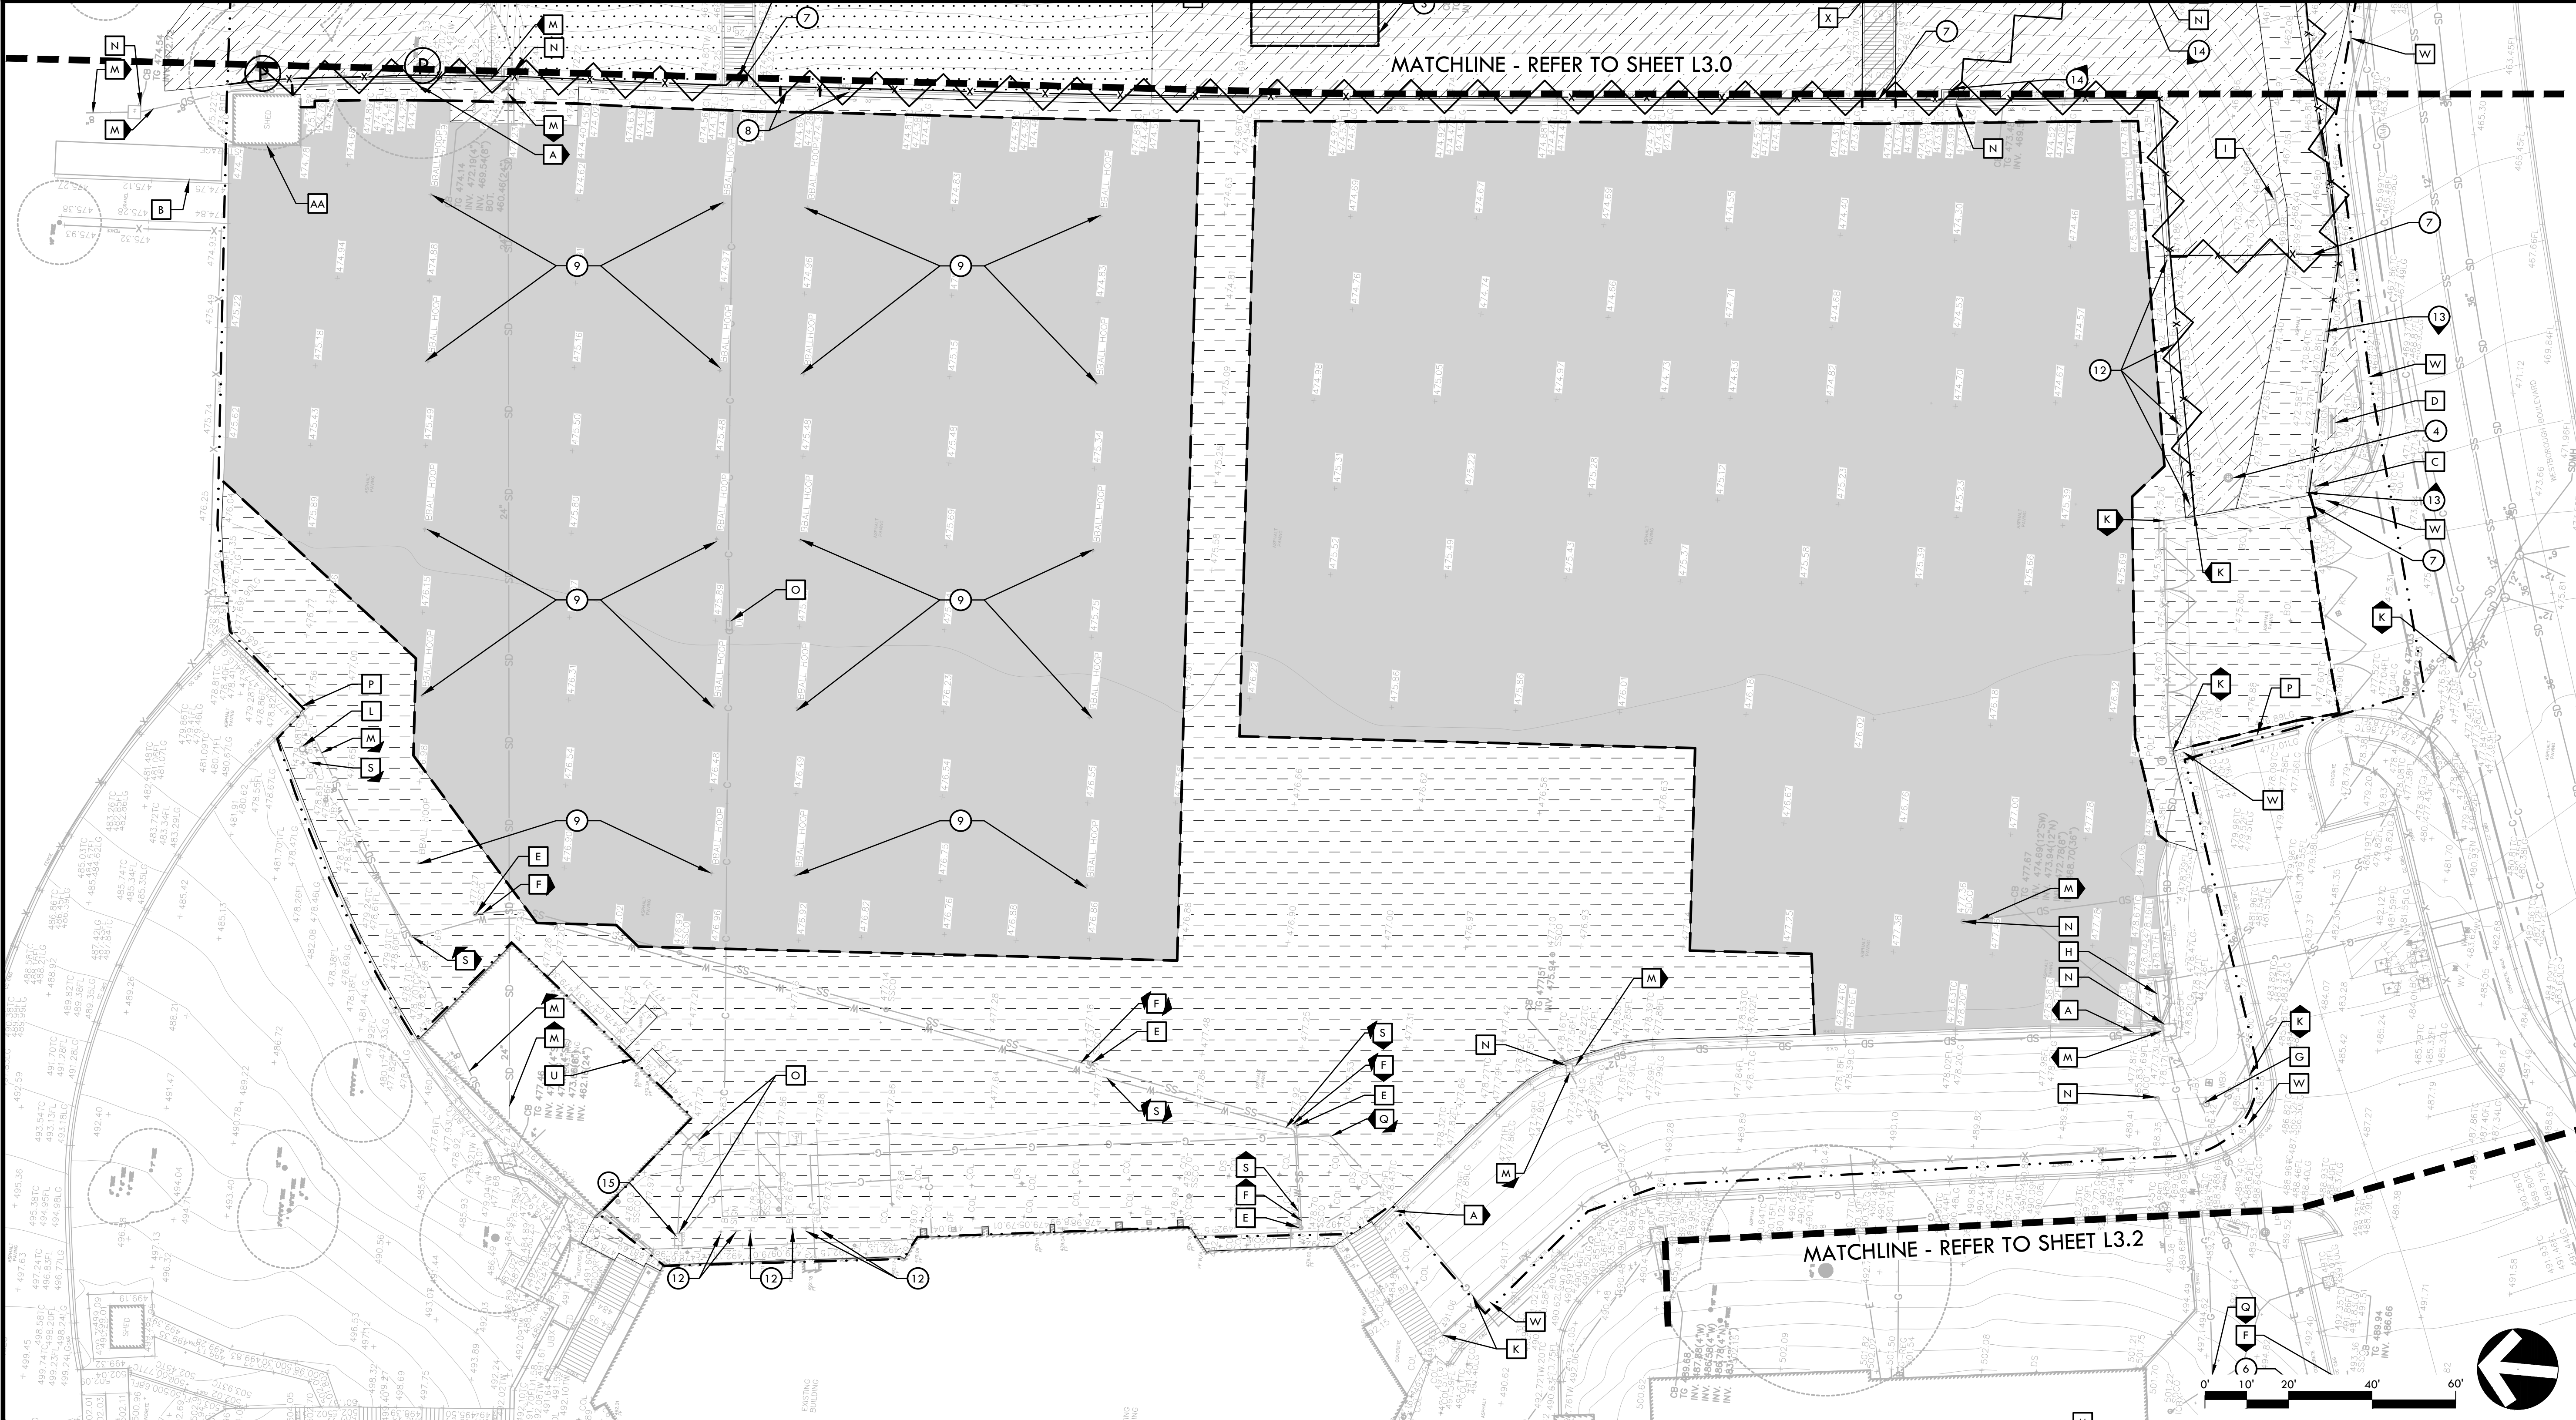

VERDE DESIGN

LANDSCAPE ARCHITECTURE

CIVIL ENGINEERING

SPORT PLANNING & DESIGN

2455 The Alameda

Santa Clara, CA 95050

tel: 408.985.7200

fax: 408.985.7260

www.VerdeDesignInc.com

STAMP

REGISTERED PROFESSIONAL ENGINEER

EXTRA IN CIVIL

No. C-56494

Signature

EXPIRATION DATE: June 30, 2025

STATE OF CALIFORNIA

KEY MAP

SHEET TITLE

DEMOLITION PLAN

PROJECT NAME

WESTBOROUGH MIDDLE SCHOOL FIELD AND PAVEMENT IMPROVEMENTS

PROJECT ADDRESS

2570 WESTBOROUGH BLVD  
SOUTH SAN FRANCISCO  
CA 94080

SUBMITTAL

DATE

DSA SUBMITTAL

12/10/24

NO.

REVISIONS

DATE

DRAWN BY

KL/RC

CHECKED BY

JW

DATE ISSUED

12/10/2024

SCALE

1"=20'-0"

VDI PROJ. NO.

2320400

SSFUSD PROJ. NO.

025-960

SHEET NO.

L3.1

DEMOLITION PLAN



## DEMOLITION ITEMS

## DEMOLITION LEGEND

## DEMOLITION NOTES

| ITEMS TO BE PROTECTED OR RELOCATED |   | SEE SHEET L3.2 FOR IMAGES OF SELECTED ITEMS |   |
|------------------------------------|---|---------------------------------------------|---|
| N                                  | EXISTING STORM DRAIN INLET/CATCH BASIN TO REMAIN AND BE PROTECTED. CONTRACTOR SHALL RAISE DRAINS TO NEW FINISH GRADE ELEVATIONS (AS APPLICABLE) | A                                           | EXISTING CONCRETE SWALE, INCLUDING DRAINAGE STRUCTURES TO REMAIN AND BE PROTECTED.                                                 |
| O                                  | EXISTING COMMUNICATIONS BOX TO REMAIN AND BE PROTECTED                                                                                          | B                                           | EXISTING SHED TO REMAIN AND BE PROTECTED                                                                                           |
| P                                  | EXISTING TRENCH DRAIN TO REMAIN AND BE PROTECTED                                                                                                | C                                           | EXISTING SIGN AND POST TO REMAIN AND BE PROTECTED                                                                                  |
| Q                                  | EXISTING GAS LINE TO REMAIN AND BE PROTECTED   | D                                           | EXISTING "WESTBOROUGH MIDDLE SCHOOL" SIGN TO REMAIN AND BE PROTECTED                                                               |
| R                                  | EXISTING ELECTRICAL LINE TO REMAIN AND BE PROTECTED                                                                                             | E                                           | EXISTING SEWER STRUCTURE TO REMAIN AND BE PROTECTED. ADJUST RIM TO NEW FINISH GRADE AS NEEDED.                                     |
| S                                  | EXISTING WATER LINE TO REMAIN AND BE PROTECTED                                                                                                  | F                                           | EXISTING SEWER LINE TO REMAIN AND BE PROTECTED                                                                                     |
| T                                  | EXISTING COMMUNICATIONS GAS LINE TO REMAIN AND BE PROTECTED                                                                                     | G                                           | EXISTING FIRE HYDRANT TO REMAIN AND BE PROTECTED                                                                                   |
| U                                  | EXISTING BUILDING AND RAMPS TO REMAIN AND BE PROTECTED                                                                                          | H                                           | *EXISTING PG&E TRANSFORMER PAD AND CHAIN LINK FENCE ENCLOSURE TO REMAIN AND BE PROTECTED                                           |
| V                                  | *EXISTING BACKFLOW PREVENTER AT PARKING LOT (INCLUDING SURROUNDING BOLLARDS) AND WATER VAULT TO REMAIN AND BE PROTECTED                         | I                                           | *EXISTING BACKFLOW PREVENTER AT ENTRY AND WATER VAULT TO REMAIN AND BE PROTECTED. CAGE TO BE DEMOLISHED AND REPLACED WITH NEW CAGE |
| W                                  | EXISTING HARDSCAPE TO REMAIN AND BE PROTECTED                                                                                                   | J                                           | **"deLARIO'S FIELD" PLAQUE TO REMAIN AND BE PROTECTED                                                                              |
| X                                  | EXISTING STAIRS TO REMAIN AND BE PROTECTED   | K                                           | EXISTING SITE FENCING TO REMAIN AND BE PROTECTED                                                                                   |
| Y                                  | EXISTING SPEED BUMP TO REMAIN AND BE PROTECTED                                                                                                  | L                                           | EXISTING FIRE HYDRANT TO REMAIN AND BE PROTECTED                                                                                   |
| Z                                  | EXISTING CURB TO REMAIN AND BE PROTECTED   | M                                           | EXISTING STORM DRAIN LINE TO REMAIN AND BE PROTECTED                                                                               |
| AA                                 | EXISTING SHED TO BE RELOCATED AND PLACED IN ORIGINAL LOCATION UPON COMPLETION OF PAVING WORK                                                    |                                             |   |



## ITEMS TO BE DEMOLISHED AND/OR REMOVED

---


- (1) EXISTING IRRIGATION HEADS AND VALVES WITHIN FIELD SHALL BE REMOVED AND TURNED OVER TO DISTRICT. ALL IRRIGATION LATERAL LINES TO BE DEMOLISHED AND REMOVED.
- (2) EXISTING CONCRETE STAIRS AND HANDRAILS, INCLUDING BASE MATERIAL, TO BE DEMOLISHED AND REMOVED.
- (3) EXISTING BLEACHERS, ASSOCIATED STRUCTURES AND FOOTINGS TO BE DEMOLISHED AND REMOVED
- (4) EXISTING LIGHT POSTS AND FOOTINGS TO BE DEMOLISHED AND REMOVED.
- (5) EXISTING ACCESSIBLE RAMP, HANDRAILS AND FOOTINGS TO BE DEMOLISHED AND REMOVED
- (6) EXISTING CURB AND GUTTER, INCLUDING BASE MATERIAL, TO BE DEMOLISHED AND REMOVED
- (7) EXISTING GATE TO BE DEMOLISHED AND REMOVED
- (8) EXISTING CURB AND SWALE TO BE DEMOLISHED AND REMOVED AT LOCATION OF NEW RAMP AND STAIRS.
- (9) EXISTING BASKETBALL GOAL, POST AND FOOTING TO BE DEMOLISHED AND REMOVED.
- (10) EXISTING SHED TO BE DEMOLISHED AND REMOVED. DEMOLISH CONCRETE BASE AND FOUNDATION
- (11) EXISTING FENCE TO BE DEMOLISHED AND REMOVED. CUT POSTS AT EXISTING FINISH SURFACE, GROUT AND EMBEDED EXISTING CURB TO REMAIN IN PLACE. NEW FENCE LINE WILL GO ON THE COURT SIDE OF THE EXISTING CURB.
- (12) EXISTING BOLLARDS AND SIGNS TO BE DEMOLISHED AND REMOVED.
- (13) EXISTING CURB TO BE DEMOLISHED AND REMOVED
- (14) EXISTING STORM DRAIN LINE TO BE DEMOLISHED AND REMOVED. CAP AND CUT ABANDONED LINES
- (15) EXISTING CATCH BASIN TO BE DEMOLISHED AND REMOVED

| SYM | DESCRIPTION   |
|-----|---|
|     | LIMIT OF WORK / CONSTRUCTION FENCING   |
|     | EXISTING SURFACE VEGETATION TO BE REMOVED PER SPECIFICATIONS. CLEAR AND GRUB IN AREAS WHERE SYNTHETIC TURF OR PAVING WILL BE INSTALLED. EXISTING TOP SOIL SHALL BE REMOVED FROM SITE PER GEOTECHNICAL REPORT. REFER TO SPECIFICATIONS FOR INFORMATION. REMOVE EXCESS SOIL FROM SITE. |
|     | EXISTING GRASS / VEGETATION TO BE STRIPPED AND REMOVED   |
|     | TREE TO REMAIN AND BE PROTECTED AND PRUNED, REFER TO SPECIFICATION SECTION 32 01 90 - EXISTING VEGETATION PROTECTION   |
|     | EXISTING HARDSCAPE PAVING, INCLUDING BASE MATERIAL, TO BE DEMOLISHED AND REMOVED   |
|     | DEMOLISH AND REMOVE EXISTING FENCE, INCLUDING GATES, AND POSTS.   |
|     | SAWCUT EXISTING CONCRETE/ASPHALT PAVING, REFER TO LAYOUT PLAN SHEETS L6.0-2   |
|     | EXISTING HARDSCAPE AREAS TO REMAIN AND BE PROTECTED; SURFACE TO BE REPAIRED AND PREPARED FOR OVERLAY APPLICATION. REFER TO SPECIFICATIONS.   |
|     | DEMOLISH AND REMOVE EXISTING STORM DRAIN LINE.   |
|     | EXISTING HARDSCAPE TO REMAIN AND BE PROTECTED   |


|   |   |
|---|---|
| <p>5. ALL EXISTING ITEMS ARE TO REMAIN UNLESS OTHERWISE NOTED. THE CONTRACTOR SHALL BE RESPONSIBLE FOR REPAIRING OR REPLACING, AT CONTRACTOR'S EXPENSE, ANY EXISTING ITEM DAMAGED OR DESTROYED BY CONSTRUCTION OPERATIONS. CONTRACTOR SHALL ALSO BE RESPONSIBLE FOR REPAIRING OR REPLACING ANY AND ALL DAMAGES TO ADJACENT PROPERTIES. THE DAMAGED ITEMS SHALL BE RESTORED TO AN "AS-WAS" OR BETTER CONDITION OR REPLACED PER THE DISCRETION OF THE DISTRICT'S REPRESENTATIVE.</p> <p>6. PRIOR TO ANY DEMOLITION WORK, CONTRACTOR SHALL INSTALL SELF-SUPPORTING, INTERLOCKING CHAIN-LINK TEMPORARY CONSTRUCTION FENCING TO ENCLOSE AND SECURE THE PROJECT AREA LIMIT OF WORK. THE FENCING SHALL CONTAIN PEDESTRIAN AND/OR VEHICULAR ACCESS GATES AS NECESSARY AND SHALL BE MINIMUM 6 FEET HIGH WITH A TOP AND BOTTOM RAIL WITH KNUCKLED TOP AND BOTTOM SELVAGE (NO BARBED WIRE PERMITTED). ALL FENCING SHALL INCLUDE FULL HEIGHT SCREEN SHADE CLOTH COVERING. THE CONSTRUCTION FENCING WORK SHALL BE SUBJECT TO THE DISCRETION OF THE DISTRICT'S REPRESENTATIVE.</p> <p>7. DEMOLITION SHALL INCLUDE THE REMOVAL OF ITEM AND ANY FOUNDATION OR STRUCTURAL SUPPORT RELATED TO ITEM FOR PLANT MATERIAL. THIS SHALL INCLUDE STUMPS AND ROOTS OVER 2 INCHES IN DIAMETER. DISPOSAL SHALL BE OFF-SITE IN A LEGAL MANNER ACCEPTABLE TO THE DISTRICT'S REPRESENTATIVE AND IN COMPLIANCE WITH ALL FEDERAL, STATE AND LOCAL CODES AND ORDINANCES.</p> <p>8. REFER TO SPECIFICATIONS FOR ADDITIONAL CLEARING, GRUBBING, TOPSOIL STOCKPILING AND OTHER PERTINENT INFORMATION.</p> | <p>1. THE CONTRACTOR SHALL PERFORM ALL CLEARING, DEMOLITION, REMOVAL OF OBSTRUCTIONS AND SITE PREPARATIONS NECESSARY FOR THE PROPER EXECUTION OF ALL WORK CONTAINED IN THE CONTRACT DOCUMENTS.</p> <p>2. CONTRACTOR SHALL VERIFY LOCATION OF ALL EXISTING UTILITIES AND PROVIDE THE REQUIRED COORDINATION FOR THEIR TEMPORARY DISCONNECTION, PROTECTION, REMOVAL AND/OR STORAGE AS MAY BE REQUIRED DURING CONSTRUCTION. CONTRACTOR SHALL COORDINATE WITH THE OWNER TO DETERMINE WHETHER TEMPORARY SERVICES ARE NECESSARY.</p> <p>3. THE CONTRACTOR SHALL VISIT THE SITE PRIOR TO BID SUBMITTAL TO DETERMINE THE EXACT EXTENT AND DEPTH OF SITE DEMOLITION REQUIRED AND VERIFY COMPLIANCE WITH DRAWINGS. THE OWNER SHALL BE NOTIFIED IMMEDIATELY OF ANY DISCREPANCIES.</p> <p>4. THE CONTRACTOR SHALL VERIFY THE LOCATIONS OF ALL EXISTING UTILITIES, STRUCTURES AND SERVICES BEFORE COMMENCING WORK. THE LOCATIONS OF UTILITIES, STRUCTURES AND SERVICES SHOWN IN THE CONTRACT DOCUMENTS SHALL BE DEEMED TO BE APPROXIMATIONS ONLY. ALL DISCREPANCIES BETWEEN WHAT IS SHOWN AND THE ACTUAL FIELD CONDITIONS SHALL BE REPORTED TO THE DISTRICT'S REPRESENTATIVE. THE CONTRACTOR SHALL CONTACT UNDERGROUND SERVICE ALERT (USA) AT (800) 227-2600 PRIOR TO ANY DEMOLITION OR EXCAVATION. UPON COMPLETION OF USA MARKING OPERATIONS, CONTRACTOR SHALL RECORD ALL UTILITY MARKINGS ON A SEPARATE SET OF DRAWINGS. THIS SET SHALL BE KEPT ON-SITE FOR REFERENCE FOR DURATION OF CONTRACT. NOTIFY THE DISTRICT'S REPRESENTATIVE IMMEDIATELY SHOULD CONFLICTS ARISE AND REDIRECT WORK TO AVOID DELAY.</p> |
|---|---|

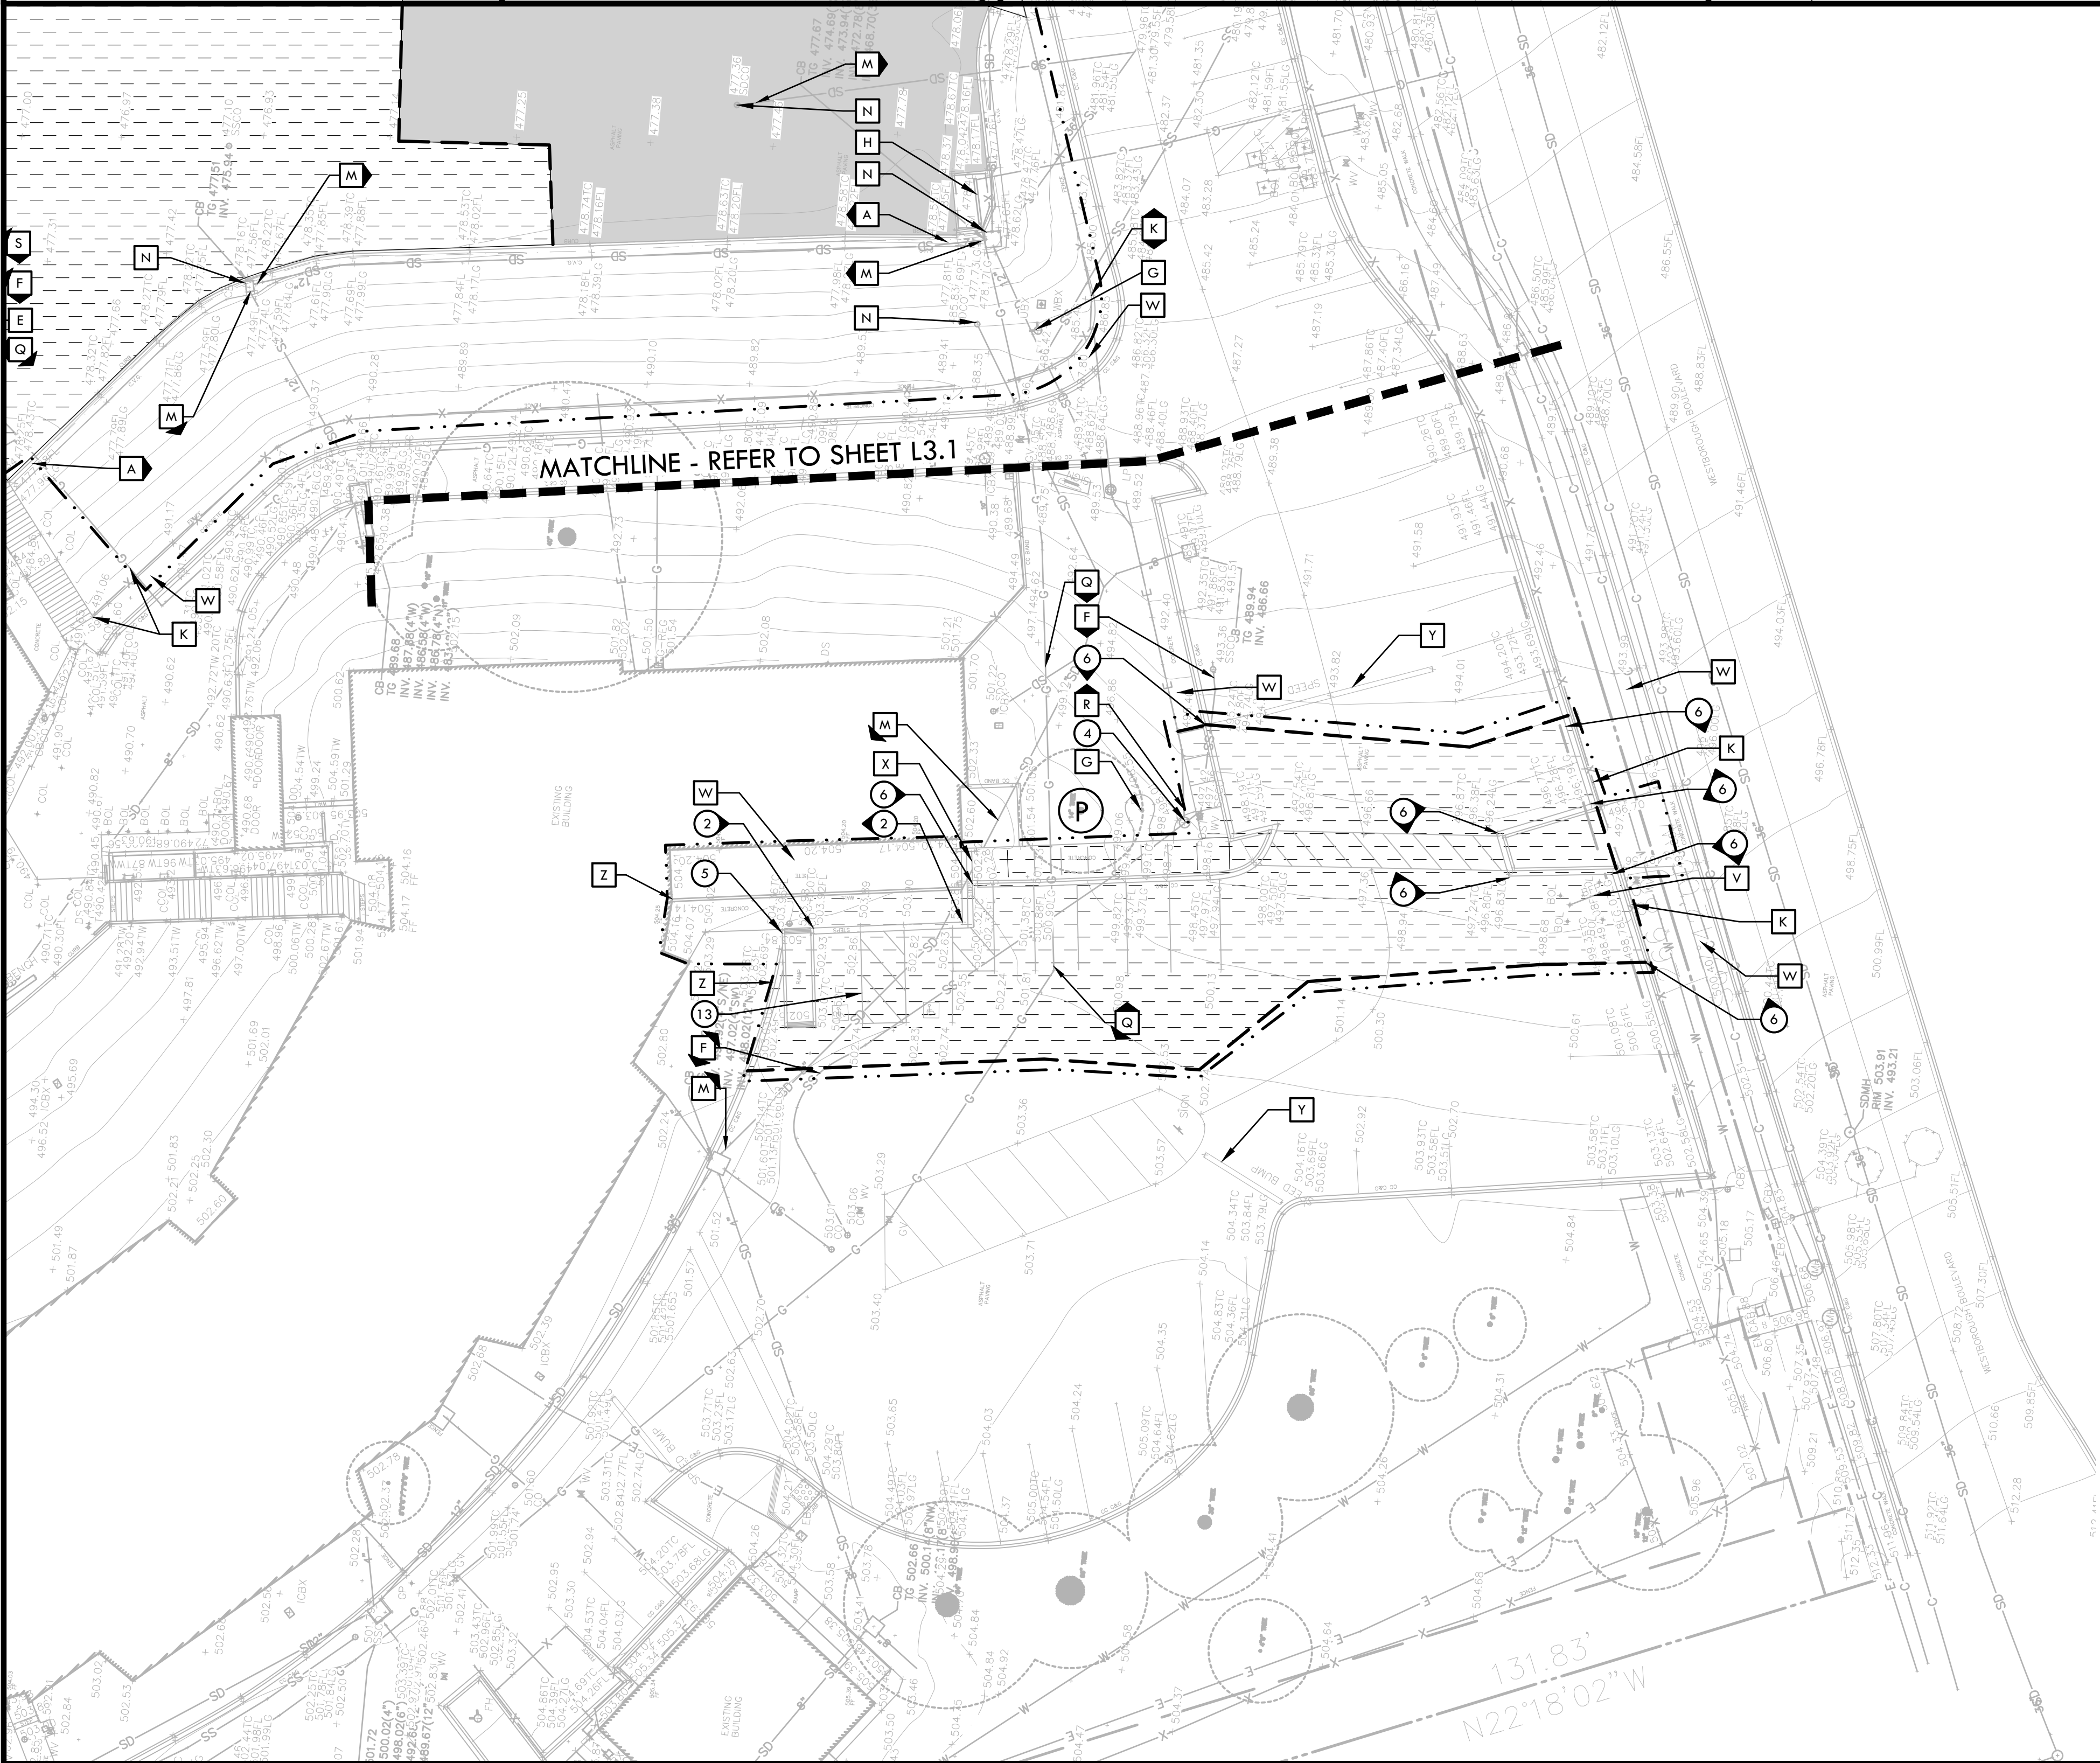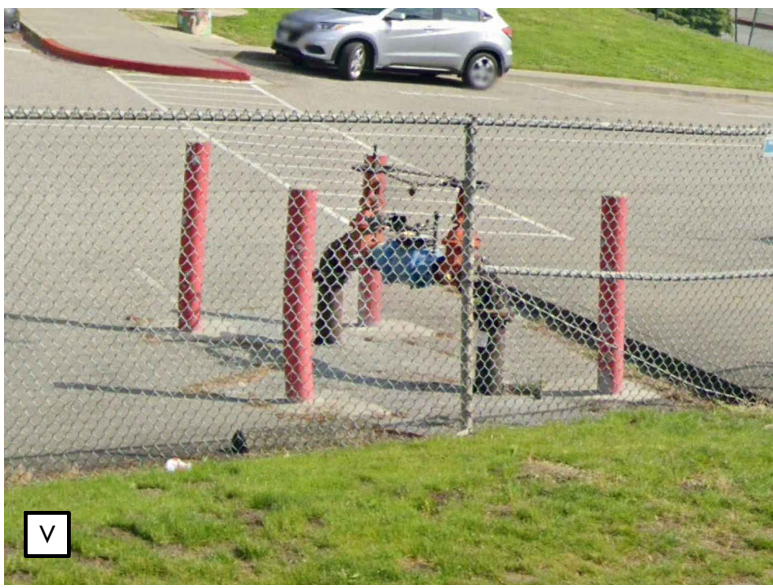




### SELECTED ITEMS TO BE PROTECTED OR RELOCATED

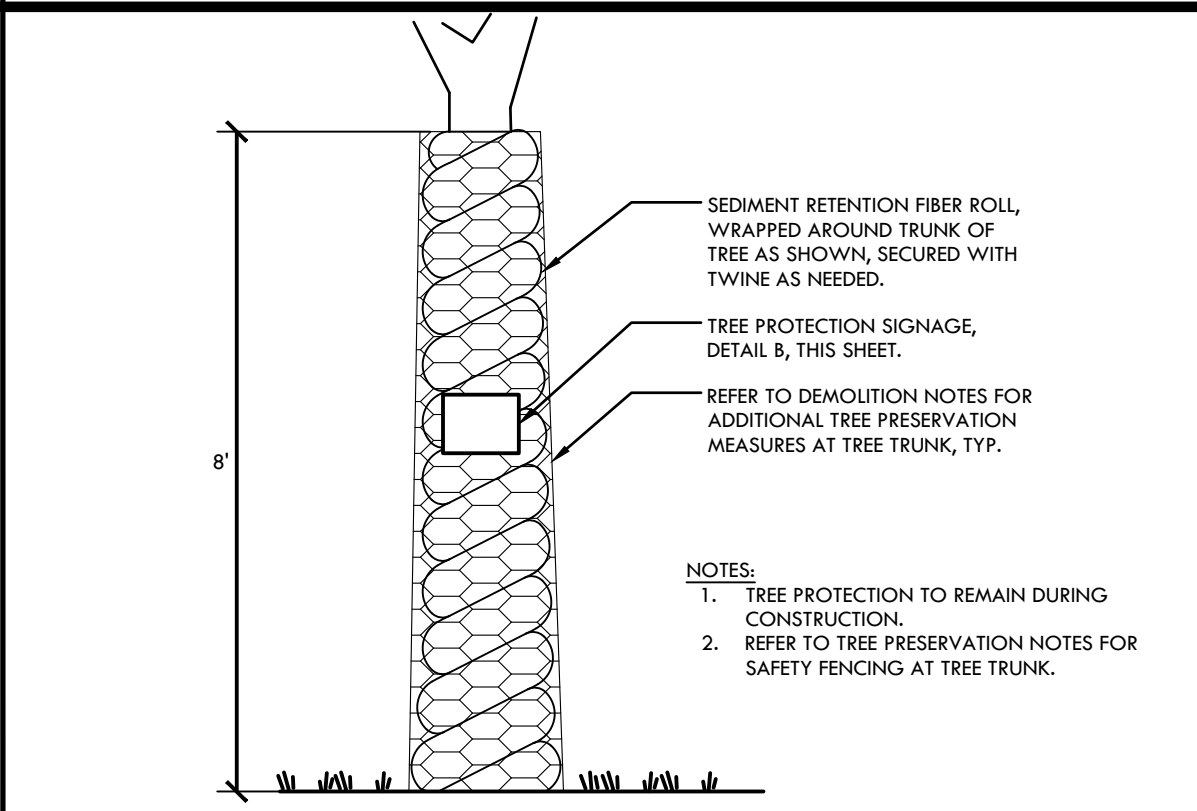

|   |                                                     |     |
|---|-----------------------------------------------------|-----|
| A | TREE PROTECTION<br>(INSIDE TREE PROTECTION FENCING) | NTS |
|---|-----------------------------------------------------|-----|

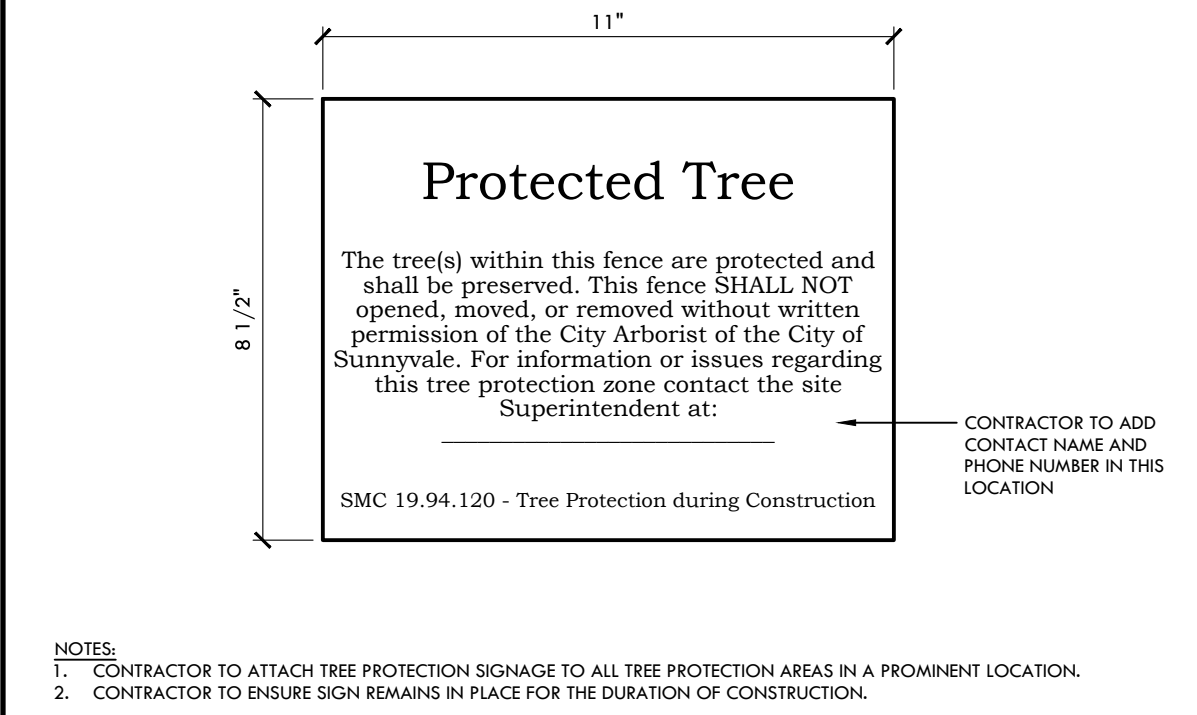

|   |                      |     |
|---|----------------------|-----|
| B | TREE PROTECTION SIGN | NTS |
|---|----------------------|-----|

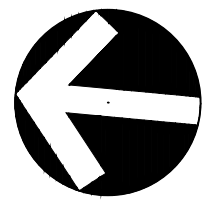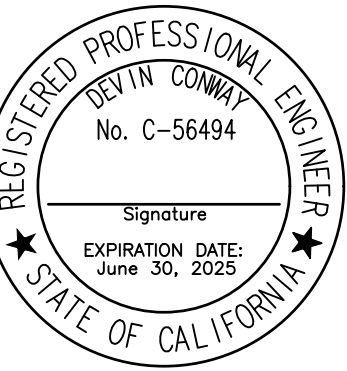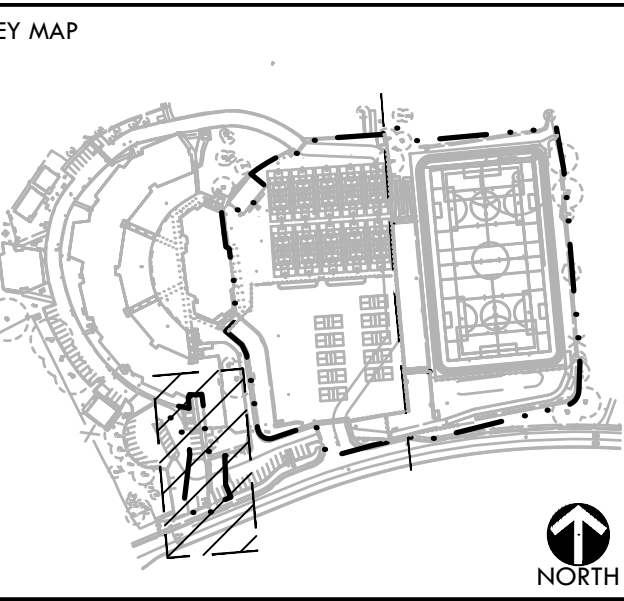

## DEMOLITION PLAN

# WESTBOROUGH MIDDLE SCHOOL FIELD AND PAVEMENT IMPROVEMENTS

PROJECT ADDRESS

570 WESTBOROUGH BLVD  
SOUTH SAN FRANCISCO  
CA 94080

|               |          |
|---------------|----------|
| SUBMITTAL     | DATE     |
| ISA SUBMITTAL | 12/10/24 |

|  |  |
|--|--|
|  |  |
|  |  |
|  |  |
|  |  |


[illegible]

|                            |                             |
|----------------------------|-----------------------------|
| DRAWN BY<br>KL/RC          | CHECKED BY<br>JW            |
| DATE ISSUED<br>12/10/2024  | SCALE<br>1"=20'-0"          |
| DIST. PROJ. NO.<br>2320400 | SSFUSD PROJ. NO.<br>025-960 |
| SHEET NO.                  |                             |

# DEMOLITION PLAN



ALL IDEAS, DESIGNS, ARRANGEMENTS, AND PLANS INDICATED OR REPRESENTED BY THIS DRAWING ARE OWNED BY AND THE PROPERTY OF VERDE DESIGN, INC. AND WERE CREATED, EVOLVED, AND DEVELOPED FOR USE ON AND IN CONNECTION WITH THE SPECIFIED PROJECT. NONE OF SUCH IDEAS, DESIGNS, ARRANGEMENTS OR PLANS SHALL BE USED, REPRODUCED, OR PUBLISHED BY ANY METHOD, IN WHOLE OR IN PART, OR DISCLOSED TO ANY PERSON, FIRM, OR CORPORATION FOR ANY PURPOSE WITHOUT WRITTEN PERMISSION OF VERDE DESIGN, INC.

 

| GRADING LEGEND |                                                            |     |                                                                             |
|----------------|------------------------------------------------------------|-----|-----------------------------------------------------------------------------|
| SYM            | DESCRIPTION                                                | SYM | DESCRIPTION                                                                 |
|                | TOP OF WALL                                                |     | PROPOSED CONTOUR                                                            |
|                | TOP OF CURB                                                |     | CONNECTION OF PROPOSED AND EXISTING CONTOURS                                |
|                | RIDGE LINE                                                 |     | PROPOSED FINISH GRADE ELEVATION OF SOFTSCAPE/SYNTHETIC TURF, REFER TO PLANS |
|                | CENTERLINE OF PERFORATED SUBDRAIN, REFER TO DRAINAGE PLANS |     | PROPOSED FINISH SYNTHETIC TURF ELEVATION, REFER TO PLANS                    |
|                | GRADE BREAK                                                |     | PROPOSED SUBGRADE ELEVATION OF SYNTHETIC TURF                               |
|                | CONFORM TO EXISTING GRADE                                  |     | PROPOSED FINISH SURFACE ELEVATION OF HARDSCAPE                              |
|                | SLOPE VALUE AND DIRECTION                                  |     | HIGH POINT                                                                  |
|                | CONFORM                                                    |     | HIGH POINT OF SWALE                                                         |
|                | EXISTING CONTOUR                                           |     | LOW POINT/ RIM ELEVATION OF DRAIN                                           |
|                | EXISTING ELEVATION                                         |     |                                                                             |

- ### GRADING NOTES
- EXISTING GRADES ARE BASED ON INFORMATION PROVIDED BY: CONTRACTOR SHALL VERIFY EXISTING GRADES FOR ACCURACY PRIOR TO THE START OF GRADING, NOTIFY THE DISTRICT'S REPRESENTATIVE IMMEDIATELY SHOULD CONFLICTS ARISE AND REDIRECT WORK TO AVOID DELAY.
  - THE CONTRACTOR SHALL VERIFY THE LOCATIONS OF ALL EXISTING UTILITIES, STRUCTURES AND SERVICES BEFORE COMMENCING WORK. THE LOCATIONS OF UTILITIES, STRUCTURES AND SERVICES SHOWN IN THE CONTRACT DOCUMENTS SHALL BE DEEMED TO BE APPROXIMATIONS ONLY. ALL DISCREPANCIES BETWEEN WHAT IS SHOWN AND THE ACTUAL FIELD CONDITIONS SHALL BE REPORTED TO THE DISTRICT'S REPRESENTATIVE. THE CONTRACTOR SHALL CONTACT UNDER GROUND SERVICE ALERT (USA) AT (800) 227-2600 PRIOR TO ANY DEMOLITION OR EXCAVATION. UPON COMPLETION OF USA MARKING OPERATIONS, CONTRACTOR SHALL RECORD ALL UTILITY MARKINGS ON A SEPARATE SET OF DRAWINGS. THIS SET SHALL BE KEPT ON-SITE FOR REFERENCE FOR DURATION OF CONTRACT.
  - PROPOSED GRADES SHALL MEET EXISTING GRADES WITH A SMOOTH AND CONTINUOUS TRANSITION SO AS TO AVOID TRAPPING WATER. CONTRACTOR SHALL NOTIFY DISTRICT'S REPRESENTATIVE IF PUDDLING IS SUSPECTED AND REDIRECT WORK SO AS TO AVOID DELAY WHILE AWAITING RESPONSE.
  - ALL EXISTING DRAINAGE STRUCTURES, BOXES, UTILITY VAULTS ETC. SHALL BE BROUGHT TO FINAL FINISH GRADE PRIOR TO FINAL SURFACE TREATMENT.

**VERDE DESIGN**  
LANDSCAPE ARCHITECTURE  
CIVIL ENGINEERING  
SPORT PLANNING & DESIGN

2455 The Alameda  
Santa Clara, CA 95050  
tel: 408.985.7200  
fax: 408.985.7260  
www.VerdeDesigninc.com

STAMP

KEY MAP

SHEET TITLE

**GRADING PLAN**

PROJECT NAME

**WESTBOROUGH MIDDLE SCHOOL FIELD AND PAVEMENT IMPROVEMENTS**

PROJECT ADDRESS

**2570 WESTBOROUGH BLVD  
SOUTH SAN FRANCISCO  
CA 94080**


















| SUBMITTAL     | DATE     |
|---------------|----------|
| DSA SUBMITTAL | 12/10/24 |

| NO. | REVISIONS | DATE |
|-----|-----------|------|
| 1   |           |      |
| 2   |           |      |
| 3   |           |      |
| 4   |           |      |
| 5   |           |      |
| 6   |           |      |
| 7   |           |      |
| 8   |           |      |
| 9   |           |      |
| 10  |           |      |

|               |                  |
|---------------|------------------|
| DRAWN BY      | CHECKED BY       |
| KL            | JW               |
| DATE ISSUED   | SCALE            |
| 12/10/2024    | 1"=20'-0"        |
| VPI PROJ. NO. | SSFSUD PROJ. NO. |
| 2320400       | 025-960          |
| SHEET NO.     |                  |
| L4.0          |                  |

GRADING PLAN

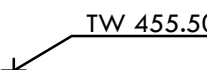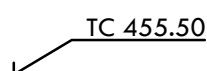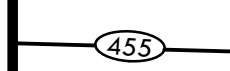 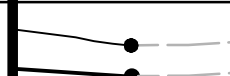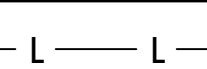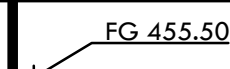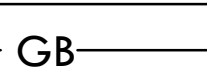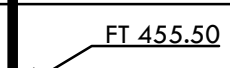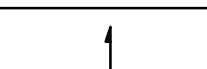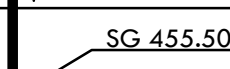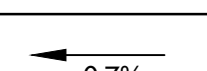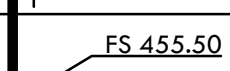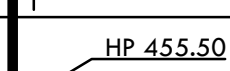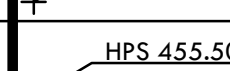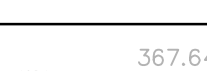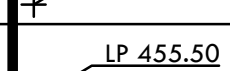


| GRADING LEGEND                                                                                       |                                                            |                                                                                                |                                                                                    |
|---|------------------------------------------------------------|------------------------------------------------------------------------------------------------|------------------------------------------------------------------------------------|
| SYM                                                                                                  | DESCRIPTION                                                | SYM                                                                                            | DESCRIPTION                                                                        |
|  TW 455.50        | TOP OF WALL                                                |             | LIMIT OF GRADING, CONFORM TO EXISTING GRADES AT THIS LINE (UNLESS NOTED OTHERWISE) |
|  TC 455.50        | TOP OF CURB                                                |  455        | PROPOSED CONTOUR                                                                   |
|                   | RIDGE LINE                                                 |             | CONNECTION OF PROPOSED AND EXISTING CONTOURS                                       |
|  L — L            | CENTERLINE OF PERFORATED SUBDRAIN, REFER TO DRAINAGE PLANS |  FG 455.50  | PROPOSED FINISH GRADE ELEVATION OF SOFTSCAPE/ SYNTHETIC TURF, REFER TO PLANS       |
|  GB               | GRADE BREAK                                                |  FT 455.50  | PROPOSED FINISH SYNTHETIC TURF ELEVATION, REFER TO PLANS                           |
|                   | CONFORM TO EXISTING GRADE                                  |  SG 455.50  | PROPOSED SUBGRADE ELEVATION OF SYNTHETIC TURF                                      |
|  0.7%             | SLOPE VALUE AND DIRECTION                                  |  FS 455.50  | PROPOSED FINISH SURFACE ELEVATION OF HARDSCAPE                                     |
|  CONFORM          | CONFORM                                                    |  HP 455.50  | HIGH POINT                                                                         |
|  102              | EXISTING CONTOUR                                           |  HPS 455.50 | HIGH POINT OF SWALE                                                                |
|  367.64<br>EG POC | EXISTING ELEVATION                                         |  LP 455.50  | LOW POINT/ RIM ELEVATION OF DRAIN                                                  |

- # GRADING NOTES
- 
1. EXISTING GRADES ARE BASED ON INFORMATION PROVIDED BY: \_\_\_\_\_.  
CONTRACTOR SHALL VERIFY EXISTING GRADES FOR ACCURACY PRIOR TO THE START OF GRADING, NOTIFY THE DISTRICT'S REPRESENTATIVE IMMEDIATELY SHOULD CONFLICTS ARISE AND REDIRECT WORK TO AVOID DELAY.
  
  2. THE CONTRACTOR SHALL VERIFY THE LOCATIONS OF ALL EXISTING UTILITIES, STRUCTURES AND SERVICES BEFORE COMMENCING WORK. THE LOCATIONS OF UTILITIES, STRUCTURES AND SERVICES SHOWN IN THE CONTRACT DOCUMENTS SHALL BE DEEMED TO BE APPROXIMATIONS ONLY. ALL DISCREPANCIES BETWEEN WHAT IS SHOWN AND THE ACTUAL FIELD CONDITIONS SHALL BE REPORTED TO THE DISTRICT'S REPRESENTATIVE. THE CONTRACTOR SHALL CONTACT UNDER GROUND SERVICE ALERT (USA) AT (800) 227-2600 PRIOR TO ANY DEMOLITION OR EXCAVATION. UPON COMPLETION OF USA MARKING OPERATIONS, CONTRACTOR SHALL RECORD ALL UTILITY MARKINGS ON A SEPARATE SET OF DRAWINGS. THIS SET SHALL BE KEPT ON-SITE FOR REFERENCE FOR DURATION OF CONTRACT.
  
  3. PROPOSED GRADES SHALL MEET EXISTING GRADES WITH A SMOOTH AND CONTINUOUS TRANSITION SO AS TO AVOID TRAPPING WATER. CONTRACTOR SHALL NOTIFY DISTRICT'S REPRESENTATIVE IF PUDDING IS SUSPECTED AND REDIRECT WORK SO AS TO AVOID DELAY WHILE AWAITING RESPONSE.
  
  4. ALL EXISTING DRAINAGE STRUCTURES, BOXES, UTILITY VAULTS ETC. SHALL BE BROUGHT TO FINAL FINISH GRADE PRIOR TO FINAL SURFACE TREATMENT.



STAMP

A circular professional engineer seal for the State of California. The outer ring contains the text "REGISTERED PROFESSIONAL ENGINEER" at the top and "STATE OF CALIFORNIA" at the bottom, separated by two stars. The center of the seal contains the name "DEVIN CONWAY", the license number "No. C-56494", a horizontal line, the word "Signature", and the expiration date "EXPIRATION DATE: June 30, 2025".

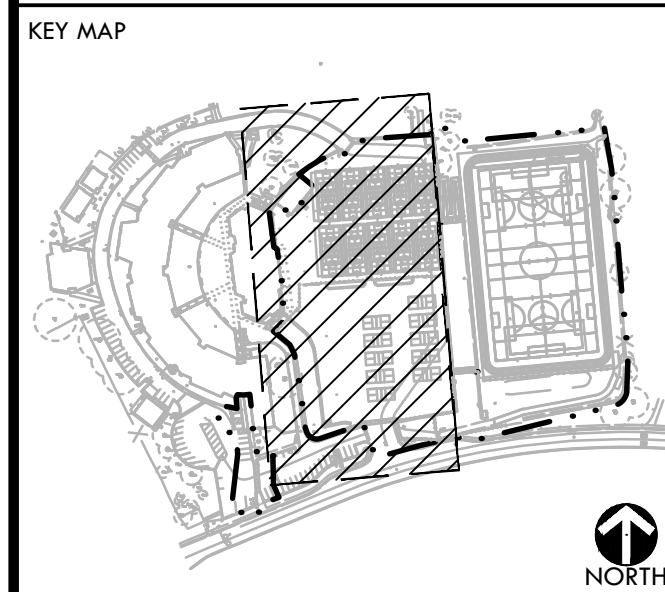

SHEET TITLE

GRADING  
PLAN

PROJECT NAME

WESTBOROUGH  
MIDDLE SCHOOL  
FIELD AND PAVEMENT  
IMPROVEMENTS

PROJECT ADDRESS

2570 WESTBOROUGH BLVD  
SOUTH SAN FRANCISCO  
CA 94080

|               |          |
|---------------|----------|
| SUBMITTAL     | DATE     |
| DSA SUBMITTAL | 12/10/24 |

|  |  |
|--|--|
|  |  |
|  |  |
|  |  |

|  |  |
|--|--|
|  |  |
|  |  |

|     |           |      |
|-----|-----------|------|
|     |           |      |
| NO. | REVISIONS | DATE |

|                                                                                       |  |  |
|---------------------------------------------------------------------------------------|--|--|
|  |  |  |
|  |  |  |

|                                                                                       |  |  |
|---------------------------------------------------------------------------------------|--|--|
|  |  |  |
|  |  |  |
|  |  |  |

|                                                                                       |  |  |
|---------------------------------------------------------------------------------------|--|--|
|  |  |  |
|  |  |  |

|                                                                                       |  |            |
|---------------------------------------------------------------------------------------|--|------------|
|  |  |            |
|  |  |            |
| DRAWN BY                                                                              |  | CHECKED BY |

|                |                  |
|----------------|------------------|
| DRAWN BY<br>KL | CHECKED BY<br>JW |
| DATE ISSUED    | SCALE            |


|                          |                            |
|--------------------------|----------------------------|
| 12/10/2024               | 1"=20'-0"                  |
| VDI PROJ. NO.<br>2220100 | SSFUSD PROJ. NO.<br>005010 |

SHEET NO. 141

## GRADING PLAN



SCALE: 1"=5'-0"

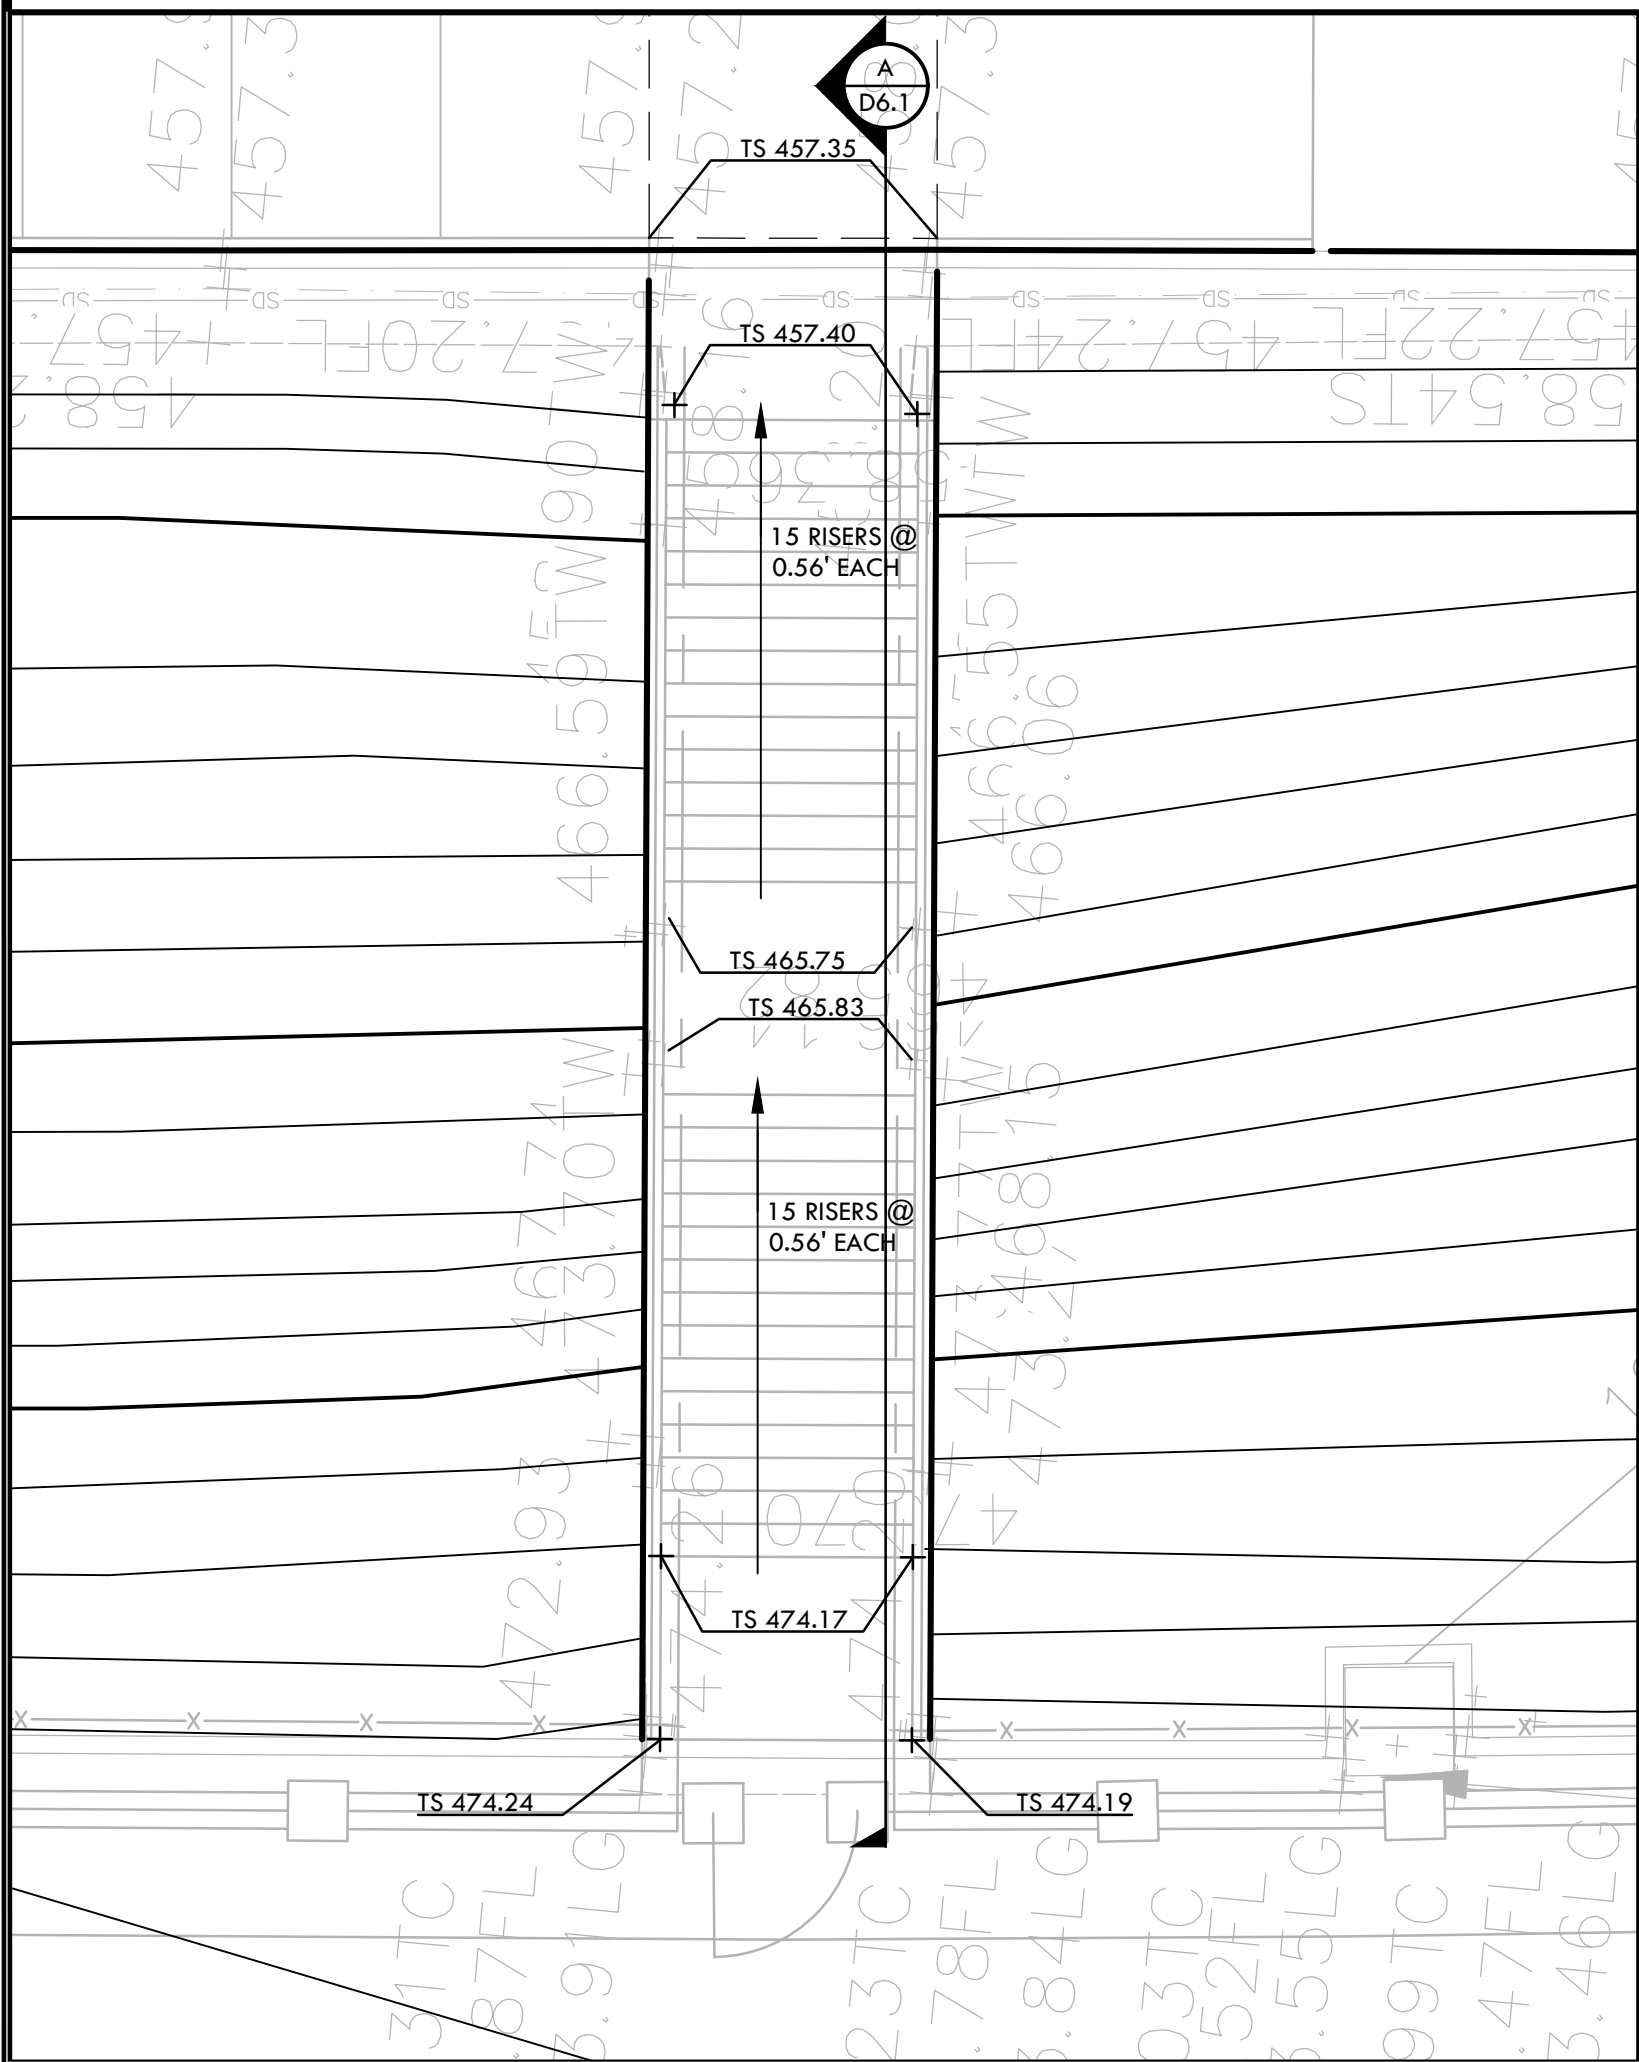

SCALE: 1"=5'-0"


| GRADING LEGEND |                          |             |                                                                                    |
|----------------|--------------------------|-------------|------------------------------------------------------------------------------------|
| SYM            |                          | DESCRIPTION |                                                                                    |
|                | <u>TW 455.50</u>         |             | TOP OF WALL                                                                        |
|                | <u>TC 455.50</u>         |             | TOP OF CURB                                                                        |
|                |                          |             | RIDGE LINE                                                                         |
|                | <u>L — L</u>             |             | CENTERLINE OF PERFORATED SUBDRAIN, REFER TO DRAINAGE PLANS                         |
|                | <u>GB</u>                |             | GRADE BREAK                                                                        |
|                |                          |             | CONFORM TO EXISTING GRADE                                                          |
|                | <u>0.7%</u>              |             | SLOPE VALUE AND DIRECTION                                                          |
|                | <u>CONFORM</u>           |             | CONFORM                                                                            |
|                | <u>102</u>               |             | EXISTING CONTOUR                                                                   |
|                | <u>367.64<br/>EC POC</u> |             | EXISTING ELEVATION                                                                 |
|                | <u>455</u>               |             | LIMIT OF GRADING, CONFORM TO EXISTING GRADES AT THIS LINE (UNLESS NOTED OTHERWISE) |
|                | <u>455</u>               |             | PROPOSED CONTOUR                                                                   |
|                |                          |             | CONNECTION OF PROPOSED AND EXISTING CONTOURS                                       |
|                | <u>FG 455.50</u>         |             | PROPOSED FINISH GRADE ELEVATION OF SOFTSCAPE/SYNTHETIC TURF, REFER TO PLANS        |
|                | <u>FT 455.50</u>         |             | PROPOSED FINISH SYNTHETIC TURF ELEVATION, REFER TO PLANS                           |
|                | <u>SG 455.50</u>         |             | PROPOSED SUBGRADE ELEVATION OF SYNTHETIC TURF                                      |
|                | <u>FS 455.50</u>         |             | PROPOSED FINISH SURFACE ELEVATION OF HARDSCAPE                                     |
|                | <u>HP 455.50</u>         |             | HIGH POINT                                                                         |
|                | <u>HPS 455.50</u>        |             | HIGH POINT OF SWALE                                                                |
|                | <u>LP 455.50</u>         |             | LOW POINT/ RIM ELEVATION OF DRAIN                                                  |

1. EXISTING GRADES ARE BASED ON INFORMATION PROVIDED BY: \_\_\_\_\_.  
CONTRACTOR SHALL VERIFY EXISTING GRADES FOR ACCURACY PRIOR TO THE START OF GRADING, NOTIFY THE DISTRICT'S REPRESENTATIVE IMMEDIATELY SHOULD CONFLICTS ARISE AND REDIRECT WORK TO AVOID DELAY.
2. THE CONTRACTOR SHALL VERIFY THE LOCATIONS OF ALL EXISTING UTILITIES, STRUCTURES AND SERVICES BEFORE COMMENCING WORK. THE LOCATIONS OF UTILITIES, STRUCTURES AND SERVICES SHOWN IN THE CONTRACT DOCUMENTS SHALL BE DEEMED TO BE APPROXIMATIONS ONLY. ALL DISCREPANCIES BETWEEN WHAT IS SHOWN AND THE ACTUAL FIELD CONDITIONS SHALL BE REPORTED TO THE DISTRICT'S REPRESENTATIVE. THE CONTRACTOR SHALL CONTACT UNDER GROUND SERVICE ALERT (USA) AT (800) 227-2600 PRIOR TO ANY DEMOLITION OR EXCAVATION. UPON COMPLETION OF USA MARKINGS AND UTILITIES, CONTRACTOR SHALL RECORD ALL UTILITY MARKINGS ON A SEPARATE SET OF DRAWINGS. THIS SET SHALL BE KEPT ON-SITE FOR REFERENCE FOR DURATION OF CONTRACT.
3. PROPOSED GRADES SHALL MEET EXISTING GRADES WITH A SMOOTH AND CONTINUOUS TRANSITION SO AS TO AVOID TRAPPING WATER. CONTRACTOR SHALL NOTIFY DISTRICT'S REPRESENTATIVE IF PUDDING IS SUSPECTED AND REDIRECT WORK SO AS TO AVOID DELAY WHILE AWAITING RESPONSE.
4. ALL EXISTING DRAINAGE STRUCTURES, BOXES, UTILITY VAULTS ETC. SHALL BE BROUGHT TO FINAL FINISH GRADE PRIOR TO FINAL SURFACE TREATMENT.

STAMP



## KEY MAP

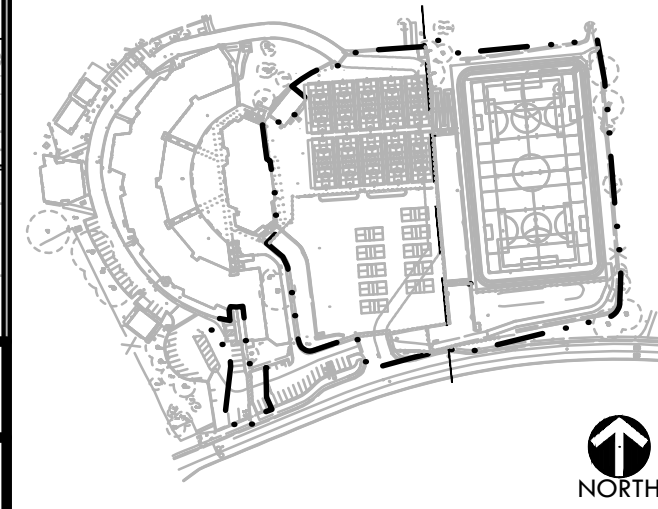

SHEET TITLE

## GRADING ENLARGEMENTS AND SECTIONS

PROJECT NAME

WESTBOROUGH  
MIDDLE SCHOOL  
FIELD AND PAVEMENT  
IMPROVEMENTS


PROJECT ADDRESS

2570 WESTBOROUGH BLVD  
SOUTH SAN FRANCISCO  
CA 94080

|               |          |
|---------------|----------|
| SUBMITTAL     | DATE     |
| DSA SUBMITTAL | 12/10/24 |

[illegible]

|                           |                             |
|---------------------------|-----------------------------|
| DRAWN BY<br><br>KL        | CHECKED BY<br><br>JW        |
| DATE ISSUED<br>12/10/2024 | SCALE<br>1"=20'-0"          |
| VDI PROJ. NO.<br>2320400  | SSFUSD PROJ. NO.<br>025-960 |
| SHEET NO.                 |                             |

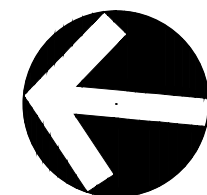

## GRADING ENLARGEMENTS AND SECTIONS



**VERDE DESIGN**

---

**LANDSCAPE ARCHITECTURE  
CIVIL ENGINEERING  
SPORT PLANNING & DESIGN**

---

**2455 The Alameda  
Santa Clara, CA 95050  
tel: 408.985.7200  
fax: 408.985.7260  
[www.VerdeDesignInc.com](http://www.VerdeDesignInc.com)**





ALL IDEAS, DESIGNS, ARRANGEMENTS, AND PLANS INDICATED OR REPRESENTED BY THIS DRAWING ARE OWNED BY AND THE PROPERTY OF VERDE DESIGN, INC. AND WERE CREATED, EVOLVED, AND DEVELOPED FOR USE ON AND IN CONNECTION WITH THE SPECIFIED PROJECT. NONE OF SUCH IDEAS, DESIGNS, ARRANGEMENTS OR PLANS SHALL BE USED, REPRODUCED, OR PUBLISHED BY ANY METHOD, IN WHOLE OR IN PART, OR DISCLOSED TO ANY PERSON, FIRM, OR CORPORATION FOR ANY PURPOSE WHATSOEVER WITHOUT WRITTEN PERMISSION OF VERDE DESIGN, INC.

## DRAINAGE & UTILITY LEGEND

| SYM  | DESCRIPTION                   | DETAIL NUMBER<br>SHEET NUMBER | SYM    | DESCRIPTION   | DETAIL NUMBER<br>SHEET NUMBER |
|------|-------------------------------|-------------------------------|--------|---|-------------------------------|
| ⊙    | AREA DRAIN AT RAMP            | 1                             | ⊕      | CATCH BASIN (CB), SIZE PER PLAN   | A<br>D1.0                     |
| ⊞    | CATCH BASIN AT EXISTING SWALE | J                             | ⊕      | CATCH BASIN IN HARDSCAPE (CBH), SIZE PER PLAN   | A<br>D1.0                     |
| → WD | WALL DRAIN                    | H                             | ●      | JUNCTION BOX (JB), SIZE PER PLAN   | B<br>D1.0                     |
|      |                               |                               | ⊙      | CLEANOUT IN SYNTHETIC TURF (COIT)   | C<br>D1.0                     |
|      |                               |                               | → SD   | SOLID WALL STORM DRAIN (SD)   | E<br>D1.0                     |
|      |                               |                               | → PERF | PERFORATED SUBDRAIN LINE (PERF)   | F<br>D1.0                     |
|      |                               |                               | Ⓐ      | PROPOSED STORM DRAIN POINT OF CONNECTION TO EXISTING CATCH BASIN AND OVERALL EXISTING STORM DRAIN SYSTEM. CONTRACTOR TO VERIFY TIE-IN LOCATIONS AND EXISTING INVERTS PRIOR TO CONSTRUCTION. |                               |

## DRAINAGE & UTILITY NOTES


- THE CONTRACTOR SHALL VERIFY THE LOCATIONS OF ALL EXISTING UTILITIES, STRUCTURES, AND SERVICES BEFORE COMMENCING WORK. THE LOCATIONS OF UTILITIES, STRUCTURES, AND SERVICES SHOWN IN THE CONTRACT DOCUMENTS SHALL BE DEEMED TO BE APPROXIMATIONS ONLY. ALL DISCREPANCIES BETWEEN WHAT IS SHOWN AND THE ACTUAL FIELD CONDITIONS SHALL BE REPORTED TO THE OWNER'S REPRESENTATIVE. THE CONTRACTOR SHALL CONTACT UNDER GROUND SERVICE ALERT (USA) AT (800) 227-2600 PRIOR TO ANY DEMOLITION OR EXCAVATION. UPON COMPLETION OF USA MARKING OPERATIONS, CONTRACTOR SHALL RECORD ALL UTILITY MARKINGS ON A SEPARATE SET OF DRAWINGS. THIS SET SHALL BE KEPT ON-SITE FOR REFERENCE FOR DURATION OF CONTRACT.
- ALL EXISTING DRAINAGE STRUCTURES, BOXES, UTILITY VAULTS ETC. TO REMAIN, SHALL BE BROUGHT TO FINAL FINISH GRADE PRIOR TO FINAL SURFACE TREATMENT.
- THE CONTRACTOR IS TO PROTECT DRAINAGE SYSTEM FROM DEBRIS, INCLUDING SOIL, ROCK MATERIAL, AND TRASH FROM ENTERING THE PIPE DURING CONSTRUCTION. CONTRACTOR SHALL AVOID PLACING CONSTRUCTION VEHICLES OVER INSTALLED DRAINAGE TRENCHES TO PREVENT CRUSHING OF PIPE.
- COORDINATE ALL SLEEVING AND UTILITY LOCATIONS AS SHOWN ON THE PLANS AND DETAILS CONTAINED WITHIN THESE CONTRACT DOCUMENTS.
- THE CONTRACTOR IS TO ENSURE THAT ALL REMAINING ACTIVE AND NEW DRAINAGE AND UTILITY LINES ARE PROTECTED AND UNDAMAGED FROM TRENCHING AND FOOTING EXCAVATIONS FOR NEW FOOTINGS, PARTICULARLY FOR NEW FENCING AND WALLS.
- ALL ABANDONED STORM LINES SHALL REMAIN IN PLACE UNLESS IN CONFLICT WITH PROPOSED DRAINAGE, UTILITY, OR SUBGRADING OPERATIONS, IN WHICH CASE ABANDONED PIPE IN CONFLICT SHALL BE REMOVED. REMAINING ABANDONED STORM PIPE SHALL BE SEALED WITH APPROPRIATELY SIZED CONCRETE CAP (3 SACK MIX) 6" ENVELOPE OUTSIDE AND INSIDE DIAMETER OF PIPE.
- PRIOR TO ALL DRAINAGE AND UTILITY WORK, CONTRACTOR SHALL BE RESPONSIBLE FOR VERIFYING ALL POTENTIAL DRAINAGE CONNECTIONS AND EXISTING UTILITY BY POT-HOLING. IN ADDITION, ALL DOWNSTREAM CONNECTIONS TO EXISTING STRUCTURES SHALL BE THE START OF THESE OPERATIONS, AND GRADES SHALL BE VERIFIED.
- WHEN WORK HAS TO OCCUR UNDER THE DRIPLINE OF EXISTING TREES NOT SCHEDULED FOR REMOVAL, THE CONTRACTOR SHALL USE ALL POSSIBLE CARE TO AVOID INJURY TO THE TREES AND TREE ROOTS. GRADE IN LINES RADIAL TO THE EXISTING TREES RATHER THAN TANGENTIAL. ALL PARTIAL CUTS OR TEARS THROUGH ROOTS TWO INCHES IN DIAMETER AND LARGER SHALL BE CUT CLEAN. TRENCHES ADJACENT TO TREES SHALL BE FILLED WITHIN 24 HOURS AFTER EXCAVATION, BUT WHERE THIS IS NOT POSSIBLE, THE SIDE OF THE TRENCH ADJACENT TO THE TREE, AND ANY EXPOSED ROOTS SHALL BE KEPT SHADED AND MOIST WITH DAMPENED BURLAP OR CANVAS.

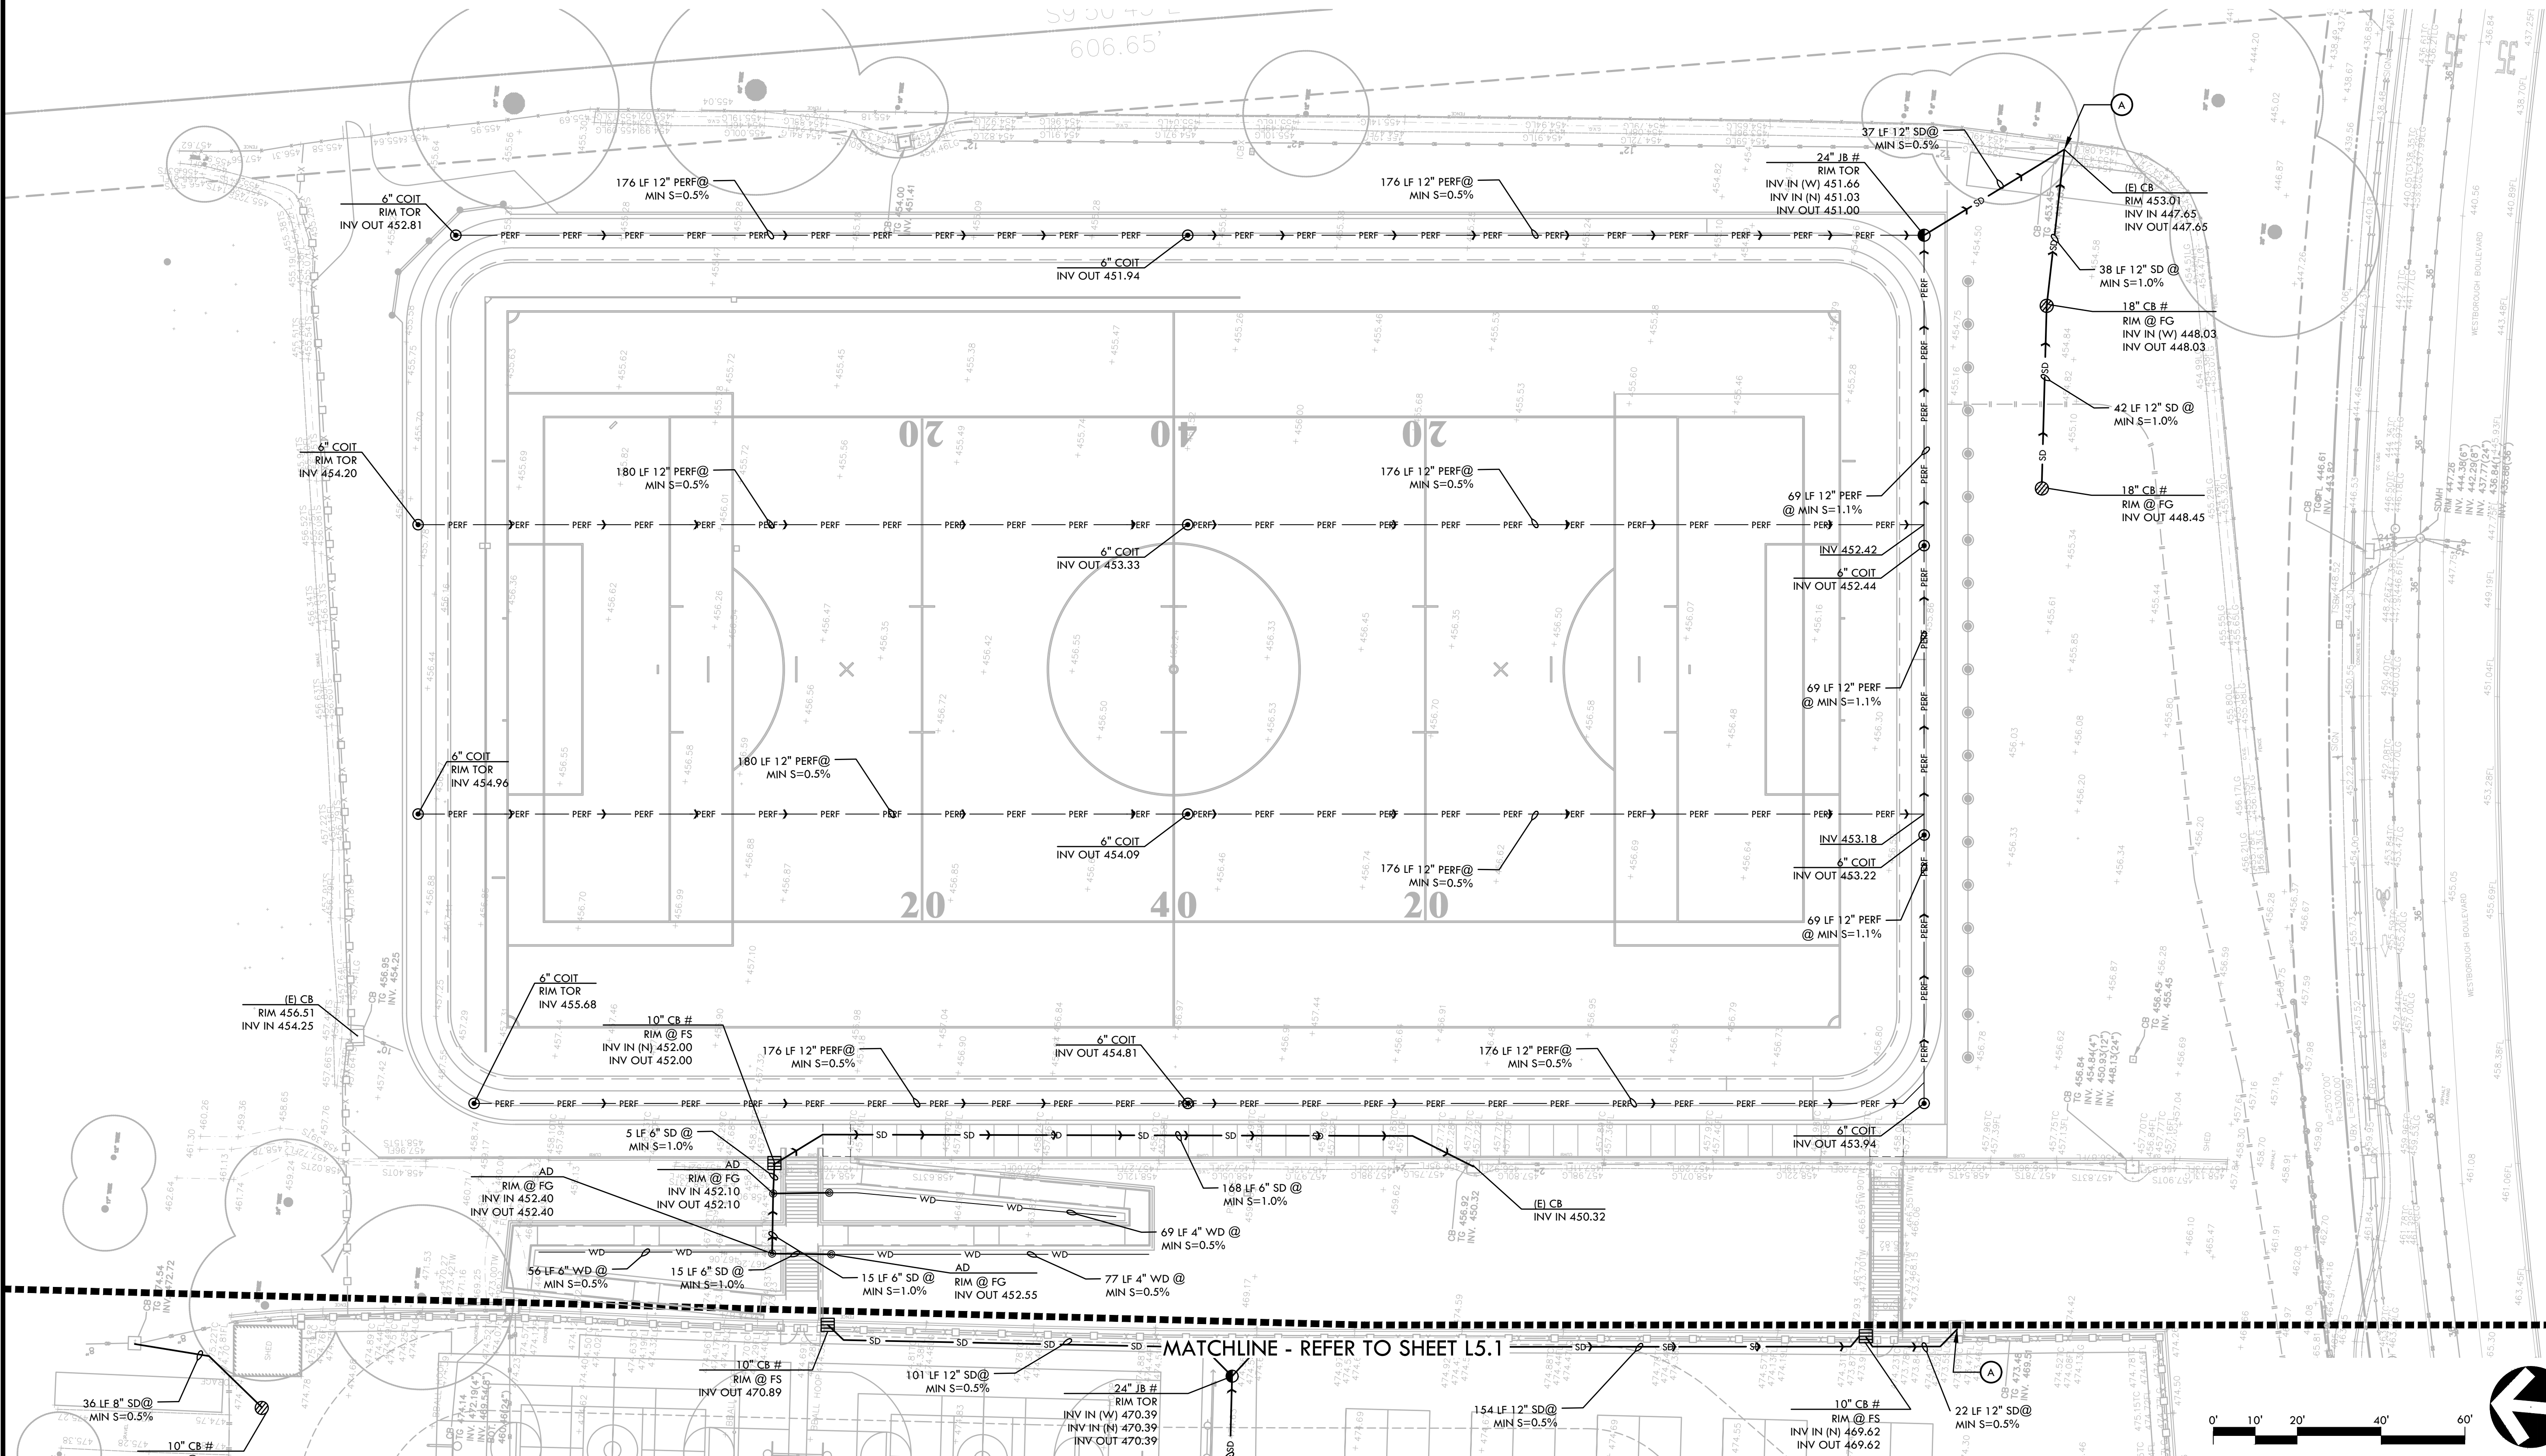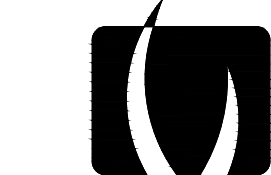


**VERDE DESIGN**  
LANDSCAPE ARCHITECTURE  
CIVIL ENGINEERING  
SPORT PLANNING & DESIGN

2455 The Alameda  
Santa Clara, CA 95050  
tel: 408.985.7200  
fax: 408.985.7260  
www.VerdeDesignInc.com

STAMP

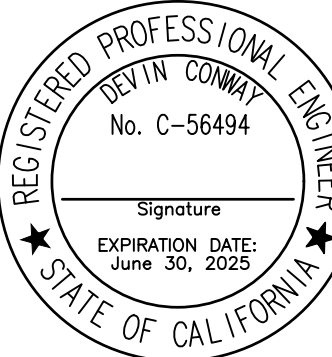

KEY MAP

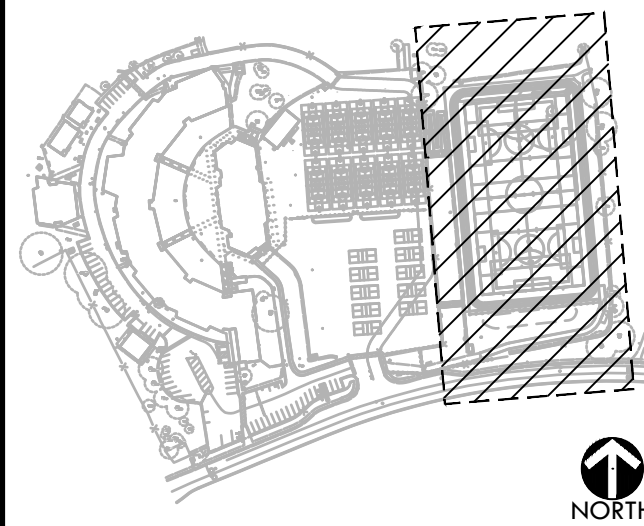

SHEET TITLE

**DRAINAGE AND  
UTILITY PLAN**

PROJECT NAME

**WESTBOROUGH  
MIDDLE SCHOOL  
FIELD AND PAVEMENT  
IMPROVEMENTS**

PROJECT ADDRESS

**2570 WESTBOROUGH BLVD  
SOUTH SAN FRANCISCO  
CA 94080**

|               |          |
|---------------|----------|
| SUBMITTAL     | DATE     |
| DSA SUBMITTAL | 12/10/24 |

| NO. | REVISIONS | DATE |
|-----|-----------|------|
| 1   |           |      |
| 2   |           |      |
| 3   |           |      |
| 4   |           |      |
| 5   |           |      |
| 6   |           |      |
| 7   |           |      |
| 8   |           |      |
| 9   |           |      |
| 10  |           |      |

|          |            |
|----------|------------|
| DRAWN BY | CHECKED BY |
|          | JW         |

|             |           |
|-------------|-----------|
| DATE ISSUED | SCALE     |
| 12/10/2024  | 1"=20'-0" |

|               |                  |
|---------------|------------------|
| VDI PROJ. NO. | SSFUSD PROJ. NO. |
| 2320400       | 025-960          |

|           |  |
|-----------|--|
| SHEET NO. |  |
| L5.0      |  |

**DRAINAGE AND UTILITY PLAN**




ALL IDEAS, DESIGNS, ARRANGEMENTS, AND PLANS INDICATED OR REPRESENTED BY THIS DRAWING ARE OWNED BY AND THE PROPERTY OF VERDE DESIGN, INC. AND WERE CREATED, EVOLVED, AND DEVELOPED FOR USE ON AND IN CONNECTION WITH THE SPECIFIED PROJECT. NONE OF SUCH IDEAS, DESIGNS, ARRANGEMENTS OR PLANS SHALL BE USED, REPRODUCED, OR PUBLISHED BY ANY METHOD, IN WHOLE OR IN PART, OR DISCLOSED TO ANY PERSON, FIRM, OR CORPORATION FOR ANY PURPOSE WHATSOEVER WITHOUT WRITTEN PERMISSION OF VERDE DESIGN, INC.

## DRAINAGE & UTILITY LEGEND

| SYM  | DESCRIPTION                   | DETAIL NUMBER<br>SHEET NUMBER | SYM    | DESCRIPTION   | DETAIL NUMBER<br>SHEET NUMBER |
|------|-------------------------------|-------------------------------|--------|---|-------------------------------|
| ☉    | AREA DRAIN AT RAMP            | I                             | ☉      | CATCH BASIN (CB), SIZE PER PLAN   | A                             |
| ☐    | CATCH BASIN AT EXISTING SWALE | J                             | ☉      | CATCH BASIN IN HARDScape (CBH), SIZE PER PLAN   | D1.0                          |
| → WD | WALL DRAIN                    | H                             | ☉      | JUNCTION BOX (JB), SIZE PER PLAN   | B                             |
|      |                               |                               | ☉      | CLEANOUT IN SYNTHETIC TURF (COIT)   | C                             |
|      |                               |                               | → SD   | SOLID WALL STORM DRAIN (SD)   | E                             |
|      |                               |                               | → PERF | PERFORATED SUBDRAIN LINE (PERF)   | F                             |
|      |                               |                               | Ⓐ      | PROPOSED STORM DRAIN POINT OF CONNECTION TO EXISTING CATCH BASIN AND OVERALL EXISTING STORM DRAIN SYSTEM. CONTRACTOR TO VERIFY TIE-IN LOCATIONS AND EXISTING INVERTS PRIOR TO CONSTRUCTION. | D1.0                          |

## DRAINAGE & UTILITY NOTES

- THE CONTRACTOR SHALL VERIFY THE LOCATIONS OF ALL EXISTING UTILITIES, STRUCTURES, AND SERVICES BEFORE COMMENCING WORK. THE LOCATIONS OF UTILITIES, STRUCTURES, AND SERVICES SHOWN IN THE CONTRACT DOCUMENTS SHALL BE DEEMED TO BE APPROXIMATIONS ONLY. ALL DISCREPANCIES BETWEEN WHAT IS SHOWN AND THE ACTUAL FIELD CONDITIONS SHALL BE REPORTED TO THE OWNER'S REPRESENTATIVE. THE CONTRACTOR SHALL CONTACT UNDER GROUND SERVICE ALERT (USA) AT (800) 227-2600 PRIOR TO ANY DEMOLITION OR EXCAVATION. UPON COMPLETION OF USA MARKING OPERATIONS, CONTRACTOR SHALL RECORD ALL UTILITY MARKINGS ON A SEPARATE SET OF DRAWINGS. THIS SET SHALL BE KEPT ON-SITE FOR REFERENCE FOR DURATION OF CONTRACT.
- ALL EXISTING DRAINAGE STRUCTURES, BOXES, UTILITY VAULTS ETC. TO REMAIN, SHALL BE BROUGHT TO FINAL FINISH GRADE PRIOR TO FINAL SURFACE TREATMENT.
- THE CONTRACTOR IS TO PROTECT DRAINAGE SYSTEM FROM DEBRIS, INCLUDING SOIL, ROCK MATERIAL, AND TRASH FROM ENTERING THE PIPE DURING CONSTRUCTION. CONTRACTOR SHALL AVOID PLACING CONSTRUCTION VEHICLES OVER INSTALLED DRAINAGE TRENCHES TO PREVENT CRUSHING OF PIPE.
- COORDINATE ALL SLEEVING AND UTILITY LOCATIONS AS SHOWN ON THE PLANS AND DETAILS CONTAINED WITHIN THESE CONTRACT DOCUMENTS.
- THE CONTRACTOR IS TO ENSURE THAT ALL REMAINING ACTIVE AND NEW DRAINAGE AND UTILITY LINES ARE PROTECTED AND UNDAMAGED FROM TRENCHING AND FOOTING EXCAVATIONS FOR NEW FOOTINGS, PARTICULARLY FOR NEW FENCING AND WALLS.
- ALL ABANDONED STORM LINES SHALL REMAIN IN PLACE UNLESS IN CONFLICT WITH PROPOSED DRAINAGE, UTILITY, OR SUBGRADING OPERATIONS, IN WHICH CASE ABANDONED PIPE IN CONFLICT SHALL BE REMOVED. REMAINING ABANDONED STORM PIPE SHALL BE SEALED WITH APPROPRIATELY SIZED CONCRETE CAP (3 SACK MIX) 6" ENVELOPE OUTSIDE AND INSIDE DIAMETER OF PIPE.
- PRIOR TO ALL DRAINAGE AND UTILITY WORK, CONTRACTOR SHALL BE RESPONSIBLE FOR VERIFYING ALL POTENTIAL DRAINAGE CONNECTIONS AND EXISTING UTILITY BY POTHOLING. IN ADDITION, ALL DOWNSTREAM CONNECTIONS TO EXISTING STRUCTURES SHALL BE THE START OF THESE OPERATIONS, AND GRADES SHALL BE VERIFIED.
- WHEN WORK HAS TO OCCUR UNDER THE DRIPLINE OF EXISTING TREES NOT SCHEDULED FOR REMOVAL, THE CONTRACTOR SHALL USE ALL POSSIBLE CARE TO AVOID INJURY TO THE TREES AND TREE ROOTS. GRADE IN LINES RADIAL TO THE EXISTING TREES RATHER THAN TANGENTIAL. ALL PARTIAL CUTS OR TEARS THROUGH ROOTS TWO INCHES IN DIAMETER AND LARGER SHALL BE CUT CLEAN. TRENCHES ADJACENT TO TREES SHALL BE FILLED WITHIN 24 HOURS AFTER EXCAVATION, BUT WHERE THIS IS NOT POSSIBLE, THE SIDE OF THE TRENCH ADJACENT TO THE TREE, AND ANY EXPOSED ROOTS SHALL BE KEPT SHADED AND MOIST WITH DAMPENED BURLAP OR CANVAS.

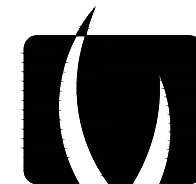


**VERDE DESIGN**  
LANDSCAPE ARCHITECTURE  
CIVIL ENGINEERING  
SPORT PLANNING & DESIGN

2455 The Alameda  
Santa Clara, CA 95050  
tel: 408.985.7200  
fax: 408.985.7260  
www.VerdeDesignInc.com

STAMP



KEY MAP

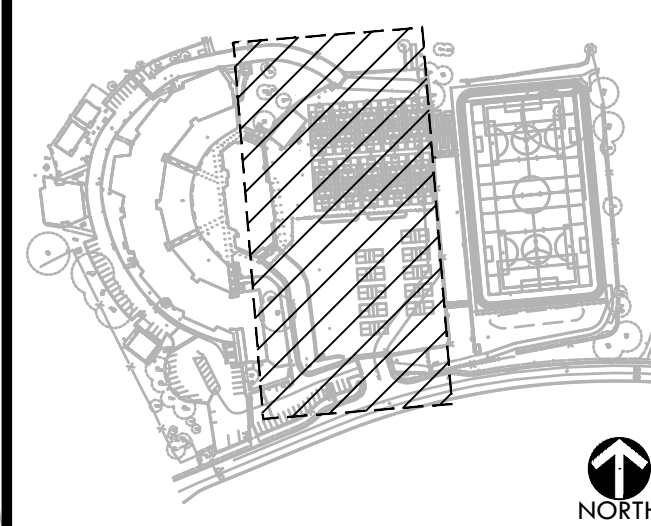

SHEET TITLE

**DRAINAGE AND  
UTILITY PLAN**

PROJECT NAME

**WESTBOROUGH  
MIDDLE SCHOOL  
FIELD AND PAVEMENT  
IMPROVEMENTS**

PROJECT ADDRESS

**2570 WESTBOROUGH BLVD  
SOUTH SAN FRANCISCO  
CA 94080**

SUBMITTAL

DATE

DSA SUBMITTAL

12/10/24

NO.

REVISIONS

DATE

DRAWN BY

CHECKED BY

JW

DATE ISSUED

12/10/2024

SCALE

1"=20'-0"

VDI PROJ. NO.

2320400

SSFUSD PROJ. NO.

025-960

SHEET NO.

L5.1

**DRAINAGE AND UTILITY PLAN**





ALL IDEAS, DESIGNS, ARRANGEMENTS, AND PLANS INDICATED OR REPRESENTED BY THIS DRAWING ARE OWNED BY AND THE PROPERTY OF VERDE DESIGN, INC. AND WERE CREATED, EVOLVED, AND DEVELOPED FOR USE ON AND IN CONNECTION WITH THE SPECIFIED PROJECT. NONE OF SUCH IDEAS, DESIGNS, ARRANGEMENTS OR PLANS SHALL BE USED, REPRODUCED, OR PUBLISHED BY ANY METHOD, IN WHOLE OR IN PART, OR DISCLOSED TO ANY PERSON, FIRM, OR CORPORATION FOR ANY PURPOSE WHATSOEVER WITHOUT WRITTEN PERMISSION OF VERDE DESIGN, INC.

NOTE:


1. POINT OF BEGINNING (POB) IS AT POINT #U2028 ELEVATION 474.12, WHICH IS LOCATED AT THE SOUTHWEST CURB CORNER OF THE CATCH BASIN.
2. CONTROL POINT IS LOCATED AT POINT #U2089 ELEVATION 477.56, WHICH IS LOCATED AT THE SOUTHERN MOST HARDSCAPE CORNER OF THE TRENCH DRAIN LOCATED AT THE BOTTOM OF THE EXISTING EMERGENCY VEHICULAR ACCESS ROAD.
3. BASELINE A IS DETERMINED BY ESTABLISHING A CONTROL LINE FROM POB TO CONTROL POINT.
4. LAYOUT GRID IS DETERMINED BY ROTATING CLOCKWISE 18°26' 5".
5. BASELINE B IS 90° FROM BASELINE A AT POB.
6. GRID IS 100' OFFSETS FROM EACH BASELINE.

LAYOUT LEGEND

| SYM   | DESCRIPTION     | SYM   | DESCRIPTION                        | SYM | DESCRIPTION                                |
|-------|-----------------|-------|------------------------------------|-----|--------------------------------------------|
| (SC)  | SAW CUT         | (COD) | CENTER OF DRAIN                    |     | POINT OF BEGINNING                         |
| (IOC) | INSIDE OF CURB  | (COP) | CENTER OF POST                     |     | ANCHOR POINT FOR BASELINE A                |
| (OOC) | OUTSIDE OF CURB | (POB) | POINT OF BEGINNING FOR GRID LAYOUT |     | RADIUS POINT / CENTER MARK                 |
|       |                 | (RAD) | RADIUS POINT                       |     | PROPOSED ANGLE BETWEEN ELEMENTS            |
|       |                 | (TAN) | TANGENT POINT                      |     | ALIGN EDGES OF ELEMENTS                    |
|       |                 | (EOP) | EDGE OF PAVEMENT                   |     | CENTER LINES                               |
|       |                 | (EOT) | EDGE OF SYNTHETIC TURF             |     | BASELINE                                   |
|       |                 | (EOS) | EDGE OF STRIPING                   |     | CONTROL LINE                               |
|       |                 | (MID) | MIDPOINT OF RADIUS                 |     | NORTHING/EASTING LAYOUT COORDINATE CALLOUT |

LAYOUT NOTES


1. THE CONTRACTOR SHALL COORDINATE ALL CONSTRUCTION ELEMENTS INCLUDING UTILITY LOCATIONS AND REQUIRED SLEEVING PRIOR TO INSTALLATION. VERIFY CRITICAL DIMENSIONS, REFERENCE POINT LOCATIONS AND CONSTRUCTION CONDITIONS PRIOR TO INITIATING CONSTRUCTION. TEMPORARY BENCHMARKS OR REFERENCE POINTS SHALL BE SET BY THE CONTRACTOR AS NECESSARY. NOTIFY THE OWNER'S REPRESENTATIVE IMMEDIATELY SHOULD DISCREPANCY ARISE AND REDIRECT WORK TO AVOID DELAYS.
2. ALL DIMENSIONS SHALL BE VERIFIED IN FIELD AND CHALKED, STRING LINED OR FLAGGED BY THE CONTRACTOR PRIOR TO CONSTRUCTION. ANY MINOR ADJUSTMENTS MADE TO ACHIEVE OVERALL DESIGN LAYOUT SHALL BE ACCEPTED BY THE OWNER PRIOR TO CONSTRUCTION.
3. LAYOUT IS BASED ON THE POINT(S) OF BEGINNING (P.O.B.) AND BASELINE(S) OR GRID SYSTEM AS SHOWN. DIMENSIONS SHOWN ARE ROUNDED TO THE NEAREST INCH.
4. ALL LAYOUT AND GRADES SHALL BE COMPLETED BY A LICENSED SURVEYOR.

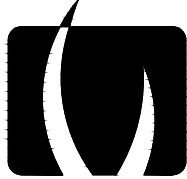


VERDE DESIGN  
LANDSCAPE ARCHITECTURE  
CIVIL ENGINEERING  
SPORT PLANNING & DESIGN

2455 The Alameda  
Santa Clara, CA 95050  
tel: 408.985.7200  
fax: 408.985.7260  
www.VerdeDesign.com

STAMP

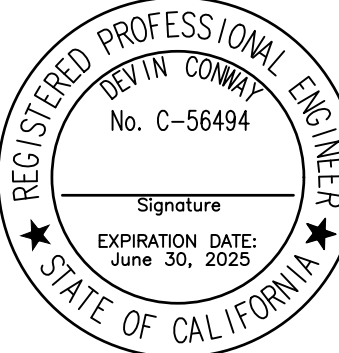

KEY MAP

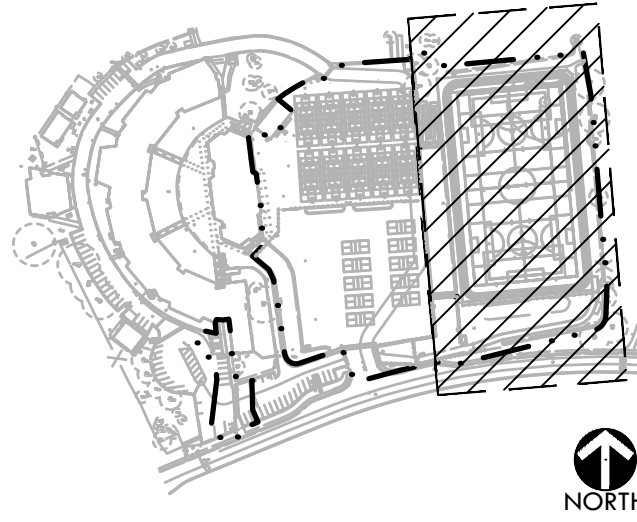

SHEET TITLE

LAYOUT  
PLAN

PROJECT NAME

WESTBOROUGH  
MIDDLE SCHOOL  
FIELD AND PAVEMENT  
IMPROVEMENTS

PROJECT ADDRESS

2570 WESTBOROUGH BLVD  
SOUTH SAN FRANCISCO  
CA 94080

SUBMITTAL

DATE

DSA SUBMITTAL

12/10/24

NO.



REVISIONS

DATE

DRAWN BY

KL

CHECKED BY

JW

DATE ISSUED

12/10/2024

SCALE

1"=20'-0"

VDI PROJ. NO.

2320400


SSFUSD PROJ. NO.

025-960

SHEET NO.

L6.0

LAYOUT PLAN

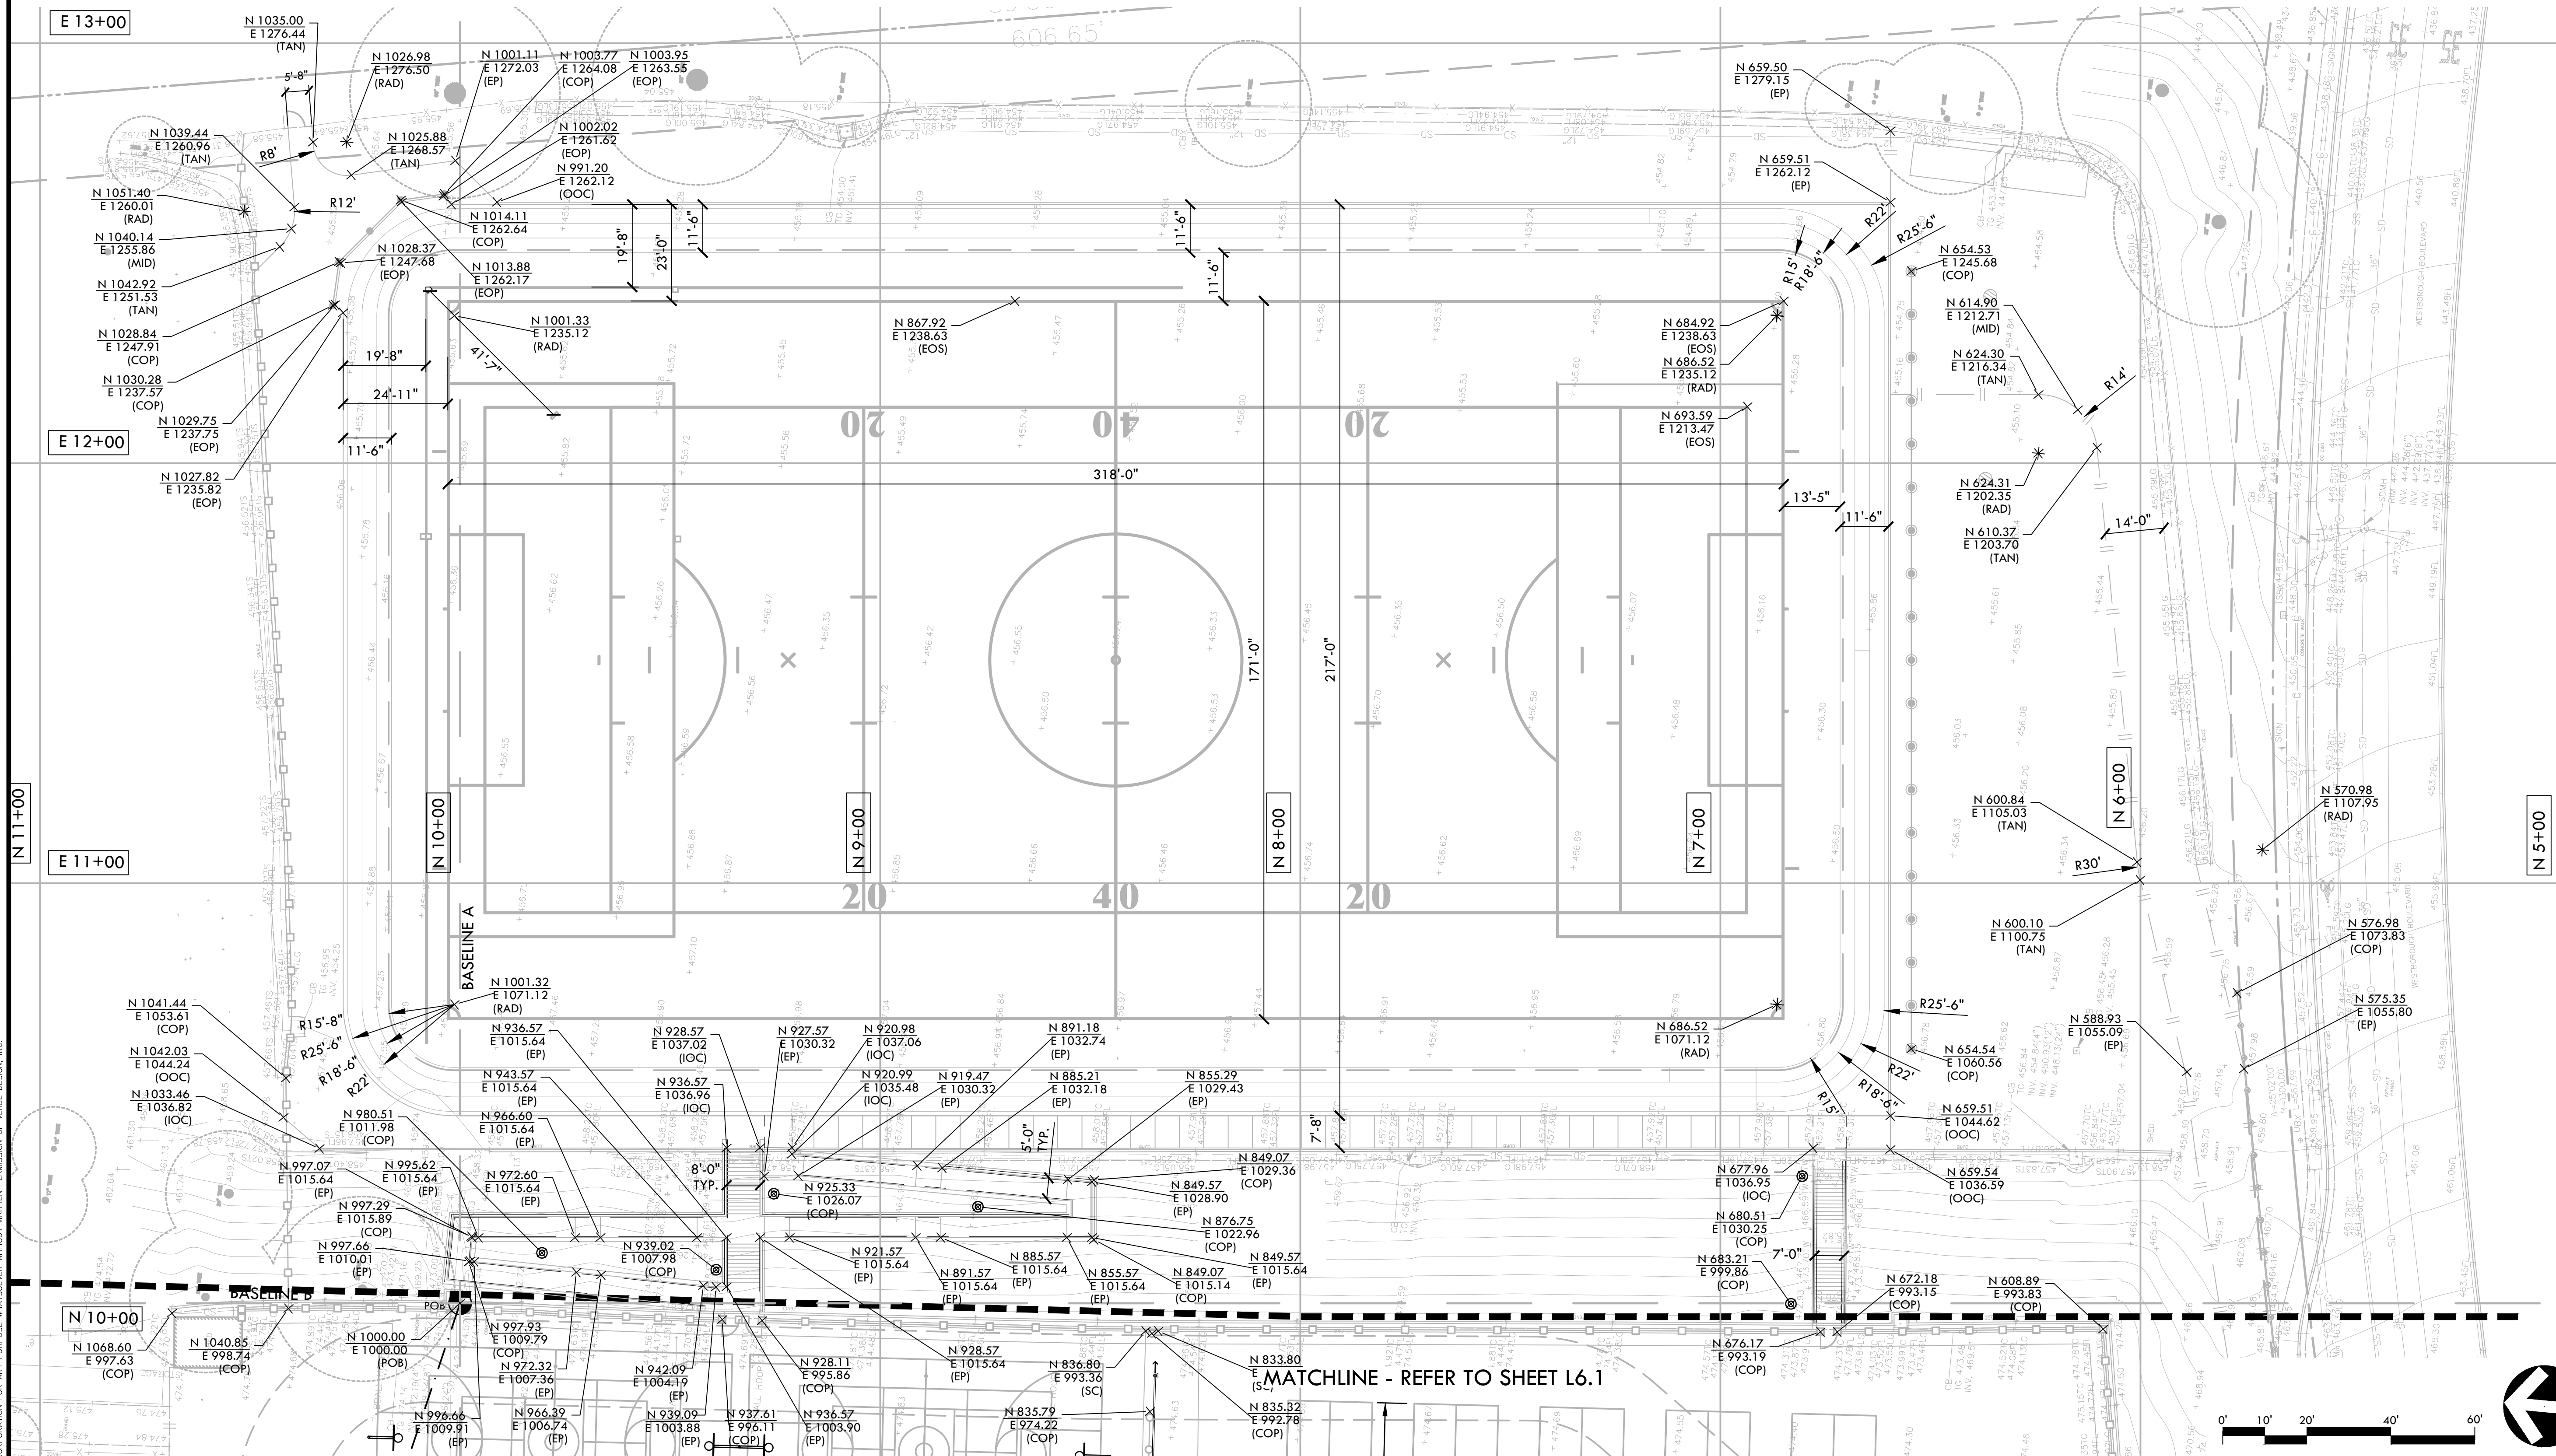



ALL IDEAS, DESIGNS, ARRANGEMENTS, AND PLANS INDICATED OR REPRESENTED BY THIS DRAWING ARE OWNED BY AND THE PROPERTY OF VERDE DESIGN, INC. AND WERE CREATED, EVOLVED, AND DEVELOPED FOR USE ON AND IN CONNECTION WITH THE SPECIFIED PROJECT. NONE OF SUCH IDEAS, DESIGNS, ARRANGEMENTS OR PLANS SHALL BE USED, REPRODUCED, OR PUBLISHED BY ANY METHOD, IN WHOLE OR IN PART, OR DISCLOSED TO ANY PERSON, FIRM, OR CORPORATION FOR ANY PURPOSE WHATSOEVER WITHOUT WRITTEN PERMISSION OF VERDE DESIGN, INC.

NOTE:


1. POINT OF BEGINNING (POB) IS AT POINT #U2028 ELEVATION 474.12, WHICH IS LOCATED AT THE SOUTHWEST CURB CORNER OF THE CATCH BASIN.
2. CONTROL POINT IS LOCATED AT POINT #U2089 ELEVATION 477.56, WHICH IS LOCATED AT THE SOUTHERN MOST HARDSCAPE CORNER OF THE TRENCH DRAIN LOCATED AT THE BOTTOM OF THE EXISTING EMERGENCY VEHICULAR ACCESS ROAD.
3. BASELINE A IS DETERMINED BY ESTABLISHING A CONTROL LINE FROM POB TO CONTROL POINT.
4. LAYOUT GRID IS DETERMINED BY ROTATING CLOCKWISE 18°26' 5".
5. BASELINE B IS 90° FROM BASELINE A AT POB.
6. GRID IS 100' OFFSETS FROM EACH BASELINE.

LAYOUT LEGEND

| SYM   | DESCRIPTION     | SYM   | DESCRIPTION                        | SYM | DESCRIPTION                                |
|-------|-----------------|-------|------------------------------------|-----|--------------------------------------------|
| (SC)  | SAW CUT         | (COD) | CENTER OF DRAIN                    |     | POINT OF BEGINNING                         |
| (IOC) | INSIDE OF CURB  | (COP) | CENTER OF POST                     |     | ANCHOR POINT FOR BASELINE A                |
| (OOC) | OUTSIDE OF CURB | (POB) | POINT OF BEGINNING FOR GRID LAYOUT |     | RADIUS POINT / CENTER MARK                 |
|       |                 | (RAD) | RADIUS POINT                       |     | PROPOSED ANGLE BETWEEN ELEMENTS            |
|       |                 | (TAN) | TANGENT POINT                      |     | ALIGN EDGES OF ELEMENTS                    |
|       |                 | (EOP) | EDGE OF PAVEMENT                   |     | CENTER LINES                               |
|       |                 | (EOT) | EDGE OF SYNTHETIC TURF             |     | BASELINE                                   |
|       |                 | (EOS) | EDGE OF STRIPING                   |     | CONTROL LINE                               |
|       |                 | (MID) | MIDPOINT OF RADIUS                 |     | NORTHING/EASTING LAYOUT COORDINATE CALLOUT |

LAYOUT NOTES

1. THE CONTRACTOR SHALL COORDINATE ALL CONSTRUCTION ELEMENTS INCLUDING UTILITY LOCATIONS AND REQUIRED SLEEVING PRIOR TO INSTALLATION. VERIFY CRITICAL DIMENSIONS, REFERENCE POINT LOCATIONS AND CONSTRUCTION CONDITIONS PRIOR TO INITIATING CONSTRUCTION. TEMPORARY BENCHMARKS OR REFERENCE POINTS SHALL BE SET BY THE CONTRACTOR AS NECESSARY. NOTIFY THE OWNER'S REPRESENTATIVE IMMEDIATELY SHOULD DISCREPANCY ARISE AND REDIRECT WORK TO AVOID DELAYS.
2. ALL DIMENSIONS SHALL BE VERIFIED IN FIELD AND CHALKED, STRING LINED OR FLAGGED BY THE CONTRACTOR PRIOR TO CONSTRUCTION. ANY MINOR ADJUSTMENTS MADE TO ACHIEVE OVERALL DESIGN LAYOUT SHALL BE ACCEPTED BY THE OWNER PRIOR TO CONSTRUCTION.
3. LAYOUT IS BASED ON THE POINT(S) OF BEGINNING (P.O.B.) AND BASELINE(S) OR GRID SYSTEM AS SHOWN. DIMENSIONS SHOWN ARE ROUNDED TO THE NEAREST INCH.
4. ALL LAYOUT AND GRADES SHALL BE COMPLETED BY A LICENSED SURVEYOR.

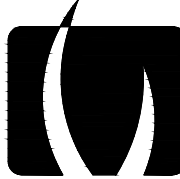


VERDE DESIGN  
LANDSCAPE ARCHITECTURE  
CIVIL ENGINEERING  
SPORT PLANNING & DESIGN

2455 The Alameda  
Santa Clara, CA 95050  
tel: 408.985.7200  
fax: 408.985.7260  
www.VerdeDesign.com

STAMP



KEY MAP

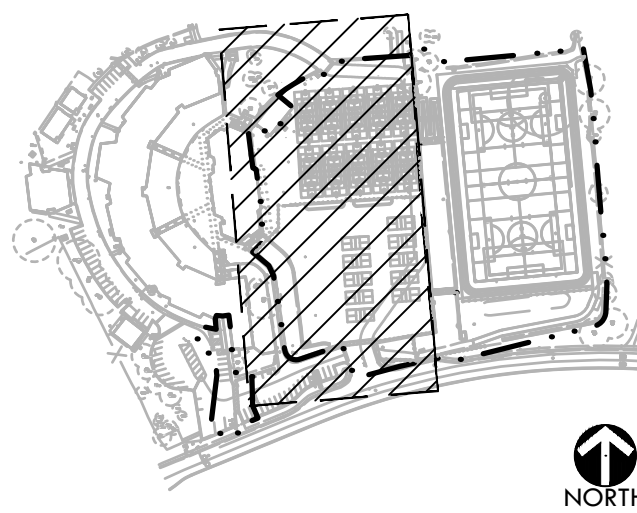

SHEET TITLE

LAYOUT  
PLAN

PROJECT NAME

WESTBOROUGH  
MIDDLE SCHOOL  
FIELD AND PAVEMENT  
IMPROVEMENTS

PROJECT ADDRESS

2570 WESTBOROUGH BLVD  
SOUTH SAN FRANCISCO  
CA 94080

SUBMITTAL

DATE

DSA SUBMITTAL

12/10/24

NO.

REVISIONS

DATE

DRAWN BY

KL

CHECKED BY

JW

DATE ISSUED

12/10/2024

SCALE

1"=20'-0"

VDI PROJ. NO.

2320400


SSFUSD PROJ. NO.

025-960

SHEET NO.

L6.1

LAYOUT PLAN

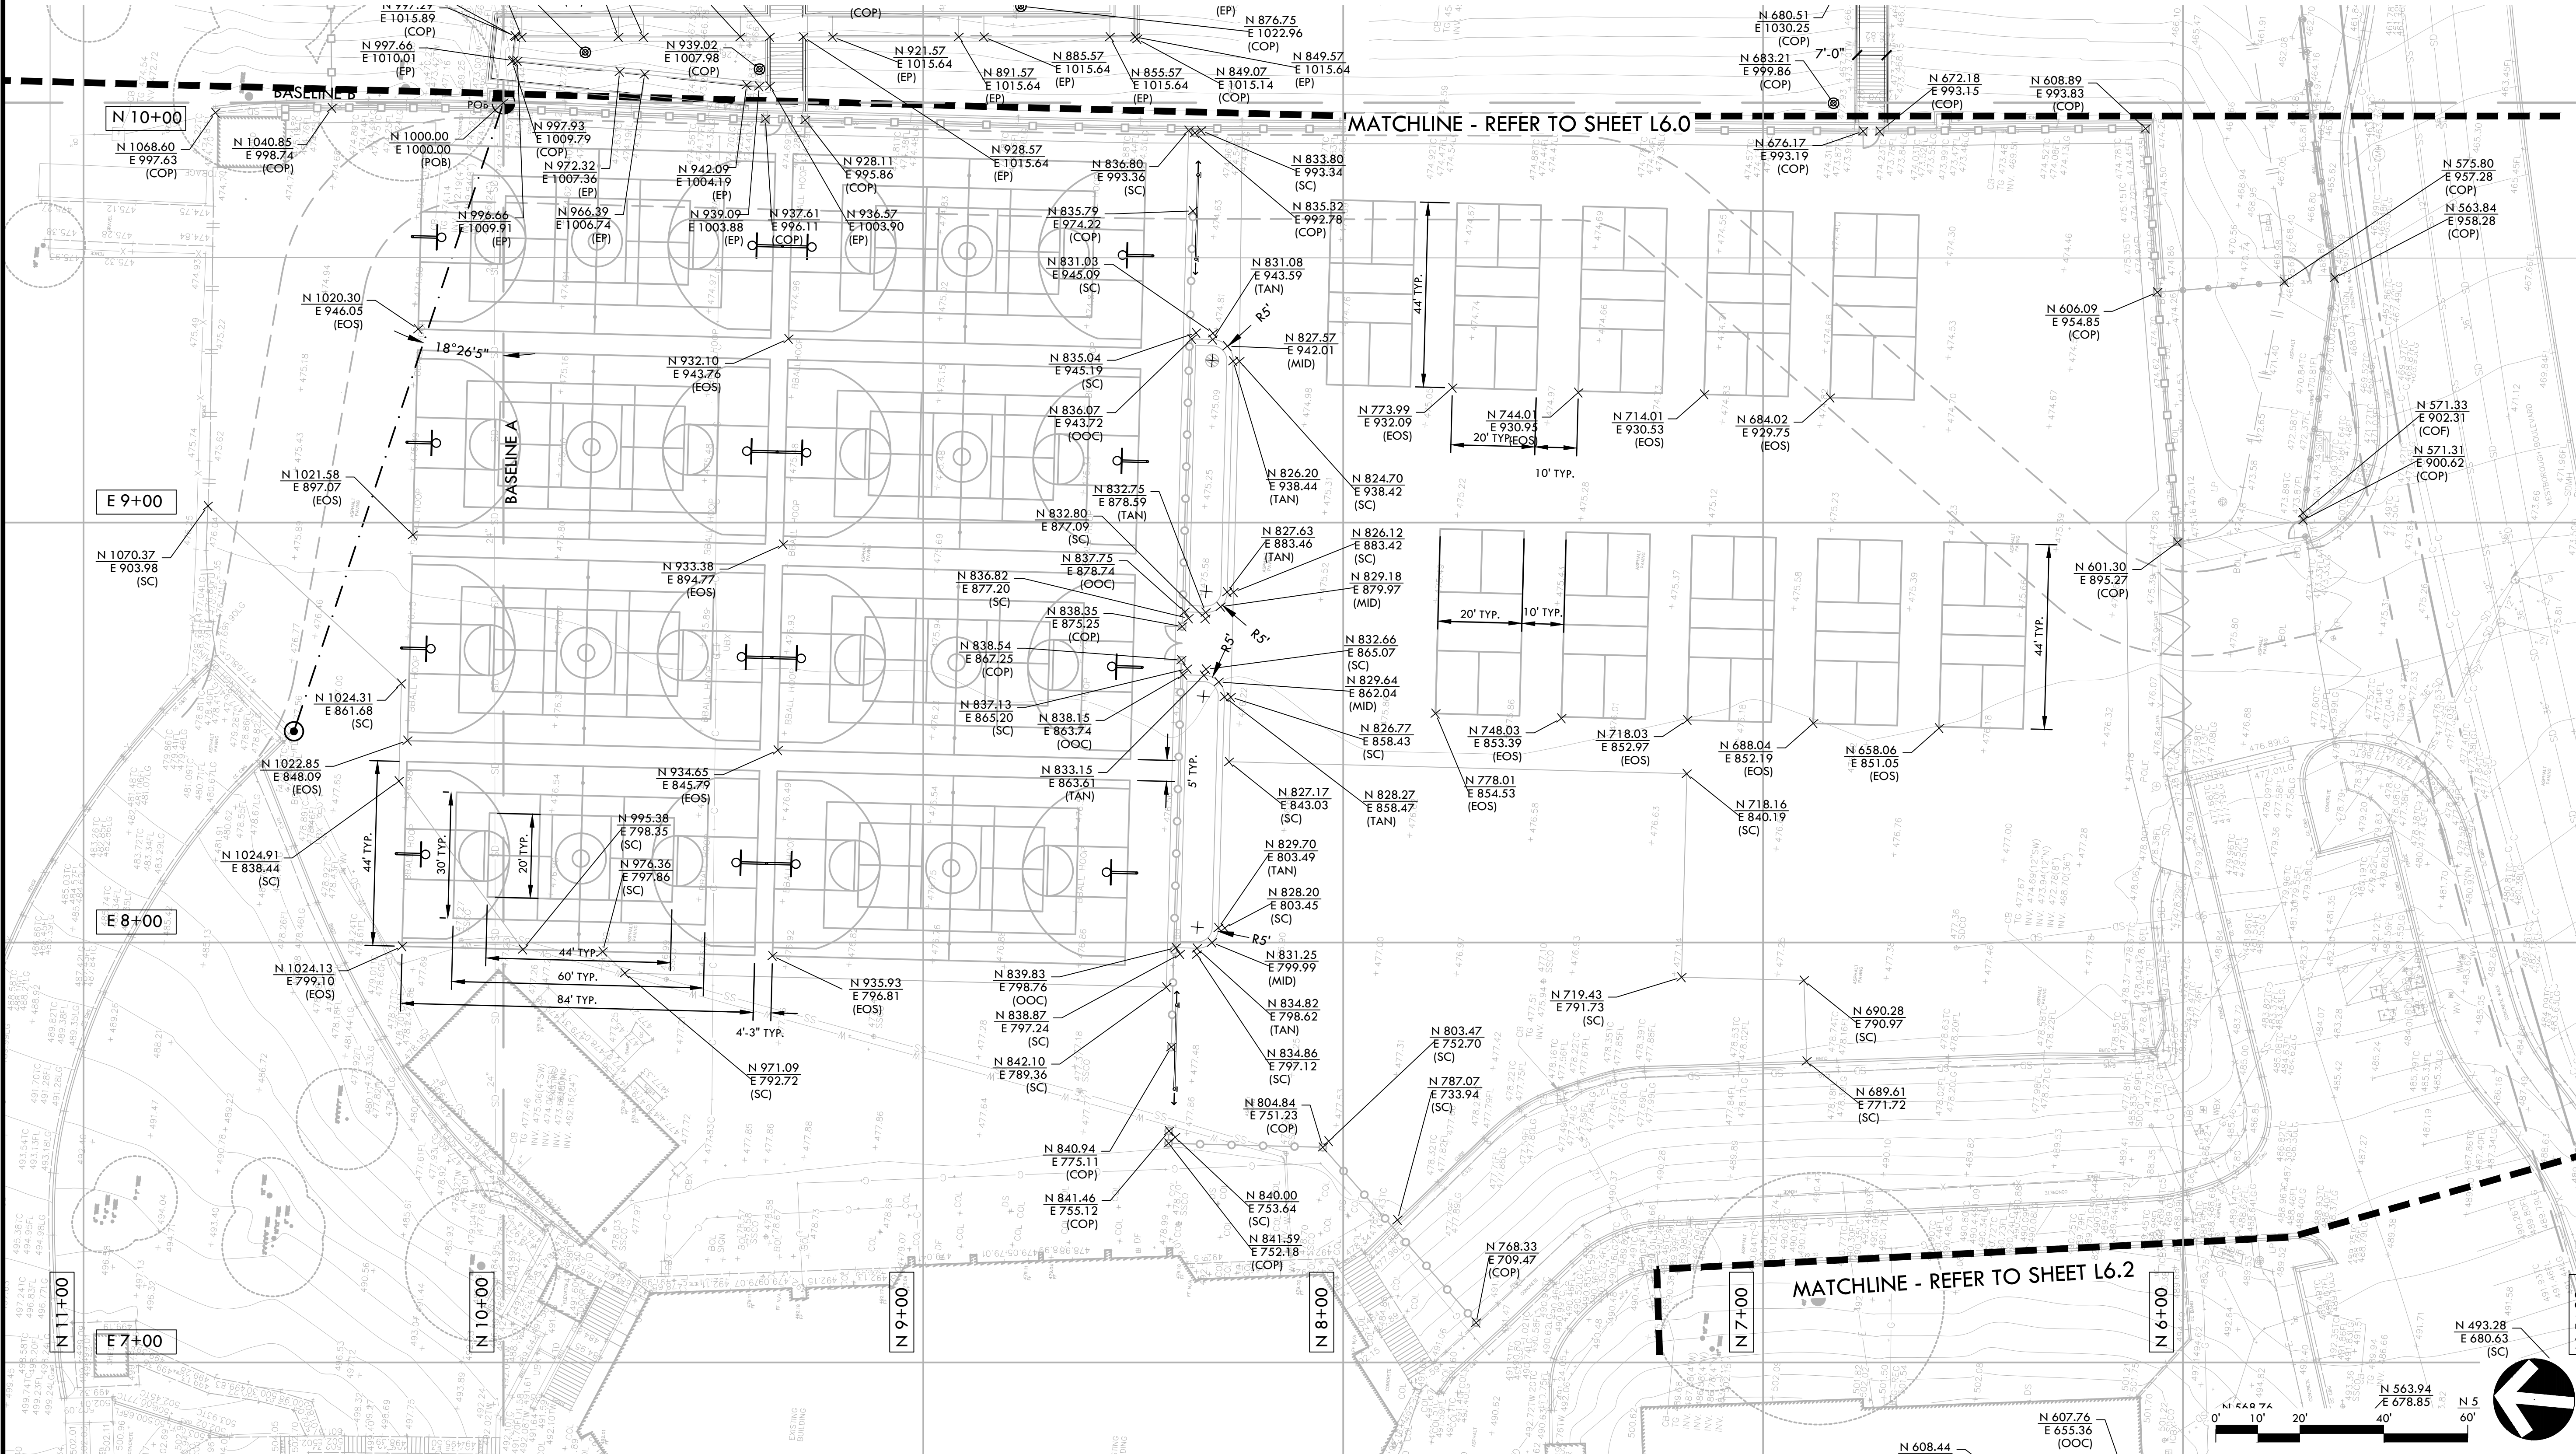



ALL IDEAS, DESIGNS, ARRANGEMENTS, AND PLANS INDICATED OR REPRESENTED BY THIS DRAWING ARE OWNED BY AND THE PROPERTY OF VERDE DESIGN, INC. AND WERE CREATED, EVOLVED, AND DEVELOPED FOR USE ON AND IN CONNECTION WITH THE SPECIFIED PROJECT. NONE OF SUCH IDEAS, DESIGNS, ARRANGEMENTS OR PLANS SHALL BE USED, REPRODUCED, OR PUBLISHED BY ANY METHOD, IN WHOLE OR IN PART, OR DISCLOSED TO ANY PERSON, FIRM, OR CORPORATION FOR ANY PURPOSE WHATSOEVER WITHOUT WRITTEN PERMISSION OF VERDE DESIGN, INC.

NOTE:

1. POINT OF BEGINNING (POB) IS AT POINT #U2028 ELEVATION 474.12, WHICH IS LOCATED AT THE SOUTHWEST CURB CORNER OF THE CATCH BASIN.
2. CONTROL POINT IS LOCATED AT POINT #U2089 ELEVATION 477.56, WHICH IS LOCATED AT THE SOUTHERN MOST HARDSCAPE CORNER OF THE TRENCH DRAIN LOCATED AT THE BOTTOM OF THE EXISTING EMERGENCY VEHICULAR ACCESS ROAD.
3. BASELINE A IS DETERMINED BY ESTABLISHING A CONTROL LINE FROM POB TO CONTROL POINT.
4. LAYOUT GRID IS DETERMINED BY ROTATING CLOCKWISE 18°26' 5".
5. BASELINE B IS 90° FROM BASELINE A AT POB.
6. GRID IS 100' OFFSETS FROM EACH BASELINE.

| LAYOUT LEGEND |                 |       |                                    |     |                                            |
|---------------|-----------------|-------|------------------------------------|-----|--------------------------------------------|
| SYM           | DESCRIPTION     | SYM   | DESCRIPTION                        | SYM | DESCRIPTION                                |
| (SC)          | SAW CUT         | (COD) | CENTER OF DRAIN                    |     | POINT OF BEGINNING                         |
| (IOC)         | INSIDE OF CURB  | (COP) | CENTER OF POST                     |     | ANCHOR POINT FOR BASELINE A                |
| (OOC)         | OUTSIDE OF CURB | (POB) | POINT OF BEGINNING FOR GRID LAYOUT |     | RADIUS POINT / CENTER MARK                 |
|               |                 | (RAD) | RADIUS POINT                       |     | PROPOSED ANGLE BETWEEN ELEMENTS            |
|               |                 | (TAN) | TANGENT POINT                      |     | ALIGN EDGES OF ELEMENTS                    |
|               |                 | (EOP) | EDGE OF PAVEMENT                   |     | CENTER LINES                               |
|               |                 | (EOT) | EDGE OF SYNTHETIC TURF             |     | BASELINE                                   |
|               |                 | (EOS) | EDGE OF STRIPING                   |     | CONTROL LINE                               |
|               |                 | (MID) | MIDPOINT OF RADIUS                 |     | NORTHING/EASTING LAYOUT COORDINATE CALLOUT |

| LAYOUT NOTES |   |
|--------------|---|
| 1.           | THE CONTRACTOR SHALL COORDINATE ALL CONSTRUCTION ELEMENTS INCLUDING UTILITY LOCATIONS AND REQUIRED SLEEVING PRIOR TO INSTALLATION. VERIFY CRITICAL DIMENSIONS, REFERENCE POINT LOCATIONS AND CONSTRUCTION CONDITIONS PRIOR TO INITIATING CONSTRUCTION. TEMPORARY BENCHMARKS OR REFERENCE POINTS SHALL BE SET BY THE CONTRACTOR AS NECESSARY. NOTIFY THE OWNER'S REPRESENTATIVE IMMEDIATELY SHOULD DISCREPANCY ARISE AND REDIRECT WORK TO AVOID DELAYS. |
| 2.           | ALL DIMENSIONS SHALL BE VERIFIED IN FIELD AND CHALKED, STRING LINED OR FLAGGED BY THE CONTRACTOR PRIOR TO CONSTRUCTION. ANY MINOR ADJUSTMENTS MADE TO ACHIEVE OVERALL DESIGN LAYOUT SHALL BE ACCEPTED BY THE OWNER PRIOR TO CONSTRUCTION.   |
| 3.           | LAYOUT IS BASED ON THE POINT(S) OF BEGINNING (P.O.B.) AND BASELINE(S) OR GRID SYSTEM AS SHOWN. DIMENSIONS SHOWN ARE ROUNDED TO THE NEAREST INCH.   |
| 4.           | ALL LAYOUT AND GRADES SHALL BE COMPLETED BY A LICENSED SURVEYOR.   |



**VERDE DESIGN**  
LANDSCAPE ARCHITECTURE  
CIVIL ENGINEERING  
SPORT PLANNING & DESIGN

2455 The Alameda  
Santa Clara, CA 95050  
tel: 408.985.7200  
fax: 408.985.7260  
www.VerdeDesigninc.com

STAMP

REGISTERED PROFESSIONAL ENGINEER  
KEY IN COMM  
No. C-56494  
Signature  
EXPIRATION DATE: June 30, 2023  
STATE OF CALIFORNIA

KEY MAP

NORTH

SHEET TITLE

LAYOUT  
PLAN

PROJECT NAME

WESTBOROUGH  
MIDDLE SCHOOL  
FIELD AND PAVEMENT  
IMPROVEMENTS

PROJECT ADDRESS

2570 WESTBOROUGH BLVD  
SOUTH SAN FRANCISCO  
CA 94080

| SUBMITTAL     | DATE     |
|---------------|----------|
| DSA SUBMITTAL | 12/10/24 |
|               |          |
|               |          |
|               |          |

| NO. | REVISIONS | DATE |
|-----|-----------|------|
| △   |           |      |
| △   |           |      |
|                           |                             |
|---------------------------|-----------------------------|
| DRAWN BY<br>KL            | CHECKED BY<br>JW            |
| DATE ISSUED<br>12/10/2024 | SCALE<br>1"=20'-0"          |
| VDI PROJ. NO.<br>2320400  | SSFUSD PROJ. NO.<br>025-960 |
| SHEET NO.<br>L6.2         |                             |



ALL IDEAS, DESIGNS, ARRANGEMENTS, AND PLANS INDICATED OR REPRESENTED BY THIS DRAWING ARE OWNED BY AND THE PROPERTY OF VERDE DESIGN, INC. AND WERE CREATED, EVOLVED, AND DEVELOPED FOR USE ON AND IN CONNECTION WITH THE SPECIFIED PROJECT. NONE OF SUCH IDEAS, DESIGNS, ARRANGEMENTS OR PLANS SHALL BE USED, REPRODUCED, OR PUBLISHED BY ANY METHOD, IN WHOLE OR IN PART, OR DISCLOSED TO ANY PERSON, FIRM, OR CORPORATION FOR ANY PURPOSE WHATSOEVER WITHOUT WRITTEN PERMISSION OF VERDE DESIGN, INC.

MATERIAL LEGEND

| SYM | DESCRIPTION                                    | DTL       | SYM | DESCRIPTION                          | DTL           | SYM | DESCRIPTION                                     | DTL       | SYM | DESCRIPTION                                                 | DTL       | SYM | DESCRIPTION                               | DTL       |
|-----|------------------------------------------------|-----------|-----|--------------------------------------|---------------|-----|-------------------------------------------------|-----------|-----|-------------------------------------------------------------|-----------|-----|-------------------------------------------|-----------|
| 18  | 20" WIDE FIRE LANE                             | E<br>D2.0 | 8   | 57 YD X 106 YD SOCCER FIELD STRIPING | A<br>D4.0     | G5  | 42" TALL X 20" WIDE CHAIN LINK SLIDING GATE     | L<br>D3.0 | F1  | 42" TALL CHAIN LINK FENCE                                   | E<br>D3.0 |     | LIMIT OF WORK                             |           |
| 19  | CONCRETE THICKENED EDGE                        | F<br>D2.1 | 9   | NOT USED                             | B<br>D4.0     | G6  | 6' TALL X 12' WIDE CHAIN LINK DOUBLE SWING GATE | I<br>D3.0 | F2  | 6' TALL CHAIN LINK FENCE                                    | E<br>D3.0 |     | SYNTHETIC TURF (COLOR: GREEN)             | F<br>D2.0 |
| 20  | CONCRETE THICKENED EDGE AT SYNTHETIC TURF      | B<br>D2.0 | 10  | FLAG FOOTBALL FIELD STRIPING         | C<br>D4.0     | G7  | 42" TALL X 4" WIDE CHAIN LINK PEDESTRIAN GATE   | J<br>D3.0 | F3  | 8' TALL CHAIN LINK FENCE                                    | D<br>D3.0 |     | SYNTHETIC TURF (COLOR: BLUE)              | D2.0      |
| 21  | 3 LANE 36" WIDE RUNNING TRACK STRIPING         |           | 11  | VOLLEYBALL COURT STRIPING            | B<br>D4.1     | 1   | HEADER BOARD                                    | M<br>D2.0 | F4  | 25' TALL NETTING SYSTEM                                     | B<br>D3.1 |     | CONCRETE PAVING                           | A<br>D2.0 |
| 22  | CONEX CONTAINER, REFER TO SPECIFICATIONS       | -         | 12  | BASKETBALL COURT STRIPING            | A<br>D4.1     | 2   | 12" WIDE RETAINING WALL WITH FENCE              | H<br>D3.0 | F5  | PREFABRICATED BACKSTOP                                      | A<br>D3.1 |     | ASPHALT PAVING - VEHICULAR/ FIRE          | E<br>D2.0 |
| 23a | BASKETBALL HOOP @ 10' TALL                     | J<br>D4.1 | 13  | PICKLEBALL COURT STRIPING            | C<br>D4.1     | 3   | 4" WIDE CURB                                    | I<br>D2.0 | F6  | 8' TALL CHAIN LINK FENCE @ CURB AND GUTTER                  | C<br>D3.1 |     | ASPHALT PAVING - PEDESTRIAN               | E<br>D2.0 |
| 23b | BASKETBALL GOAL @ 8' TALL                      | I<br>D4.1 | 14  | STAIRS HANDRAIL IN 12" WIDE CURB     | B<br>D2.1     | 4   | 6" WIDE SYNTHETIC TURF EDGEBAND                 | H<br>D2.0 | G1  | 8' TALL X 4' WIDE CHAIN LINK SWING GATE                     | F<br>D3.0 |     | ASPHALT OVERLAY - REFER TO SPECIFICATIONS |           |
| 23c | BASKETBALL GOAL BACK-TO-BACK @ 10' AND 8' TALL | H<br>D4.1 | 15  | CONCRETE STAIRS                      | A<br>D2.1     | 5   | CURB AND GUTTER (24" GUTTER PAN)                | E<br>D2.1 | G2  | 8' TALL X 4' WIDE CHAIN LINK SWING GATE WITH PANIC HARDWARE | G<br>D3.0 | PA  | MULCH AREA                                |           |
| 24  | NEW BACKFLOW PREVENTOR CAGE                    | H<br>D5.0 | 16  | RAMP HANDRAIL IN 12" WIDE CURB       | C<br>D2.1     | 6   | 12" WIDE CONCRETE EDGEBAND                      | K<br>D2.0 | G3  | 8' TALL X 8' WIDE ACCESSIBLE CHAIN LINK DOUBLE SWING GATE   | K<br>D3.0 |     | PLANTING AREA - REFER TO PLANTING PLAN    |           |
| 25  | GUARDRAIL ON WALL                              | D<br>D3.1 | 17  | CONCRETE RAMP                        | A,B,C<br>D6.0 | 7   | SOFTBALL FIELD STRIPING                         | F<br>D4.0 | G4  | 42" TALL X 8" WIDE CHAIN LINK PEDESTRIAN DOUBLE SWING GATE  | D<br>D3.1 |     | SCORE JOINT                               | C<br>D2.0 |
|     |                                                |           |     |                                      |               |     |                                                 |           |     |                                                             |           |     | EXPANSION JOINT                           |           |
|     |                                                |           |     |                                      |               |     |                                                 |           |     |                                                             |           |     | STREETBOND COATING AND COURT STRIPING     |           |

MATERIAL NOTES

- THE CONTRACTOR SHALL COORDINATE ALL CONSTRUCTION ELEMENTS INCLUDING UTILITY LOCATIONS AND REQUIRED SLEEVEING PRIOR TO INSTALLATION. VERIFY CRITICAL DIMENSIONS, REFERENCE POINT LOCATIONS AND CONSTRUCTION CONDITIONS PRIOR TO INITIATING CONSTRUCTION. TEMPORARY BENCHMARKS OR REFERENCE POINTS SHALL BE SET BY THE CONTRACTOR AS NECESSARY. NOTIFY THE OWNER'S REPRESENTATIVE IMMEDIATELY SHOULD DISCREPANCY ARISE AND REDIRECT WORK TO AVOID DELAYS.
- THE INTERFACE OF ALL PROPOSED IMPROVEMENTS TO EXISTING SITE SHALL CONFORM AND BE SMOOTH AND UNIFORM.
- ALL REINFORCING AND FORMS SHALL BE SECURED IN PLACE AND ACCEPTED BY OWNER'S REPRESENTATIVE PRIOR TO PLACING ANY CONCRETE.
- CONCRETE FINISHES SHALL BE AS NOTED. CONTRACTOR SHALL PROVIDE 4"x4" SAMPLES OF ALL SPECIFIED FINISHES OF CONCRETE USING THE SAME MATERIALS THAT WILL BE USED IN THE ACTUAL CONSTRUCTION FOR EACH TYPE SPECIFIED. SAMPLES SHALL BE PREPARED WELL ENOUGH IN ADVANCE OF SCHEDULED CONCRETE POUR TO ALLOW FOR REVIEW AND POSSIBLE RE-POURING OF UNACCEPTABLE SAMPLES. UNACCEPTABLE SAMPLES SHALL BE RE-PREPARED UNTIL ACCEPTED BY THE OWNER'S REPRESENTATIVE. ACCEPTED SAMPLES SHALL BE PROTECTED AND REMAIN ON SITE FOR REFERENCE UNTIL FINAL ACCEPTANCE.
- ALL FENCES AND GATES SHOWN ON PLAN ARE GRAPHIC REPRESENTATIONS; REFER TO DETAILS AND SPECIFICATIONS FOR PRECISE LOCATION.
- ASPHALT SHALL NOT BE INSTALLED UNTIL ALL EDGES AND SITE FURNISHING PADS ARE INSTALLED.




VERDE DESIGN  
LANDSCAPE ARCHITECTURE  
CIVIL ENGINEERING  
SPORT PLANNING & DESIGN

2455 The Alameda  
Santa Clara, CA 95050  
tel: 408.985.7200  
fax: 408.985.7260  
www.VerdeDesign.com

STAMP



KEY MAP

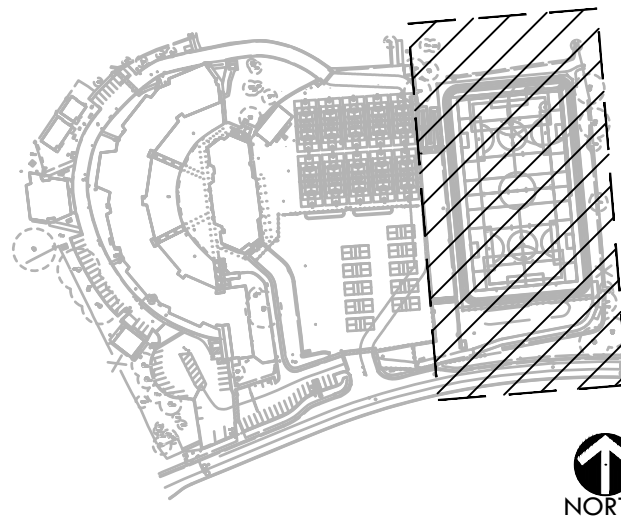

SHEET TITLE

MATERIAL AND  
DETAIL REFERENCE  
PLAN

PROJECT NAME

WESTBOROUGH  
MIDDLE SCHOOL  
FIELD AND PAVEMENT  
IMPROVEMENTS

PROJECT ADDRESS

2570 WESTBOROUGH BLVD  
SOUTH SAN FRANCISCO  
CA 94080

| SUBMITTAL     | DATE     |
|---------------|----------|
| DSA SUBMITTAL | 12/10/24 |


| NO. | REVISIONS | DATE |
|-----|-----------|------|
| 1   |           |      |
| 2   |           |      |
| 3   |           |      |
| 4   |           |      |
| 5   |           |      |
| 6   |           |      |
| 7   |           |      |
| 8   |           |      |
| 9   |           |      |
| 10  |           |      |

|                           |                             |
|---------------------------|-----------------------------|
| DRAWN BY<br>KL/RC         | CHECKED BY<br>JWV           |
| DATE ISSUED<br>12/10/2024 | SCALE<br>1"=20'-0"          |
| VDI PROJ. NO.<br>2320400  | SSFUSD PROJ. NO.<br>025-960 |
| SHEET NO.<br>L7.0         |                             |

MATERIAL AND DETAIL REFERENCE PLAN



ALL IDEAS, DESIGNS, ARRANGEMENTS, AND PLANS INDICATED OR REPRESENTED BY THIS DRAWING ARE OWNED BY AND THE PROPERTY OF VERDE DESIGN, INC. AND WERE CREATED, EVOLVED, AND DEVELOPED FOR USE ON AND IN CONNECTION WITH THE SPECIFIED PROJECT. NONE OF SUCH IDEAS, DESIGNS, ARRANGEMENTS OR PLANS SHALL BE USED, REPRODUCED, OR PUBLISHED BY ANY METHOD, IN WHOLE OR IN PART, OR DISCLOSED TO ANY PERSON, FIRM, OR CORPORATION FOR ANY PURPOSE WHATSOEVER WITHOUT WRITTEN PERMISSION OF VERDE DESIGN, INC.

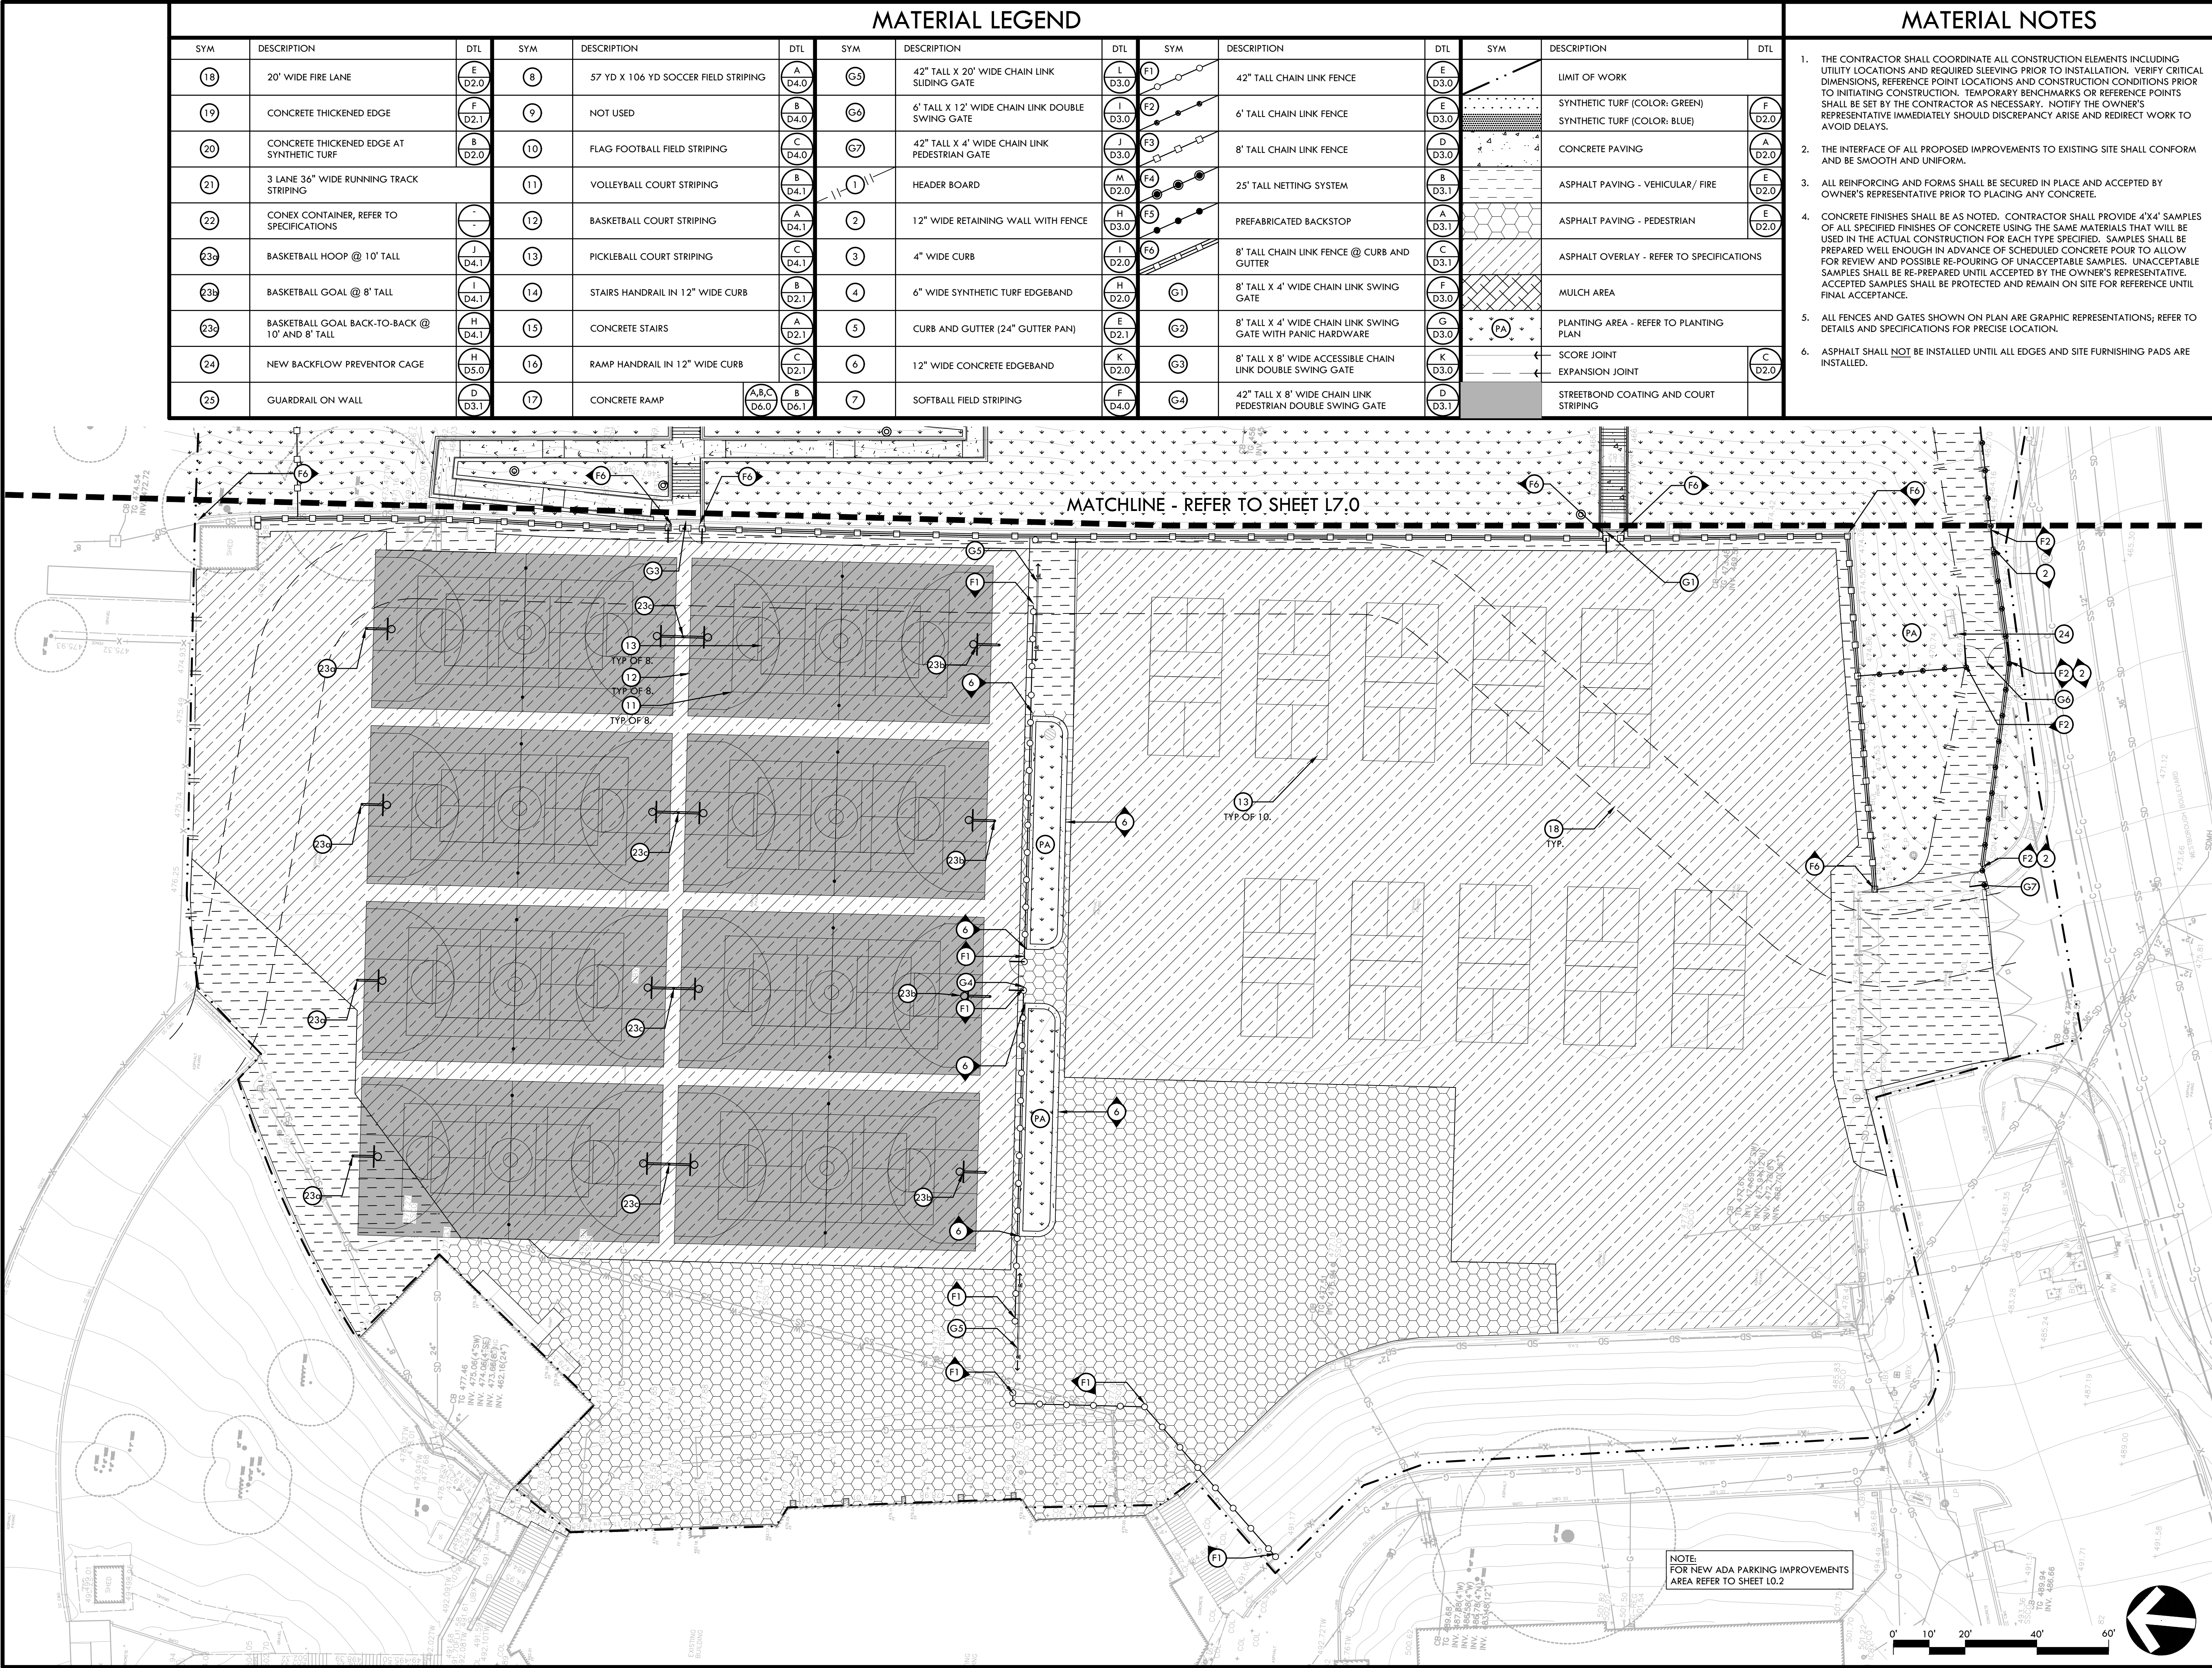

## MATERIAL LEGEND

| SYM | DESCRIPTION                                    | DTL       | SYM | DESCRIPTION                          | DTL           | SYM | DESCRIPTION                                     | DTL       | SYM | DESCRIPTION                                                 | DTL       | SYM | DESCRIPTION                               | DTL       |
|-----|------------------------------------------------|-----------|-----|--------------------------------------|---------------|-----|-------------------------------------------------|-----------|-----|-------------------------------------------------------------|-----------|-----|-------------------------------------------|-----------|
| 18  | 20' WIDE FIRE LANE                             | E<br>D2.0 | 8   | 57 YD X 106 YD SOCCER FIELD STRIPING | A<br>D4.0     | G5  | 42" TALL X 20' WIDE CHAIN LINK SLIDING GATE     | L<br>D3.0 | F1  | 42" TALL CHAIN LINK FENCE                                   | E<br>D3.0 |     | LIMIT OF WORK                             |           |
| 19  | CONCRETE THICKENED EDGE                        | F<br>D2.1 | 9   | NOT USED                             | B<br>D4.0     | G6  | 6' TALL X 12' WIDE CHAIN LINK DOUBLE SWING GATE | I<br>D3.0 | F2  | 6' TALL CHAIN LINK FENCE                                    | E<br>D3.0 |     | SYNTHETIC TURF (COLOR: GREEN)             | F<br>D2.0 |
| 20  | CONCRETE THICKENED EDGE AT SYNTHETIC TURF      | B<br>D2.0 | 10  | FLAG FOOTBALL FIELD STRIPING         | C<br>D4.0     | G7  | 42" TALL X 4' WIDE CHAIN LINK PEDESTRIAN GATE   | J<br>D3.0 | F3  | 8' TALL CHAIN LINK FENCE                                    | D<br>D3.0 |     | SYNTHETIC TURF (COLOR: BLUE)              | D2.0      |
| 21  | 3 LANE 36" WIDE RUNNING TRACK STRIPING         |           | 11  | VOLLEYBALL COURT STRIPING            | B<br>D4.1     |     | HEADER BOARD                                    | M<br>D2.0 | F4  | 25' TALL NETTING SYSTEM                                     | B<br>D3.1 |     | CONCRETE PAVING                           | A<br>D2.0 |
| 22  | CONEX CONTAINER, REFER TO SPECIFICATIONS       | -         | 12  | BASKETBALL COURT STRIPING            | A<br>D4.1     | 2   | 12" WIDE RETAINING WALL WITH FENCE              | H<br>D3.0 | F5  | PREFABRICATED BACKSTOP                                      | A<br>D3.1 |     | ASPHALT PAVING - VEHICULAR/ FIRE          | E<br>D2.0 |
| 23a | BASKETBALL HOOP @ 10' TALL                     | J<br>D4.1 | 13  | PICKLEBALL COURT STRIPING            | C<br>D4.1     | 3   | 4" WIDE CURB                                    | I<br>D2.0 | F6  | 8' TALL CHAIN LINK FENCE @ CURB AND GUTTER                  | C<br>D3.1 |     | ASPHALT PAVING - PEDESTRIAN               | E<br>D2.0 |
| 23b | BASKETBALL GOAL @ 8' TALL                      | I<br>D4.1 | 14  | STAIRS HANDRAIL IN 12" WIDE CURB     | B<br>D2.1     | 4   | 6" WIDE SYNTHETIC TURF EDGE BAND                | H<br>D2.0 | G1  | 8' TALL X 4' WIDE CHAIN LINK SWING GATE                     | F<br>D3.0 |     | ASPHALT OVERLAY - REFER TO SPECIFICATIONS |           |
| 23c | BASKETBALL GOAL BACK-TO-BACK @ 10' AND 8' TALL | H<br>D4.1 | 15  | CONCRETE STAIRS                      | A<br>D2.1     | 5   | CURB AND GUTTER (24" GUTTER PAN)                | E<br>D2.1 | G2  | 8' TALL X 4' WIDE CHAIN LINK SWING GATE WITH PANIC HARDWARE | G<br>D3.0 | PA  | MULCH AREA                                |           |
| 24  | NEW BACKFLOW PREVENTOR CAGE                    | H<br>D5.0 | 16  | RAMP HANDRAIL IN 12" WIDE CURB       | C<br>D2.1     | 6   | 12" WIDE CONCRETE EDGE BAND                     | K<br>D2.0 | G3  | 8' TALL X 8' WIDE ACCESSIBLE CHAIN LINK DOUBLE SWING GATE   | K<br>D3.0 |     | PLANTING AREA - REFER TO PLANTING PLAN    |           |
| 25  | GUARDRAIL ON WALL                              | D<br>D3.1 | 17  | CONCRETE RAMP                        | A,B,C<br>D6.0 | 7   | SOFTBALL FIELD STRIPING                         | F<br>D4.0 | G4  | 42" TALL X 8' WIDE CHAIN LINK PEDESTRIAN DOUBLE SWING GATE  | D<br>D3.1 |     | SCORE JOINT                               | C<br>D2.0 |
|     |                                                |           |     |                                      |               |     |                                                 |           |     |                                                             |           |     | EXPANSION JOINT                           |           |
|     |                                                |           |     |                                      |               |     |                                                 |           |     |                                                             |           |     | STREETBOND COATING AND COURT STRIPING     |           |

## MATERIAL NOTES

- THE CONTRACTOR SHALL COORDINATE ALL CONSTRUCTION ELEMENTS INCLUDING UTILITY LOCATIONS AND REQUIRED SLEEVING PRIOR TO INSTALLATION. VERIFY CRITICAL DIMENSIONS, REFERENCE POINT LOCATIONS AND CONSTRUCTION CONDITIONS PRIOR TO INITIATING CONSTRUCTION. TEMPORARY BENCHMARKS OR REFERENCE POINTS SHALL BE SET BY THE CONTRACTOR AS NECESSARY. NOTIFY THE OWNER'S REPRESENTATIVE IMMEDIATELY SHOULD DISCREPANCY ARISE AND REDIRECT WORK TO AVOID DELAYS.
- THE INTERFACE OF ALL PROPOSED IMPROVEMENTS TO EXISTING SITE SHALL CONFORM AND BE SMOOTH AND UNIFORM.
- ALL REINFORCING AND FORMS SHALL BE SECURED IN PLACE AND ACCEPTED BY OWNER'S REPRESENTATIVE PRIOR TO PLACING ANY CONCRETE.
- CONCRETE FINISHES SHALL BE AS NOTED. CONTRACTOR SHALL PROVIDE 4"x4" SAMPLES OF ALL SPECIFIED FINISHES OF CONCRETE USING THE SAME MATERIALS THAT WILL BE USED IN THE ACTUAL CONSTRUCTION FOR EACH TYPE SPECIFIED. SAMPLES SHALL BE PREPARED WELL ENOUGH IN ADVANCE OF SCHEDULED CONCRETE POUR TO ALLOW FOR REVIEW AND POSSIBLE RE-POURING OF UNACCEPTABLE SAMPLES. UNACCEPTABLE SAMPLES SHALL BE RE-PREPARED UNTIL ACCEPTED BY THE OWNER'S REPRESENTATIVE. ACCEPTED SAMPLES SHALL BE PROTECTED AND REMAIN ON SITE FOR REFERENCE UNTIL FINAL ACCEPTANCE.
- ALL FENCES AND GATES SHOWN ON PLAN ARE GRAPHIC REPRESENTATIONS; REFER TO DETAILS AND SPECIFICATIONS FOR PRECISE LOCATION.
- ASPHALT SHALL NOT BE INSTALLED UNTIL ALL EDGES AND SITE FURNISHING PADS ARE INSTALLED.




**VERDE DESIGN**  
LANDSCAPE ARCHITECTURE  
CIVIL ENGINEERING  
SPORT PLANNING & DESIGN

2455 The Alameda  
Santa Clara, CA 95050  
Tel: 408.985.7200  
Fax: 408.985.7260  
www.VerdeDesign.com



KEY MAP

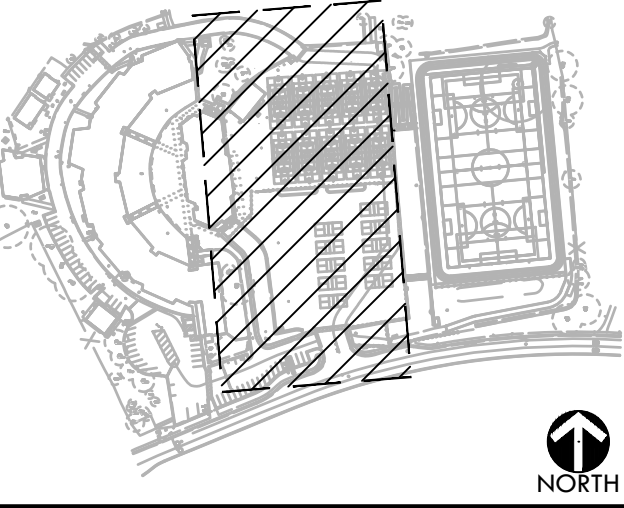

SHEET TITLE

**MATERIAL AND  
DETAIL REFERENCE  
PLAN**

PROJECT NAME

**WESTBOROUGH  
MIDDLE SCHOOL  
FIELD AND PAVEMENT  
IMPROVEMENTS**


PROJECT ADDRESS

**2570 WESTBOROUGH BLVD  
SOUTH SAN FRANCISCO  
CA 94080**

|               |          |
|---------------|----------|
| SUBMITTAL     | DATE     |
| DSA SUBMITTAL | 12/10/24 |

| NO. | REVISIONS | DATE |
|-----|-----------|------|
| 1   |           |      |
| 2   |           |      |
| 3   |           |      |
| 4   |           |      |
| 5   |           |      |
| 6   |           |      |
| 7   |           |      |
| 8   |           |      |
| 9   |           |      |
| 10  |           |      |

|                                  |                                    |
|----------------------------------|------------------------------------|
| DRAWN BY<br><b>KL/RC</b>         | CHECKED BY<br><b>JW</b>            |
| DATE ISSUED<br><b>12/10/2024</b> | SCALE<br><b>1"=20'-0"</b>          |
| VDI PROJ. NO.<br><b>2320400</b>  | SSFSUD PROJ. NO.<br><b>025-960</b> |
| SHEET NO.<br><b>L7.1</b>         |                                    |

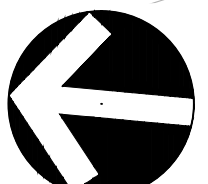

**MATERIAL AND DETAIL REFERENCE PLAN**



ALL IDEAS, DESIGNS, ARRANGEMENTS, AND PLANS INDICATED OR REPRESENTED BY THIS DRAWING ARE OWNED BY AND THE PROPERTY OF VERDE DESIGN, INC. AND WERE CREATED, EVOLVED, AND DEVELOPED FOR USE ON AND IN CONNECTION WITH THE SPECIFIED PROJECT. NONE OF SUCH IDEAS, DESIGNS, ARRANGEMENTS OR PLANS SHALL BE USED, REPRODUCED, OR PUBLISHED BY ANY METHOD, IN WHOLE OR IN PART, OR DISCLOSED TO ANY PERSON, FIRM, OR CORPORATION FOR ANY PURPOSE WHATSOEVER WITHOUT WRITTEN PERMISSION OF VERDE DESIGN, INC.

NOTES:  
1. CONTRACTOR IS RESPONSIBLE FOR IDENTIFYING IRRIGATION LINES AND VALVES THAT SERVE AREA OUTSIDE OF THE PROJECT AREA. ALL IRRIGATION SYSTEMS SERVING AREAS OUTSIDE THE PROJECT AREA ARE TO BE MAINTAINED AND ACTIVE THROUGHOUT CONSTRUCTION AND THEREAFTER.

IRRIGATION KEYNOTES

1

IRRIGATION MAIN LINE POINT OF CONNECTION. TIE PROPOSED MAIN LINE TO EXISTING SUPPLY LINE. CONTRACTOR SHALL VERIFY LOCATION OF EXISTING SUPPLY LINE AND WATER PRESSURE (ASSUMED 75 PSI AS PROVIDED BY OWNER). PROVIDE STATIC WATER PRESSURE RATING TO OWNER'S REPRESENTATIVE. CONTRACTOR TO CREATE A WATERTIGHT SEAL AT CONNECTION BETWEEN EXISTING MAIN LINE AND PROPOSED IRRIGATION MAIN LINE LOOP.

1

XX SF

XX"

XX"

CONTROLLER STATION NUMBER

APPROX. GPM FLOW THROUGH VALVE

CONTROL VALVE SIZE

1

XX SF

XX"

XX"

CONTROLLER STATION NUMBER

APPROX. GPM FLOW THROUGH VALVE

CONTROL VALVE SIZE

BUBBLERS/ROTORS

DRIP TUBING

PIPE SIZING CHART

| GPM THROUGH PIPE | LATERAL PIPE SIZE | SYMBOL |
|------------------|-------------------|--------|
| 0-8              | 3/4"              |        |
| 9-13             | 1"                |        |
| 14-22            | 1-1/4"            |        |
| 23-31            | 1-1/2"            |        |
| 32-52            | 2"                |        |

| SYM. | ITEM                  | MANUF. / MODEL NO.   | CAT.RAD. /DES.RAD. | GPM | PSI | DTL REF  |
|------|-----------------------|---|--------------------|-----|-----|----------|
|      | BALL VALVE            | NIRCO: T-FP-600N BRONZE BALL VALVE FOR VALVES 4" AND SMALLER IN SIZE                                                                               |                    |     |     | <br>D5.0 |
|      | QUICK COUPLER VALVE   | RAINBIRD: 44-LRC 1" QUICK COUPLER VALVE IN LANDSCAPE/HARDSCAPE                                                                                     |                    |     |     | <br>D5.0 |
|      | IRRIGATION CONTROLLER | HUNTER: PRO-HC PHC1200 IRRIGATION CONTROLLER, LOCATED ON THE INTERIOR WALL OF STORAGE ROOM                                                         |                    |     |     | <br>D5.1 |
|      | MAIN LINE             | 2 1/2" AND SMALLER: SCHEDULE 40 PVC PURPLE PIPE WITH SOLVENT-WELD FITTINGS, WITH 18" COVER, SIZE AS SHOWN, 3/8" MINIMUM, OR PER PIPE SIZING CHART. |                    |     |     | <br>D5.0 |
|      | LATERAL LINE          | SCHEDULE 40 PVC PURPLE PIPE, WITH SOLVENT-WELD FITTINGS, WITH 18" COVER, SIZE AS SHOWN, 3/8" MINIMUM, OR PER PIPE SIZING CHART.                    |                    |     |     | <br>D5.0 |
|      | IRRIGATION SLEEVE     | CLASS 200 PVC, PURPLE PIPE SIZE TO BE TWICE THE SIZE OF TOTAL PIPE DIAMETERS WITHIN THE SLEEVE, OR AS NOTED, WITH 30" COVER.                       |                    |     |     | <br>D5.0 |
|      | LIMIT OF WORK         |   |                    |     |     |          |

| SYM. | ITEM                   | MANUF. / MODEL NO.   | CAT.RAD. /DES.RAD. | GPM                                 | PSI | DTL REF                          |
|------|------------------------|---|--------------------|-------------------------------------|-----|----------------------------------|
|      | TREE BUBBLER           | HUNTER PCB-50-BUBBLER ASSY. 2 PER 15 GAL. TREE, 4 PER EXISTING TREE, 4 PER 24" BOX, 6 PER 36" AND 48" BOX,   | -<br>-<br>-<br>-   | .50<br>1.00<br>2.00<br>3.00<br>4.00 | 30  | <br>D5.0                         |
|      | DRIP ZONE              | NETAFIM: SHRUB AREAS WITH TLHCVXR DRILINE WITH .33 GPH AND 18" SPACING FOR EMITTERS; TUBING IS TO BE LAID DOWN WITH 18" O.C. SPACING; INSTALL AS PER MANUFACTURER'S RECOMMENDATIONS, DETAILS, AND SPECIFICATIONS. COIL LENGTH TO BE DETERMINED AS NEEDED FOR FULL COVERAGE. |                    |                                     |     | <br>D5.1<br><br>D5.1<br><br>D5.0 |
|      | ROTATOR HEAD           | HUNTER MP-3000 PROS-12-PRS40 CV HEAD   | 25' - 30' VARIES   | .86-3.64                            | 40  | <br>D5.0                         |
|      | REMOTE CONTROL VALVE   | GRISWOLD: P-2230 REMOTE CONTROL VALVE WITH PRESSURE REGULATOR, SIZE AS NOTED   |                    |                                     |     | <br>D5.0                         |
|      | DRIP CONTROL VALVE KIT | NETAFIM: 0.25 TO 4.4 GPM - LVCZS805F10075-LF 4.5 TO 17.6 GPM - LVCZSF10075 - HFHP   |                    |                                     |     | <br>D5.1                         |

IRRIGATION NOTES

- THIS SYSTEM IS DESIGNED TO OPERATE AT A MAXIMUM FLOW OF (75) GPM WITH A MINIMUM (50) STATIC P.S.I. AT THE POINT OF CONNECTION. CONTRACTOR SHALL VERIFY PRESSURE PRIOR TO BEGINNING WORK. CONTACT OWNER IMMEDIATELY SHOULD DISCREPANCY ARISE AND RE-DIRECT WORK TO AVOID DELAY.
- CONTRACTOR SHALL COORDINATE ELECTRICAL SUPPLY WITH GENERAL CONTRACTOR. GENERAL CONTRACTOR SHALL STUB APPROPRIATE POWER SUPPLY IN VICINITY OF CONTROLLER LOCATION.
- IRRIGATION SYSTEM DESIGN IS DIAGRAMMATIC. WHERE PIPING, VALVES, QUICK COUPLERS, ETC. ARE SHOWN OUTSIDE PLANTING AREAS, OR LIMIT OF WORK; INTENT IS FOR PIPING, VALVES, ETC., TO BE INSTALLED WITHIN PLANTING AREAS OF PROPERTY. INDICATE EXACT LOCATIONS OF IRRIGATION EQUIPMENT ON RECORD DRAWINGS. REFER TO SPECIFICATIONS.
- CONTRACTOR SHALL PROGRAM CONTROLLER TO ENSURE PROPER IRRIGATION. BASED ON PLANT TYPE, EXPOSURE AND SEASON.
- CONTRACTOR SHALL USE EXTREME CARE WHERE IT IS NECESSARY TO TRENCH NEAR EXISTING TREES. EXCAVATION IN AREAS EXHIBITING ROOT 3" AND LARGER SHALL BE DONE BY HAND. ROOTS 2" OR LARGER IN DIAMETER DAMAGED IN CONSTRUCTION SHALL BE CLEANLY CUT.
- CONTRACTOR SHALL MAKE MINOR ADJUSTMENTS TO HEAD LOCATIONS IN FIELD AS NECESSARY.
- CONTRACTOR SHALL REFER TO DETAILS AND SPECIFICATIONS FOR ADDITIONAL INFORMATION.

VERDE DESIGN

LANDSCAPE ARCHITECTURE  
CIVIL ENGINEERING  
SPORT PLANNING & DESIGN

2455 The Alameda  
Santa Clara, CA 95050  
tel: 408.985.7200  
fax: 408.985.7260  
www.VerdeDesigninc.com

STAMP

KEY MAP

SHEET TITLE

IRRIGATION PLAN

PROJECT NAME

WESTBOROUGH MIDDLE SCHOOL FIELD AND PAVEMENT IMPROVEMENTS

PROJECT ADDRESS

2570 WESTBOROUGH BLVD  
SOUTH SAN FRANCISCO  
CA 94080

| SUBMITTAL     | DATE     |
|---------------|----------|
| DSA SUBMITTAL | 12/10/24 |

| NO. | REVISIONS | DATE |
|-----|-----------|------|
|     |           |      |
|     |           |      |
|               |            |                  |           |
|---------------|------------|------------------|-----------|
| DRAWN BY      | KL / RC    | CHECKED BY       | JW        |
| DATE ISSUED   | 12/10/2024 | SCALE            | 1"=20'-0" |
| VDI PROJ. NO. | 2320400    | SSFSUD PROJ. NO. | 025-960   |
| SHEET NO.     | L8.0       |                  |           |

IRRIGATION PLAN



ALL IDEAS, DESIGNS, ARRANGEMENTS, AND PLANS INDICATED OR REPRESENTED BY THIS DRAWING ARE OWNED BY AND THE PROPERTY OF VERDE DESIGN, INC. AND WERE CREATED, EVOLVED, AND DEVELOPED FOR USE ON AND IN CONNECTION WITH THE SPECIFIED PROJECT. NONE OF SUCH IDEAS, DESIGNS, ARRANGEMENTS OR PLANS SHALL BE USED, REPRODUCED, OR PUBLISHED BY ANY METHOD, IN WHOLE OR IN PART, OR DISCLOSED TO ANY PERSON, FIRM, OR CORPORATION FOR ANY PURPOSE WHATSOEVER WITHOUT WRITTEN PERMISSION OF VERDE DESIGN, INC.

NOTES:  
1. CONTRACTOR IS RESPONSIBLE FOR IDENTIFYING IRRIGATION LINES AND VALVES THAT SERVE AREA OUTSIDE OF THE PROJECT AREA. ALL IRRIGATION SYSTEMS SERVING AREAS OUTSIDE THE PROJECT AREA ARE TO BE MAINTAINED AND ACTIVE THROUGHOUT CONSTRUCTION AND THEREAFTER.

IRRIGATION KEYNOTES

1

IRRIGATION MAIN LINE POINT OF CONNECTION. TIE PROPOSED MAIN LINE TO EXISTING SUPPLY LINE. CONTRACTOR SHALL VERIFY LOCATION OF EXISTING SUPPLY LINE AND WATER PRESSURE (ASSUMED 75 PSI AS PROVIDED BY OWNER). PROVIDE STATIC WATER PRESSURE RATING TO OWNER'S REPRESENTATIVE. CONTRACTOR TO CREATE A WATERTIGHT SEAL AT CONNECTION BETWEEN EXISTING MAIN LINE AND PROPOSED IRRIGATION MAIN LINE LOOP.

1

XX SF

XX" XX"X

CONTROLLER STATION NUMBER  
APPROX. GPM FLOW THROUGH VALVE  
CONTROL VALVE SIZE

1

XX SF

XX" XX"X

CONTROLLER STATION NUMBER  
DRIp ZONE SQUARE FOOTAGE  
APPROX. GPM FLOW THROUGH VALVE  
CONTROL VALVE SIZE

BUBBLERS/ROTORS

DRIp TUBING

PIPE SIZING CHART

| GPM THROUGH PIPE | LATERAL PIPE SIZE | SYMBOL |
|------------------|-------------------|--------|
| 0-8              | 3/4"              |        |
| 9-13             | 1"                |        |
| 14-22            | 1-1/4"            |        |
| 23-31            | 1-1/2"            |        |
| 32-52            | 2"                |        |

IRRIGATION LEGEND

| SYM. | ITEM                  | MANUF. / MODEL NO.   | CAT.RAD. /DES.RAD. | GPM | PSI | DTL REF         |
|------|-----------------------|---|--------------------|-----|-----|-----------------|
|      | BALL VALVE            | NIBCO: T-FP-600N BRONZE BALL VALVE FOR VALVES 4" AND SMALLER IN SIZE   | -                  | -   | -   | <br>B<br>D5.0   |
|      | QUICK COUPLER VALVE   | RAINBIRD: 44-LRC 1" QUICK COUPLER VALVE IN LANDSCAPE/HARDSCAPE   | -                  | -   | -   | <br>D<br>D5.0   |
|      | IRRIGATION CONTROLLER | HUNTER: PRO-HC PHC1200 IRRIGATION CONTROLLER, LOCATED ON THE INTERIOR WALL OF STORAGE ROOM   | -                  | -   | -   | <br>L<br>D5.1   |
|      | MAIN LINE             | 2 1/2" AND SMALLER: SCHEDULE 40 PVC PURPLE PIPE WITH SOLVENT- WELD FITTINGS. 3" AND LARGER: CLASS 200 PVC PIPE WITH RING-TITE CONNECTIONS WITH MECHANICAL RESTRAINT FITTINGS, WITH 24" COVER. | -                  | -   | -   | <br>A,F<br>D5.0 |
|      | LATERAL LINE          | SCHEDULE 40 PVC PURPLE PIPE, WITH SOLVENT-WELD FITTINGS, WITH 18" COVER, SIZE AS SHOWN, 3/4" MINIMUM, OR PER PIPE SIZING CHART.                                                               | -                  | -   | -   | <br>A<br>D5.0   |
|      | IRRIGATION SLEEVE     | CLASS 200 PVC, PURPLE PIPE SIZE TO BE TWICE THE SIZE OF TOTAL PIPE DIAMETERS WITHIN THE SLEEVE, OR AS NOTED, WITH 30" COVER.                                                                  | -                  | -   | -   | <br>A<br>D5.0   |
|      | LIMIT OF WORK         |   |                    |     |     |                 |

| SYM. | ITEM                   | MANUF. / MODEL NO.   | CAT.RAD. /DES.RAD. | GPM                                 | PSI | DTL REF                        |
|------|------------------------|---|--------------------|-------------------------------------|-----|--------------------------------|
|      | TREE BUBBLER           | HUNTER PCB-50-BUBBLER ASSY. 2 PER 15 GAL. TREE, 4 PER EXISTING TREE, 4 PER 24" BOX, 6 PER 36" AND 48" BOX,   | -                  | .50<br>1.00<br>2.00<br>3.00<br>4.00 | 30  | <br>K<br>D5.0                  |
|      | DRIp ZONE              | NETAFIM: SHRUB AREAS WITH TLHCVXR DRIPLINE WITH .33 GPH AND 18" SPACING FOR EMITTERS; TUBING IS TO BE LAID DOWN WITH 18" O.C. SPACING; INSTALL AS PER MANUFACTURER'S RECOMMENDATIONS, DETAILS, AND SPECIFICATIONS. COIL LENGTH TO BE DETERMINED AS NEEDED FOR FULL COVERAGE. | -                  | -                                   | -   | <br>C,D<br>D5.1<br>E,F<br>D5.1 |
|      | ROTATOR HEAD           | HUNTER MP-3000 PROS-12-PRS40 CV HEAD   | 25' - 30' VARIES   | .86-3.64                            | 40  | <br>G<br>D5.0                  |
|      | REMOTE CONTROL VALVE   | GRISWOLD: P-2230 REMOTE CONTROL VALVE WITH PRESSURE REGULATOR, SIZE AS NOTED   | -                  | -                                   | -   | <br>B<br>D5.0                  |
|      | DRIp CONTROL VALVE KIT | NETAFIM: 0.25 TO 4.4 GPM - LVCZS80SF10075-LF 4.5 TO 17.6 GPM - LVCZSF10075 - HFHP   | -                  | -                                   | -   | <br>J,I<br>D5.1                |

IRRIGATION NOTES

- THIS SYSTEM IS DESIGNED TO OPERATE AT A MAXIMUM FLOW OF (75) GPM WITH A MINIMUM (50) STATIC P.S.I. AT THE POINT OF CONNECTION. CONTRACTOR SHALL VERIFY PRESSURE PRIOR TO BEGINNING WORK. CONTACT OWNER IMMEDIATELY SHOULD DISCREPANCY ARISE AND RE-DIRECT WORK TO AVOID DELAY.
- CONTRACTOR SHALL COORDINATE ELECTRICAL SUPPLY WITH GENERAL CONTRACTOR. GENERAL CONTRACTOR SHALL STUB APPROPRIATE POWER SUPPLY IN VICINITY OF CONTROLLER LOCATION.
- IRRIGATION SYSTEM DESIGN IS DIAGRAMMATIC. WHERE PIPING, VALVES, QUICK COUPLERS, ETC. ARE SHOWN OUTSIDE PLANTING AREAS, OR LIMIT OF WORK; INTENT IS FOR PIPING, VALVES, ETC., TO BE INSTALLED WITHIN PLANTING AREAS OF PROPERTY. INDICATE EXACT LOCATIONS OF IRRIGATION EQUIPMENT ON RECORD DRAWINGS. REFER TO SPECIFICATIONS.
- CONTRACTOR SHALL PROGRAM CONTROLLER TO ENSURE PROPER IRRIGATION. BASED ON PLANT TYPE, EXPOSURE AND SEASON.
- CONTRACTOR SHALL USE EXTREME CARE WHERE IT IS NECESSARY TO TRENCH NEAR EXISTING TREES. EXCAVATION IN AREAS EXHIBITING ROOT 3" AND LARGER SHALL BE DONE BY HAND. ROOTS 2" OR LARGER IN DIAMETER DAMAGED IN CONSTRUCTION SHALL BE CLEANLY CUT.
- CONTRACTOR SHALL MAKE MINOR ADJUSTMENTS TO HEAD LOCATIONS IN FIELD AS NECESSARY.
- CONTRACTOR SHALL REFER TO DETAILS AND SPECIFICATIONS FOR ADDITIONAL INFORMATION.

VERDE DESIGN

LANDSCAPE ARCHITECTURE  
CIVIL ENGINEERING  
SPORT PLANNING & DESIGN

2455 The Alameda  
Santa Clara, CA 95050  
tel: 408.985.7200  
fax: 408.985.7260  
www.VerdeDesignInc.com

STAMP

KEY MAP

SHEET TITLE

IRRIGATION PLAN

PROJECT NAME

WESTBOROUGH MIDDLE SCHOOL FIELD AND PAVEMENT IMPROVEMENTS


PROJECT ADDRESS

2570 WESTBOROUGH BLVD  
SOUTH SAN FRANCISCO  
CA 94080

| SUBMITTAL     | DATE     |
|---------------|----------|
| DSA SUBMITTAL | 12/10/24 |
|               |          |
|               |          |
|               |          |
|               |          |


| NO. | REVISIONS | DATE |
|-----|-----------|------|
|     |           |      |
|     |           |      |
|                           |                             |
|---------------------------|-----------------------------|
| DRAWN BY<br>KL / RC       | CHECKED BY<br>JWV           |
| DATE ISSUED<br>12/10/2024 | SCALE<br>1"=20'-0"          |
| VDI PROJ. NO.<br>2320400  | SSFUSD PROJ. NO.<br>025-960 |
| SHEET NO.<br>L8.1         | IRRIGATION PLAN             |

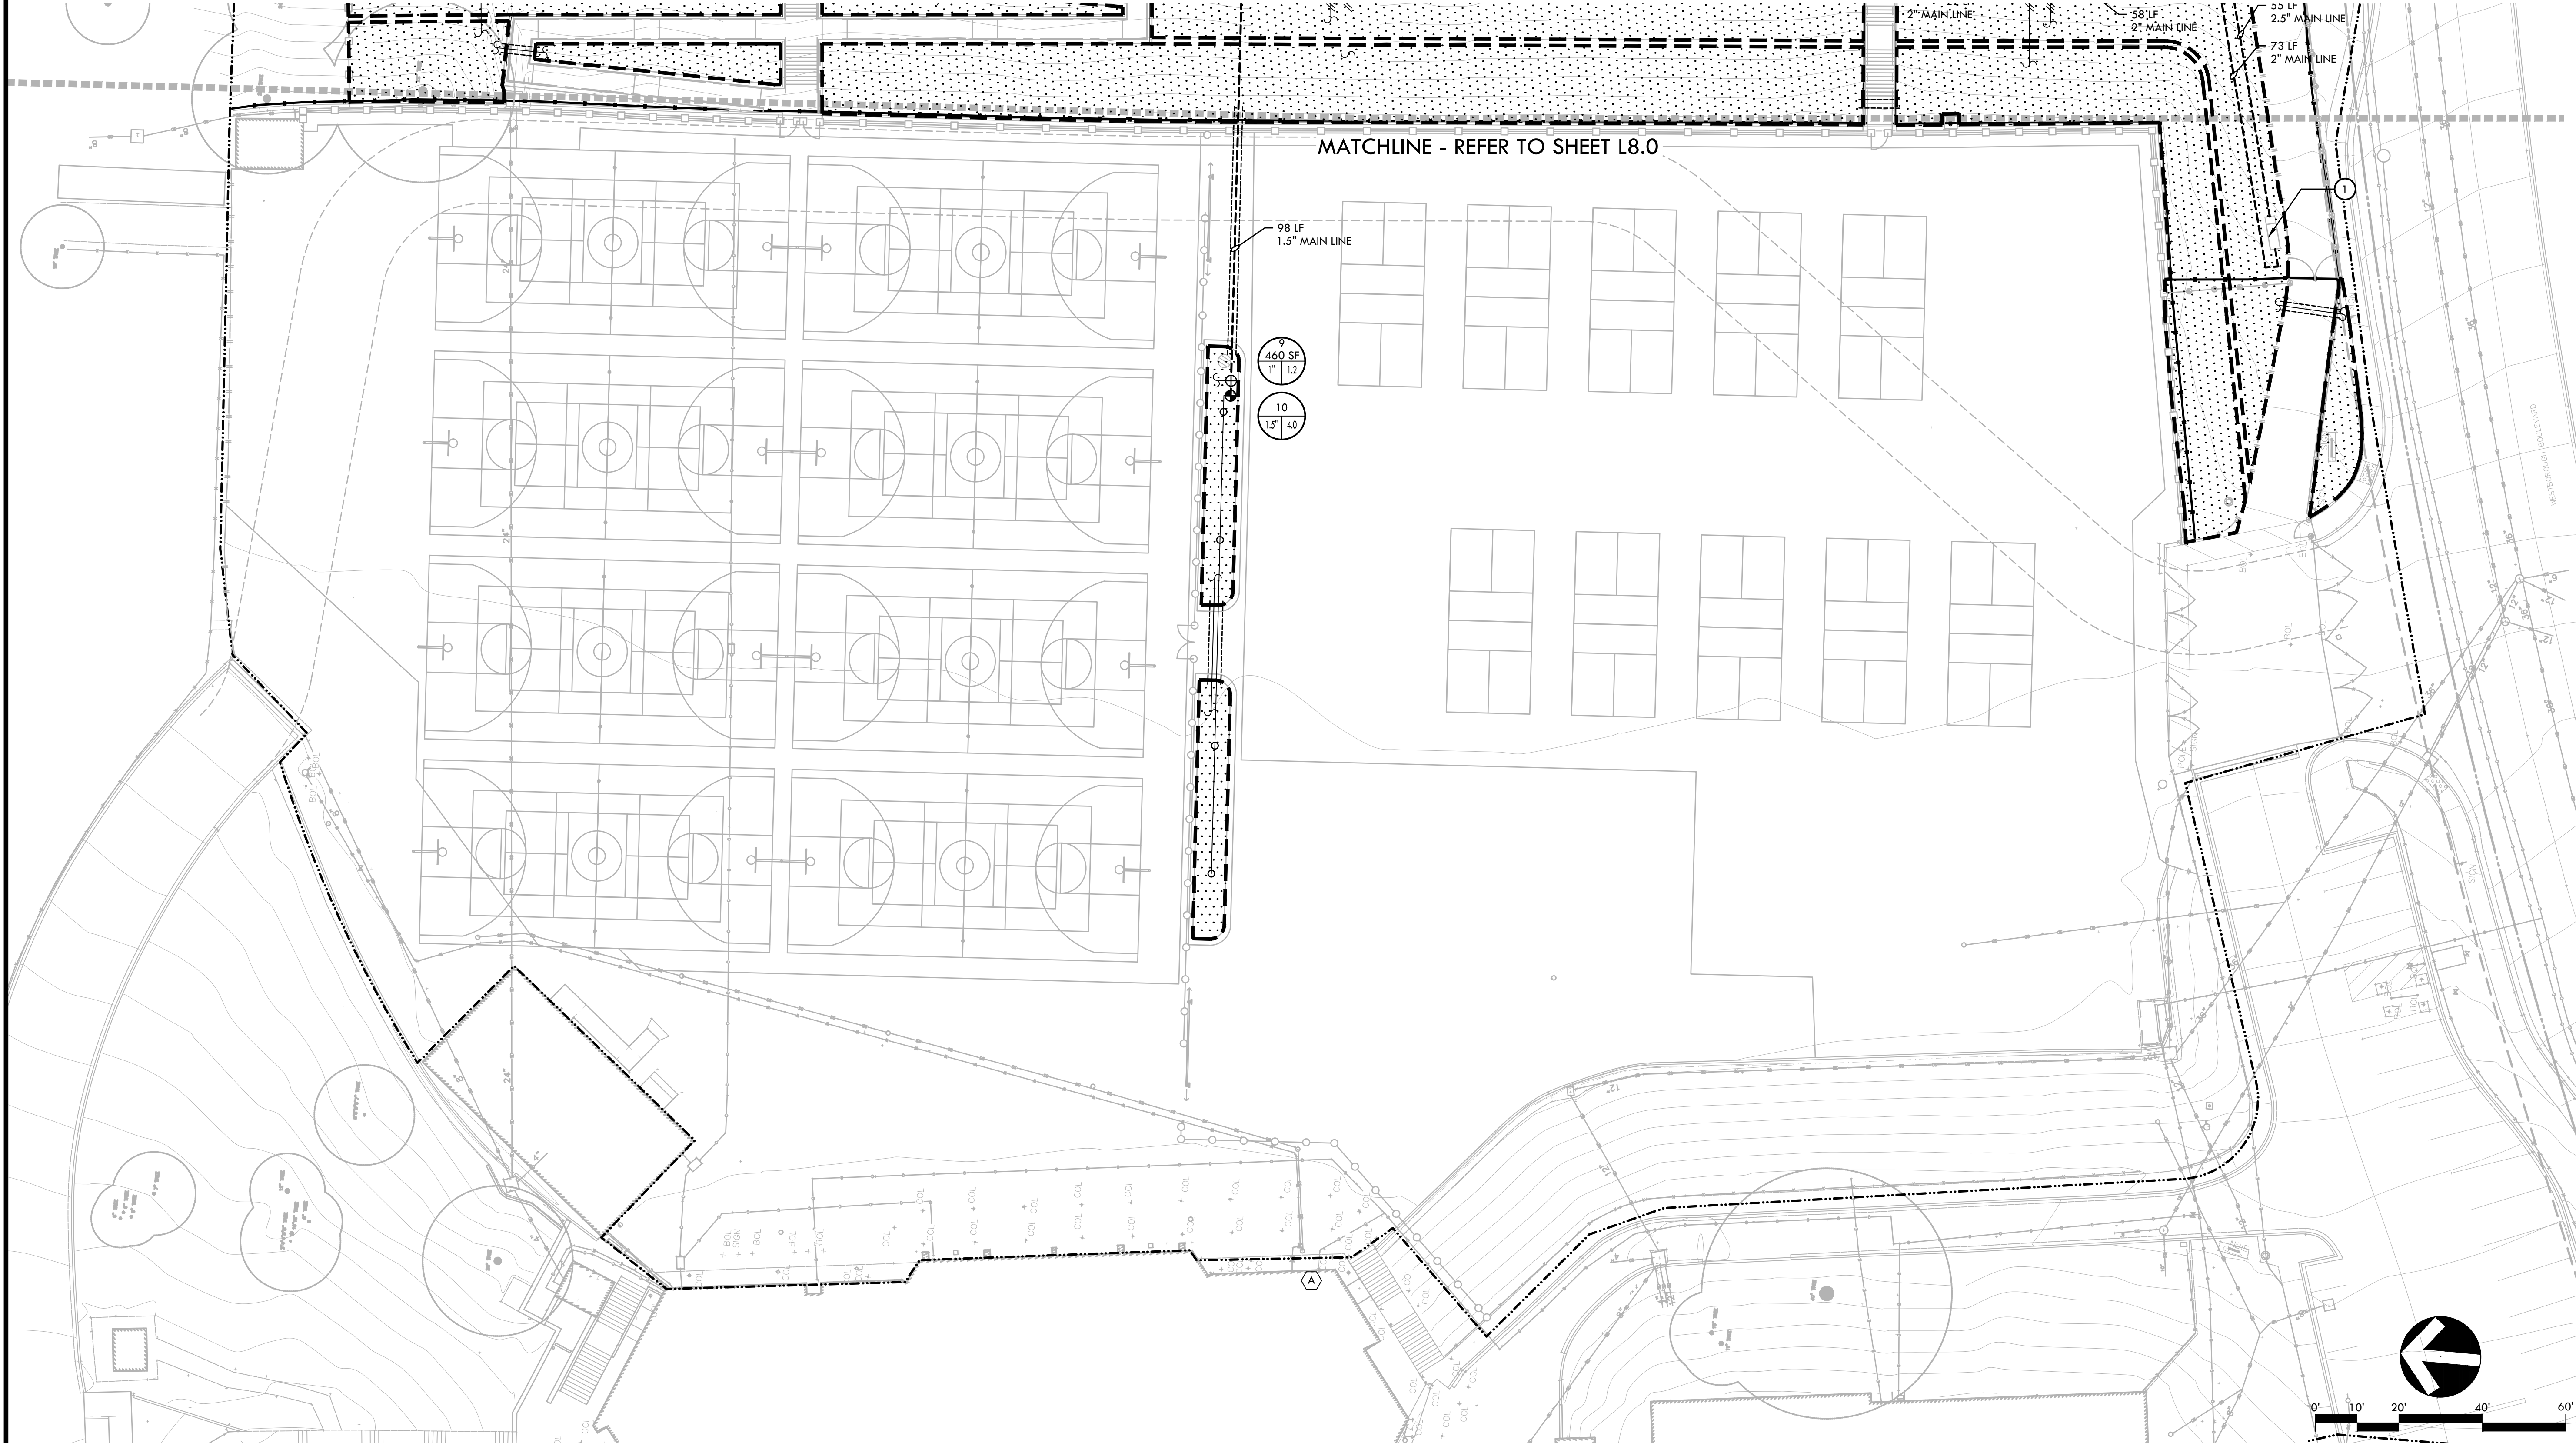



ALL IDEAS, DESIGNS, ARRANGEMENTS, AND PLANS INDICATED OR REPRESENTED BY THIS DRAWING ARE OWNED BY AND THE PROPERTY OF VERDE DESIGN, INC. AND WERE CREATED, EVOLVED, AND DEVELOPED FOR USE ON AND IN CONNECTION WITH THE SPECIFIED PROJECT. NONE OF SUCH IDEAS, DESIGNS, ARRANGEMENTS OR PLANS SHALL BE USED, REPRODUCED, OR PUBLISHED BY ANY METHOD, IN WHOLE OR IN PART, OR DISCLOSED TO ANY PERSON, FIRM, OR CORPORATION FOR ANY PURPOSE WHATSOEVER WITHOUT WRITTEN PERMISSION OF VERDE DESIGN, INC.

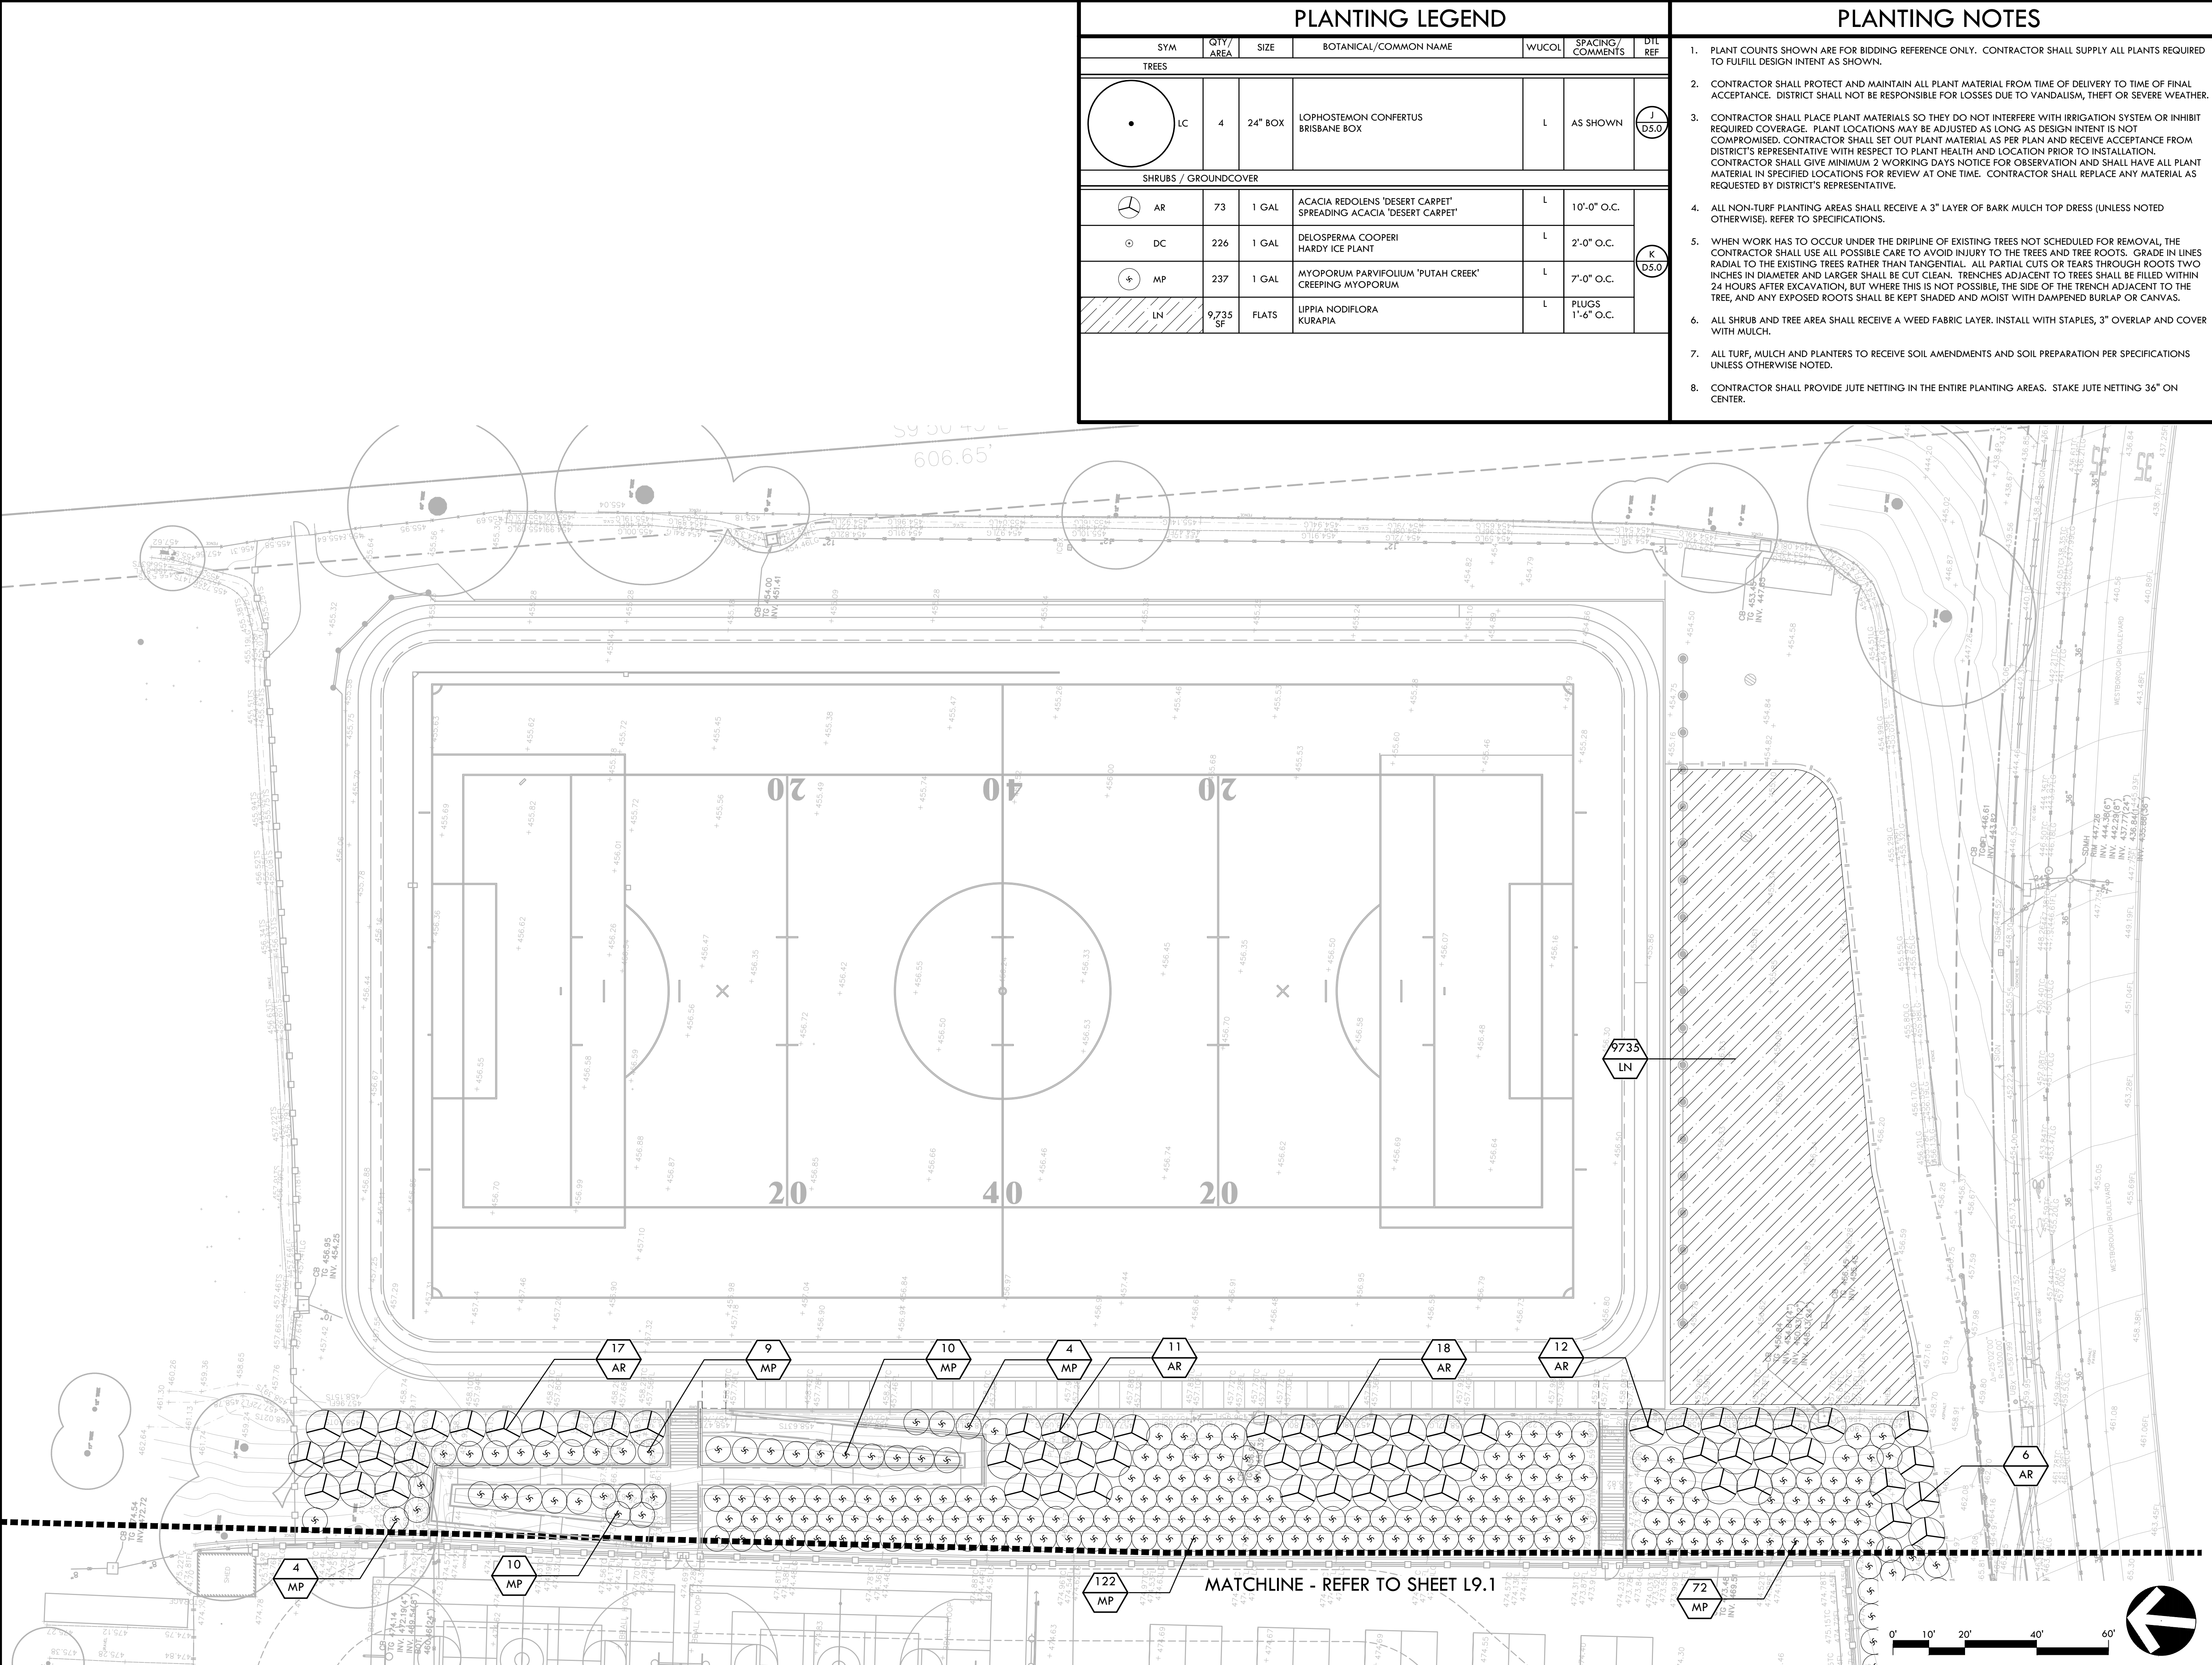

| PLANTING LEGEND      |            |          |                       |                                                                     |                    |                     |
|----------------------|------------|----------|-----------------------|---------------------------------------------------------------------|--------------------|---------------------|
| SYM                  | QTY / AREA | SIZE     | BOTANICAL/COMMON NAME | WUCOL                                                               | SPACING / COMMENTS | DTL REF             |
| TREES                |            |          |                       |                                                                     |                    |                     |
|                      | LC         | 4        | 24" BOX               | LOPHOSTEMON CONFERTUS<br>BRISBANE BOX                               | L                  | AS SHOWN            |
| SHRUBS / GROUNDCOVER |            |          |                       |                                                                     |                    |                     |
|                      | AR         | 73       | 1 GAL                 | ACACIA REDOLENS 'DESERT CARPET'<br>SPREADING ACACIA 'DESERT CARPET' | L                  | 10'-0" O.C.         |
|                      | DC         | 226      | 1 GAL                 | DELOSPERMA COOPERI<br>HARDY ICE PLANT                               | L                  | 2'-0" O.C.          |
|                      | MP         | 237      | 1 GAL                 | MYOPORUM PARVIFOLIUM 'PUTAH CREEK'<br>CREEPING MYOPORUM             | L                  | 7'-0" O.C.          |
|                      | LN         | 9,735 SF | FLATS                 | LIPPIA NODIFLORA<br>KURAPIA                                         | L                  | PLUGS<br>1'-6" O.C. |

- PLANTING NOTES**
- PLANT COUNTS SHOWN ARE FOR BIDDING REFERENCE ONLY. CONTRACTOR SHALL SUPPLY ALL PLANTS REQUIRED TO FULFILL DESIGN INTENT AS SHOWN.
  - CONTRACTOR SHALL PROTECT AND MAINTAIN ALL PLANT MATERIAL FROM TIME OF DELIVERY TO TIME OF FINAL ACCEPTANCE. DISTRICT SHALL NOT BE RESPONSIBLE FOR LOSSES DUE TO VANDALISM, THEFT OR SEVERE WEATHER.
  - CONTRACTOR SHALL PLACE PLANT MATERIALS SO THEY DO NOT INTERFERE WITH IRRIGATION SYSTEM OR INHIBIT REQUIRED COVERAGE. PLANT LOCATIONS MAY BE ADJUSTED AS LONG AS DESIGN INTENT IS NOT COMPROMISED. CONTRACTOR SHALL SET OUT PLANT MATERIAL AS PER PLAN AND RECEIVE ACCEPTANCE FROM DISTRICT'S REPRESENTATIVE WITH RESPECT TO PLANT HEALTH AND LOCATION PRIOR TO INSTALLATION. CONTRACTOR SHALL GIVE MINIMUM 2 WORKING DAYS NOTICE FOR OBSERVATION AND SHALL HAVE ALL PLANT MATERIAL IN SPECIFIED LOCATIONS FOR REVIEW AT ONE TIME. CONTRACTOR SHALL REPLACE ANY MATERIAL AS REQUESTED BY DISTRICT'S REPRESENTATIVE.
  - ALL NON-TURF PLANTING AREAS SHALL RECEIVE A 3" LAYER OF BARK MULCH TOP DRESS (UNLESS NOTED OTHERWISE), REFER TO SPECIFICATIONS.
  - WHEN WORK HAS TO OCCUR UNDER THE DRIPLINE OF EXISTING TREES NOT SCHEDULED FOR REMOVAL, THE CONTRACTOR SHALL USE ALL POSSIBLE CARE TO AVOID INJURY TO THE TREES AND TREE ROOTS. GRADE IN LINES RADIAL TO THE EXISTING TREES RATHER THAN TANGENTIAL. ALL PARTIAL CUTS OR TEARS THROUGH ROOTS TWO INCHES IN DIAMETER AND LARGER SHALL BE CUT CLEAN. TRENCHES ADJACENT TO TREES SHALL BE FILLED WITHIN 24 HOURS AFTER EXCAVATION, BUT WHERE THIS IS NOT POSSIBLE, THE SIDE OF THE TRENCH ADJACENT TO THE TREE, AND ANY EXPOSED ROOTS SHALL BE KEPT SHADED AND MOIST WITH DAMPENED BURLAP OR CANVAS.
  - ALL SHRUB AND TREE AREA SHALL RECEIVE A WEED FABRIC LAYER. INSTALL WITH STAPLES, 3" OVERLAP AND COVER WITH MULCH.
  - ALL TURF, MULCH AND PLANTERS TO RECEIVE SOIL AMENDMENTS AND SOIL PREPARATION PER SPECIFICATIONS UNLESS OTHERWISE NOTED.
  - CONTRACTOR SHALL PROVIDE JUTE NETTING IN THE ENTIRE PLANTING AREAS. STAKE JUTE NETTING 36" ON CENTER.

**VERDE DESIGN**  
LANDSCAPE ARCHITECTURE  
CIVIL ENGINEERING  
SPORT PLANNING & DESIGN

2455 The Alameda  
Santa Clara, CA 95050  
tel: 408.985.7200  
fax: 408.985.7260  
www.VerdeDesigninc.com

STAMP

REGISTERED PROFESSIONAL ENGINEER  
EXPIRATION DATE: June 30, 2025  
No. C-56494  
Signature  
STATE OF CALIFORNIA

KEY MAP

NORTH

SHEET TITLE

PLANTING PLAN

PROJECT NAME

WESTBOROUGH MIDDLE SCHOOL FIELD AND PAVEMENT IMPROVEMENTS

PROJECT ADDRESS

2570 WESTBOROUGH BLVD  
SOUTH SAN FRANCISCO  
CA 94080


|               |          |
|---------------|----------|
| SUBMITTAL     | DATE     |
| DSA SUBMITTAL | 12/10/24 |

| NO. | REVISIONS | DATE |
|-----|-----------|------|
| 1   |           |      |
| 2   |           |      |
| 3   |           |      |
|                           |                             |
|---------------------------|-----------------------------|
| DRAWN BY<br>KL / RC       | CHECKED BY<br>JW            |
| DATE ISSUED<br>12/10/2024 | SCALE<br>1"=20'-0"          |
| VDI PROJ. NO.<br>2320400  | SSFUSD PROJ. NO.<br>025-960 |
| SHEET NO.<br>L9.0         |                             |



ALL IDEAS, DESIGNS, ARRANGEMENTS, AND PLANS INDICATED OR REPRESENTED BY THIS DRAWING ARE OWNED BY AND THE PROPERTY OF VERDE DESIGN, INC. AND WERE CREATED, EVOLVED, AND DEVELOPED FOR USE ON AND IN CONNECTION WITH THE SPECIFIED PROJECT. NONE OF SUCH IDEAS, DESIGNS, ARRANGEMENTS OR PLANS SHALL BE USED, REPRODUCED, OR PUBLISHED BY ANY METHOD, IN WHOLE OR IN PART, OR DISCLOSED TO ANY PERSON, FIRM, OR CORPORATION FOR ANY PURPOSE WHATSOEVER WITHOUT WRITTEN PERMISSION OF VERDE DESIGN, INC.

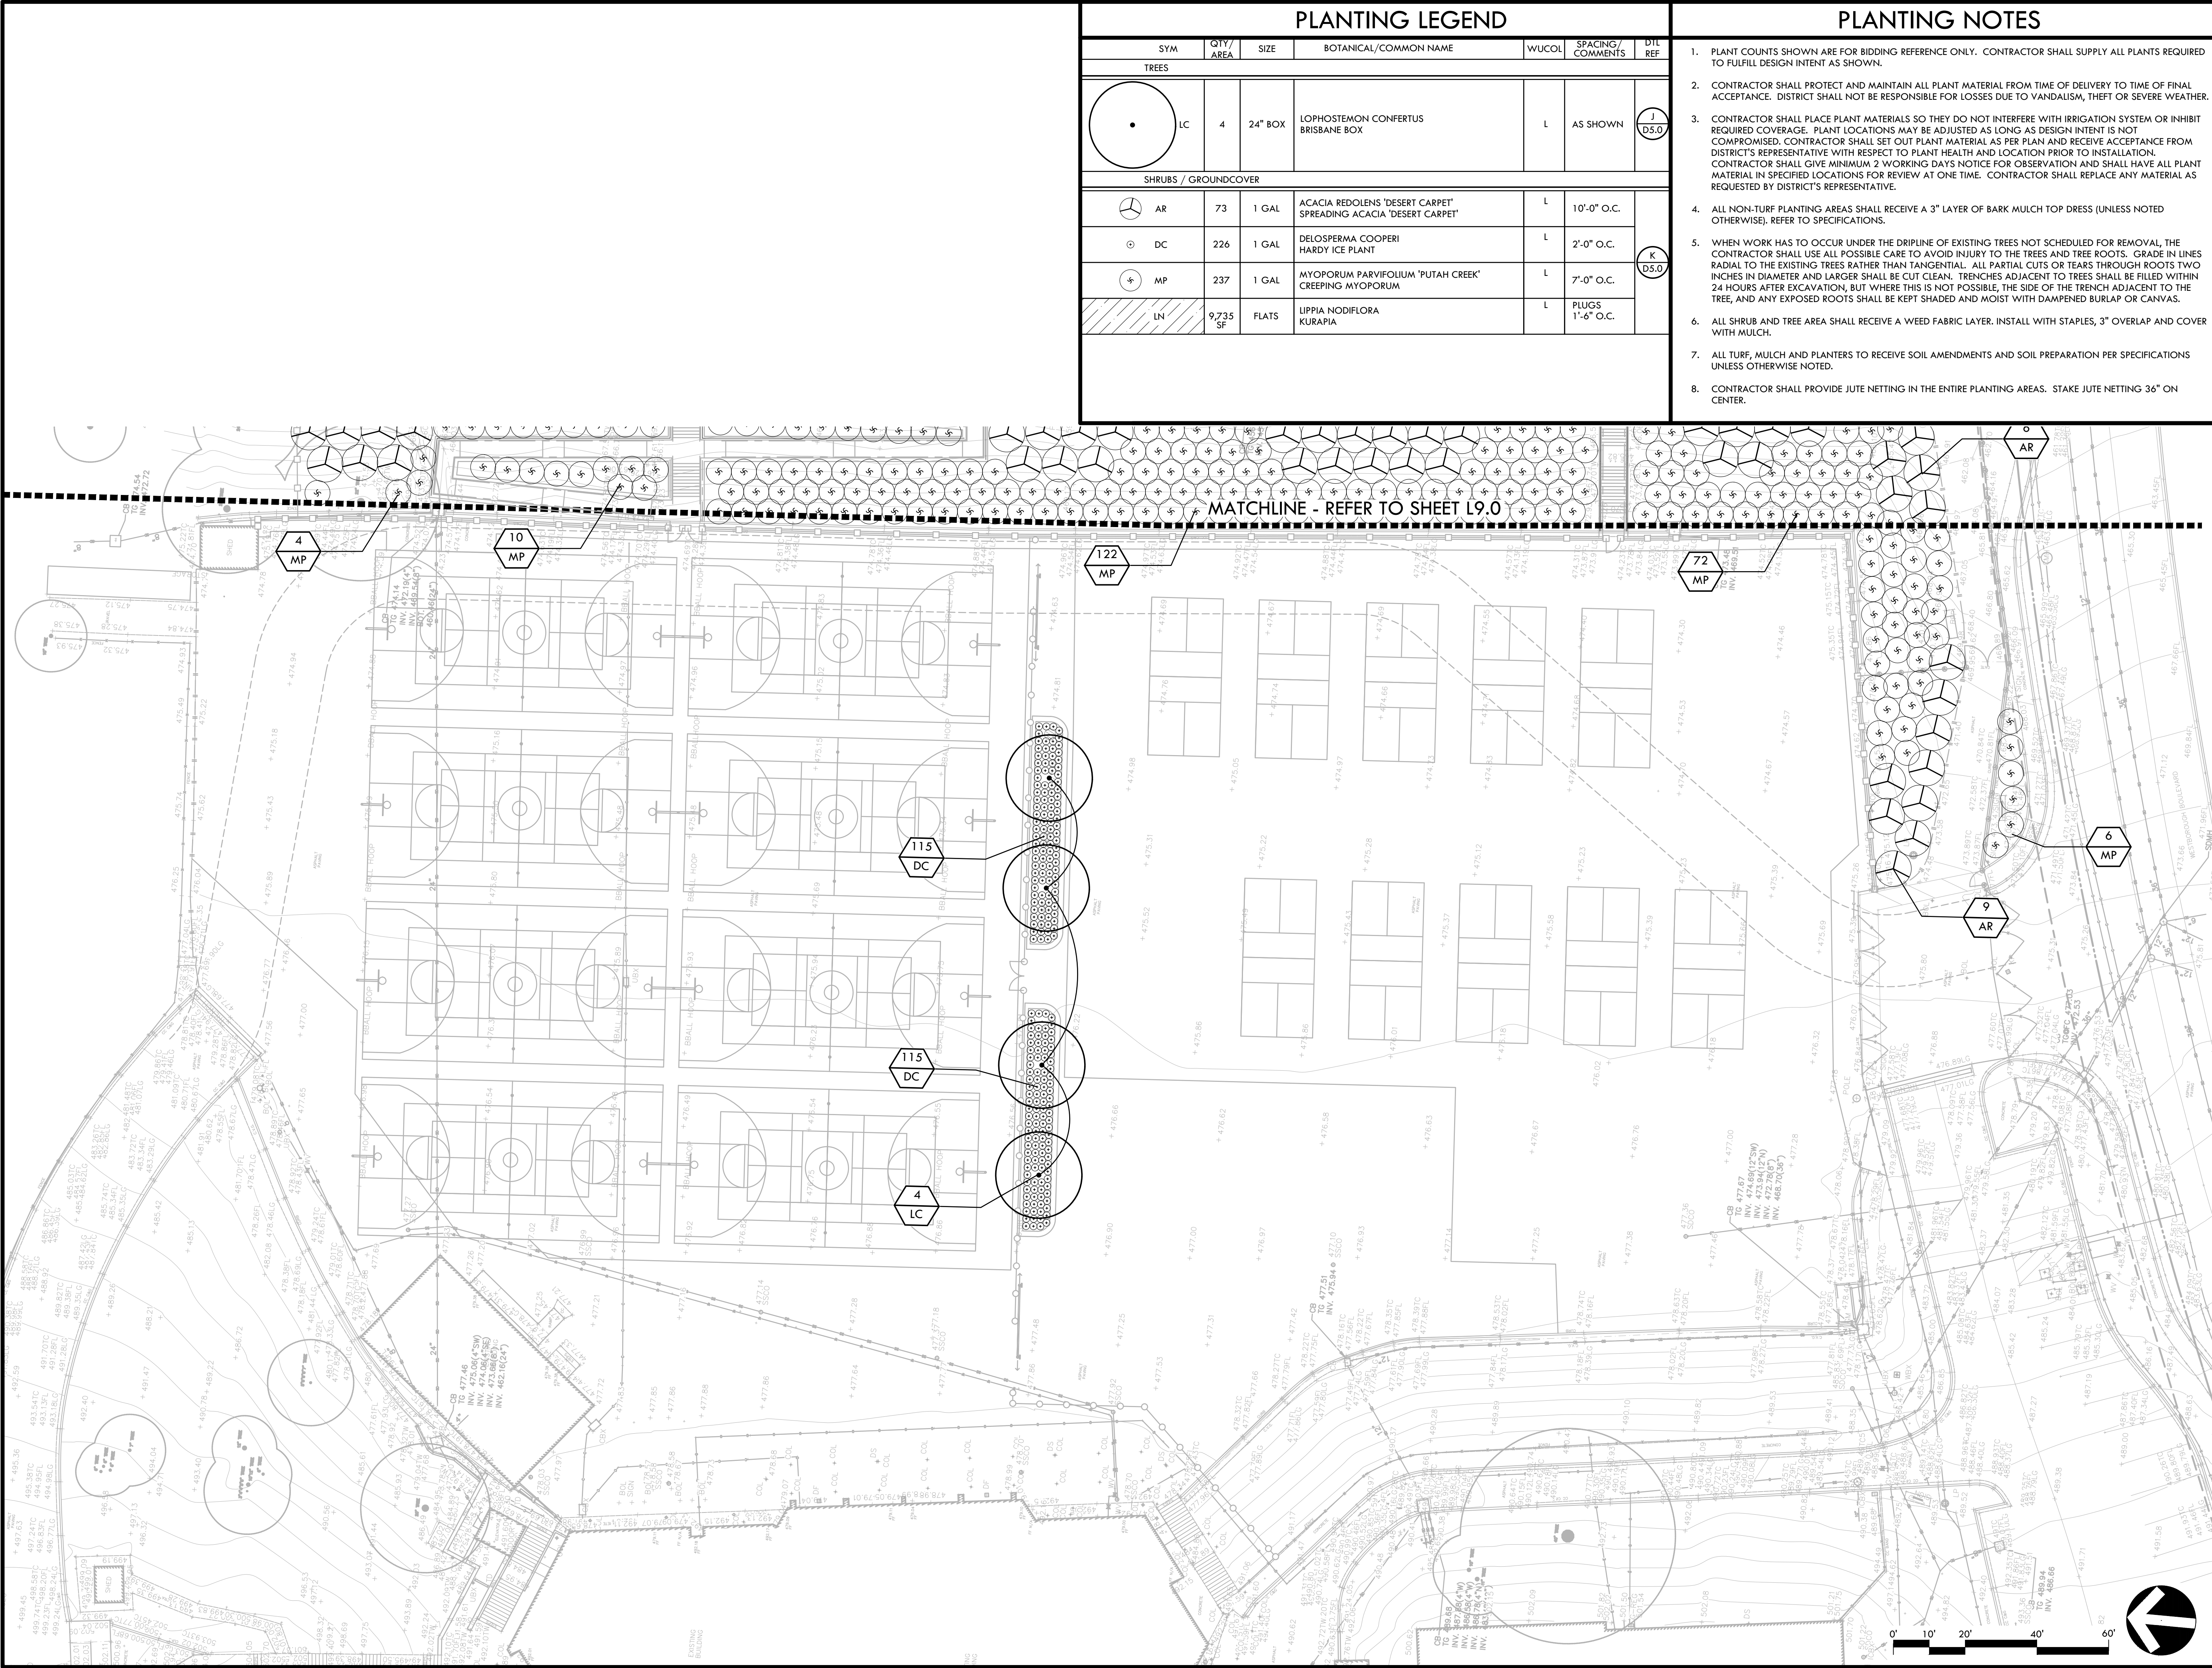

DRAWING NAME: Y:\Projects-SC\2023\2320400 - Westborough MS Campus Improvements\CAD\L9.0 PLT.dwg  
PLOT DATE: 02-14-25  
PLOTTED BY: station12

| PLANTING LEGEND       |            |          |                       |                                                                     |                    |                     |
|-----------------------|------------|----------|-----------------------|---------------------------------------------------------------------|--------------------|---------------------|
| SYM                   | QTY / AREA | SIZE     | BOTANICAL/COMMON NAME | WUCOL                                                               | SPACING / COMMENTS | DTL REF             |
| TREES                 |            |          |                       |                                                                     |                    |                     |
|                       | LC         | 4        | 24" BOX               | L                                                                   | AS SHOWN           | J<br>05.0           |
| SHRUBS / GROUND COVER |            |          |                       |                                                                     |                    |                     |
|                       | AR         | 73       | 1 GAL                 | ACACIA REDOLENS 'DESERT CARPET'<br>SPREADING ACACIA 'DESERT CARPET' | L                  | 10'-0" O.C.         |
|                       | DC         | 226      | 1 GAL                 | DELOSPERMA COOPERI<br>HARDY ICE PLANT                               | L                  | 2'-0" O.C.          |
|                       | MP         | 237      | 1 GAL                 | MYOPORUM PARVIFOLIUM 'PUTAH CREEK'<br>CREEPING MYOPORUM             | L                  | 7'-0" O.C.          |
|                       | LN         | 9,735 SF | FLATS                 | LIPPIA NODIFLORA<br>KURAPIA                                         | L                  | PLUGS<br>1'-6" O.C. |

- ### PLANTING NOTES
- PLANT COUNTS SHOWN ARE FOR BIDDING REFERENCE ONLY. CONTRACTOR SHALL SUPPLY ALL PLANTS REQUIRED TO FULFILL DESIGN INTENT AS SHOWN.
  - CONTRACTOR SHALL PROTECT AND MAINTAIN ALL PLANT MATERIAL FROM TIME OF DELIVERY TO TIME OF FINAL ACCEPTANCE. DISTRICT SHALL NOT BE RESPONSIBLE FOR LOSSES DUE TO VANDALISM, THEFT OR SEVERE WEATHER.
  - CONTRACTOR SHALL PLACE PLANT MATERIALS SO THEY DO NOT INTERFERE WITH IRRIGATION SYSTEM OR INHIBIT REQUIRED COVERAGE. PLANT LOCATIONS MAY BE ADJUSTED AS LONG AS DESIGN INTENT IS NOT COMPROMISED. CONTRACTOR SHALL SET OUT PLANT MATERIAL AS PER PLAN AND RECEIVE ACCEPTANCE FROM DISTRICT'S REPRESENTATIVE WITH RESPECT TO PLANT HEALTH AND LOCATION PRIOR TO INSTALLATION. CONTRACTOR SHALL GIVE MINIMUM 2 WORKING DAYS NOTICE FOR OBSERVATION AND SHALL HAVE ALL PLANT MATERIAL IN SPECIFIED LOCATIONS FOR REVIEW AT ONE TIME. CONTRACTOR SHALL REPLACE ANY MATERIAL AS REQUESTED BY DISTRICT'S REPRESENTATIVE.
  - ALL NON-TURF PLANTING AREAS SHALL RECEIVE A 3" LAYER OF BARK MULCH TOP DRESS (UNLESS NOTED OTHERWISE), REFER TO SPECIFICATIONS.
  - WHEN WORK HAS TO OCCUR UNDER THE DRIPLINE OF EXISTING TREES NOT SCHEDULED FOR REMOVAL, THE CONTRACTOR SHALL USE ALL POSSIBLE CARE TO AVOID INJURY TO THE TREES AND TREE ROOTS. GRADE IN LINES RADIAL TO THE EXISTING TREES RATHER THAN TANGENTIAL. ALL PARTIAL CUTS OR TEARS THROUGH ROOTS TWO INCHES IN DIAMETER AND LARGER SHALL BE CUT CLEAN. TRENCHES ADJACENT TO TREES SHALL BE FILLED WITHIN 24 HOURS AFTER EXCAVATION, BUT WHERE THIS IS NOT POSSIBLE, THE SIDE OF THE TRENCH ADJACENT TO THE TREE, AND ANY EXPOSED ROOTS SHALL BE KEPT SHADED AND MOIST WITH DAMPENED BURLAP OR CANVAS.
  - ALL SHRUB AND TREE AREA SHALL RECEIVE A WEED FABRIC LAYER. INSTALL WITH STAPLES, 3" OVERLAP AND COVER WITH MULCH.
  - ALL TURF, MULCH AND PLANTERS TO RECEIVE SOIL AMENDMENTS AND SOIL PREPARATION PER SPECIFICATIONS UNLESS OTHERWISE NOTED.
  - CONTRACTOR SHALL PROVIDE JUTE NETTING IN THE ENTIRE PLANTING AREAS. STAKE JUTE NETTING 36" ON CENTER.

**VERDE DESIGN**  
LANDSCAPE ARCHITECTURE  
CIVIL ENGINEERING  
SPORT PLANNING & DESIGN

2455 The Alameda  
Santa Clara, CA 95050  
tel: 408.985.7200  
fax: 408.985.7260  
www.VerdeDesignInc.com

STAMP

REGISTERED PROFESSIONAL ENGINEER  
CIVIL ENGINEERING  
No. C-56494  
Signature  
EXPIRATION DATE: June 30, 2025  
STATE OF CALIFORNIA

KEY MAP

SHEET TITLE

**PLANTING PLAN**

PROJECT NAME

**WESTBOROUGH MIDDLE SCHOOL FIELD AND PAVEMENT IMPROVEMENTS**

PROJECT ADDRESS

**2570 WESTBOROUGH BLVD  
SOUTH SAN FRANCISCO  
CA 94080**




| SUBMITTAL     | DATE     |
|---------------|----------|
| DSA SUBMITTAL | 12/10/24 |
|               |          |
|               |          |
|               |          |
|               |          |

| NO. | REVISIONS | DATE |
|-----|-----------|------|
|     |           |      |
|     |           |      |
|     |           |      |
|     |           |      |
|     |           |      |

|               |            |                  |           |
|---------------|------------|------------------|-----------|
| DRAWN BY      | KL / RC    | CHECKED BY       | JW        |
| DATE ISSUED   | 12/10/2024 | SCALE            | 1"=20'-0" |
| VDI PROJ. NO. | 2320400    | SSFUSD PROJ. NO. | 025-960   |
| SHEET NO.     | L9.1       |                  |           |

PLANTING PLAN



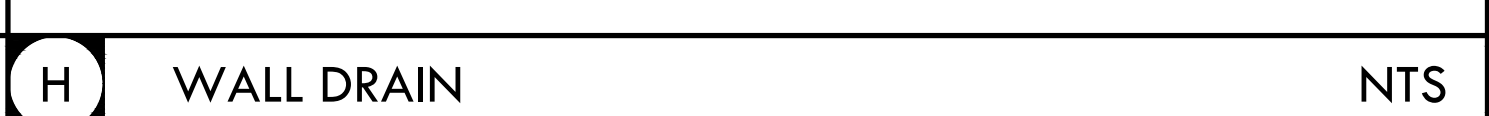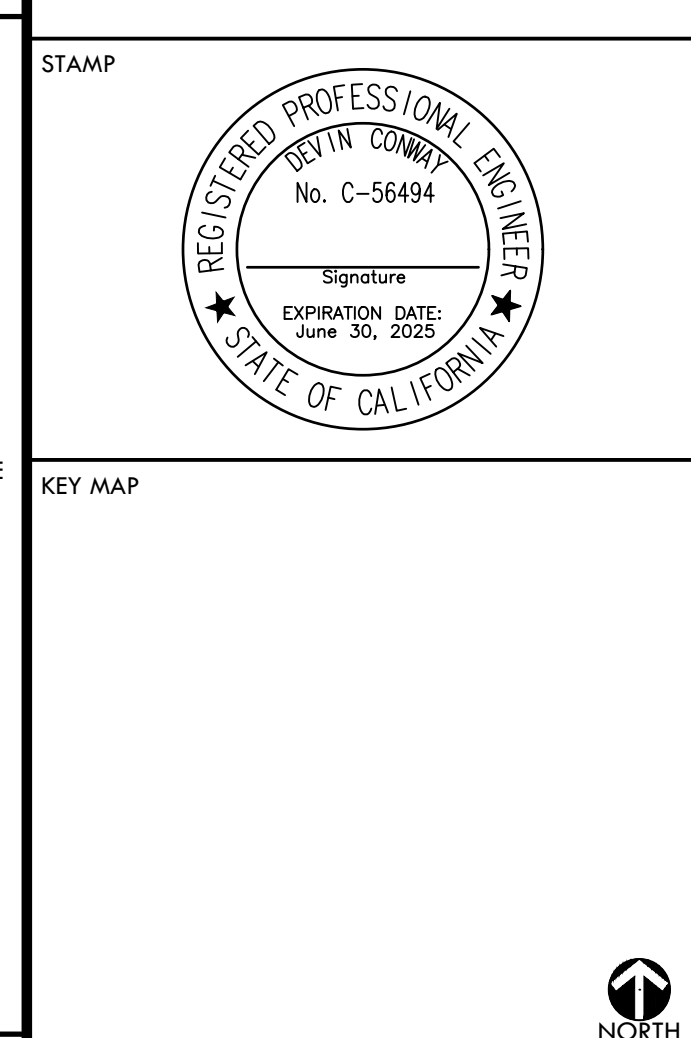
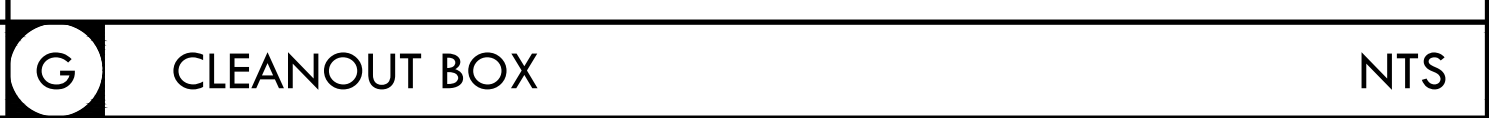


## CONSTRUCTION DETAILS








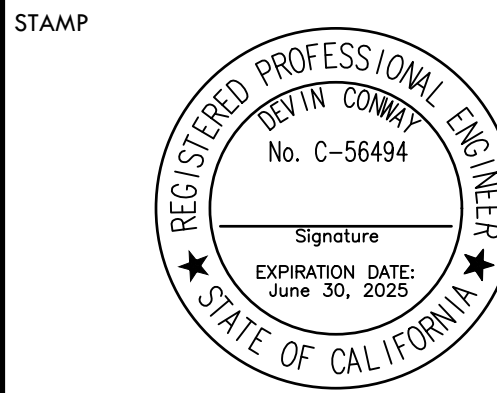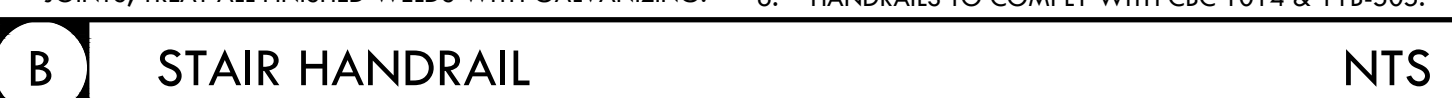


## CONSTRUCTION DETAILS




ALL IDEAS, DESIGN, ARRANGEMENTS, AND PLANS INDICATED OR REPRESENTED BY THIS DRAWING ARE OWNED BY AND THE PROPERTY OF VERDE DESIGN, INC. AND WERE CREATED, EVOLVED, AND DEVELOPED FOR USE ON AND IN CONNECTION WITH THE SPECIFIED PROJECT. NONE OF SUCH IDEAS, DESIGNS, ARRANGEMENTS OR PLANS SHALL BE USED, REPRODUCED, OR PUBLISHED BY ANY METHOD, IN WHOLE OR IN PART, OR DISCLOSED TO ANY PERSON, FIRM, OR CORPORATION FOR ANY PURPOSE WHATSOEVER WITHOUT WRITTEN PERMISSION OF VERDE DESIGN, INC.

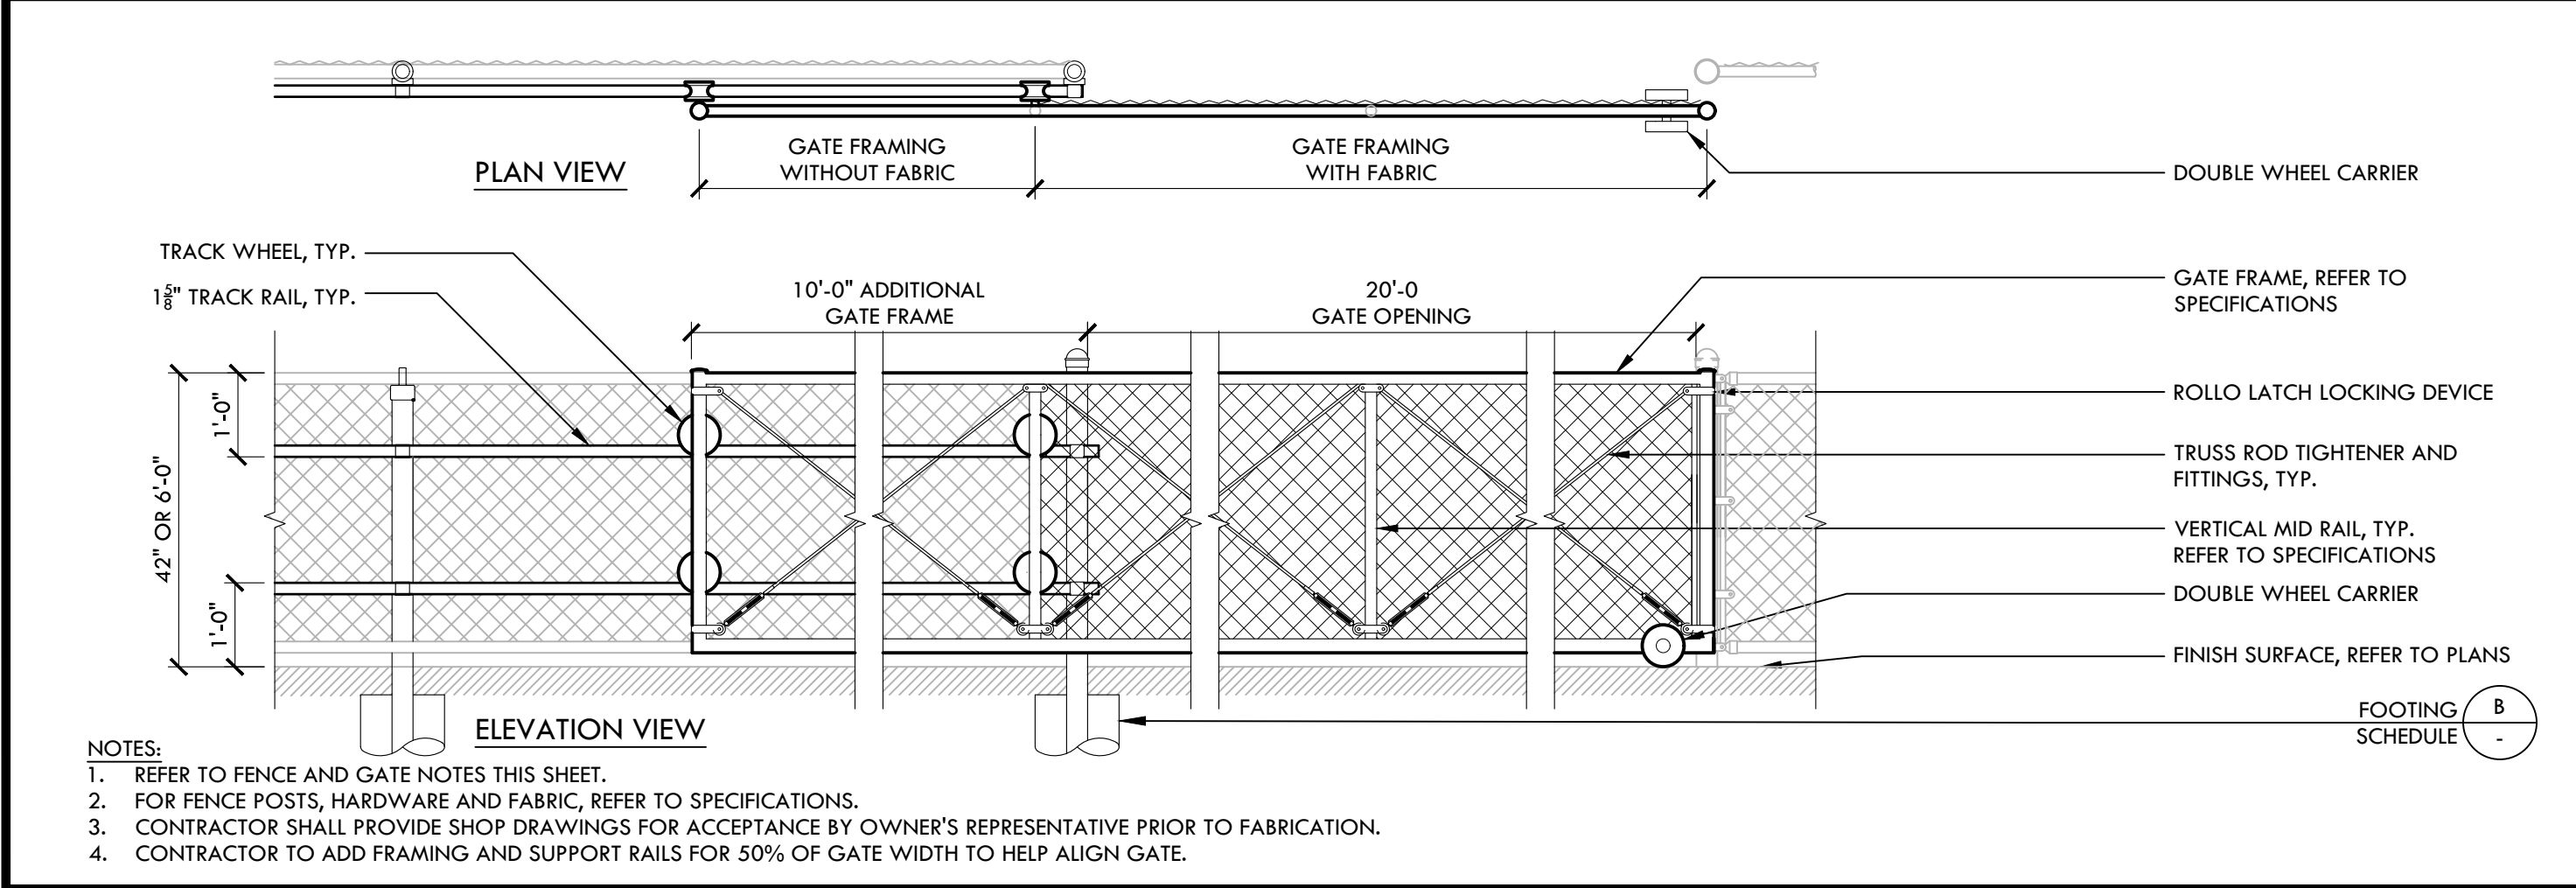


**L** 42" TALL X 20' WIDE CHAIN LINK SLIDING GATE NTS

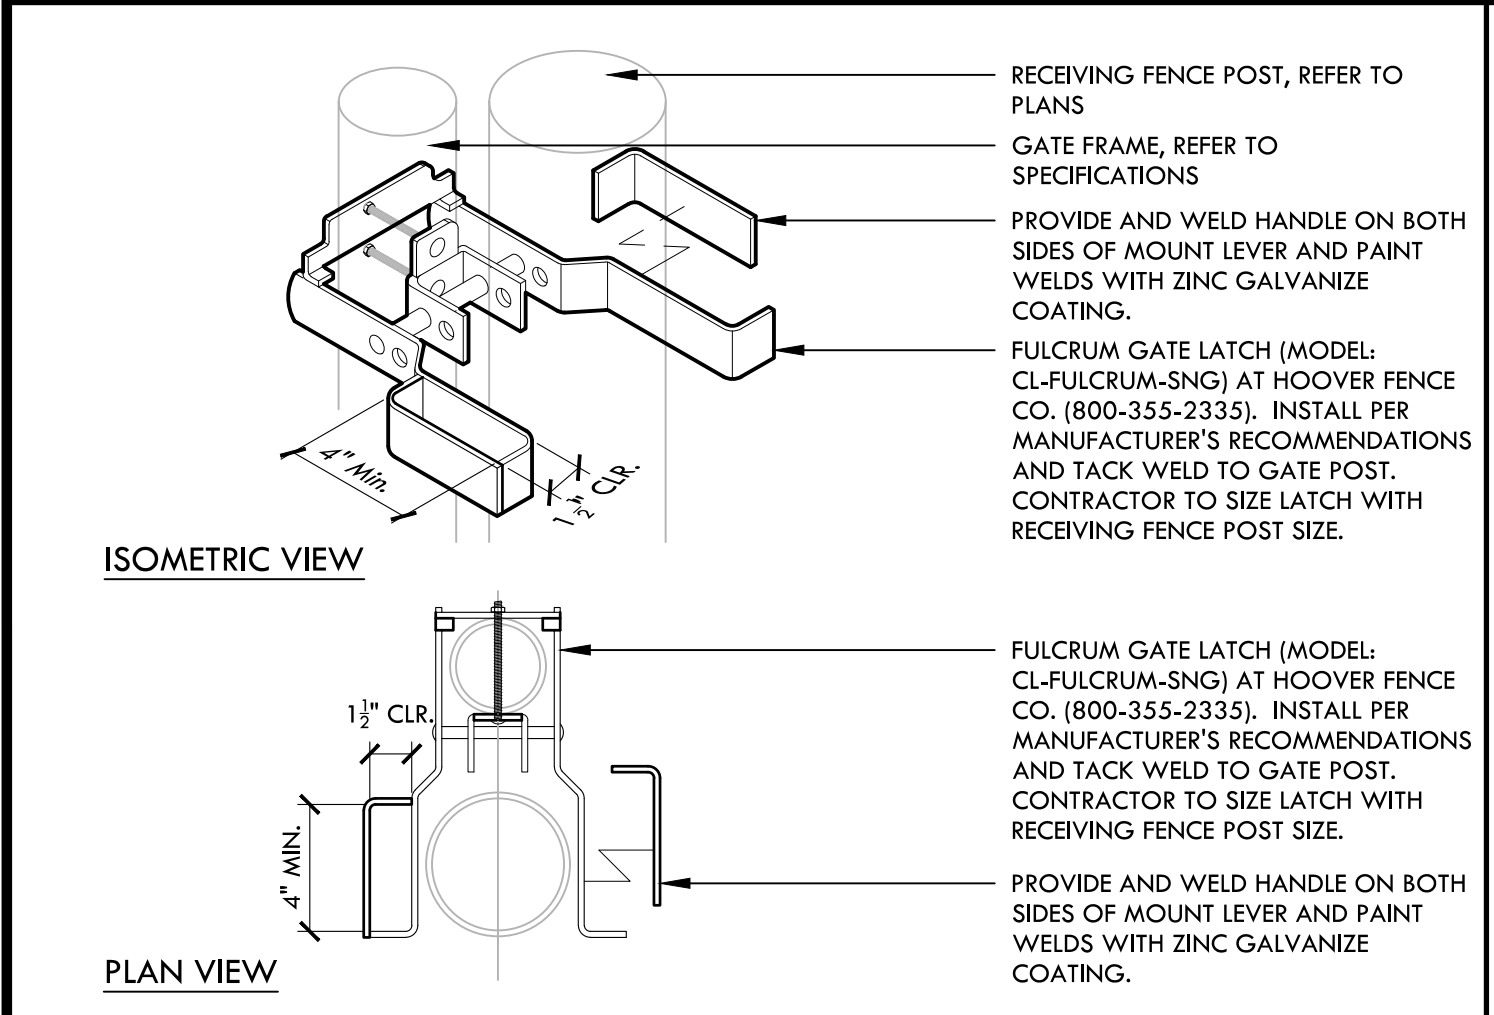


**O** GATE LATCH NTS

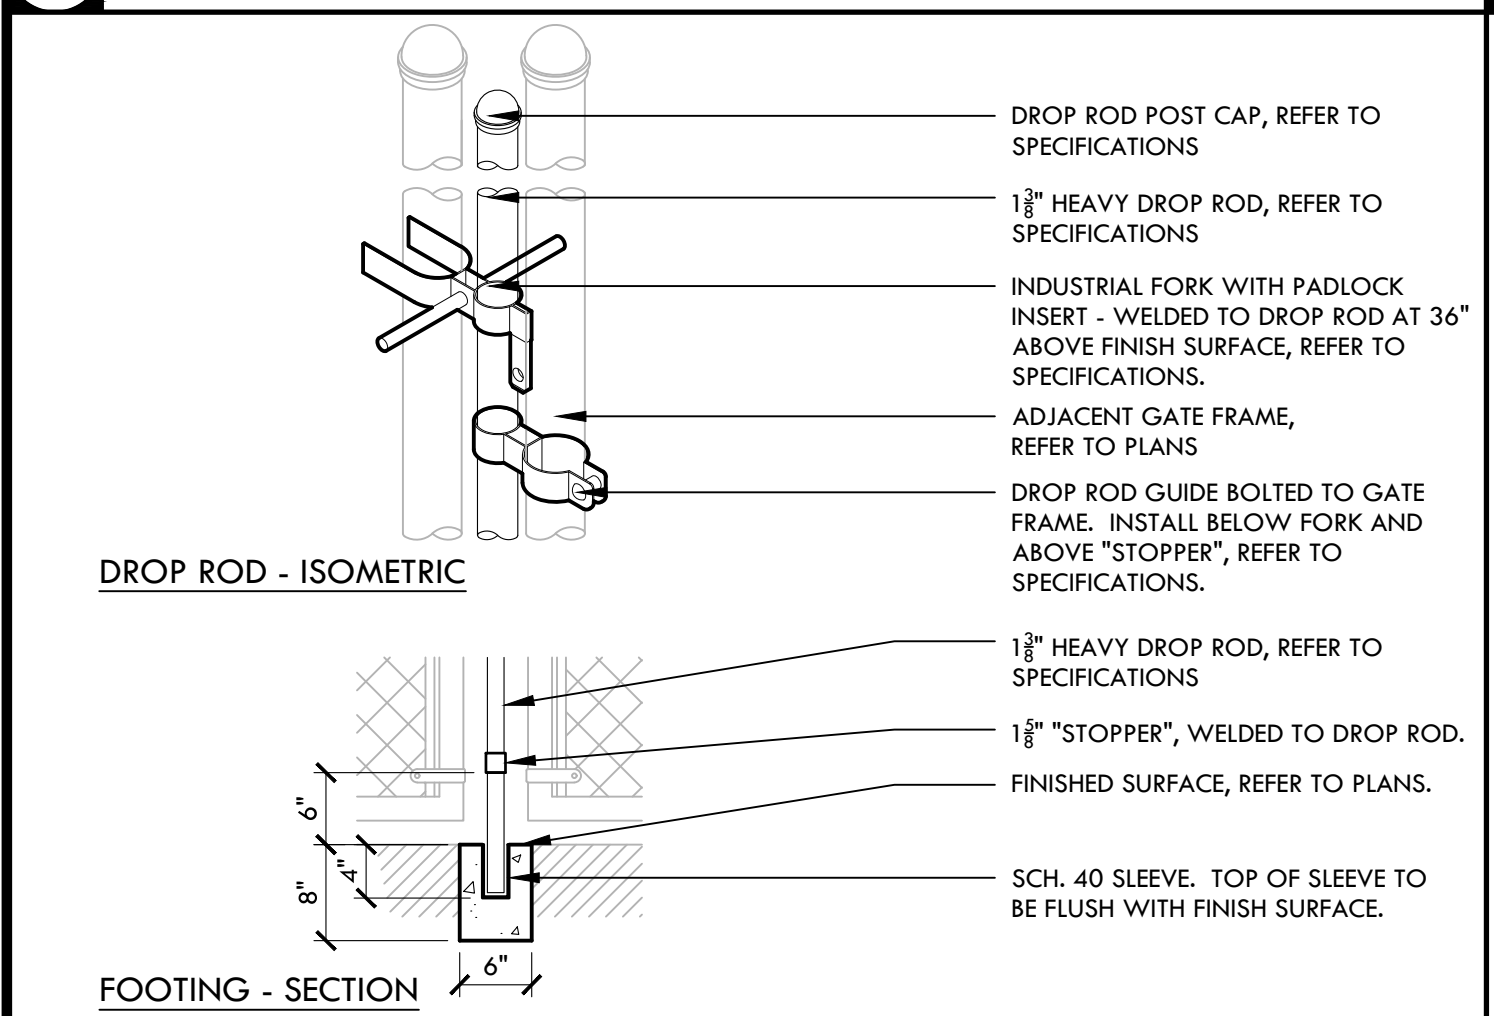


**N** GATE - DROP ROD NTS

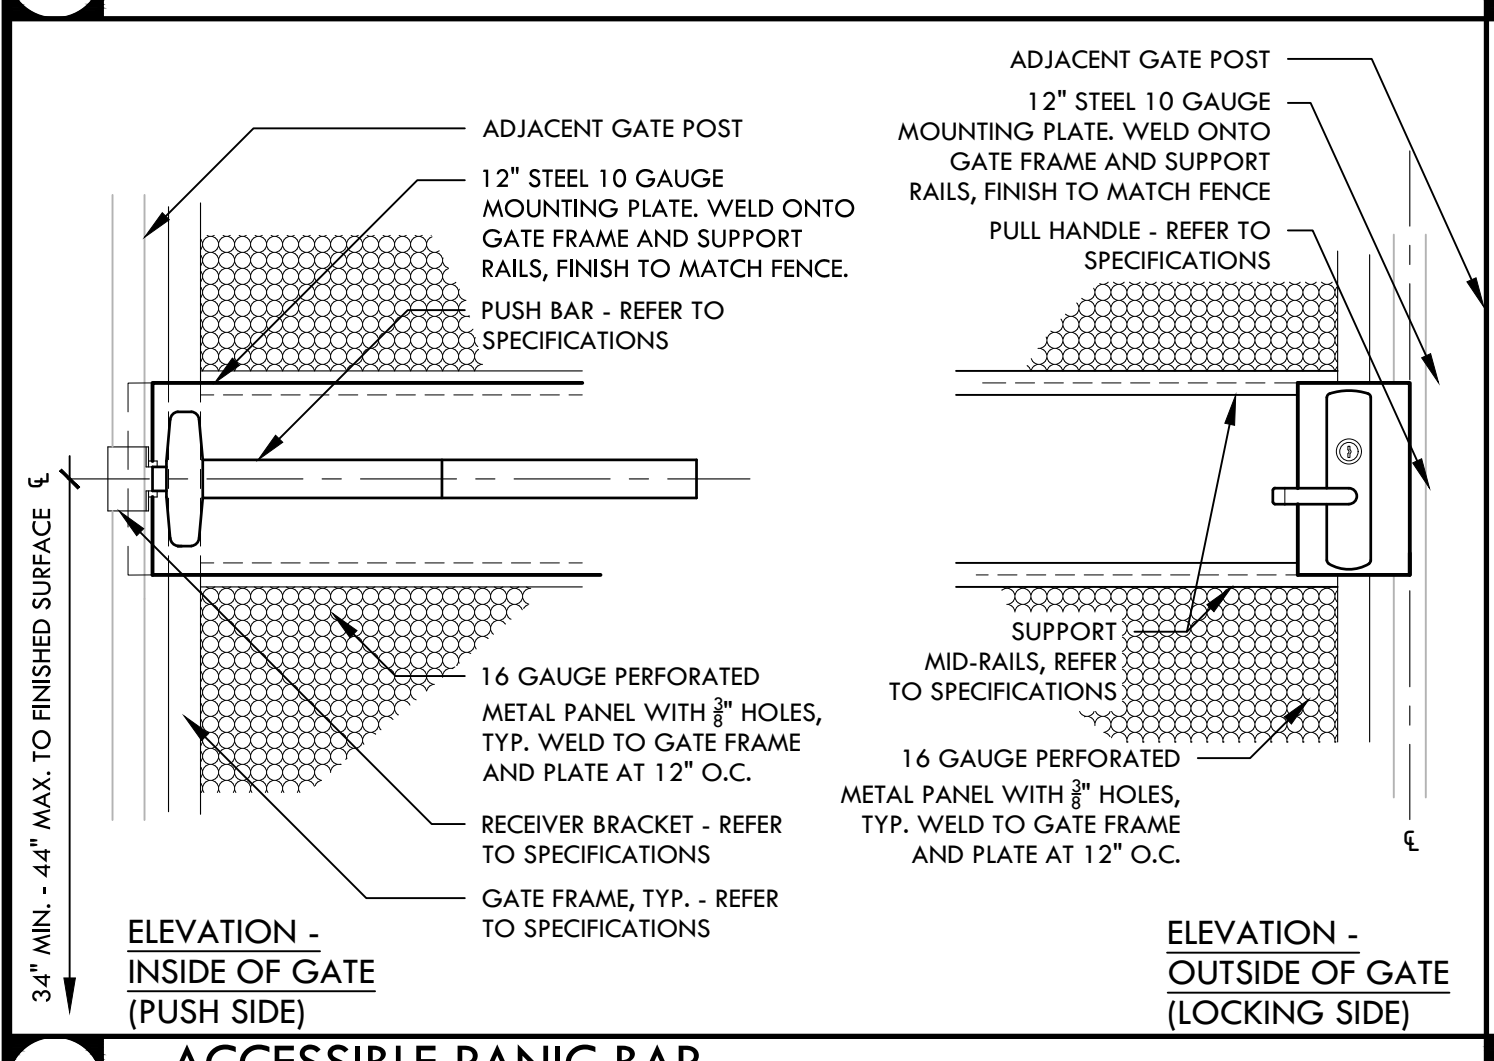


**M** ACCESSIBLE PANIC BAR AND LEVER - CHAIN LINK FENCE NTS

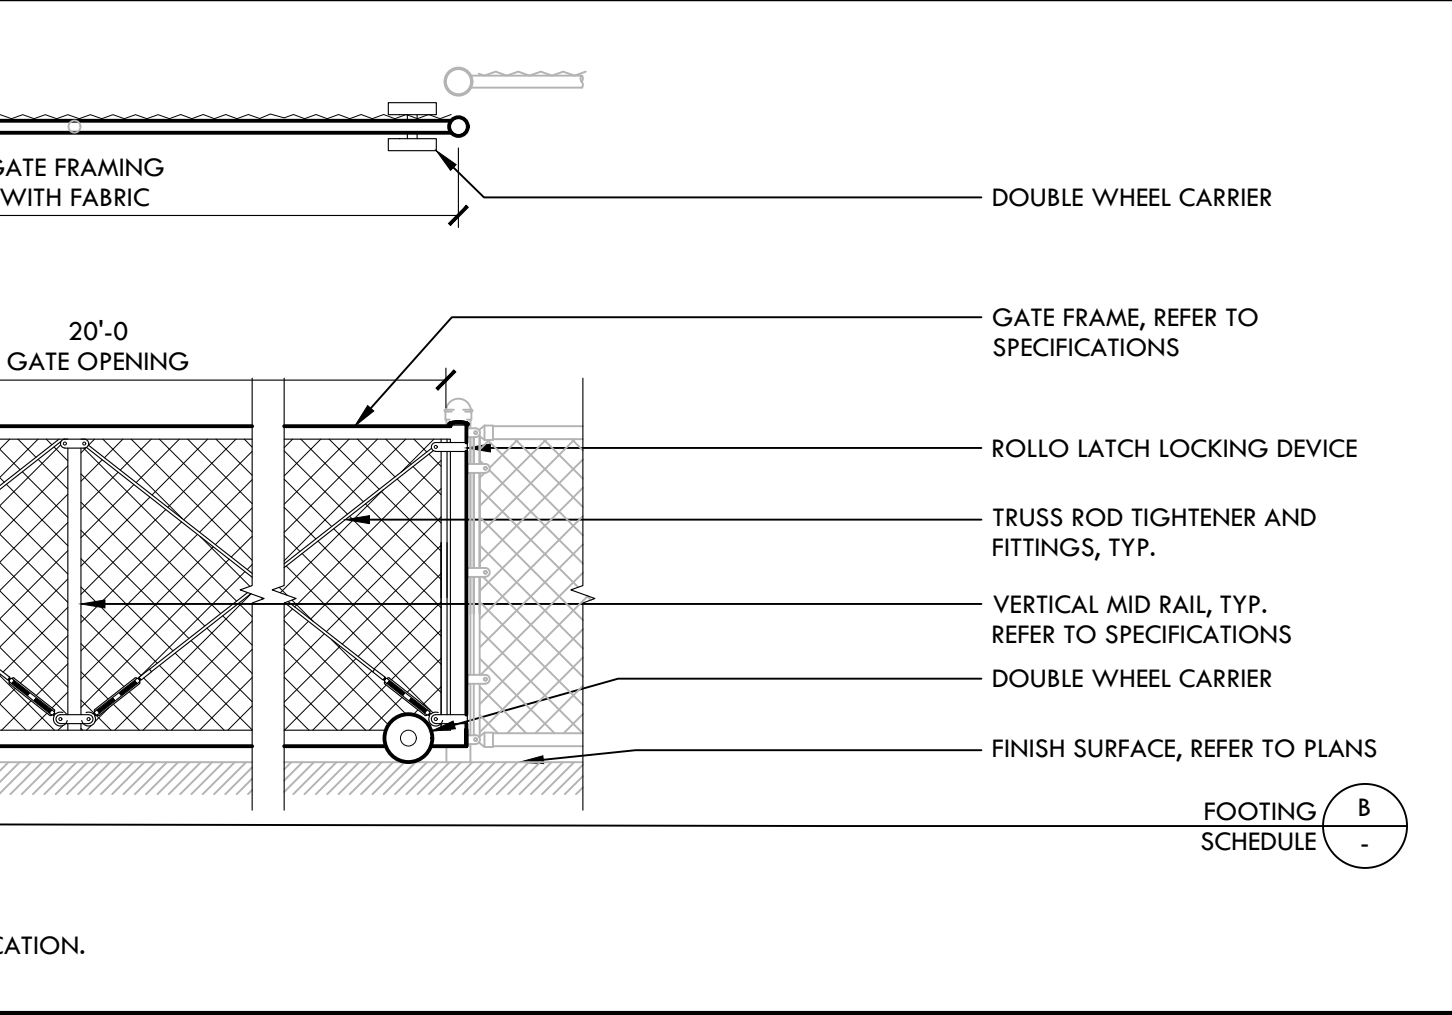


**H** 12" WIDE TALL CURB WITH FENCE (36" TALL MAX.) NTS

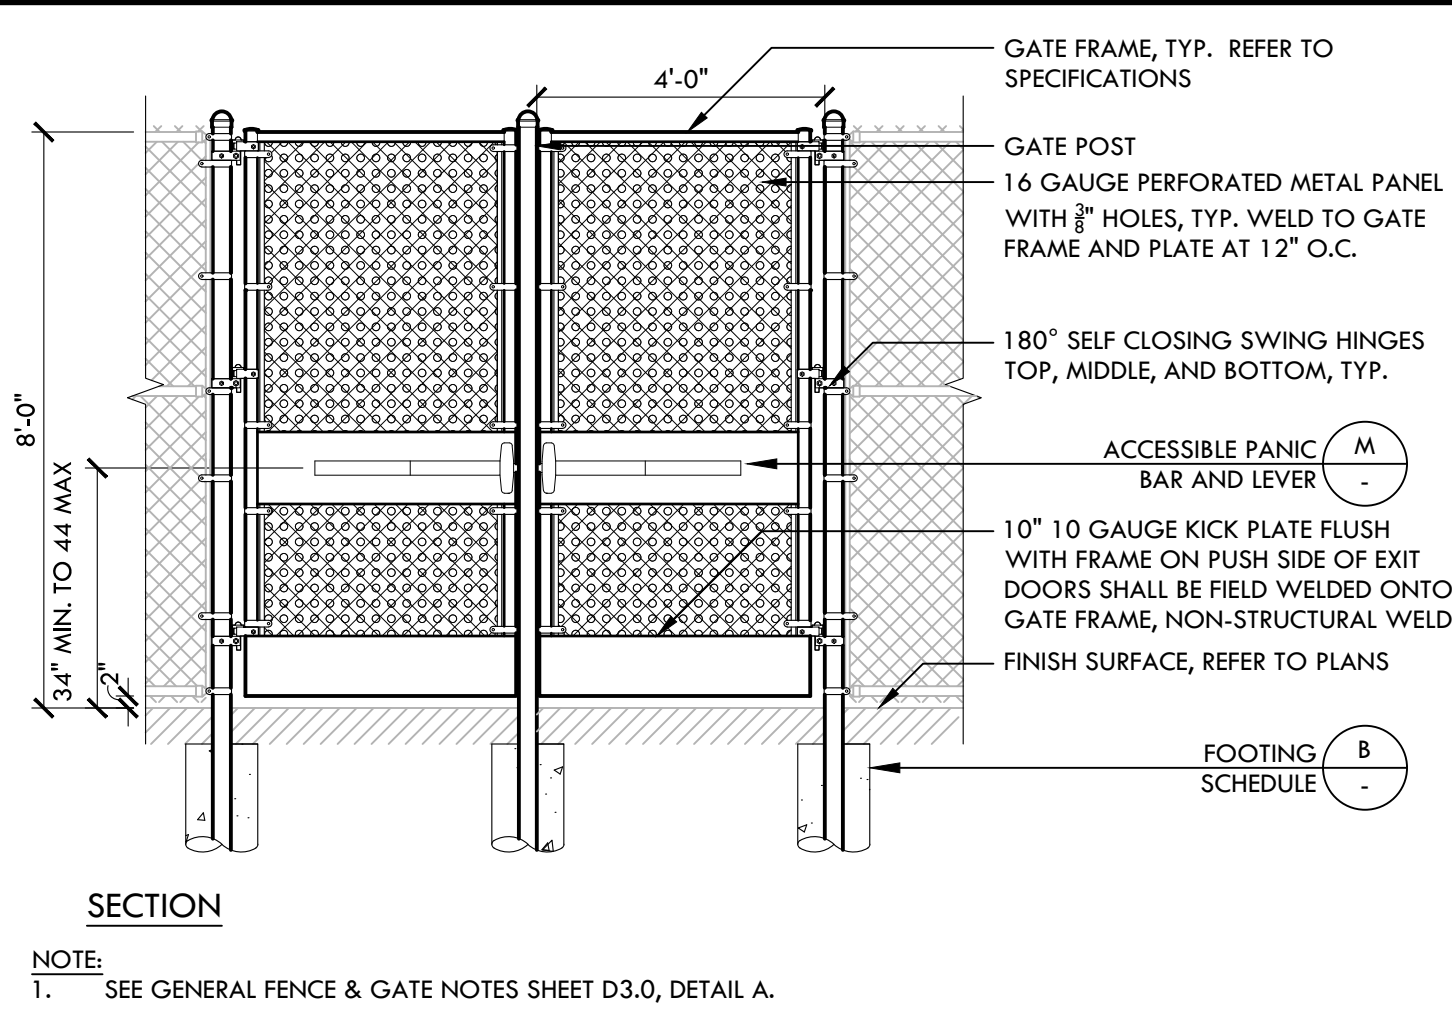


**K** 8' TALL X 4' DOUBLE SWING GATE WITH PANIC HARDWARE NTS

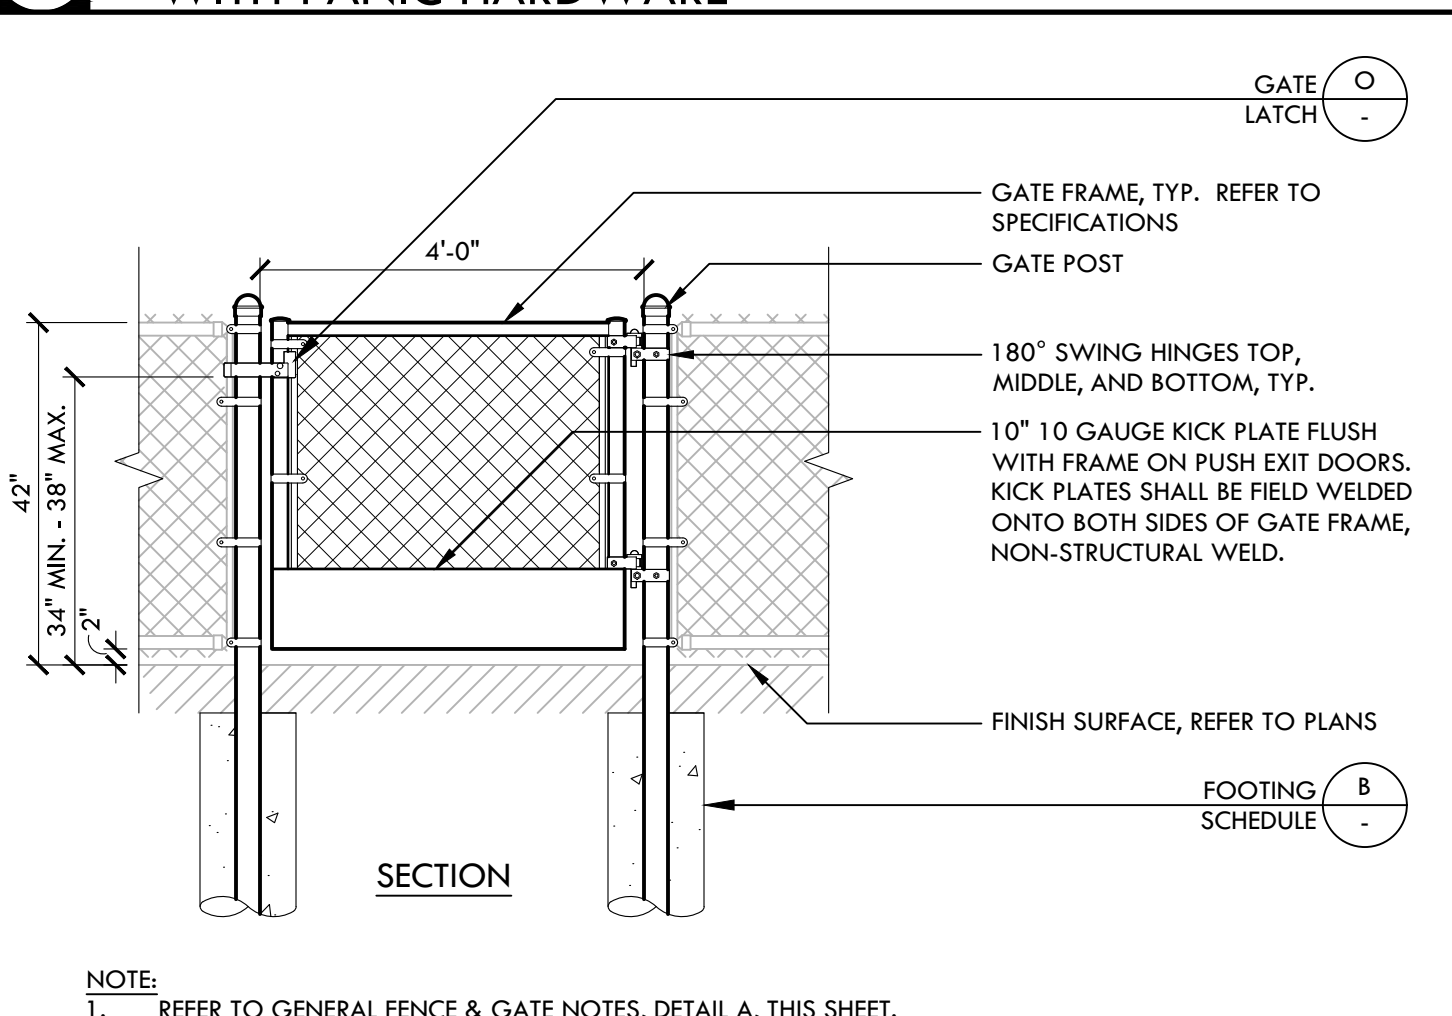


**J** 42" TALL X 4' WIDE CHAIN LINK GATE NTS

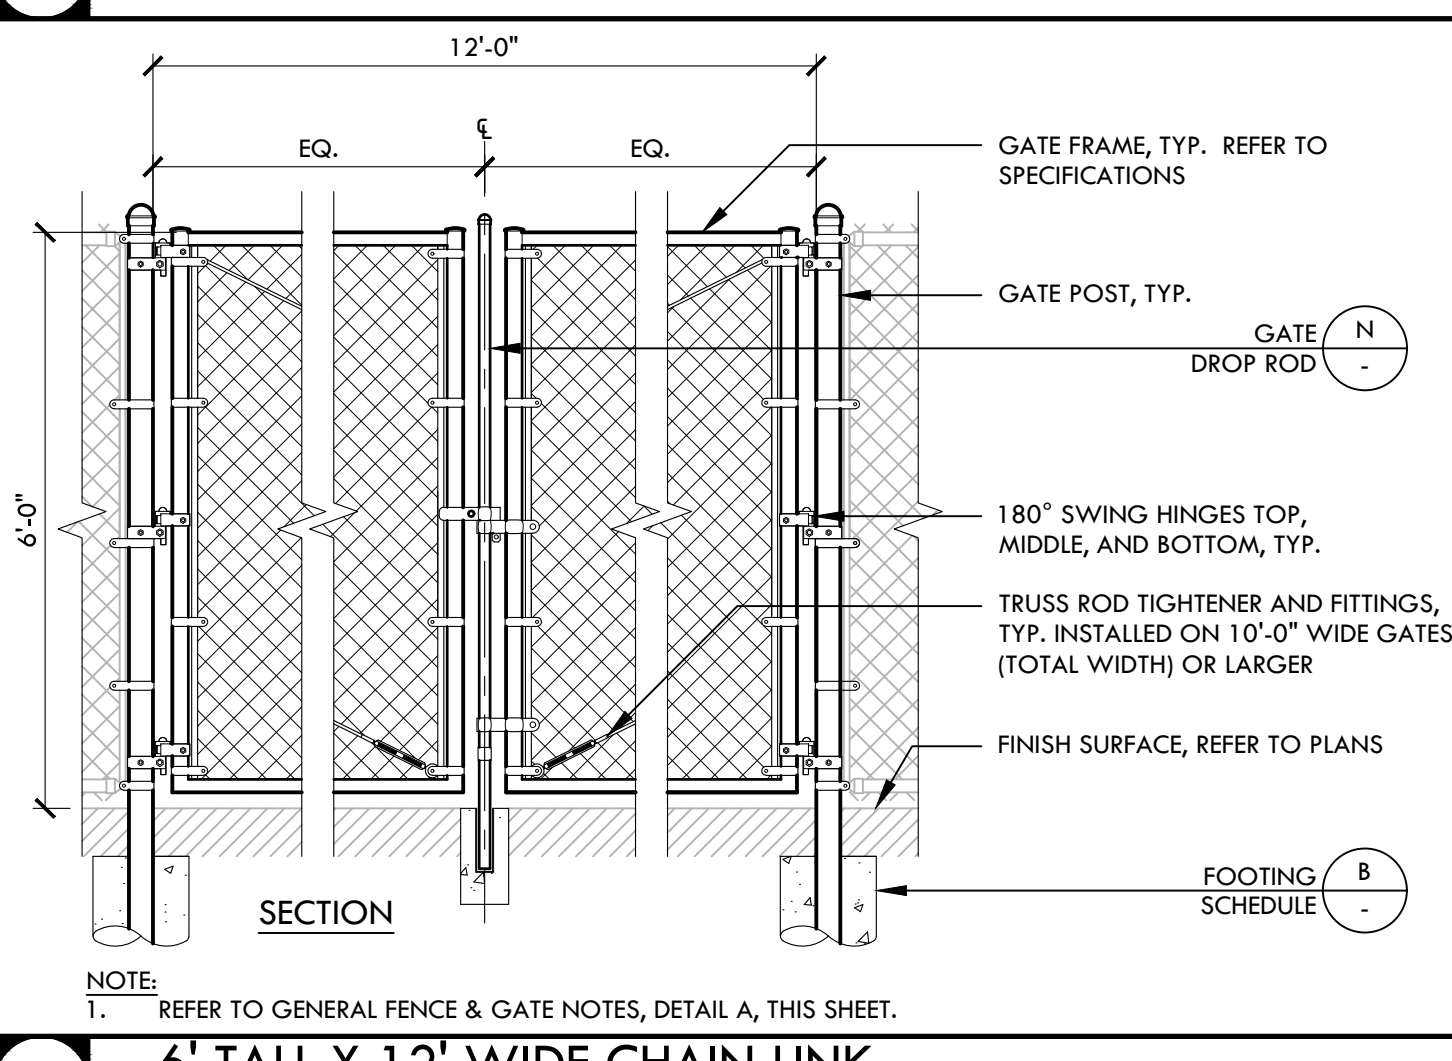


**I** 6' TALL X 12' WIDE CHAIN LINK DOUBLE SWING GATE NTS

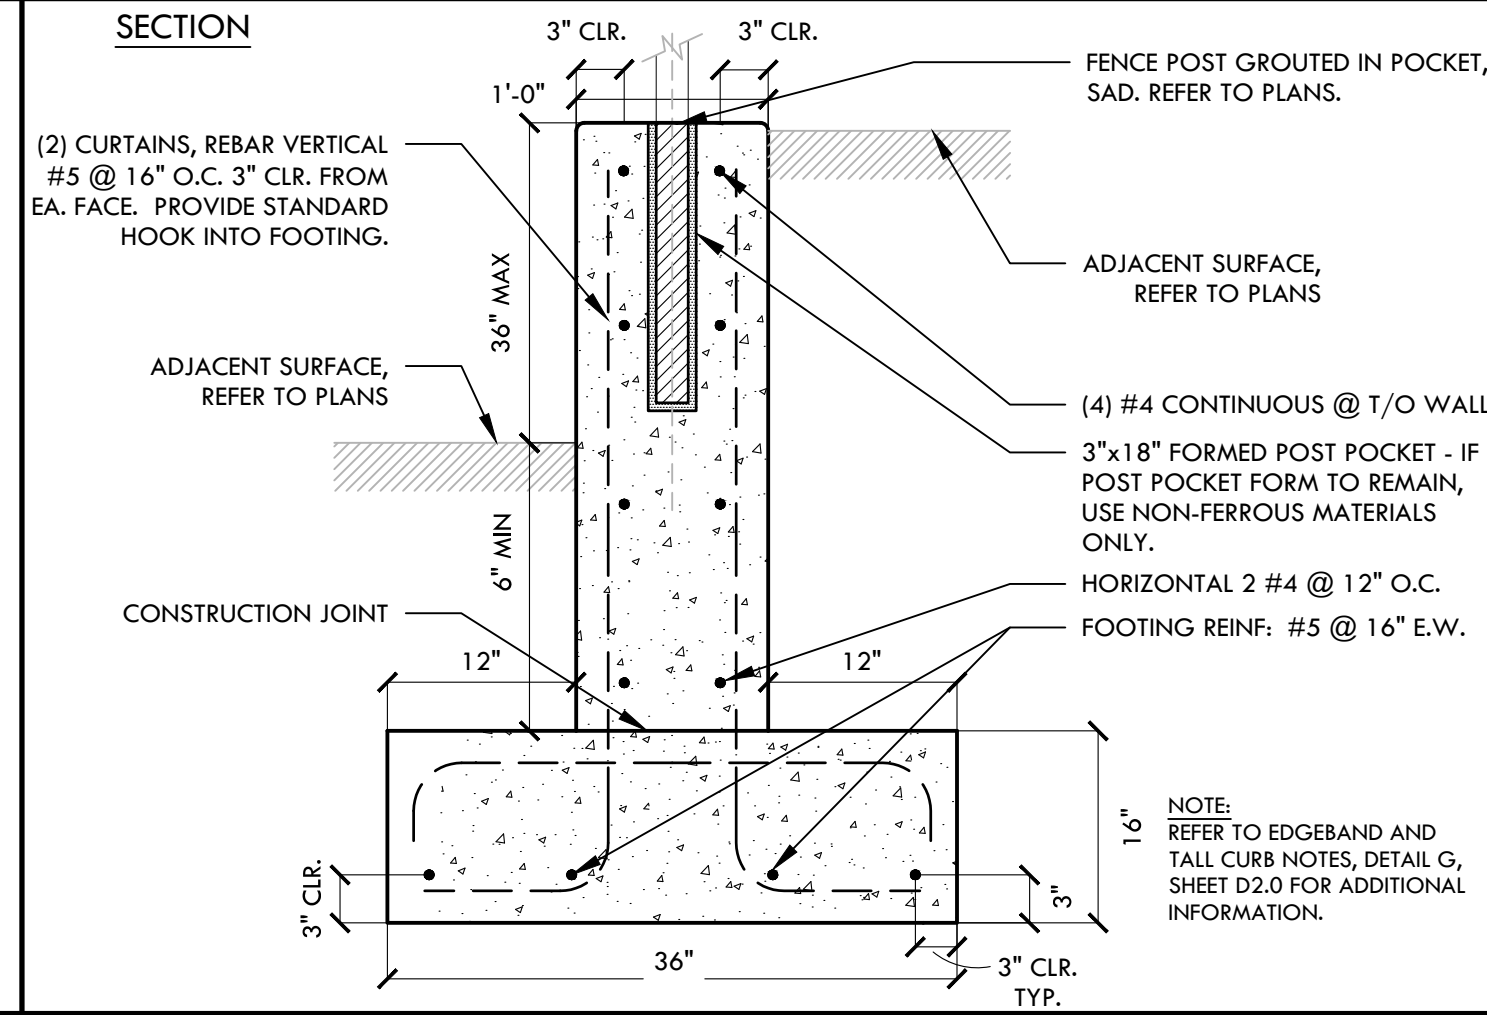


**H** 12" WIDE TALL CURB WITH FENCE (36" TALL MAX.) NTS

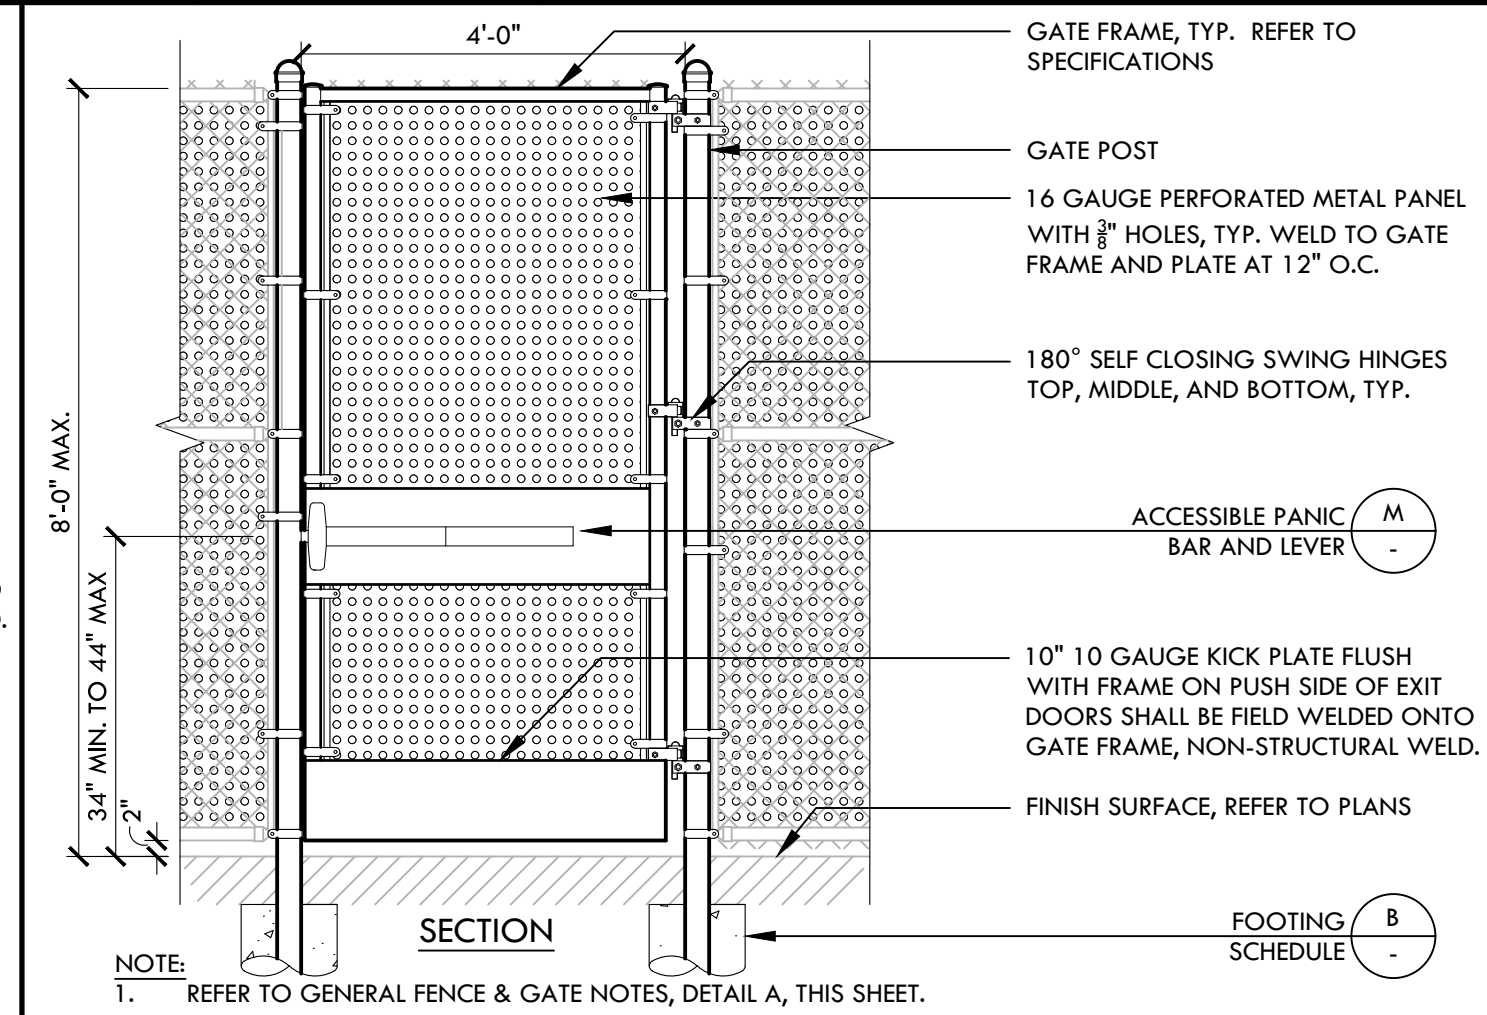


**G** 8' TALL X 4' WIDE CHAIN LINK SWING GATE WITH PANIC HARDWARE NTS

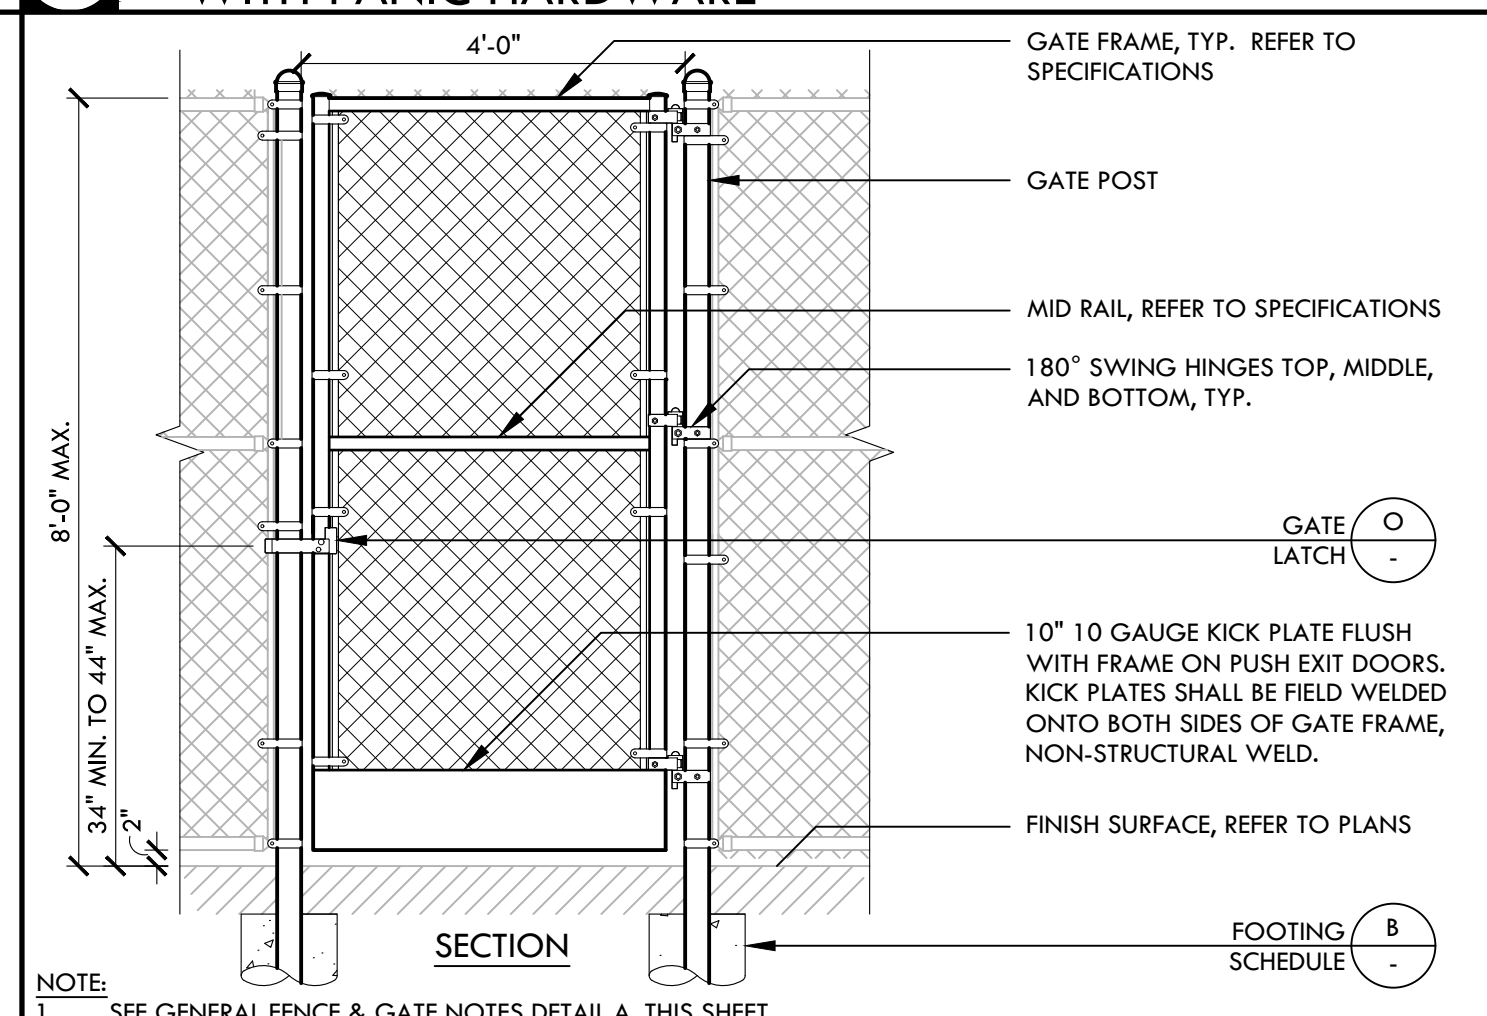


**F** 8' TALL X 4' WIDE CHAIN LINK SWING GATE NTS

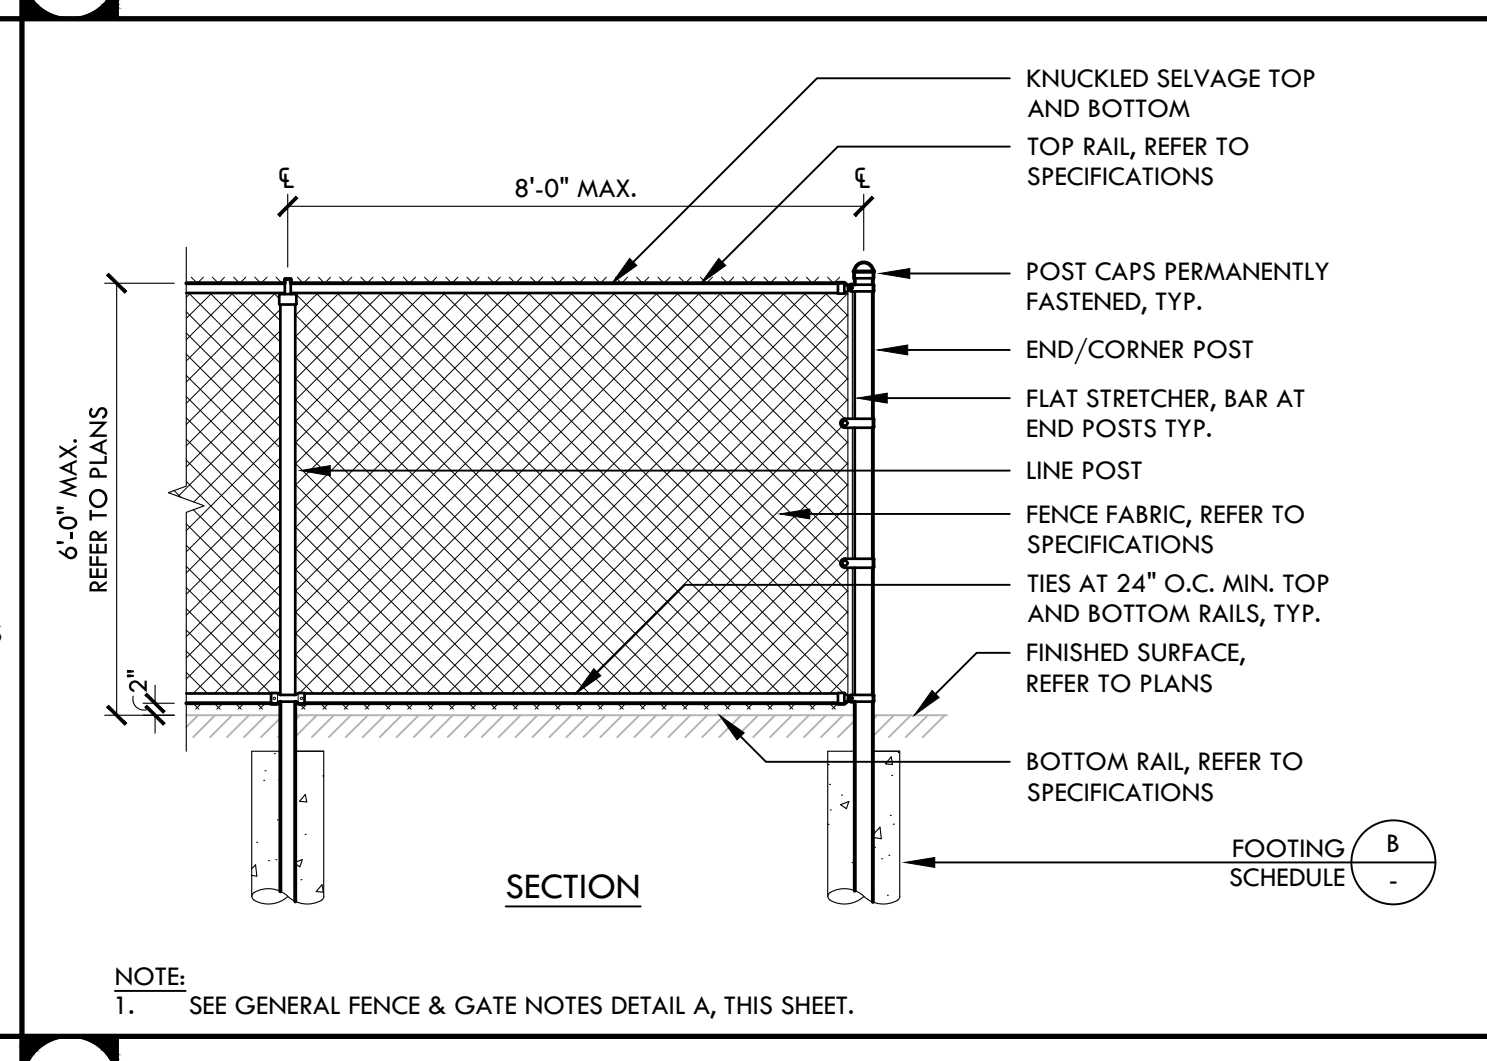

**E** 42" & 6' TALL CHAIN LINK FENCE NTS

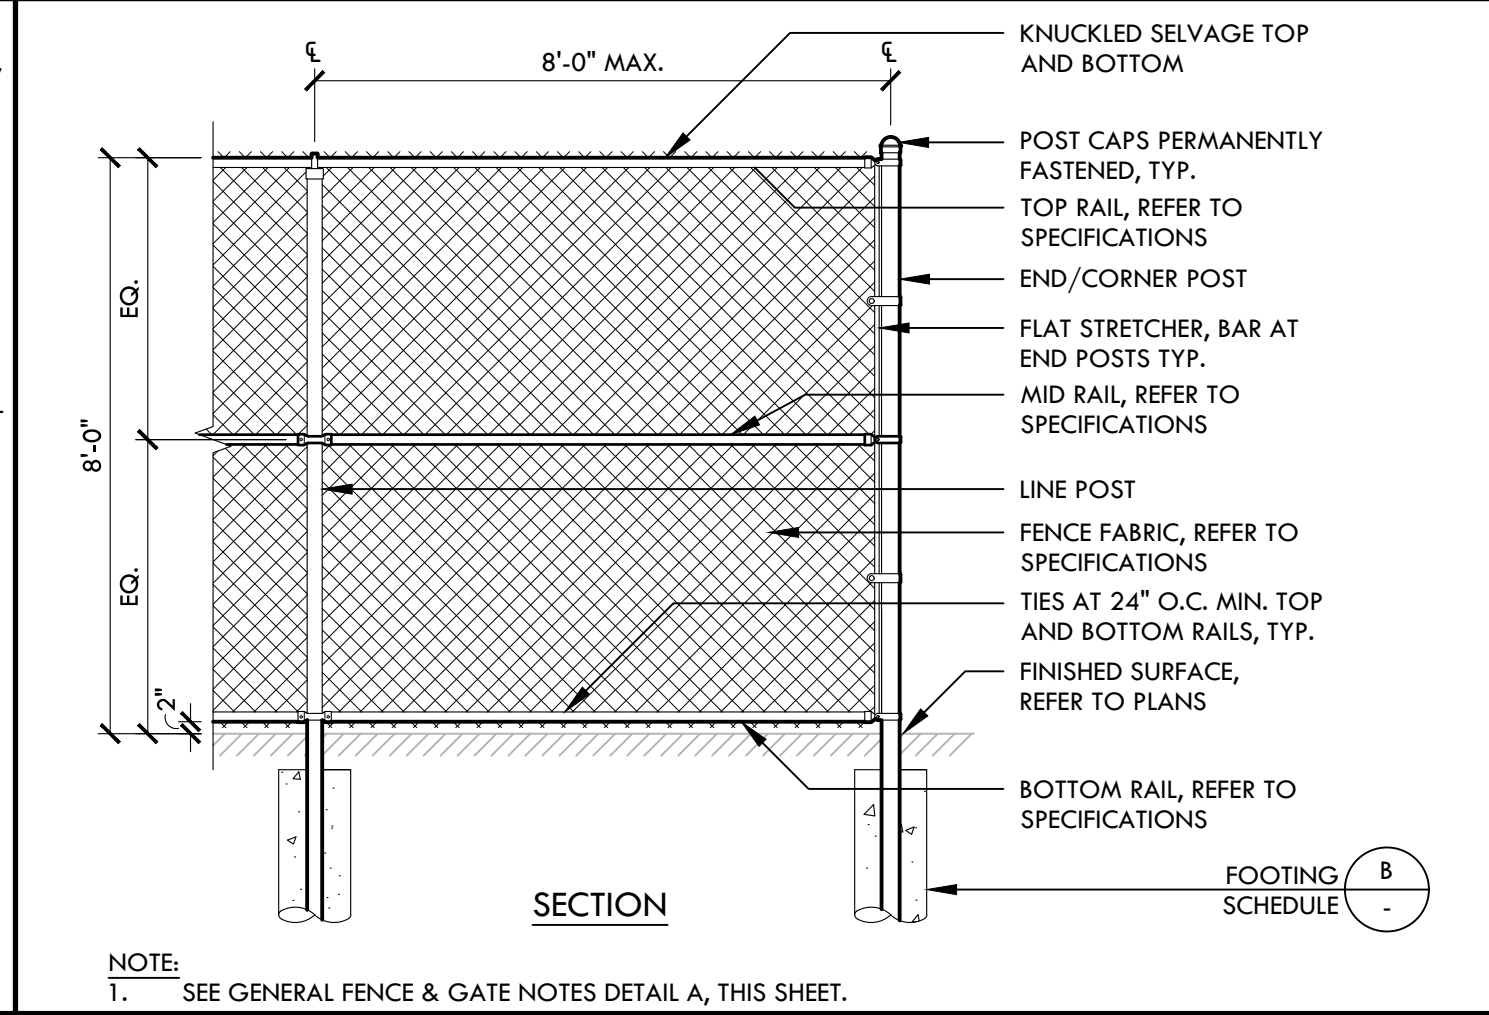

**D** 8' TALL CHAIN LINK FENCE NTS

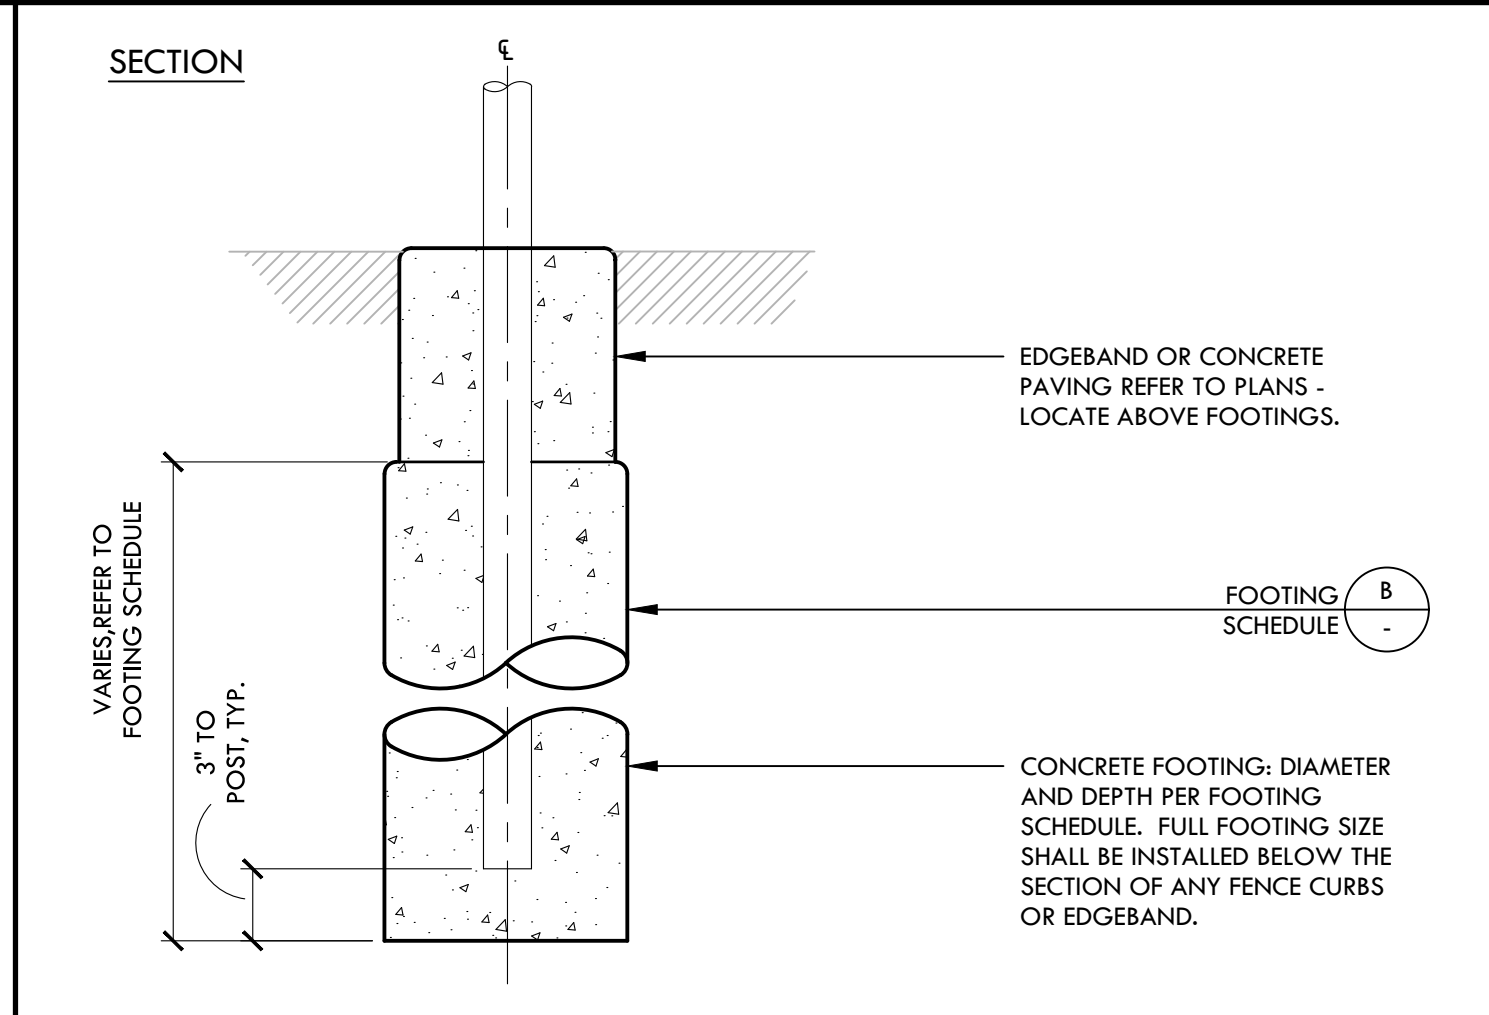

**C** FENCE FOOTING PROFILE NTS

FENCE/NET/ POST & FOOTING SCHEDULE

| DESCRIPTION       | HEIGHT | LINE POST (STD. GALV. PIPE) | CORNER/END POST (STD. GALV. PIPE) | FOOTING DIMENSIONS    |
|-------------------|--------|-----------------------------|-----------------------------------|-----------------------|
| CHAIN LINK FENCE  | 42"    | 1-1/2" DIA. STD.            | 2" DIA. STD.                      | 12" DIA. X 12" DEEP   |
| CHAIN LINK FENCE  | 6'     | 2-1/2" DIA. STD.            | 3" DIA. STD.                      | 16" DIA. X 3'-0" DEEP |
| CHAIN LINK FENCE  | 8'     | 1-1/2" DIA. STD.            | 3" DIA. STD.                      | 16" DIA. X 3'-0" DEEP |
| BACKSTOP          | 20'    | MANUFACTURED PRODUCT        |                                   | REFER TO STRUCTURAL   |
| SAFETY NET SYSTEM | 25'    | REFER TO STRUCTURAL         |                                   | REFER TO STRUCTURAL   |

GATE POST FOOTING SCHEDULE

| DESCRIPTION                               | SIZE (H x W) | GATE POST (STD. GALV. PIPE) | FOOTING DIMENSIONS    |
|-------------------------------------------|--------------|-----------------------------|-----------------------|
| CHAIN LINK SWING GATE                     | 8' X 4'      | 3" DIA. STD.                | 16" DIA. X 3'-0" DEEP |
| CHAIN LINK SWING GATE WITH PANIC HARDWARE | 8' X 4'      | 3" DIA. STD.                | 16" DIA. X 3'-0" DEEP |
| CHAIN LINK DOUBLE SWING GATE              | 8' X 8'      | 3" DIA. STD.                | 16" DIA. X 3'-0" DEEP |
| CHAIN LINK DOUBLE SWING GATE              | 42" X 8'     | 2" DIA. STD.                | 12" DIA. X 3'-0" DEEP |
| CHAIN LINK SLIDING GATE                   | 42" X 20'    | 3" DIA. STD.                | 12" DIA. X 4'-0" DEEP |
| CHAIN LINK DOUBLE SWING GATE              | 6' X 12'     | 3" DIA. STD.                | 16" DIA. X 3'-0" DEEP |
| CHAIN LINK SWING GATE                     | 42" X 5'     | 2" DIA. STD.                | 12" DIA. X 3'-0" DEEP |

NOTES:  
1. REFER TO PLANS & DETAILS FOR POST LOCATIONS AND TOP OF POST FOOTING.  
2. REFER TO FENCE FOOTING DETAIL, DETAIL C, THIS SHEET  
3. THE PIPE SIZES INDICATED ARE FOR NPS. REFER TO SPECIFICATIONS.

**B** FOOTING SCHEDULE NTS

- NOTES PERTAIN TO ALL GATE AND FENCE DETAILS:
- PLACE FENCE FABRIC ON TRACK SIDE. FENCE FABRIC ON PERIMETER FENCING IS TO BE ON FIELD SIDE.
  - BOTTOM RAIL TO BE 2" FROM FINISH GRADE, FENCE FABRIC BOTTOM EDGE TO BE 1" FROM FINISH GRADE.
  - SUBMIT SHOP DRAWINGS FOR ACCEPTANCE BY OWNER'S REPRESENTATIVE PRIOR TO INSTALLATION.
  - GATES IN PATH OF TRAVEL MUST MEET ENTRY AND EXIT DOOR REQUIREMENTS.
  - FOR PEDESTRIAN GATE, PROVIDE LOCKING DEVICE TO SECURE GATE IN OPEN POSITION.
  - ALL SWING GATES OTHER THAN THOSE TO RECEIVE PANIC HARDWARE SHALL RECEIVE PAD LOCK. PEDESTRIAN GATES ARE NOTED BY HAVING A KICK PLATE ATTACHMENT.
  - REFER TO PLANS FOR EDGE BAND TYPE UNLESS OTHERWISE NOTED.
  - FOR GATES WITH DROP BAR, PROVIDE 8" DEEP FOOTING WITH SCH. 40 STEEL PIPE SLEEVE. CANE STOP TO GO DOWN 4" INTO CONCRETE IN CLOSED POSITION AND OPEN POSITION.
  - TACK WELD HINGES TO POSTS AT GATES.
  - DOUBLE SWING GATES THAT ARE IN LINE WITH FENCING, GATE POSTS SHALL BE OFFSET FROM THE FENCE TO ALLOW SWING GATES TO OPEN A FULL 180° BACK AGAINST THE FENCE PER PLAN LAYOUT.
  - THE PIPE SIZES INDICATED ARE NPS FOR: STANDARD GALV. PIPE SCHEDULE 40.
  - ALL ACCESSIBLE GATE SHALL BE OPERABLE WITH 5LBS MAX FORCE, TYP.

**A** GATE AND FENCE NOTES NTS

**VERDE DESIGN**  
LANDSCAPE ARCHITECTURE  
CIVIL ENGINEERING  
SPORT PLANNING & DESIGN

2455 The Alameda  
Santa Clara, CA 95050  
Tel: 408.985.7200  
Fax: 408.985.7260  
www.VerdeDesignInc.com

**REGISTERED PROFESSIONAL ENGINEER**  
No. C-56494  
Signature  
EXPIRATION DATE: June 30, 2025  
STATE OF CALIFORNIA

**KEY MAP**

**SHEET TITLE**

**CONSTRUCTION DETAILS**

**PROJECT NAME**

**WESTBOROUGH MIDDLE SCHOOL FIELD AND PAVEMENT IMPROVEMENTS**

**PROJECT ADDRESS**

**2570 WESTBOROUGH BLVD SOUTH SAN FRANCISCO CA 94080**

**SUBMITTAL**

**DATE**

**DSA SUBMITTAL**

**12/10/24**

**NO.**

**REVISIONS**

**DATE**

**DRAWN BY**

**CHECKED BY**

**JW**

**DATE ISSUED**

**12/10/2024**

**SCALE**

**NTS**

**VDI PROJ. NO.**

**2320400**

**SSFSUD PROJ. NO.**

**025-960**

**SHEET NO.**


**D3.0**

**CONSTRUCTION DETAILS**






## NTS

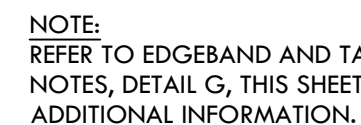

## NTS

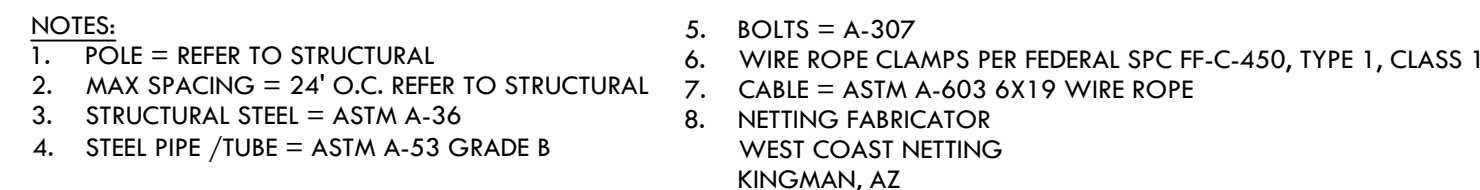

## NTS

- 
- CHAIN LINK BACKSTOP**
- The drawing includes a perspective view on the left showing a red chain link fence with a height dimension of 10'-0".
- The plan view on the right is titled **5 POST 20' LAYOUT** and shows the following dimensions:
- Height of the backstop: 75 1/2"
  - Panel dimensions: 5x 10' CHAINLINK PANELS
  - Post spacing: 125"
  - Total length: 100'
  - Angle: 90.0°
- PLAN VIEW AND LAYOUT**

## NTS



## PROJECT NAME

## PROJECT ADDRESS

2570 WESTBOROUGH BLVD  
SOUTH SAN FRANCISCO  
CA 94080




[illegible]

|                           |                             |
|---------------------------|-----------------------------|
| DRAWN BY                  | CHECKED BY<br>JW            |
| DATE ISSUED<br>12/10/2024 | SCALE<br>NTS                |
| VDI PROJ. NO.<br>2320400  | SSFUSD PROJ. NO.<br>025-960 |
| SHEET NO.                 |                             |

### D3.1

## CONSTRUCTION DETAILS




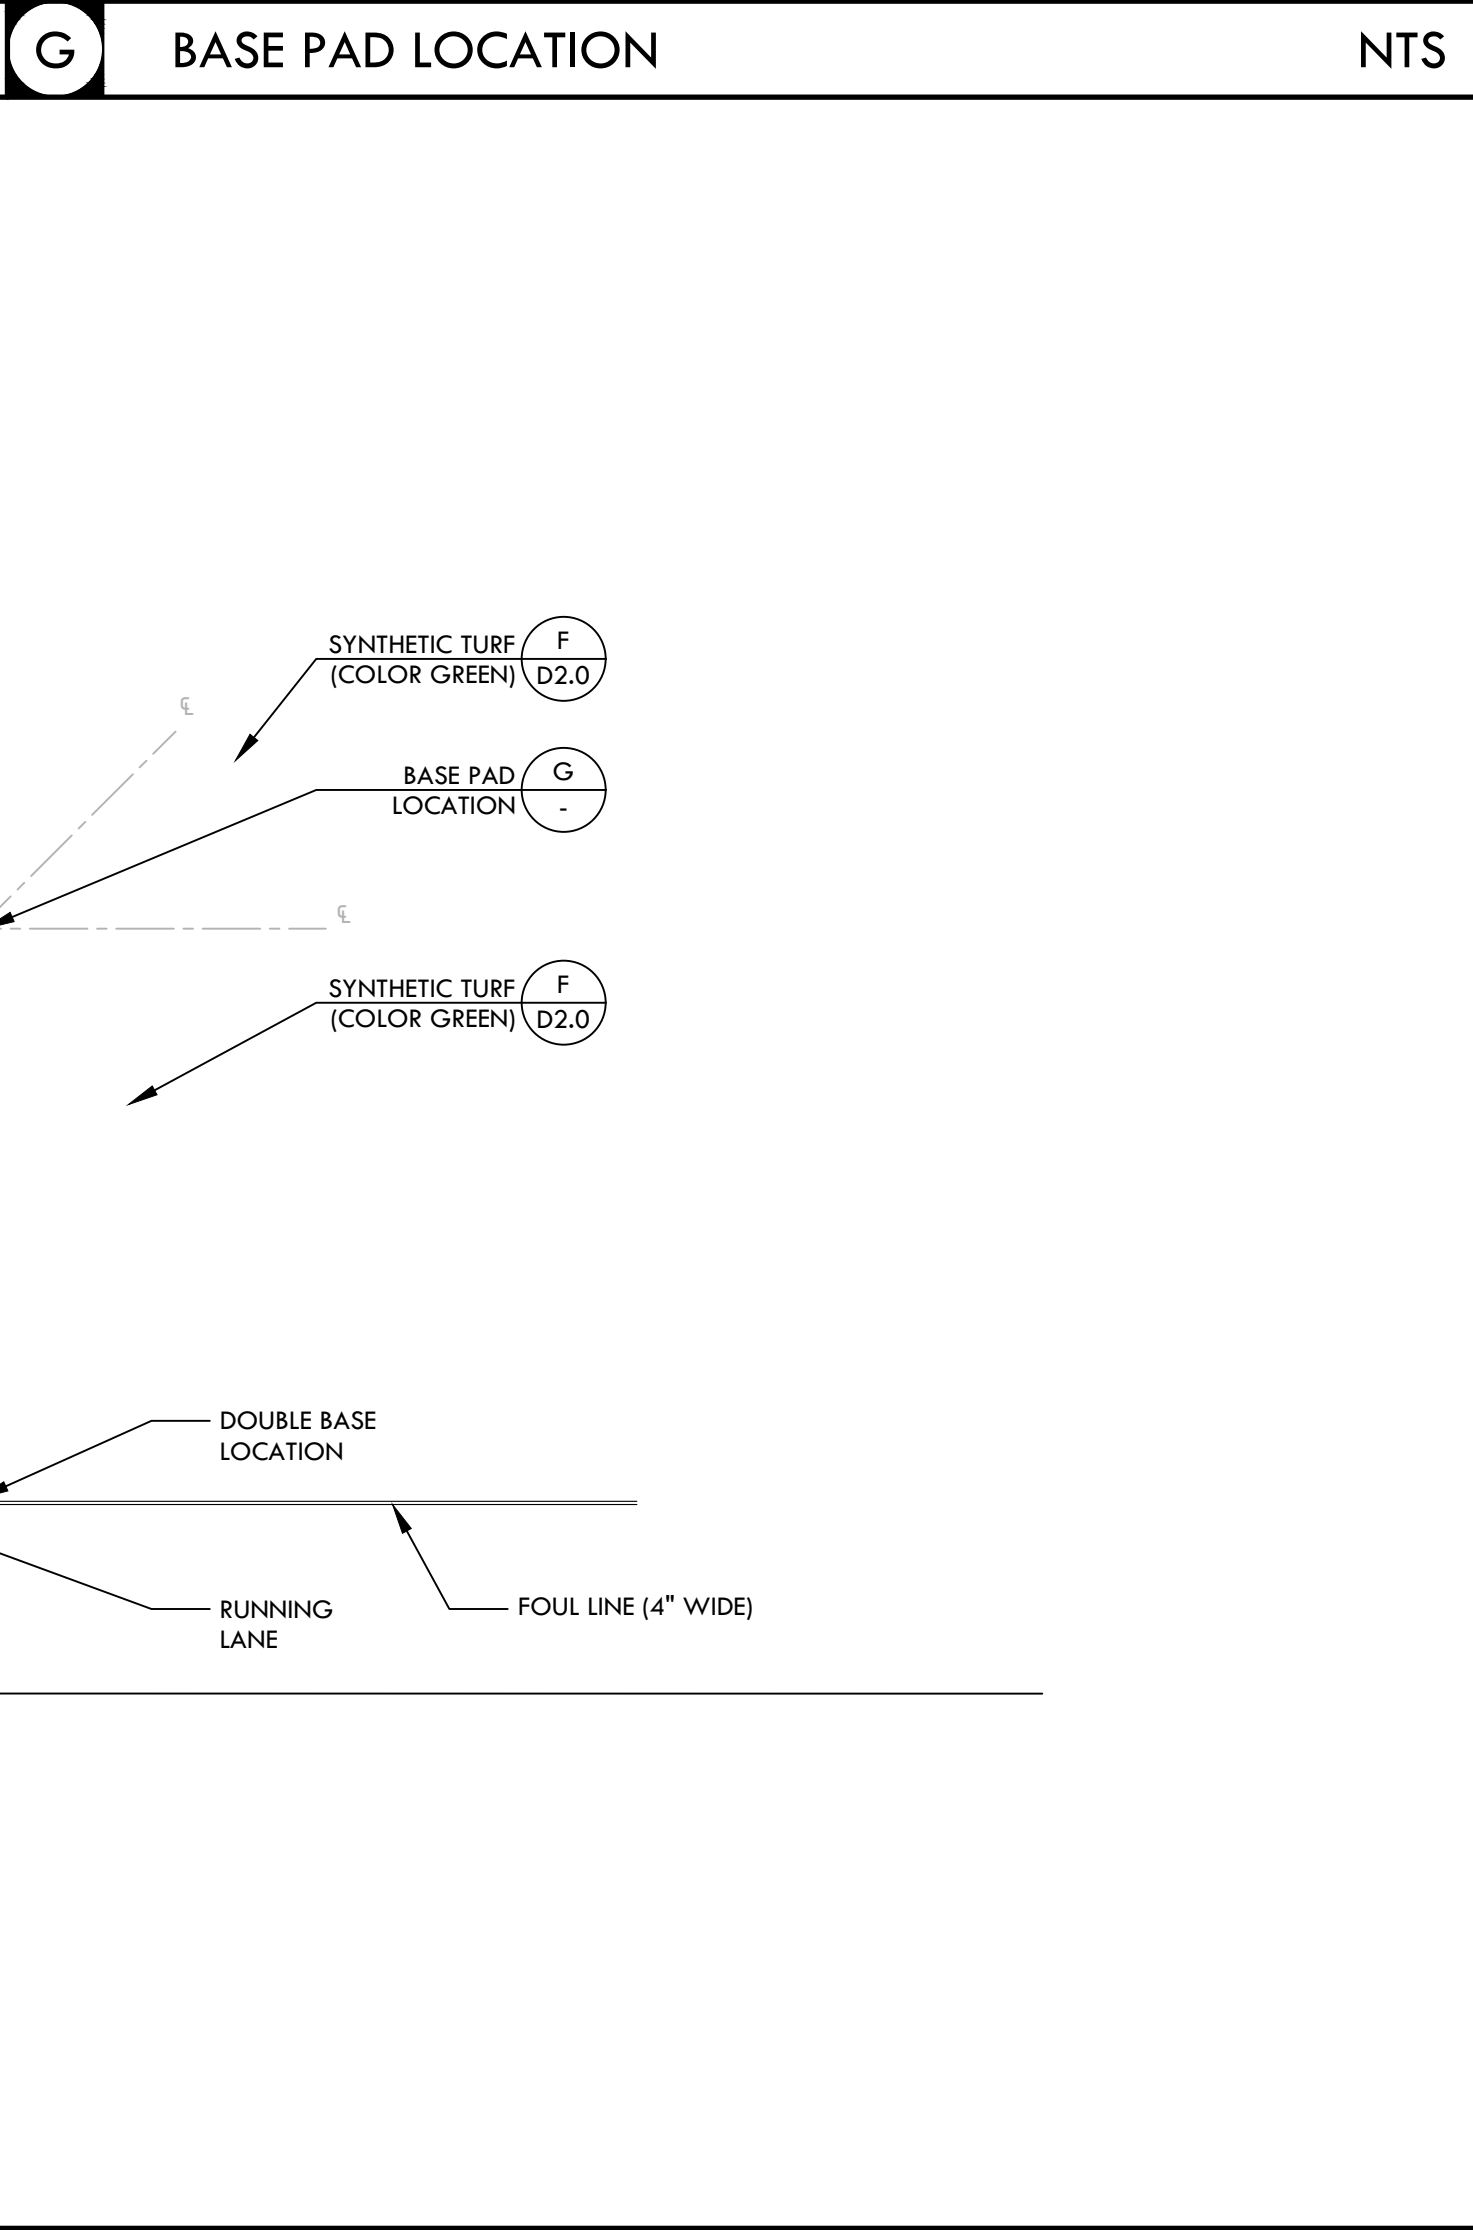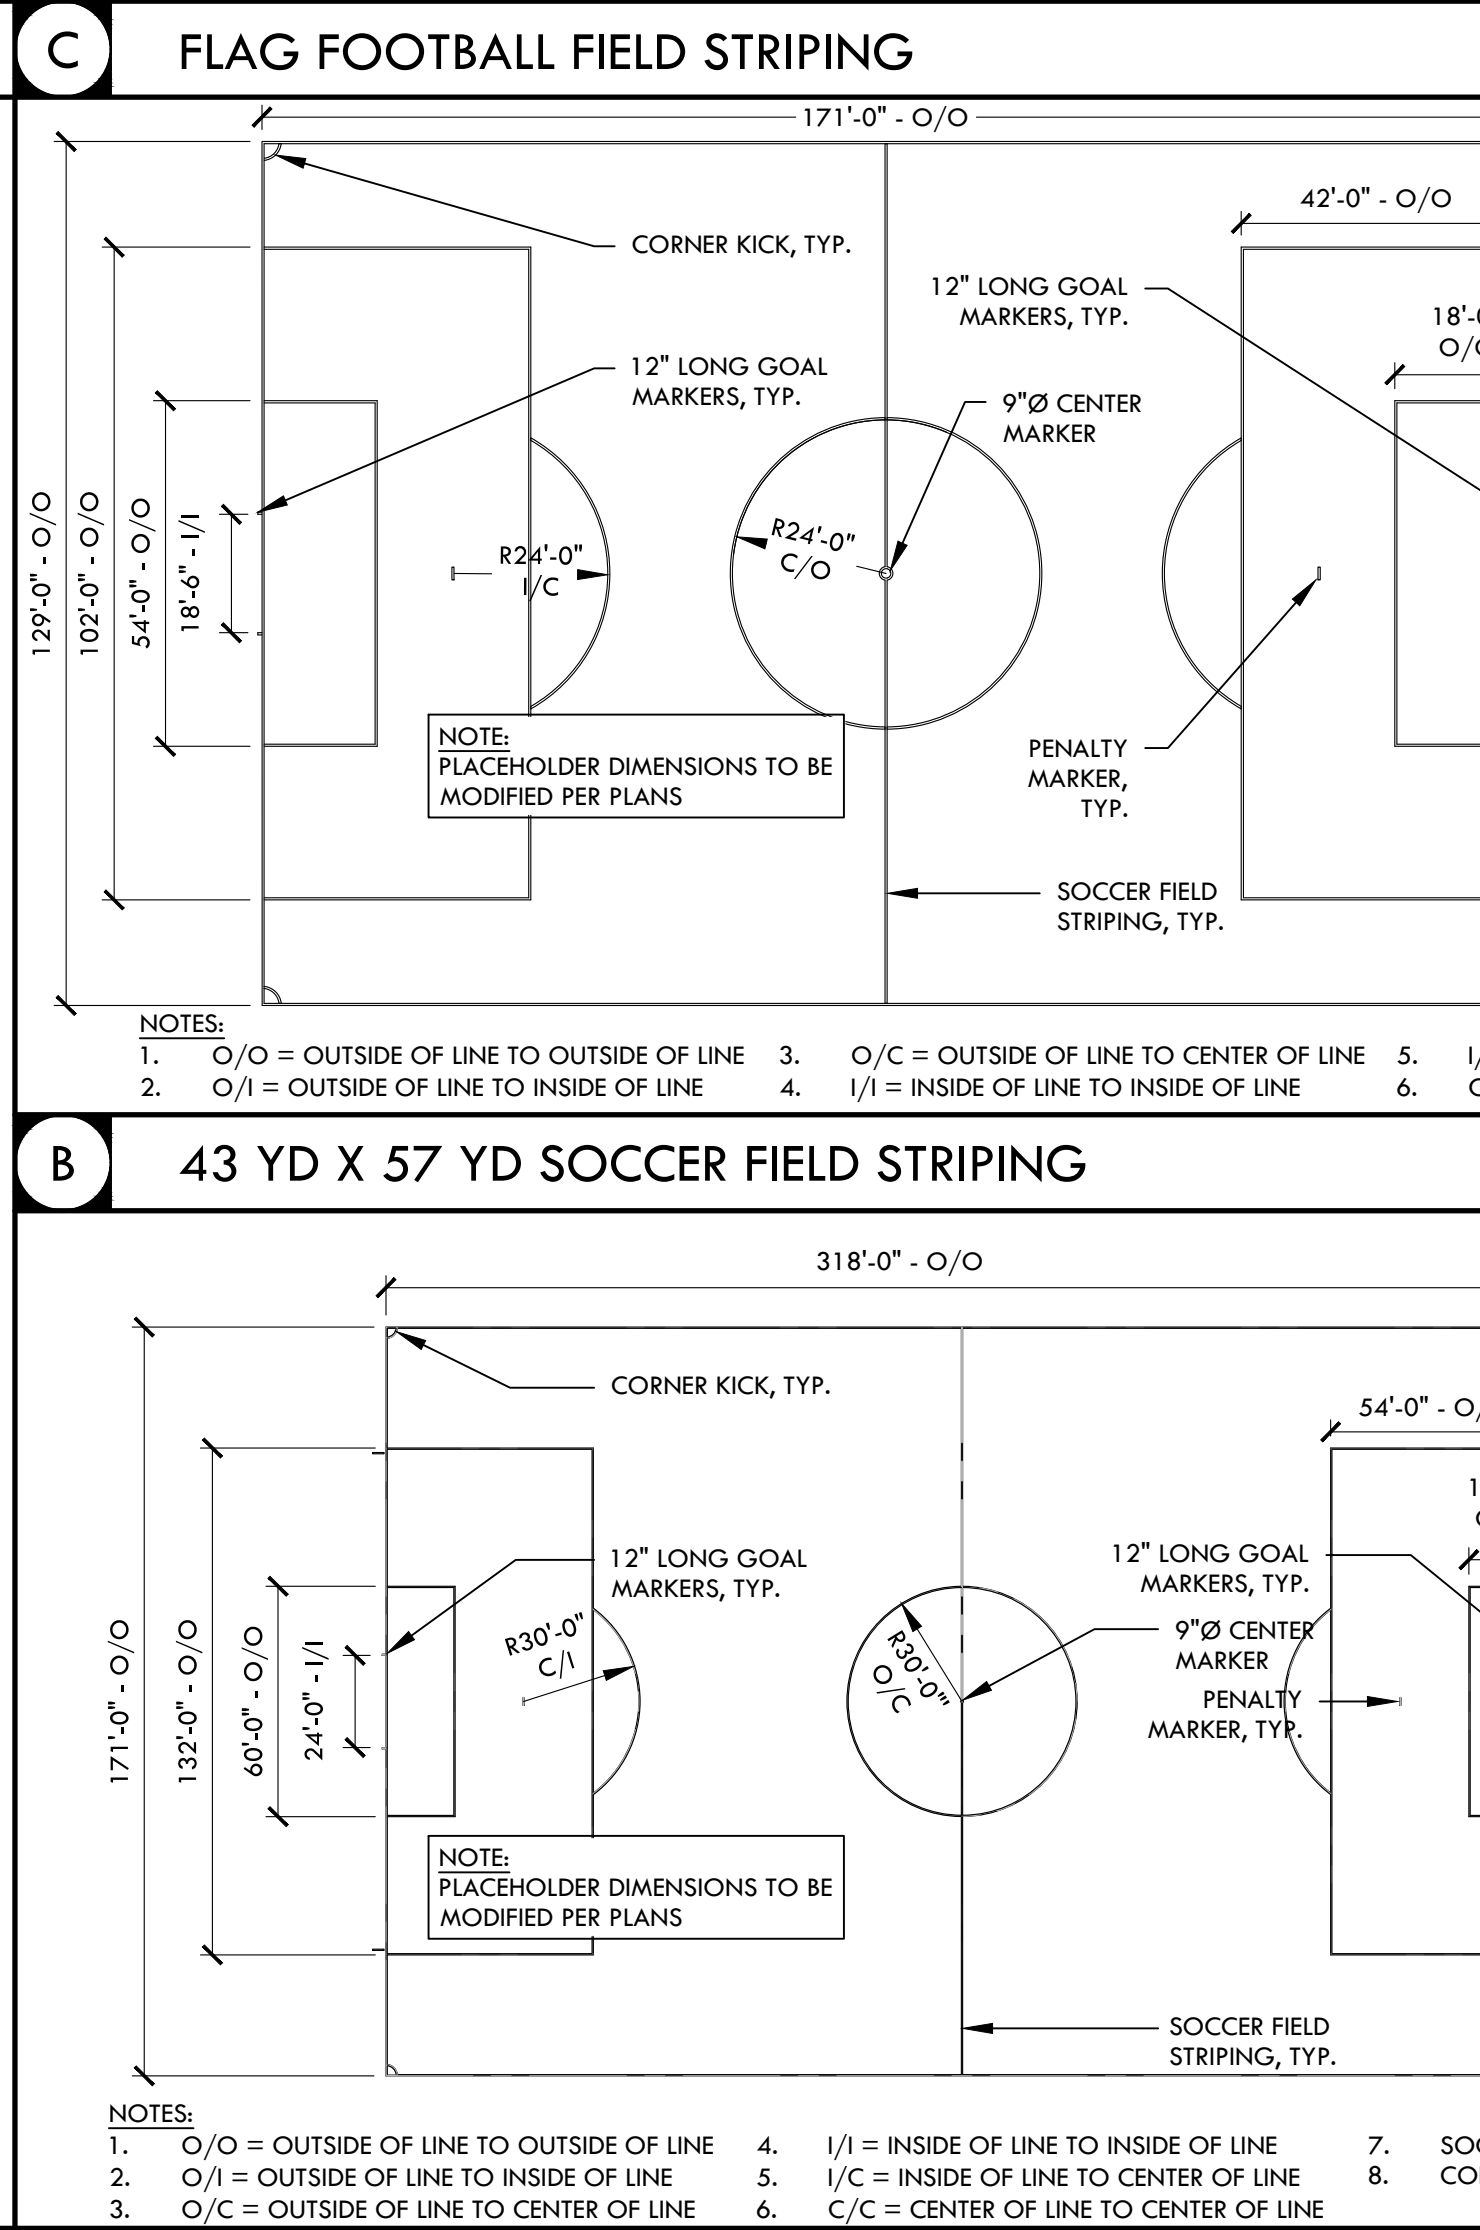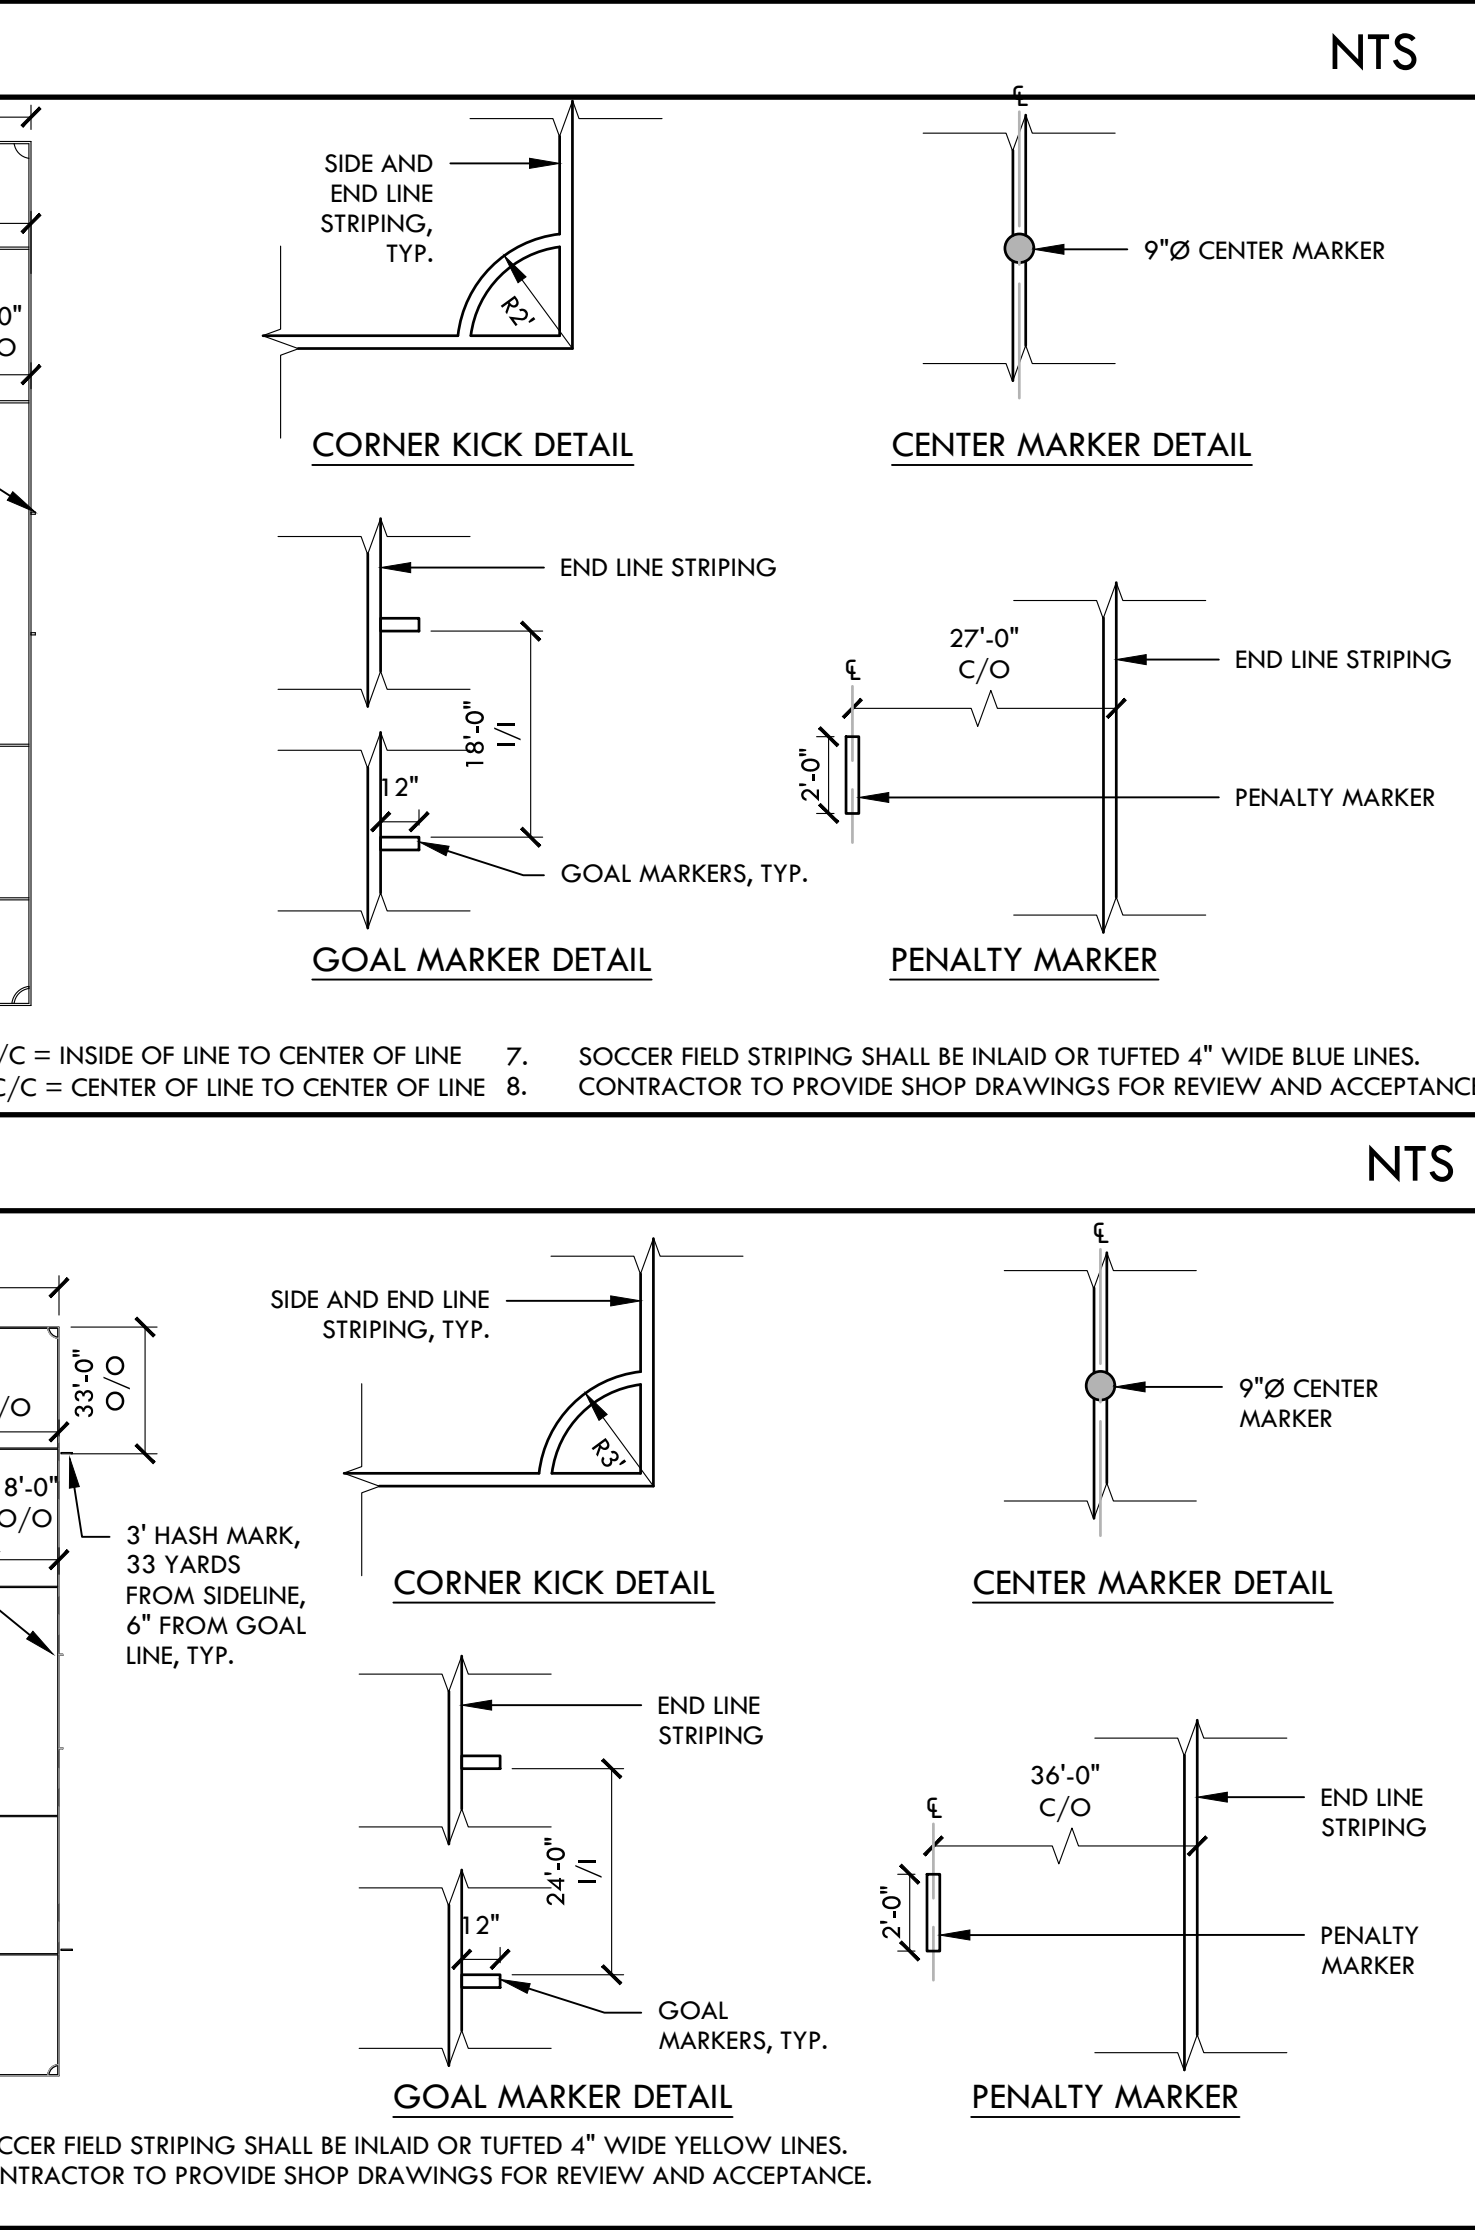

## CONSTRUCTION DETAILS




ALL IDEAS, DESIGNS, ARRANGEMENTS, AND PLANS INDICATED OR REPRESENTED BY THIS DRAWING ARE OWNED BY AND THE PROPERTY OF VERDE DESIGN, INC. AND WERE CREATED, EVOLVED, AND DEVELOPED FOR USE ON AND IN CONNECTION WITH THE SPECIFIED PROJECT. NONE OF SUCH IDEAS, DESIGNS, ARRANGEMENTS OR PLANS SHALL BE USED, REPRODUCED, OR PUBLISHED BY ANY METHOD, IN WHOLE OR IN PART, OR DISCLOSED TO ANY PERSON, FIRM, OR CORPORATION FOR ANY PURPOSE WHATSOEVER WITHOUT WRITTEN PERMISSION OF VERDE DESIGN, INC.

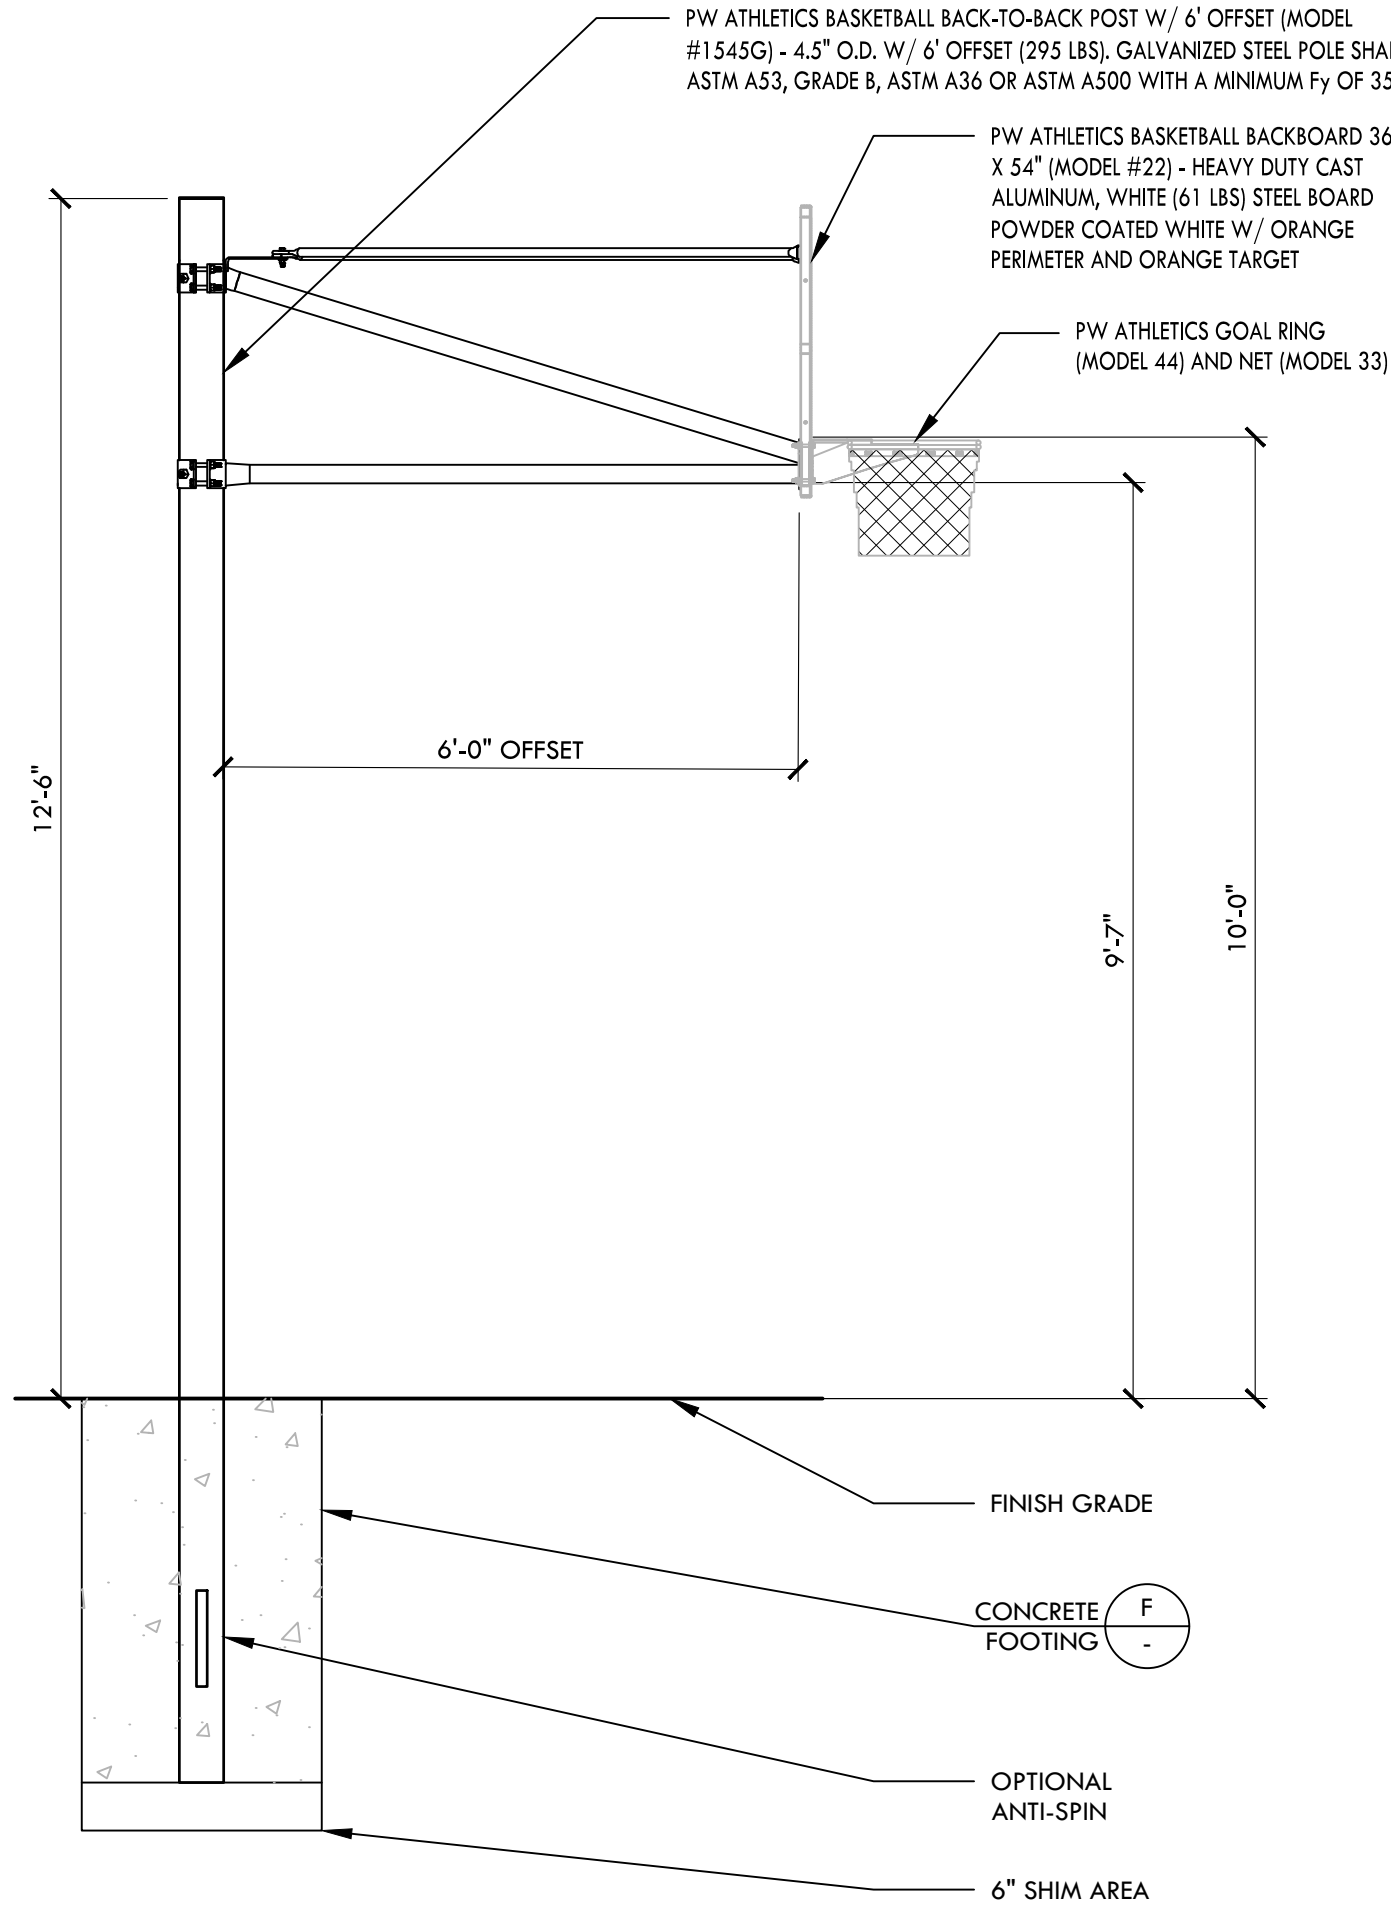


J 10' TALL BASKETBALL HOOP

NTS

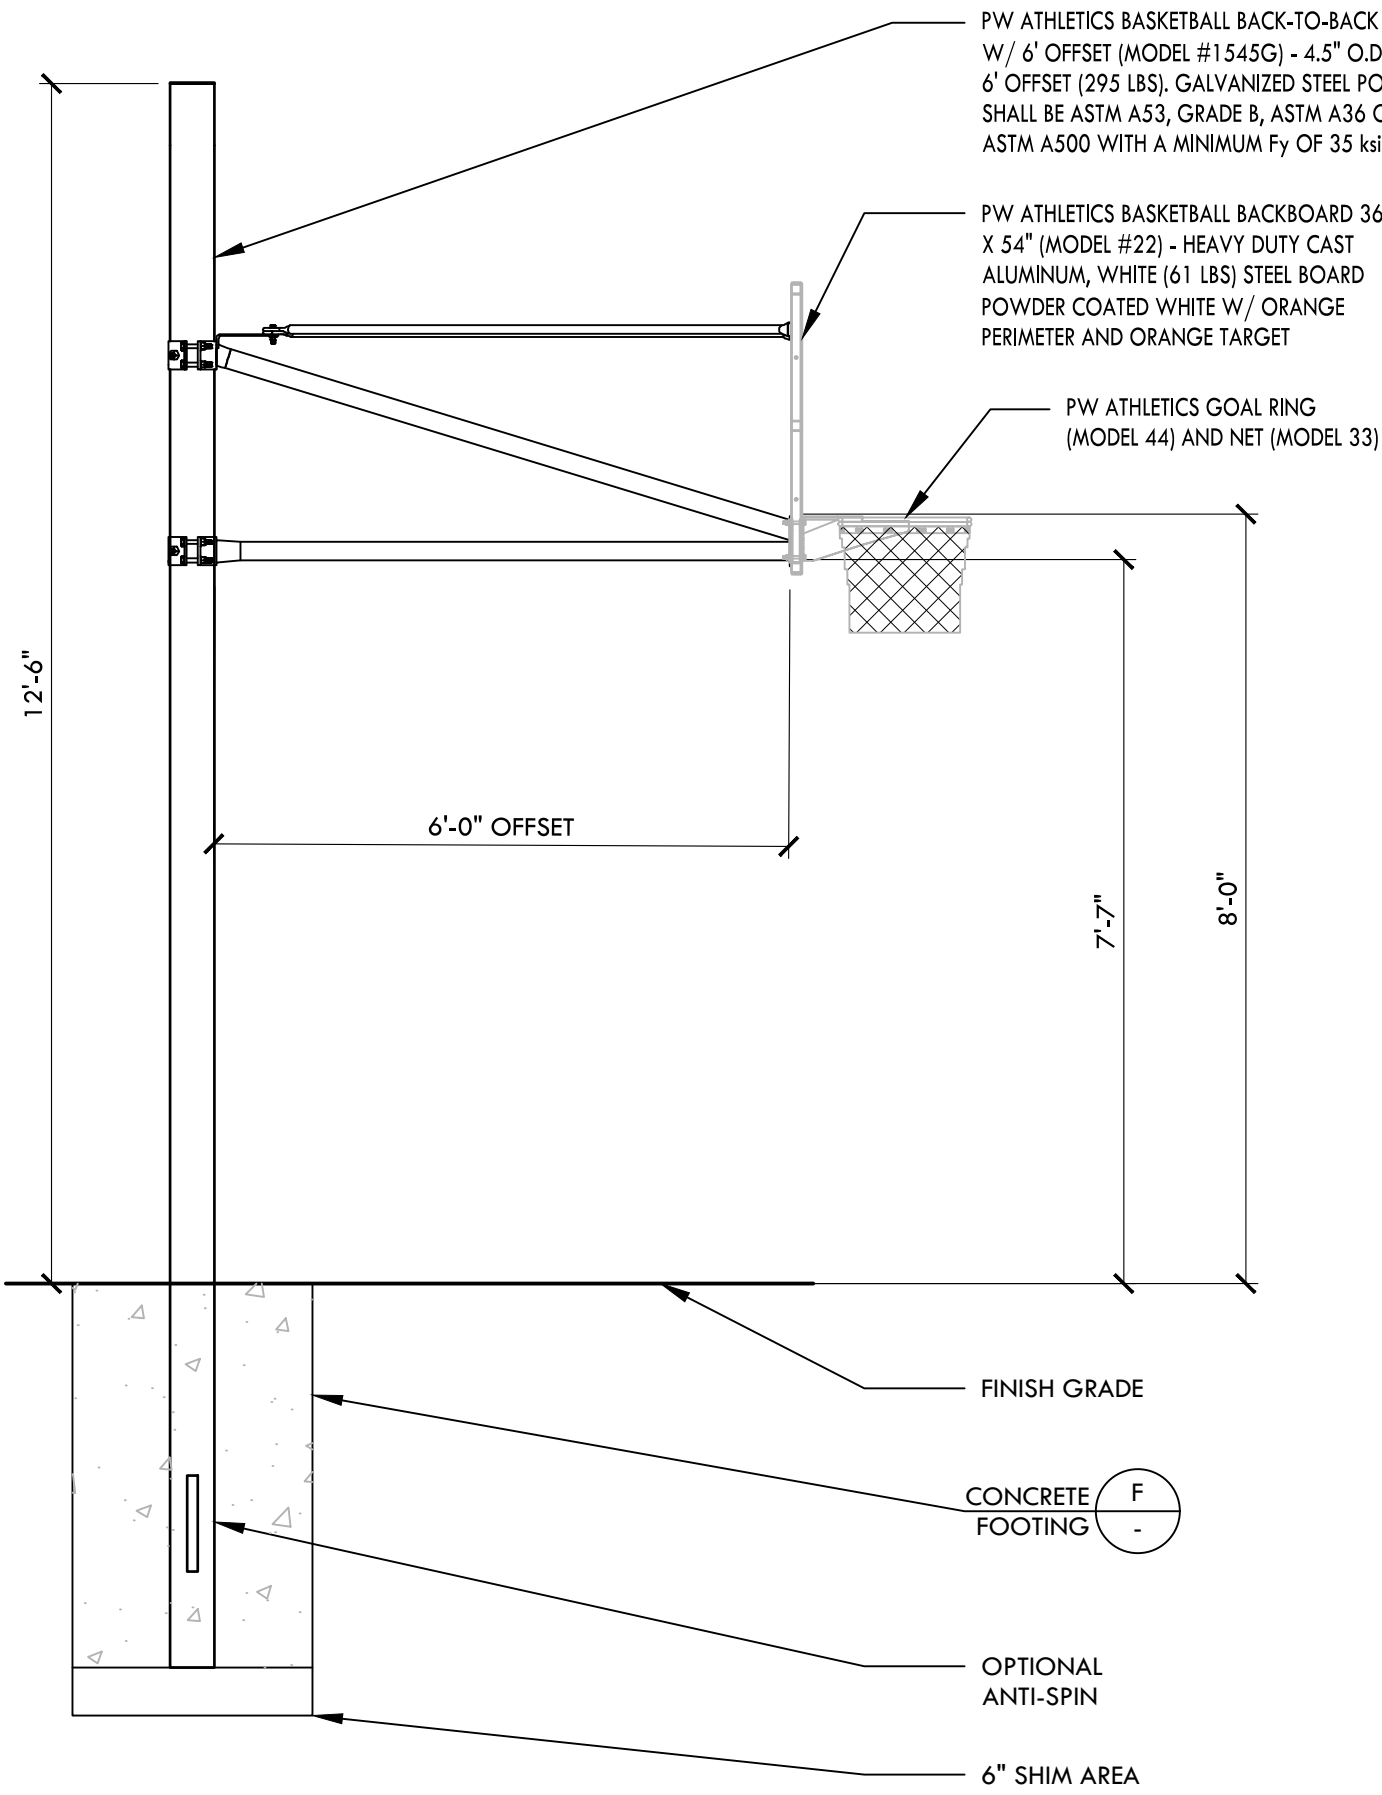


I 8' TALL BASKETBALL HOOP

NTS

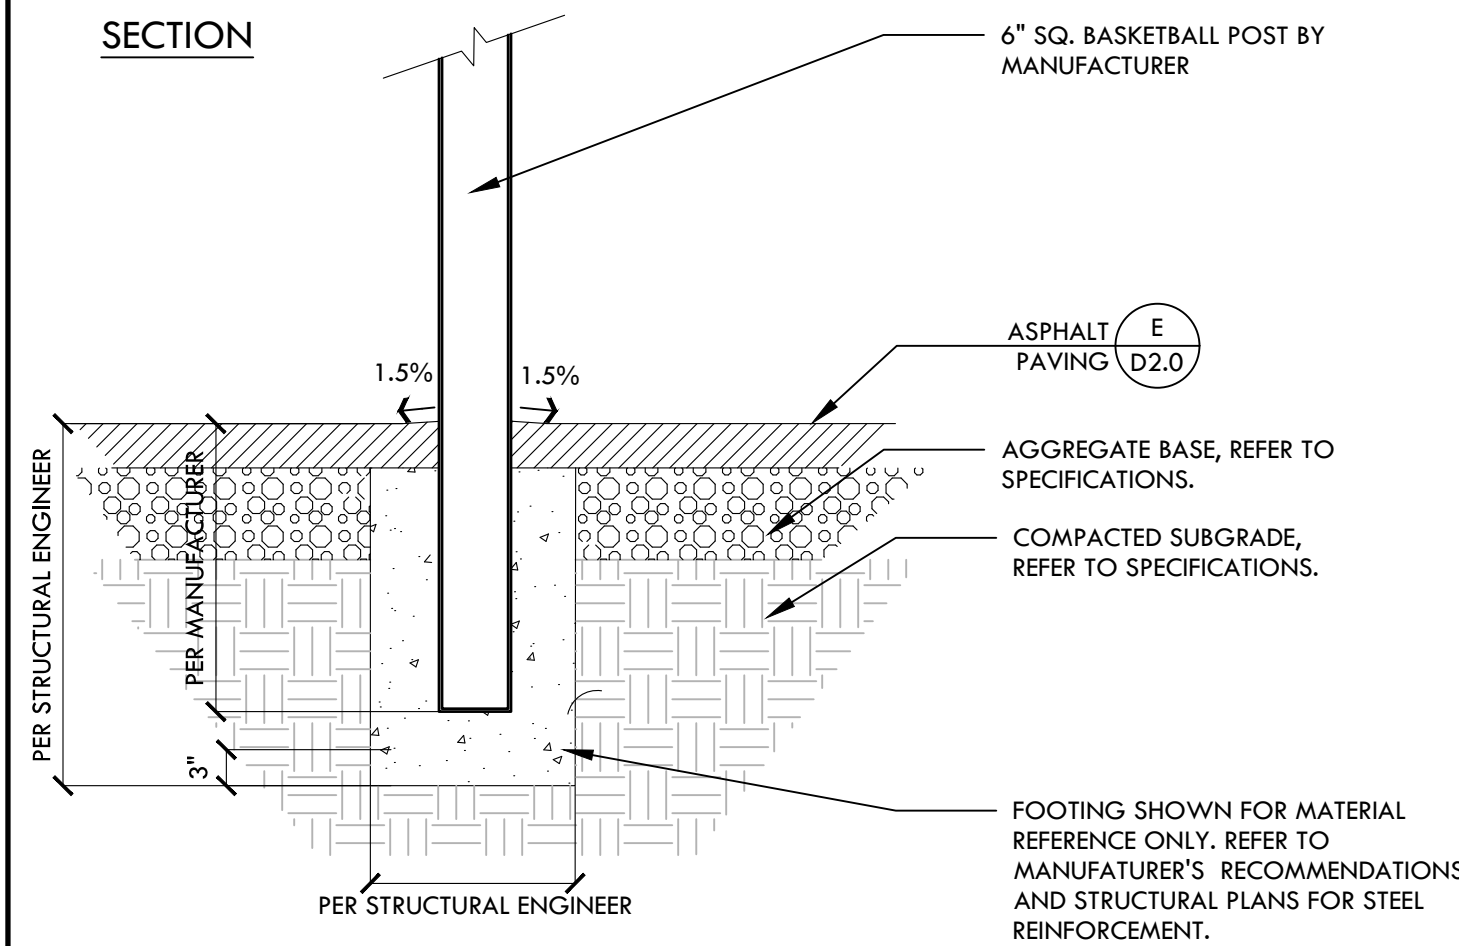


F BASKETBALL FOOTING

NTS

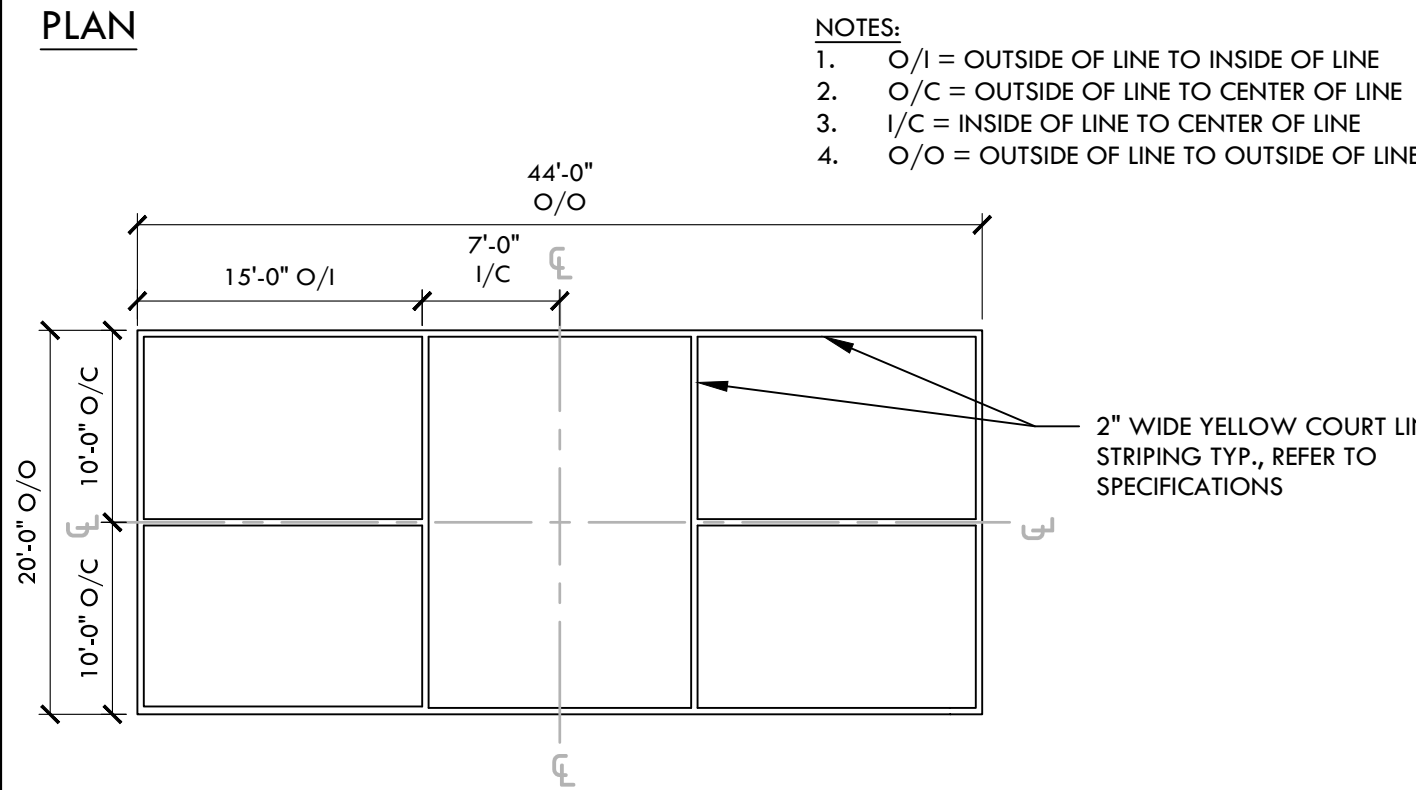


C PICKLEBALL COURT STRIPING

NTS

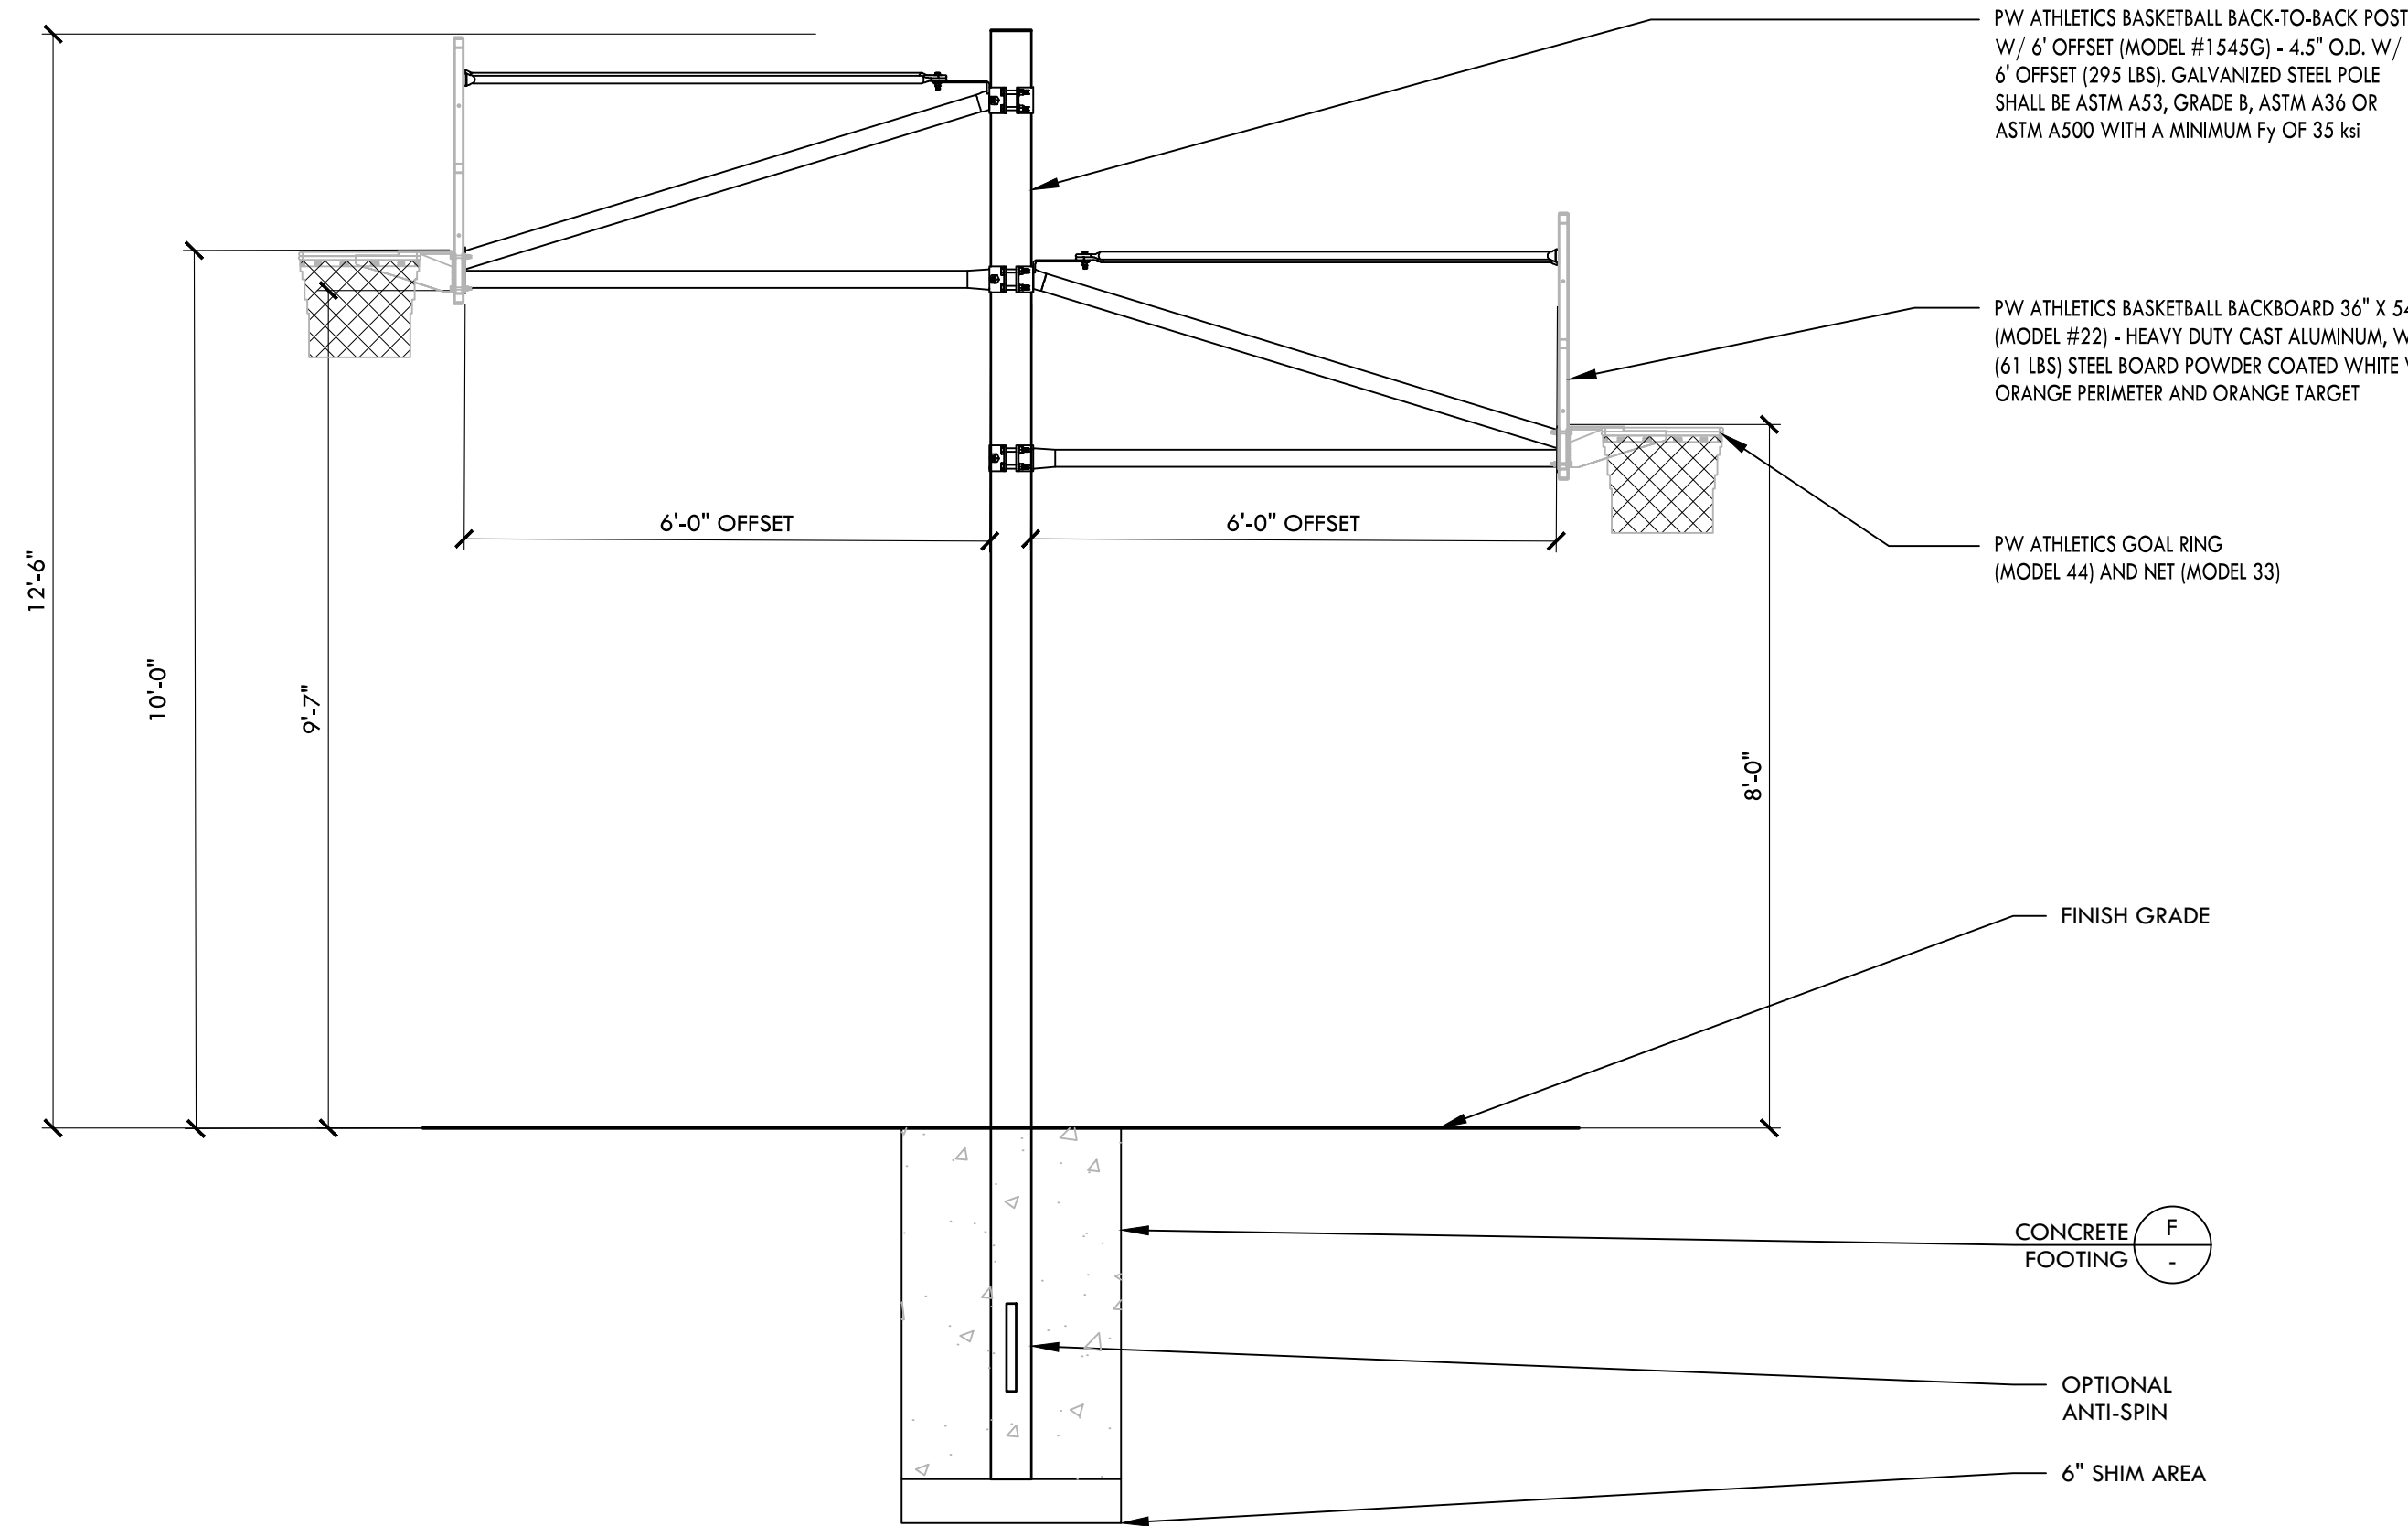


H BACK-TO-BACK BASKETBALL HOOP

NTS

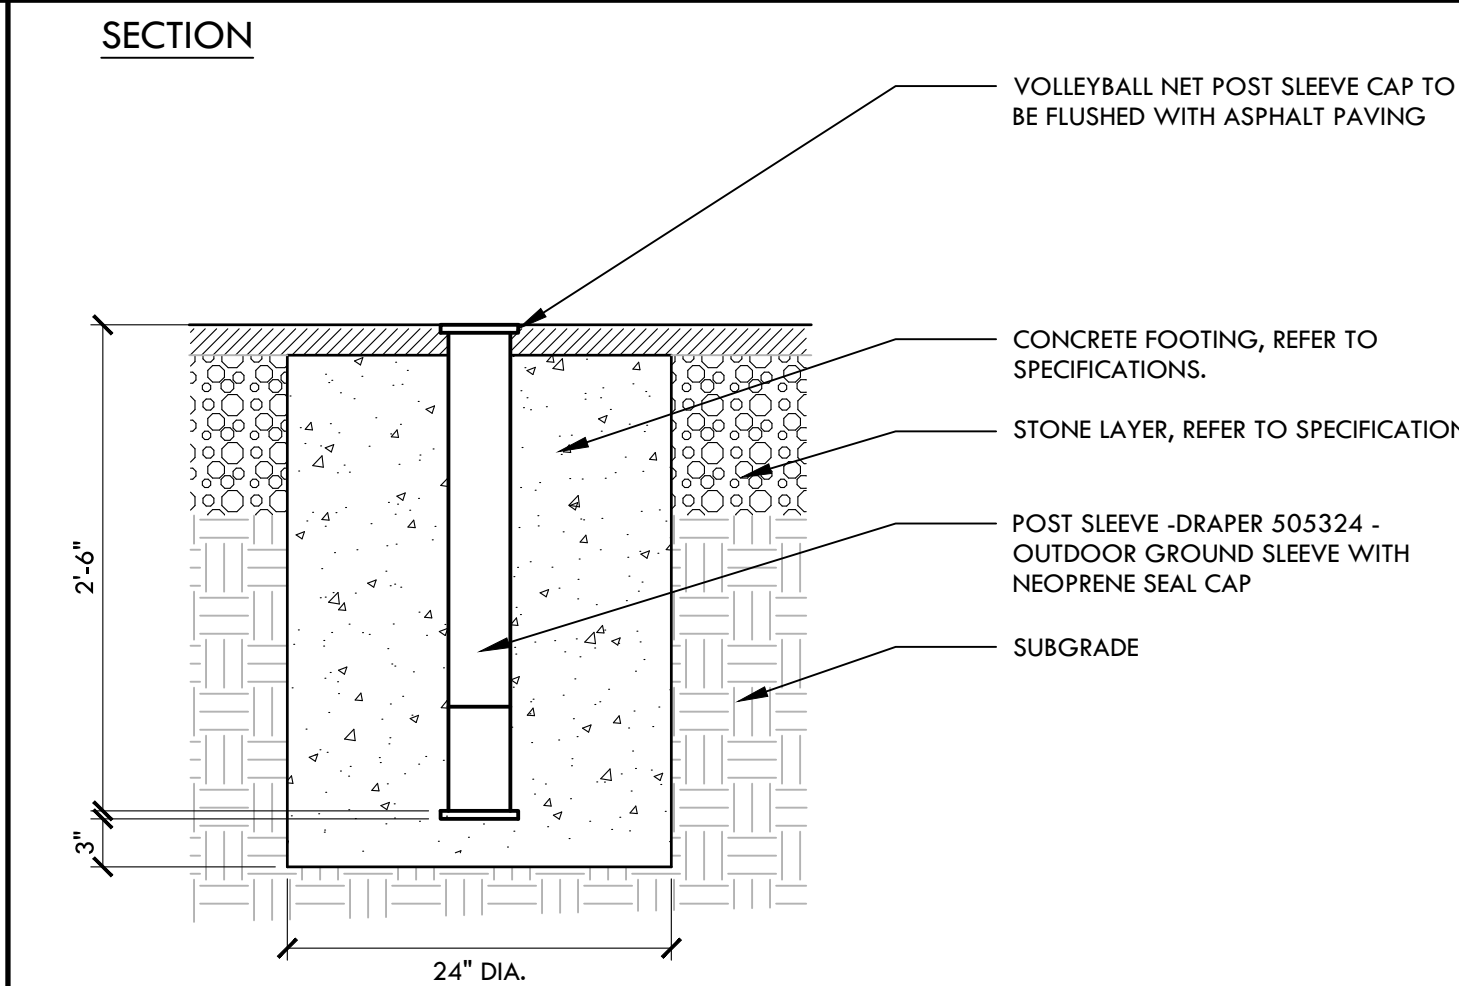


E VOLLEYBALL SLEEVE

NTS

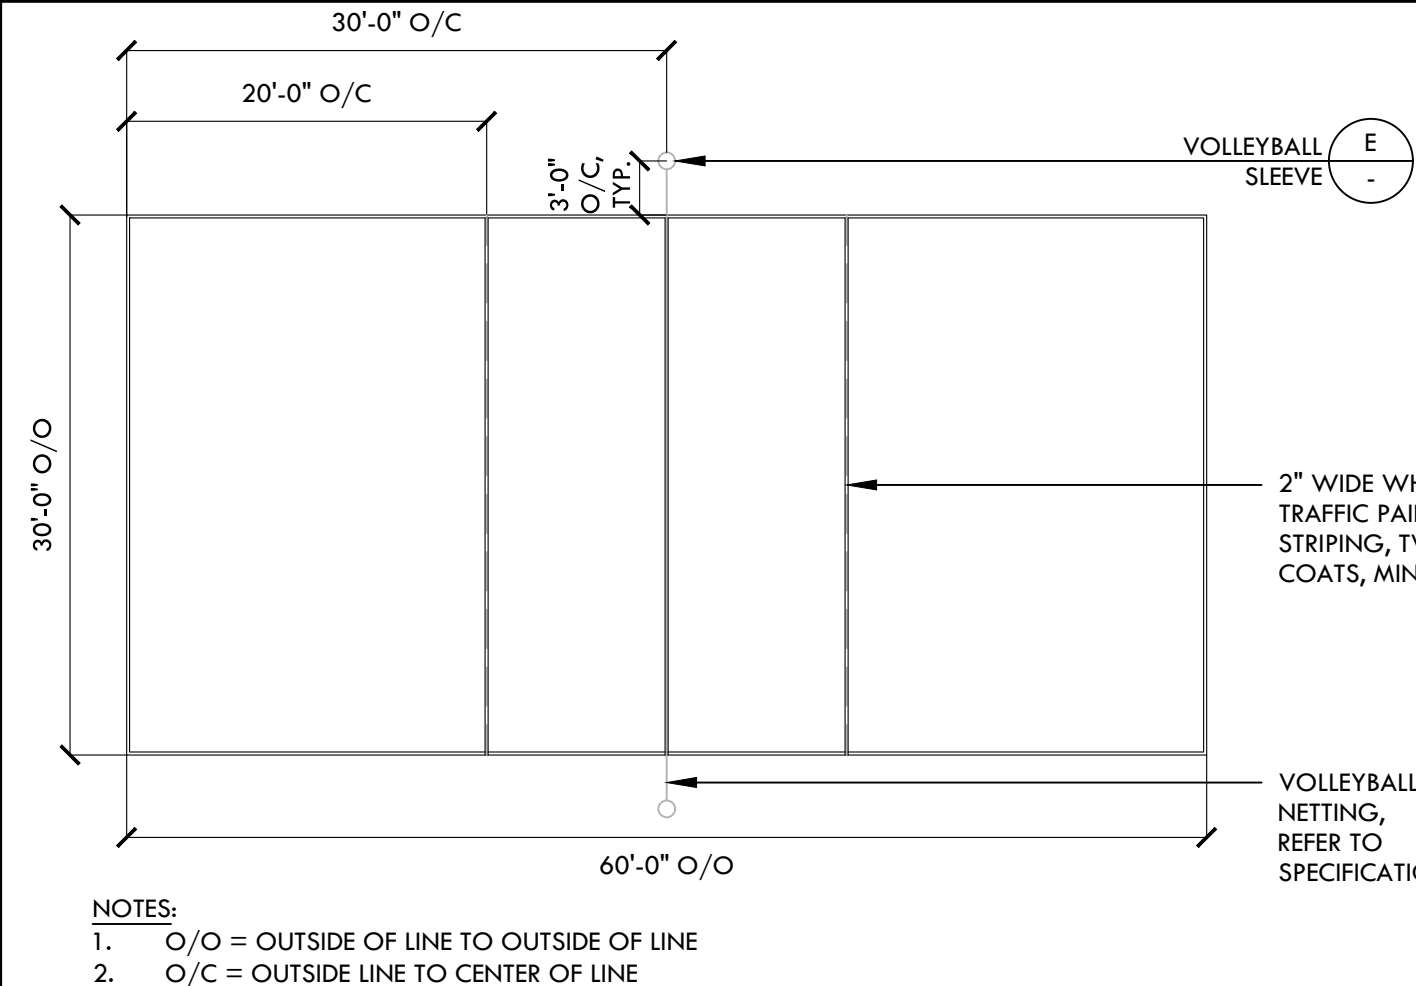


B VOLLEYBALL COURT STRIPING

NTS

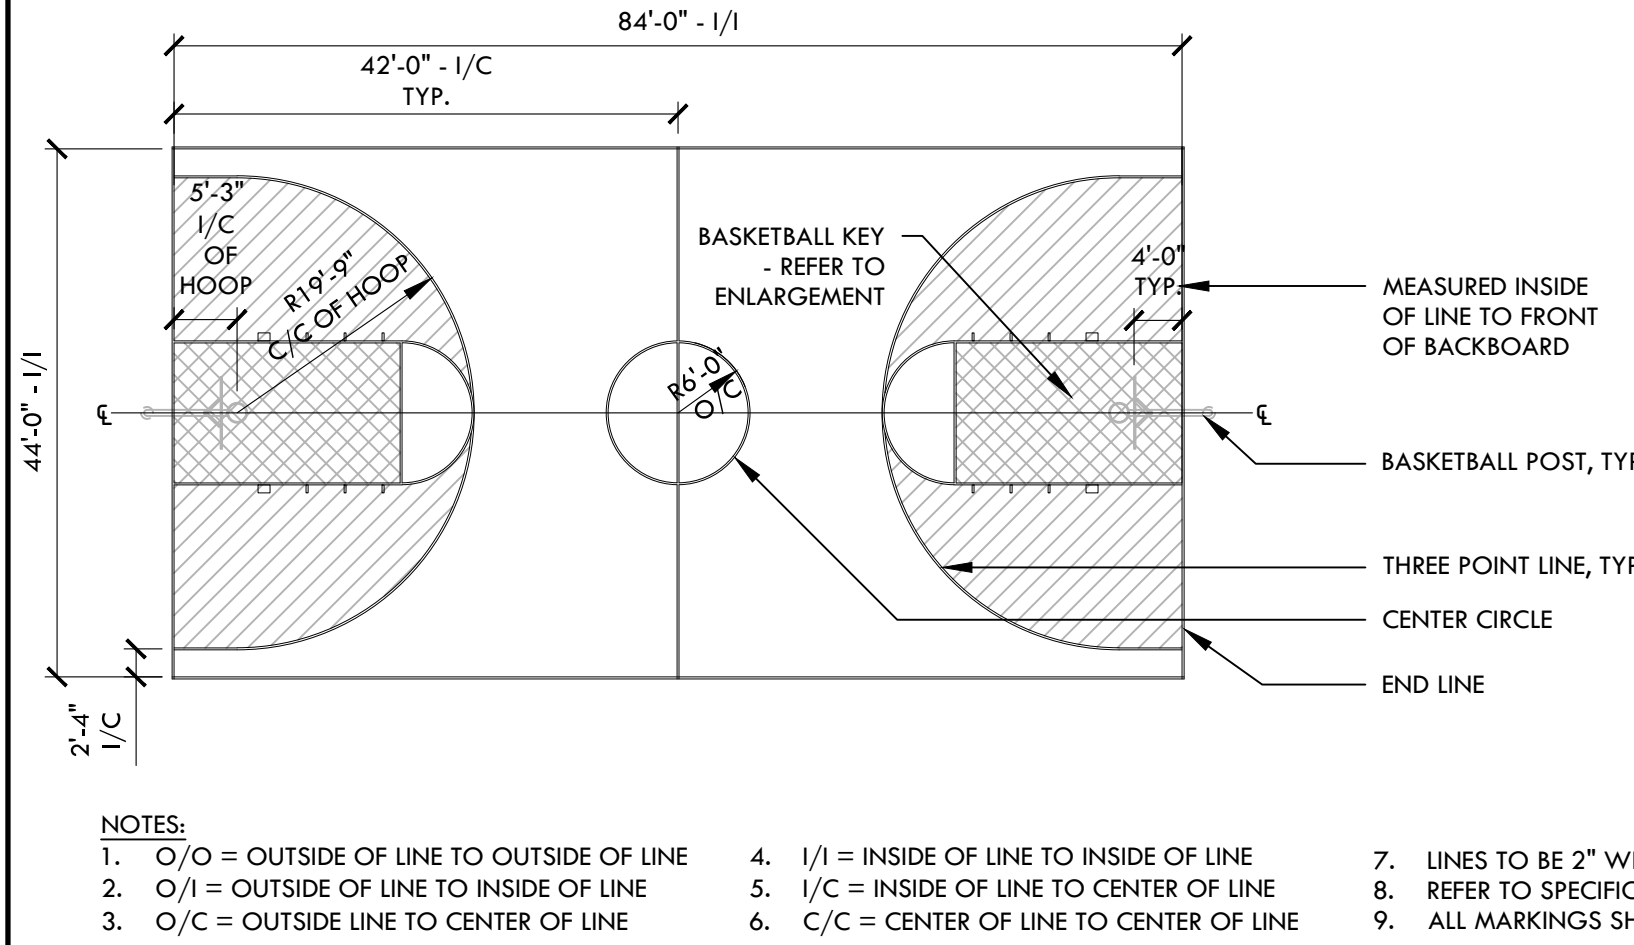

A BASKETBALL COURT STRIPING

NTS

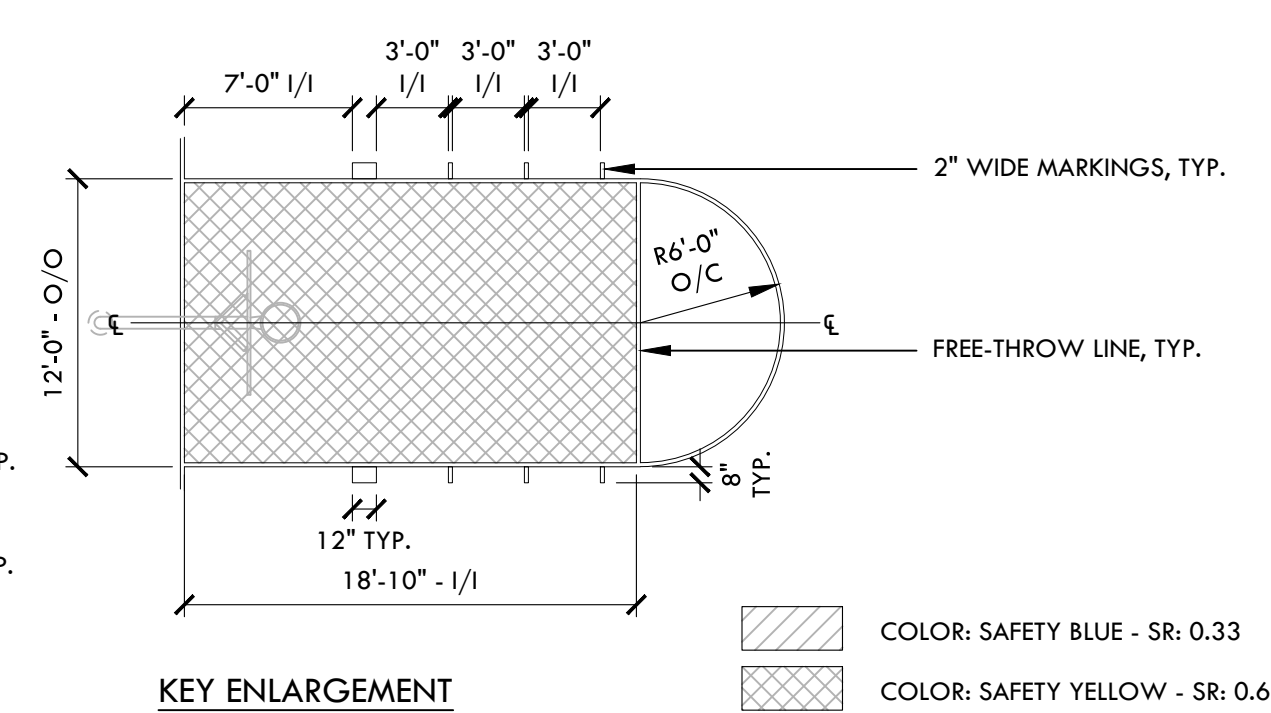

KEY MAP

SHEET TITLE

CONSTRUCTION  
DETAILS

PROJECT NAME

WESTBOROUGH  
MIDDLE SCHOOL  
FIELD AND PAVEMENT  
IMPROVEMENTS

PROJECT ADDRESS

2570 WESTBOROUGH BLVD  
SOUTH SAN FRANCISCO  
CA 94080

SUBMITTAL

DATE

DSA SUBMITTAL

12/10/24

NO. REVISIONS DATE

|   |  |  |
|---|--|--|
| 1 |  |  |
| 2 |  |  |
| 3 |  |  |
| 4 |  |  |
| 5 |  |  |
| 6 |  |  |
| 7 |  |  |
| 8 |  |  |
| 9 |  |  |

DRAWN BY

CHECKED BY

JW

DATE ISSUED

12/10/2024

SCALE

NTS

VDI PROJ. NO.

2320400

SSFUSD PROJ. NO.

025-960

SHEET NO.

D4.1

CONSTRUCTION DETAILS



ALL IDEAS, DESIGNS, ARRANGEMENTS, AND PLANS INDICATED OR REPRESENTED BY THIS DRAWING ARE OWNED BY AND THE PROPERTY OF VERDE DESIGN, INC. AND WERE CREATED, EVOLVED, AND DEVELOPED FOR USE ON AND IN CONNECTION WITH THE SPECIFIED PROJECT. NONE OF SUCH IDEAS, DESIGNS, ARRANGEMENTS OR PLANS SHALL BE USED, REPRODUCED, OR PUBLISHED BY ANY METHOD, IN WHOLE OR IN PART, OR DISCLOSED TO ANY PERSON, FIRM, OR CORPORATION FOR ANY PURPOSE WHATSOEVER WITHOUT WRITTEN PERMISSION OF VERDE DESIGN, INC.

P


O

N


M

SHRUB PLANTING

NTS

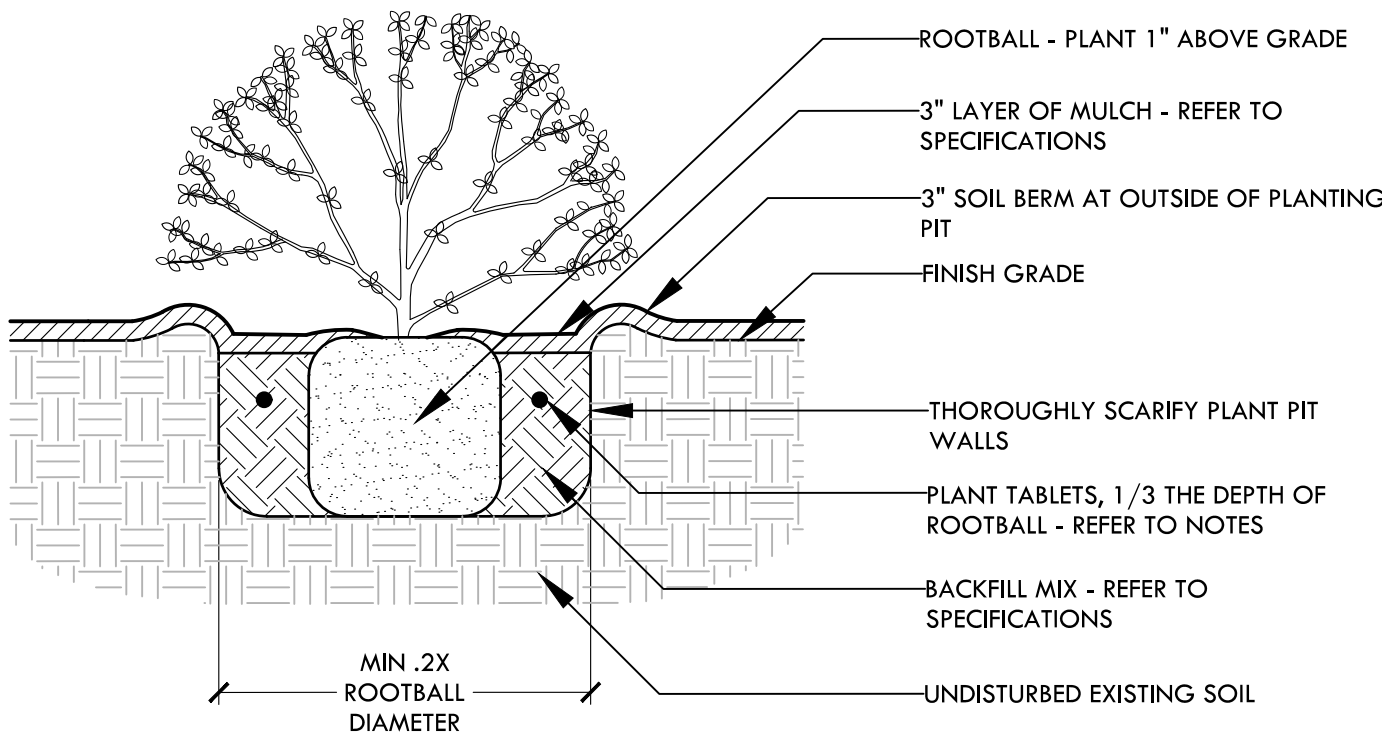


PLAN

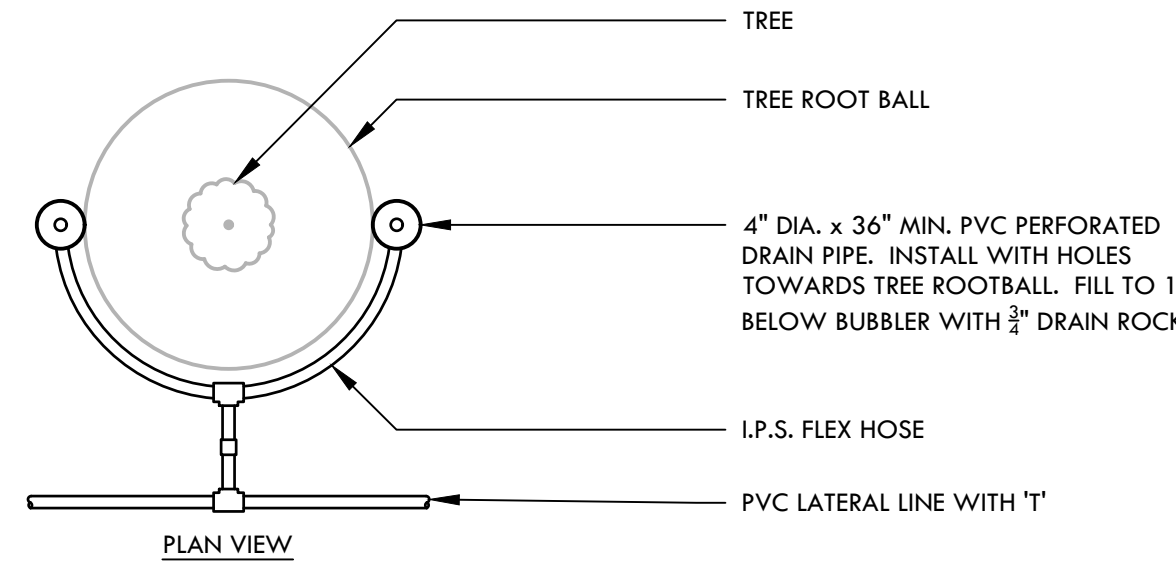

NOTE:  
1. BUBBLERS ARE REQUIRED FOR TREES IN LAWN AND SHRUB AREA. TWO BUBBLERS PER TREE ARE TO BE PLACED ON OPPOSITE SIDES OF ROOTBALL. ORIENT BUBBLERS 180° FROM EACH OTHER.


| TRUNK TO BUBBLER SPACING |         |
|--------------------------|---------|
| SIZE                     | SPACING |
| 1.5 GALLON TREE          | 15"     |
| 24" BOX TREE             | 20"     |
| 36" BOX TREE             | 25"     |

SECTION

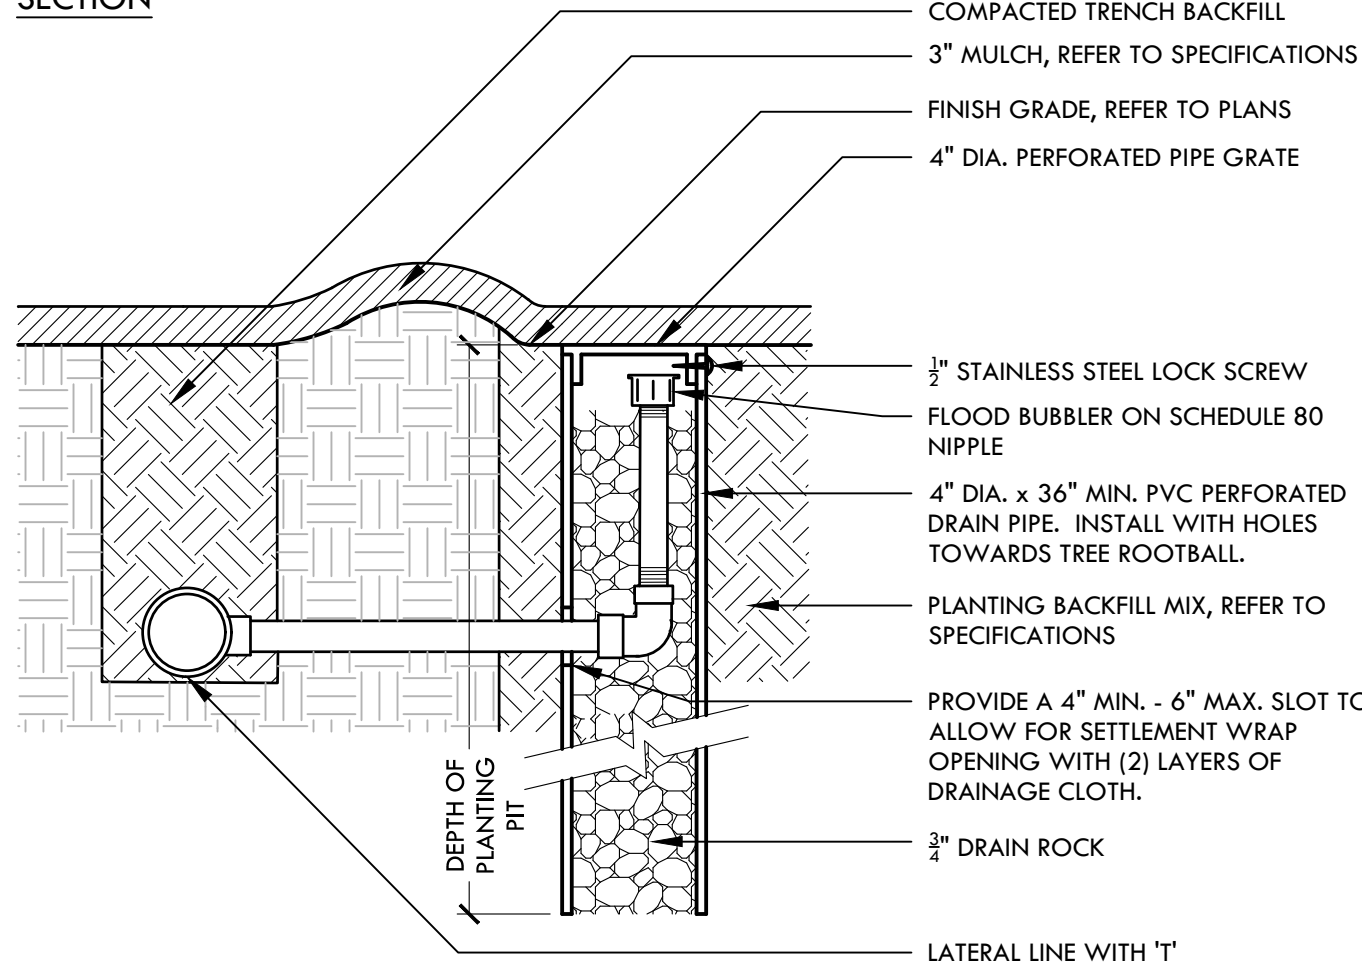


TREE BUBBLER WELL

NTS

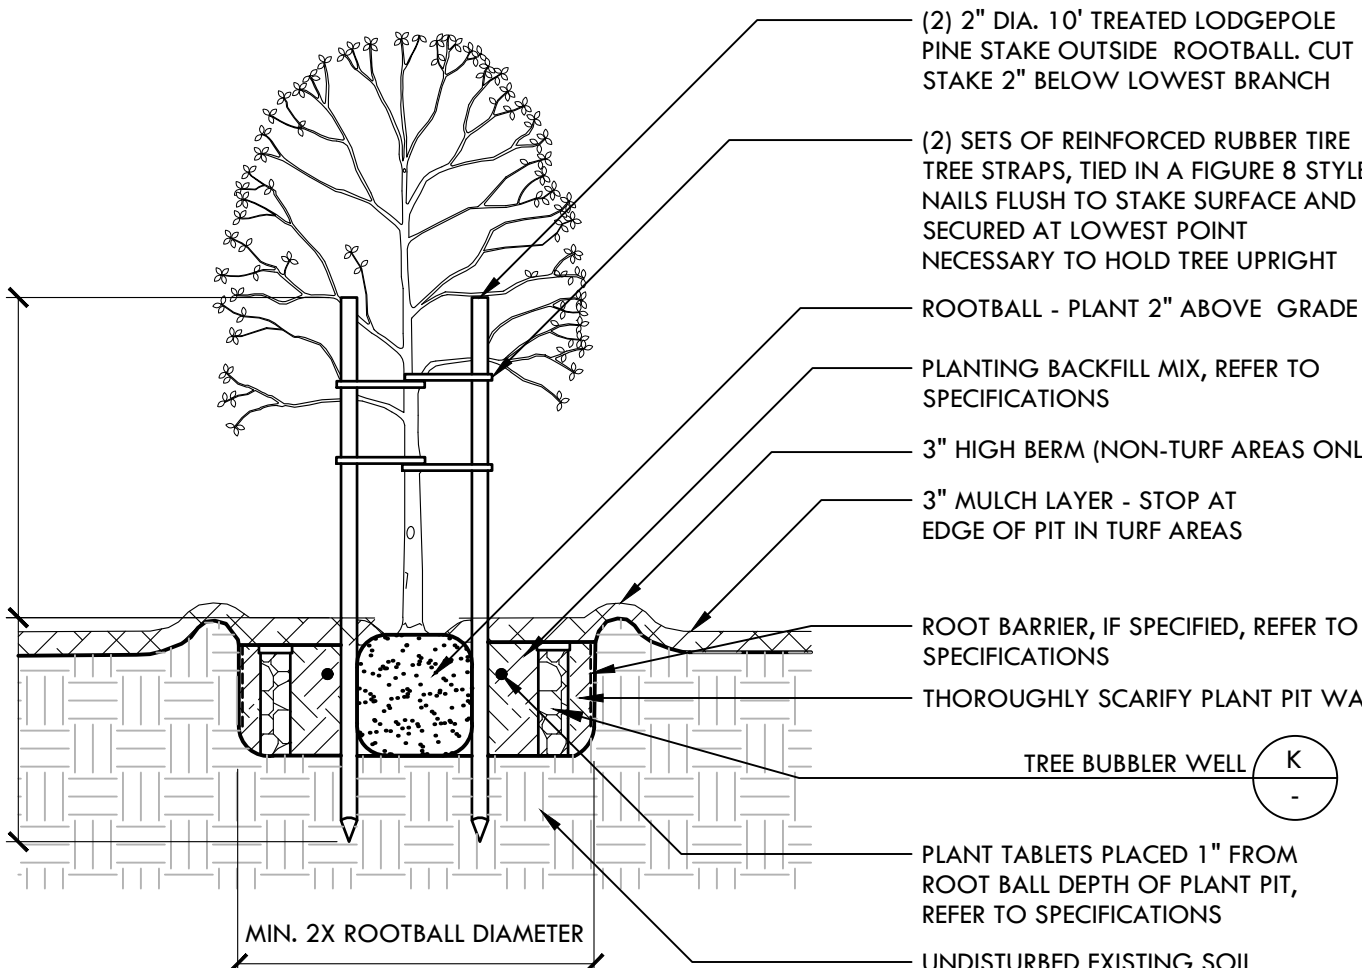

TREE PLANTING AND BUBBLER

NTS

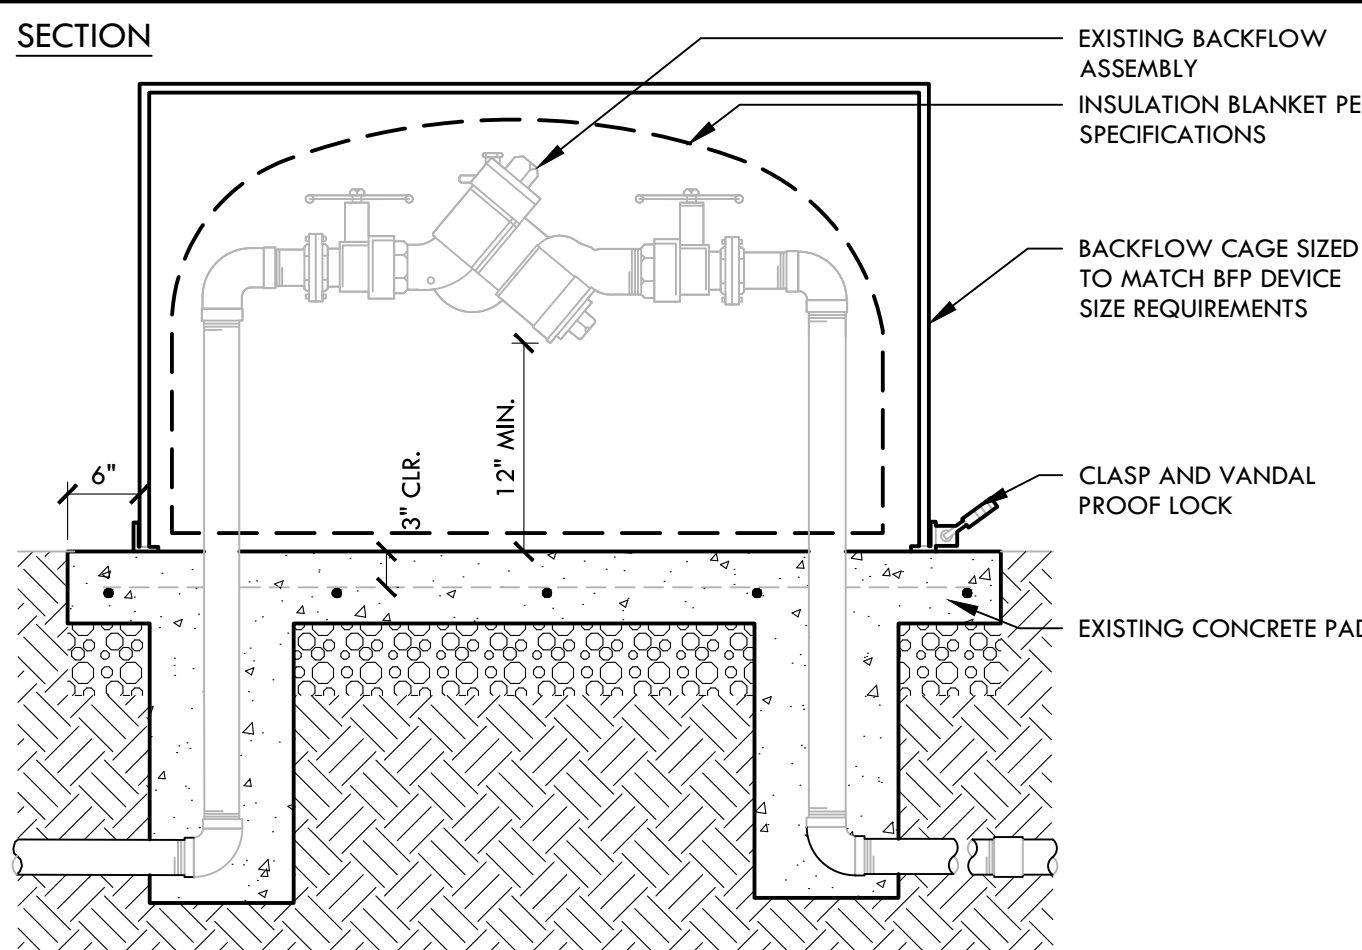


BACKFLOW PREVENTER CAGE

NTS

H


TRIANGULAR SPACING DIAGRAM

NTS

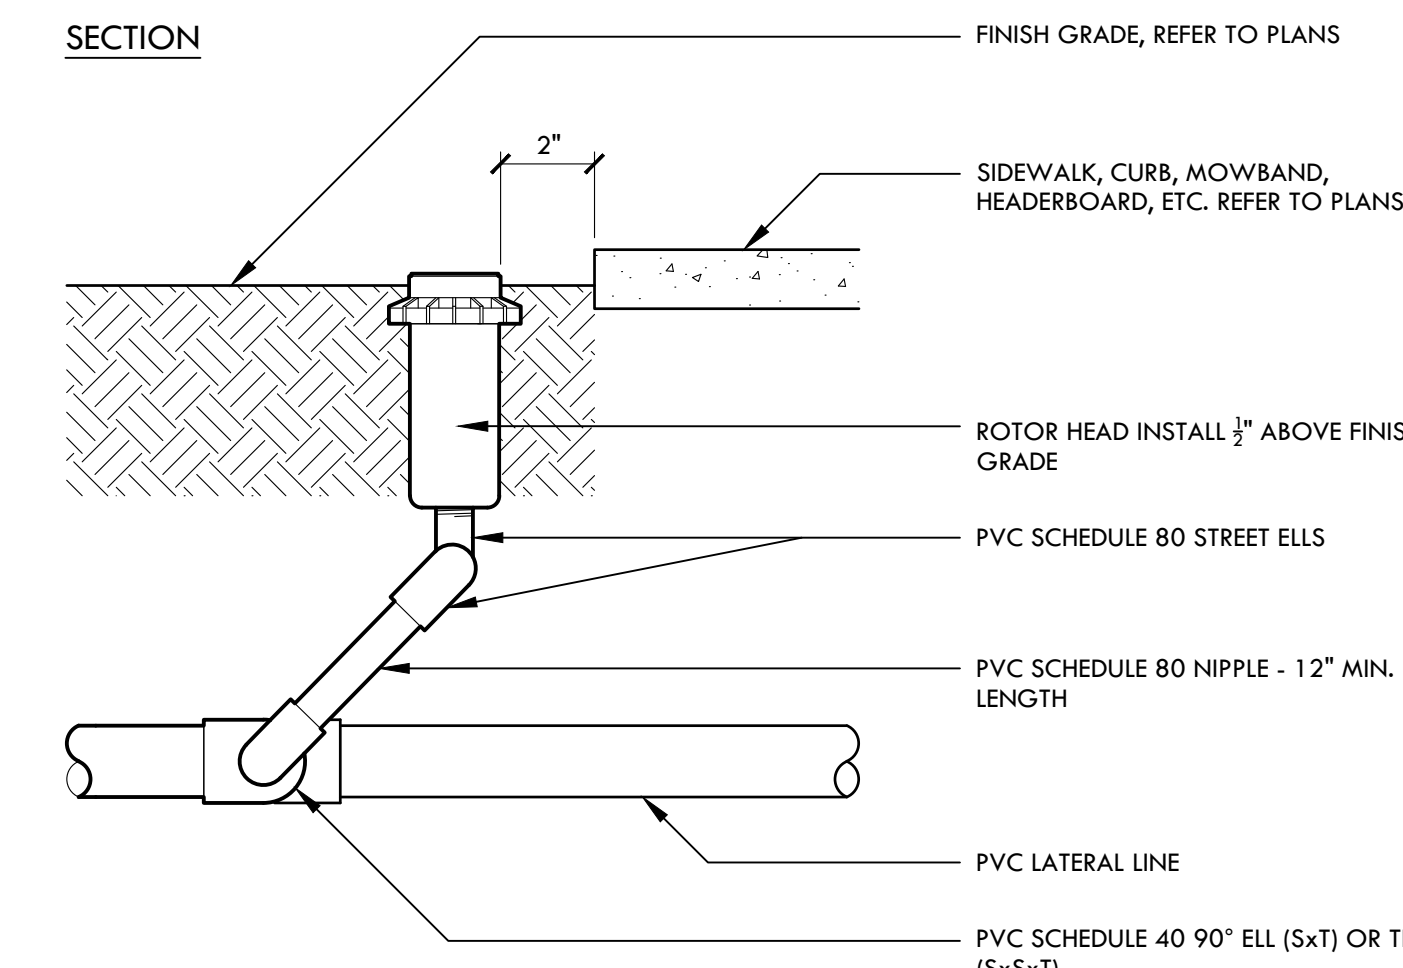


ROTOR HEAD AND SWING JOINT

NTS

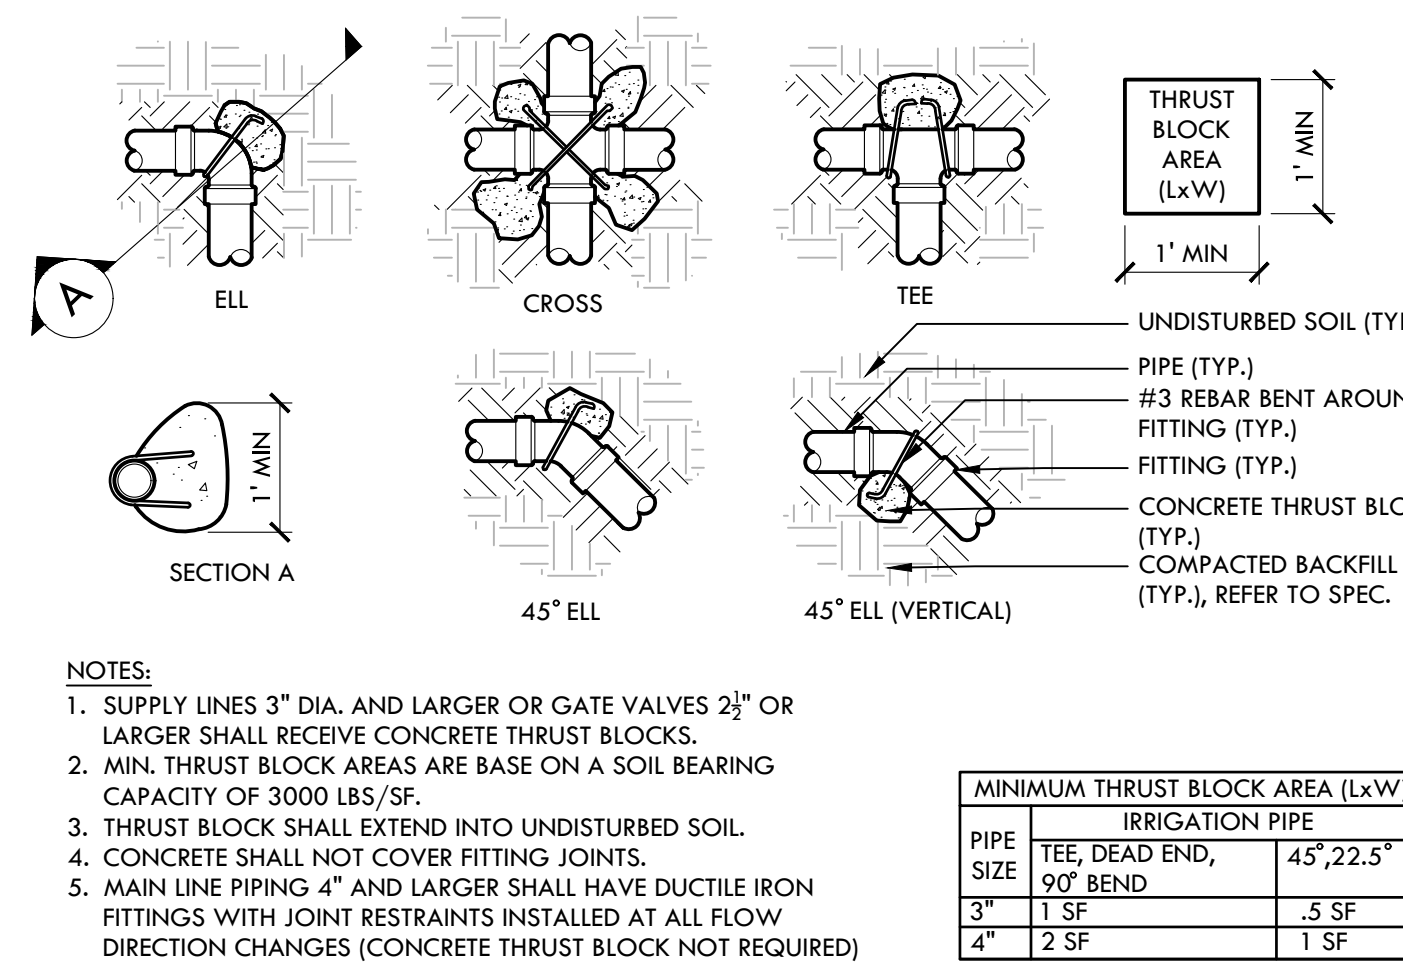

THRUST BLOCK

NTS

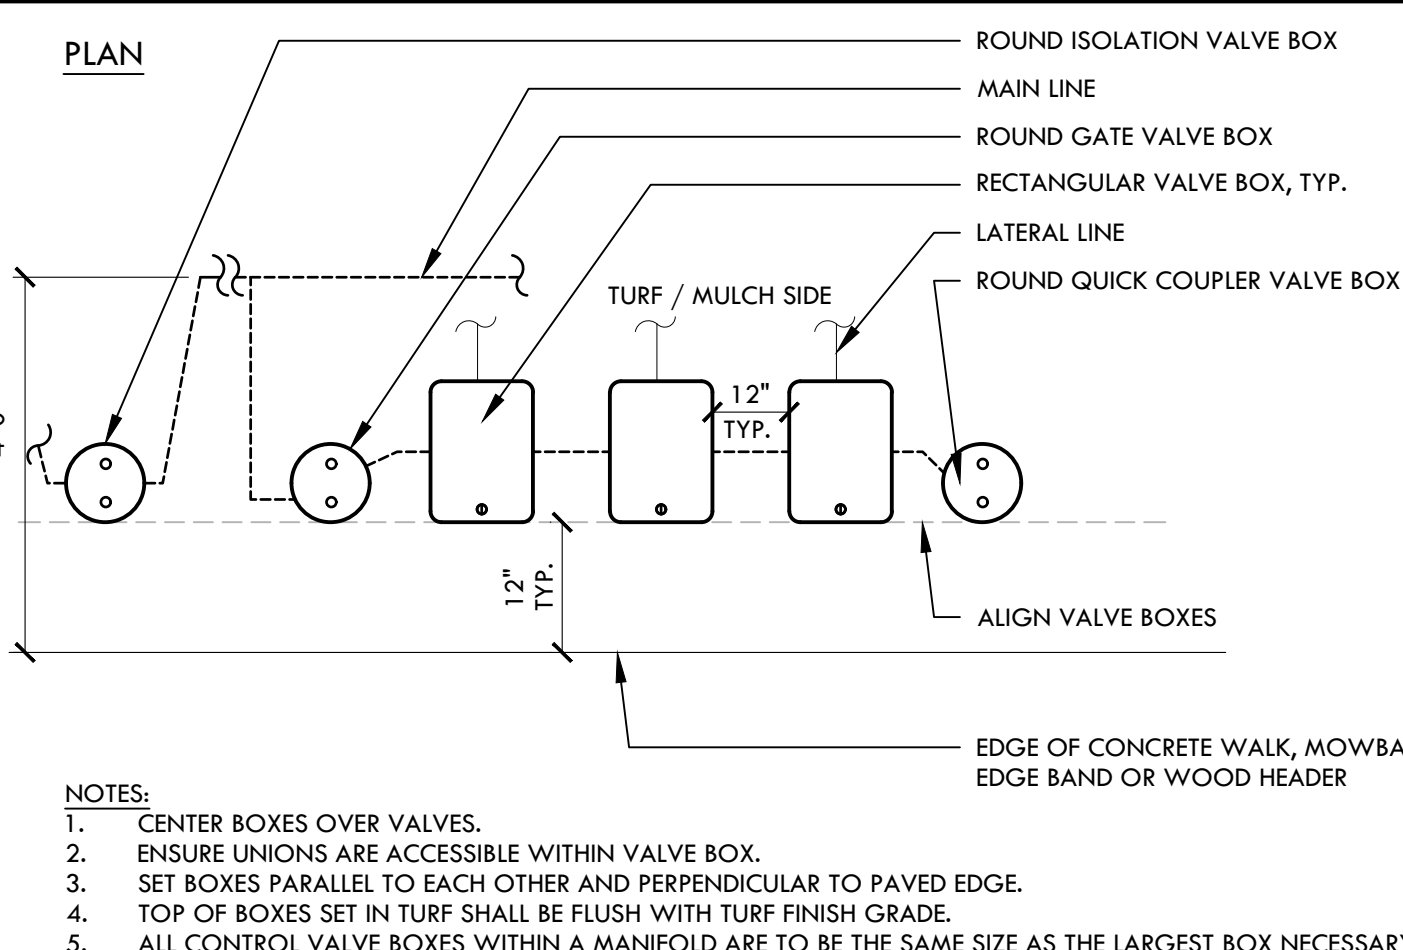


VALVE BOX LAYOUT WITH ANGLE VALVES

NTS

D


QUICK COUPLER VALVE

NTS

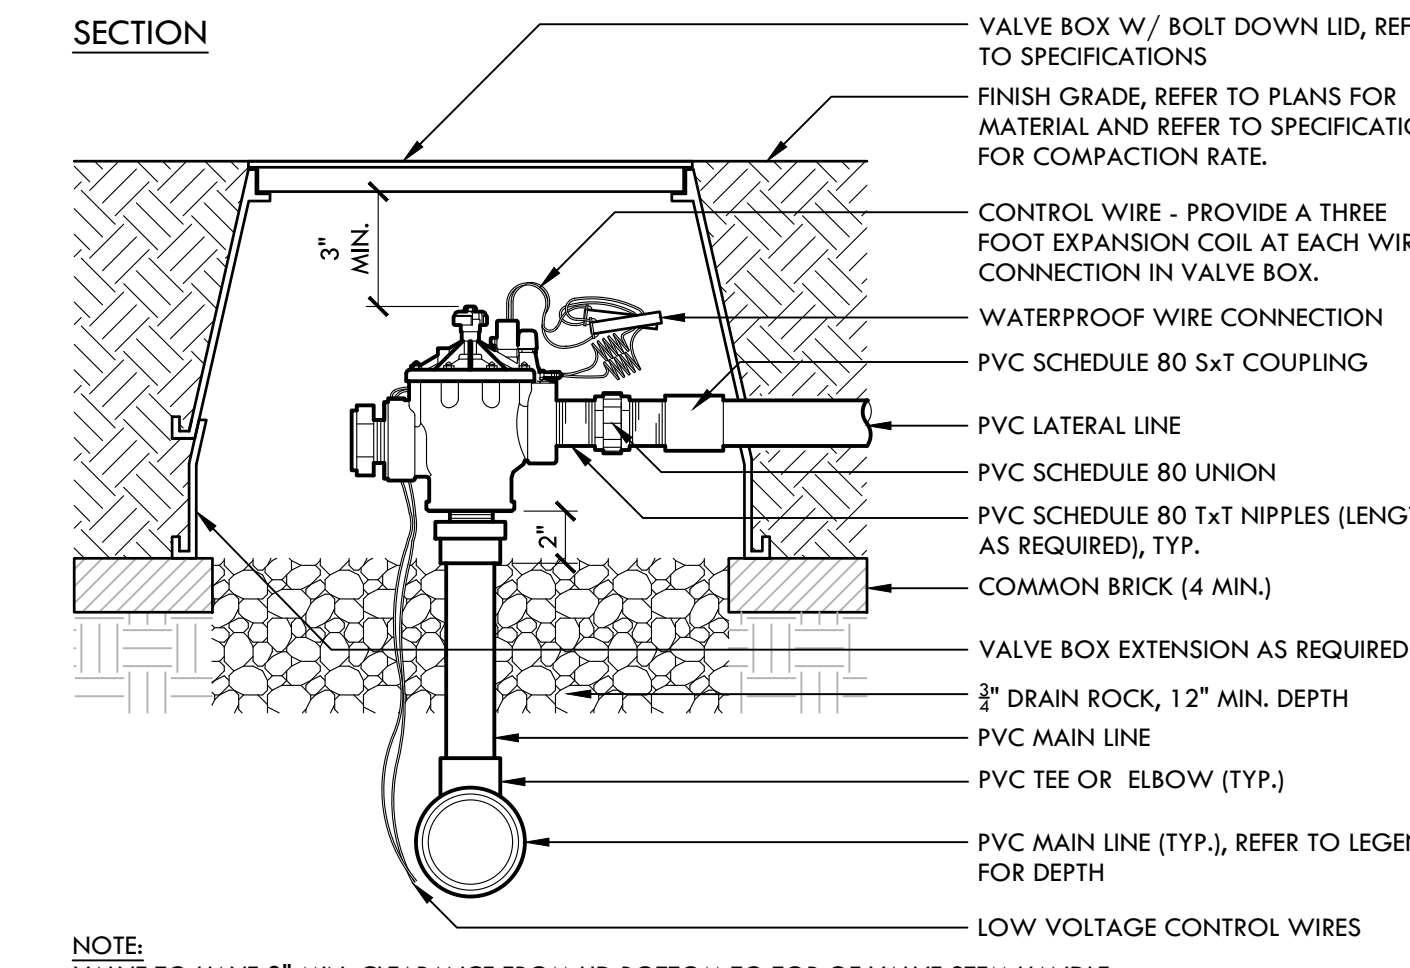


REMOTE CONTROL VALVE

NTS

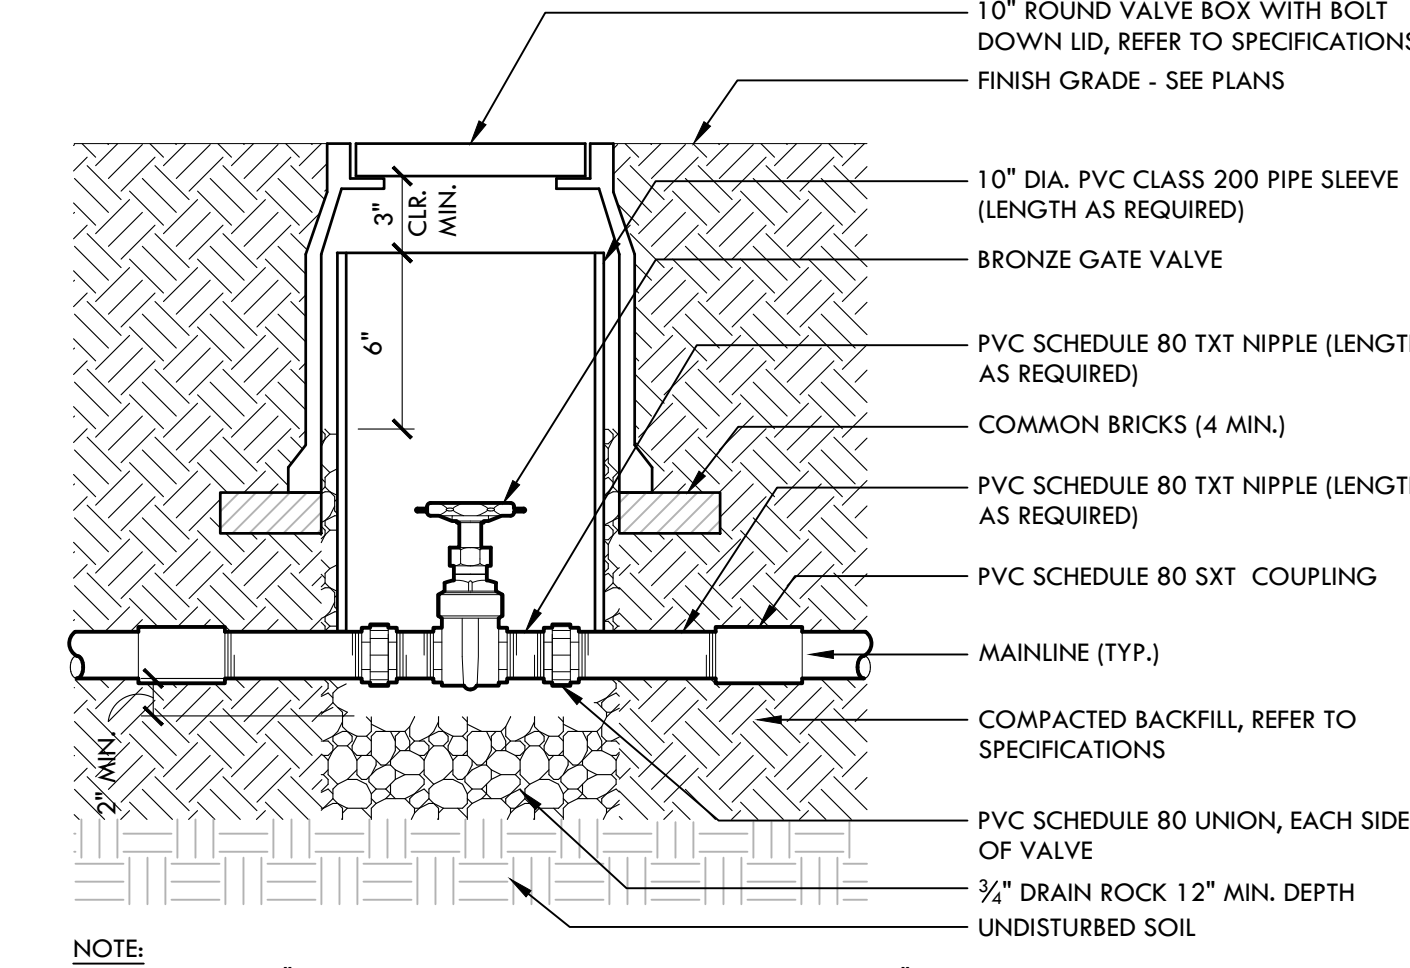

GATE VALVE - 2" AND SMALLER IN SIZE

NTS

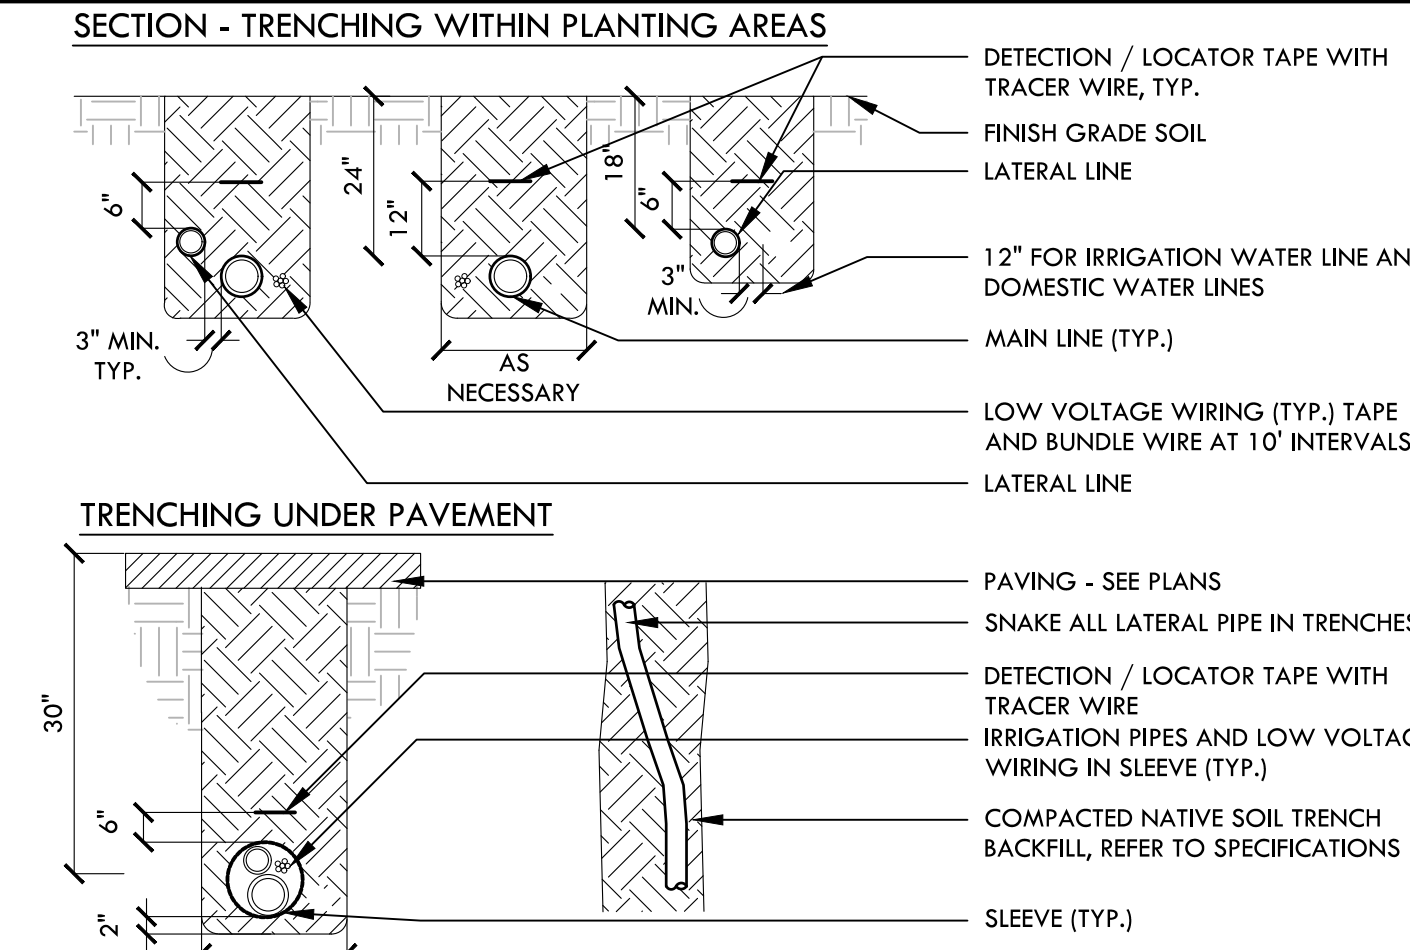

IRRIGATION PIPE TRENCHING

NTS

**VERDE DESIGN**  
LANDSCAPE ARCHITECTURE  
CIVIL ENGINEERING  
SPORT PLANNING & DESIGN

2455 The Alameda  
Santa Clara, CA 95050  
tel: 408.985.7200  
fax: 408.985.7260  
www.VerdeDesignInc.com

STAMP

REGISTERED PROFESSIONAL ENGINEER  
EXPIRATION DATE: June 30, 2025  
No. C-56494

KEY MAP

SHEET TITLE

PLANTING & IRRIGATION  
DETAILS

PROJECT NAME  
WESTBOROUGH  
MIDDLE SCHOOL  
FIELD AND PAVEMENT  
IMPROVEMENTS

PROJECT ADDRESS

2570 WESTBOROUGH BLVD  
SOUTH SAN FRANCISCO  
CA 94080

SUBMITTAL

DATE

DSA SUBMITTAL

12/10/24

NO. REVISIONS DATE

|    |  |  |
|----|--|--|
| 1  |  |  |
| 2  |  |  |
| 3  |  |  |
| 4  |  |  |
| 5  |  |  |
| 6  |  |  |
| 7  |  |  |
| 8  |  |  |
| 9  |  |  |
| 10 |  |  |

DRAWN BY

CHECKED BY

DATE ISSUED

SCALE

VDI PROJ. NO.


SSFUSD PROJ. NO.

SHEET NO.

D5.0

PLANTING & IRRIGATION DETAILS



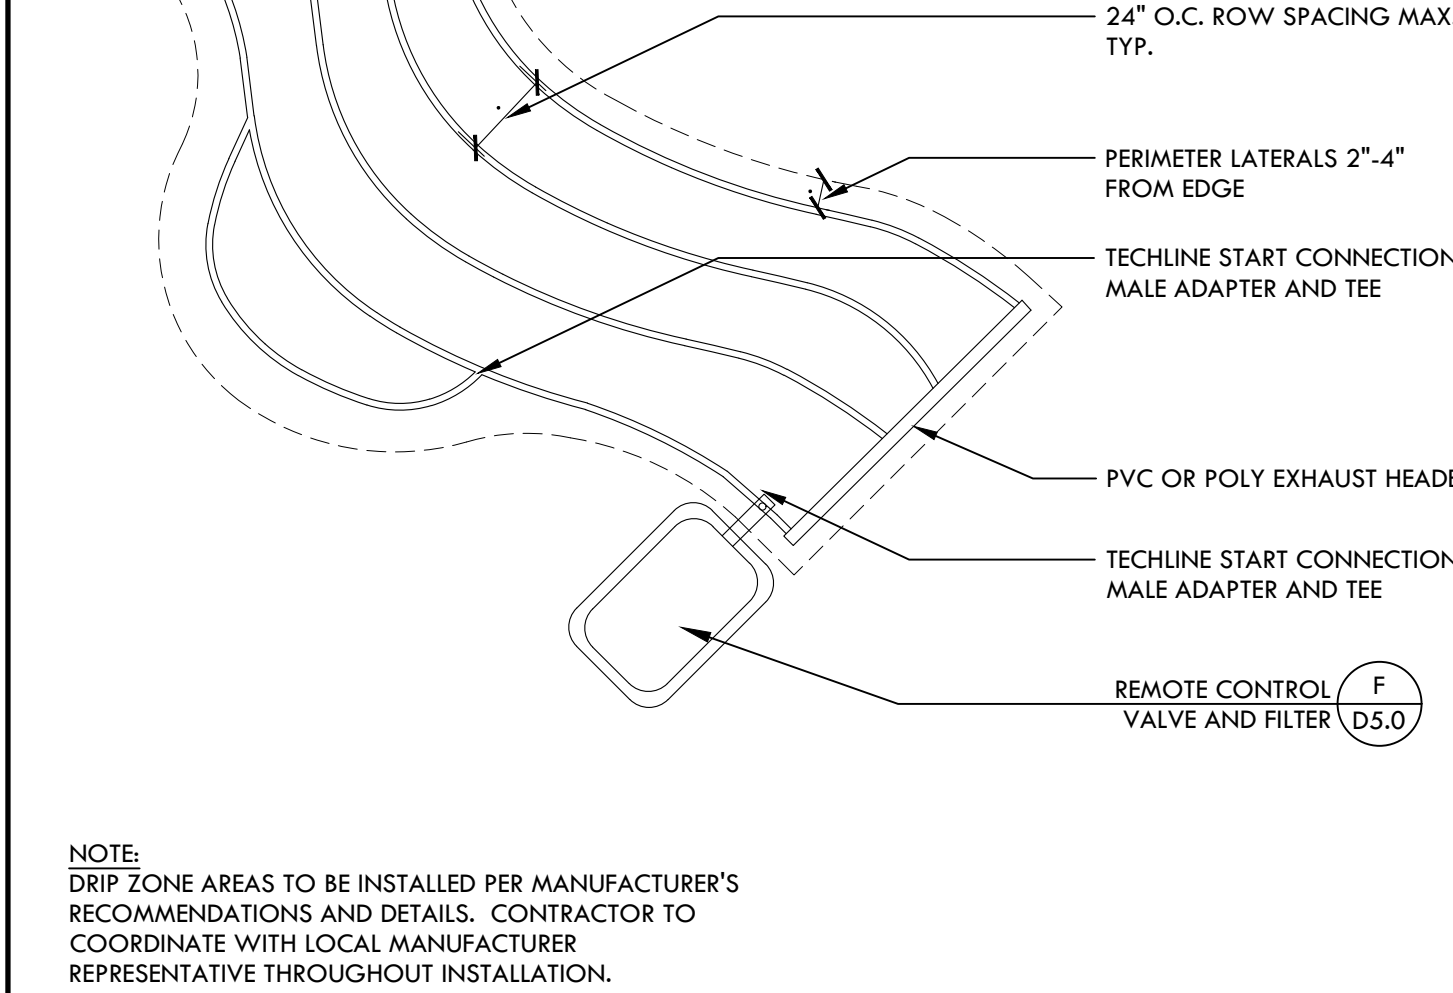

| STAMP   |                                    |           |      |                                                                                       |  |  |                                                                                       |  |  |                                                                                       |  |  |                                                                                       |  |  |                                                                                       |  |  |  |
|---|------------------------------------|-----------|------|---------------------------------------------------------------------------------------|--|--|---------------------------------------------------------------------------------------|--|--|---------------------------------------------------------------------------------------|--|--|---------------------------------------------------------------------------------------|--|--|---------------------------------------------------------------------------------------|--|--|--|
|   |                                    
| KEY MAP   |                                    |           |      |                                                                                       |  |  |                                                                                       |  |  |                                                                                       |  |  |                                                                                       |  |  |                                                                                       |  |  |  |
| <br>NORTH   |                                    |           |      |                                                                                       |  |  |                                                                                       |  |  |                                                                                       |  |  |                                                                                       |  |  |                                                                                       |  |  |  |
| SHEET TITLE<br><br><h2 style="text-align: center; margin: 0;">PLANTING &amp; IRRIGATION<br/>DETAILS</h2>   |                                    |           |      |                                                                                       |  |  |                                                                                       |  |  |                                                                                       |  |  |                                                                                       |  |  |                                                                                       |  |  |  |
| PROJECT NAME<br><br><h3 style="text-align: center; margin: 0;">WESTBOROUGH<br/>MIDDLE SCHOOL<br/>FIELD AND PARKWAY<br/>IMPROVEMENTS</h3>   |                                    |           |      |                                                                                       |  |  |                                                                                       |  |  |                                                                                       |  |  |                                                                                       |  |  |                                                                                       |  |  |  |
| PROJECT ADDRESS<br><br><h3 style="margin: 0;">2570 WESTBOROUGH BLVD<br/>SOUTH SAN FRANCISCO<br/>CA 94080</h3>   |                                    |           |      |                                                                                       |  |  |                                                                                       |  |  |                                                                                       |  |  |                                                                                       |  |  |                                                                                       |  |  |  |
| SUBMITTAL   | DATE                               |           |      |                                                                                       |  |  |                                                                                       |  |  |                                                                                       |  |  |                                                                                       |  |  |                                                                                       |  |  |  |
| DSA SUBMITTAL   | 12/10/24                           |           |      |                                                                                       |  |  |                                                                                       |  |  |                                                                                       |  |  |                                                                                       |  |  |                                                                                       |  |  |  |
|   |                                    
| <table border="1" style="width: 100%; border-collapse: collapse;"><tr><th style="width: 10%;">NO.</th><th style="width: 80%;">REVISIONS</th><th style="width: 10%;">DATE</th></tr><tr><td style="text-align: center;"></td><td></td><td></td></tr><tr><td style="text-align: center;"></td><td></td><td></td></tr><tr><td style="text-align: center;"></td><td></td><td></td></tr><tr><td style="text-align: center;"></td><td></td><td></td></tr><tr><td style="text-align: center;"></td><td></td><td></td></tr></table> | NO.                                | REVISIONS | DATE |  |  |  |  |  |  |  |  |  |  |  |  |  |  |  |  |
| NO.   | REVISIONS                          | DATE      |      |                                                                                       |  |  |                                                                                       |  |  |                                                                                       |  |  |                                                                                       |  |  |                                                                                       |  |  |  |
|   |                                    
| DRAWN BY   | CHECKED BY<br><br><b>JW</b>        |           |      |                                                                                       |  |  |                                                                                       |  |  |                                                                                       |  |  |                                                                                       |  |  |                                                                                       |  |  |  |
| DATE ISSUED<br><b>12/10/2024</b>   | SCALE<br><br><b>NTS</b>            |           |      |                                                                                       |  |  |                                                                                       |  |  |                                                                                       |  |  |                                                                                       |  |  |                                                                                       |  |  |  |
| VDI PROJ. NO.<br><b>2320400</b>   | SSFUSD PROJ. NO.<br><b>025-960</b> |           |      |                                                                                       |  |  |                                                                                       |  |  |                                                                                       |  |  |                                                                                       |  |  |                                                                                       |  |  |  |
| SHEET NO.<br><br><h1 style="text-align: center; margin: 0;">D5.1</h1>   |                                    |           |      |                                                                                       |  |  |                                                                                       |  |  |                                                                                       |  |  |                                                                                       |  |  |                                                                                       |  |  |  |



475.00  
474.00  
473.00  
472.00  
471.00  
470.00  
469.00  
468.00  
467.00  
466.00  
465.00  
464.00  
463.00  
462.00  
461.00  
460.00  
459.00  
458.00  
457.00

6°  
1'-0"

H D2.1 GUARDRAIL W/ HANDRAIL  
L D2.0 12" WIDE TALL CURB WITH RAILING


6°  
1'-0"

B D2.1 STAIR HANDRAIL  
L D2.0 12" WIDE TALL CURB WITH RAILING  
H D2.1 GUARDRAIL W/ HANDRAIL  
B D2.1 STAIR HANDRAIL  
L D2.0 12" WIDE TALL CURB WITH RAILING

6°  
1'-0"

CHEEKWALL - SECTION VIEW Bb

CHEEKWALL - SECTION VIEW B-B

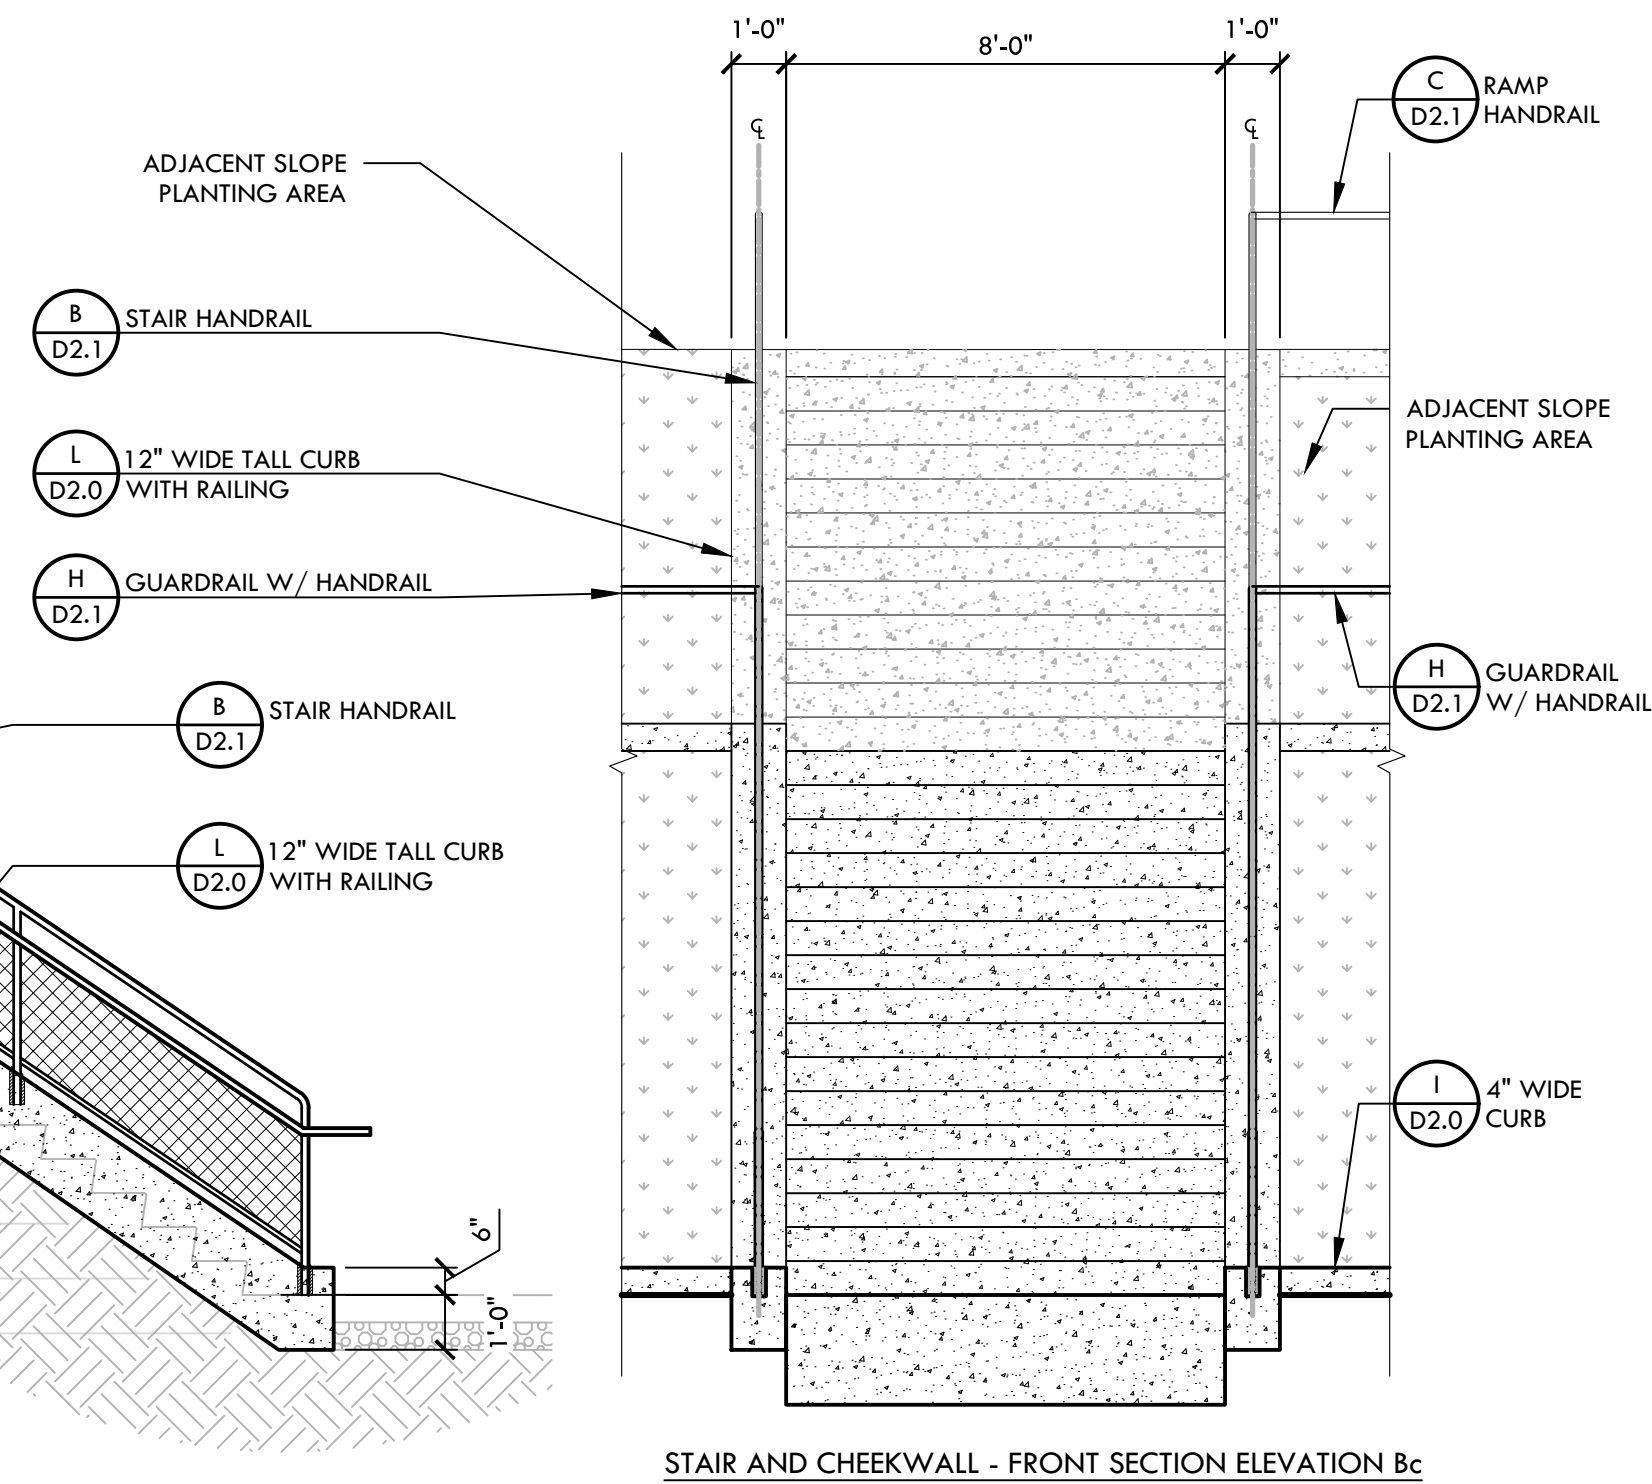

STAIR AND CHEEKWALL - FRONT SECTION ELEVATION Bc




**2455 The Alameda  
Santa Clara, CA 95050  
tel: 408.985.7200  
fax: 408.985.7260  
[www.VerdeDesignInc.com](http://www.VerdeDesignInc.com)**

REGISTERED PROFESSIONAL ENGINEER  
DEVIN CONWAY  
No. C-56494  
\_\_\_\_\_  
Signature  
EXPIRATION DATE: June 30, 2025  
STATE OF CALIFORNIA

Architectural drawing showing a building facade with a grid overlay. A North arrow is located in the bottom right corner.




NTS

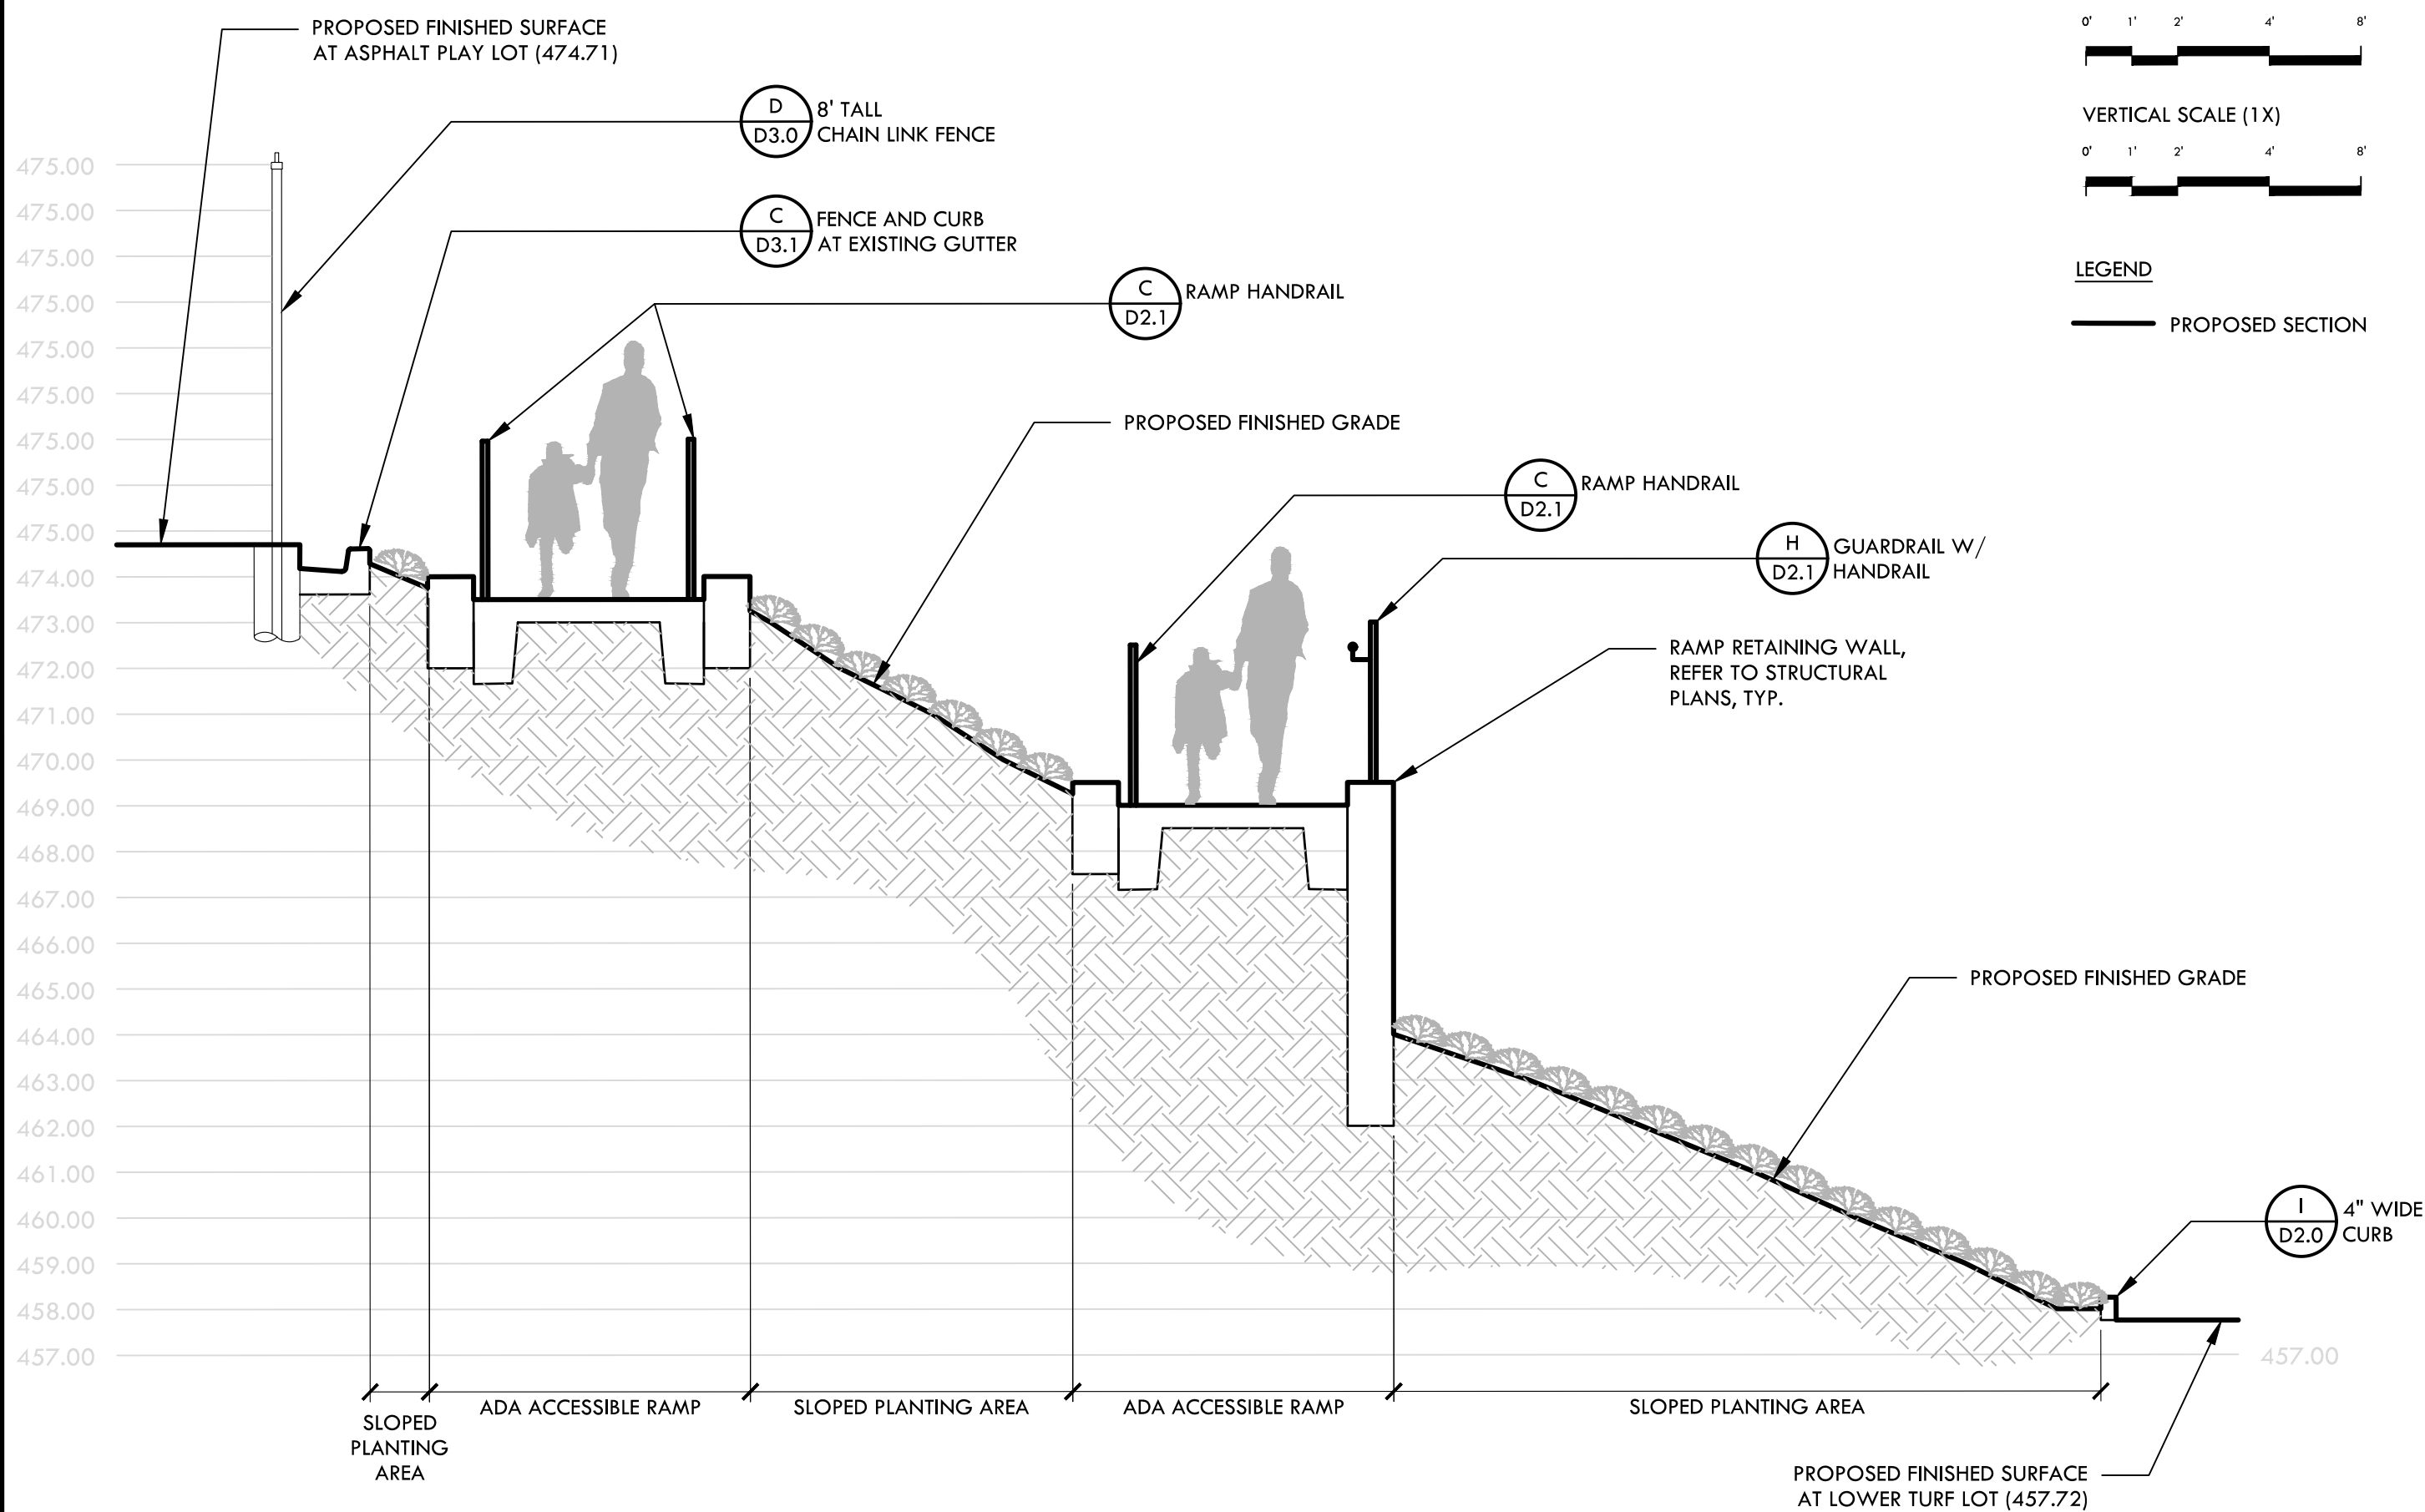

**C** SECTION C - ADA ACCESSIBLE RAMP

NTS

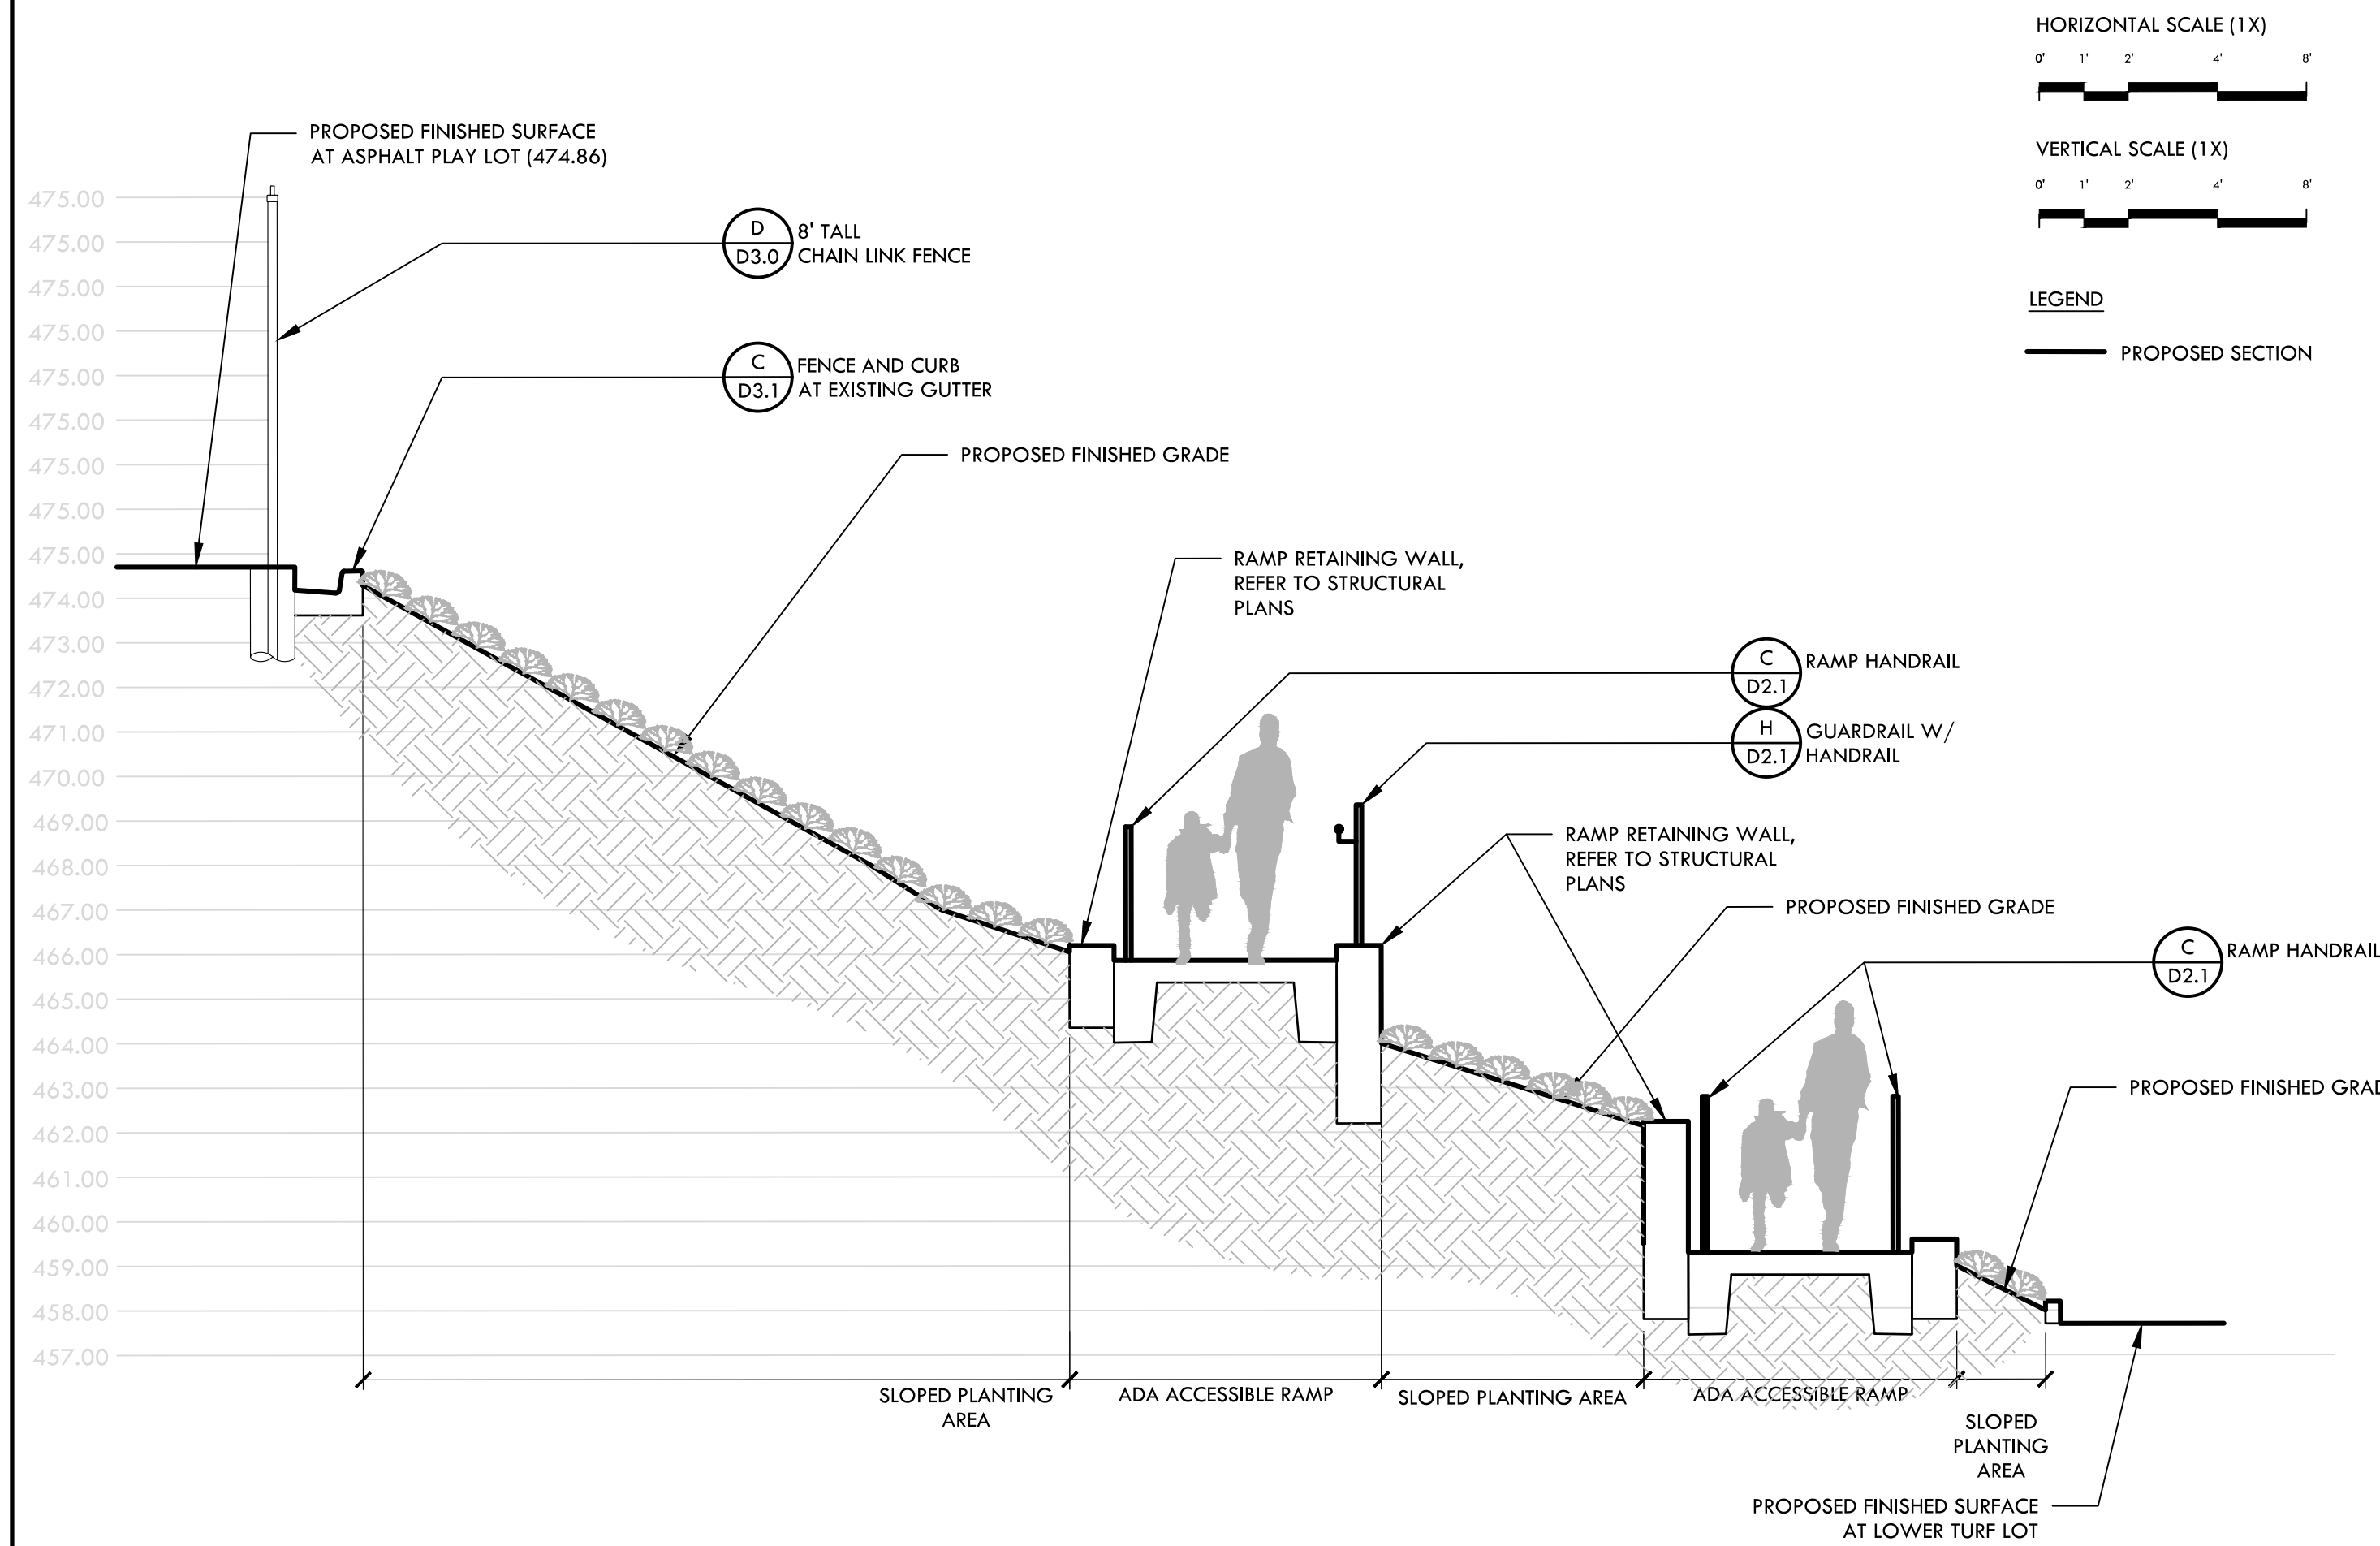

**A SECTION C - ADA ACCESSIBLE RAMP**

NTS

## SECTION DETAILS

# WESTBOROUGH MIDDLE SCHOOL FIELD AND PAVEMENT IMPROVEMENTS

2570 WESTBOROUGH BLVD  
SOUTH SAN FRANCISCO  
CA 94080

|               |          |
|---------------|----------|
| DSA SUBMITTAL | 12/10/24 |
|---------------|----------|

|  |  |
|--|--|
|  |  |
|  |  |

|  |  |
|--|--|
|  |  |
|  |  |

|  |  |
|--|--|
|  |  |
|--|--|

|   |  |  |
|---|--|--|
| △ |  |  |
|---|--|--|

|                                                                                       |  |  |
|---------------------------------------------------------------------------------------|--|--|
|  |  |  |
|  |  |  |

|   |  |  |
|---|--|--|
|   |  |  |
| △ |  |  |

|                                                                                       |  |  |
|---------------------------------------------------------------------------------------|--|--|
|  |  |  |
|  |  |  |

|          |            |
|----------|------------|
| DRAWN BY | CHECKED BY |
|----------|------------|

|             |       |
|-------------|-------|
| DATE ISSUED | SCALE |
| 12/10/2024  | NITS  |

|               |                  |
|---------------|------------------|
| VDI PROJ. NO. | SSFUSD PROJ. NO. |
| 2320400       | 025-960          |


SHEET NO

D6.0


SECTION/ENLARGEMENT DETAILS



ALL IDEAS, DESIGNS, ARRANGEMENTS, AND PLANS INDICATED OR REPRESENTED BY THIS DRAWING ARE OWNED BY AND THE PROPERTY OF VERDE DESIGN, INC. AND WERE CREATED, EVOLVED, AND DEVELOPED FOR USE ON AND IN CONNECTION WITH THE SPECIFIED PROJECT. NONE OF SUCH IDEAS, DESIGNS, ARRANGEMENTS OR PLANS SHALL BE USED, REPRODUCED, OR PUBLISHED BY ANY METHOD, IN WHOLE OR IN PART, OR DISCLOSED TO ANY PERSON, FIRM, OR CORPORATION FOR ANY PURPOSE, WITHOUT THE WRITTEN PERMISSION OF VERDE DESIGN, INC.

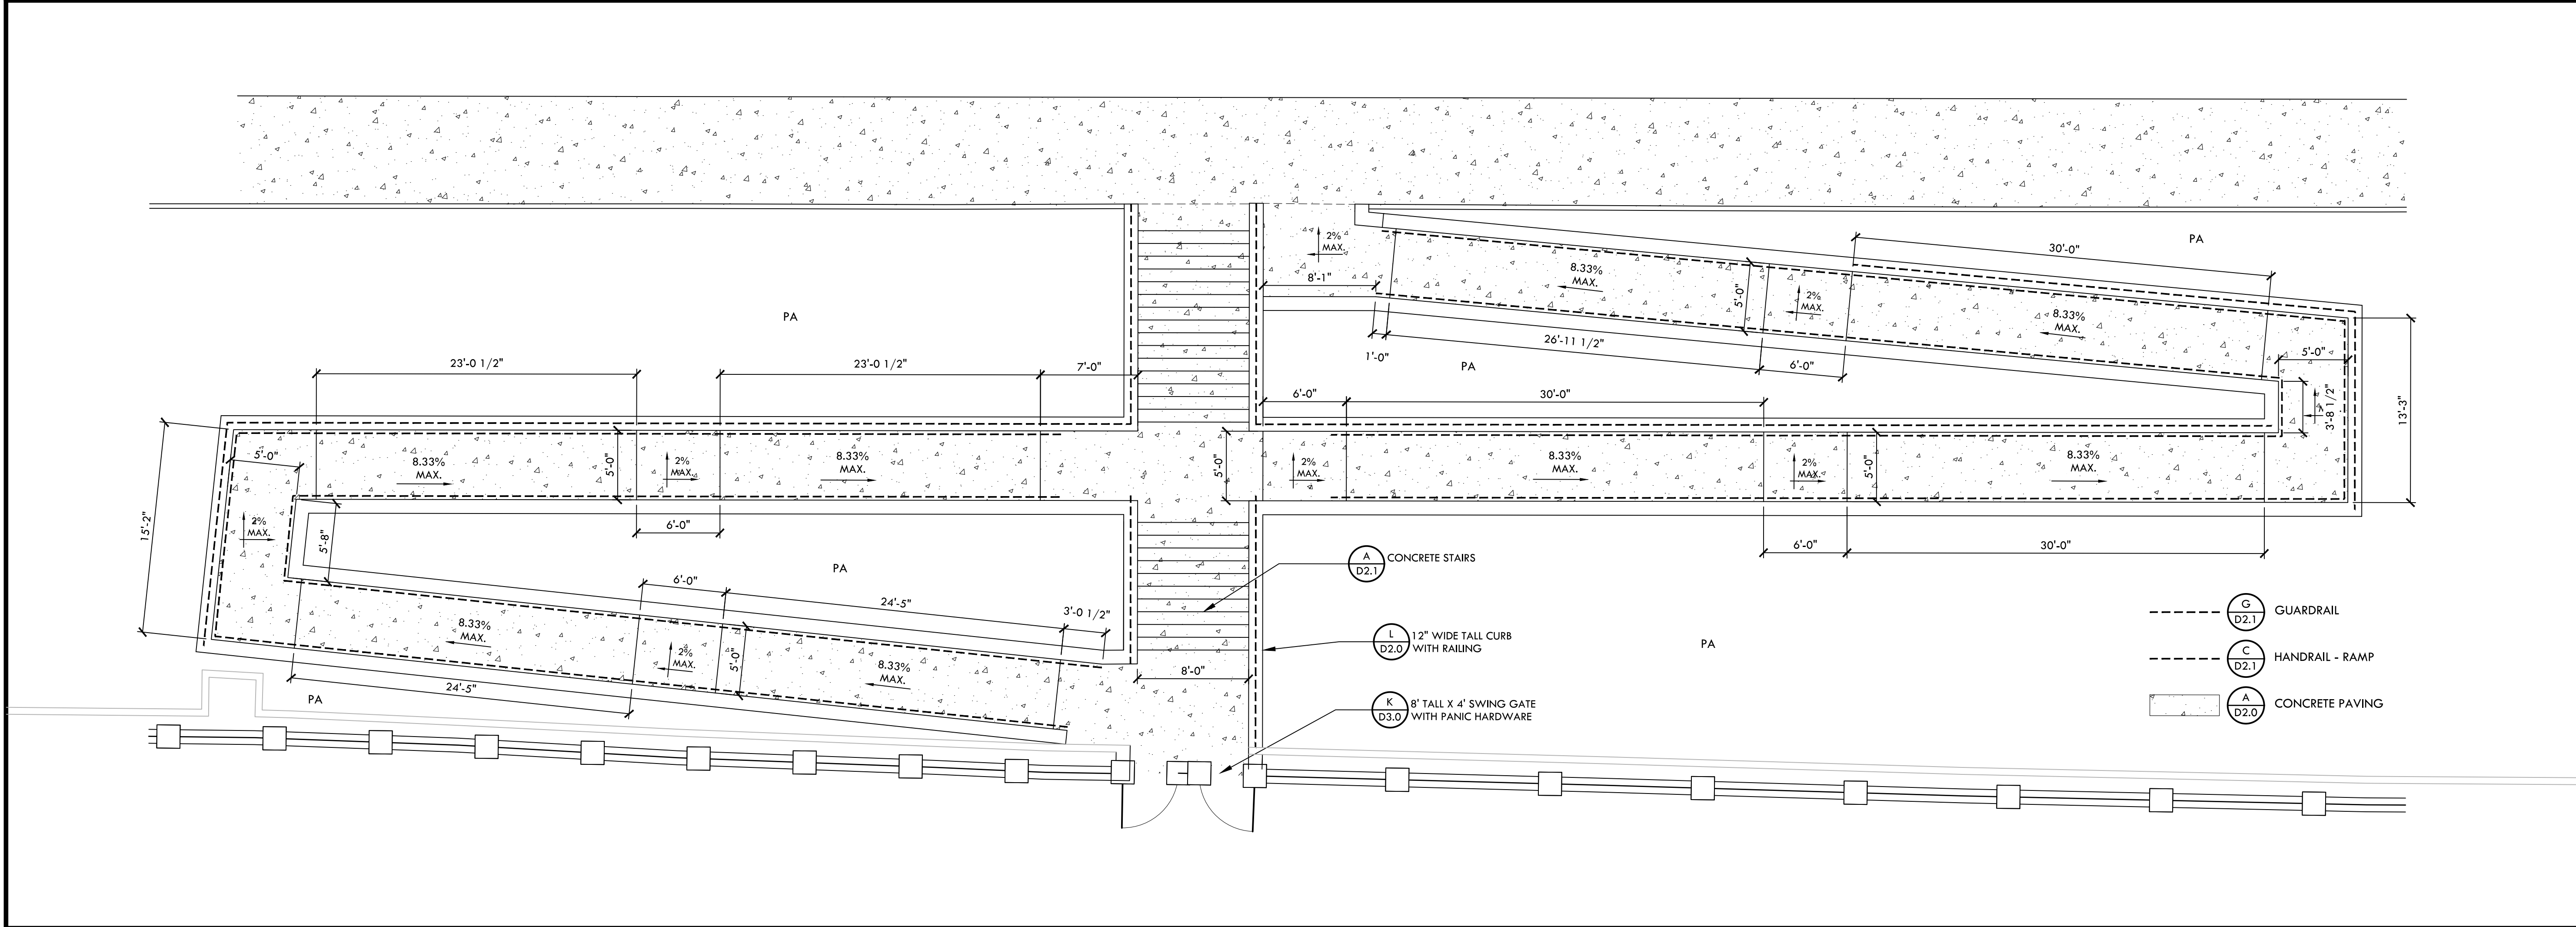

**B** SECTION D - CONCRETE STAIRS RAMP NTS

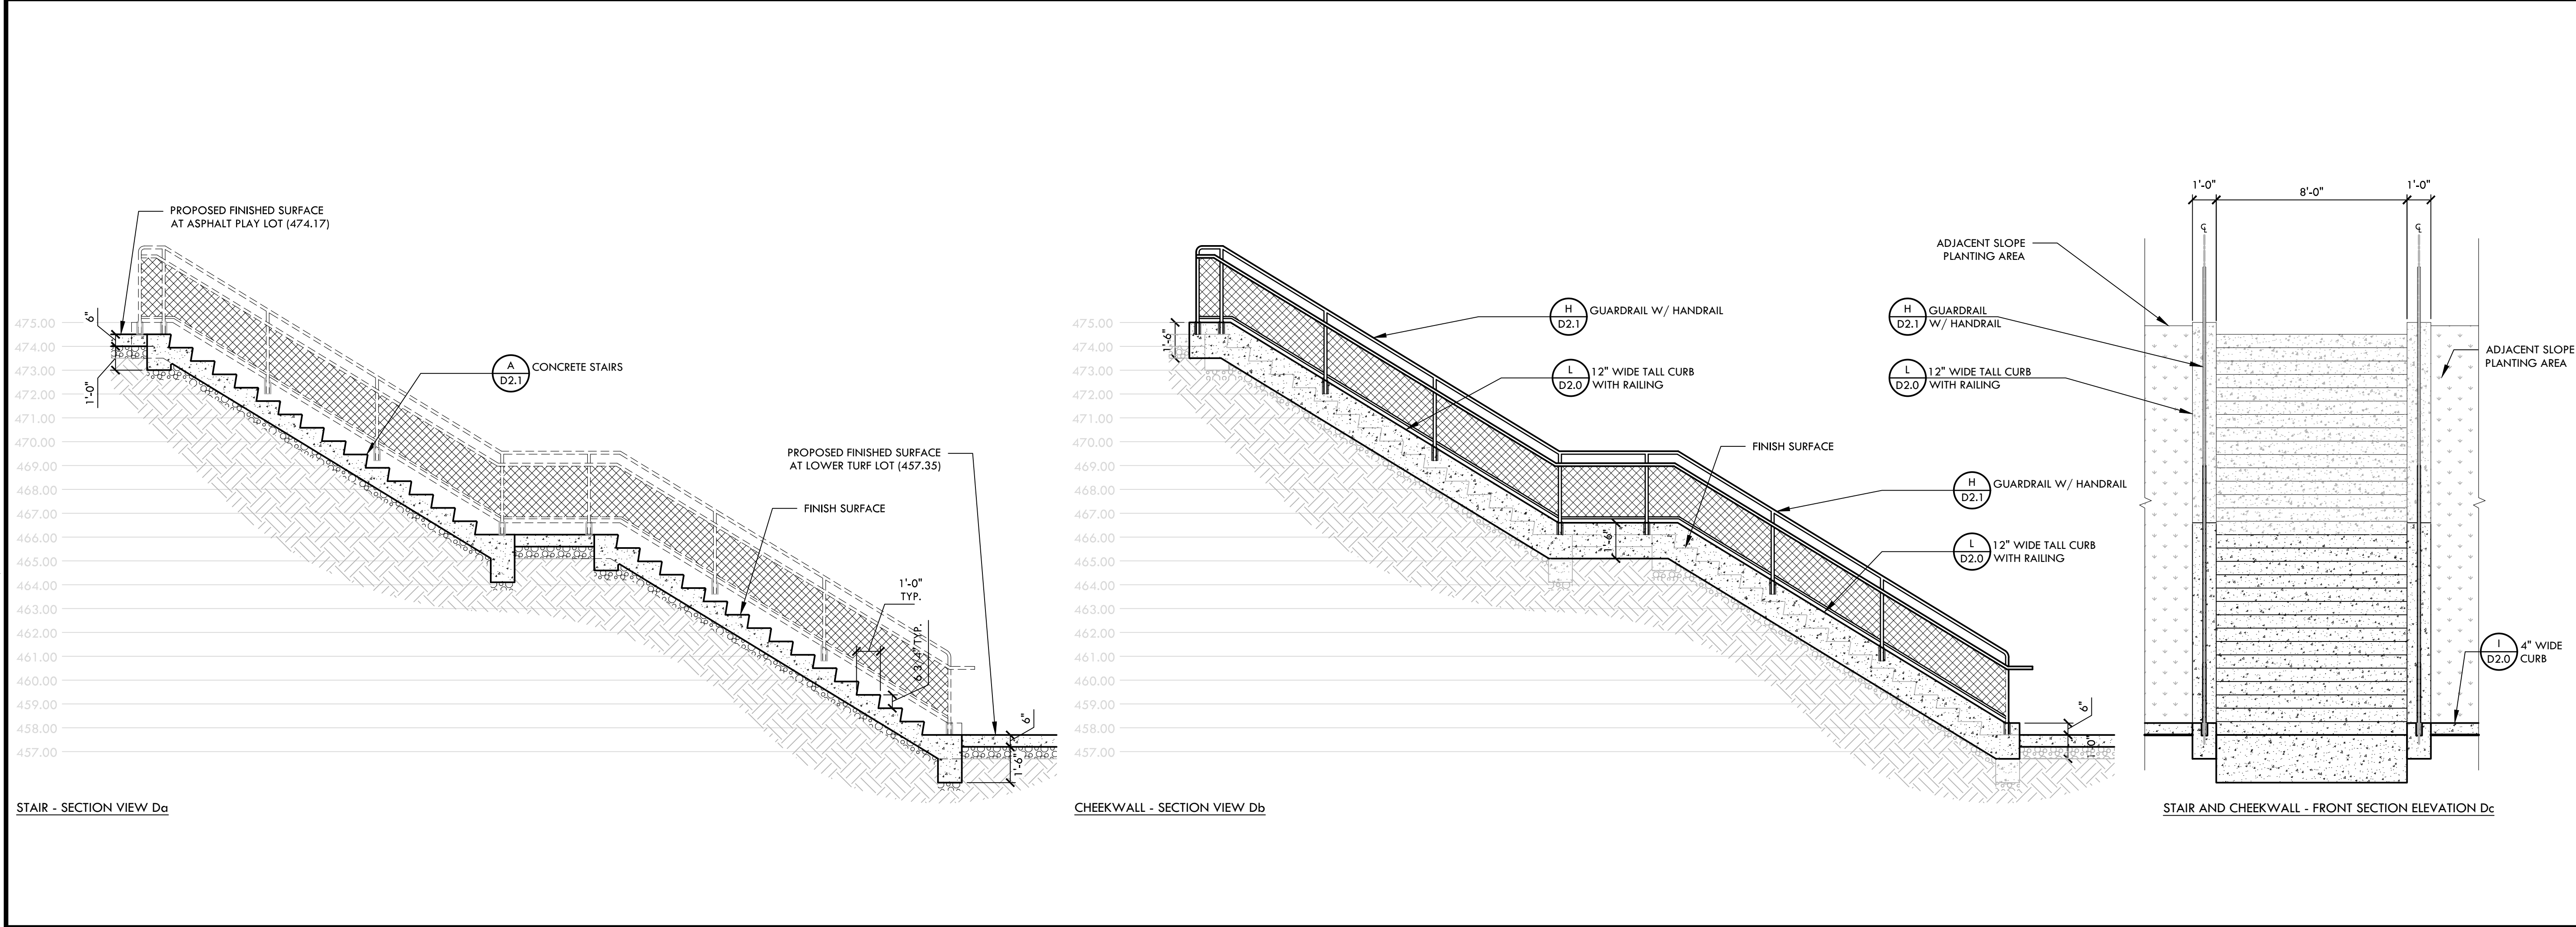


**A** SECTION D - CONCRETE STAIRS RAMP NTS

DRAWING NAME: Y:\Projects-SC\2023\2320400 - Westborough MS Campus Improvements\CAD\D6.0 SECTIONS.dwg  
PLOT DATE: 02-14-25 PLOTTED BY: station12

**VERDE DESIGN**  
LANDSCAPE ARCHITECTURE  
CIVIL ENGINEERING  
SPORT PLANNING & DESIGN  
2455 The Alameda  
Santa Clara, CA 95050  
tel: 408.985.7200  
fax: 408.985.7260  
www.VerdeDesigninc.com

STAMP  
REGISTERED PROFESSIONAL ENGINEER  
CIVIL ENGINE  
No. C-56494  
Signature  
EXPIRATION DATE: June 30, 2025  
STATE OF CALIFORNIA

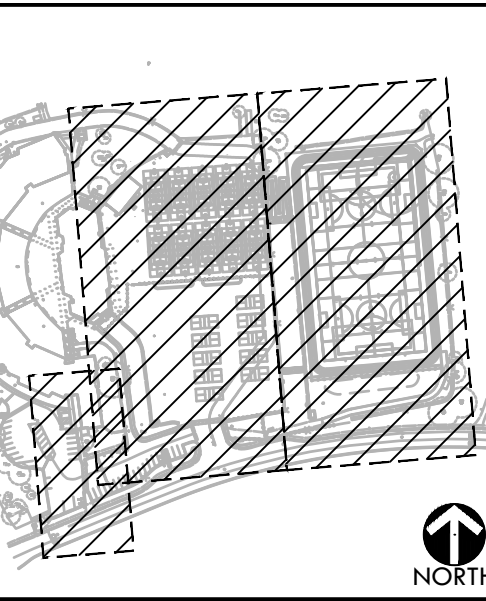

SHEET TITLE  
**SECTION  
DETAILS**

PROJECT NAME  
**WESTBOROUGH  
MIDDLE SCHOOL  
FIELD AND PAVEMENT  
IMPROVEMENTS**

PROJECT ADDRESS  
**2570 WESTBOROUGH BLVD  
SOUTH SAN FRANCISCO  
CA 94080**

| SUBMITTAL     | DATE     |
|---------------|----------|
| DSA SUBMITTAL | 12/10/24 |

| NO. | REVISIONS | DATE |
|-----|-----------|------|
| 1   |           |      |
| 2   |           |      |
| 3   |           |      |
| 4   |           |      |
| 5   |           |      |
| 6   |           |      |
| 7   |           |      |
| 8   |           |      |
| 9   |           |      |
| 10  |           |      |

|                           |                             |
|---------------------------|-----------------------------|
| DRAWN BY                  | CHECKED BY<br>JW            |
| DATE ISSUED<br>12/10/2024 | SCALE<br>NTS                |
| VDI PROJ. NO.<br>2320400  | SSFUSD PROJ. NO.<br>025-960 |
| SHEET NO.                 |                             |

**D6.1**  
SECTION/ENLARGEMENT DETAILS




## STRUCTURAL GENERAL NOTES

- PROVIDE SHOP DRAWINGS FOR THE FOLLOWING MATERIALS/PRODUCTS:
- A) CONCRETE MIX DESIGNS (SUBMIT TO TESTING/INSPECTION AGENCY)
  - B) CONCRETE REINFORCING
  - C) STRUCTURAL STEEL AND MISC. METALS
- SEE SPECIFICATIONS FOR OTHER SUBMITTALS AND SUBMITTAL PROCEDURES




ALL IDEAS, DESIGNS, ARRANGEMENTS, AND PLANS INDICATED OR REPRESENTED BY THIS DRAWING ARE OWNED BY AND THE PROPERTY OF VERDE DESIGN, INC. AND WERE CREATED, EVOLVED, AND DEVELOPED FOR USE ON AND IN CONNECTION WITH THE SPECIFIED PROJECT. NONE OF SUCH IDEAS, DESIGNS, ARRANGEMENTS OR PLANS SHALL BE USED, REPRODUCED, OR PUBLISHED IN WHOLE OR IN PART, OR DISCLOSED TO ANY PERSON, FIRM, OR CORPORATION FOR ANY PURPOSE WHATSOEVER WITHOUT WRITTEN PERMISSION OF VERDE DESIGN, INC.

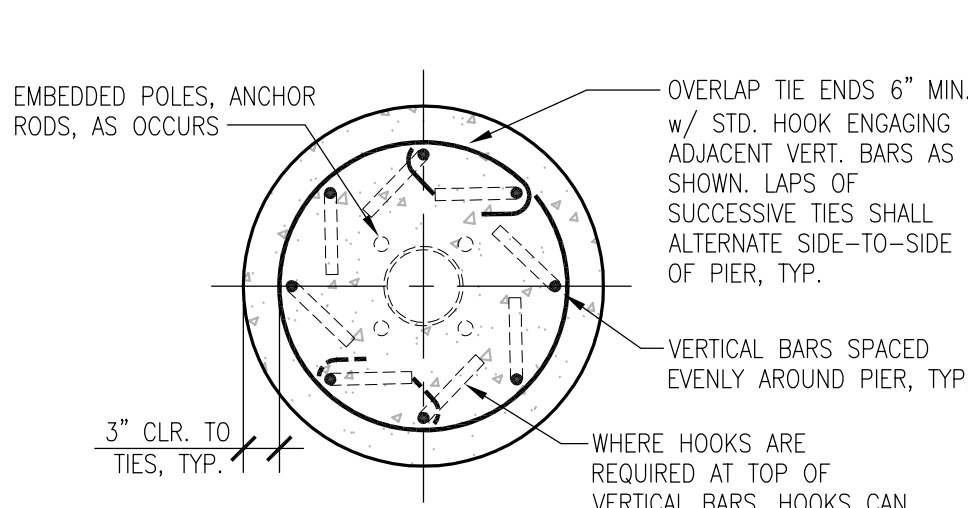

1 TYPICAL PIER REINFORCING REQUIREMENTS


3/4"=1'-0"

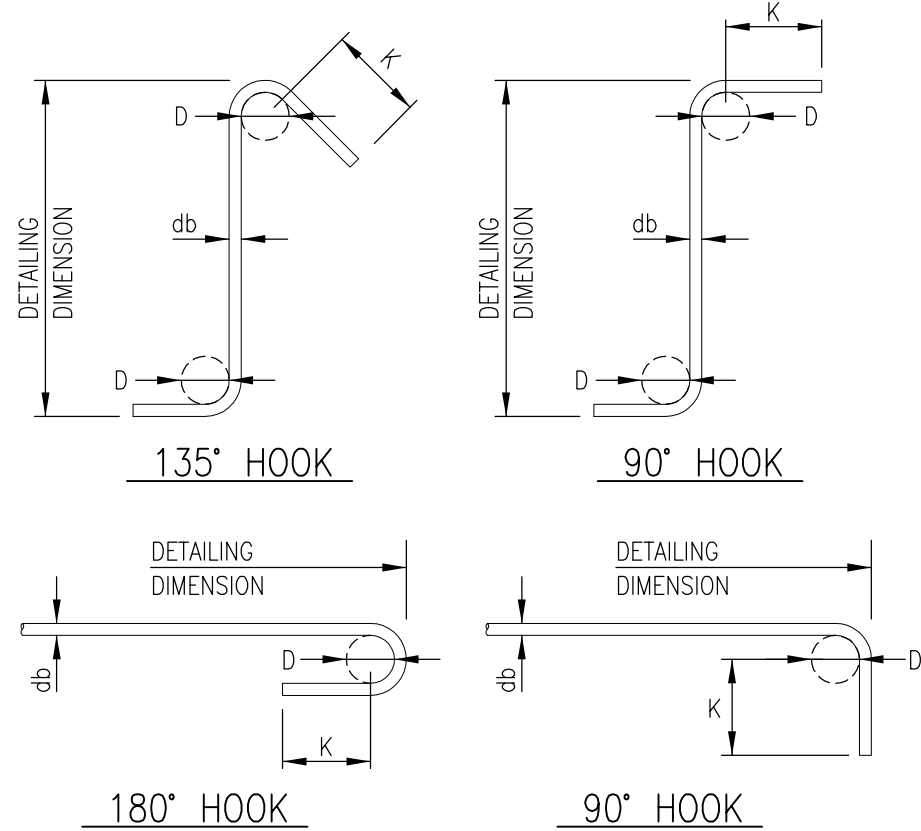

2 TYPICAL REBAR BENDS AND HOOKS

| STANDARD HOOKS |        |                |               |
|----------------|--------|----------------|---------------|
| BAR SIZE       | "D" IN | 180° HOOKS "K" | 90° HOOKS "K" |
| #3             | 2-1/4" | 2-1/2"         | 4-1/2"        |
| #4             | 3"     | 2-1/2"         | 6"            |
| #5             | 3-3/4" | 2-1/2"         | 7-1/2"        |
| #6             | 4-1/2" | 3"             | 9"            |
| #7             | 5-1/4" | 3-1/2"         | 10-1/2"       |
| #8             | 6"     | 4"             | 12"           |

| STIRRUP AND TIE HOOKS |        |                |                |               |
|-----------------------|--------|----------------|----------------|---------------|
| BAR SIZE              | "D" IN | 180° HOOKS "K" | 135° HOOKS "K" | 90° HOOKS "K" |
| #3                    | 1-1/2" | 2-1/2"         | 3"             | 3"            |
| #4                    | 2"     | 2-1/2"         | 3"             | 3"            |
| #5                    | 2-1/2" | 2-1/2"         | 3-3/4"         | 3-3/4"        |
| #6                    | 4-1/2" | 3"             | 4-1/2"         | 9"            |

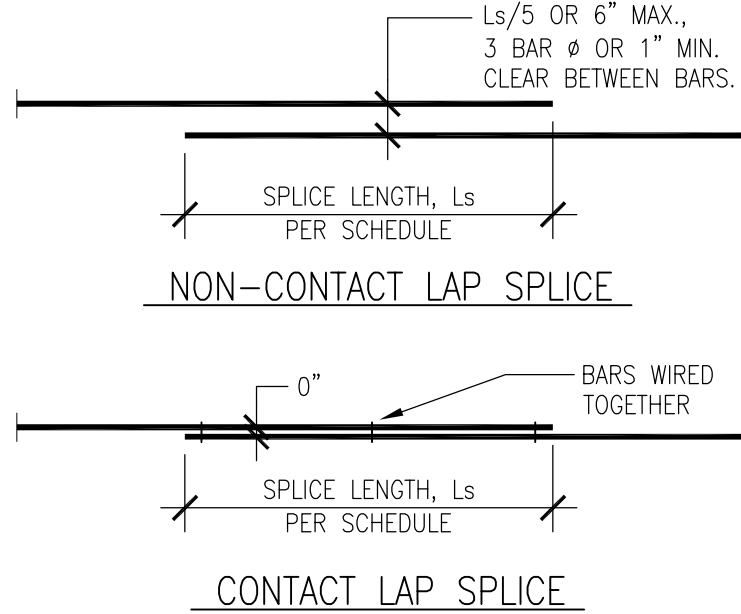


4 TYPICAL REBAR BENDING SPLICES

| REBAR LAP SPlice LENGTHS (Ls) |                                                           |                                     |                       |
|-------------------------------|-----------------------------------------------------------|-------------------------------------|-----------------------|
| BAR SIZE                      | HARD ROCK (REG. WT.) CONCRETE CLASS B SPlice TYP., U.N.O. | TOP BARS (SEE NOTE 1) MASONRY (CMU) | GROUTED MASONRY (CMU) |
| #3                            | 16"                                                       | 19"                                 | 27"                   |
| #4                            | 19"                                                       | 25"                                 | 36"                   |
| #5                            | 36"                                                       | 47"                                 | 45"                   |
| #6                            | 43"                                                       | 56"                                 | 54"                   |
| #7                            | 63"                                                       | 81"                                 | 63"                   |
| #8                            | 72"                                                       | 93"                                 | 72"                   |
| #9                            | 81"                                                       | 105"                                | -                     |
| #10                           | 90"                                                       | 116"                                | -                     |
| #11                           | 98"                                                       | 128"                                | -                     |

- NOTES:
- TOP BARS ARE HORIZONTAL BARS WITH MORE THAN 12" OF FRESH CONCRETE CAST BELOW BARS, IN SAME POUR AS BARS (AS IN DEEP BEAM OR FOOTING POURS, ETC.).
  - STAGGER LAPS IN SUCCESSIVE PARALLEL BARS IN SLABS AND WALLS A DISTANCE EQUAL TO THE REQUIRED LAP SPlice LENGTH, BUT NOT LESS THAN 24" (ALONG LENGTH OF BARS).
  - ALL LAP SPlices SHALL BE CONTACT OR NON-CONTACT TYPE, AS SHOWN.
  - INCREASE SCHEDULED LAP LENGTHS BY 30% WHEN IN LIGHT WEIGHT CONCRETE.


NO SCALE

NO SCALE

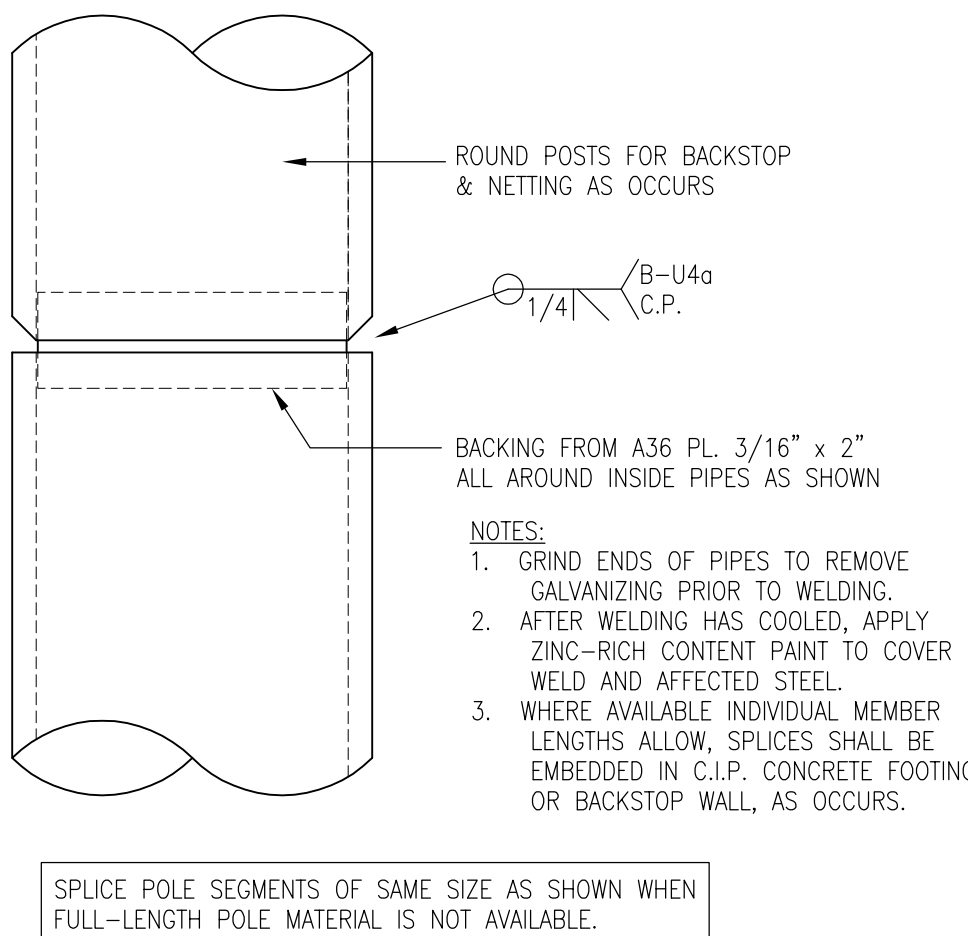


6 TYP. POLE SPlice WHERE REQUIRED

3/4"=1'-0"

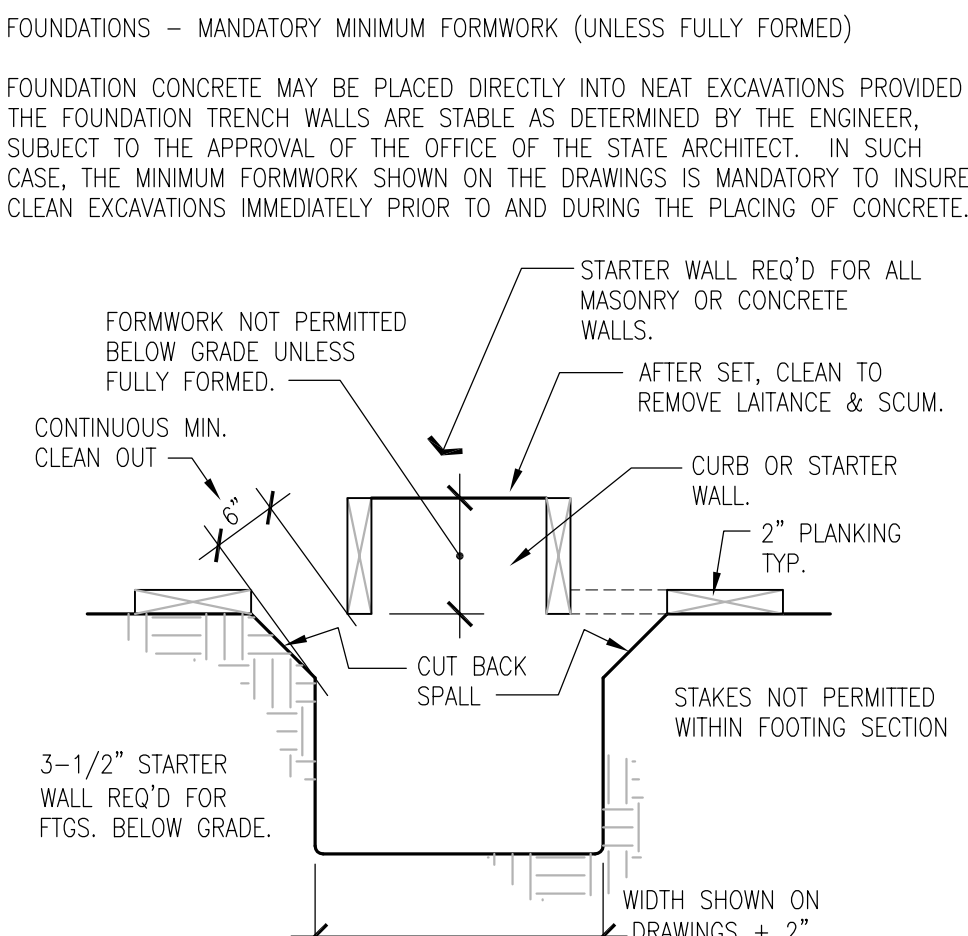


7 TYPICAL FOOTING TRENCHING

NO SCALE

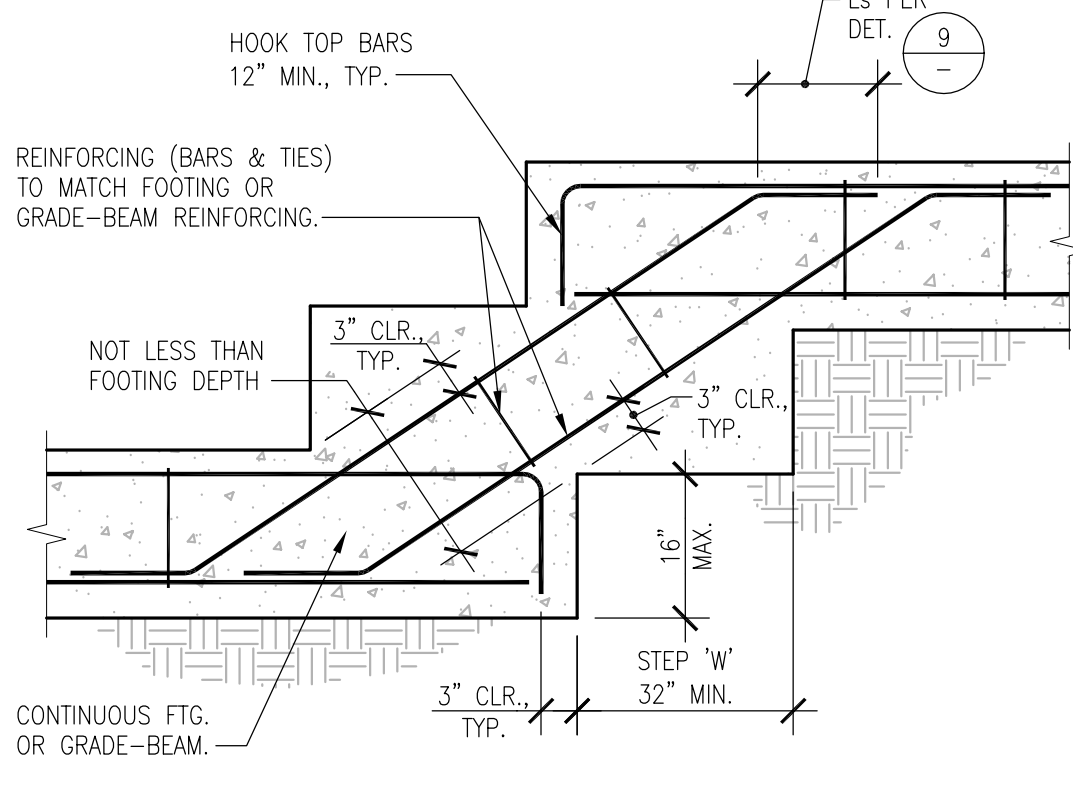


8 TYPICAL FOOTING STEPS

1"=1'-0"

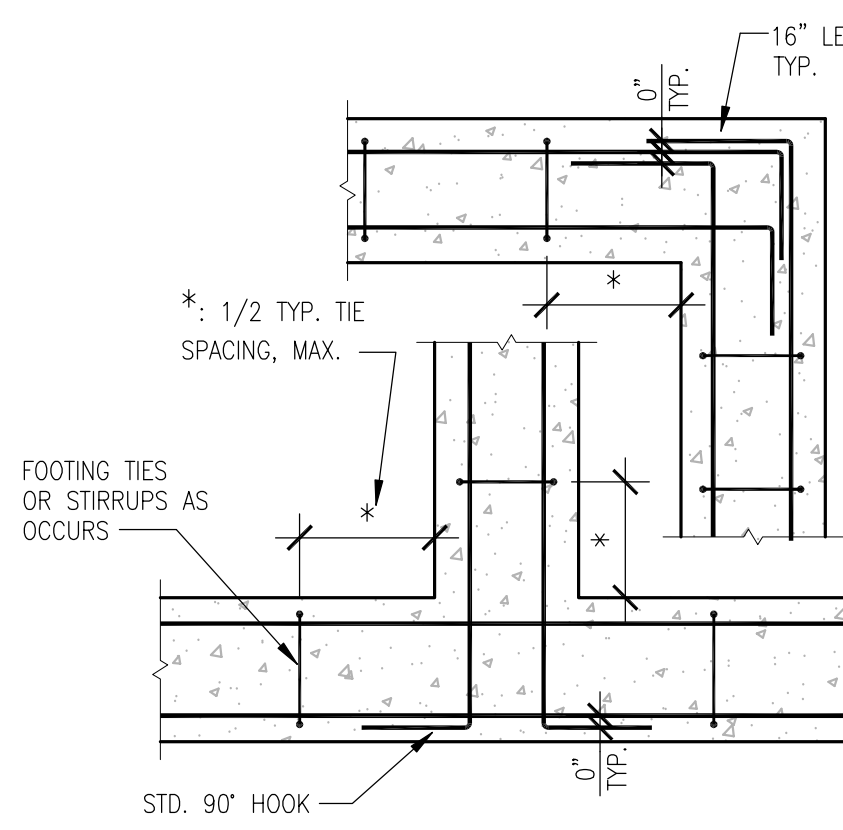

9 TYP. FOOTING INTERSECTION REBAR

3/4"=1'-0"

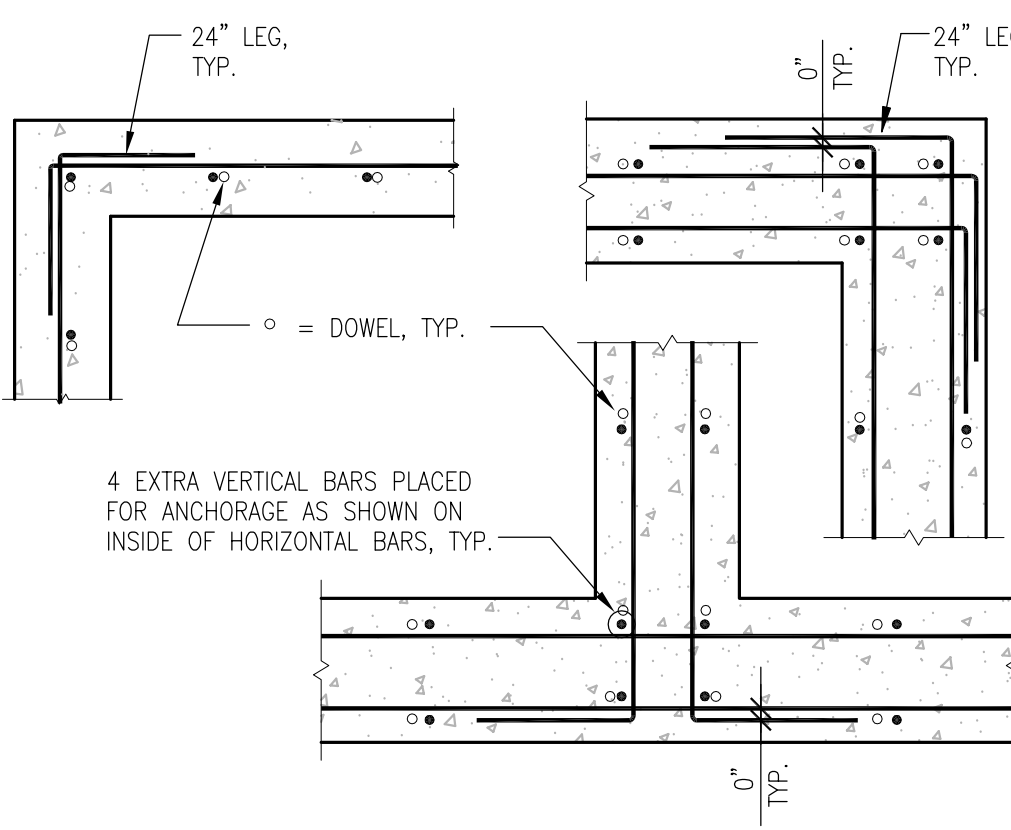


10 TYP. WALL INTERSECTION REBAR

3/4"=1'-0"

| POLE TYPE                | PIER DIAMETER, "DIA" | MIN. PIER DEPTH, "D" | PIER REINFORCING | COMMENTS   |
|--------------------------|----------------------|----------------------|------------------|---|
| 13.5' BASKETBALL HOOP    | 18"                  | 5'-6"                | SEE DETAIL 18    | STEEL POLES BY OTHERS; STEEL POLE SHALL BE MIN. ASTM A53, GRADE B OR ASTM A36 OR ASTM A500 w/ MIN. Fy=35 ksi.                                                    |
| 20' HIGH PREFAB BACKSTOP | 18"                  | 6'-0"                | SEE DETAIL 19    | STEEL POLES BY OTHERS; MAX. POST SPACING = 10'-0" o.c. PER MFR.'s RECOMMENDATIONS.                                                                               |
| 25' HIGH NETTING         | 30"                  | 6'-0"                | SEE DETAIL 20    | 8" STD. PIPE POSTS (SCHED. 40, 8.625" O.D. x 0.322" WALL, ASTM A53, OR: B, Fy=35 ksi). MAX. POST SPACING = 24'-0" o.c. SPlice POSTS WHERE REQD. PER DET. 6/54.1. |

11 POLE/POST & C.I.D.H. PIER SCEDULE


NO SCALE

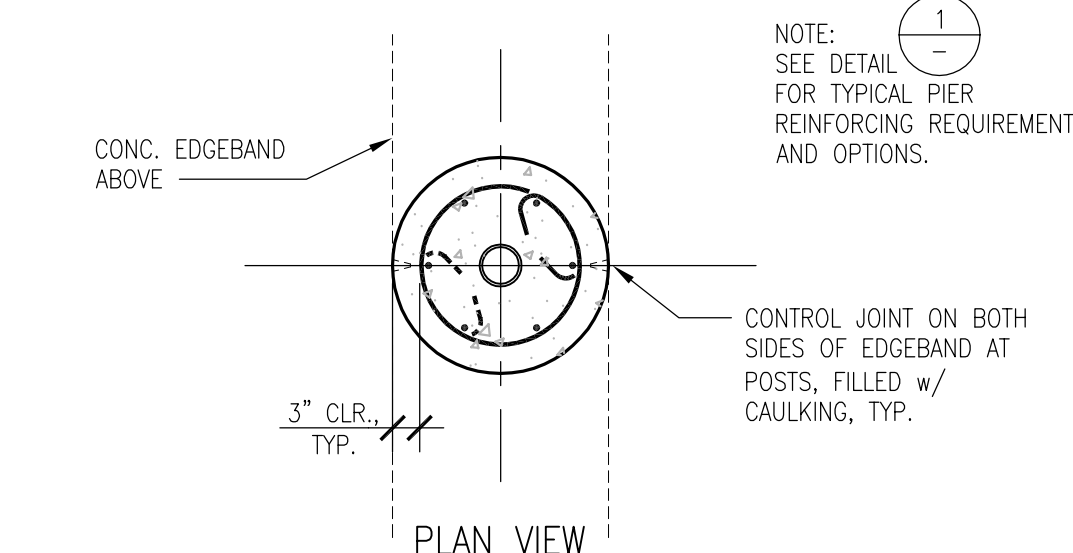

18 BACKSTOP POLE FOOTING

PREFAB MFR. POLE - AT SOFTBALL


3/4"=1'-0"

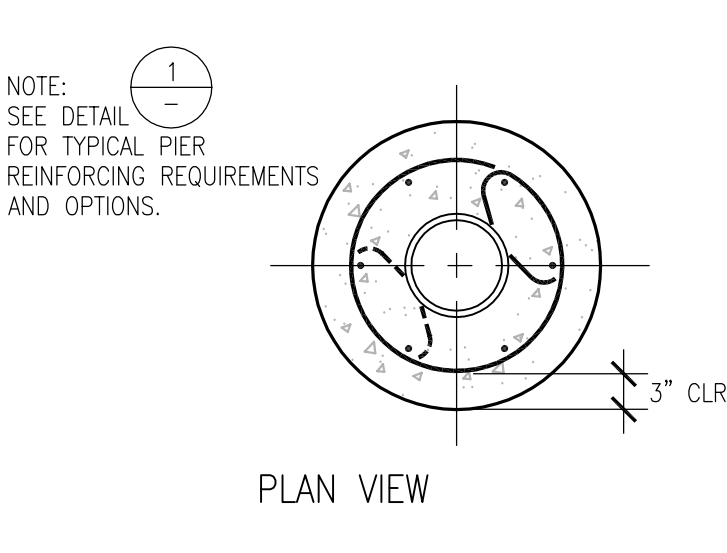

19 BASKETBALL HOOP POST FOOTING




MFR. POLE

3/4"=1'-0"

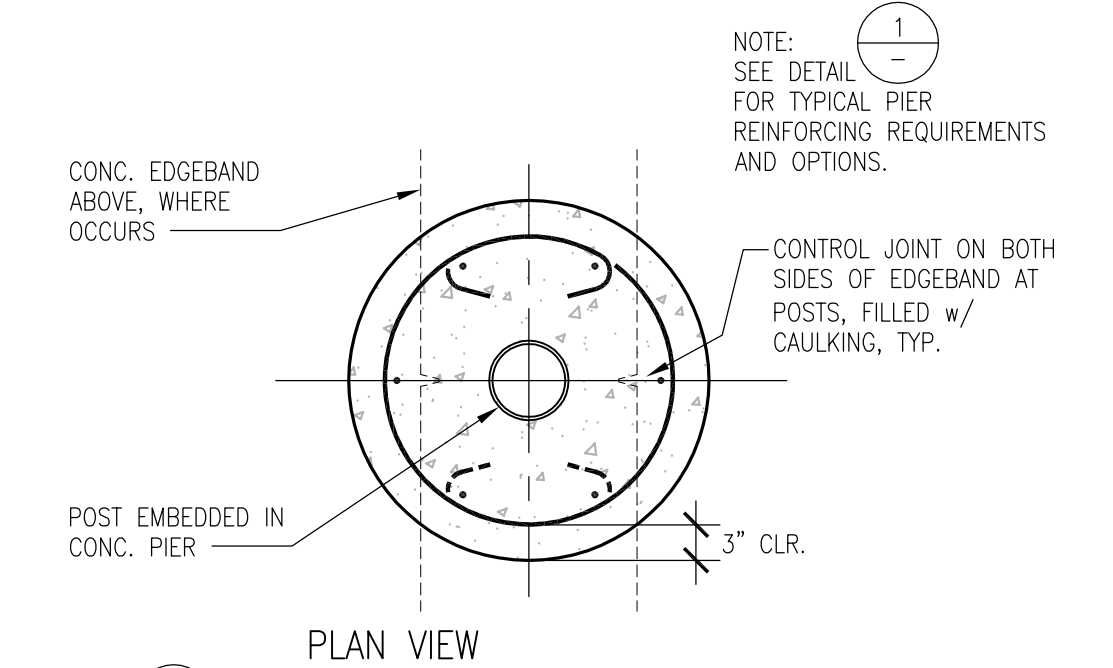

20 NETTING POST FOOTING

3/4"=1'-0"

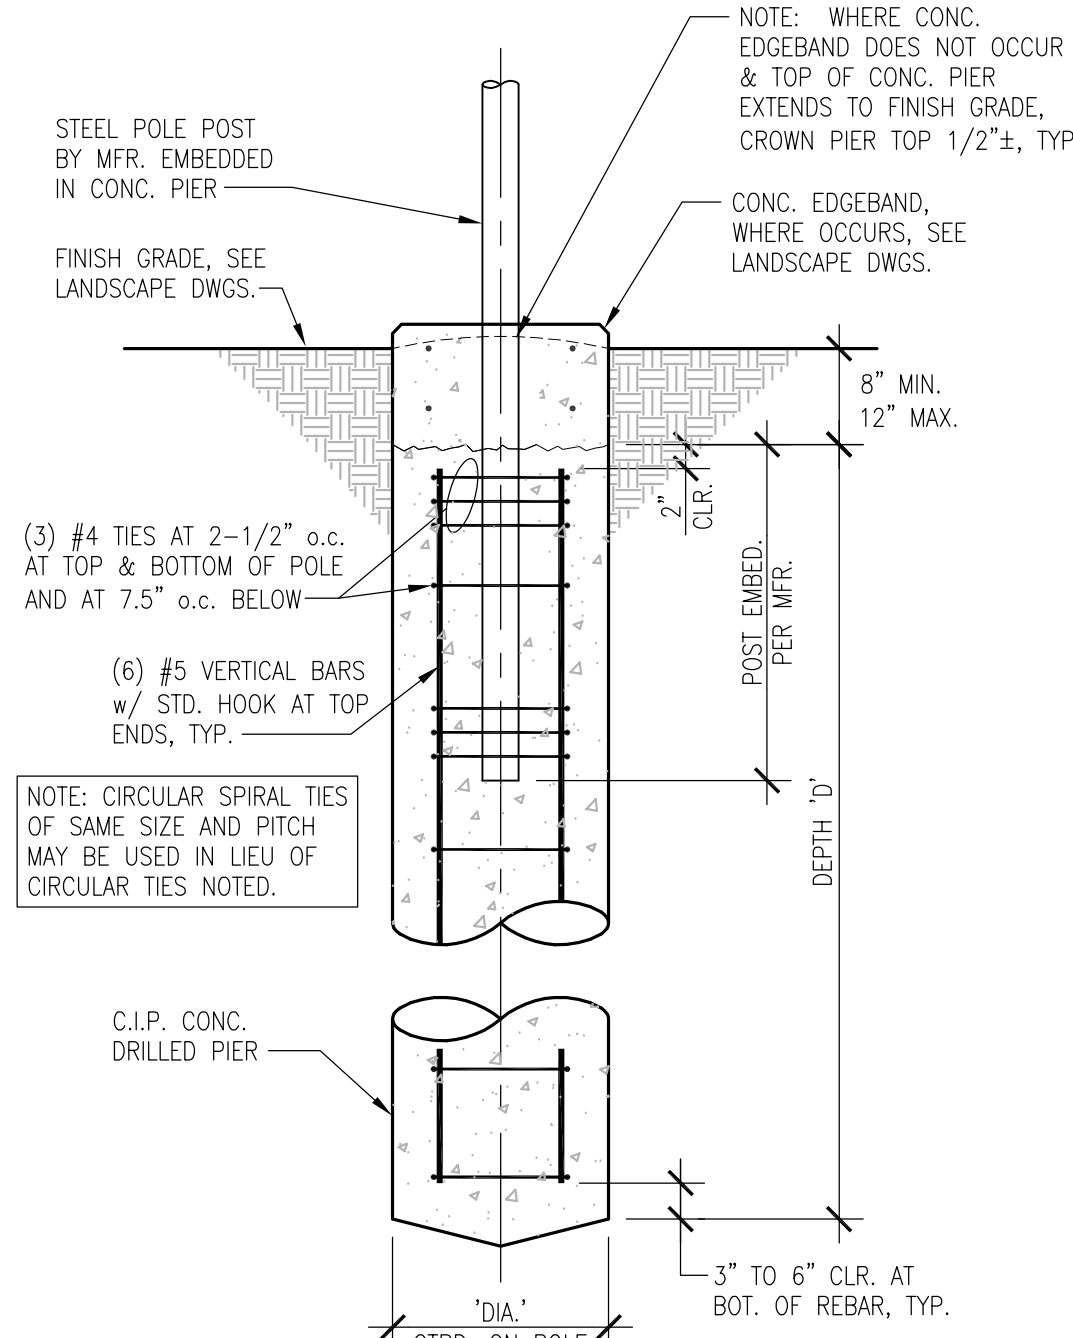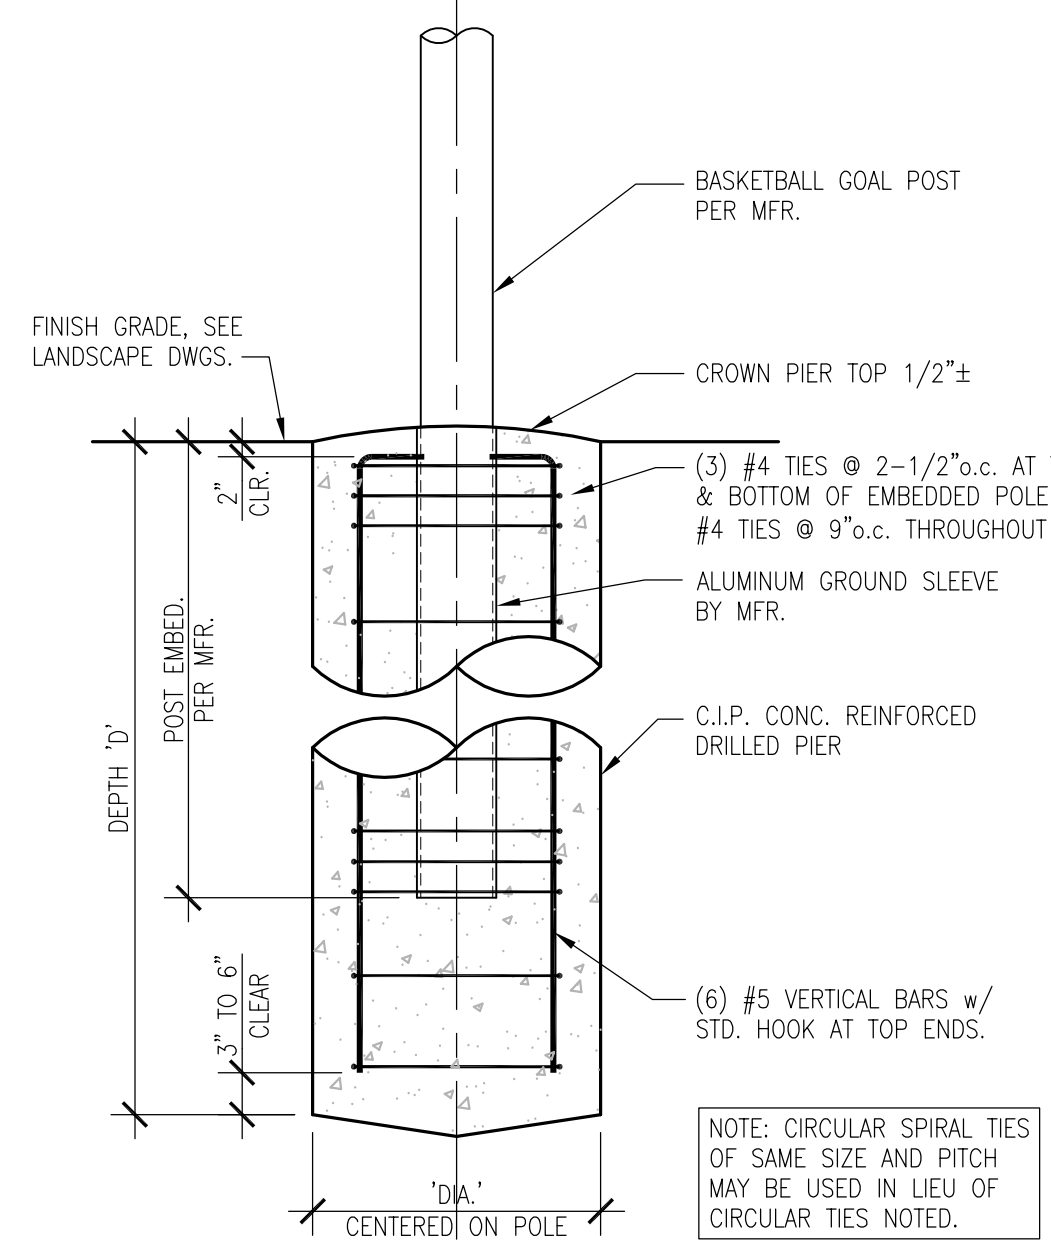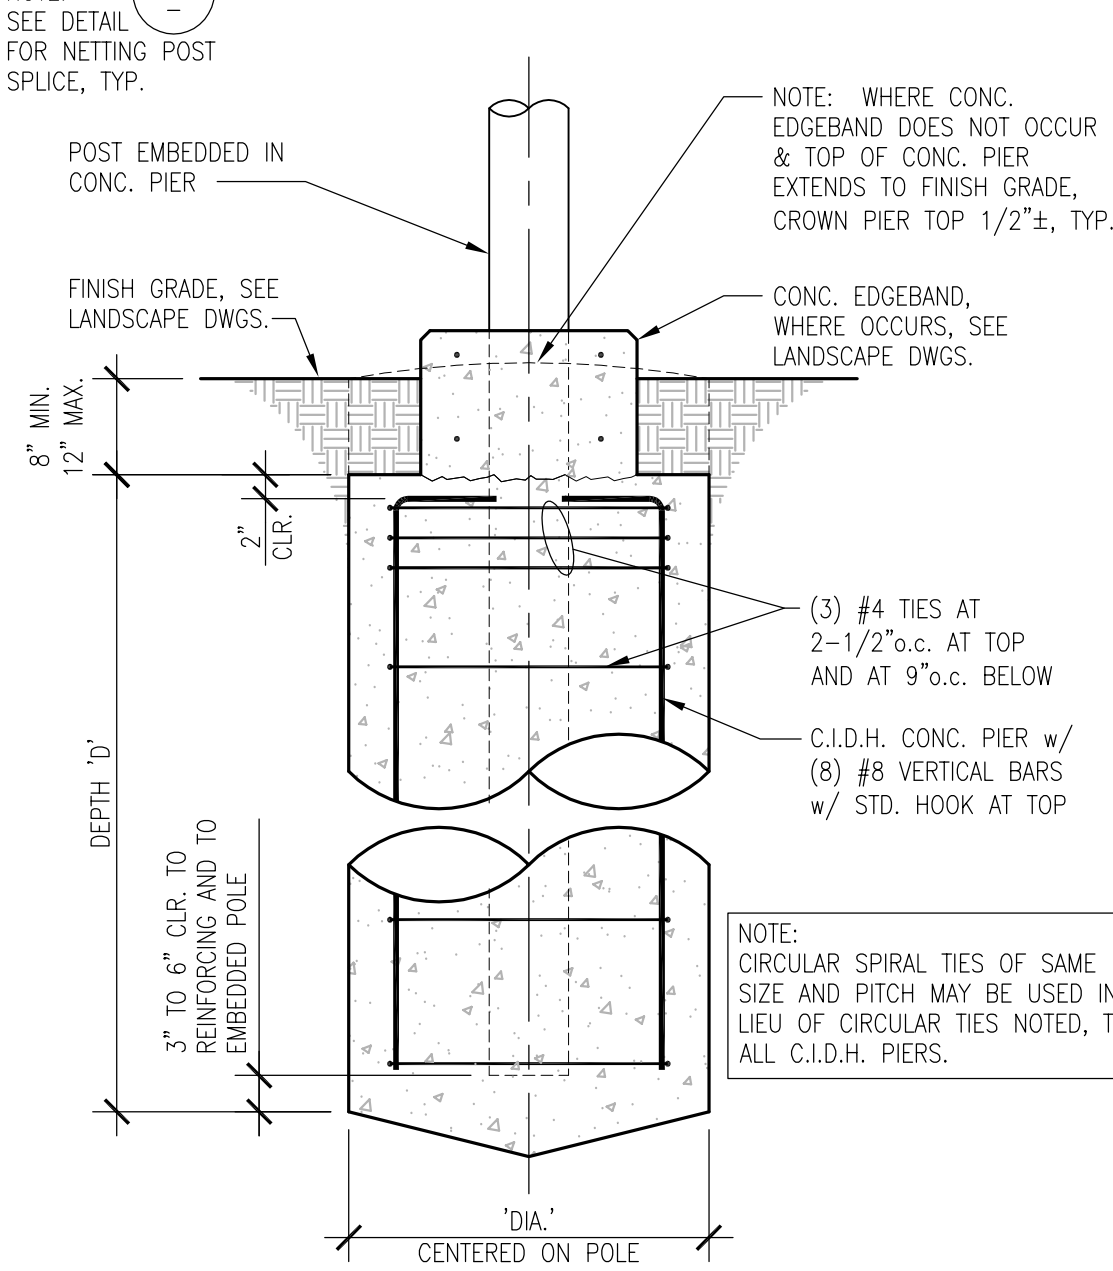


VERDE DESIGN  
LANDSCAPE ARCHITECTURE  
CIVIL ENGINEERING  
SPORT PLANNING & DESIGN

2455 The Alameda  
Santa Clara, CA 95050  
tel: 408.985.7200  
fax: 408.985.7260  
www.VerdeDesigninc.com



KEY MAP

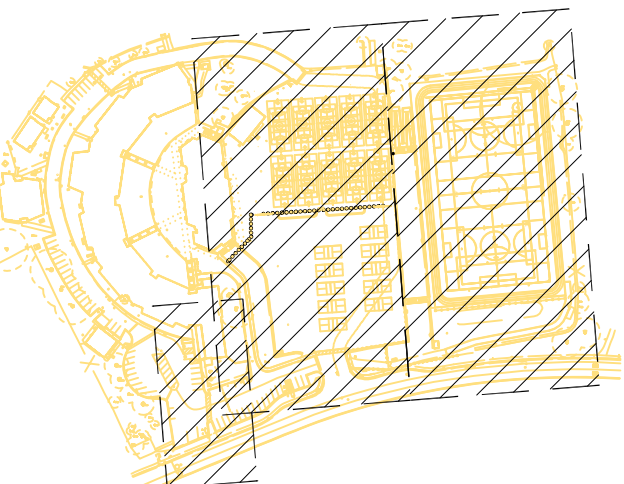

SHEET TITLE

TYPICAL & SITE  
STRUCTURES  
STRUCTURAL  
DETAILS

PROJECT NAME

WESTBOROUGH  
MIDDLE SCHOOL  
CAMPUS IMPROVEMENTS

PROJECT ADDRESS

2570 WESTBOROUGH BLVD  
SOUTH SAN FRANCISCO  
CA 94080

| SUBMITTAL | DATE |
|-----------|------|
|-----------|------|

DSA SUBMITTAL 12/10/24

| NO. | REVISIONS | DATE |
|-----|-----------|------|
|     |           |      |
|     |           |      |
DRAWN BY JJQ CHECKED BY TDH


DATE ISSUED 12/10/2024 SCALE AS NOTED

PROJ. NO. 2320400

SHEET NO.

S1.2

TYPICAL & SITE STRUCTURES STRUCTURAL DETAILS

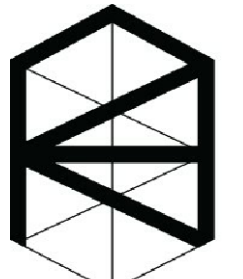

AKH

Structural Engineers, Inc



275 Tennant Avenue, Ste. 204 ph: 408.978.1970  
Morgan Hill, CA 95037 AKHSE.com Job M23-081

DRAWING NAME: P:\Verde Design\M23-081 Westborough MS Fields, So San Francisco\Draws\Structural\S1.2.dwg  
PLOT DATE: 12-09-24 PLOTTED BY: jose






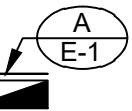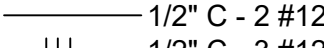

| DEMOLITION NOTES |   | GENERAL NOTES |   | SYMBOL LIST |   | ABBREVIATIONS LIST   |   |   
|------------------|---|---------------|---|-------------|---|---|---|---|---|---|---|---|----|---|----|---|----|---|-----|---|-----|---|-----|---|-----|---|-----|---|-----|---|
| 1.               | REFER TO LANDSCAPE AND CIVIL DEMOLITION DRAWINGS FOR DEMOLITION AREAS. THE SCOPE OF THE DEMOLITION WORK SHALL INCLUDE ALL LABOR, MATERIALS, SERVICES AND EQUIPMENT REQUIRED FOR THE REMOVAL OF ALL EXISTING ELECTRICAL REQUIRED TO CLEAR NEW CONSTRUCTION. THIS WORK INCLUDES, BUT IS NOT LIMITED TO, THE FOLLOWING:<br><br>A. ALL EXISTING WIRE SHALL BE REMOVED FROM CONDUIT.<br><br>B. ALL EXISTING CONDUIT, THAT INTERFERES WITH ANY NEW CONSTRUCTION SHALL BE CUT BACK AS REQUIRED TO CLEAR NEW CONSTRUCTION.<br><br>C. FOR EXISTING CONSTRUCTION THAT IS TO BE REMOVED REMOVE ALL EXISTING EXPOSED, SURFACE, AND CONCEALED CONDUIT AND RACEWAYS. RECONNECT OUTLETS AND LIGHTING FIXTURES THAT REMAIN AND WHICH ARE NOW FED THROUGH THE OUTLETS TO BE REMOVED.<br><br>D. ALL REMOVED MATERIALS AND EQUIPMENT WHICH IN THE OPINION OF THE OWNER'S REPRESENTATIVE ARE SALVAGEABLE, SHALL REMAIN THE PROPERTY OF OWNER. DELIVER SUCH SALVAGED MATERIALS AND EQUIPMENT ON PREMISES AS DIRECTED, AND NEATLY PILE OR STORE THEM AND PROTECT FROM DAMAGE.<br><br>E. DO NOT REUSE SALVAGED MATERIALS AND EQUIPMENT UNLESS SPECIFICALLY INDICATED ON PLANS OR SPECIFIED. REMOVE FROM PREMISES AND DISPOSE OF ALL MATERIALS CONSIDERED BY ARCHITECT TO BE SCRAP. | 1.            | THESE DRAWINGS AND SPECIFICATIONS ARE INTENDED TO COVER A COMPLETE INSTALLATION OF SYSTEMS. THE OMISSION OR EXPRESSED REFERENCE TO ANY ITEM OF LABOR OR MATERIALS REQUIRED FOR THE PROPER EXECUTION OF THE WORK IN ACCORDANCE WITH PRESENT PRACTICE OF THE TRADE SHALL NOT RELIEVE THE CONTRACTOR FROM PROVIDING SUCH ADDITIONAL LABOR AND MATERIALS.<br><br>2. | 2.          | COPIES OF THE THE PLANS PROVIDED IN ANY ELECTRONIC FORM ARE SUBJECT TO THE SAME PROVISIONS AS THE OTHER INSTRUMENTS OF SERVICE PREPARED BY OR ON BEHALF OF ELECTRICAL ENGINEER FOR THE PROJECT, INCLUDING WITHOUT LIMITATION THE ENGINEER'S COMMON LAW, STATUTORY OR OTHER RESERVED RIGHTS, INCLUDING COPYRIGHTS. A RECIPIENT IS GRANTED AT MOST A TRANSFERABLE NONEXCLUSIVE LICENSE TO REUSE THE PLANS SOLELY FOR PROJECT PURPOSES; AND NO RECIPIENT IS AUTHORIZED TO USE OR TO ALLOW THE USE OF ALL OR ANY PORTION OF THESE PLANS FOR ANY OTHER PURPOSE, AND ANY USE FOR ANY OTHER PURPOSE WOULD CONSTITUTE ACTIONABLE PLAGIARISM. ELECTRICAL ENGINEER PROVIDES DOCUMENTS IN AN ELECTRONIC FORM ONLY IN ITS STANDARD FORMATS AND CONVENTIONS AND WITH NO GUARANTEE OF COMPATIBILITY WITH ANY RECIPIENT'S SOFTWARE OR HARDWARE AND ANY USE WITH OR CONVERSION TO OTHER FORMATS OR CONVENTIONS, OR THE USE WITH ANY PARTICULAR SOFTWARE OR HARDWARE, IS AT THE RECIPIENT'S SOLE RISK.<br><br>3. | (ALL SYMBOLS NOT NECESSARILY USED ON THESE DRAWINGS)<br>ALL SYMBOL DESCRIPTIONS ARE SUBJECT TO MODIFICATION AS NOTED ON THE DRAWINGS. VERIFY EXACT LOCATIONS AND HEIGHTS OF OUTLETS WITH ARCHITECTURAL INTERIOR ELEVATIONS PRIOR TO ROUGH-IN.<br><br> PEDESTRIAN LIGHTING POLE<br><br> DUPLEX CONVENIENCE RECEPTACLE VERTICAL ON FLUSH WALL MOUNTED OUTLET BOX, +18".<br><br> JUNCTION BOX INDICATES CONNECTION TO EQUIPMENT AS REQUIRED, TYPICAL.<br><br> PANELBOARD; ADJACENT LINE INDICATES PANEL FRONT. ADJACENT BALLOON INDICATES PANEL DESIGNATION "A", SEE DRAWING E-3 FOR PANEL SCHEDULE.<br><br> CIRCUIT BREAKER STATIONARY (NON-DRAWOUT), SECONDARY VOLTAGE.<br><br> FUSED SAFETY SWITCH (DISCONNECT), HORSE POWER RATED. MOUNT ON WALL +45", OR ON EQUIPMENT +36". PROVIDE SWITCH AND FUSES SIZED PER EQUIPMENT MANUFACTURER REQUIREMENTS.<br><br> MOTOR CONNECTION. PROVIDE FUSED SAFETY SWITCH (DISCONNECT), HORSE POWER RATED, WALL MOUNTED, +45" OR EQUIPMENT MOUNTED, +36". PROVIDE SWITCH AND FUSES SIZED PER EQUIPMENT MANUFACTURER REQUIREMENTS.<br><br>CONDUIT, INSTALLED CONCEALED IN WALL OR IN CEILING SPACE.<br><br> 1/2" C - 2 #12<br>1/2" C - 3 #12<br>3/4" C - 4 #12<br>3/4" C - 5 #12<br>3/4" C - 6 #12<br>1" C - 7 #12<br>1" C - 8 #12<br>1 1/4" C - 9 #12<br><br>CONDUIT, INSTALLED CONCEALED IN OR UNDER FLOOR OR BELOW GRADE, 3/4" CONDUIT MINIMUM.<br><br>EXISTING RACEWAY<br><br>HOMERUN TO PANEL "B" FOR CIRCUITS 5, 7, 9 WITH SEPARATE NEUTRALS. | 4.   | LOCATIONS OF EXISTING UTILITIES ARE NOT SHOWN AND CONTRACTOR SHALL EXERCISE EXTREME CAUTION IN EXCAVATING AND TRENCHING ON THIS SITE TO AVOID EXISTING DUCTS, PIPING OR CONDUIT, ETC. AND TO PREVENT HAZARD TO PERSONNEL AND/OR DAMAGE TO EXISTING UNDERGROUND UTILITIES OR STRUCTURES WHETHER OR NOT SHOWN AND INSTALLED BY ANY OTHER CONTRACTS. THE ENGINEER IS NOT RESPONSIBLE FOR THE LOCATION OF UNDERGROUND UTILITIES OR STRUCTURES WHETHER OR NOT SHOWN OR DETAILED BY ANY OTHER CONTRACTS. THE CONTRACTOR SHALL IMMEDIATELY NOTIFY THE ENGINEER SHOULD SUCH UNIDENTIFIED CONDITIONS BE DISCOVERED. THESE DRAWINGS AND SPECIFICATIONS DO NOT INCLUDE NECESSARY COMPONENTS FOR CONSTRUCTION SAFETY.<br><br>10. | 5.   | REFER TO THE DRAWINGS AND SHOP DRAWINGS OF OTHER TRADES FOR ADDITIONAL DETAILS WHICH AFFECT THE PROPER INSTALLATION OF THIS WORK.<br><br>11. | 6.   | THE DRAWINGS INDICATE, IN A DIAGRAMMATIC MANNER, THE DESIRED LOCATIONS AND ARRANGEMENT OF THE COMPONENTS OF ELECTRICAL WORK. DETERMINE EXACT CONDUIT ROUTING, CONDUIT BENDS, AUXILIARY JUNCTION BOXES, SUPPORTS AND UNDEFINED CONSTRUCTION DETAILS AS A JOB CONDITION TO BE INSTALLED IN ACCORDANCE WITH THE APPLICABLE CODE REQUIREMENTS. PROPER JUDGEMENT MUST BE EXERCISED IN EXECUTING THE WORK SO AS TO SECURE THE BEST POSSIBLE INSTALLATION IN THE AVAILABLE SPACE AND TO OVERCOME LOCAL DIFFICULTIES DUE TO SPACE LIMITATIONS OR INTERFERENCE OF CONDITIONS ENCOUNTERED.<br><br>12. | 7. | IN THE EVENT CHANGES IN THE INDICATED LOCATIONS OR ARRANGEMENTS ARE NECESSARY, DUE TO DEVELOPED CONDITIONS IN THE BUILDING CONSTRUCTION OR REARRANGEMENT OF EQUIPMENT, SUCH CHANGES SHALL BE MADE WITHOUT COST PROVIDING THE CHANGE IS ORDERED BEFORE THE CONDUIT RUNS, ETC., AND WORK DIRECTLY CONNECTED TO SAME IS INSTALLED AND NO EXTRA MATERIALS ARE REQUIRED.<br><br>13. | 8. | PROVIDE ALL EQUIPMENT WITH ENCLOSURES LISTED OR LABELED FOR USE AND LOCATION WHERE SUCH EQUIPMENT IS INSTALLED.<br><br>14. | 9. | GROUNDING SHALL BE EXECUTED IN ACCORDANCE WITH ALL APPLICABLE CODES AND REGULATIONS, BOTH OF THE STATE OF CALIFORNIA AND LOCAL AUTHORITIES HAVING JURISDICTION.<br><br>15. | 10. | PROVIDE GROUND WIRE IN EACH CONDUIT CONTAINING CIRCUITS FEEDING RECEPTACLES. THE CONDUIT SHALL NOT BE PERMITTED TO SERVE AS THE ONLY ELECTRICAL GROUND RETURN PATH.<br><br>16. | 11. | PROVIDE HANDLE TIES AT CIRCUIT BREAKERS TO SIMULTANEOUSLY DISCONNECT ALL UNGROUNDED CONDUCTORS OF MULTI-WIRE BRANCH CIRCUITS WITH A SHARED NEUTRAL.<br><br>17. | 12. | UNLESS NOTED OTHERWISE ALL 120 VOLT HOMERUNS OVER 100 FEET SHALL BE #10 AWG MINIMUM, OVER 175 FEET SHALL BE #8 AWG MINIMUM. ADJUST CONDUIT SIZE ACCORDINGLY.<br><br>18. | 13. | NOTIFY THE ARCHITECT IN WRITING WHEN INSTALLATION IS COMPLETE AND THAT A FINAL INSPECTION OF THIS WORK CAN BE PERFORMED. IN THE EVENT DEFECTS OR DEFICIENCIES ARE FOUND DURING THIS FINAL INSPECTION, THEY SHALL BE CORRECTED TO THE SATISFACTION OF THE ARCHITECT BEFORE FINAL ACCEPTANCE CAN BE ISSUED.<br><br>19. | 14. | PANELBOARDS ARE EXISTING UNLESS NOTED OTHERWISE. NEW CIRCUIT BREAKERS SHALL BE THE SAME TYPE AND INTERRUPTING RATING AS EXISTING BREAKERS IN PANEL.<br><br>20. | 15. | WHERE CIRCUIT CHANGES OR ADDITIONS OCCUR IN PANELBOARDS UPDATE PANEL DIRECTORY CARDS WITH NEW TYPE WRITTEN CARDS INDICATION DESCRIPTION OF ALL CIRCUITS. |
| 2.               | ELECTRICAL DEMOLITION DRAWINGS DO NOT SHOW ALL ELECTRICAL WORK THAT IS TO BE REMOVED. REFER TO ALL DEMOLITION DRAWINGS OF OTHER TRADES/DISCIPLINES FOR WORK THAT AFFECTS ELECTRICAL DEMOLITION WORK.   | 3.            | THE PLANS REPRESENT ONLY THE FINISHED ELECTRICAL, FIRE ALARM AND LOW VOLTAGE SYSTEMS, AND THEY ARE NOT INTENDED TO INDICATE OR REQUIRE ANY CONSTRUCTION MEANS, METHODS, TECHNIQUES, SEQUENCES OR PROCEDURES.   | 4.          | IN USING THE PLANS FOR BIDDING OR CONSTRUCTION PURPOSES, THE CONTRACTOR IS REQUIRED TO REVIEW ALL OF THE PROJECT'S CONSTRUCTION DOCUMENTS AS A WHOLE IN ORDER TO IDENTIFY ALL REQUIREMENTS THAT DIRECTLY OR INDIRECTLY AFFECT ITS PORTION OF THE ELECTRICAL WORK, EVEN REQUIREMENTS LOCATED IN SECTIONS DESIGNATED AS APPLICABLE TO OTHER TRADES. IN CASE OF CONFLICTS, THE CONTRACTOR SHALL EITHER OBTAIN DIRECTION FROM AN APPROPRIATE OWNER REPRESENTATIVE OR OTHERWISE APPLY THE MORE STRINGENT REQUIREMENT.   | 5.   | IN INTERPRETATING THE PLANS, THE FOLLOWING GENERAL RULES APPLY:<br><br>a. WRITTEN DIMENSIONS SHALL TAKE PRECEDENCE OVER SCALED DRAWINGS.<br><br>b. SCALED DIMENSIONS AND GRAPHICALLY SHOWN LOCATIONS ARE TO BE CONSIDERED ONLY APPROXIMATE, FIELD VERIFY DIMENSIONS PRIOR TO BID.<br><br>c. BECAUSE THE PLANS ARE INTENDED TO SET FORTH THE REQUIREMENTS FOR CONSTRUCTION IN ONLY AN INDUSTRY-STANDARD LEVEL OF QUALITY AND DETAIL, AND THEREFORE ARE INTENDED TO BE SUPPLEMENTED BY APPROPRIATE REQUESTS FOR CLARIFICATION AND INFORMATION, ERRORS AND OMISSIONS AND TO BRING THESE ERRORS AND OMISSIONS TO THE ATTENTION OF AN APPROPRIATE OWNER REPRESENTATIVE IN A TIMELY MANNER AND ASSUMES THE RISK OF THE CONSEQUENCES OF FAILING TO DO SO BEFORE BIDDING OR OTHERWISE PROCEEDING.<br><br>d. THE CONTRACTOR SHALL REVIEW AND VERIFY ALL DIMENSIONS PRIOR TO STARTING CONSTRUCTION, AND NOTIFY THE ARCHITECT IMMEDIATELY OF ANY DISCREPANCIES OR INCONSISTENCIES. | 6.   | SUBMITTALS WILL BE REVIEWED BY THE ELECTRICAL ENGINEER, IF AT ALL, ONLY PURSUANT TO THE INDUSTRY-STANDARD PROTOCOL SET FORTH IN AIA DOCUMENT A201, AND IN NO EVENT WILL THE THE SUBMITTAL REVIEW PROCESS RELIEVE OR LESSEN THE SUBMITTING CONTRACTOR'S RESPONSIBILITY FOR AN INAPPROPRIATE SUBMITTAL. | 7.   | IN NO EVENT WILL ANY SITE VISITS BY THE ELECTRICAL ENGINEER CONCERN CONSTRUCTION MEANS AND METHODS OR CONSTRUCTION SAFETY, AND ALL SUCH MATTERS SHALL REMAIN THE SOLE RESPONSIBILITY OF THE CONTRACTOR. |   |    |   |    |   |    |   |     |   |     |   |     |   |     |   |     |   |     |   |
| 3.               | THE EXISTING CONDITIONS SHOWN ON THESE PLANS HAVE BEEN TAKEN FROM AVAILABLE RECORD DRAWINGS AND ARE SHOWN FOR REFERENCE ONLY. THE CONTRACTOR SHALL VERIFY ACTUAL EXISTING CONDITIONS AT THE SITE PRIOR TO SUBMITTING A BID ALL DEMOLITION, ALTERATIONS, RELOCATIONS AND RENOVATION WORK SHALL BE INCLUDED IN THE CONTRACT. NO ADDITIONAL CHANGE ORDERS OR ALLOWANCES WILL BE ACCEPTED.   |               |   
| 4.               | CONTRACTOR SHALL INCLUDE ALL WORK NECESSARY TO KEEP EXISTING ELECTRICAL, SIGNAL AND FIRE ALARM SYSTEMS IN ALL AREAS ADJACENT TO DEMOLITION / RECONSTRUCTION AREAS IN SERVICE CONTINUOUSLY UNTIL WORK IN THAT AREA IS COMPLETE.   |               |   
| 5.               | EQUIPMENT AND MATERIALS TEMPORARILY REMOVED FOR PROTECTION SHALL BE REPLACED IN THE ORIGINAL LOCATIONS. REPLACE EQUIPMENT OR MATERIALS THAT MAY BE DAMAGED WITH NEW EQUIPMENT AND MATERIALS OF LIKE KIND AND QUALITY.   |               |   
| 6.               | DISPOSAL OF HAZARDOUS MATERIALS SUCH AS LAMPS SHALL BE DISPOSED OF IN ACCORDANCE WITH ALL STATE AND FEDERAL REQUIREMENTS.   |               |   
|                  |   
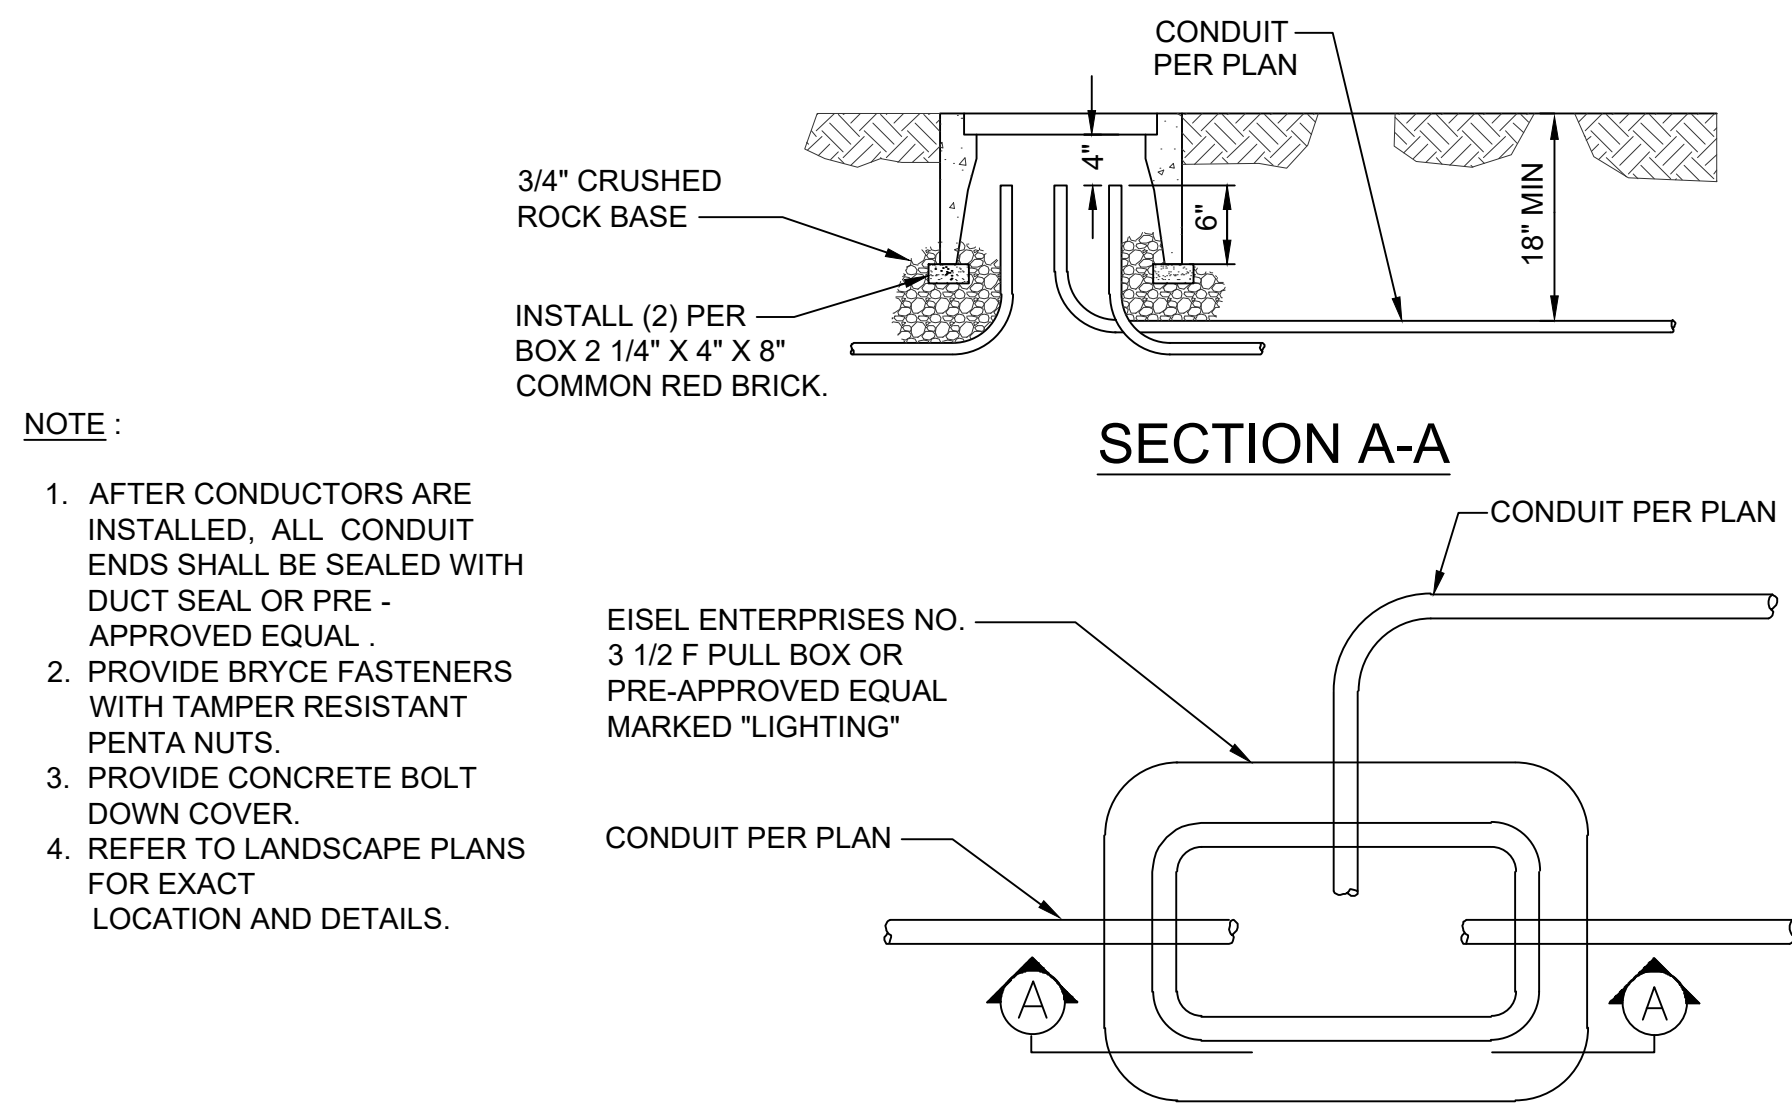


## PULL BOX DETAIL

SCALE:  
NO SCA

## LIGHTING FIXTURE SCHEDULE

| IMAGE                                                                             | TYPE | DESCRIPTION   | MANUFACTURER        |                                 | LAMP |        |     |           | POWER   |               |     |                                | HOUSING     | NOTES   |     |
|-----------------------------------------------------------------------------------|------|---|---------------------|---------------------------------|------|--------|-----|-----------|---------|---------------|-----|--------------------------------|-------------|---------|-----|
|                                                                                   |      |   | NAME                | CATALOG NO.                     | TYPE | LUMENS | CCT | CRI (MIN) | VOLTAGE | INPUT WATTAGE | NO. | BALLAST                        | TYPE        |         |     |
|  | 51   | LED PEDESTAL/PAW POLE MOUNTED FIXTURE ON ROUND STEEL 14" POLE, WITH PHOTOCELL AND MOTION SENSOR, TYPE 5 DISTRIBUTION                            | VISIONAIRE LIGHTING | PRE-2M-T5-16LC-7-4K-UNV-PT-PC-X | LED  | 8981   | 4K  | 80        | 120/277 | 73            |     | INTERNAL DRIVER / POWER SUPPLY | NON-DIMMING | POLE    | N/A |
|  | 52   | #100 LED LED STRIP LIGHT FIXTURE WITH GOLD-COLORED STEEL HOUSING, BAKED WHITE ENAMEL FINISH AND SNAP ON/OFF WHITE DIFFUSER LENS WITH WIRE GUARD | LITHONIA LIGHTING   | ZLD SERIES OF EQUAL             | LED  | 5000   | 4K  | 80        | 120/277 | 41            |     | INTERNAL DRIVER / POWER SUPPLY | NON-DIMMING | SURFACE | N/A |

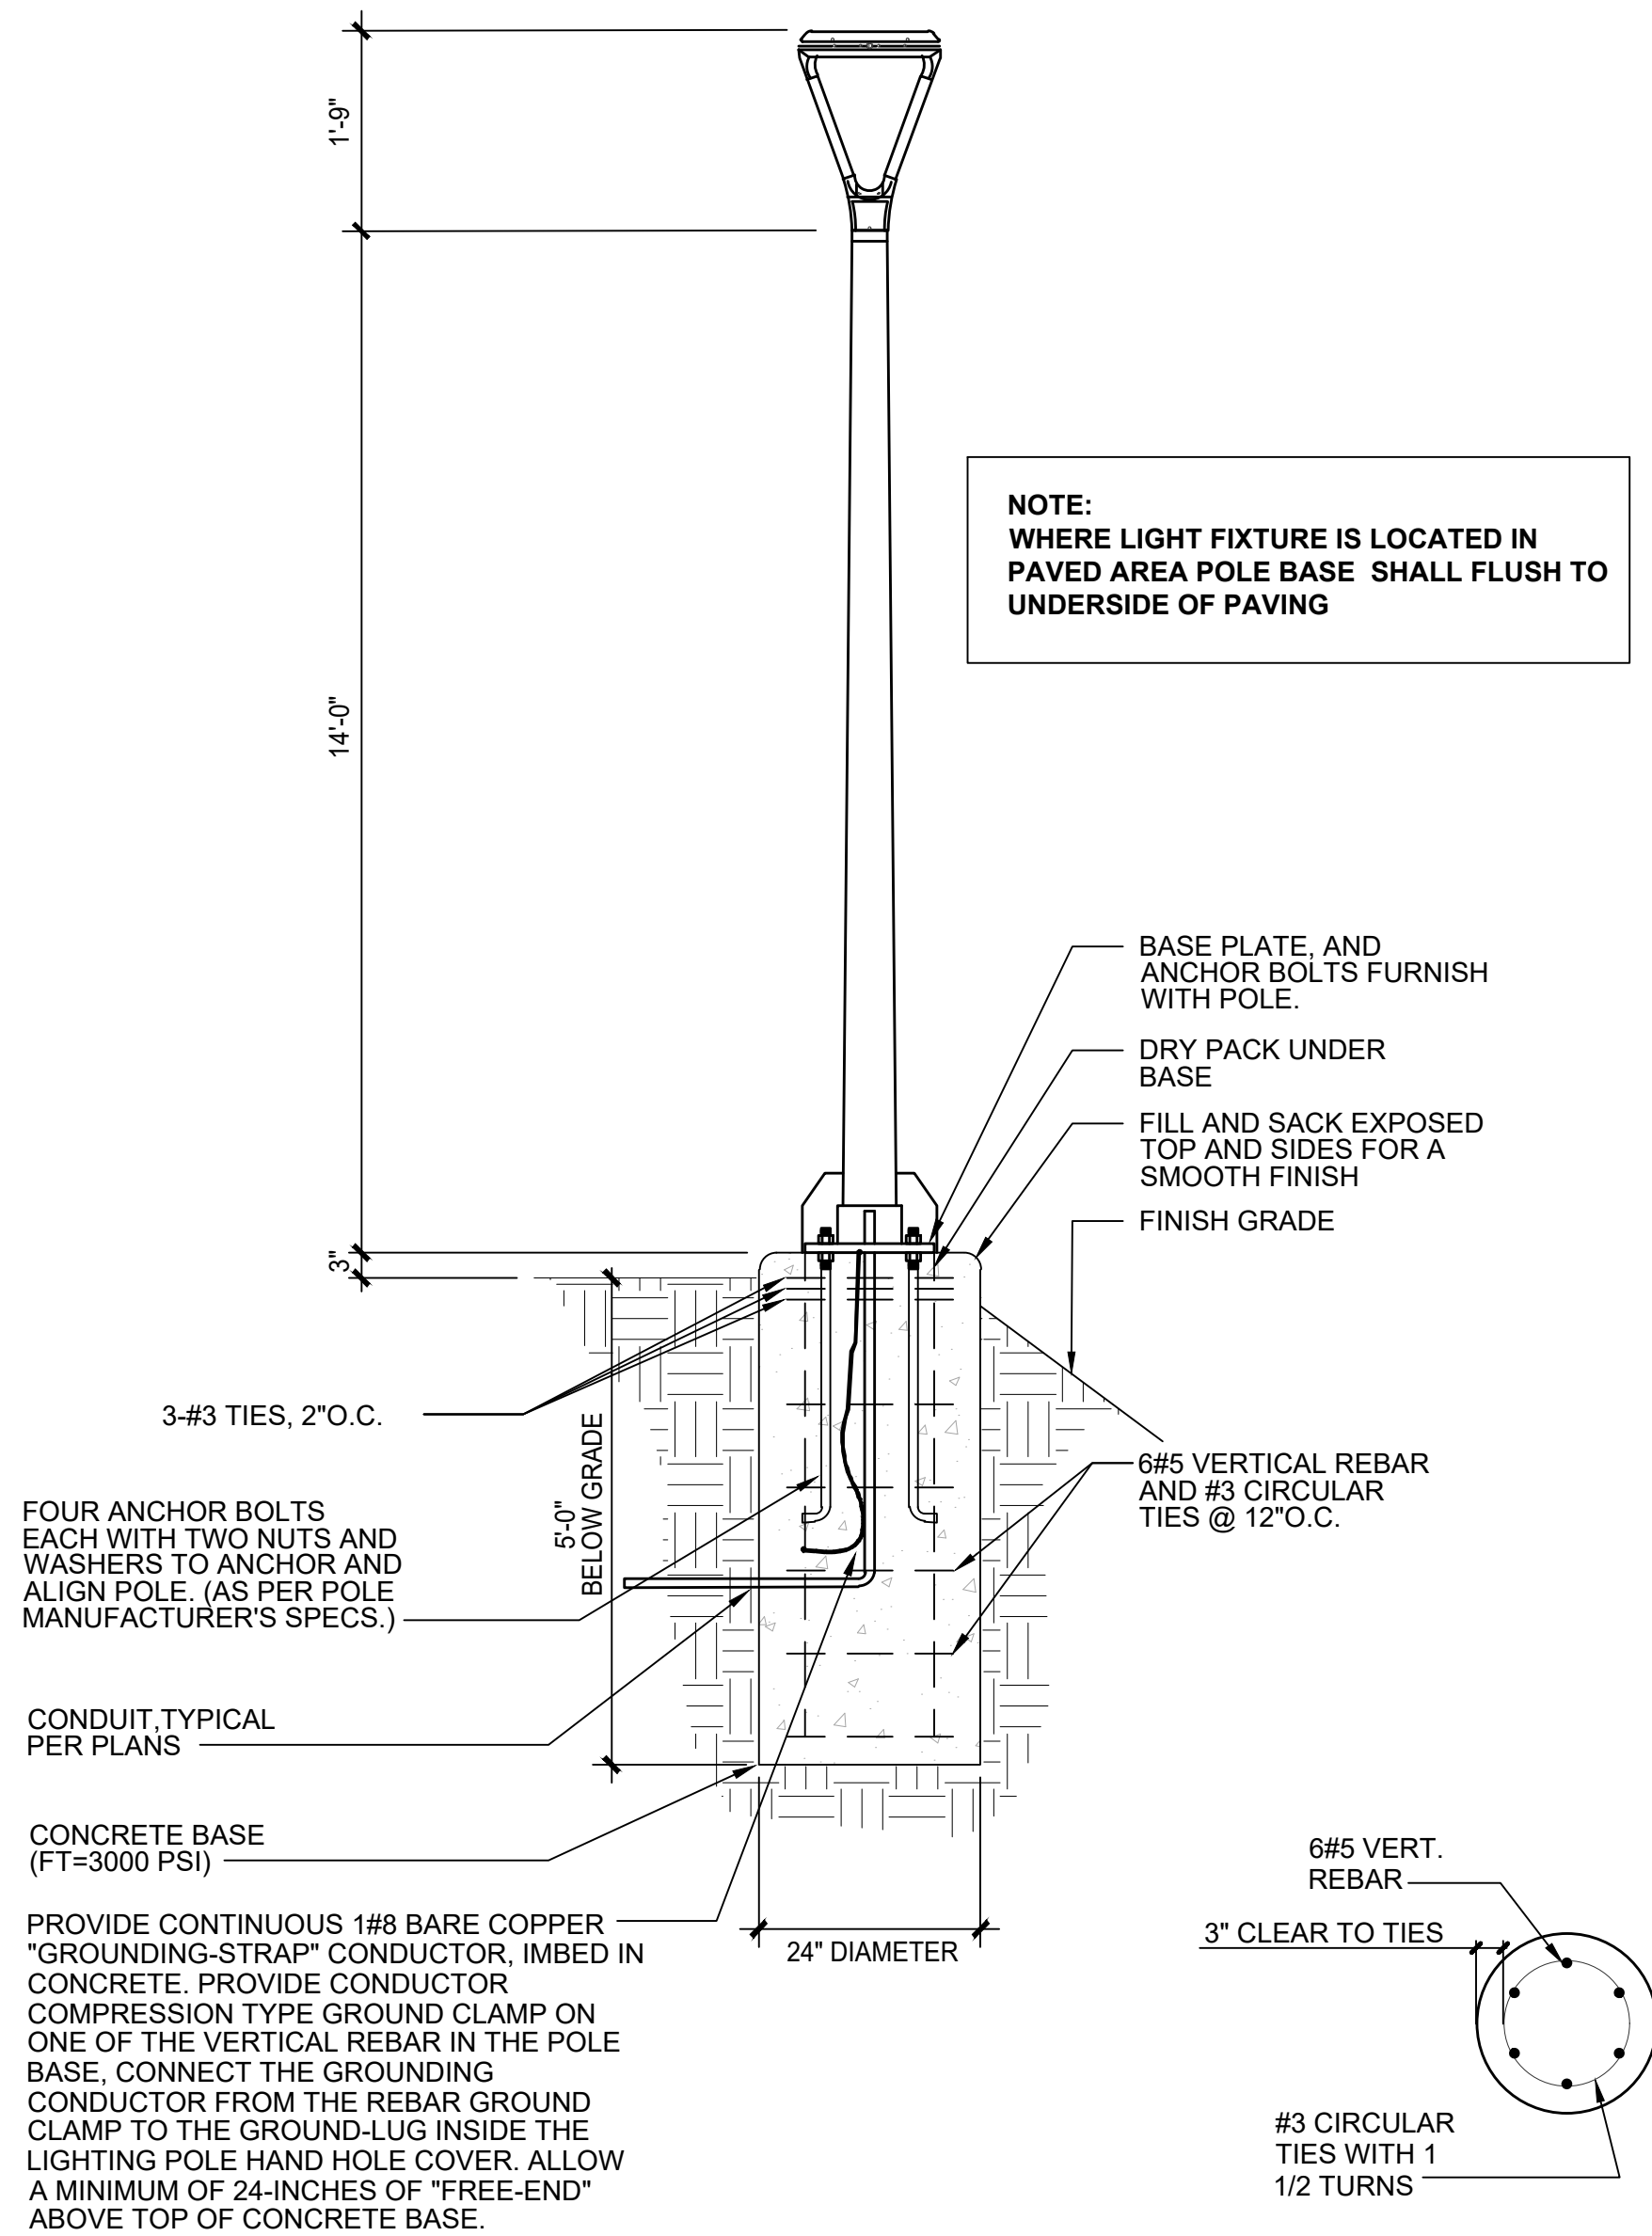[illegible]

## FIXTURE TYPE "S1" POLE BASE DETAIL

|       |
|-------|
| SCALE |
| NONE  |

1

**FBA Engineering**

**Consulting Electrical Engineers**  
150 Poularino Avenue Suite A120  
Costa Mesa, CA 92626  
949.852.9995 • 949.852.1657 (fax)  
fbaengr.com


FBA Job Number: 1175-028



**VERDE DESIGN**  
LANDSCAPE ARCHITECTURE  
CIVIL ENGINEERING  
SPORT PLANNING & DESIGN

2455 The Alameda  
Santa Clara, CA 95050  
tel: 408.985.7200  
fax: 408.985.7260  
[www.VerdeDesignInc.com](http://www.VerdeDesignInc.com)

STAMP

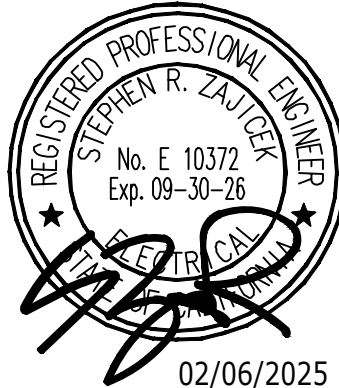

## KEY MAP

SHEET TITLE

## LIGHT FIXTURE SCHEDULE

PROJECT NAME

# WESTBOROUGH MIDDLE SCHOOL CAMPUS IMPROVEMENTS

PROJECT ADDRESS

2570 WESTBOROUGH BLVD  
SOUTH SAN FRANCISCO  
CA 94080

| SUBMITTAL     | DATE     |
|---------------|----------|
| DSA SUBMITTAL | 12/10/24 |

[illegible]

DRAWN BY

FBA

DATE ISSUED

PROJ. NO.


2320400

SHEET NO.

## E0.2



FBA Engineering / Plot Date: 2/6/2025 2:22 PM / Plotted by: Blake Meech / Drawing Location: I:\1175026\E1.0\E1.2\_1175026.dwg  
THIS DOCUMENT IS THE PROPERTY OF VERDE DESIGN, INC. AND IS NOT TO BE REPRODUCED, COPIED, OR DISCLOSED TO ANY PERSON, FIRM, OR CORPORATION FOR ANY PURPOSE WITHOUT WRITTEN PERMISSION OF VERDE DESIGN, INC.

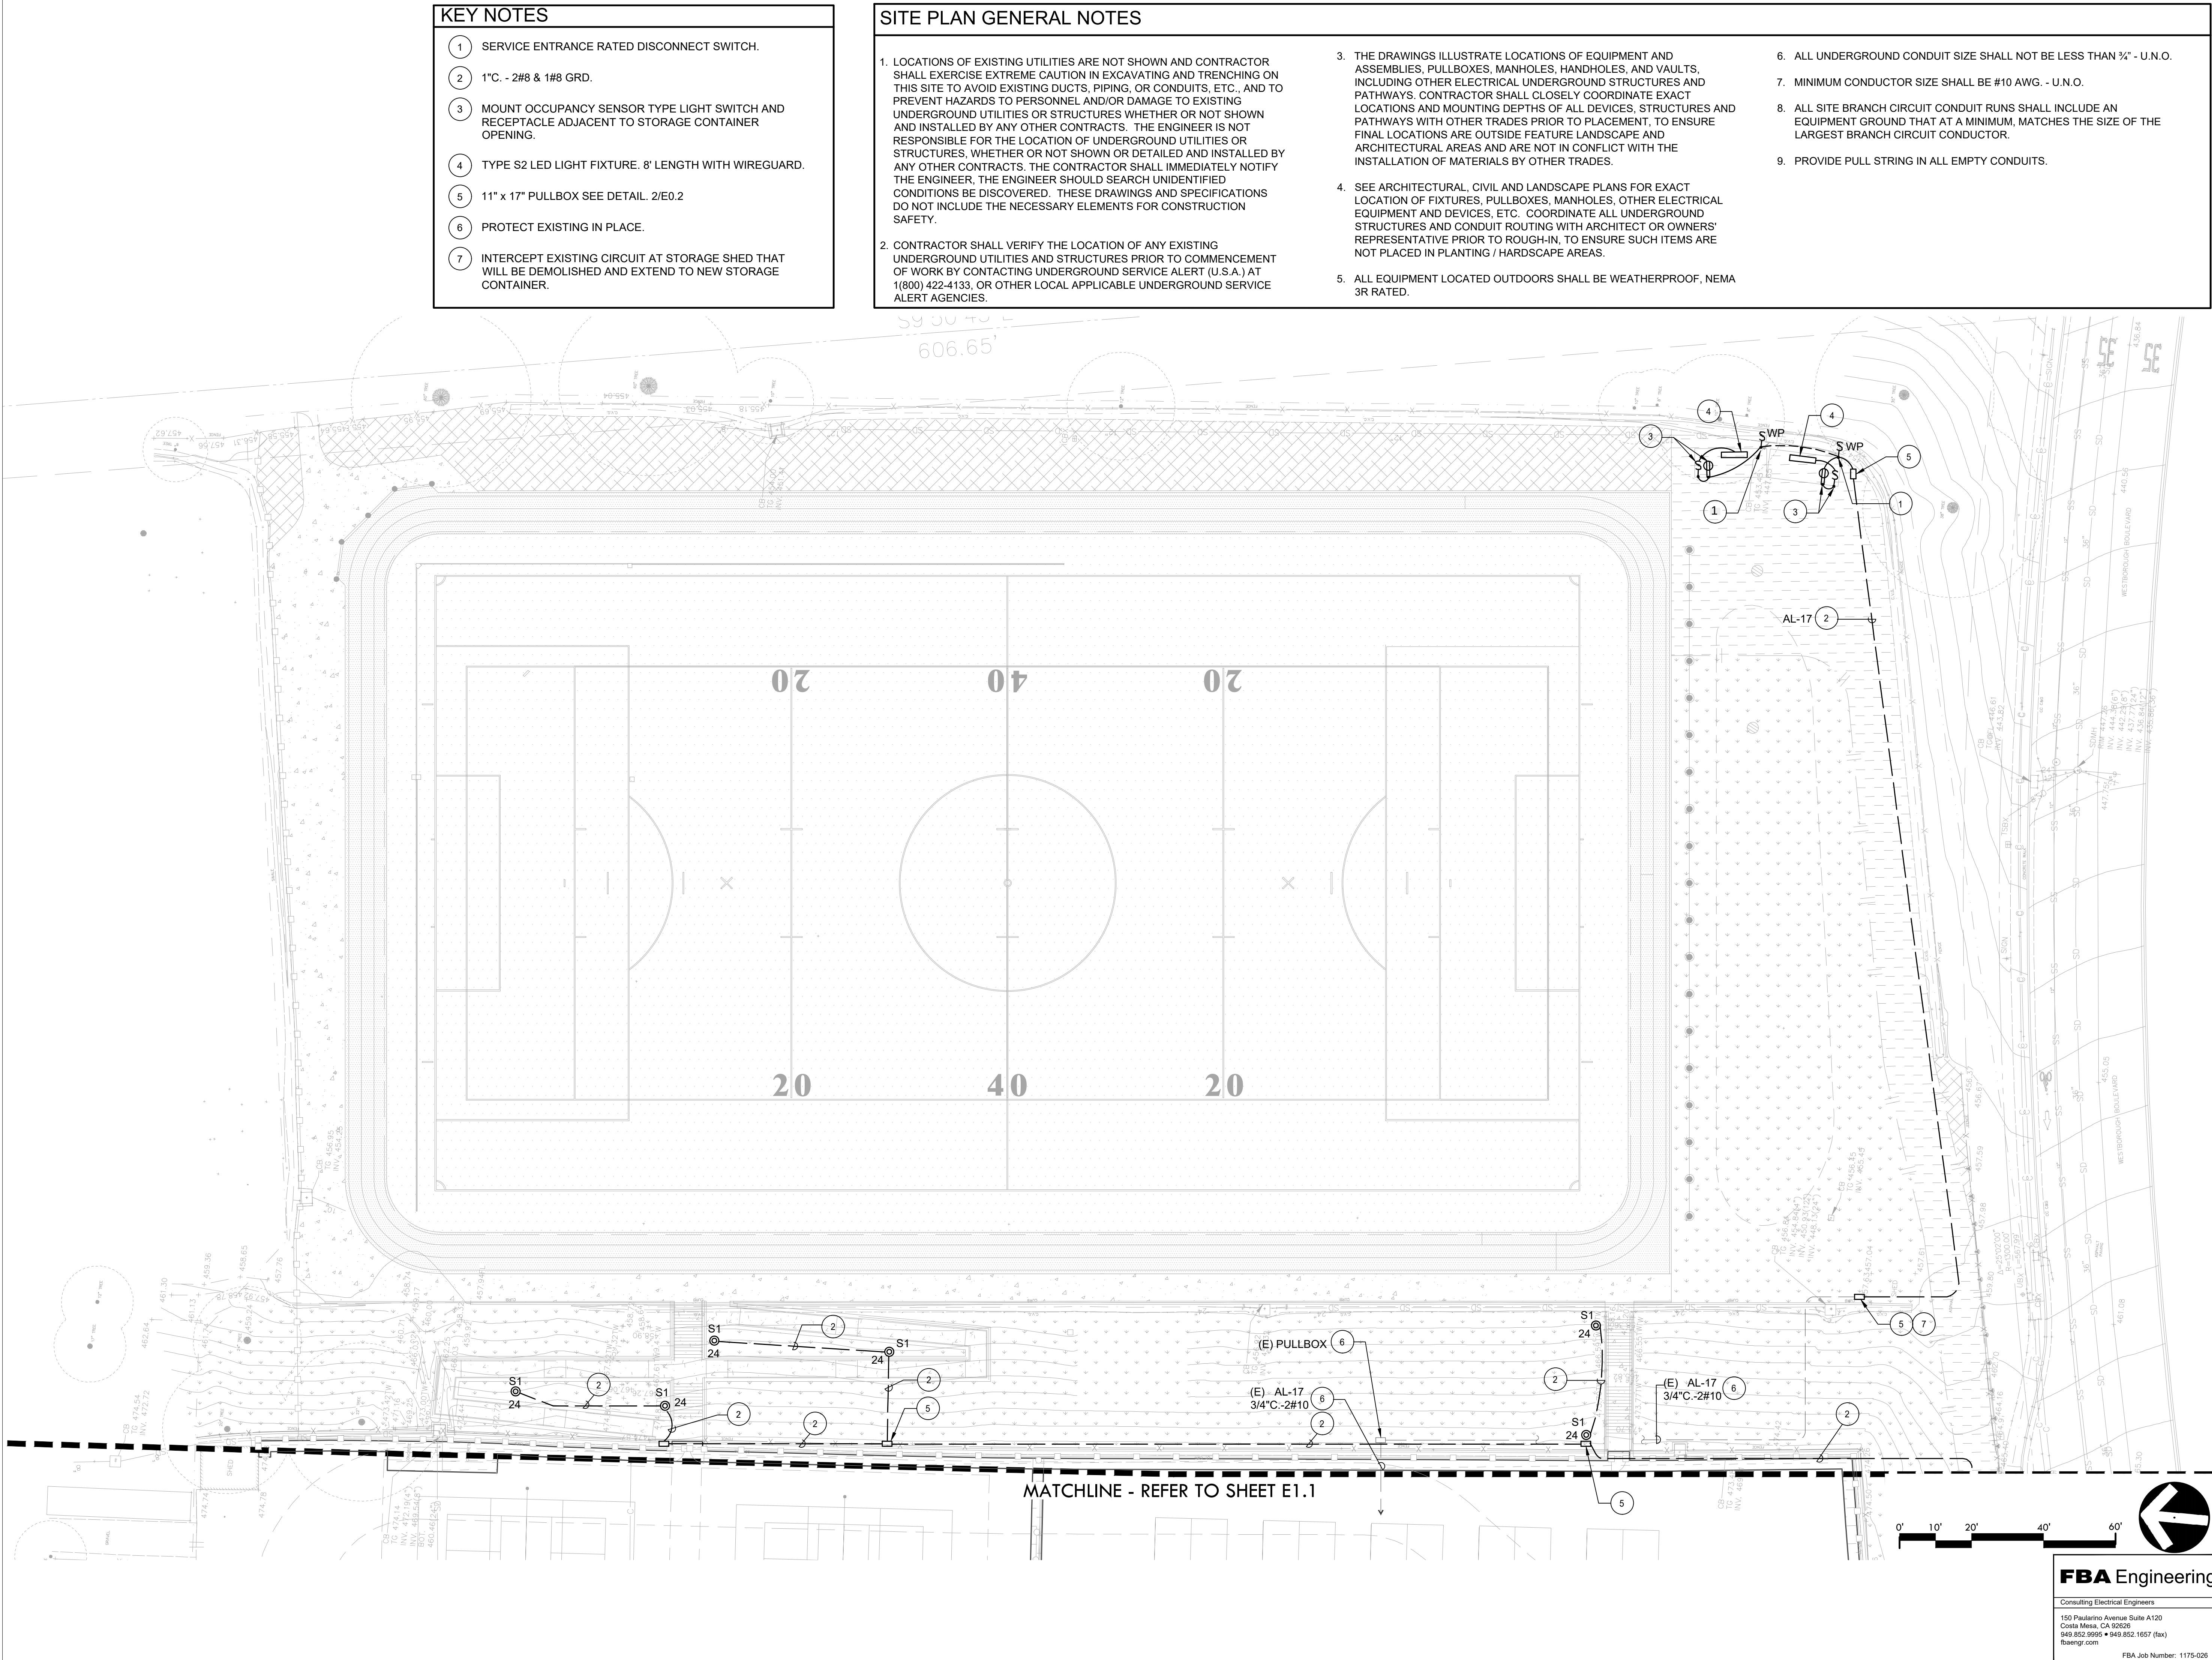




**VERDE DESIGN**  
LANDSCAPE ARCHITECTURE  
CIVIL ENGINEERING  
SPORT PLANNING & DESIGN  
2455 The Alameda  
Santa Clara, CA 95050  
tel: 408.985.7200  
fax: 408.985.7260  
www.VerdeDesigninc.com

STAMP



02/06/2025

KEY MAP

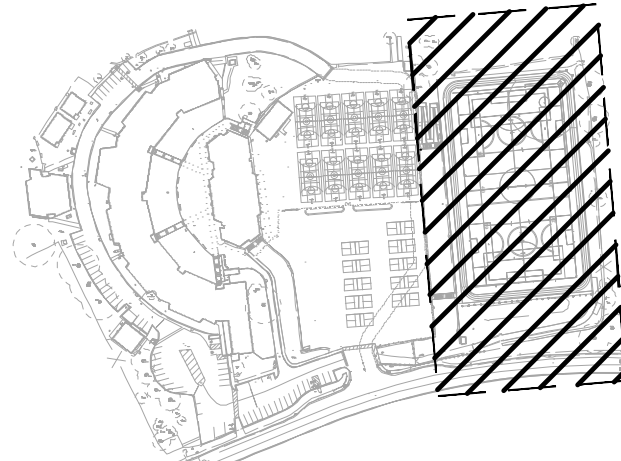

SHEET TITLE

**SITE  
ELECTRICAL  
PLAN**

PROJECT NAME

**WESTBOROUGH  
MIDDLE SCHOOL  
CAMPUS IMPROVEMENTS**

PROJECT ADDRESS

**2570 WESTBOROUGH BLVD  
SOUTH SAN FRANCISCO  
CA 94080**

| SUBMITTAL     | DATE     |
|---------------|----------|
| DSA SUBMITTAL | 12/10/24 |
|               |          |
|               |          |
| NO. | REVISIONS | DATE |
|-----|-----------|------|
| 1   |           |      |
| 2   |           |      |
| 3   |           |      |
| 4   |           |      |
| 5   |           |      |
| 6   |           |      |
| 7   |           |      |
| 8   |           |      |
| 9   |           |      |
| 10  |           |      |

|                                  |                           |
|----------------------------------|---------------------------|
| DRAWN BY<br><b>FBA</b>           | CHECKED BY<br><b>BZ</b>   |
| DATE ISSUED<br><b>12/10/2024</b> | SCALE<br><b>1"=20'-0"</b> |
| PROJ. NO.<br><b>2320400</b>      |                           |
| SHEET NO.<br><b>E1.0</b>         |                           |

**FBA Engineering**  
Consulting Electrical Engineers  
150 Paularino Avenue Suite A120  
Costa Mesa, CA 92626  
949.552.9925 • 949.552.1657 (fax)  
fbaengr.com  
FBA Job Number: 1175-026



FBA Engineering / Plot Date: 2/6/2025 2:22 PM / Plotted by: Blake Meech / Drawing Location: I:\11750208\E1.0\E1.2\_11750208.dwg  
THIS DRAWING IS THE PROPERTY OF VERDE DESIGN, INC. AND IS LOANED TO YOU BY VERDE DESIGN, INC. FOR YOUR USE ONLY. IT IS NOT TO BE REPRODUCED, COPIED, OR DISCLOSED TO ANY OTHER PERSON OR ENTITY WITHOUT THE WRITTEN PERMISSION OF VERDE DESIGN, INC.

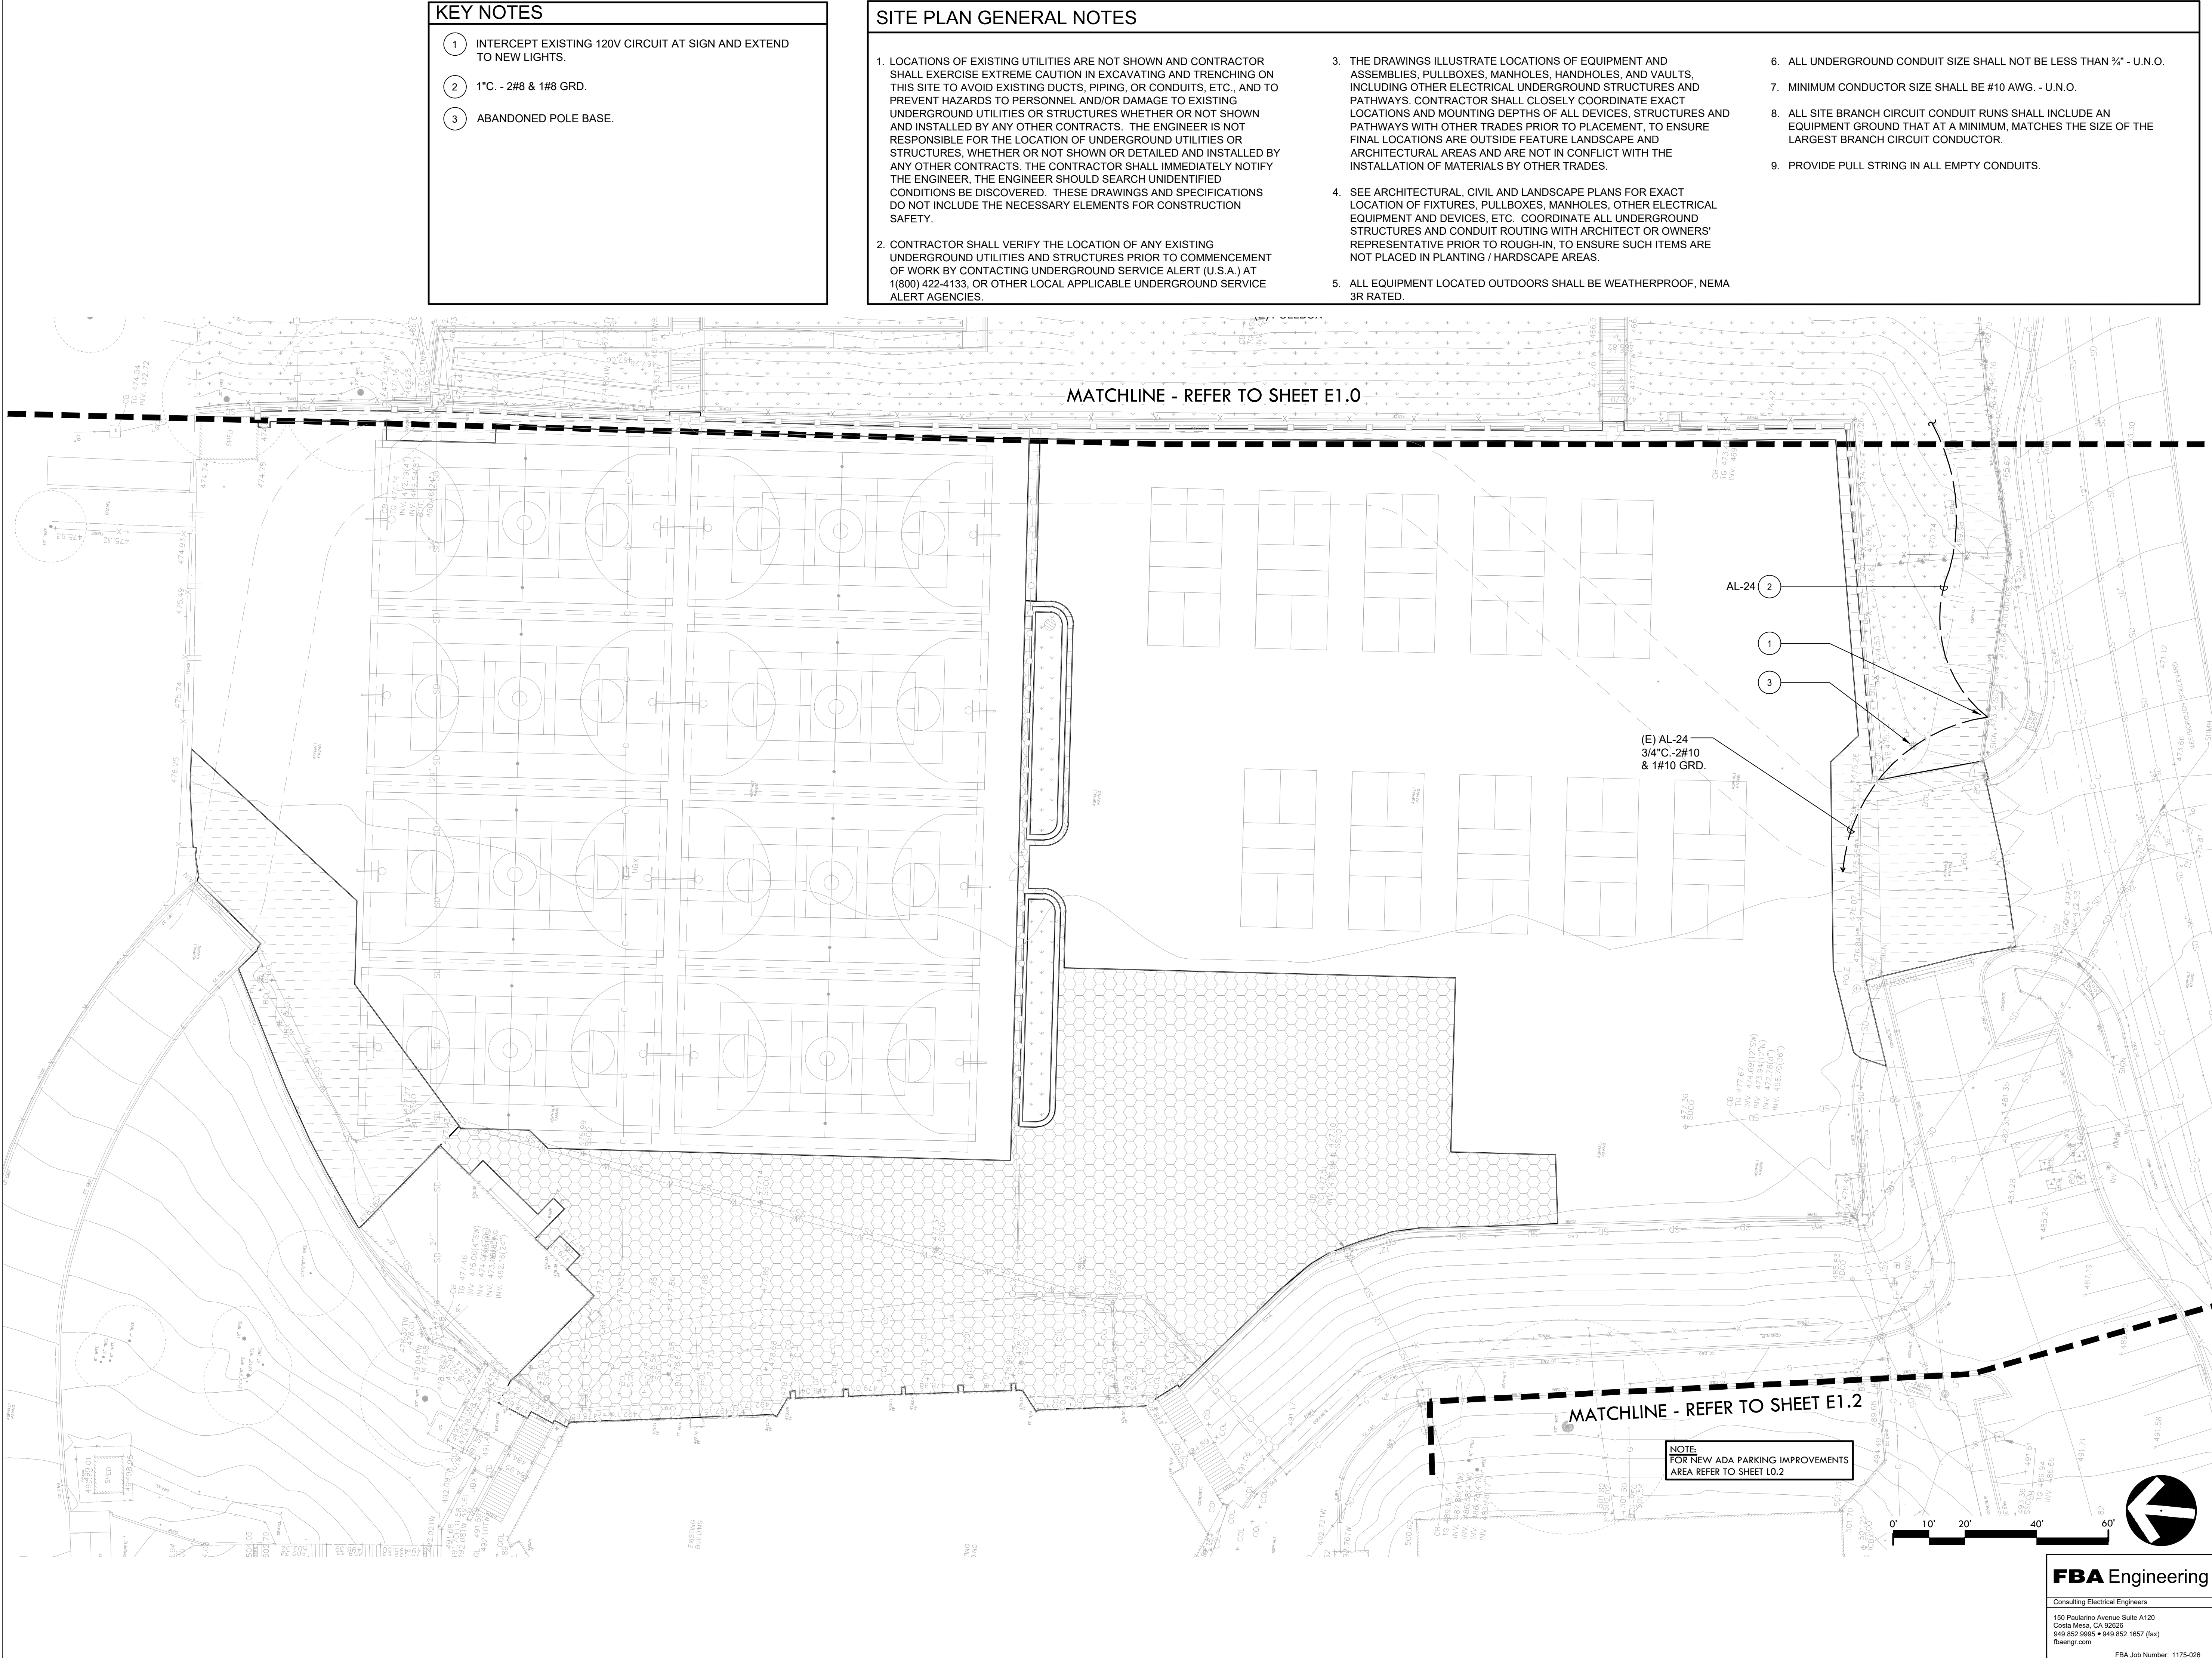

- KEY NOTES
- 1

INTERCEPT EXISTING 120V CIRCUIT AT SIGN AND EXTEND TO NEW LIGHTS.
- 2

1" C. - 2#8 & 1#8 GRD.
- 3

ABANDONED POLE BASE.

- SITE PLAN GENERAL NOTES
1.

LOCATIONS OF EXISTING UTILITIES ARE NOT SHOWN AND CONTRACTOR SHALL EXERCISE EXTREME CAUTION IN EXCAVATING AND TRENCHING ON THIS SITE TO AVOID EXISTING DUCTS, PIPING, OR CONDUITS, ETC., AND TO PREVENT HAZARDS TO PERSONNEL AND/OR DAMAGE TO EXISTING UNDERGROUND UTILITIES OR STRUCTURES WHETHER OR NOT SHOWN AND INSTALLED BY ANY OTHER CONTRACTS. THE ENGINEER IS NOT RESPONSIBLE FOR THE LOCATION OF UNDERGROUND UTILITIES OR STRUCTURES, WHETHER OR NOT SHOWN OR DETAILED AND INSTALLED BY ANY OTHER CONTRACTS. THE CONTRACTOR SHALL IMMEDIATELY NOTIFY THE ENGINEER, THE ENGINEER SHOULD SEARCH UNIDENTIFIED CONDITIONS BE DISCOVERED. THESE DRAWINGS AND SPECIFICATIONS DO NOT INCLUDE THE NECESSARY ELEMENTS FOR CONSTRUCTION SAFETY.
2.

CONTRACTOR SHALL VERIFY THE LOCATION OF ANY EXISTING UNDERGROUND UTILITIES AND STRUCTURES PRIOR TO COMMENCEMENT OF WORK BY CONTACTING UNDERGROUND SERVICE ALERT (U.S.A.) AT 1(800) 422-4133, OR OTHER LOCAL APPLICABLE UNDERGROUND SERVICE ALERT AGENCIES.
3.

THE DRAWINGS ILLUSTRATE LOCATIONS OF EQUIPMENT AND ASSEMBLIES, PULLBOXES, MANHOLES, HANDHOLES, AND VAULTS, INCLUDING OTHER ELECTRICAL UNDERGROUND STRUCTURES AND PATHWAYS. CONTRACTOR SHALL CLOSELY COORDINATE EXACT LOCATIONS AND MOUNTING DEPTHS OF ALL DEVICES, STRUCTURES AND PATHWAYS WITH OTHER TRADES PRIOR TO PLACEMENT, TO ENSURE FINAL LOCATIONS ARE OUTSIDE FEATURE LANDSCAPE AND ARCHITECTURAL AREAS AND ARE NOT IN CONFLICT WITH THE INSTALLATION OF MATERIALS BY OTHER TRADES.
4.

SEE ARCHITECTURAL, CIVIL AND LANDSCAPE PLANS FOR EXACT LOCATION OF FIXTURES, PULLBOXES, MANHOLES, OTHER ELECTRICAL EQUIPMENT AND DEVICES, ETC. COORDINATE ALL UNDERGROUND STRUCTURES AND CONDUIT ROUTING WITH ARCHITECT OR OWNERS' REPRESENTATIVE PRIOR TO ROUGH-IN, TO ENSURE SUCH ITEMS ARE NOT PLACED IN PLANTING / HARDSCAPE AREAS.
5.

ALL EQUIPMENT LOCATED OUTDOORS SHALL BE WEATHERPROOF, NEMA 3R RATED.
6.

ALL UNDERGROUND CONDUIT SIZE SHALL NOT BE LESS THAN 3/4" - U.N.O.
7.

MINIMUM CONDUCTOR SIZE SHALL BE #10 AWG. - U.N.O.
8.

ALL SITE BRANCH CIRCUIT CONDUIT RUNS SHALL INCLUDE AN EQUIPMENT GROUND THAT AT A MINIMUM, MATCHES THE SIZE OF THE LARGEST BRANCH CIRCUIT CONDUCTOR.
9.

PROVIDE PULL STRING IN ALL EMPTY CONDUITS.

VERDE DESIGN

LANDSCAPE ARCHITECTURE  
CIVIL ENGINEERING  
SPORT PLANNING & DESIGN

2455 The Alameda  
Santa Clara, CA 95050  
tel: 408.985.7200  
fax: 408.985.7260  
www.VerdeDesign.com

REGISTERED PROFESSIONAL ENGINEER

STEPHEN R. ZAJTZEK

No. E 103372  
Exp. 09-30-26

02/06/2025

STAMP

KEY MAP

SHEET TITLE

SITE  
ELECTRICAL  
PLAN

PROJECT NAME

WESTBOROUGH  
MIDDLE SCHOOL  
CAMPUS IMPROVEMENTS

PROJECT ADDRESS

2570 WESTBOROUGH BLVD  
SOUTH SAN FRANCISCO  
CA 94080

SUBMITTAL

DATE

DSA SUBMITTAL

12/10/24

NO.

REVISIONS

DATE

DRAWN BY

FBA

CHECKED BY

BZ

DATE ISSUED

12/10/2024

SCALE

1"=20'-0"

PROJ. NO.

2320400

SHEET NO.

E1.1

FBA Engineering

Consulting Electrical Engineers

150 Paulmarino Avenue Suite A120  
Costa Mesa, CA 92626  
949.852.9995 • 949.852.1657 (fax)  
fbaeng.com


FBA Job Number: 1175-028



FBA Engineering / Plot Date: 2/6/2025 2:22 PM / Plotted by: Blake Meach / Drawing Location: I:\1175028\E1.0-E1.2\_1175028.dwg  
THIS DRAWING IS THE PROPERTY OF VERDE DESIGN, INC. AND IS NOT TO BE REPRODUCED, COPIED, OR DISCLOSED TO ANY PERSON, FIRM, OR CORPORATION FOR ANY PURPOSE WITHOUT WRITTEN PERMISSION OF VERDE DESIGN, INC.


SITE PLAN GENERAL NOTES

1. LOCATIONS OF EXISTING UTILITIES ARE NOT SHOWN AND CONTRACTOR SHALL EXERCISE EXTREME CAUTION IN EXCAVATING AND TRENCHING ON THIS SITE TO AVOID EXISTING DUCTS, PIPING, OR CONDUITS, ETC., AND TO PREVENT HAZARDS TO PERSONNEL AND/OR DAMAGE TO EXISTING UNDERGROUND UTILITIES OR STRUCTURES WHETHER OR NOT SHOWN AND INSTALLED BY ANY OTHER CONTRACTS. THE ENGINEER IS NOT RESPONSIBLE FOR THE LOCATION OF UNDERGROUND UTILITIES OR STRUCTURES, WHETHER OR NOT SHOWN OR DETAILED AND INSTALLED BY ANY OTHER CONTRACTS. THE CONTRACTOR SHALL IMMEDIATELY NOTIFY THE ENGINEER, THE ENGINEER SHOULD SEARCH UNIDENTIFIED CONDITIONS BE DISCOVERED. THESE DRAWINGS AND SPECIFICATIONS DO NOT INCLUDE THE NECESSARY ELEMENTS FOR CONSTRUCTION SAFETY.
2. CONTRACTOR SHALL VERIFY THE LOCATION OF ANY EXISTING UNDERGROUND UTILITIES AND STRUCTURES PRIOR TO COMMENCEMENT OF WORK BY CONTACTING UNDERGROUND SERVICE ALERT (U.S.A.) AT 1(800) 422-4133, OR OTHER LOCAL APPLICABLE UNDERGROUND SERVICE ALERT AGENCIES.
3. THE DRAWINGS ILLUSTRATE LOCATIONS OF EQUIPMENT AND ASSEMBLIES, PULLBOXES, MANHOLES, HANDHOLES, AND VAULTS, INCLUDING OTHER ELECTRICAL UNDERGROUND STRUCTURES AND PATHWAYS. CONTRACTOR SHALL CLOSELY COORDINATE EXACT LOCATIONS AND MOUNTING DEPTHS OF ALL DEVICES, STRUCTURES AND PATHWAYS WITH OTHER TRADES PRIOR TO PLACEMENT, TO ENSURE FINAL LOCATIONS ARE OUTSIDE FEATURE LANDSCAPE AND ARCHITECTURAL AREAS AND ARE NOT IN CONFLICT WITH THE INSTALLATION OF MATERIALS BY OTHER TRADES.
4. SEE ARCHITECTURAL, CIVIL AND LANDSCAPE PLANS FOR EXACT LOCATION OF FIXTURES, PULLBOXES, MANHOLES, OTHER ELECTRICAL EQUIPMENT AND DEVICES, ETC. COORDINATE ALL UNDERGROUND STRUCTURES AND CONDUIT ROUTING WITH ARCHITECT OR OWNERS' REPRESENTATIVE PRIOR TO ROUGH-IN, TO ENSURE SUCH ITEMS ARE NOT PLACED IN PLANTING / HARDSCAPE AREAS.
5. ALL EQUIPMENT LOCATED OUTDOORS SHALL BE WEATHERPROOF, NEMA 3R RATED.
6. ALL UNDERGROUND CONDUIT SIZE SHALL NOT BE LESS THAN ¾" - U.N.O.
7. MINIMUM CONDUCTOR SIZE SHALL BE #10 AWG. - U.N.O.
8. ALL SITE BRANCH CIRCUIT CONDUIT RUNS SHALL INCLUDE AN EQUIPMENT GROUND THAT AT A MINIMUM, MATCHES THE SIZE OF THE LARGEST BRANCH CIRCUIT CONDUCTOR.
9. PROVIDE PULL STRING IN ALL EMPTY CONDUITS.

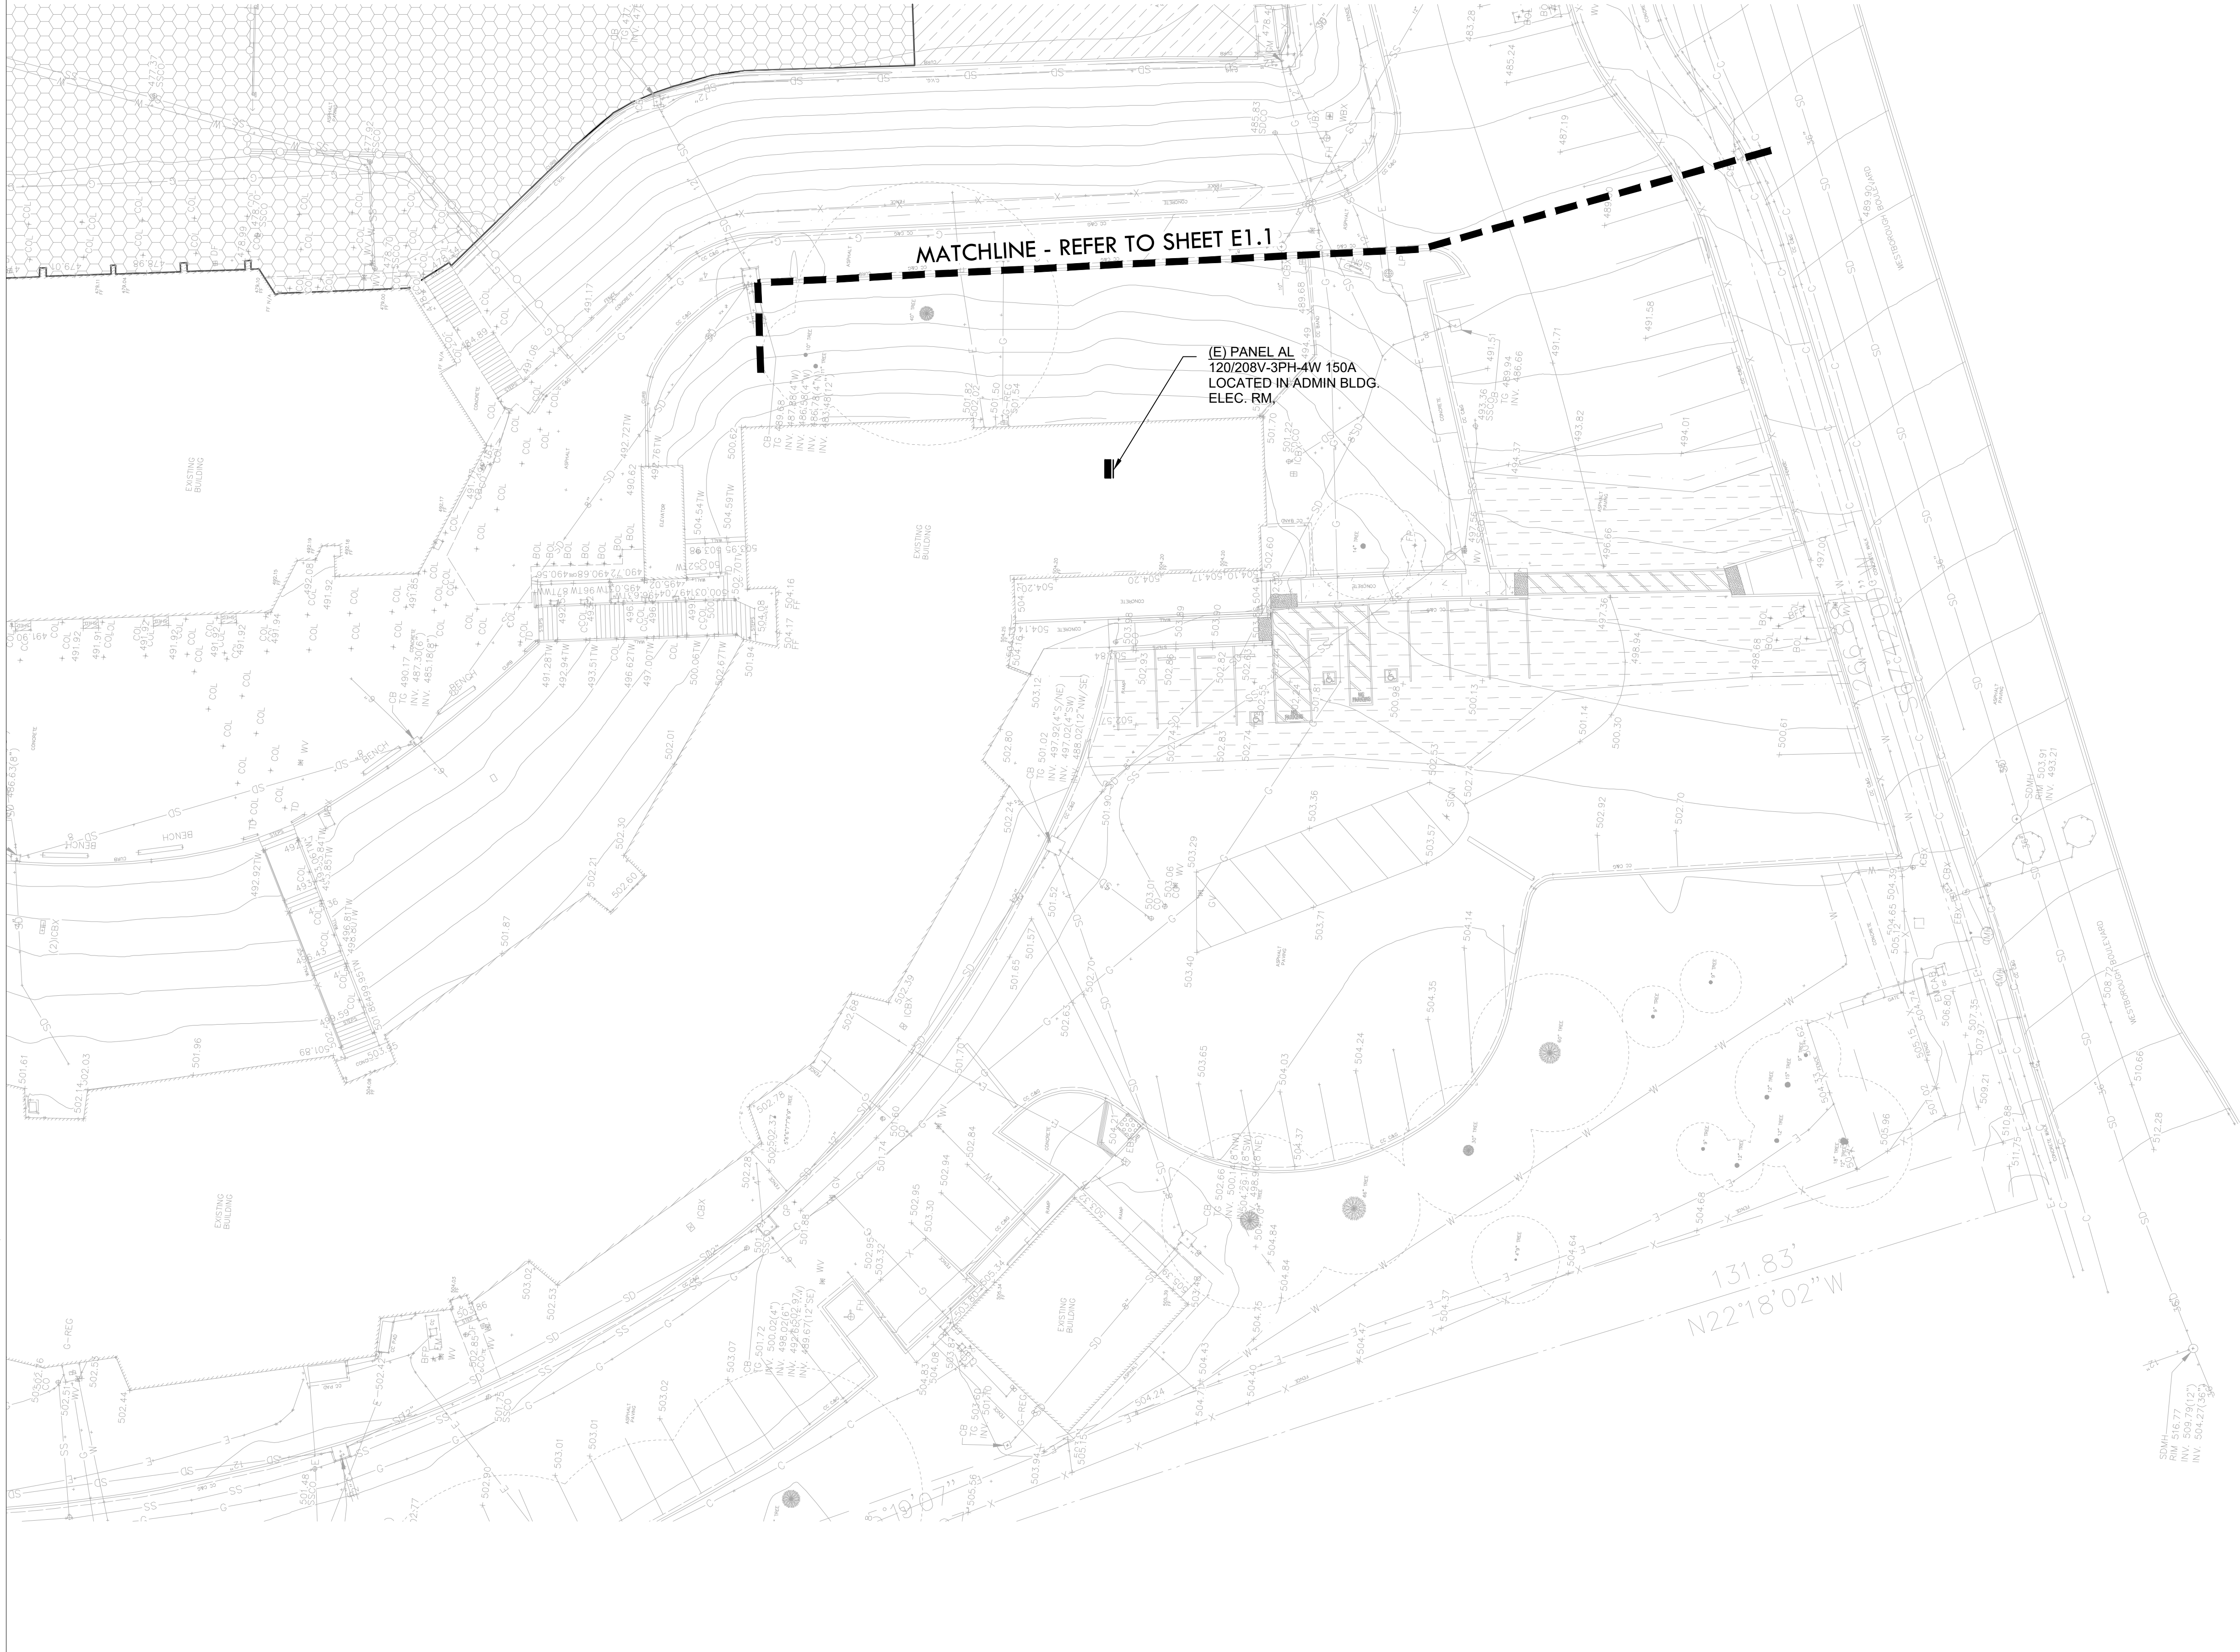

**VERDE DESIGN**  
LANDSCAPE ARCHITECTURE  
CIVIL ENGINEERING  
SPORT PLANNING & DESIGN  
2455 The Alameda  
Santa Clara, CA 95050  
tel: 408.985.7200  
fax: 408.985.7260  
www.VerdeDesigninc.com

STAMP  
REGISTERED PROFESSIONAL ENGINEER  
STEPHEN R. ZAJICEK  
No. E 10372  
Exp. 09-30-26  
02/06/2025

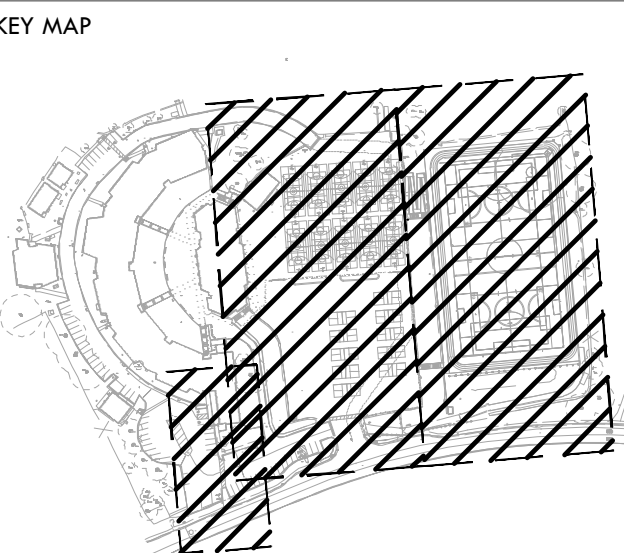

SHEET TITLE  
**SITE  
ELECTRICAL  
PLAN**

PROJECT NAME  
**WESTBOROUGH  
MIDDLE SCHOOL  
CAMPUS IMPROVEMENTS**

PROJECT ADDRESS  
**2570 WESTBOROUGH BLVD  
SOUTH SAN FRANCISCO  
CA 94080**

| SUBMITTAL     | DATE     |
|---------------|----------|
| DSA SUBMITTAL | 12/10/24 |

| NO. | REVISIONS | DATE |
|-----|-----------|------|
| 1   |           |      |
| 2   |           |      |
| 3   |           |      |
| 4   |           |      |
| 5   |           |      |
| 6   |           |      |

|                        |                         |
|------------------------|-------------------------|
| DRAWN BY<br><b>FBA</b> | CHECKED BY<br><b>BZ</b> |
|------------------------|-------------------------|

|                                  |                           |
|----------------------------------|---------------------------|
| DATE ISSUED<br><b>12/10/2024</b> | SCALE<br><b>1"=20'-0"</b> |
|----------------------------------|---------------------------|

|                             |
|-----------------------------|
| PROJ. NO.<br><b>2320400</b> |
|-----------------------------|

SHEET NO.  
**E1.2**

**FBA Engineering**  
Consulting Electrical Engineers  
150 Paulmar Avenue Suite A120  
Costa Mesa, CA 92626  
949.852.9995 • 949.852.1657 (fax)  
fbaengr.com  
FBA Job Number: 1175-028







FBA Job Number: 1175-028