

VISTA DEL LAGO HIGH SCHOOL

SITE FENCING UPGRADES



VISTA DEL LAGO
HIGH SCHOOL
SITE FENCING

1970 BROADSTONE PARKWAY
FOLSOM, CA 95630

GATE NOTES:

ALL ADA PEDESTRIAN GATES:
SHALL HAVE EXIT DEVICE(S).
SHALL HAVE LOCINOX MAMMOTH HD HINGE/CLOSERS.
SHALL HAVE KNOX 1658 KEY BOX PERMANENTLY ATTACHED
SHALL HAVE VON DUPRIN MULLIONS WHERE CALLED FOR.

MANUAL VEHICULAR GATES:
SHALL HAVE KNOX 1568 KEY BOX PERMANENTLY ATTACHED.

GENERAL NOTES:
CONTRACTOR IS RESPONSIBLE FOR VERIFICATION OF ALL
DIMENSIONS. DO NOT SCALE DRAWINGS.

CONTRACTOR IS RESPONSIBLE FOR MAINTAINING SECURITY
DURING ENTIRE PROJECT. PROVIDE TEMPORARY SECURITY
AS NEEDED.
CONTRACTOR IS RESPONSIBLE FOR UNDERGROUND
LOCATING OF ALL UTILITIES PRIOR TO EXCAVATION.
MAP TO BE PROVIDED TO DISTRICT PRIOR TO EXCAVATION.

TYPICAL OI FENCING NOTES:

All OI fencing shall be fully welded
as per the specifications. Painting
shall be electrostatically applied
once the fencing is complete.

LIST OF DRAWINGS:

COVER
AS 1.0 OVERALL SITE PLAN
AS 2.0 OVERALL DEMO PLAN
AD 1.0 TYPICAL FENCE DETAILS

SERVICE AND NON-ADA PEDESTRIAN GATES:

ALL SERVICE AND NON-ADA GATES SHALL BE
PROVIDED WITH A SCHLAGE KS43 PADLOCK AND
SCHLAGE 23-030 FSIC INTERCHANGEABLE
CYLINDER TO ACCEPT A C KEYWAY. THE
PADLOCK SHALL BE PERMANENTLY WELDED TO A
LENGTH OF 3/8" STEEL CHAIN WHICH WILL ALSO
BE WELDED TO THE ADJACENT LATCH POST.

COVER

CVR




VISTA DEL LAGO
HIGH SCHOOL
SITE FENCING

1970 BROADSTONE PARKWAY
FOLSOM, CA 95630

OVERALL
SITE PLAN


AS 1.0

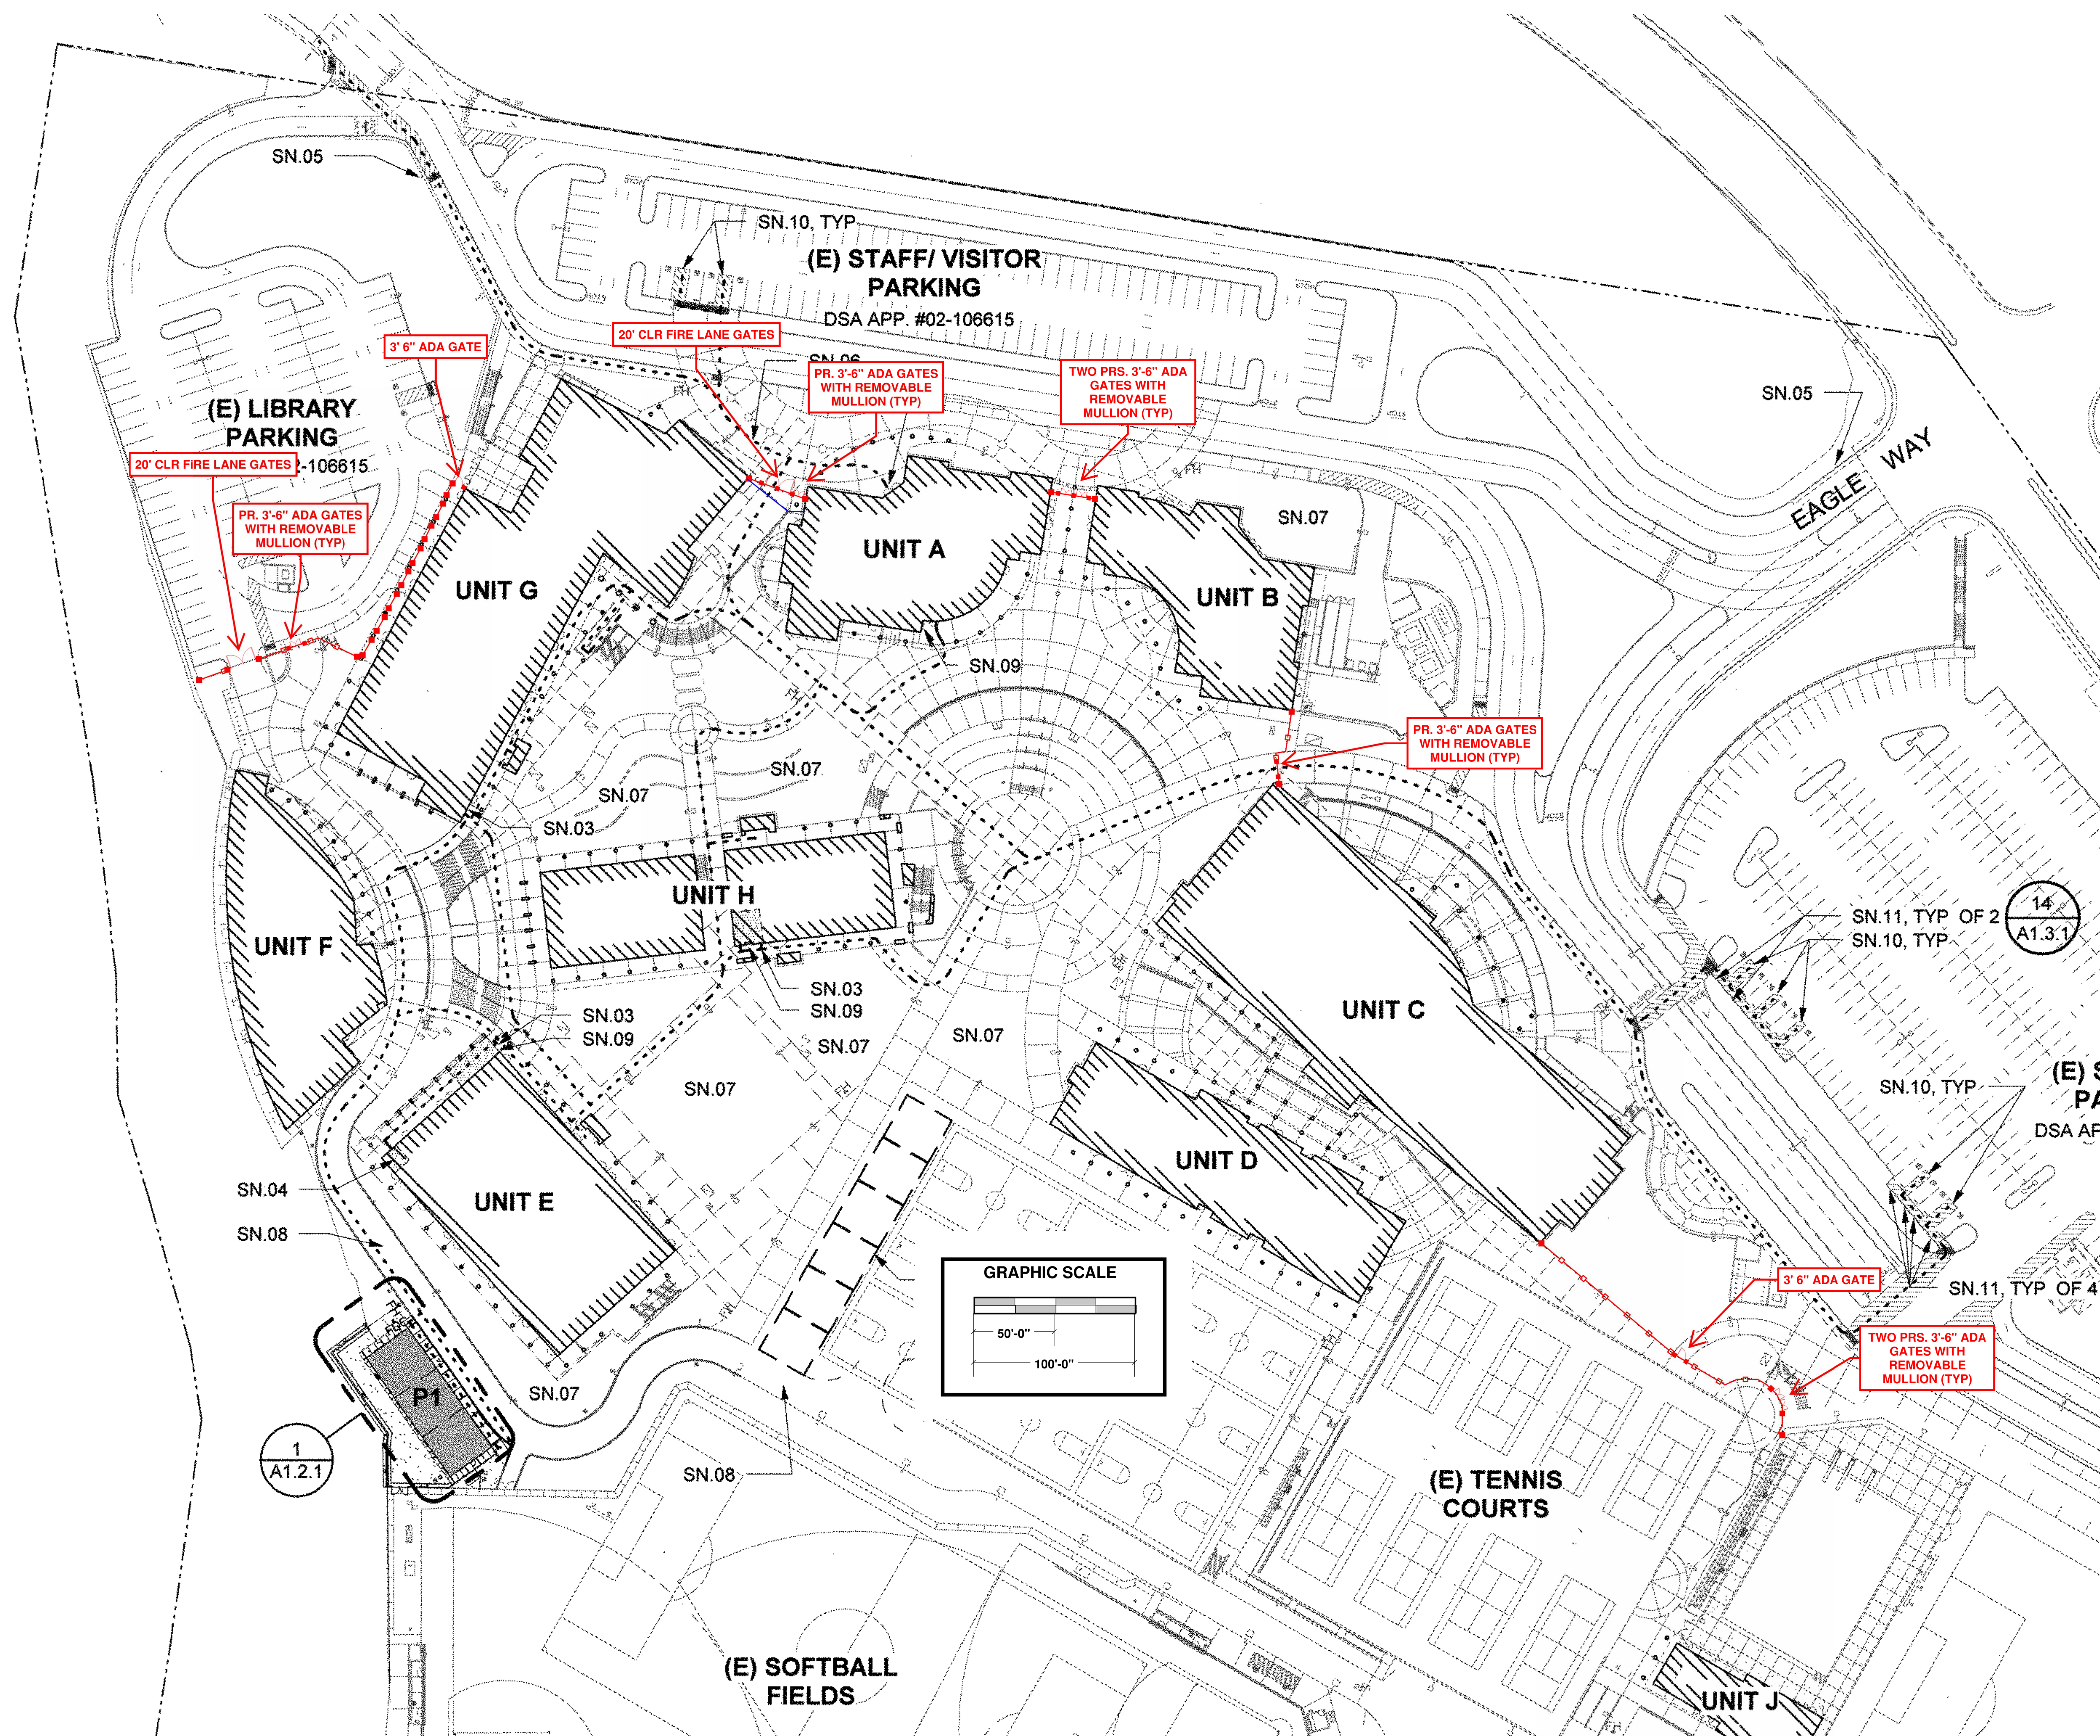




OVERALL DEMO PLAN

AS 2.0

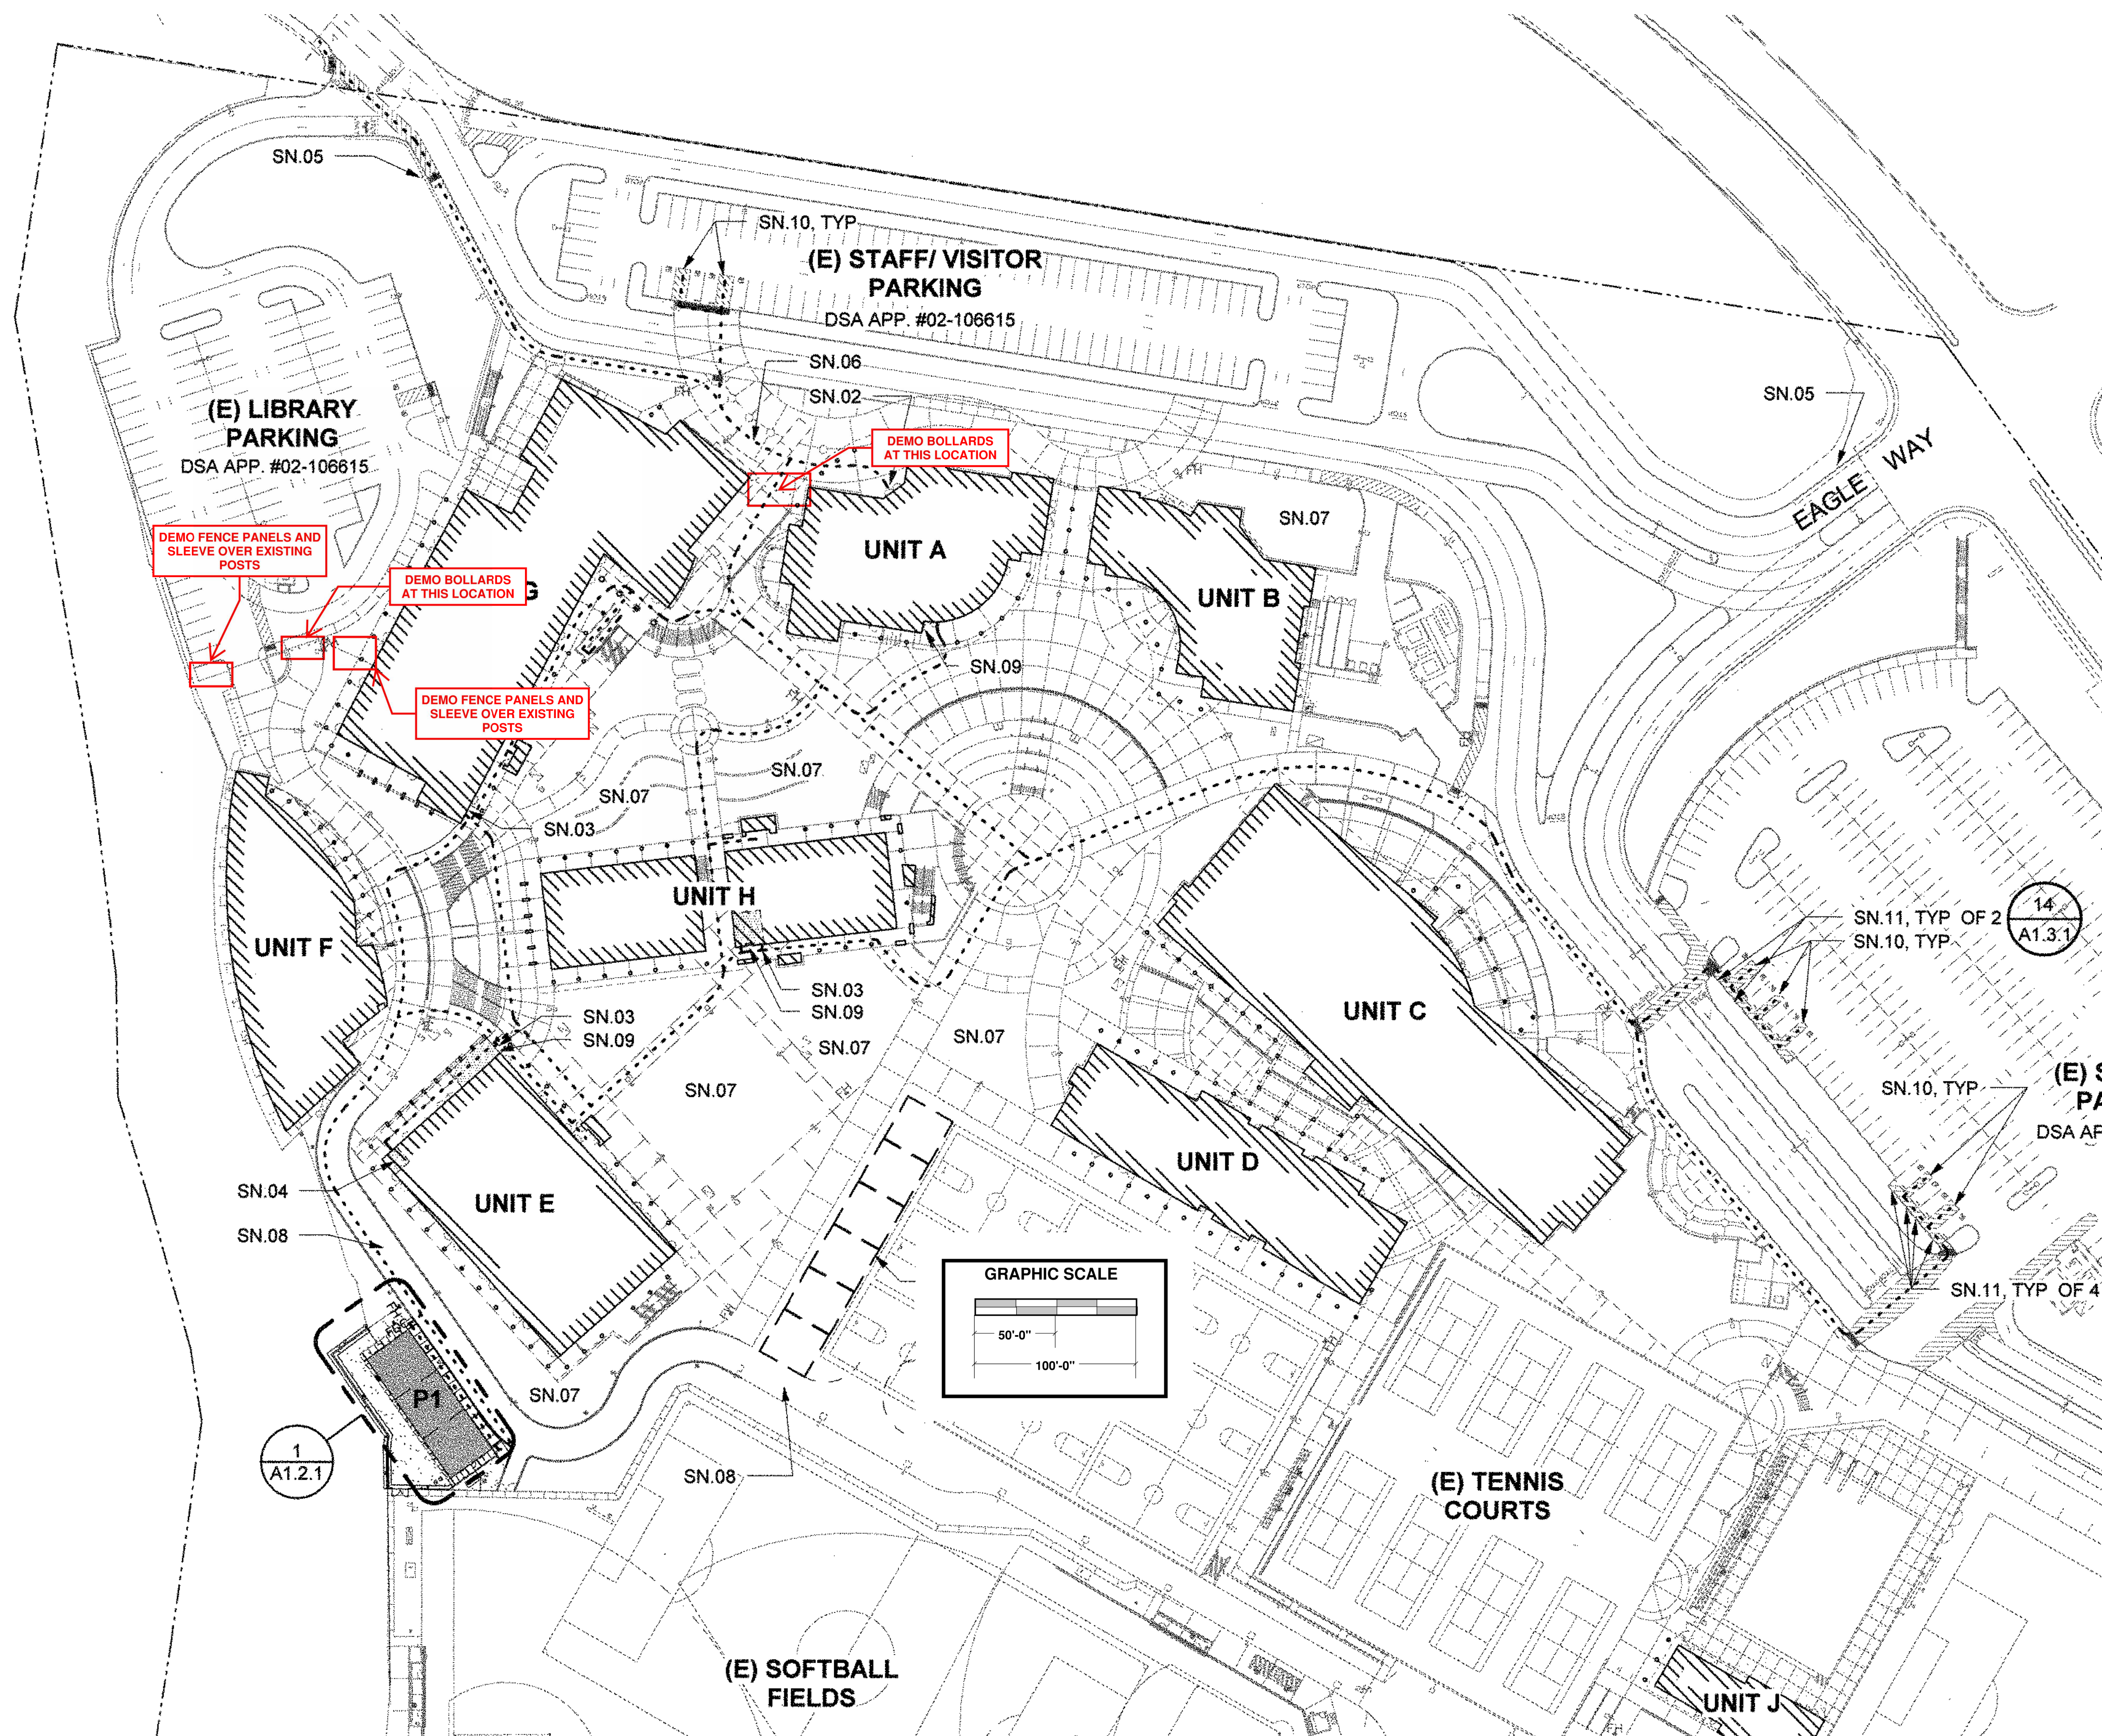



TYPICAL FENCING DETAILS

AD 2.0

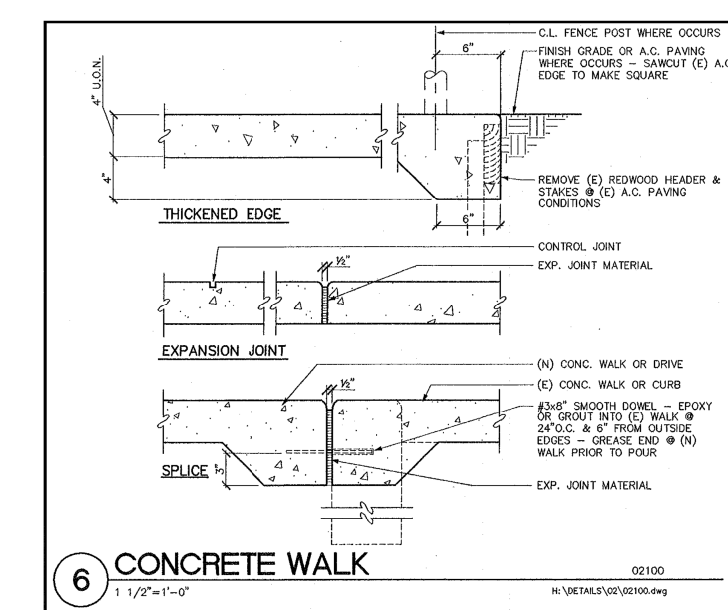

TYPICAL CONCRETE NOTES:

ALL CONCRETE TO BE 4" MINIMUM THICK WITH #4 REGBAR AT 18" OC.
ALL CONCRETE TO HAVE THICKENED EDGE.
SUB BASE TO BE 4" MINIMUM OF AB COMPACTED TO 95%.
EARTH SUBBASE TOP 6" TO BE COMPACTED TO 90%.

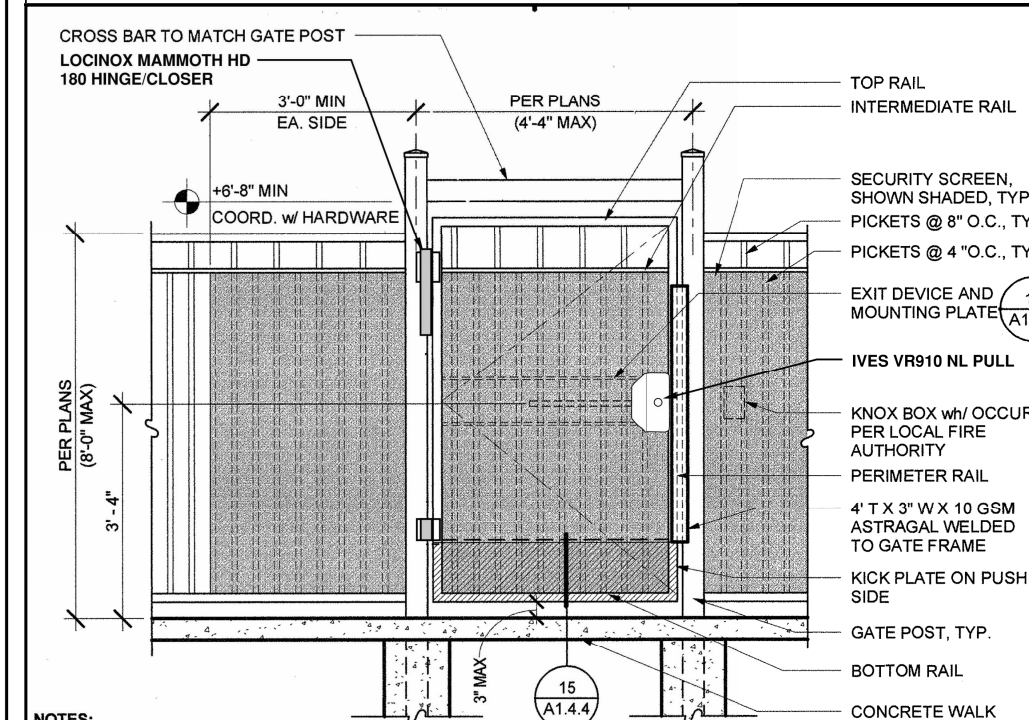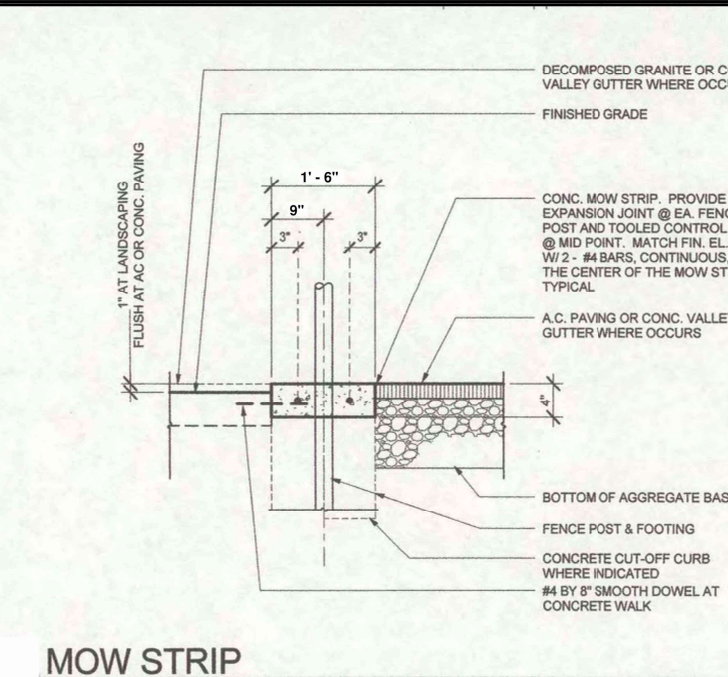


NOTES:

1. GATES SHALL RECEIVE HARDWARE GROUP GXX.
2. NO MANUALLY OPERATED CAME BOLTS ARE ALLOWED ON GATES WITH EXIT DEVICE.
3. ALL SURFACES OTHER THAN FINISH HARDWARE TO BE PAINTED TO MATCH GATE.
4. PROVIDE GATE HARDWARE PER CBC 11B-404.2.7 & 11B-309.4


4. PROVIDE GATE HARDWARE PER CBC 11B-404.2.7 & 11B-308.4

13 ORNAMENTAL METAL FENCE & GATE

13) $1/2'' = 1'-0''$

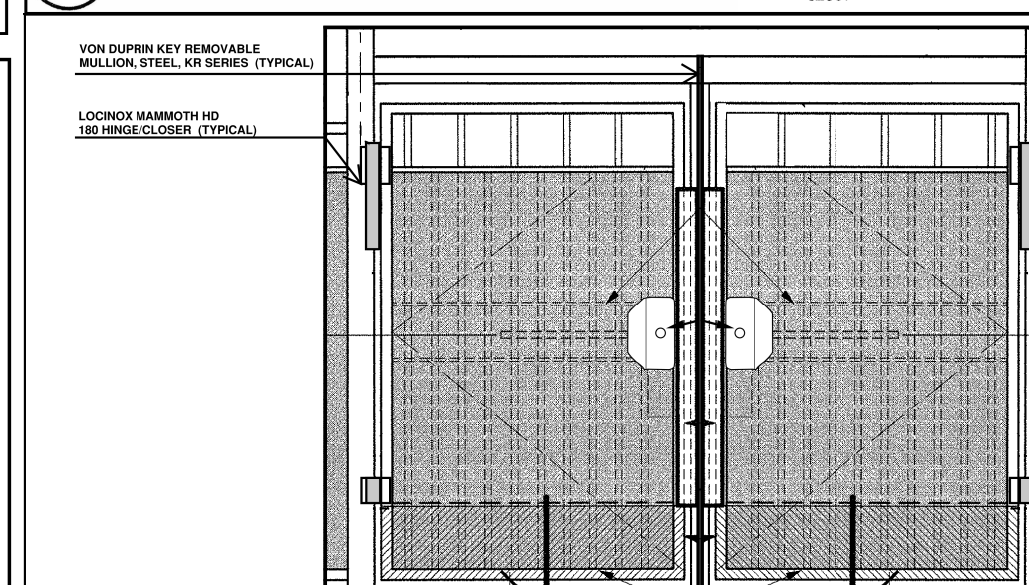


ORNAMENTAL IRON GATES WITH REMOVABLE MULLION (TYPICAL)

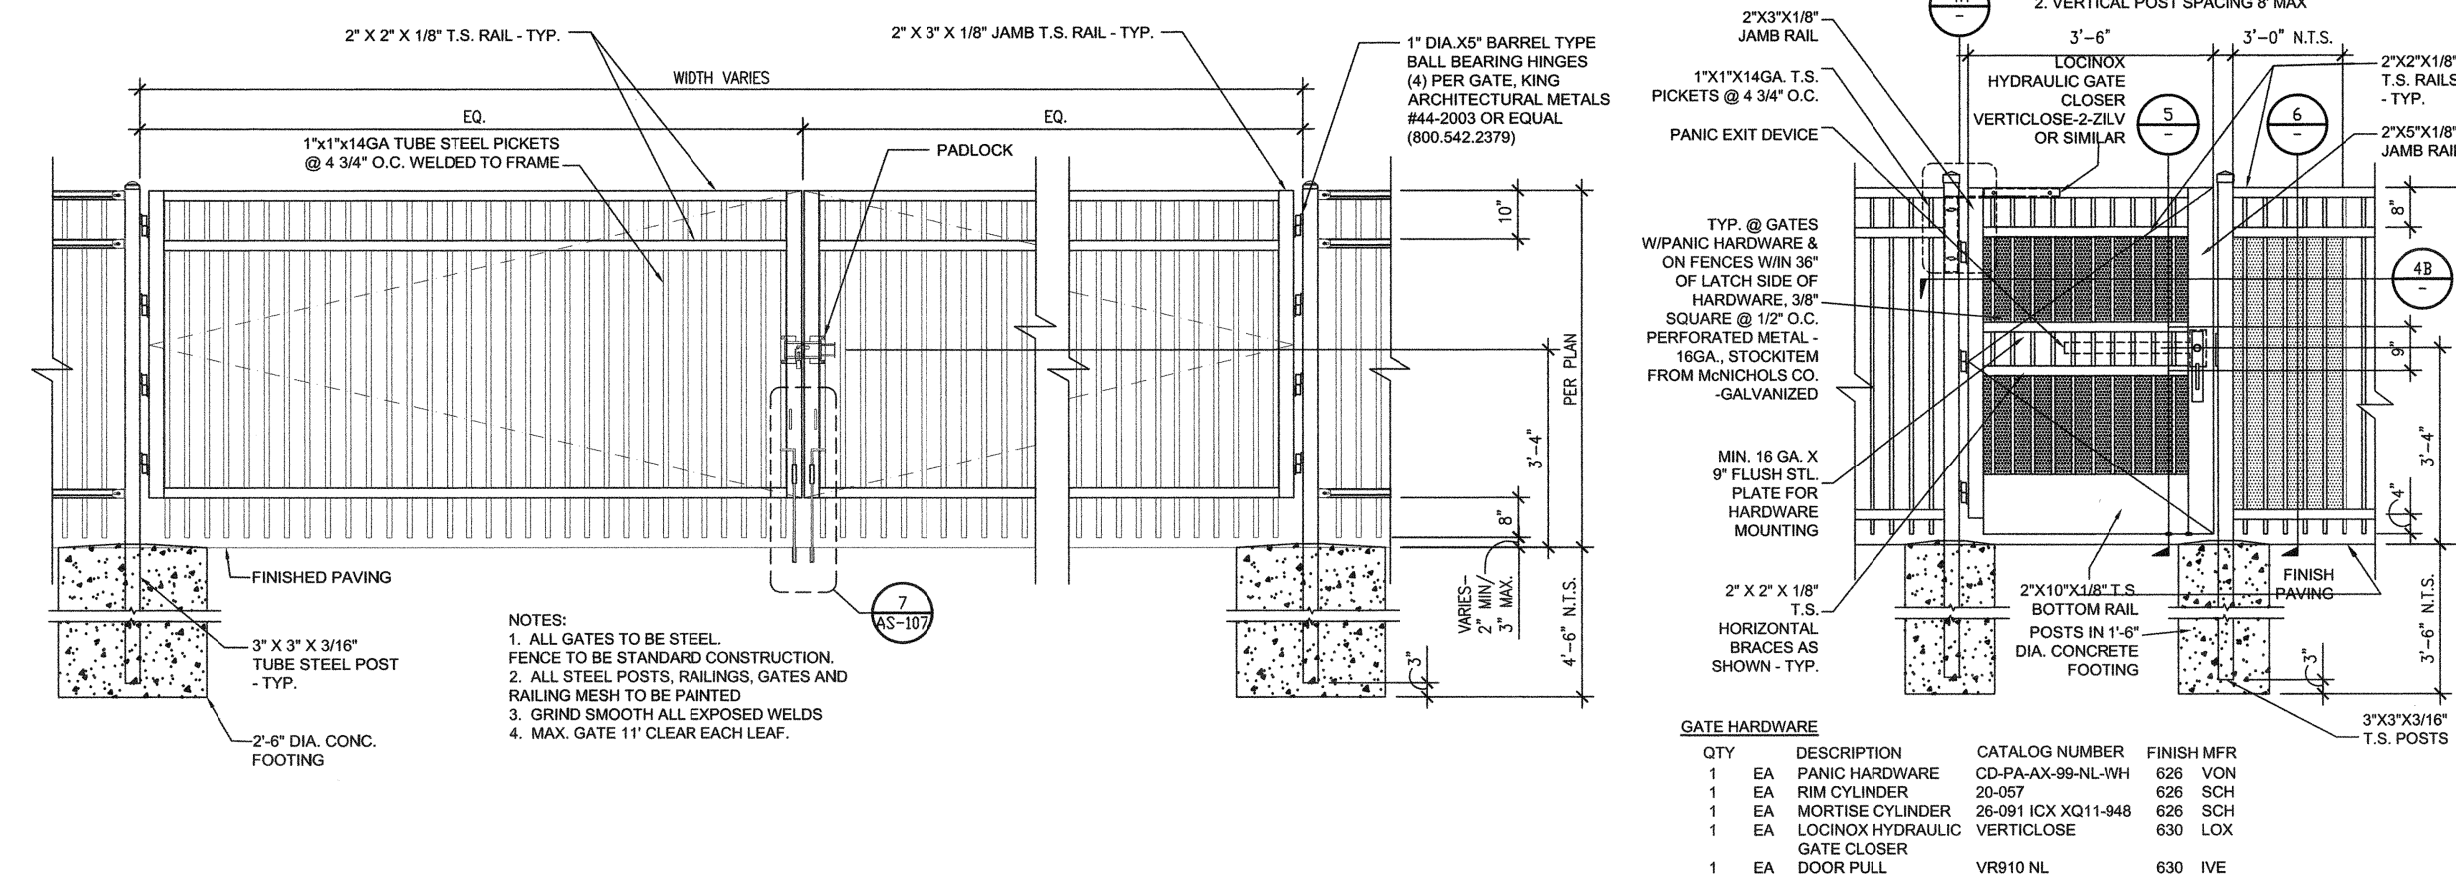

GATE HARDWARE				3"X3"X1/8" T.S. POSTS
QTY	DESCRIPTION	CATALOG NUMBER	FINISH MFR	
1	EA PANIC HARDWARE	CD-PA-AA-99-NL-VH	626	VON
1	EA RIM CYLINDER	20-057	626	SCH
1	EA MORTISE CYLINDER	26-091 ICX QD11-848	626	SCH
1	EA LOCINOC HYDRAULIC GATE CLOSER	VERTICLOSE	630	LOX
1	EA DOOR PULL	VR910 NL	630	IVE

ORNAMENTAL METAL FENCE/GATE


AS-106 SCALE: 1/2"=1'-0"

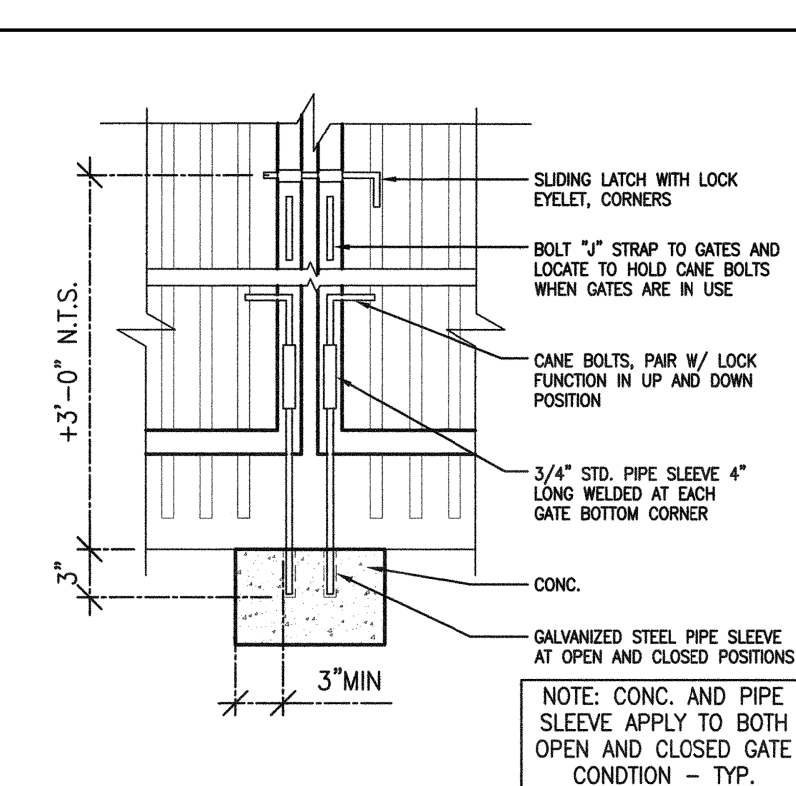

TYP. CANE BOLT


AS-107 SCALE: 1 1/2"=1'-0"

2 1/2' X .120'
U-SHAPED LOCKING HASP

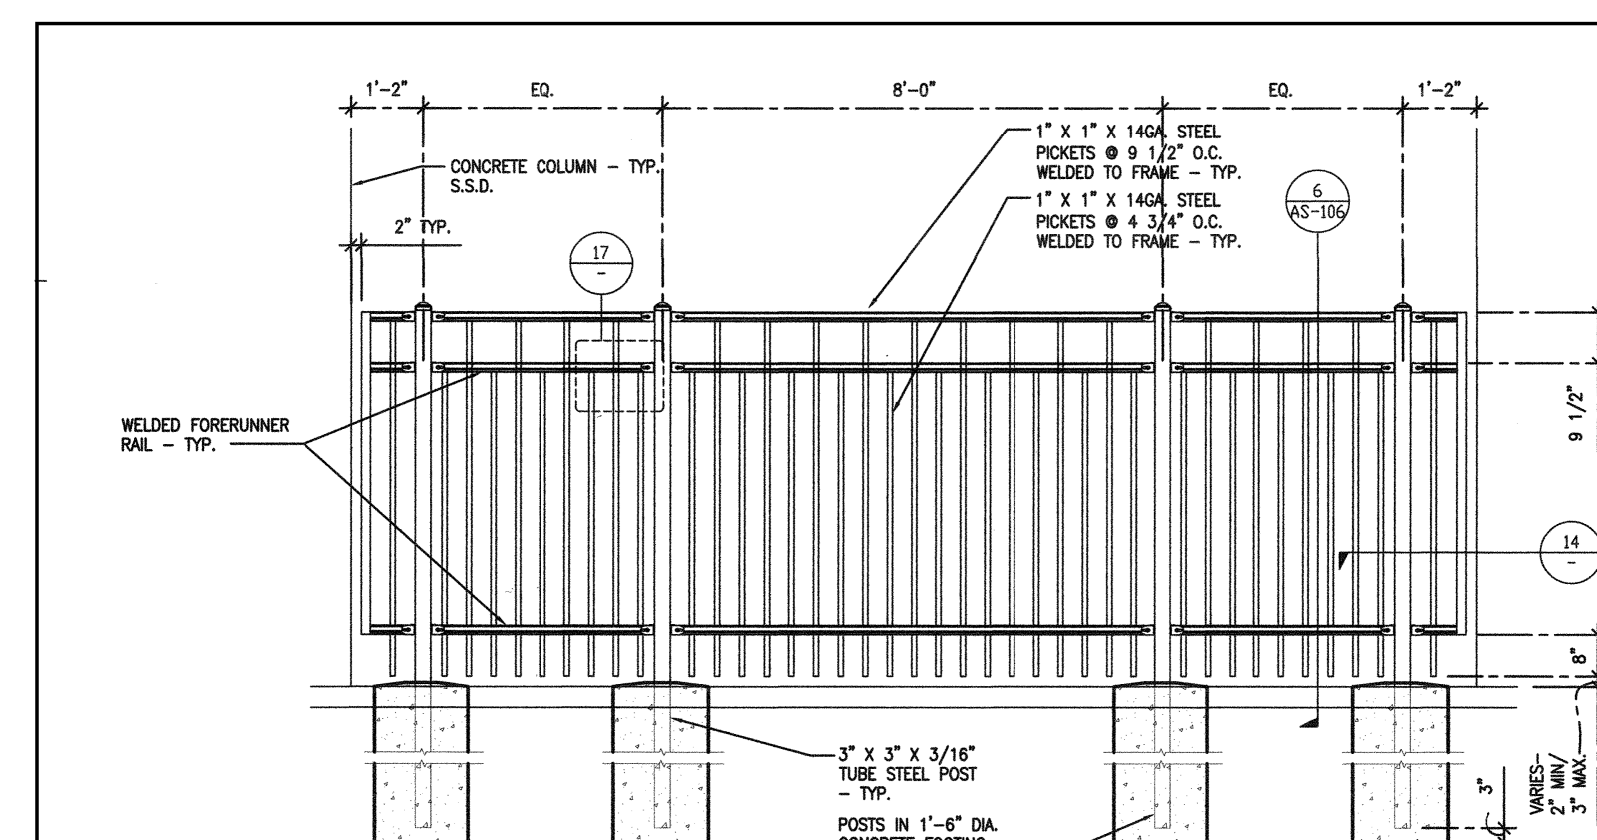


TYPICAL METAL FENCE ELEVATION

AS-107 SCALE: 1/2"=1'-0"

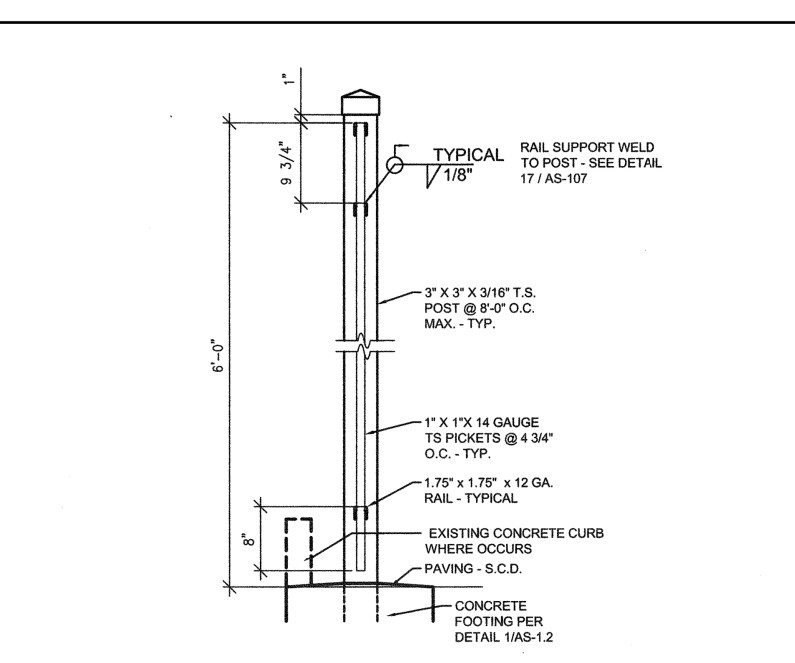


ORNAMENTAL METAL FENCE SECTION

6 ORNAM
AS-106 SCALE: 1"=1'-0"

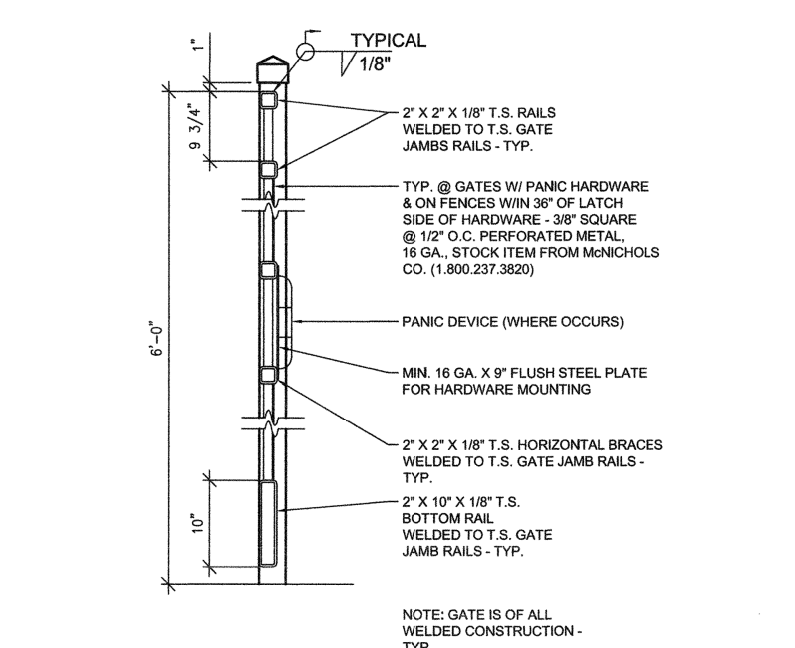

ORNAMENTAL METAL FENCE/GATE

AS-106 SCALE: 1 1/2"=1'-0"

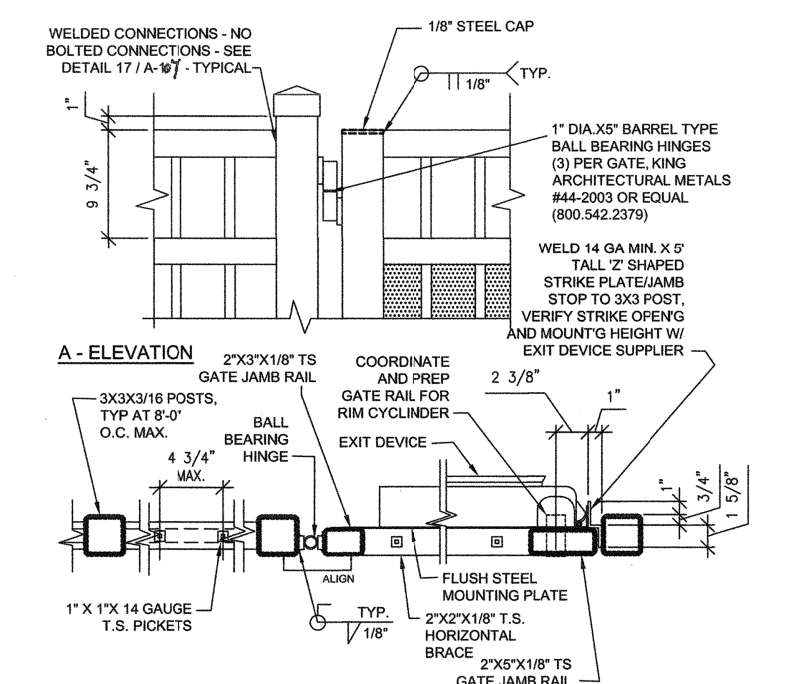

ORNAMENTAL METAL FENCE/GATE

AS-106 SCALE: 1 1/2"=1'-0"

