CODE PLAN LEGEND:

OCCUPANCY GROUPS

- ASSEMBLY (A-2)
- BUSINESS
- STORAGE (S-1)
- CODE-REQUIRED

CODE OCCUPANCY

ROOM NUMBER	ROOM NAME	ROOM AREA	ASSEMBLY 1 TO 5 AREA	ASSEMBLY 1 TO 5 OCCUPANTS	ASSEMBLY 1 TO 15 AREA	ASSEMBLY 1 TO 15 OCCUPANTS	BUSINESS AREA	BUSINESS OCCUPANTS	COMMERCIAL KITCHEN AREA	COMMERCIAL KITCHEN OCCUPANTS	STORAGE AREA	STORAGE OCCUPANTS	ROOM TOTAL
102	CAFETERIA SEATING	3,955 SF			3,955	263.67							263.67
103	CAFETERIA SEATING	1,627 SF			1,627	108.47							108.47
104	CAFETERIA SEATING	521 SF			521	34.73							34.73
105	CHARGERS' LOUNGE	1,622 SF			1,622	108.13							108.13
106	KITCHEN	192 SF							192	0.96			0.96
107	SERVING AREA	1,169 SF	1,169	233.80									233.80
108	KITCHEN	726 SF							726	3.63			3.63
109	PREP KITCHEN	1,025 SF							1,025	5.13			5.13
110	CUSTODIAL	84 SF									84	0.28	0.28
113	KITCHEN OFFICE	120 SF					120	0.80					0.80
114	DRY STORAGE	288 SF									288	0.96	0.96
115	COOLER	202 SF									202	0.67	0.67
116	FREEZER	199 SF									199	0.66	0.66
		11,730 SF		233.80		515.00		0.80		9.72		2.57	761.89

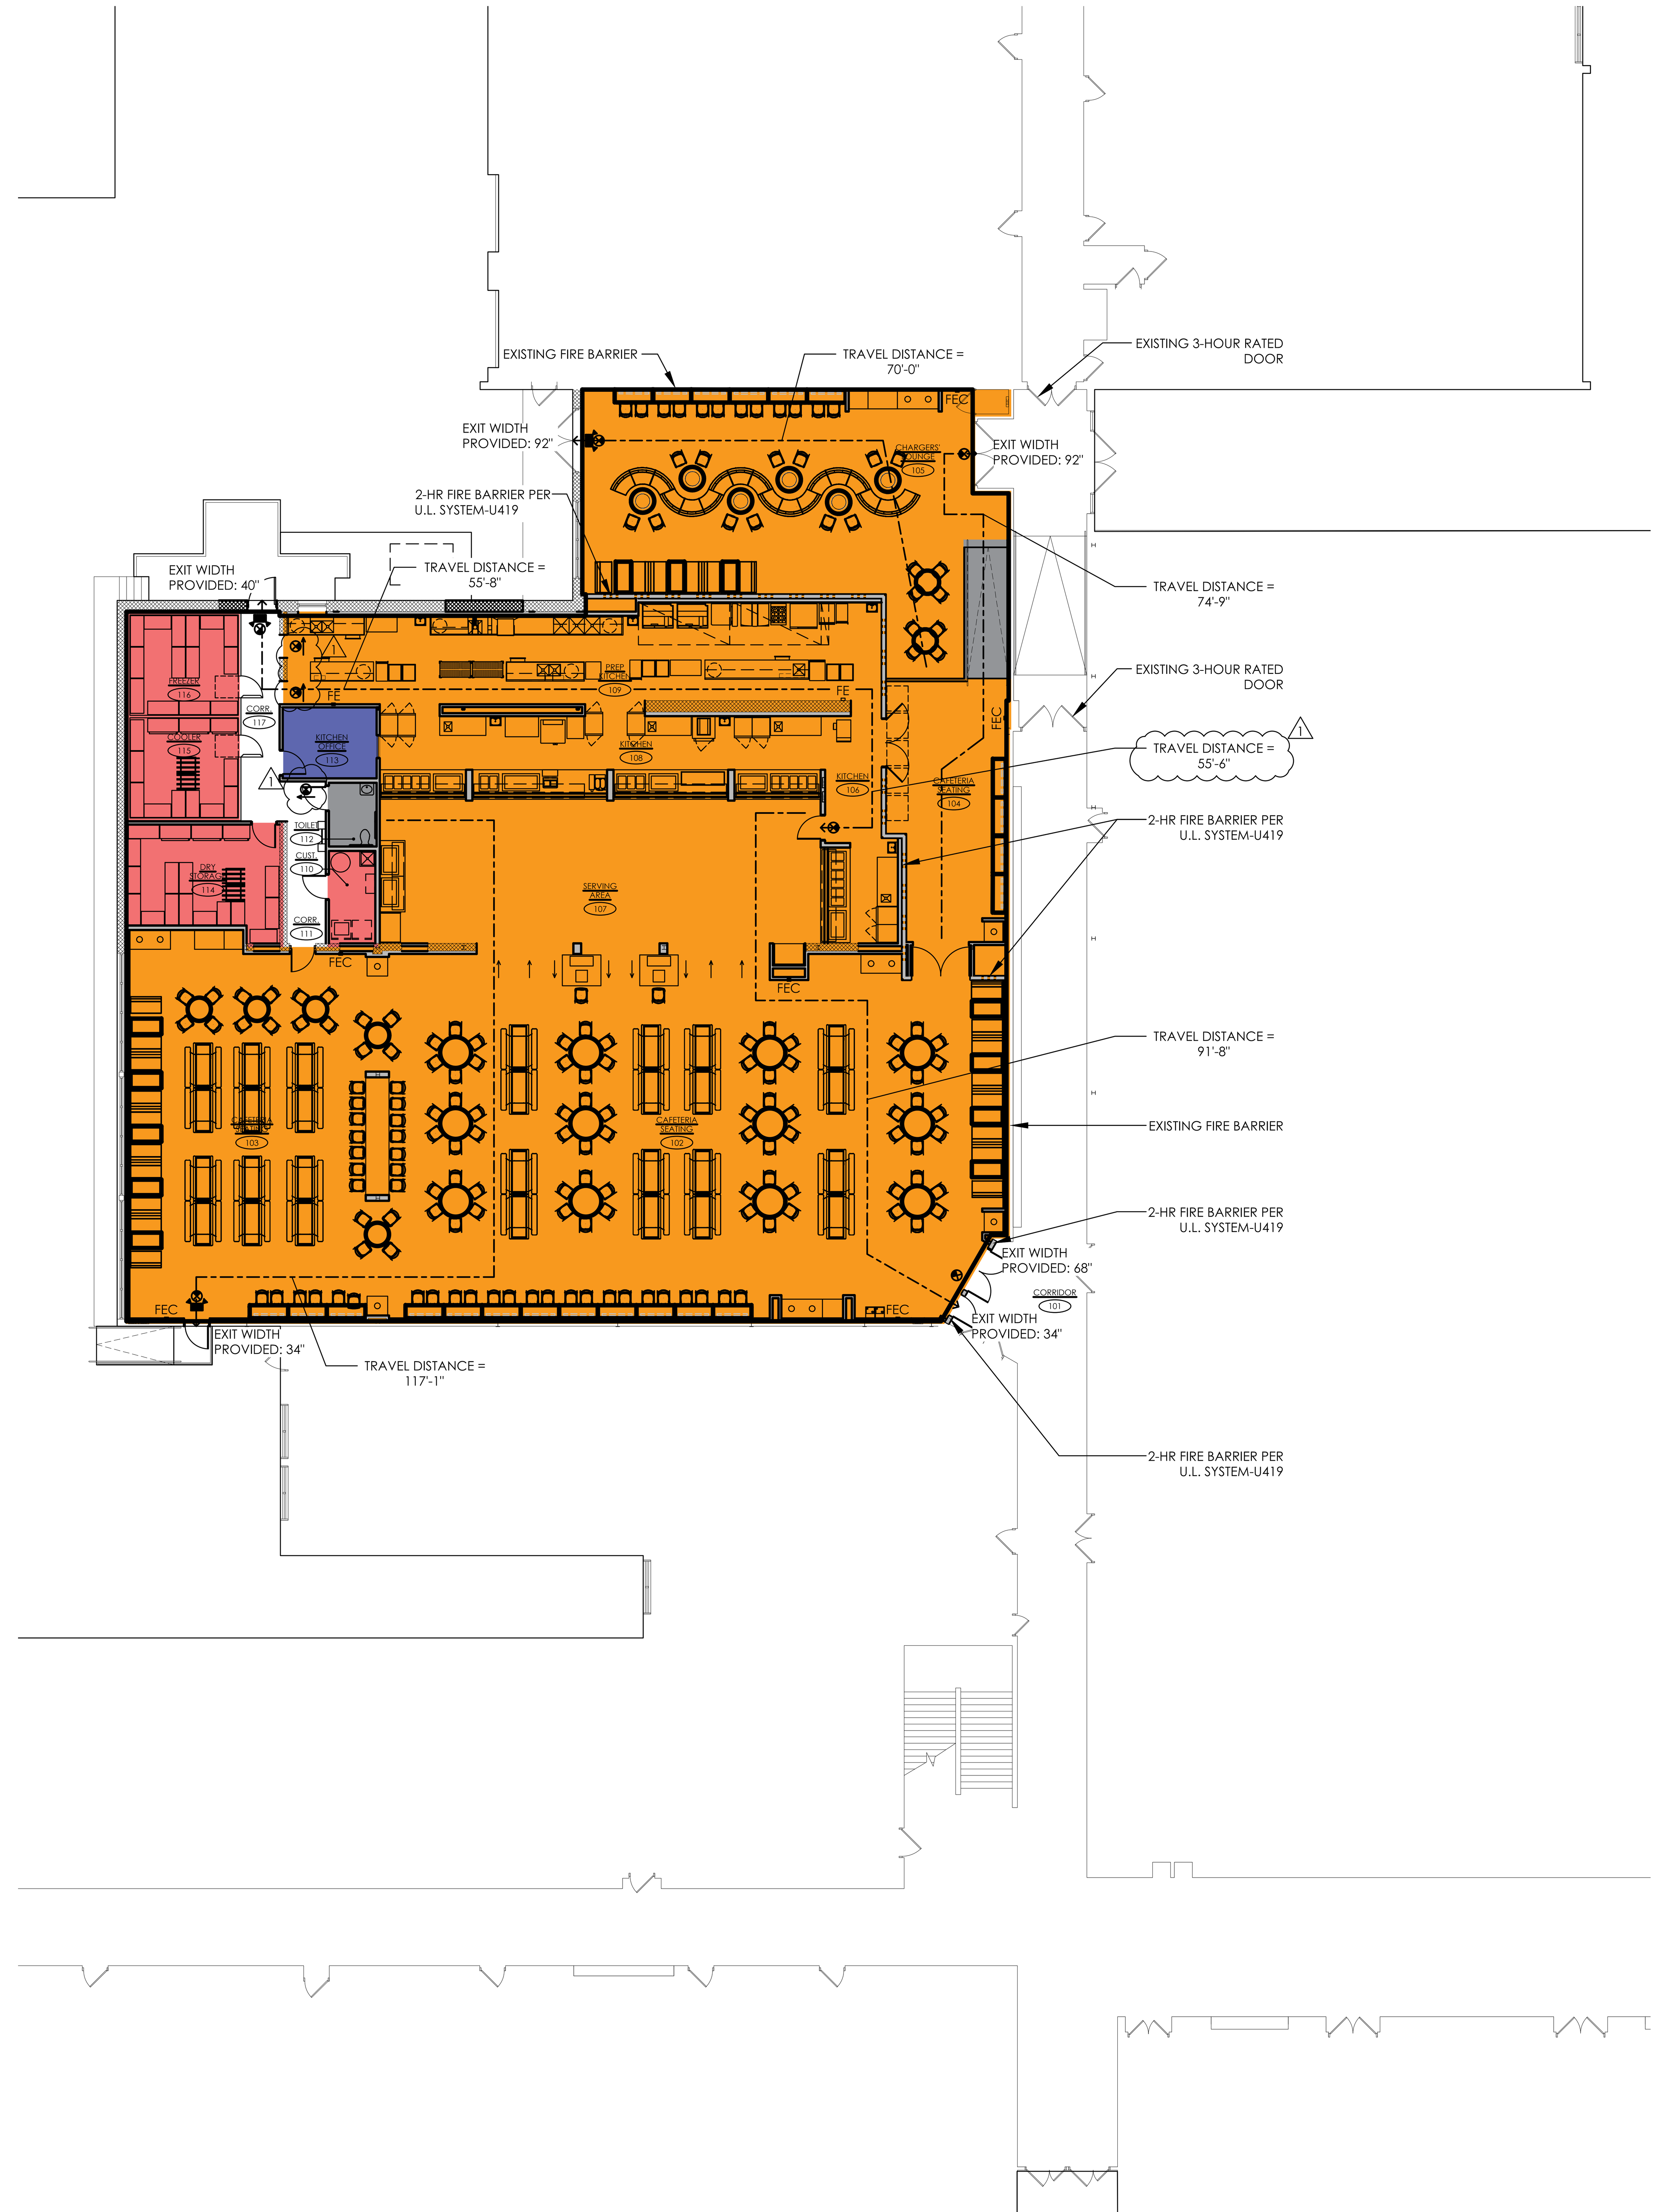

A CODE PLAN

NOT TO SCALE

NORTH

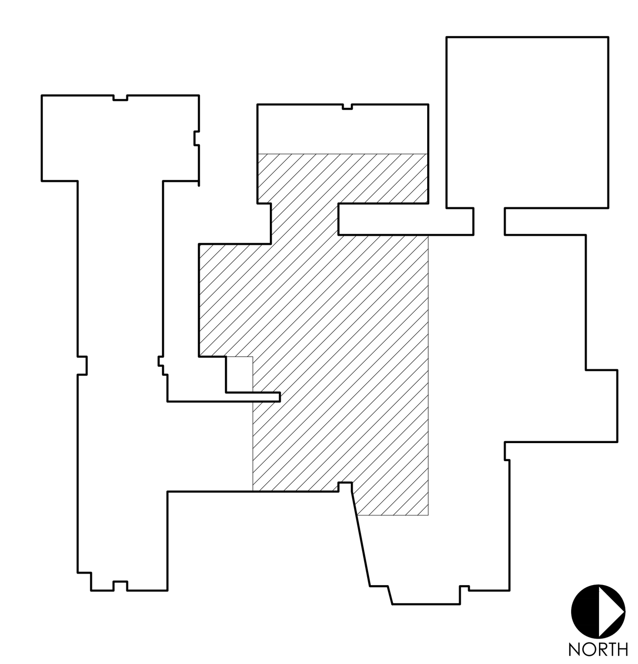

KKT

ARCHITECTURE \ INTERIORS \ ENGINEERING

KKT ARCHITECTS, INC.
2200 SOUTH UTICA PLACE, SUITE 200
TULSA, OKLAHOMA 74114
[P] 918.744.4270 \ [F] 918.744.7849
WWW.KKTARCHITECTS.COM
C OF A #534 EXPIRES 6/30/23

MEMORIAL HIGH SCHOOL CAFETERIA REMODEL

TULSA PUBLIC SCHOOLS

5840 S HUDSON AVE
TULSA OK, 74135

STATE OF OKLAHOMA — SARAH J. GOULD — No. 8387 — LICENSED ARCHITECT — 11/22/22

11.04.2022	.	CONSTRUCTION DOCUMENTS

PROJECT NO. A220097

CODE PLAN AND SCHEDULE

G004

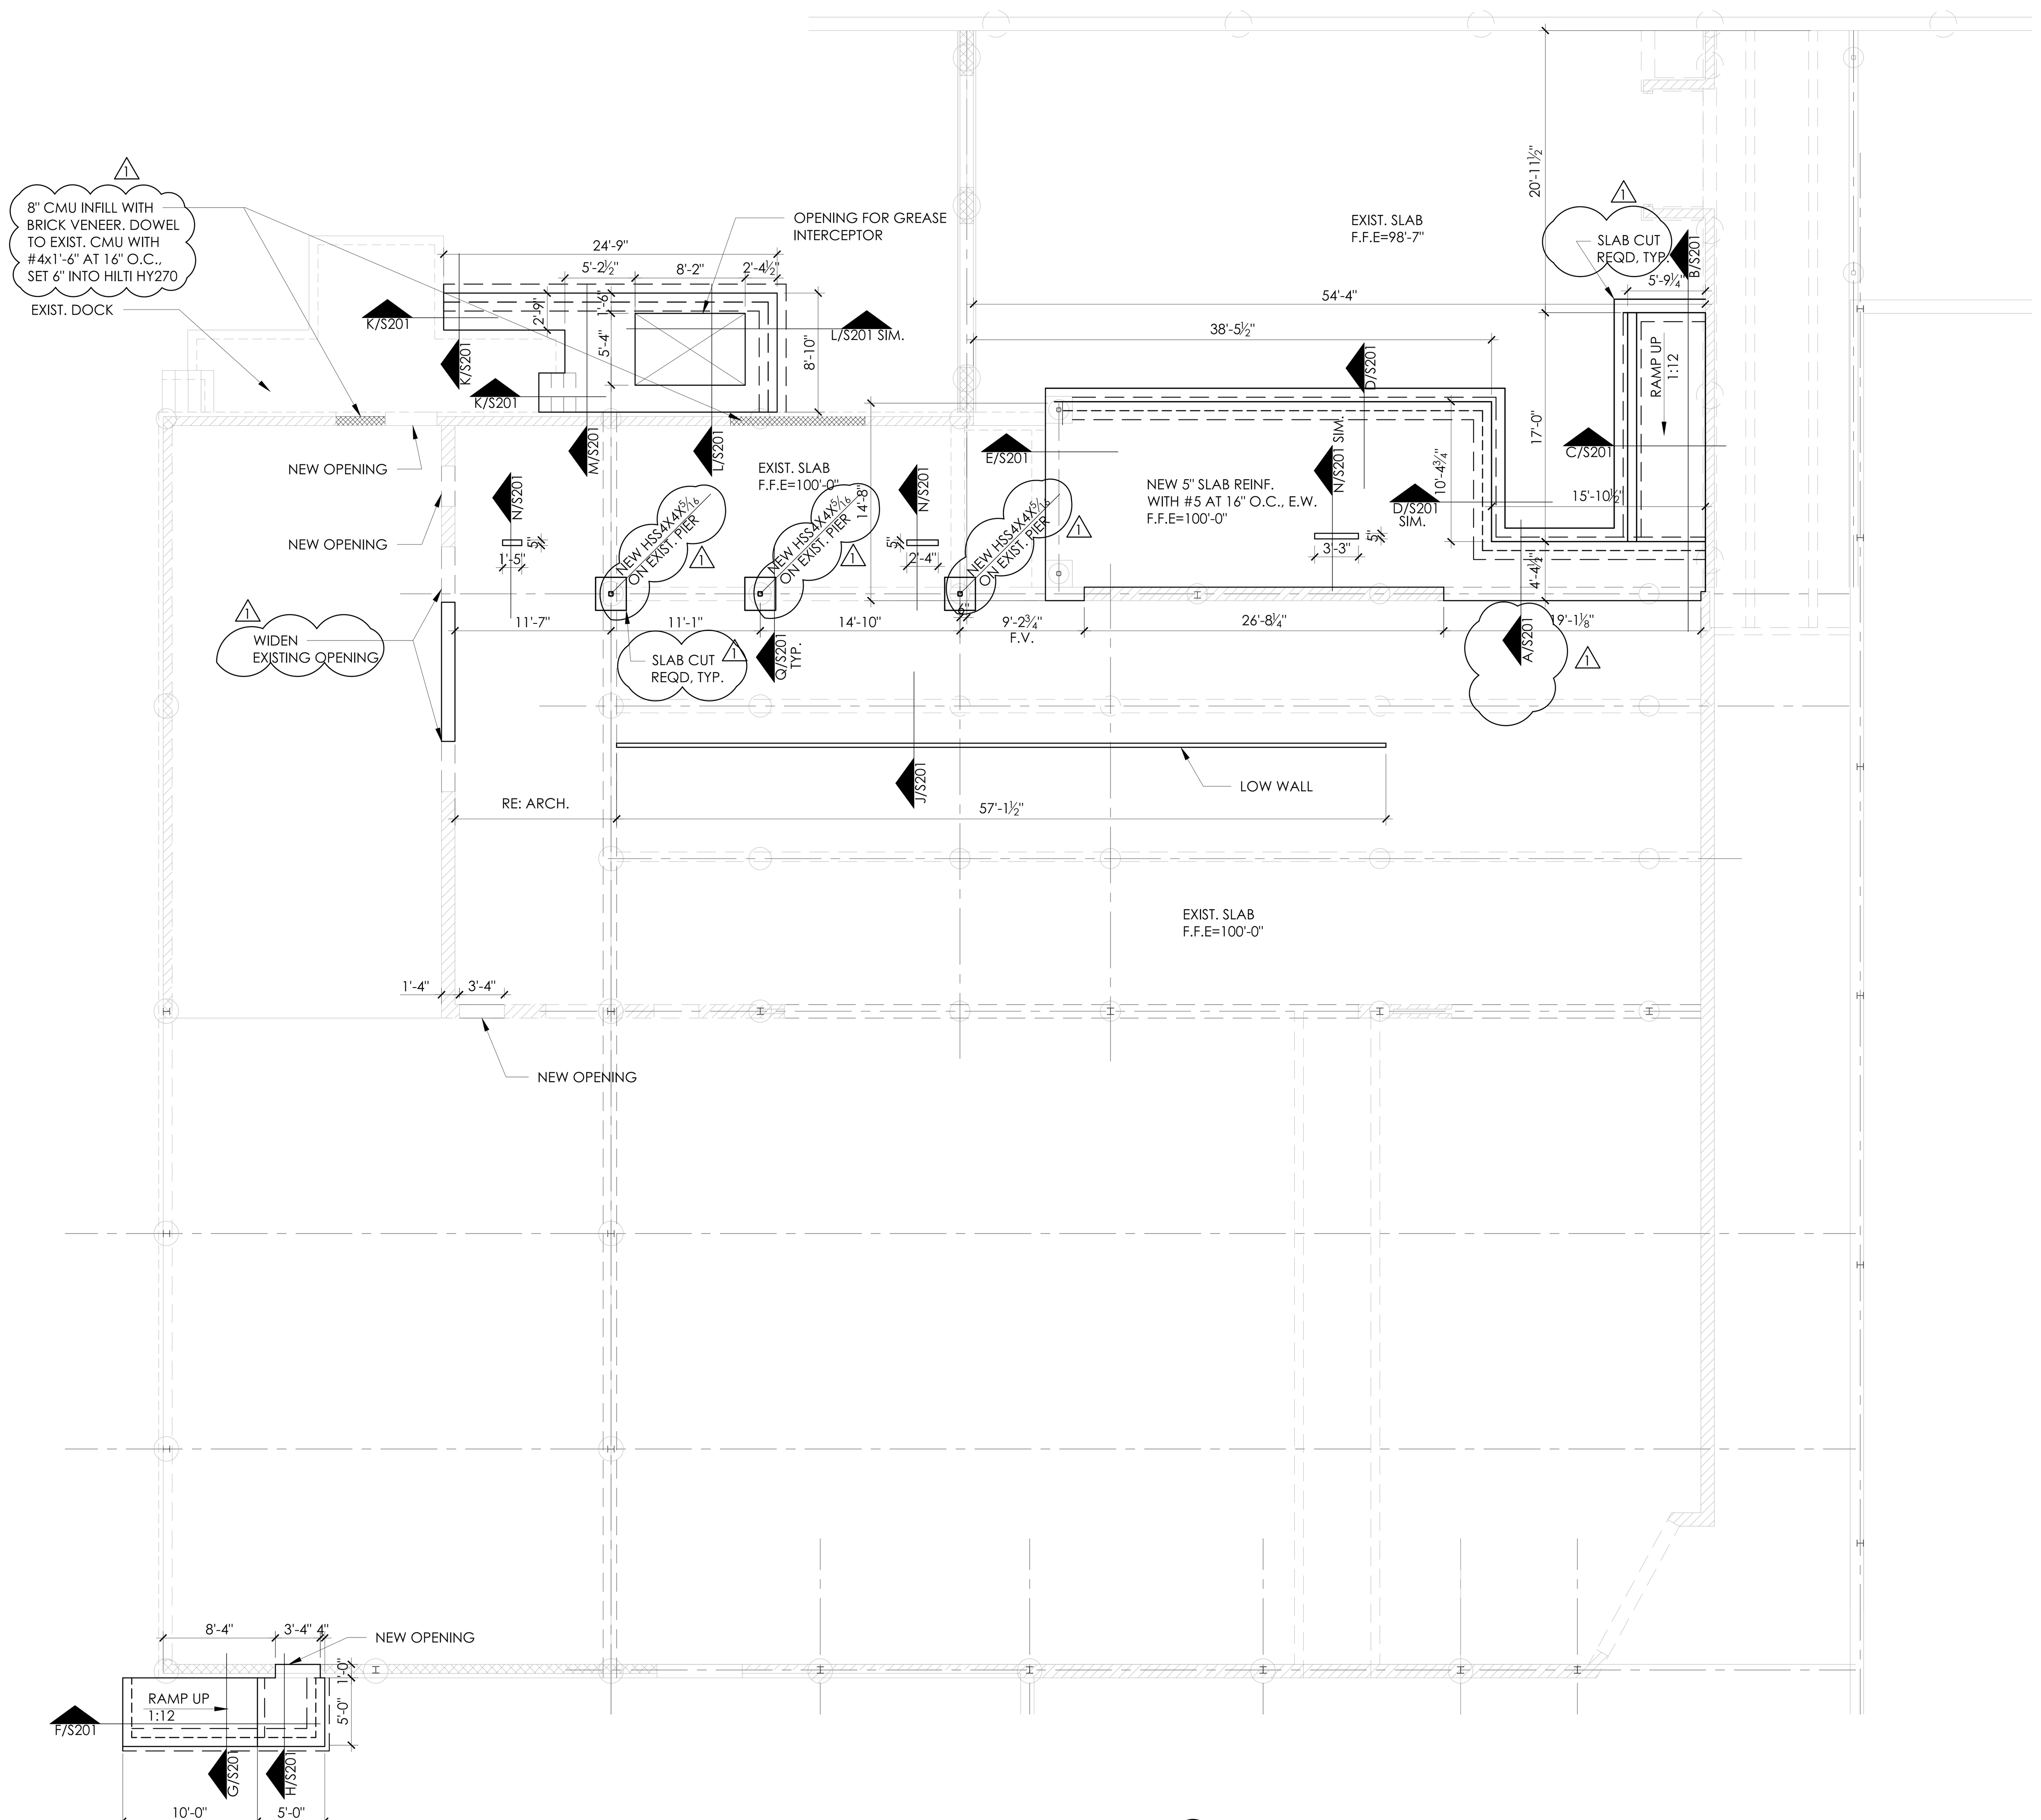

A FOUNDATION PLAN

SCALE: 1/8" = 1'-0"

NORTH

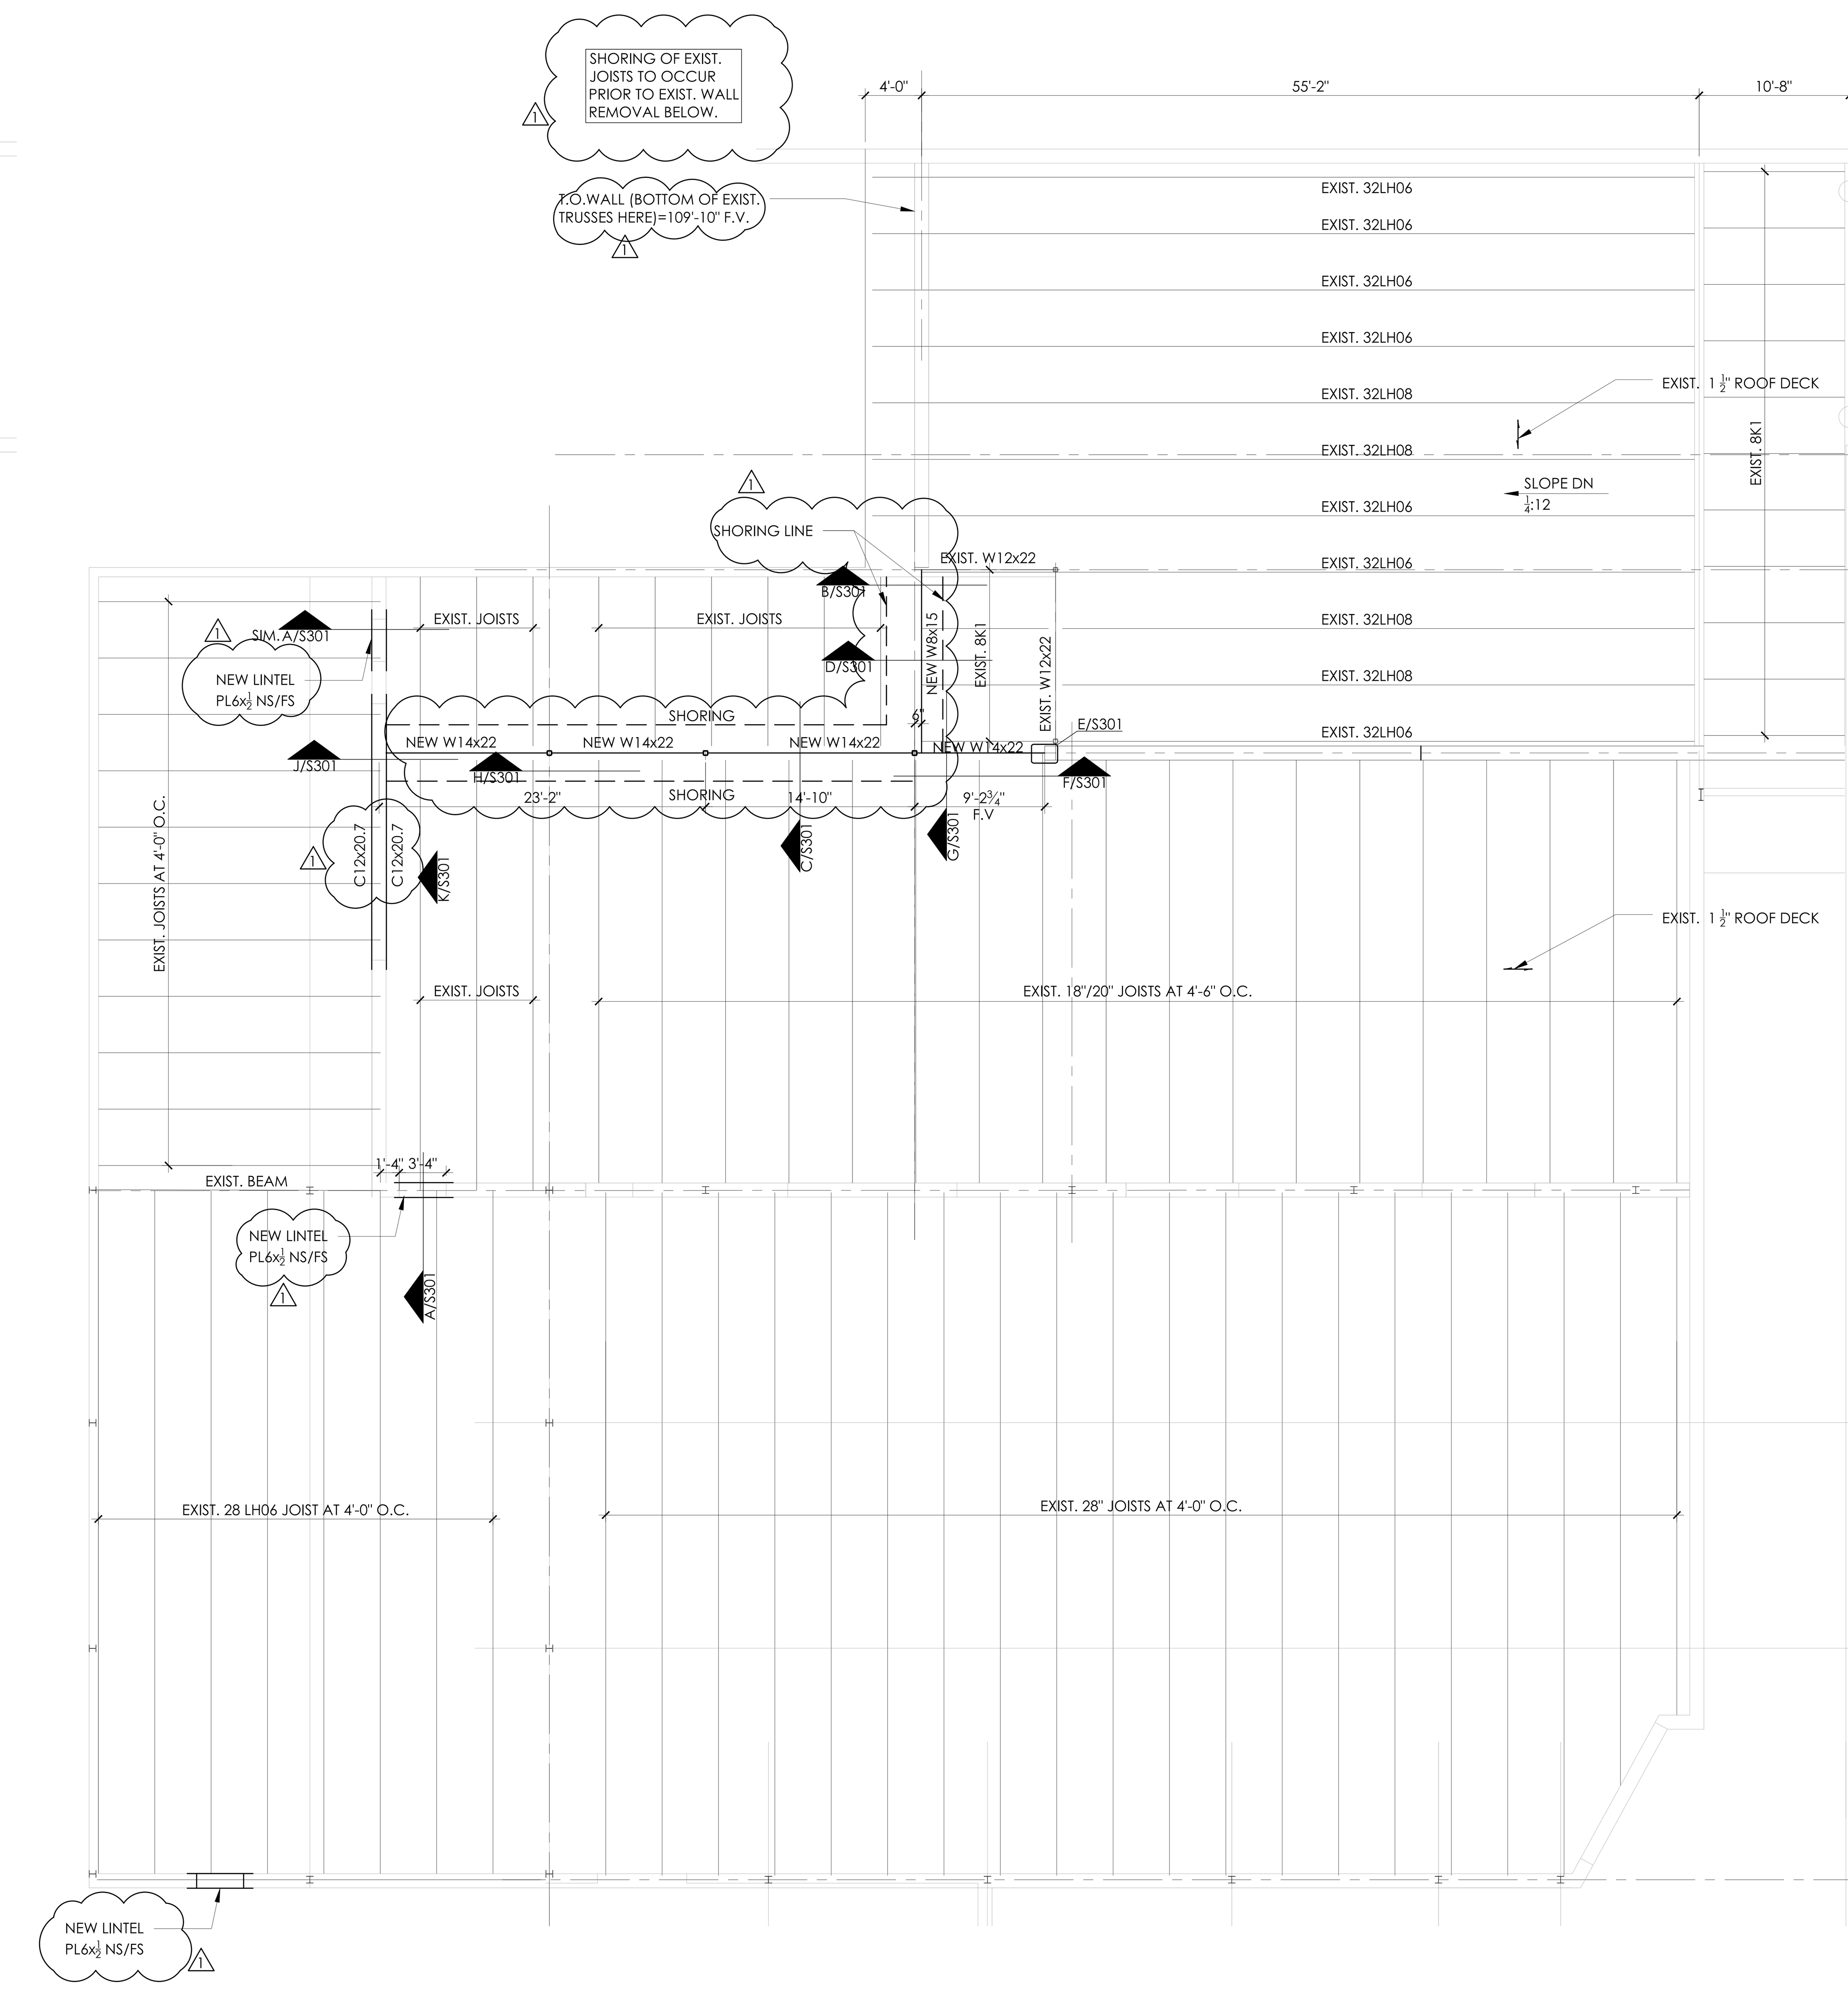

B FRAMING PLAN

SCALE: 1/8" = 1'-0"

NORTH

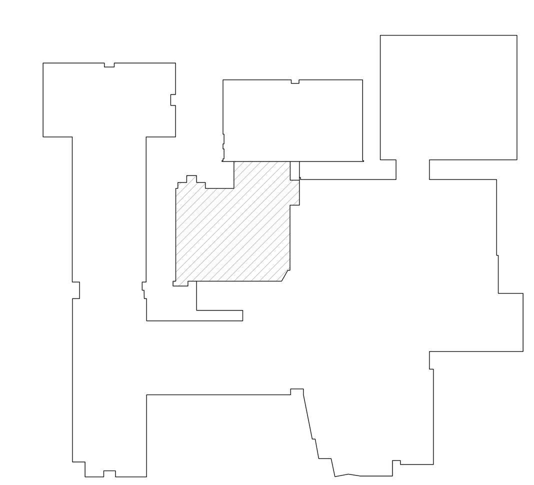

KEY PLAN

NORTH

ARCHITECTURE \ INTERIORS \ ENGINEERING

KKT ARCHITECTS, INC.
2200 SOUTH UTICA PLACE, SUITE 200
TULSA, OKLAHOMA 74114
[P] 918.744.4270 \ [F] 918.744.7849
WWW.KKTARCHITECTS.COM
C OF A #5305 EXPIRES 6/30/23

MEMORIAL HIGH SCHOOL CAFETERIA REMODEL

TULSA PUBLIC SCHOOLS

5840 S HUDSON AVE
TULSA OK, 74135

LICENSED PROFESSIONAL ENGINEER
JAMES B. GEURIN
12827
11-22-22
OKLAHOMA
PE, SE

11.04.2022	•	CONSTRUCTION DOCUMENTS
11.22.2022	•	ADD #01

PROJECT NO. A220097

FOUNDATION AND FRAMING PLANS

S101

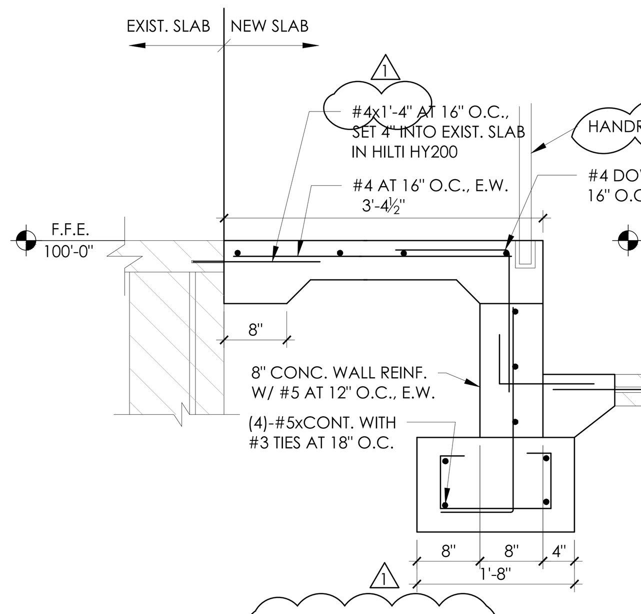

A SECTION
SCALE: 3/4" = 1'-0"

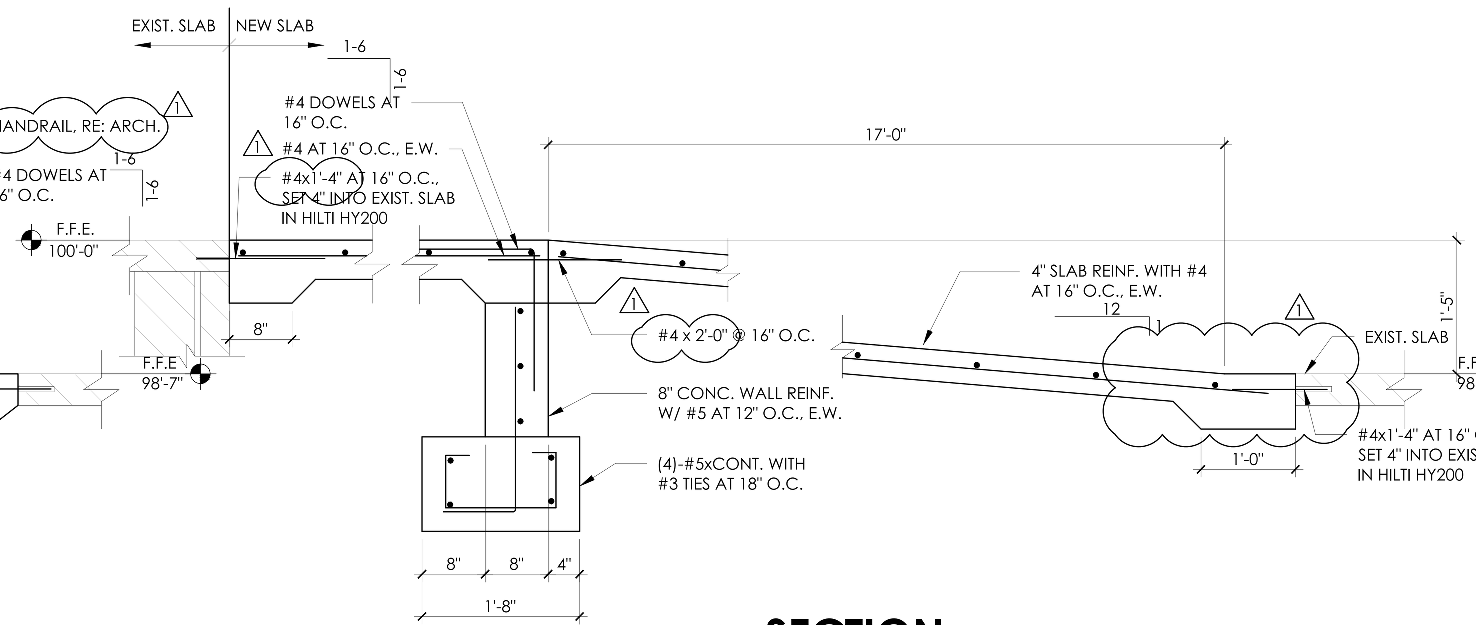

B SECTION
SCALE: 3/4" = 1'-0"

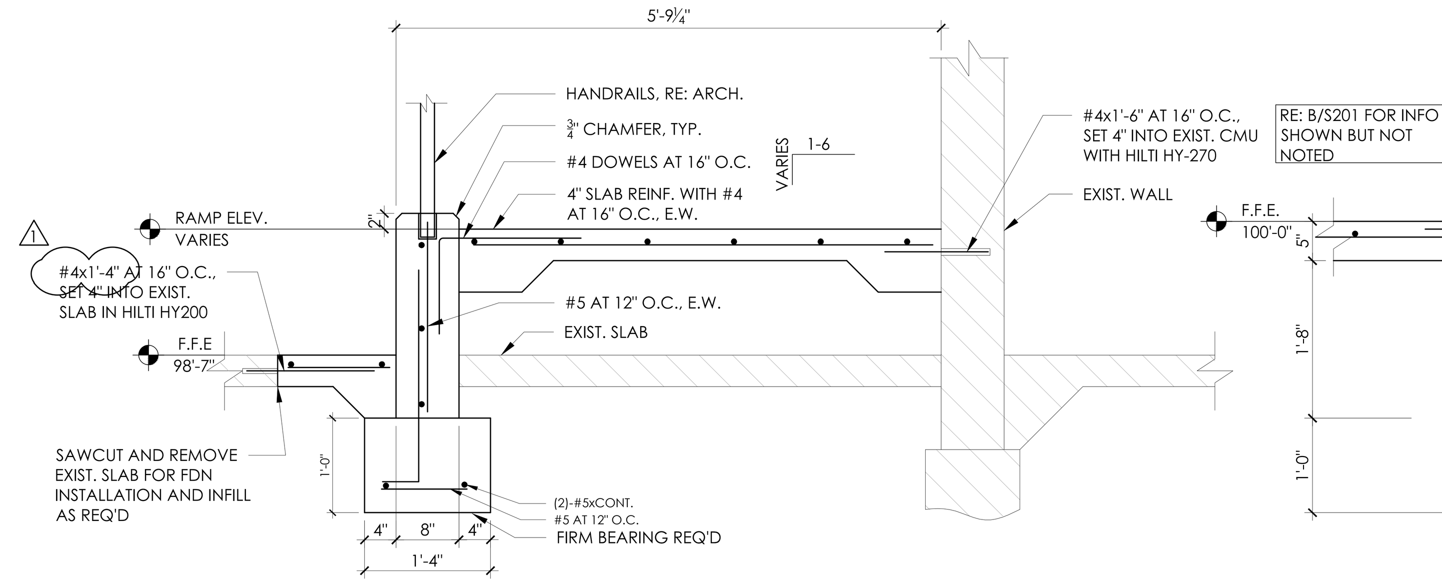

C SECTION
SCALE: 3/4" = 1'-0"

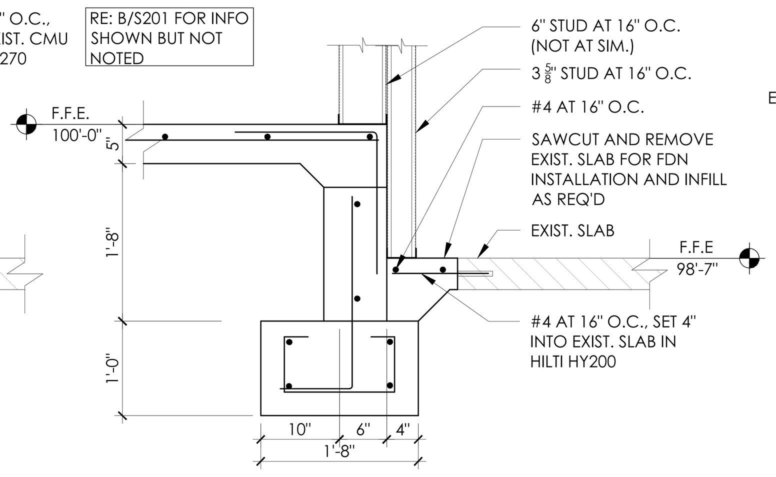

D SECTION
SCALE: 3/4" = 1'-0"

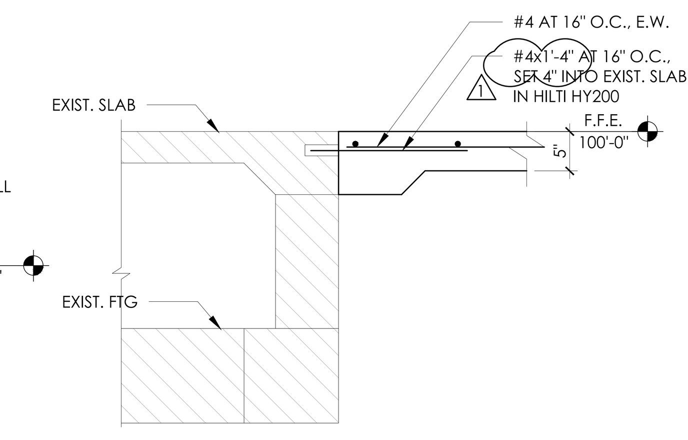

E SECTION
SCALE: 3/4" = 1'-0"

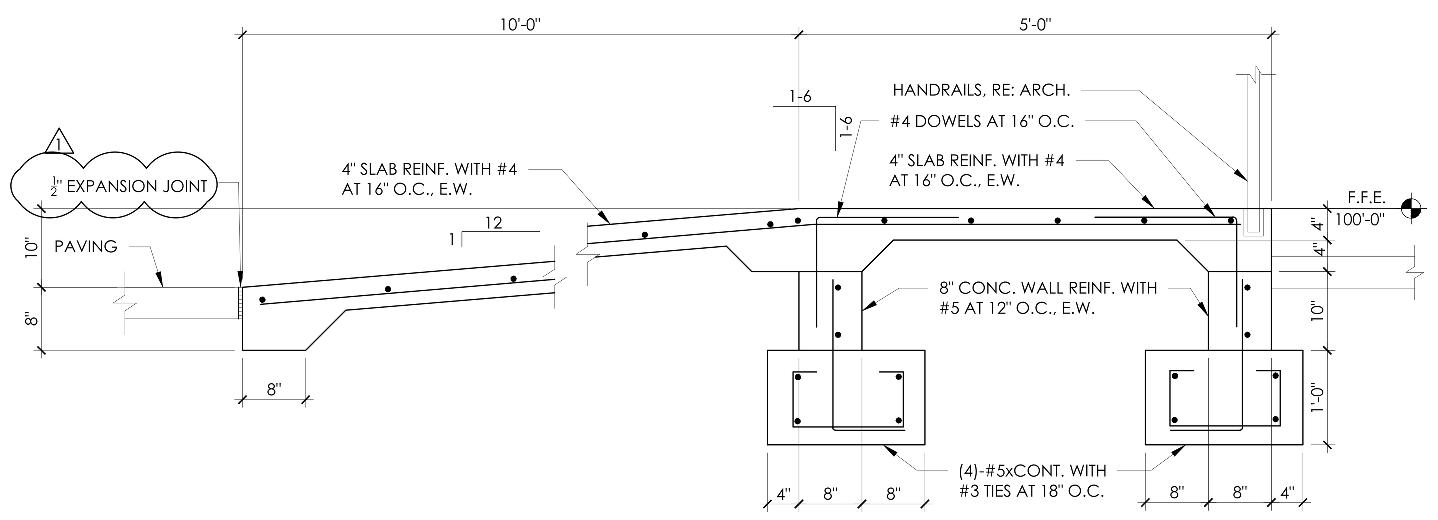

F SECTION
SCALE: 3/4" = 1'-0"

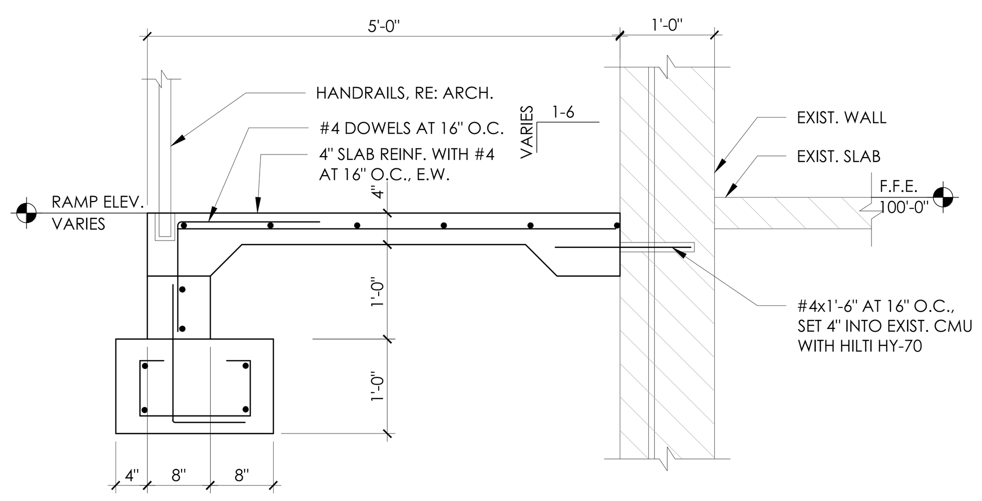

G SECTION
SCALE: 3/4" = 1'-0"

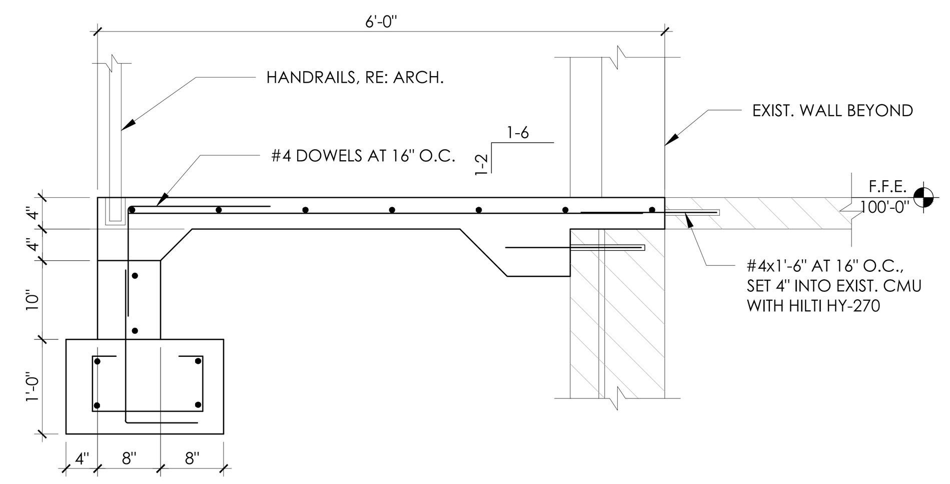

H SECTION
SCALE: 3/4" = 1'-0"

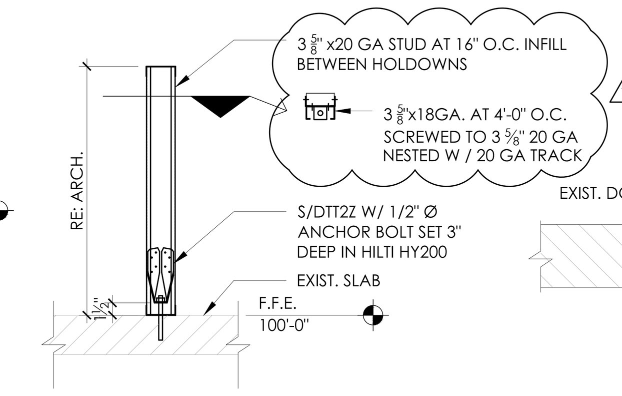

J SECTION AT LOW WALL
SCALE: 3/4" = 1'-0"

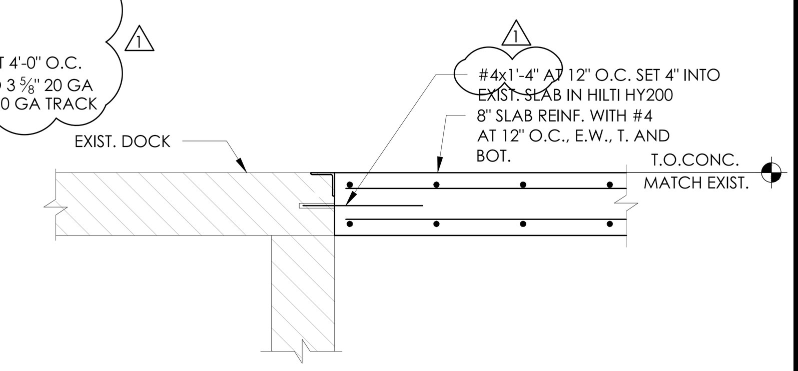

K SECTION AT DOCK
SCALE: 3/4" = 1'-0"

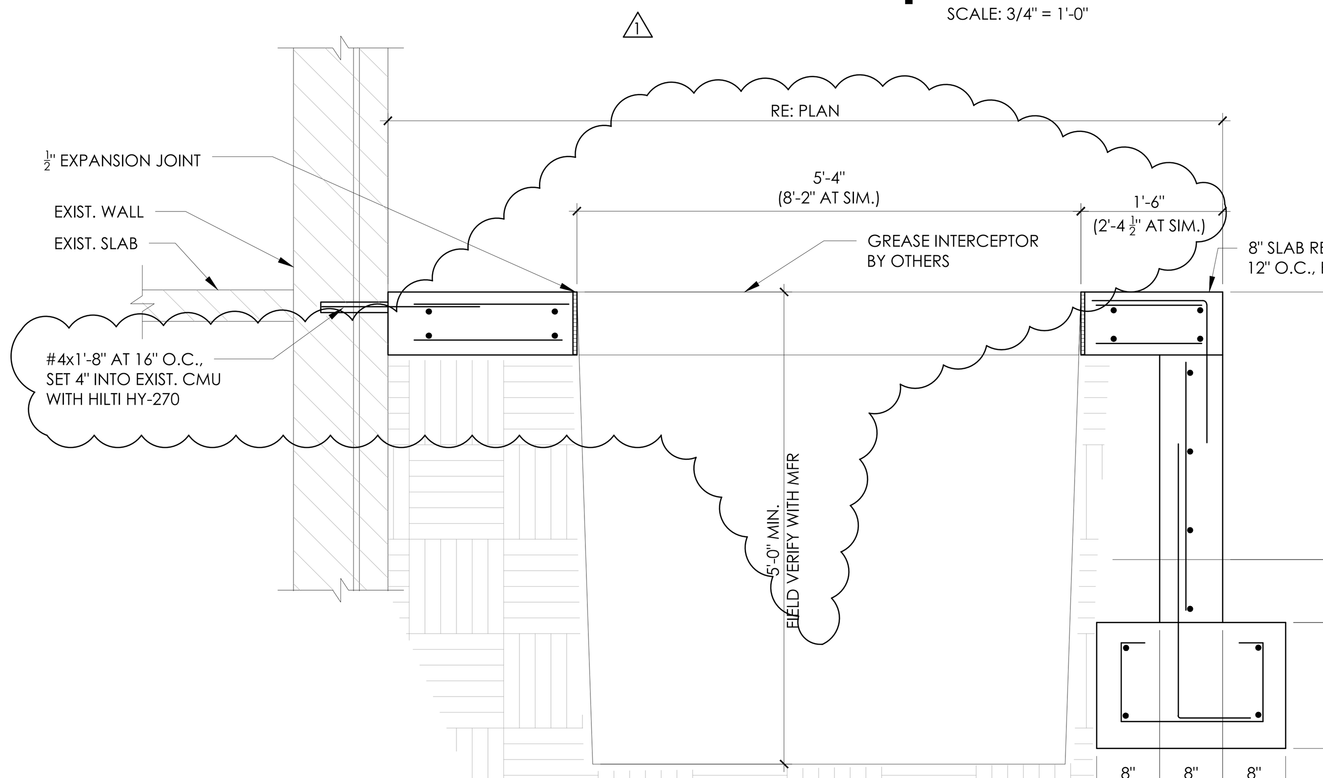

L SECTION AT DOCK
SCALE: 3/4" = 1'-0"

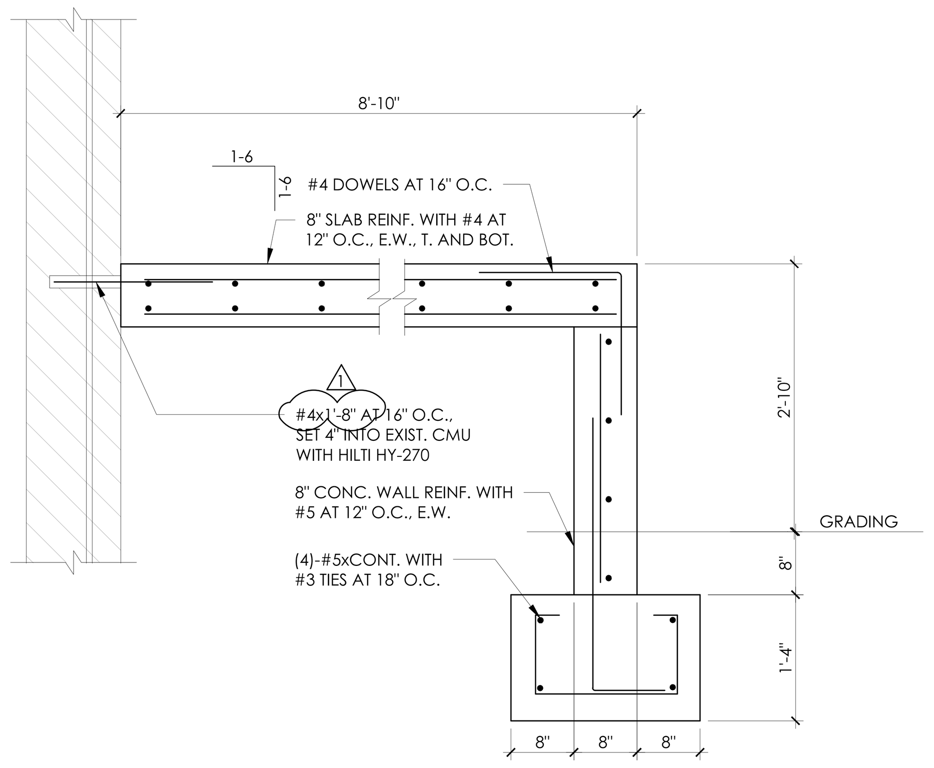

M SECTION AT DOCK
SCALE: 3/4" = 1'-0"

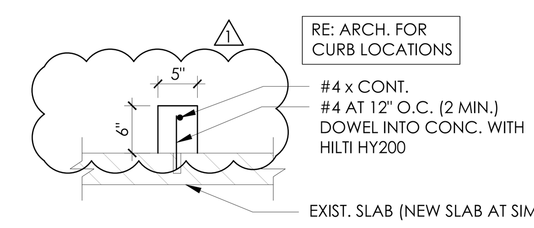

N SECTION AT CURB
SCALE: 3/4" = 1'-0"

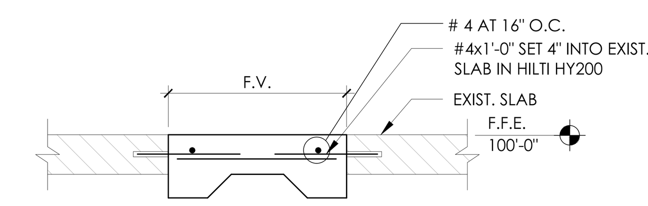

P TYP. SECTION AT SLAB INFILL
SCALE: 3/4" = 1'-0"

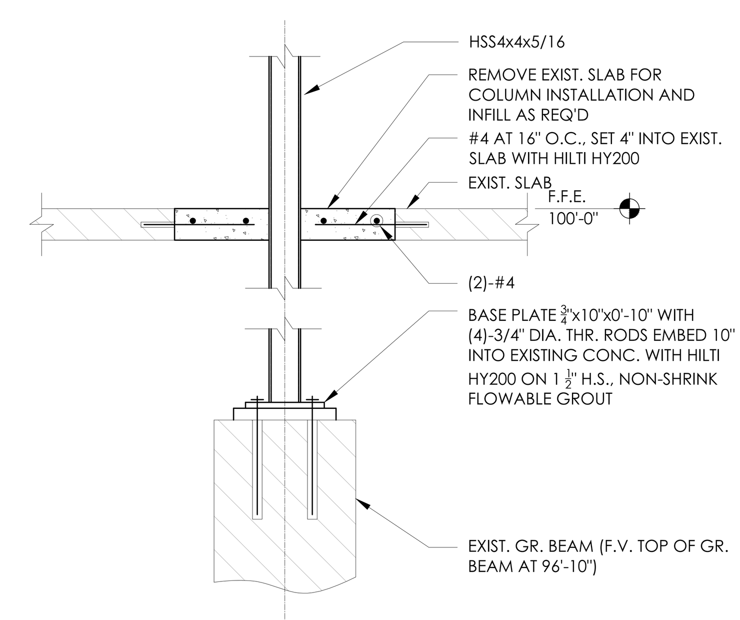

Q SECTION AT NEW COLUMN
SCALE: 3/4" = 1'-0"

KKT
ARCHITECTURE \ INTERIORS \ ENGINEERING

KKT ARCHITECTS, INC.
2200 SOUTH UTICA PLACE, SUITE 200
TULSA, OKLAHOMA 74114
[P] 918.744.4270 \ [F] 918.744.7849
WWW.KKTARCHITECTS.COM
C OF A #5305 EXPIRES 6/30/23

MEMORIAL HIGH SCHOOL CAFETERIA REMODEL

TULSA PUBLIC SCHOOLS

5840 S HUDSON AVE
TULSA OK, 74135

LICENSED PROFESSIONAL ENGINEER
JAMES B. GEURIN
12827
11-22-22
OKLAHOMA
PE,SE

11.04.2022	•	CONSTRUCTION DOCUMENTS
11.22.2022 1	•	ADD #01

PROJECT NO. A220097

FOUNDATION SECTIONS

S201

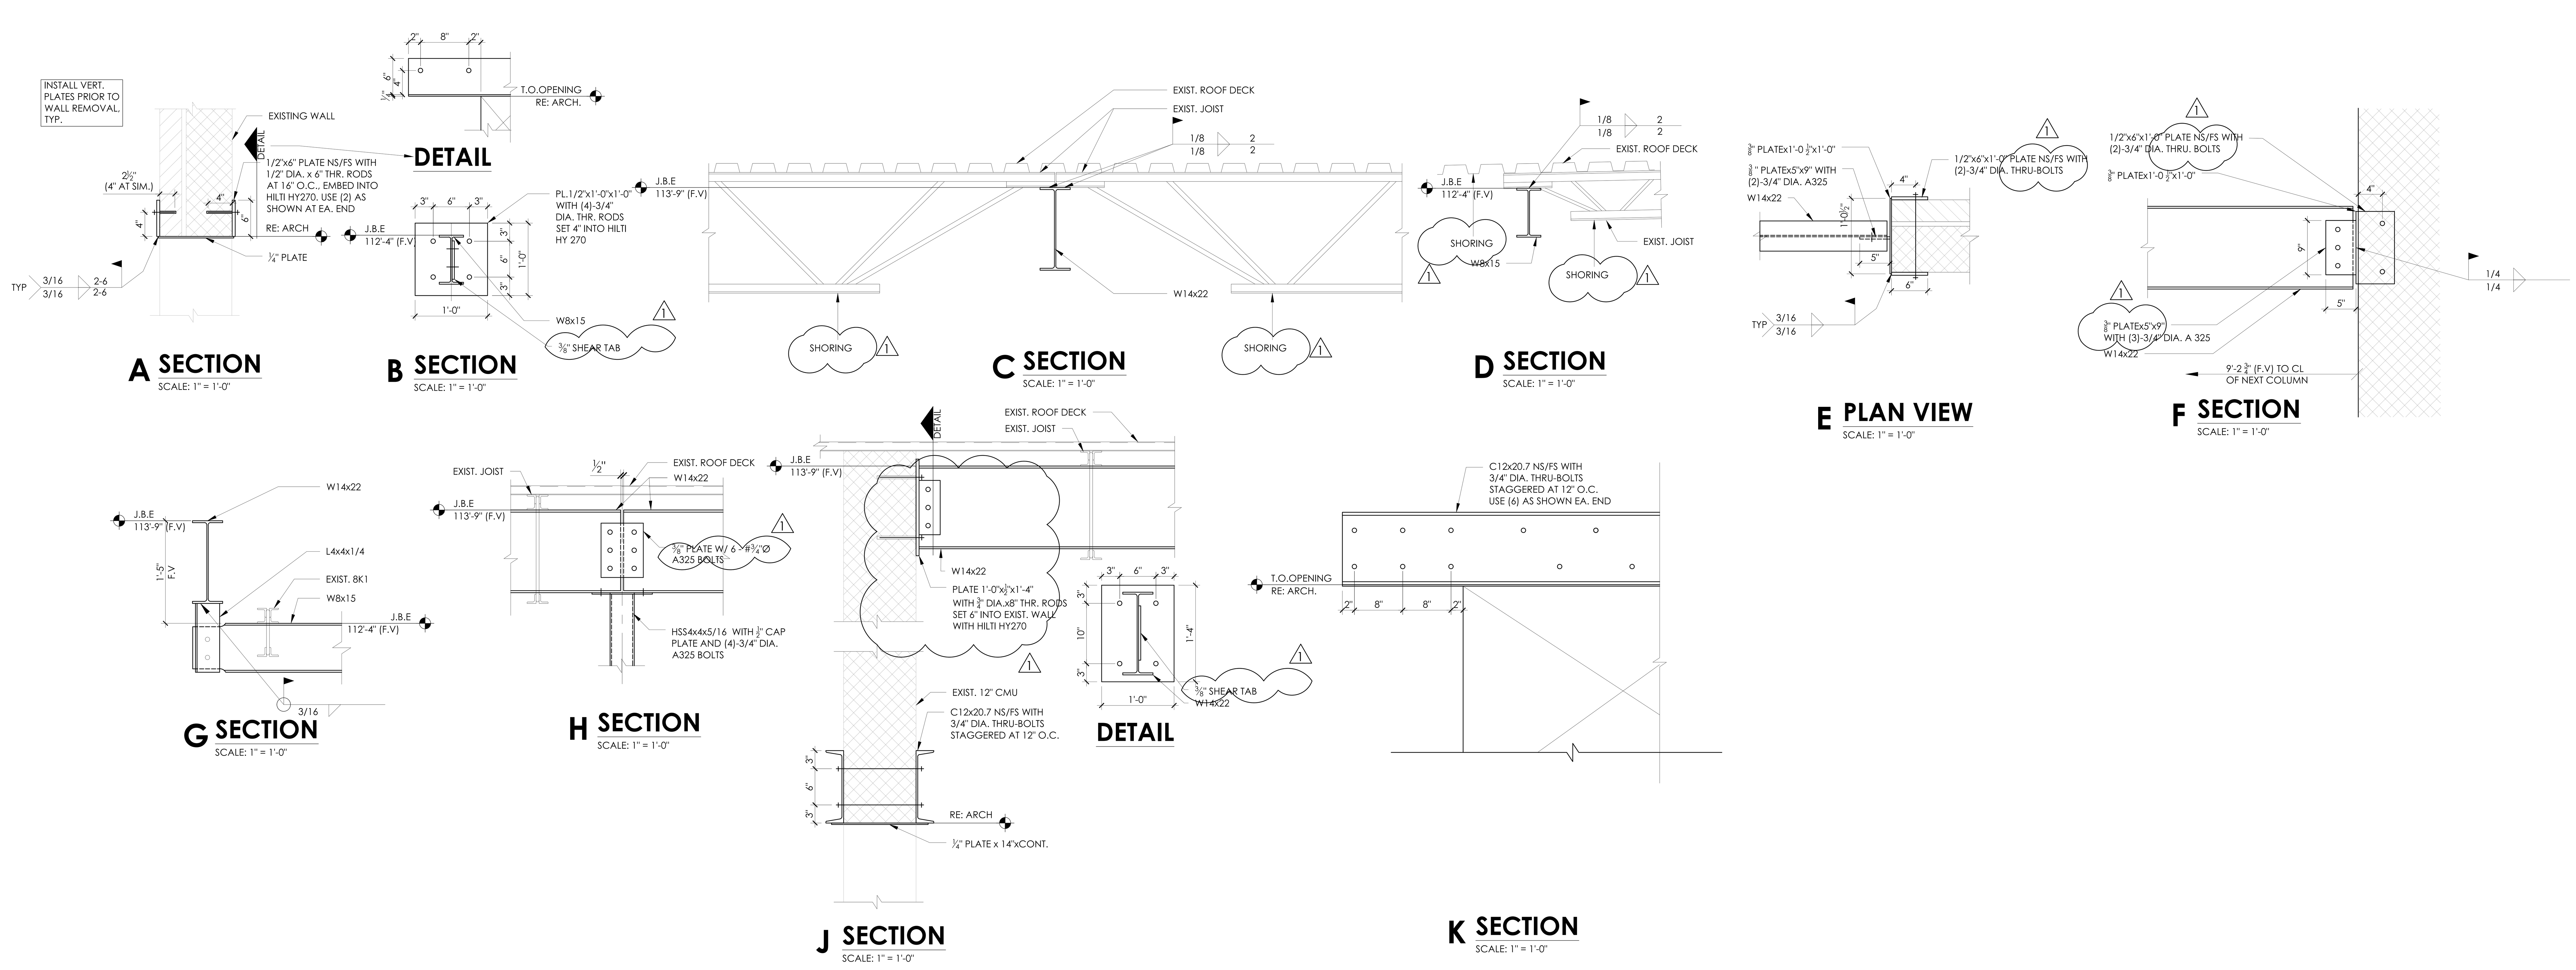

KKT
ARCHITECTURE \ INTERIORS \ ENGINEERING

KKT ARCHITECTS, INC.
2200 SOUTH UTICA PLACE, SUITE 200
TULSA, OKLAHOMA 74114
[P] 918.744.4270 \ [F] 918.744.7849
WWW.KKTARCHITECTS.COM
C OF A #5305 EXPIRES 6/30/23

MEMORIAL HIGH SCHOOL CAFETERIA REMODEL

TULSA PUBLIC SCHOOLS

5840 S HUDSON AVE
TULSA OK, 74135

LICENSED PROFESSIONAL ENGINEER
JAMES B. GEURIN
12827
11-22-22
OKLAHOMA

11.04.2022	CONSTRUCTION DOCUMENTS
11.22.2022 1	ADD #01

PROJECT NO. A220097

FRAMING SECTIONS

S301

KKT
ARCHITECTURE \ INTERIORS \ ENGINEERING

KKT ARCHITECTS, INC.
2200 SOUTH UTICA PLACE, SUITE 200
TULSA, OKLAHOMA 74114
[P] 918.744.4270 \ [F] 918.744.7849
WWW.KKTARCHITECTS.COM
C OF A #534 EXPIRES 6/30/23

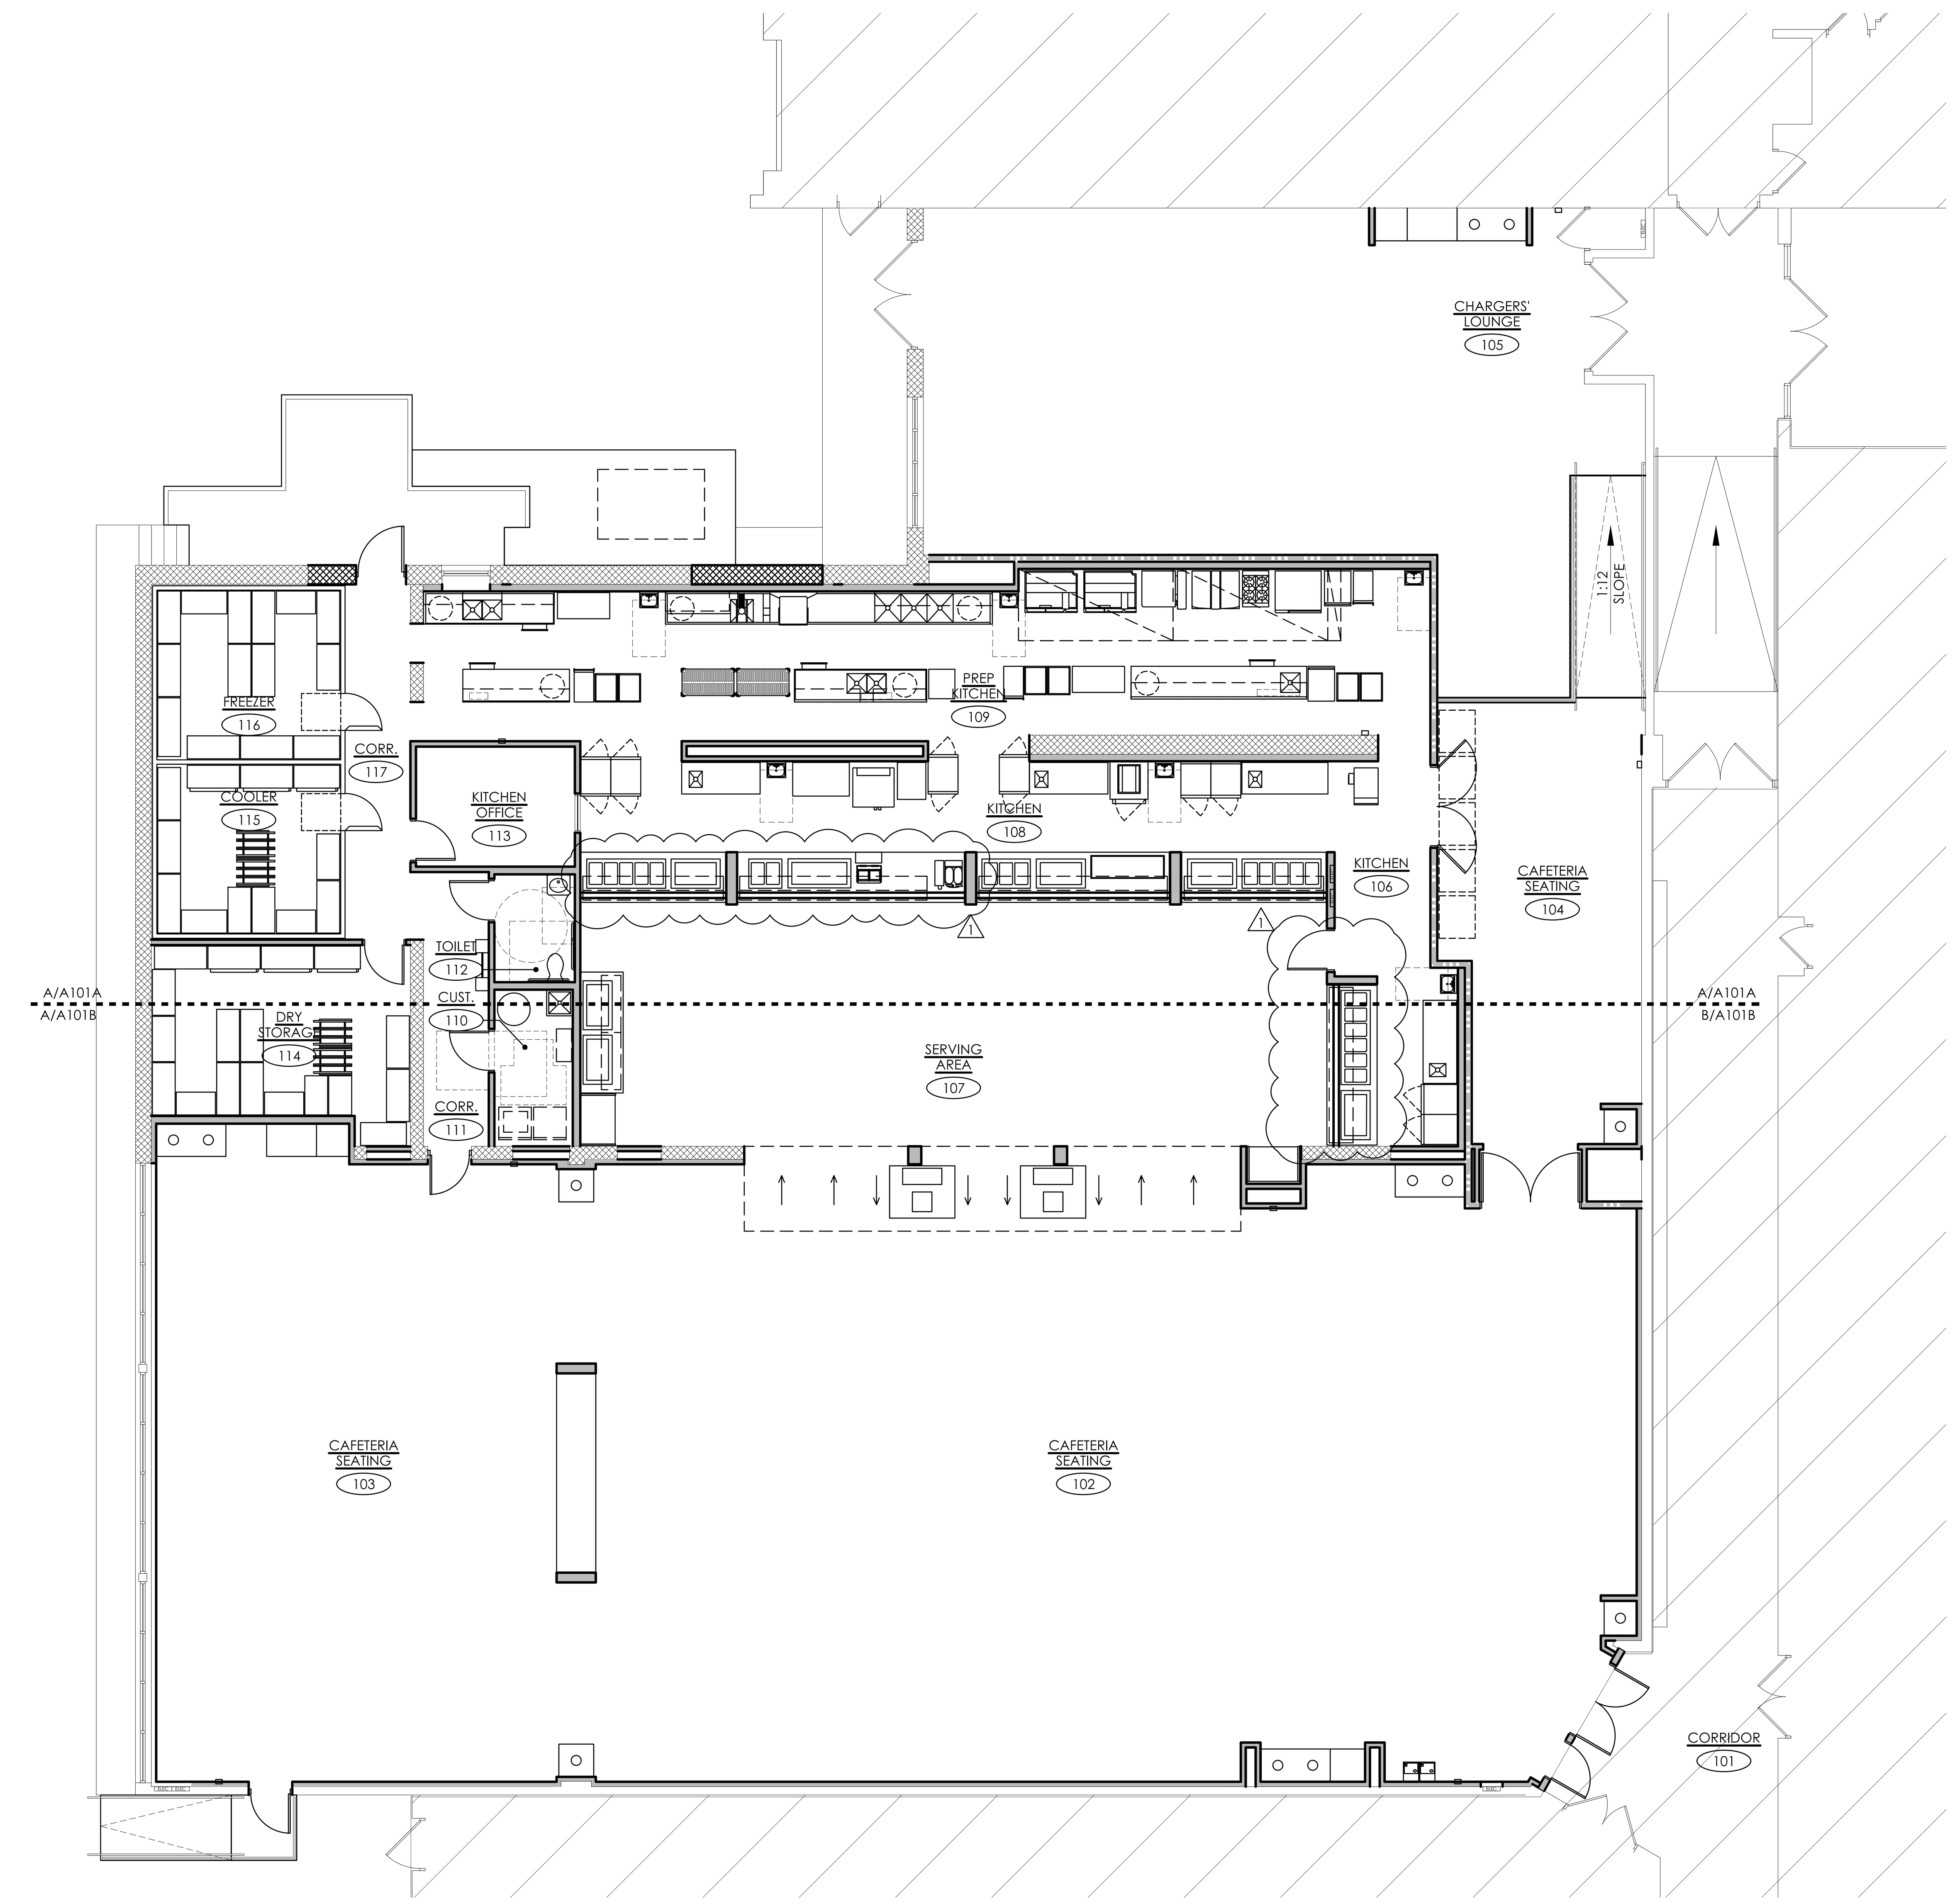

A OVERALL FLOOR PLAN
Scale: 1/8" = 1'-0"
NORTH

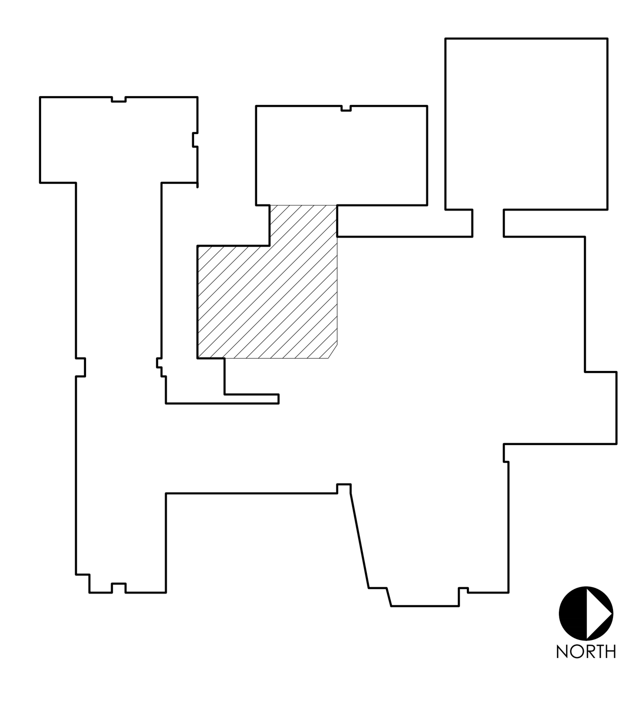

MEMORIAL HIGH SCHOOL CAFETERIA REMODEL

TULSA PUBLIC SCHOOLS

5840 S HUDSON AVE
TULSA OK, 74135

11.04.2022	·	CONSTRUCTION DOCUMENTS
11.22.2022	·	ADD#01

PROJECT NO. A220097

OVERALL FLOOR PLAN

A101

FLOOR PLAN KEYNOTES:

1. EXTENTS OF NEW CONCRETE AT KITCHEN EXPANSION.
2. REINSTALL RETAINED KRONOS UNIT. COORDINATE WITH OWNER.
3. REINSTALL RETAINED SOUND SYSTEM. COORDINATE WITH OWNER.
4. NEW COOLER AND FREEZER, INCLUDED IN KITCHEN EQUIPMENT SCOPE OF WORK
5. INSTALL NEW MASONRY TO MATCH EXISTING ADJACENT FINISHES.
6. NEW CONCRETE CURB, RE: STRUCTURAL
7. VENT HOOD ABOVE
8. LOADING DOCK EXTENSION, RE: STRUCTURAL
9. GYPSUM BOARD CONTROL JOINT
10. FIRE EXTINGUISHER; LOCATED INCABINET, EXCEPT IN KITCHEN WHERE WALL-MOUNTED.

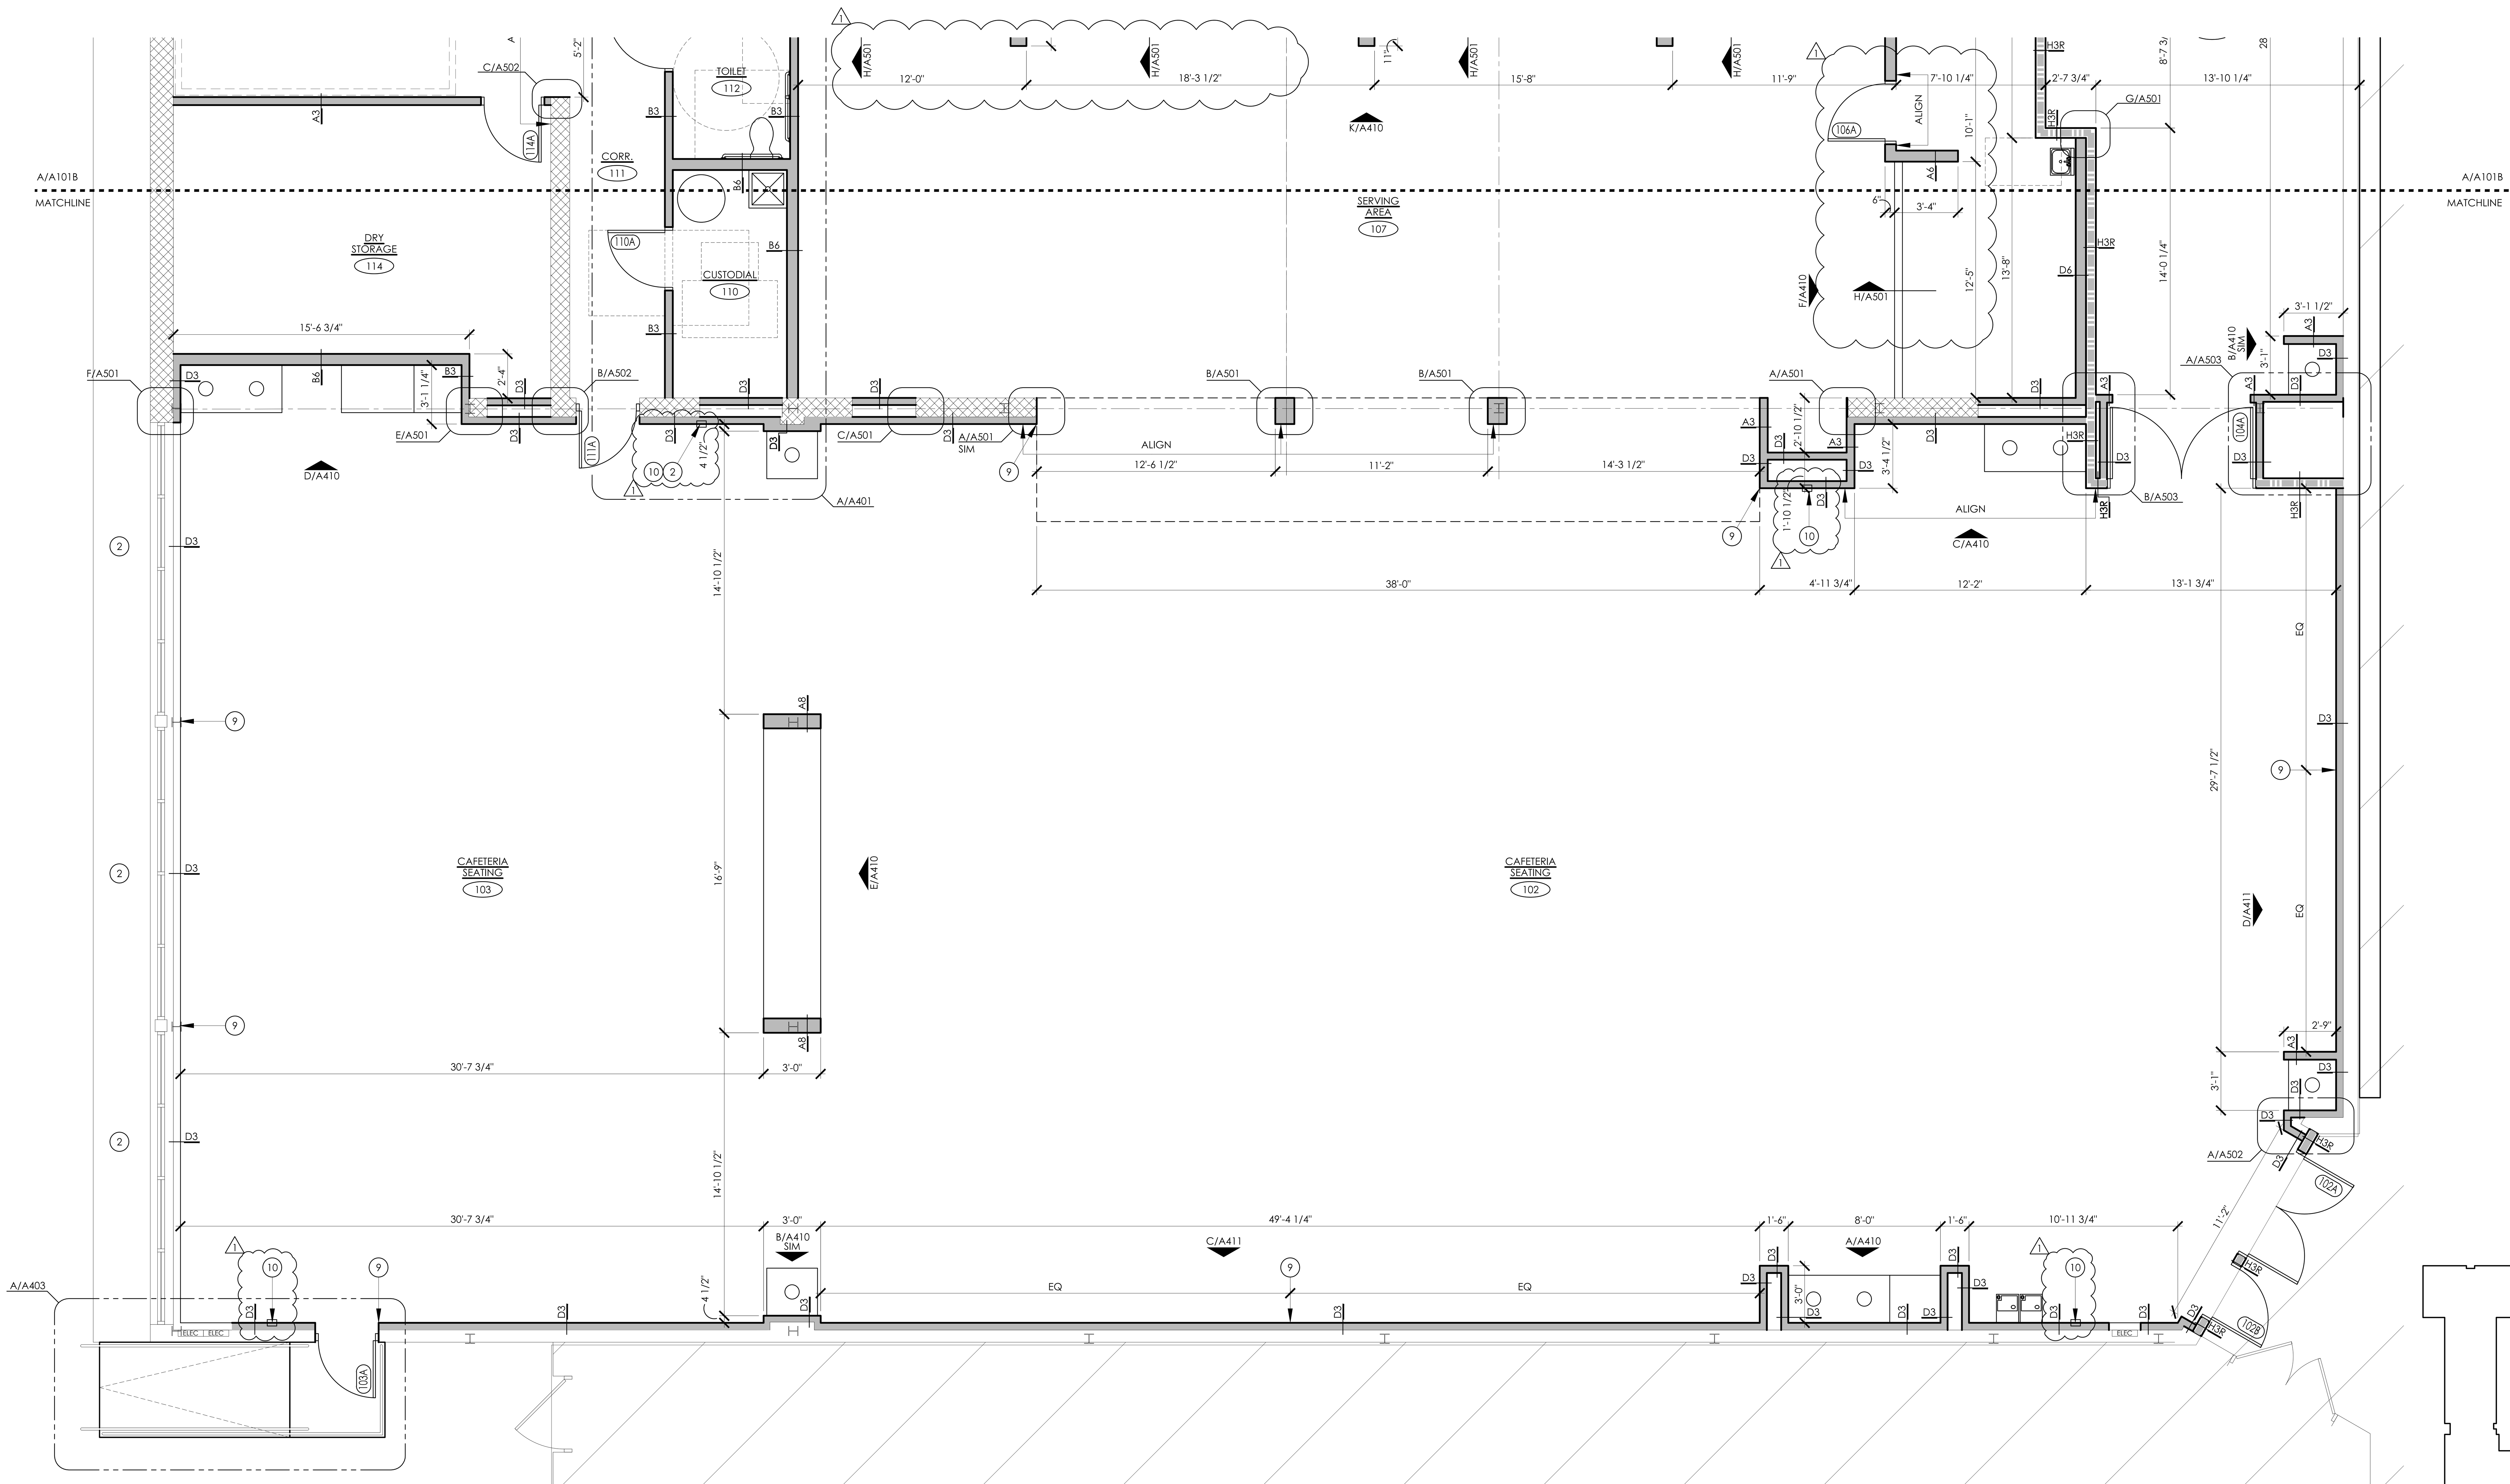

A PARTIAL FLOOR PLAN - CAFETERIA

Scale: 1/4" = 1'-0"

NORTH

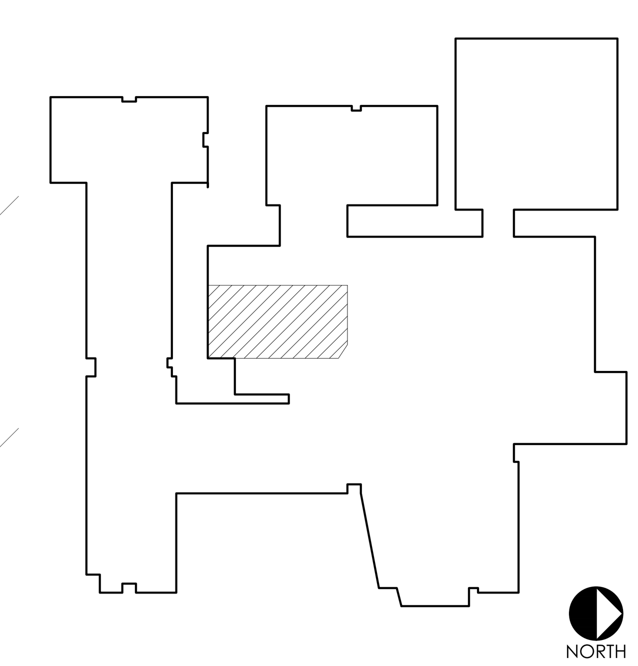

NORTH

ARCHITECTURE \ INTERIORS \ ENGINEERING

KKT ARCHITECTS, INC.
2200 SOUTH UTICA PLACE, SUITE 200
TULSA, OKLAHOMA 74114
[P] 918.744.4270 \ [F] 918.744.7849
WWW.KKTARCHITECTS.COM
C OF A #534 EXPIRES 6/30/23

MEMORIAL HIGH SCHOOL CAFETERIA REMODEL

TULSA PUBLIC SCHOOLS

5840 S HUDSON AVE
TULSA OK, 74135

11/22/22

11.04.2022	CONSTRUCTION DOCUMENTS
11.22.2022	ADD#01

PROJECT NO. A220097

PARTIAL FLOOR PLAN

A101A

FLOOR PLAN KEYNOTES:

1. EXTENTS OF NEW CONCRETE AT KITCHEN EXPANSION.
2. REINSTALL RETAINED KRONOS UNIT. COORDINATE WITH OWNER.
3. REINSTALL RETAINED SOUND SYSTEM. COORDINATE WITH OWNER.
4. NEW COOLER AND FREEZER, INCLUDED IN KITCHEN EQUIPMENT SCOPE OF WORK
5. INSTALL NEW MASONRY TO MATCH EXISTING ADJACENT FINISHES.
6. NEW CONCRETE CURB, RE: STRUCTURAL
7. VENT HOOD ABOVE
8. LOADING DOCK EXTENSION, RE: STRUCTURAL
9. GYPSUM BOARD CONTROL JOINT
10. FIRE EXTINGUISHER; LOCATED INCABINET, EXCEPT IN KITCHEN WHERE WALL-MOUNTED. 1

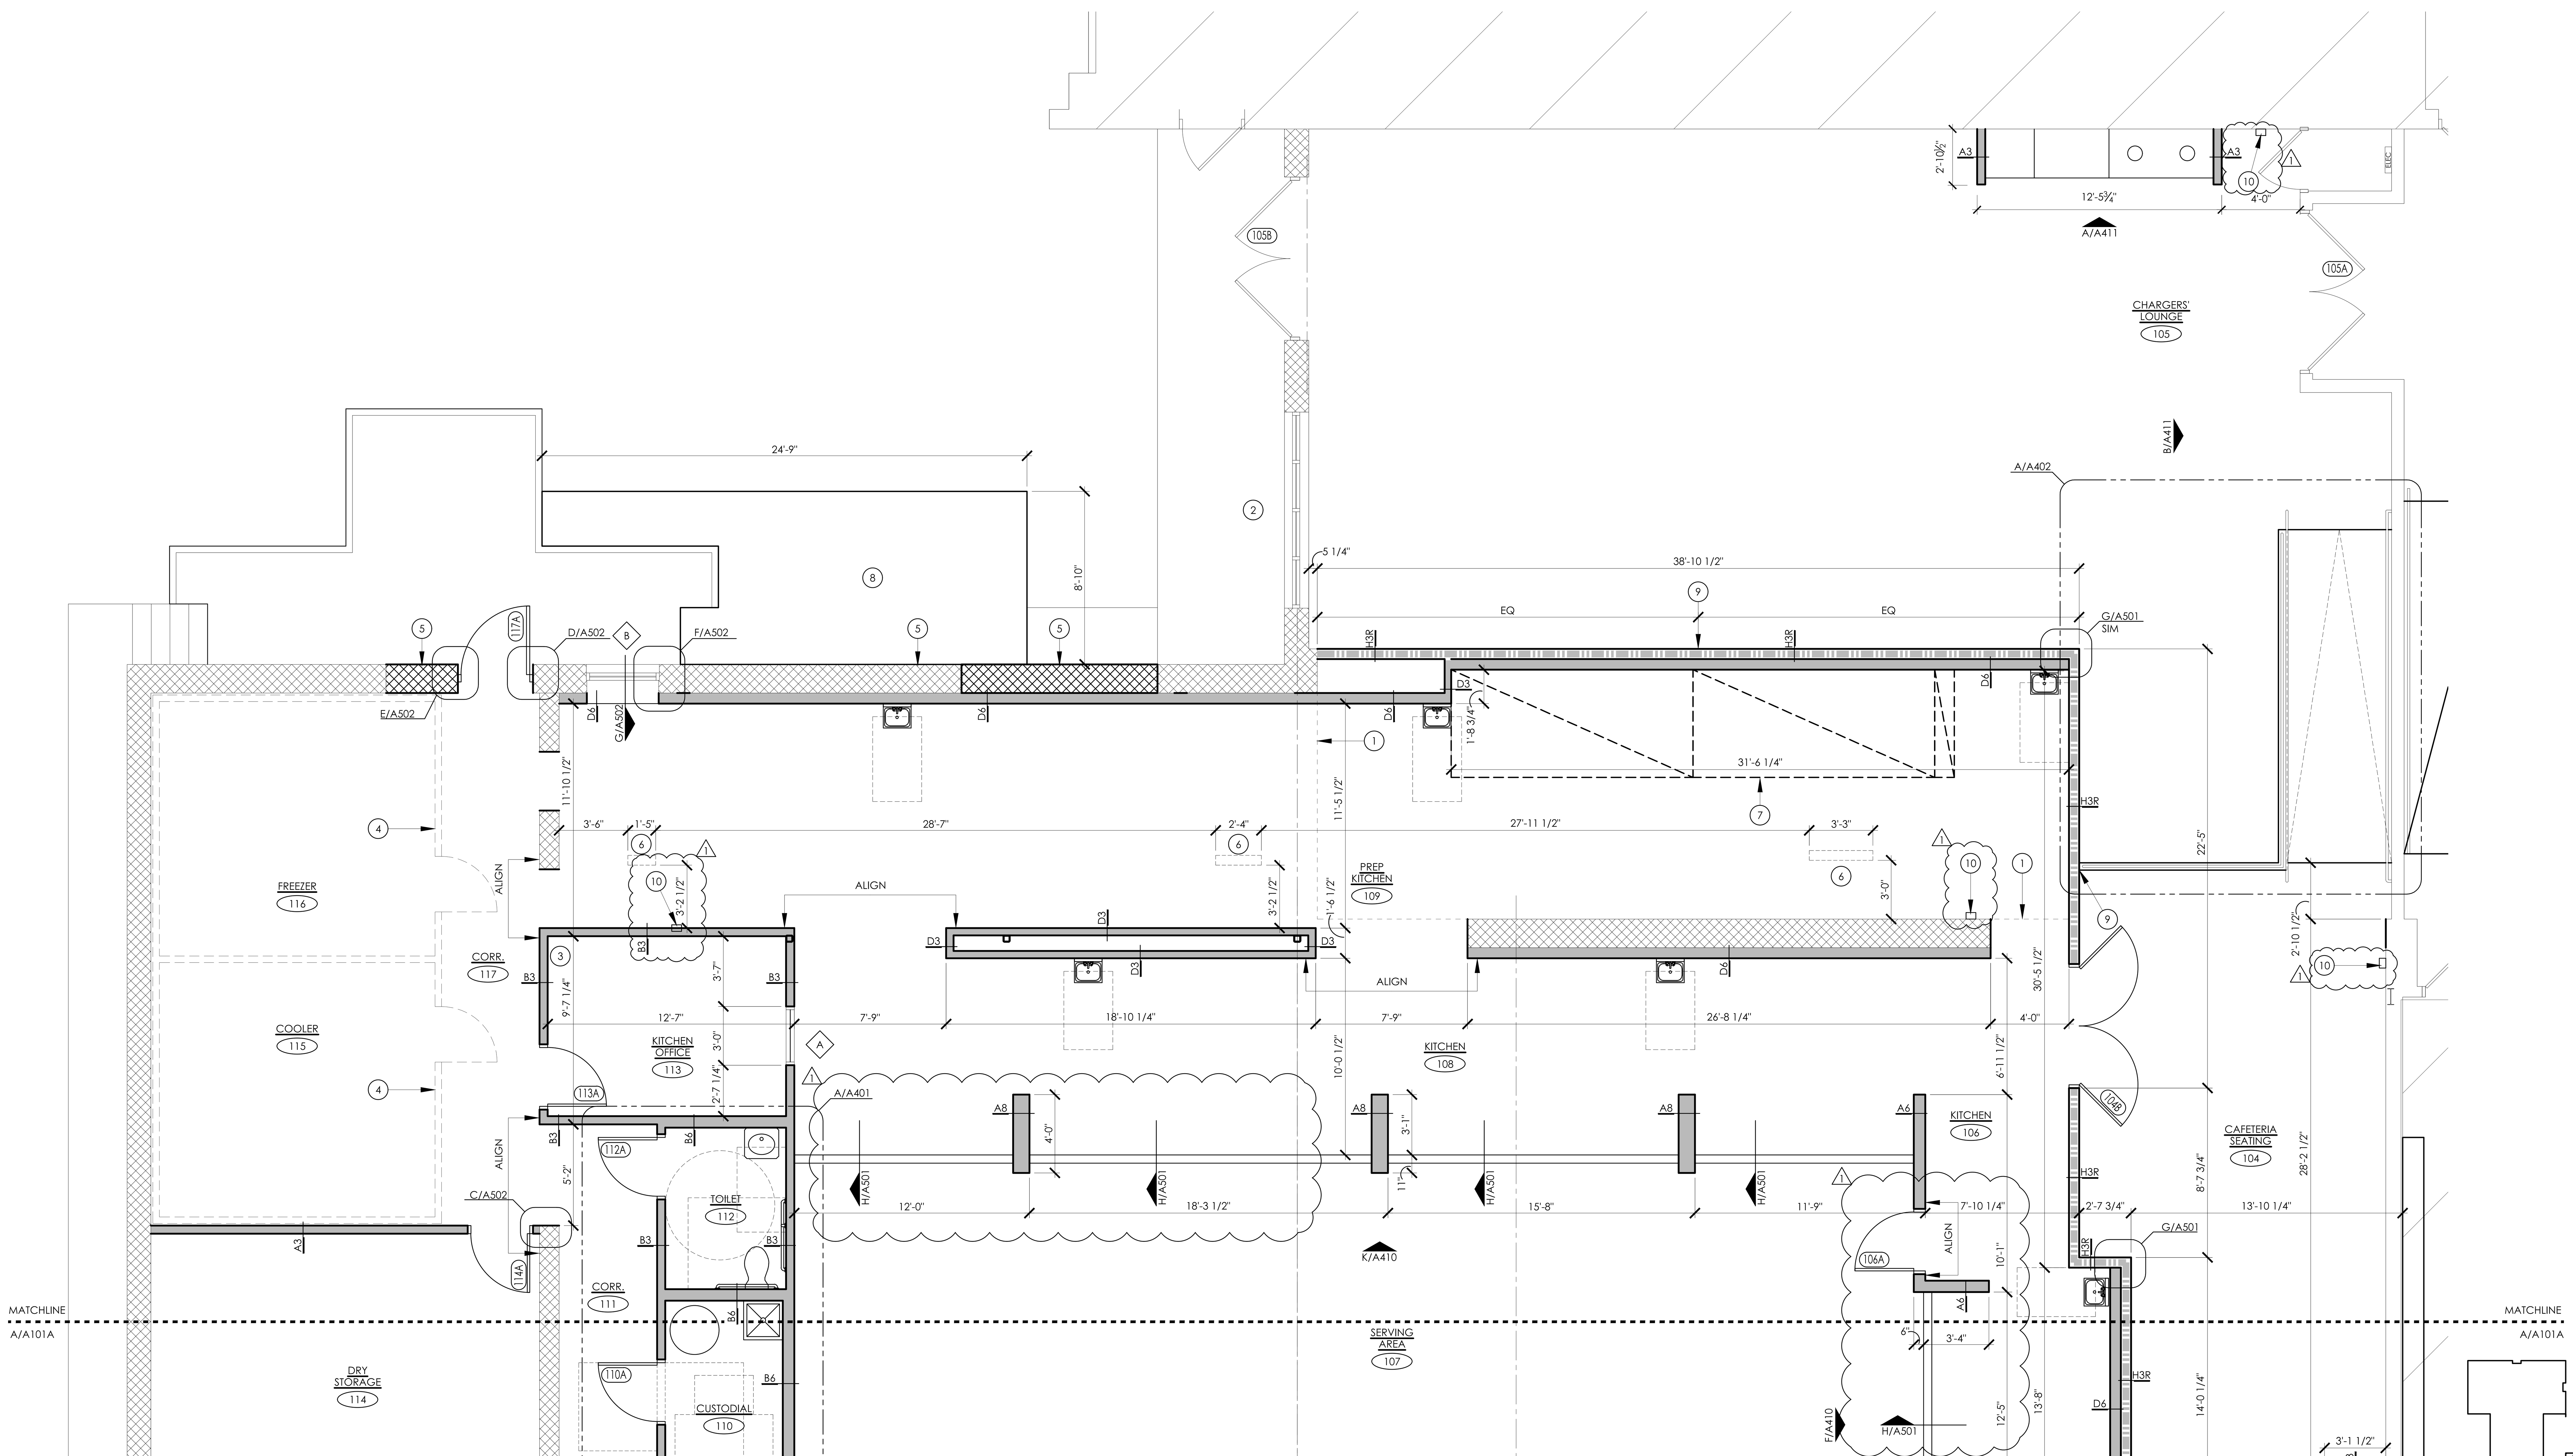

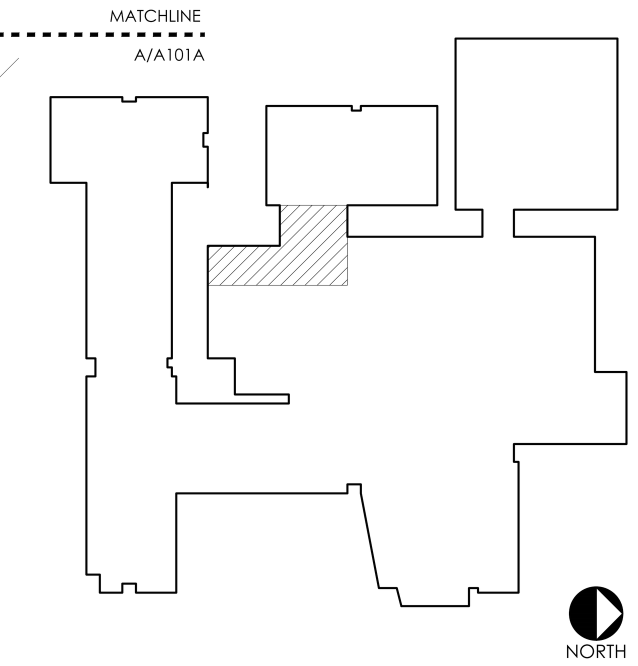

A PARTIAL FLOOR PLAN - CAFETERIA
Scale: 1/4" = 1'-0"

NORTH

KKT
ARCHITECTURE \ INTERIORS \ ENGINEERING

KKT ARCHITECTS, INC.
2200 SOUTH UTICA PLACE, SUITE 200
TULSA, OKLAHOMA 74114
[P] 918.744.4270 \ [F] 918.744.7849
WWW.KKTARCHITECTS.COM
C OF A #534 EXPIRES 6/30/23

MEMORIAL HIGH SCHOOL CAFETERIA REMODEL

TULSA PUBLIC SCHOOLS

5840 S HUDSON AVE
TULSA OK, 74135

11/22/22

11.04.2022	CONSTRUCTION DOCUMENTS
1 11.22.2022	ADD#01

PROJECT NO. A220097

PARTIAL FLOOR PLAN

A101B

RCP LEGEND:

- RECESSED CAN LIGHT
- 15" PENDANT
- 6" PENDANT
- RECESSED LINEAR LED LIGHT FIXTURE
- SPEAKER
- EXIT LIGHT
- EMERGENCY LIGHT
- GYPSUM BOARD CEILING
- EXISTING LAY-IN CEILING TO REMAIN
- LAY-IN CEILING SYSTEM

REFLECTED CEILING PLAN GENERAL NOTES:

1. THE LOCATION OF CEILING ACCESS PANELS REQUIRED IN GYPSUM BOARD CEILINGS SHALL BE COORDINATED WITH THE ARCHITECT. PANELS SHALL BE PAINTED TO MATCH SURROUNDING CEILINGS.
2. SUSPENDED GYPSUM BOARD CEILINGS TO BE 5/8" GYPSUM BOARD ON METAL FURRING CHANNELS SPACED AT 16" O.C. ATTACHED WITH METAL FURRING CHANNEL CLIPS TO 1 1/2" STEEL CHANNELS, SPACED A MAXIMUM OF 4'-0" MAXIMUM SPACING.
3. EXISTING GYPSUM BOARD OR CONCRETE CEILINGS TO REMAIN ARE TO BE REPAIRED AND PAINTED.
4. CEILING MOUNTED SPRINKLER HEADS, SPEAKERS, EXIT SIGNS, ETC. ARE TO BE CENTERED IN CEILING TILES. COORDINATE WITH ARCHITECT WHERE THIS IS NOT POSSIBLE.
5. GYPSUM BOARD CEILINGS TO BE PAINTED WHITE, EXCEPT WHERE NOTED OTHERWISE.
6. PROVIDE MOISTURE RESISTANT GYPSUM BOARD CEILINGS AT KITCHENS AND KITCHEN STORAGE AREAS.
7. EXPOSED STEEL STRUCTURAL ELEMENTS, DUCTWORK, CONDUITS, PIPING, UNI-STRUT SUPPORTS, ETC. TO BE PAINTED, COLOR TO BE SELECTED.
8. LAY-IN CEILING SYSTEM AND LIGHTS IN KITCHEN, STORAGE, AND SERVING AREAS SHOULD MEET THE GUIDELINES OF THE TULSA FOOD ESTABLISHMENT CONSTRUCTION GUIDE:
   - WALLS AND CEILINGS (257-11-1, 3, 4, 5, 8, 9, 10) - LIGHT-COLORED, SMOOTH, EASILY-CLEANABLE, AND LRV AT LEAST 50%
   - LIGHTING (257-11-11,31) -
     - FOOD PREP AREAS: 50 fc
     - SELF-SERVE/WASHING/UTENSIL STORAGE: 20 fc
     - WALK-IN REFRIGERATION/DRY STORAGE: 10 fc

7. HVAC DIFFUSERS IN GYPSUM BOARD SOFFITS. TO BE PAINTED, COLOR TO MATCH ADJACENT FINISH.

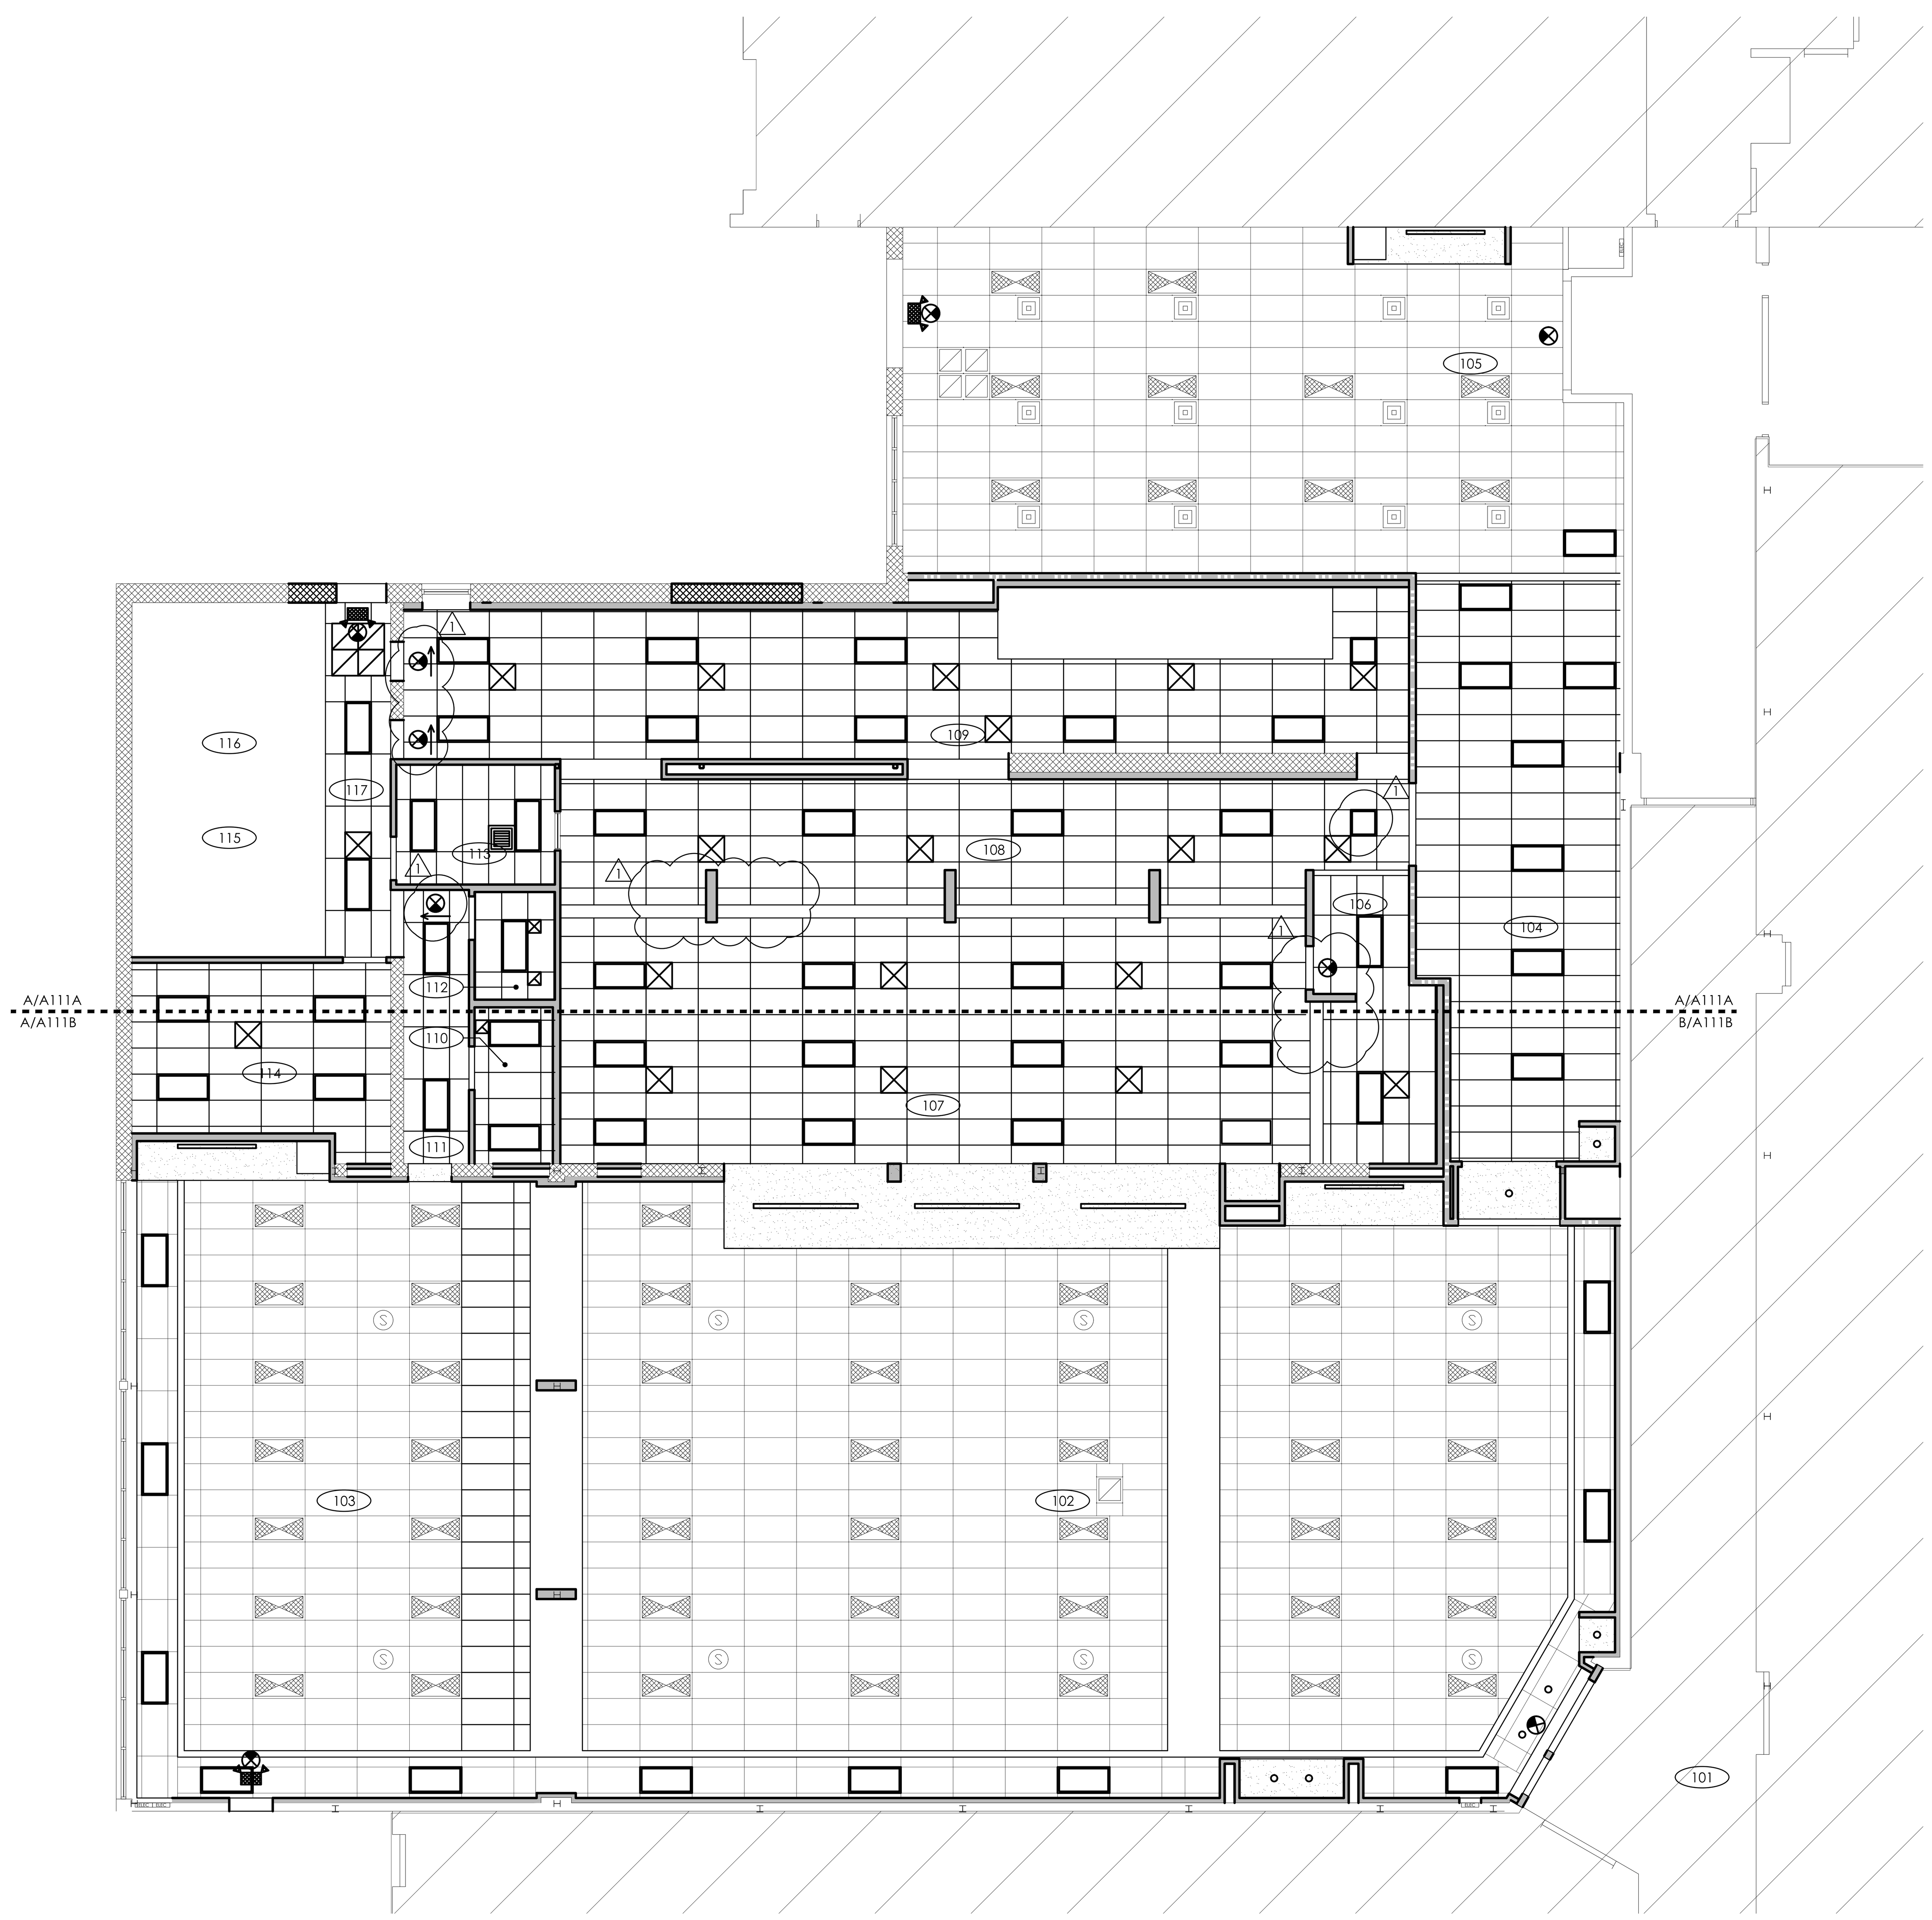

A OVERALL REFLECTED CEILING PLAN
Scale: 1/8" = 1'-0"
NORTH

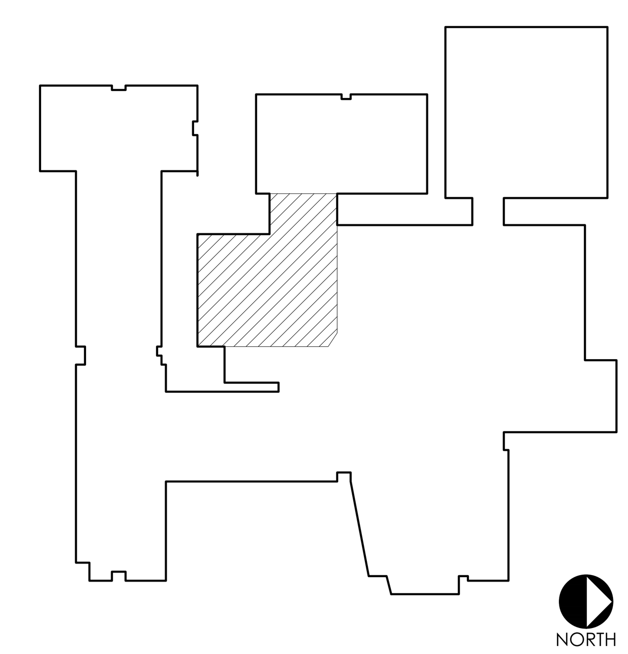

KKT
ARCHITECTURE \ INTERIORS \ ENGINEERING

KKT ARCHITECTS, INC.
2200 SOUTH UTICA PLACE, SUITE 200
TULSA, OKLAHOMA 74114
[P] 918.744.4270 \ [F] 918.744.7849
WWW.KKTARCHITECTS.COM
C OF A #534 EXPIRES 6/30/23

MEMORIAL HIGH SCHOOL CAFETERIA REMODEL

TULSA PUBLIC SCHOOLS

5840 S HUDSON AVE
TULSA OK, 74135

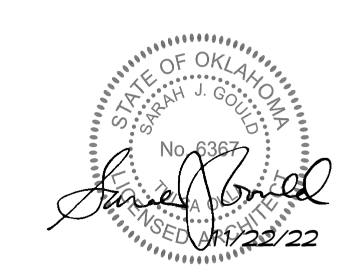

11.04.2022	.	CONSTRUCTION DOCUMENTS
1 11.22.2022	.	ADD#01

PROJECT NO. A220097

OVERALL REFLECTED CEILING PLAN

A111

RCP LEGEND:
RECESSED CAN LIGHT
15" PENDANT
6" PENDANT
RECESSED LINEAR LED LIGHT FIXTURE
SPEAKER
EXIT LIGHT
EMERGENCY LIGHT
GYPSUM BOARD CEILING
EXISTING LAY-IN CEILING TO REMAIN
LAY-IN CEILING SYSTEM

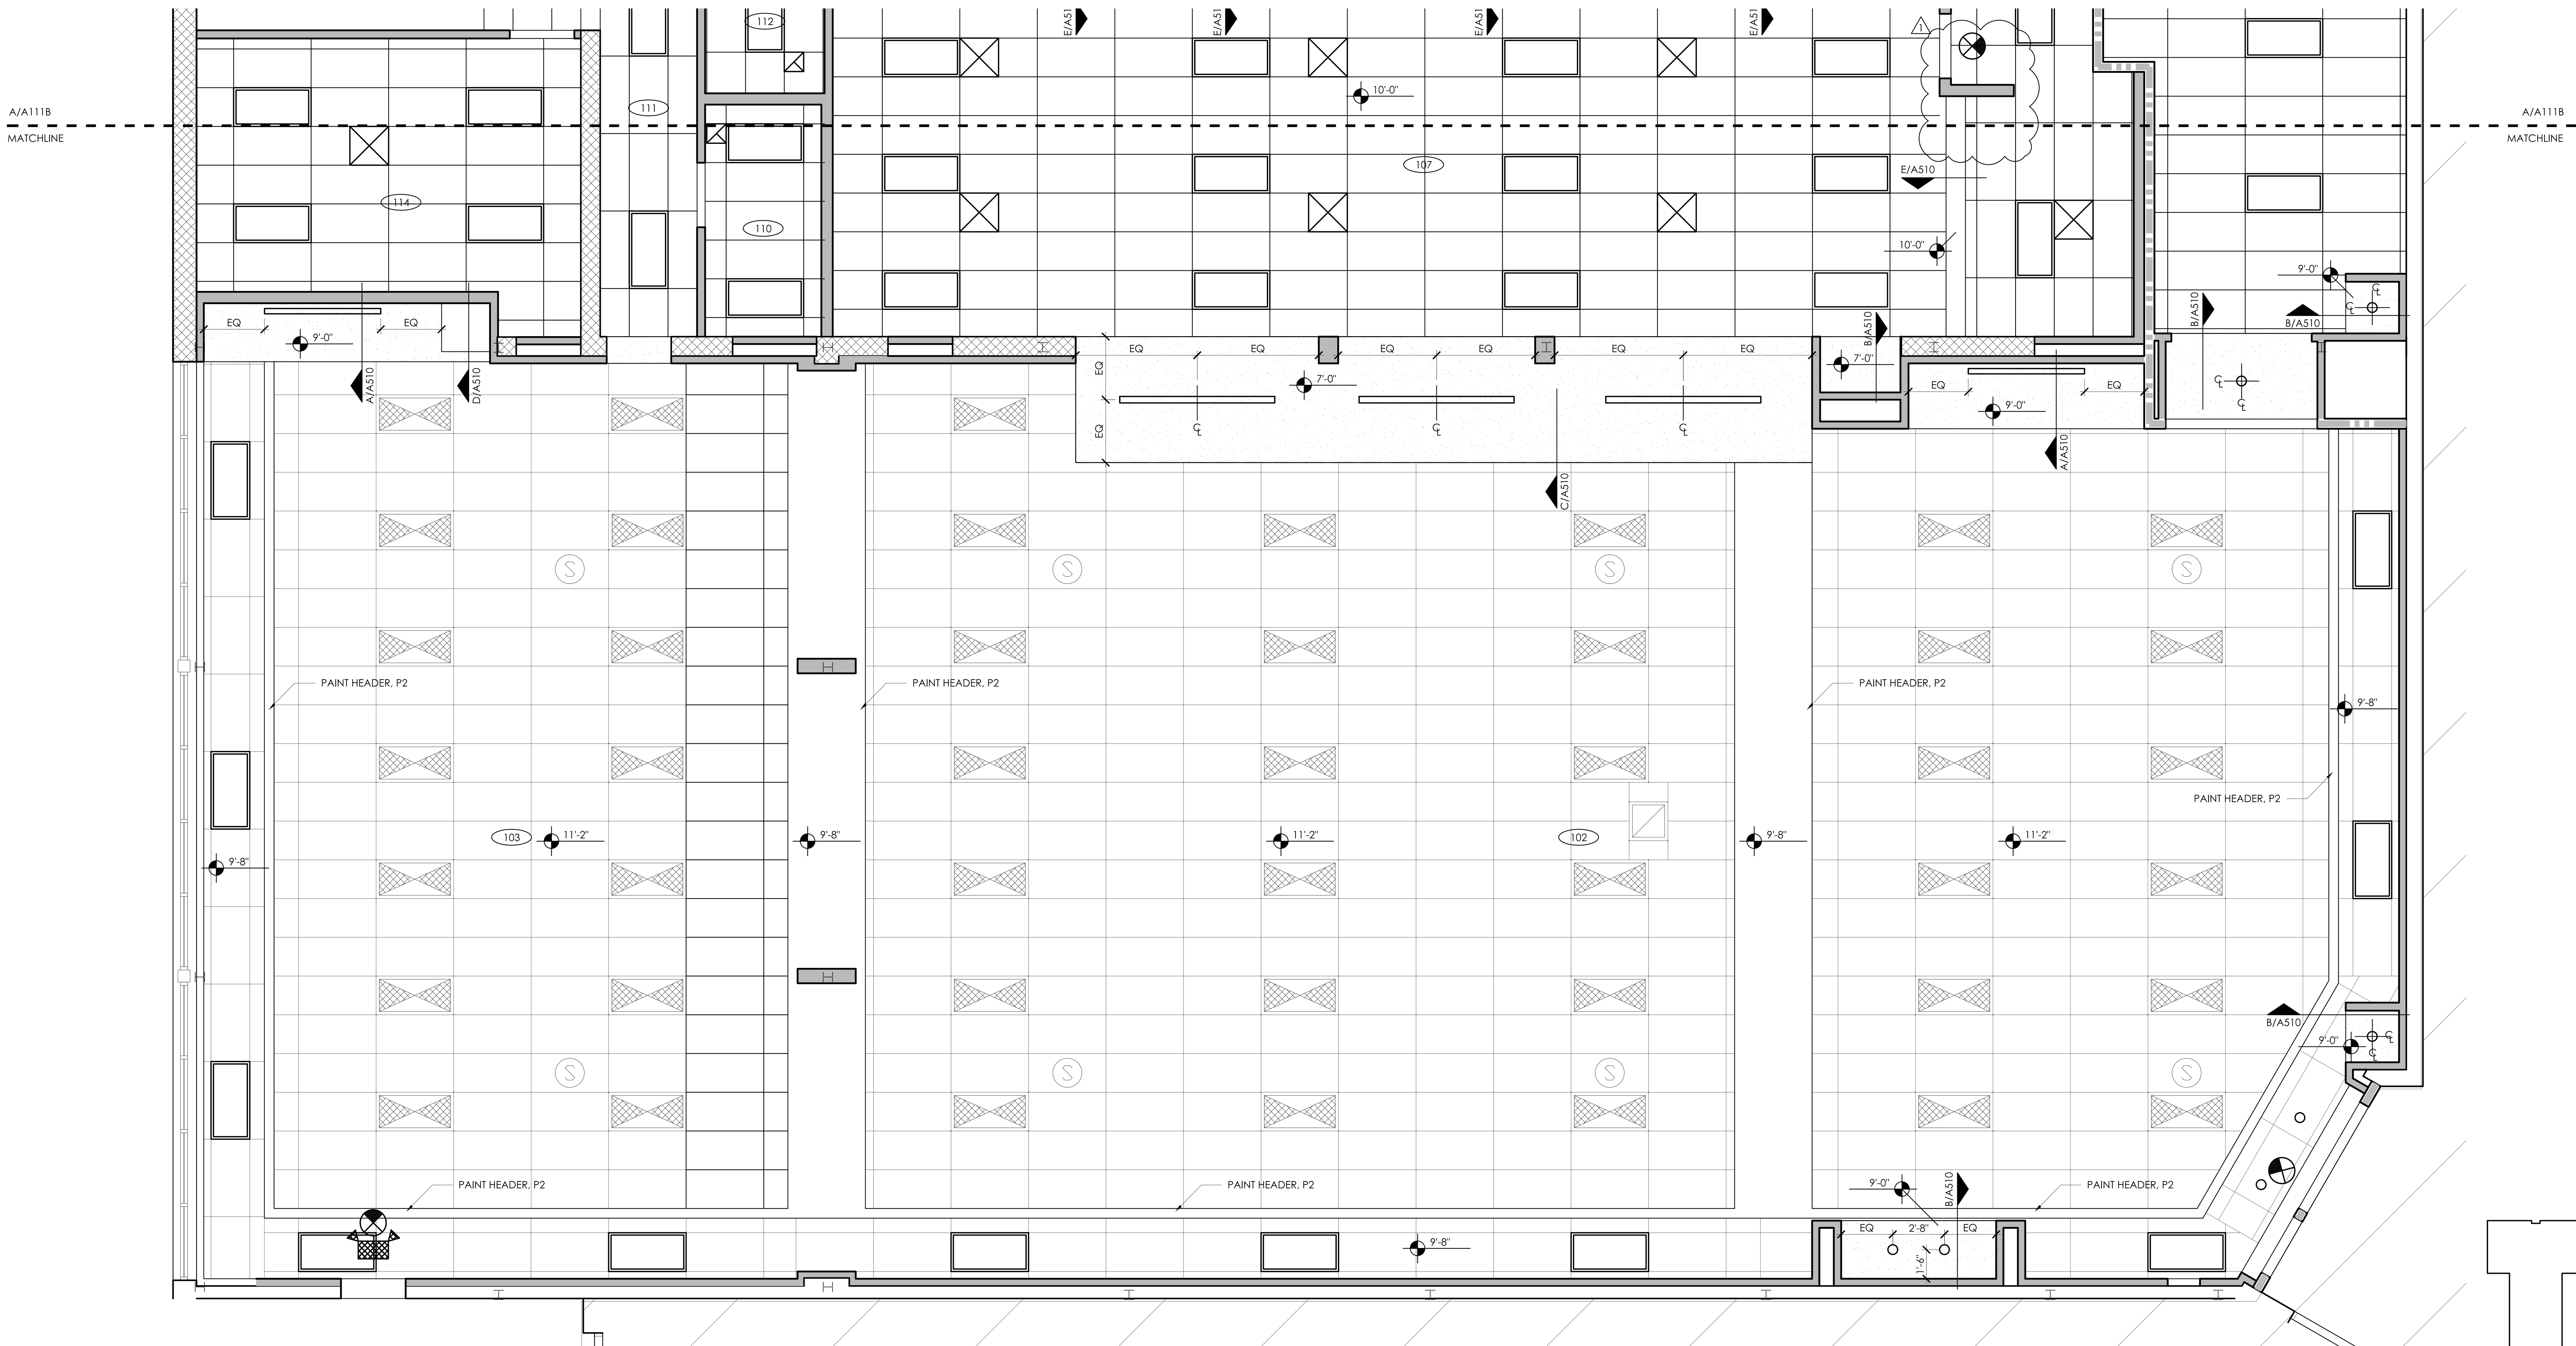

A PARTIAL REFLECTED CEILING PLAN - CAFETERIA

Scale: 1/8" = 1'-0"

NORTH

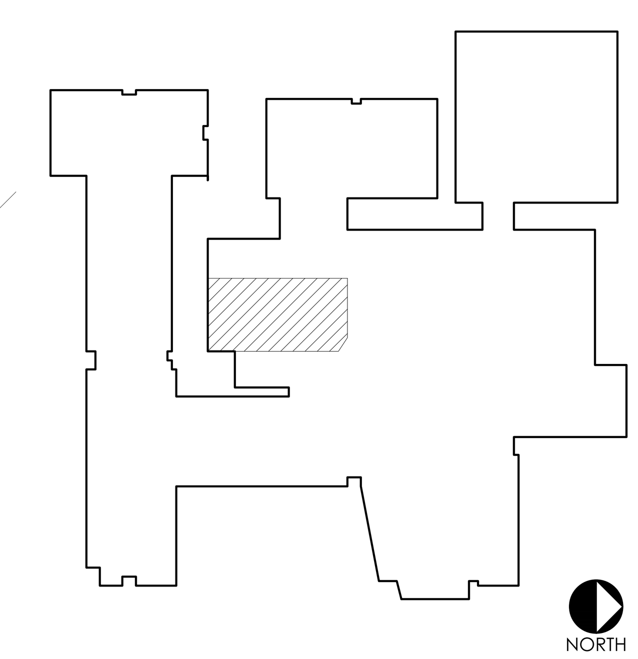

NORTH

KKT
ARCHITECTURE \ INTERIORS \ ENGINEERING

KKT ARCHITECTS, INC.
2200 SOUTH UTICA PLACE, SUITE 200
TULSA, OKLAHOMA 74114
[P] 918.744.4270 \ [F] 918.744.7849
WWW.KKTARCHITECTS.COM
C OF A #534 EXPIRES 6/30/23

MEMORIAL HIGH SCHOOL CAFETERIA REMODEL

TULSA PUBLIC SCHOOLS

5840 S HUDSON AVE
TULSA OK, 74135

11.04.2022	.	CONSTRUCTION DOCUMENTS
1 11.22.2022	.	ADD#01

PROJECT NO. A220097

PARTIAL REFLECTED CEILING PLAN

A111A

RCP LEGEND:

- RECESSED CAN LIGHT
- 15" PENDANT
- 6" PENDANT
- RECESSED LINEAR LED LIGHT FIXTURE
- SPEAKER
- EXIT LIGHT
- EMERGENCY LIGHT
- GYPSUM BOARD CEILING
- EXISTING LAY-IN CEILING TO REMAIN
- LAY-IN CEILING SYSTEM

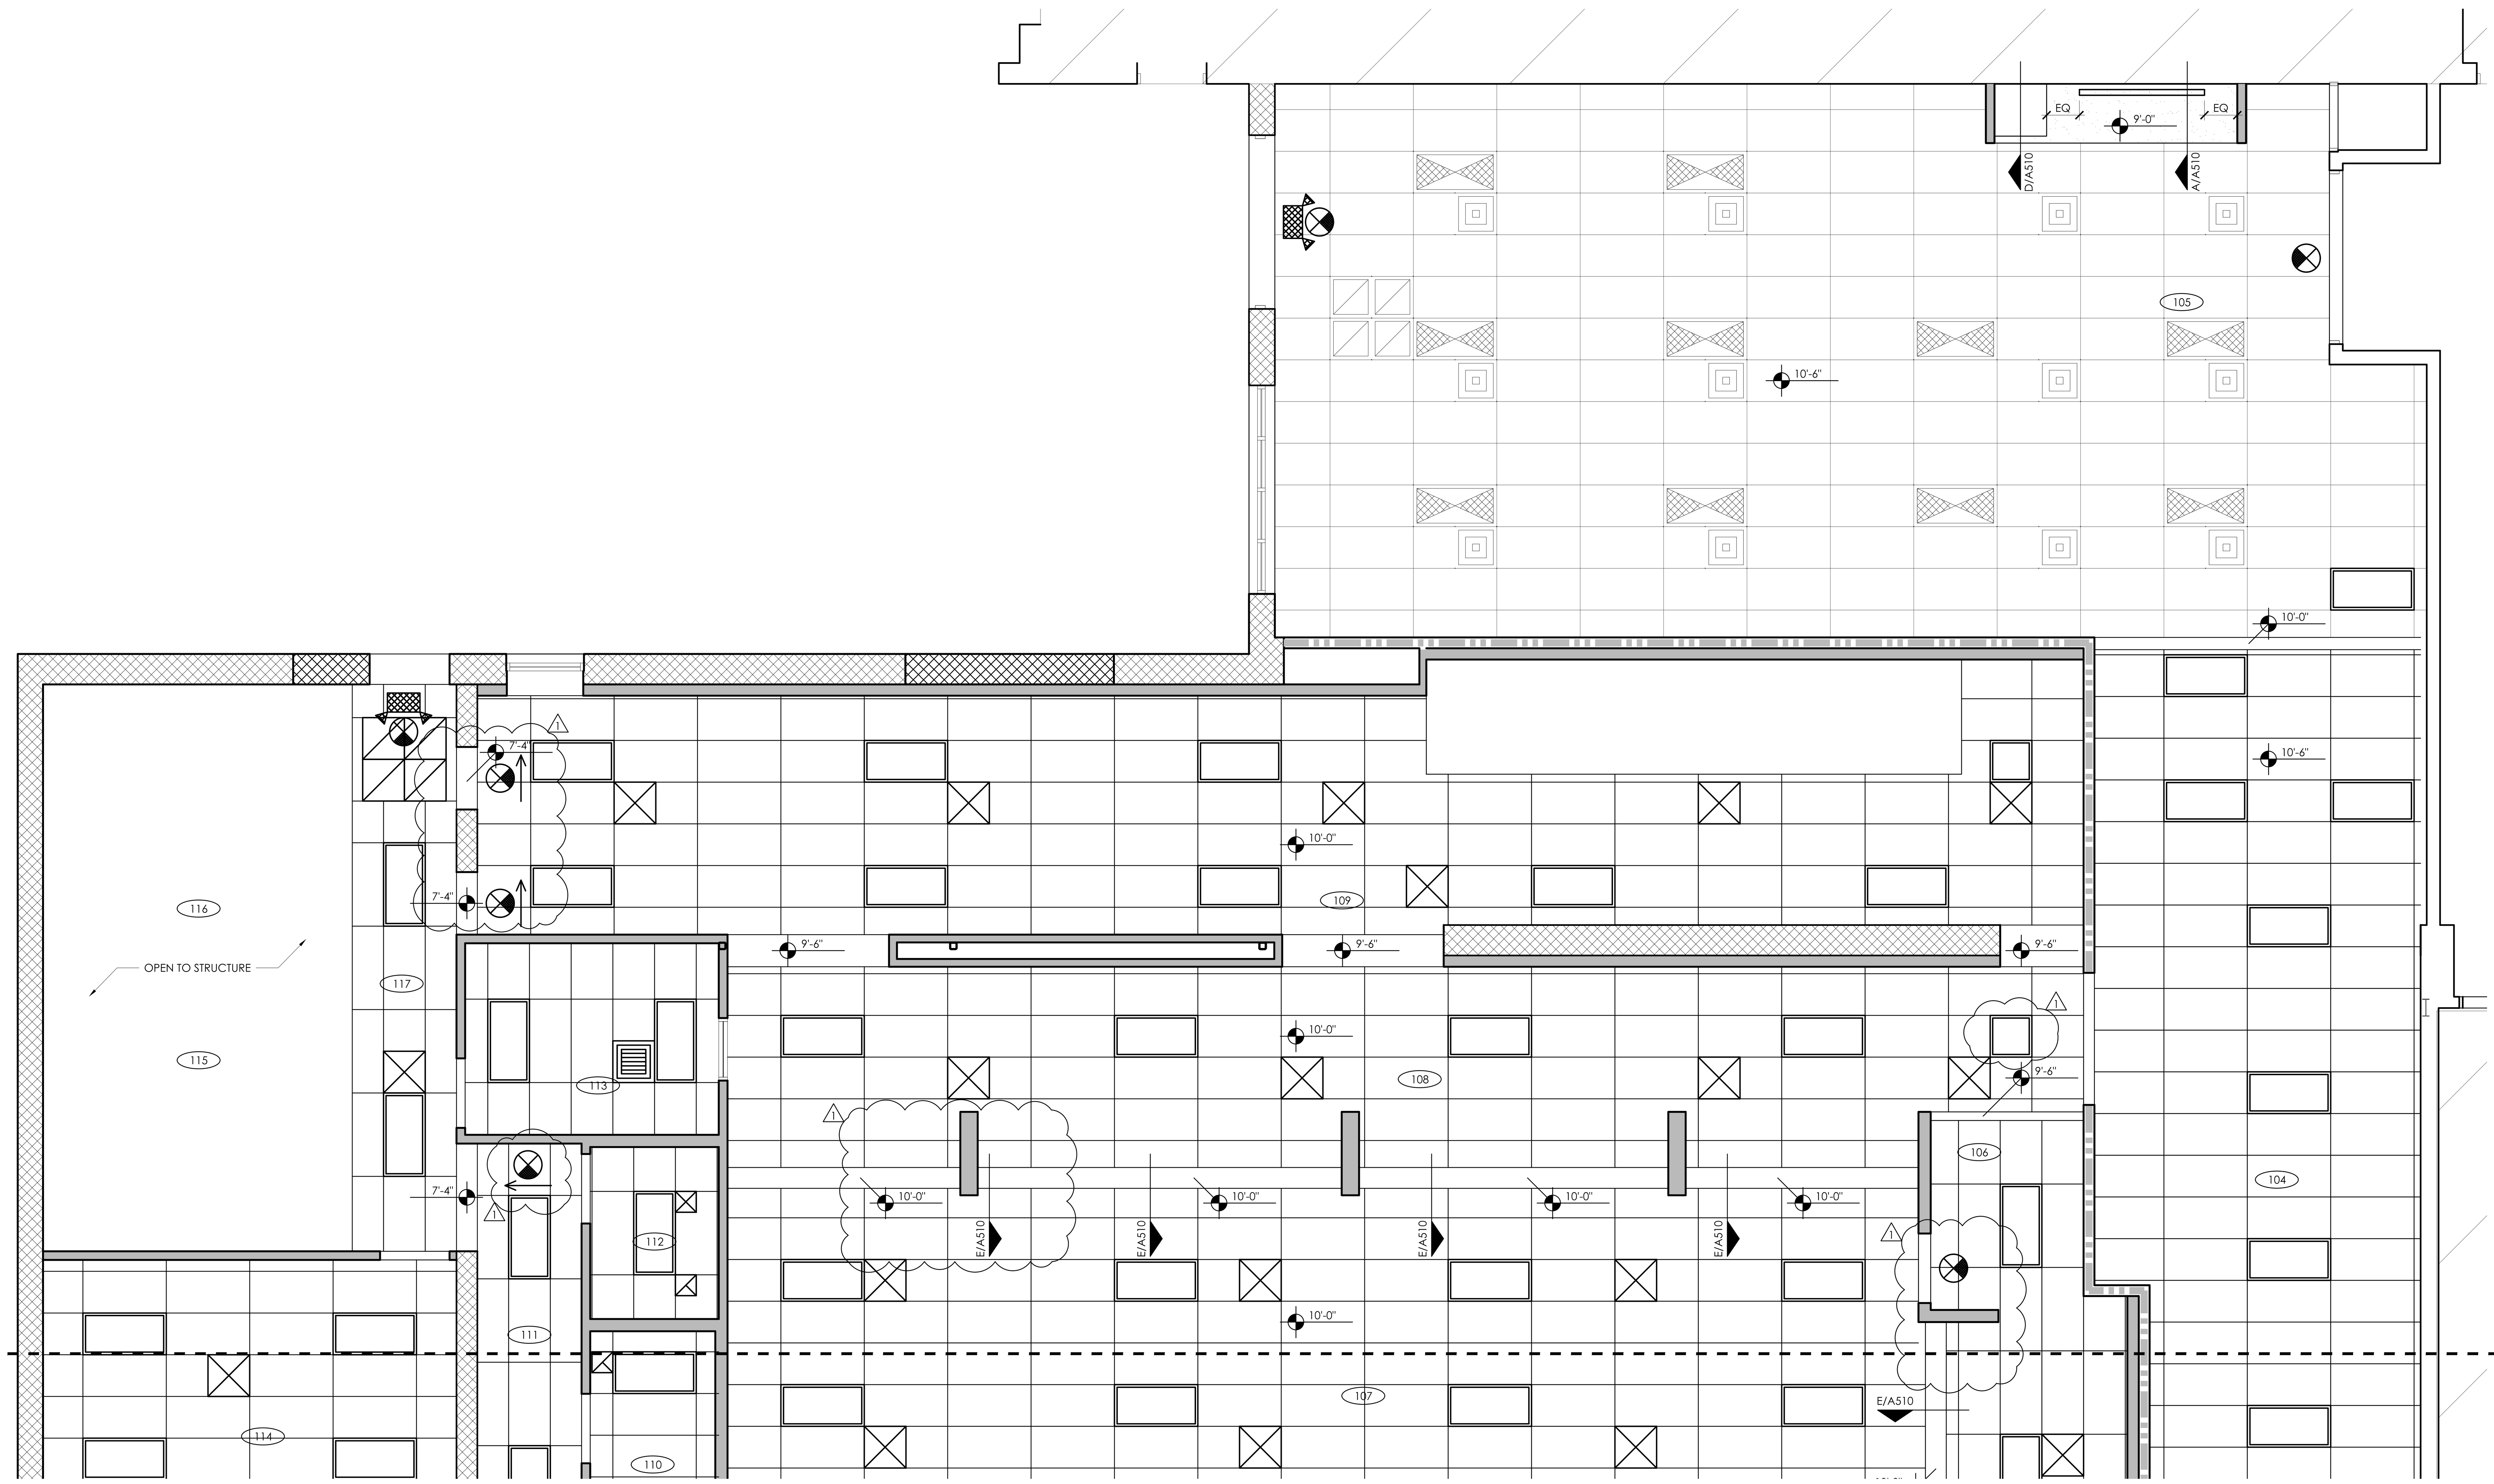

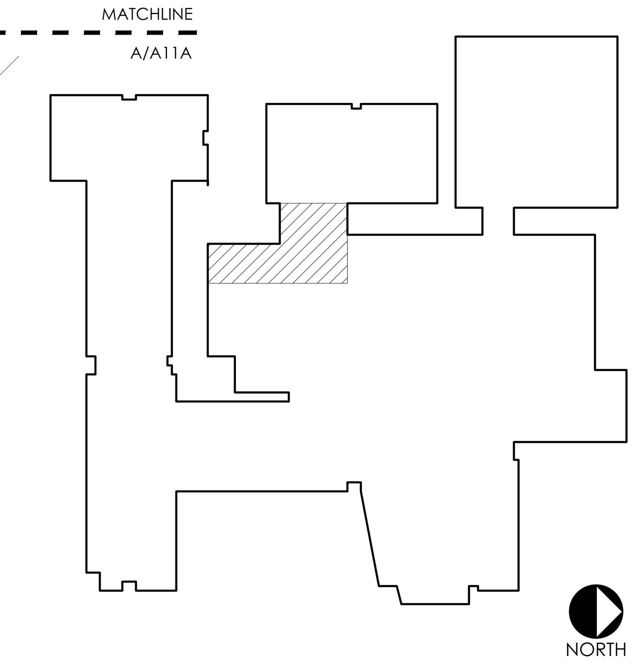

A PARTIAL REFLECTED CEILING PLAN - CAFETERIA

Scale: 1/4" = 1'-0"

NORTH

NORTH

KKT

ARCHITECTURE \ INTERIORS \ ENGINEERING

KKT ARCHITECTS, INC.
2200 SOUTH UTICA PLACE, SUITE 200
TULSA, OKLAHOMA 74114
[P] 918.744.4270 \ [F] 918.744.7849
WWW.KKTARCHITECTS.COM
C OF A #534 EXPIRES 6/30/23

MEMORIAL HIGH SCHOOL CAFETERIA REMODEL

TULSA PUBLIC SCHOOLS

5840 S HUDSON AVE
TULSA OK, 74135

11.04.2022	.	CONSTRUCTION DOCUMENTS
11.22.2022	.	ADD#01

PROJECT NO. A220097

PARTIAL REFLECTED CEILING PLAN

A111B

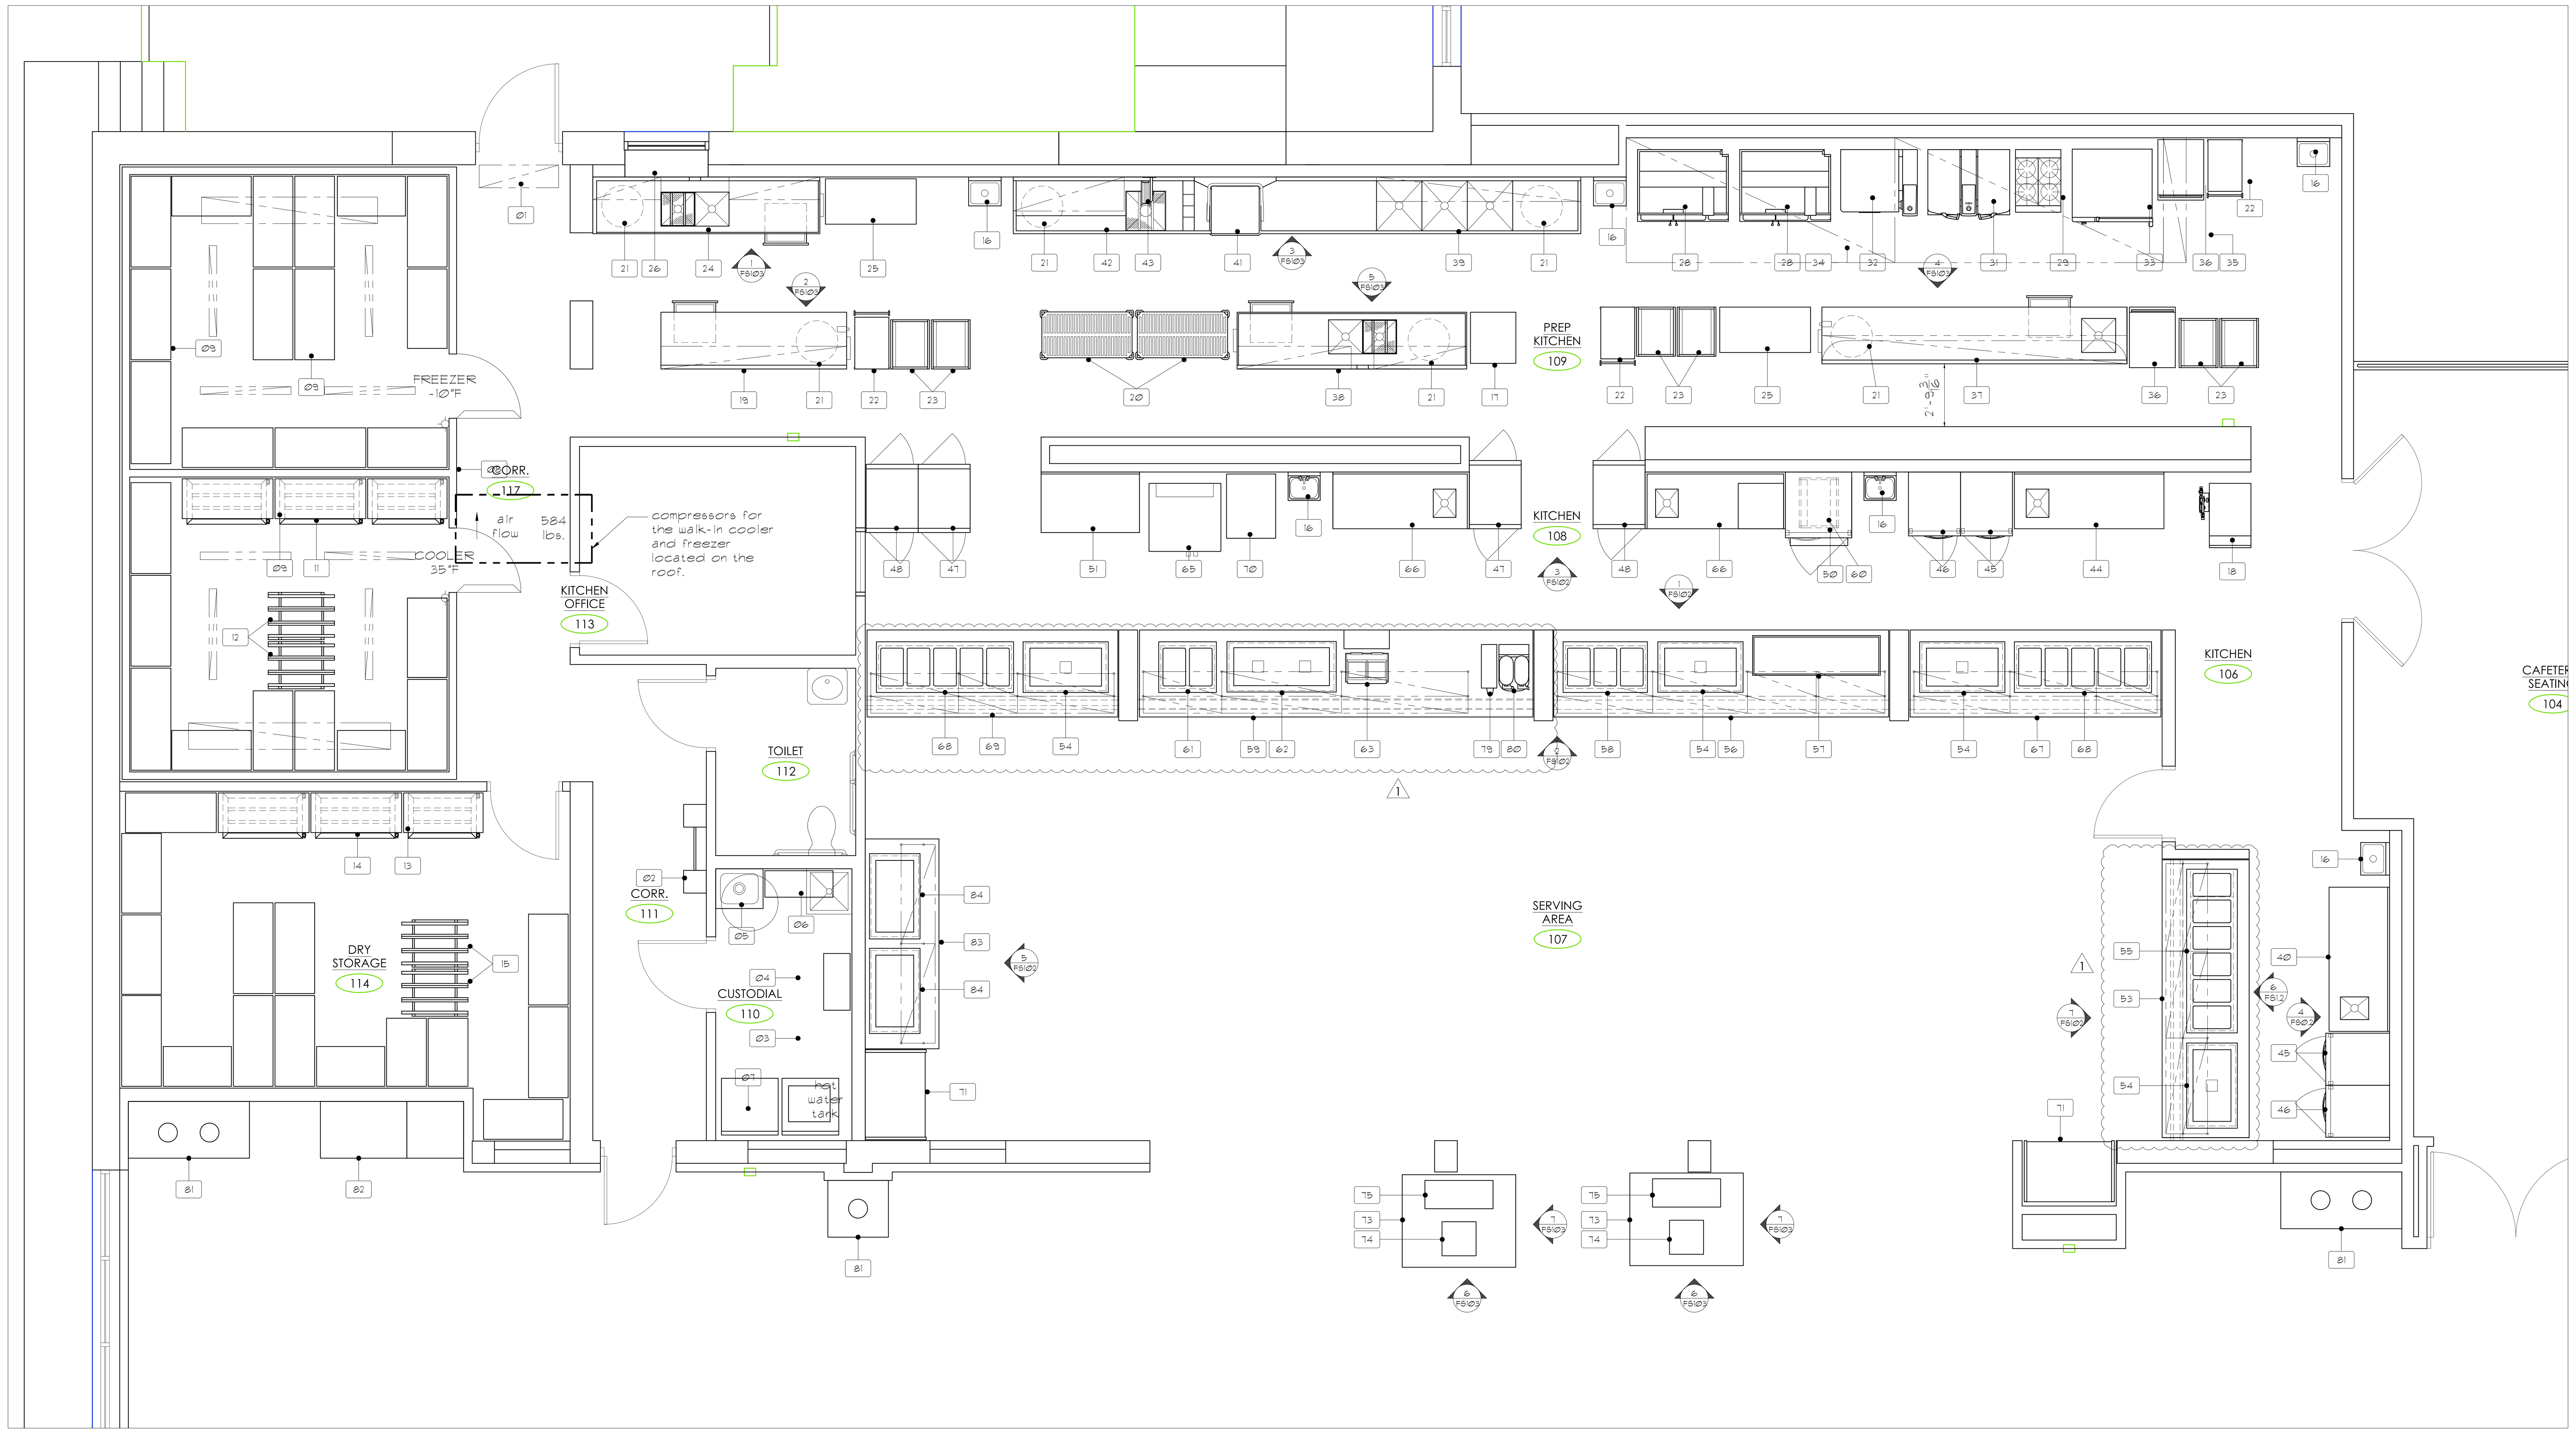

1 FOODSERVICE EQUIPMENT ARRANGEMENT PLAN
1/4" = 1'-0"

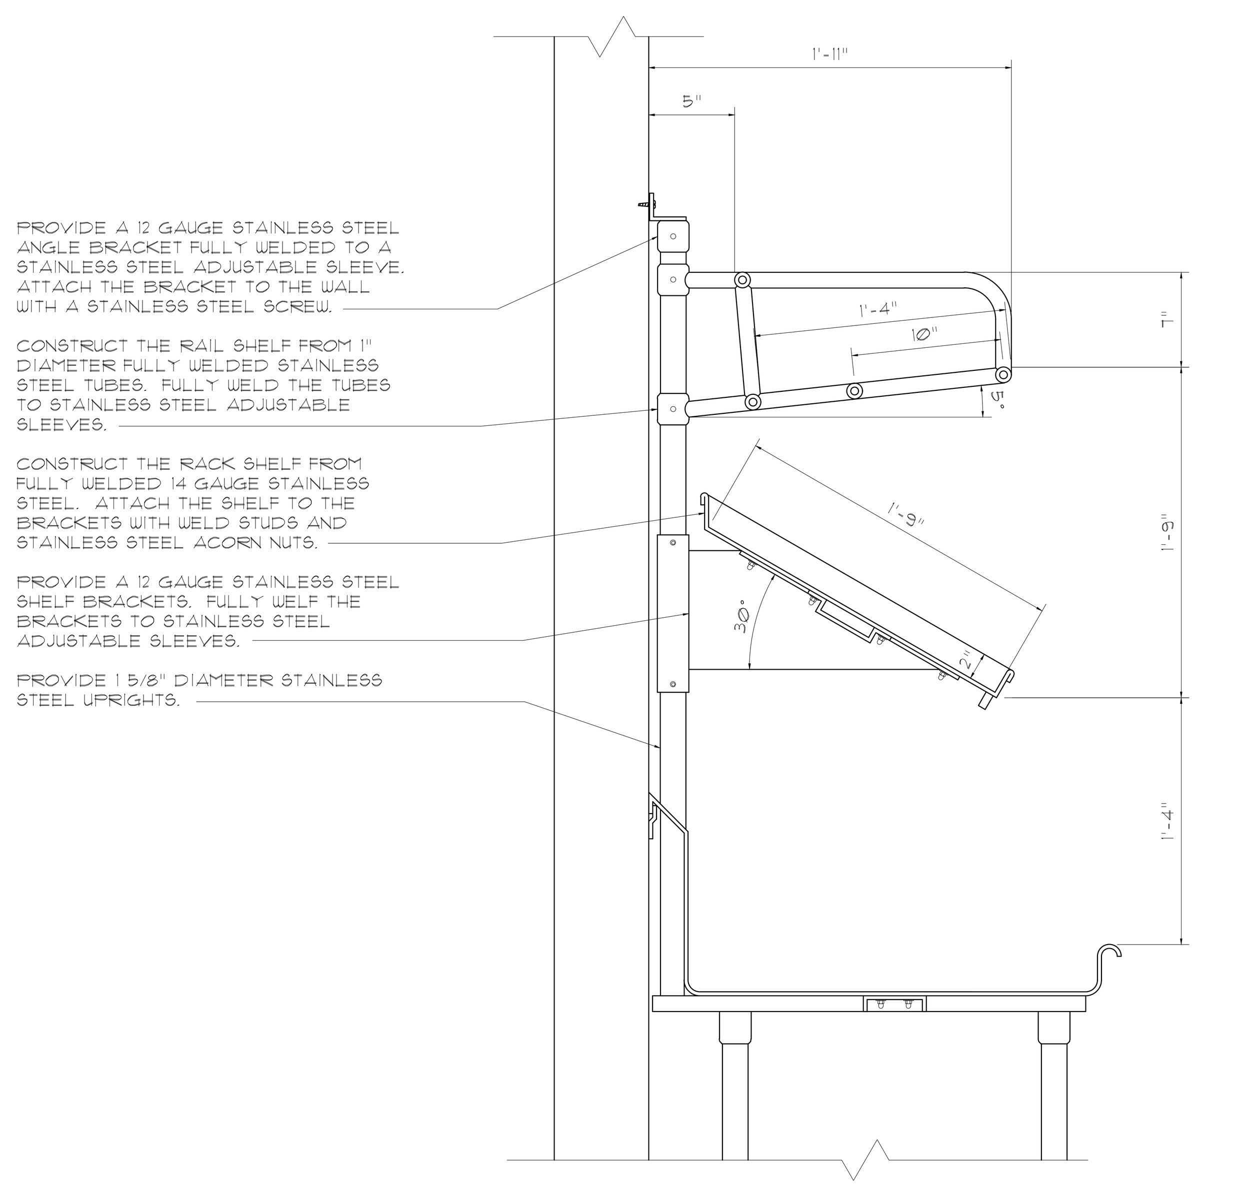

2 SECTION - SOILED DISHTABLE RACK & RAIL SHELVES
NO SCALE

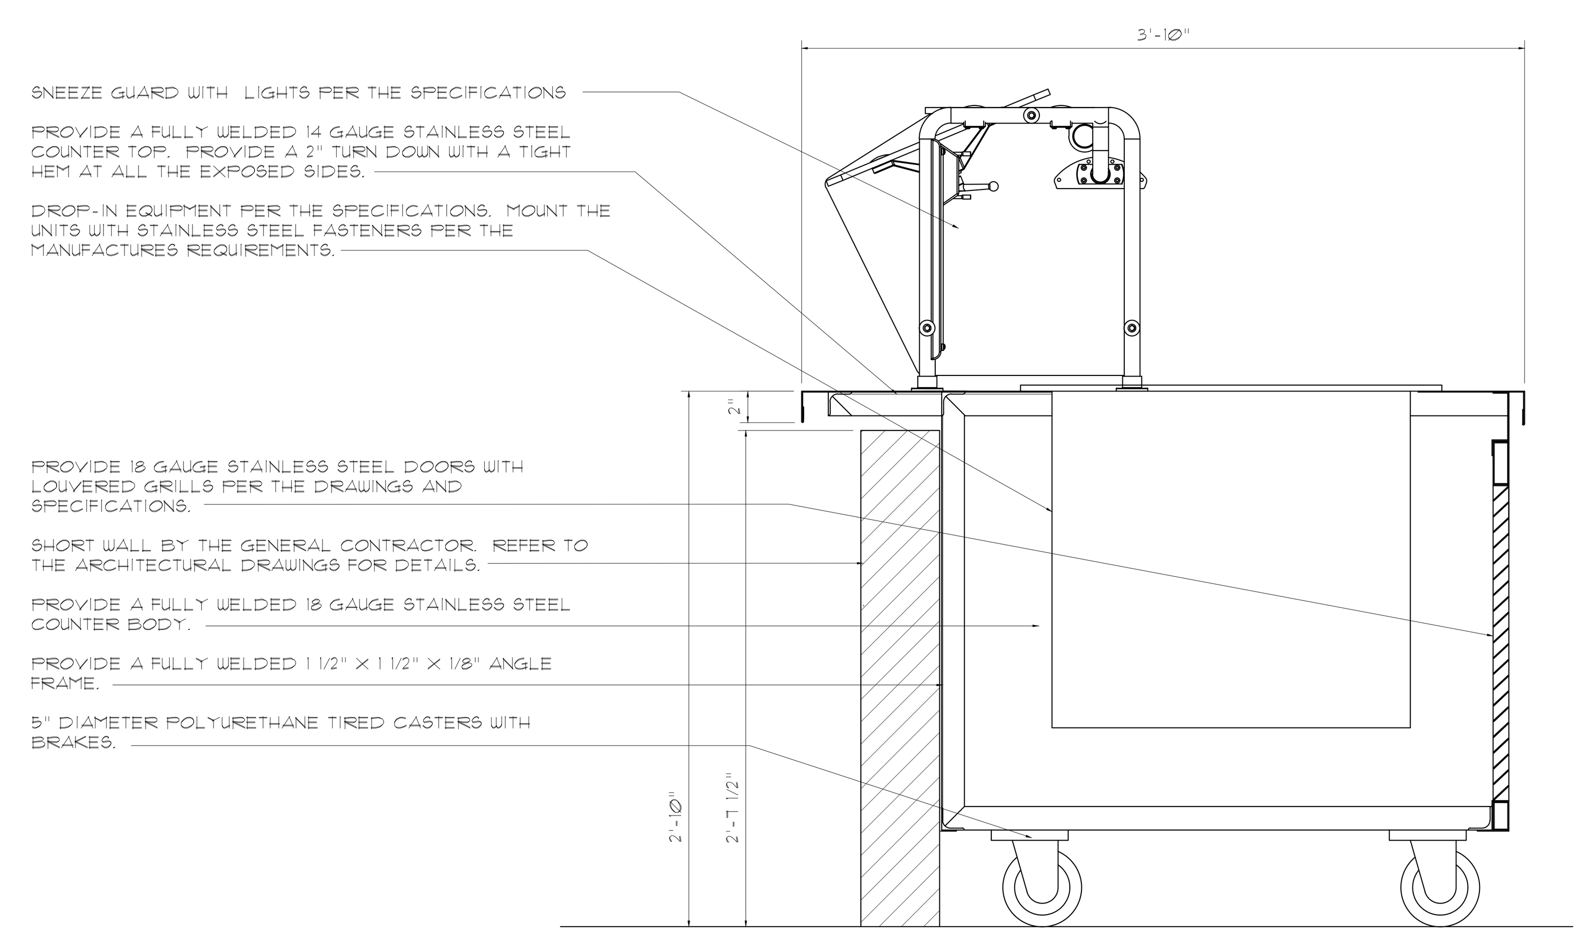

3 SECTION - TYPICAL SERVING COUNTER
NO SCALE

FOODSERVICE EQUIPMENT SCHEDULE

NO.	DESCRIPTION
01	AIR DOOR BY THE OWNER
02	LOCKERS WITH COAT BAR BY THE OWNER
03	DRYER BY THE OWNER
04	WASHER BY THE OWNER
05	MOP SINK BY THE PLUMBING CONTRACTOR
06	CHEMICAL STORAGE SHELVING BY THE OWNER
07	LINEN STORAGE SHELVING BY THE OWNER
08	WALK-IN COOLER & FREEZER BY THE OWNER
09	WALK-IN SHELVING BY THE OWNER
10	NUMBER NOT USED
11	MOBILE DUNNAGE RACKS BY THE OWNER
12	CAN RACKS BY THE OWNER
13	STORAGE SHELVING BY THE OWNER
14	MOBILE DUNNAGE RACKS BY THE OWNER
15	CAN RACKS BY THE OWNER
16	HAND SINK BY THE OWNER
17	MOBILE BREAD RACK BY THE VENDOR
18	ICE MAKER BY THE OWNER
19	WORK TABLE BY THE OWNER
20	MOBILE TRAY DRYING RACKS BY THE OWNER
21	TRASH CANS BY THE OWNER
22	MOBILE UTILITY CART BY THE OWNER
23	MOBILE COOLING RACK BY THE OWNER
24	VEGETABLE PREP TABLE BY THE OWNER
25	MOBILE PAN RACK BY THE OWNER
26	STAINLESS STEEL WINDOW SILL BY THE OWNER
27	NUMBER NOT USED
28	MOBILE ROTATING CONVECTION OVEN BY THE OWNER
29	RANGE BY THE OWNER
30	NUMBER NOT USED
31	IVARIO PRO 2-S BY THE OWNER
32	IVARIO PRO L BY THE OWNER
33	MOBILE COMBI OVEN BY THE OWNER
34	VENTILATOR BY THE MECHANICAL CONTRACTOR
35	FIRE SUPPRESSION SYSTEM BY THE MECHANICAL CONTRACTOR
36	MOBILE PROOF/HOT CABINET BY THE OWNER
37	COOK'S TABLE BY THE OWNER
38	PREP TABLE BY THE OWNER
39	CLEAN DISHTABLE & POT SINK BY THE OWNER
40	BACK-UP COUNTER BY THE OWNER
41	VENTLESS DISHWASHER WITH BOOSTER HEATER BY THE OWNER
42	SOILED DISHTABLE BY THE OWNER
43	WALL MOUNTED HOSE REEL BY THE OWNER
44	BACK-UP COUNTER BY THE OWNER
45	HOT CABINET BY THE OWNER
46	REFRIGERATOR BY THE OWNER
47	PASS-THRU REFRIGERATOR BY THE OWNER
48	PASS-THRU HOT CABINET BY THE OWNER
49	NUMBER NOT USED
50	ROLL-IN HOT CABINET BY THE OWNER
51	BACK-UP COUNTER BY THE OWNER
52	NUMBER NOT USED
53	MOBILE MEXICAN SERVING COUNTER BY THE OWNER
54	DROP-IN COLD FOOD WELLS BY THE OWNER
55	DROP-IN HOT FOOD WELLS BY THE OWNER
56	MOBILE PIZZA SERVING COUNTER BY THE OWNER
57	DROP-IN PIZZA WARMER BY THE OWNER
58	DROP-IN HOT FOOD WELLS BY THE OWNER
59	MOBILE DELI SERVING COUNTER BY THE OWNER
60	MOBILE REFRIGERATOR RACK (ONLY ONE SHOWN ON PLAN) BY THE OWNER
61	DROP-IN HOT FOOD WELLS BY THE OWNER
62	DROP-IN COLD FOOD WELLS BY THE OWNER
63	PANINNI PRESS BY THE OWNER
64	NUMBER NOT USED
65	MOBILE ELECTRIC CONVECTION OVEN AND PROOFER BY THE OWNER
66	BACK-UP COUNTER BY THE OWNER
67	MOBILE ADVENTURE SERVING COUNTER BY THE OWNER
68	DROP-IN HOT FOOD WELLS BY THE OWNER
69	MOBILE GRILL SERVING COUNTER BY THE OWNER
70	MOBILE BREAD CABINET BY THE OWNER
71	MOBILE GRAB-N-GO REFRIGERATED MERCHANDISER BY THE OWNER
72	NUMBER NOT USED
73	MOBILE CASHIER COUNTER BY THE OWNER
74	POS BY THE OWNER
75	CHIP RACK BY THE VENDOR
76	NUMBER NOT USED
77	NUMBER NOT USED
78	NUMBER NOT USED
79	DISPOSABLE CUP DISPENSER BY THE OWNER
80	SLUSHIE MACHINE BY THE OWNER
81	TRASH COUNTER BY THE MILLWORK CONTRACTOR
82	MICROWAVE COUNTER BY THE MILLWORK CONTRACTOR
83	FRESH FRUIT COUNTER BY THE OWNER
84	DROP-IN COLD FOOD WELLS BY THE OWNER

KKT
ARCHITECTURE \ INTERIORS \ ENGINEERING

KKT ARCHITECTS, INC.
2200 SOUTH UTICA PLACE, SUITE 200
TULSA, OKLAHOMA 74114
[P] 918.744.4270 \ [F] 918.744.7849
WWW.KKTARCHITECTS.COM
C OF A #534 EXPIRES 6/30/23

MEMORIAL HIGH SCHOOL CAFETERIA REMODEL

TULSA PUBLIC SCHOOLS

5840 S HUDSON AVE
TULSA OK, 74135

11.04.2022	•	CONSTRUCTION DOCUMENTS
1 11.22.2022	•	ADD#01

PROJECT NO. A220097

FOODSERVICE EQUIPMENT ARRANGEMENT PLAN

FS101

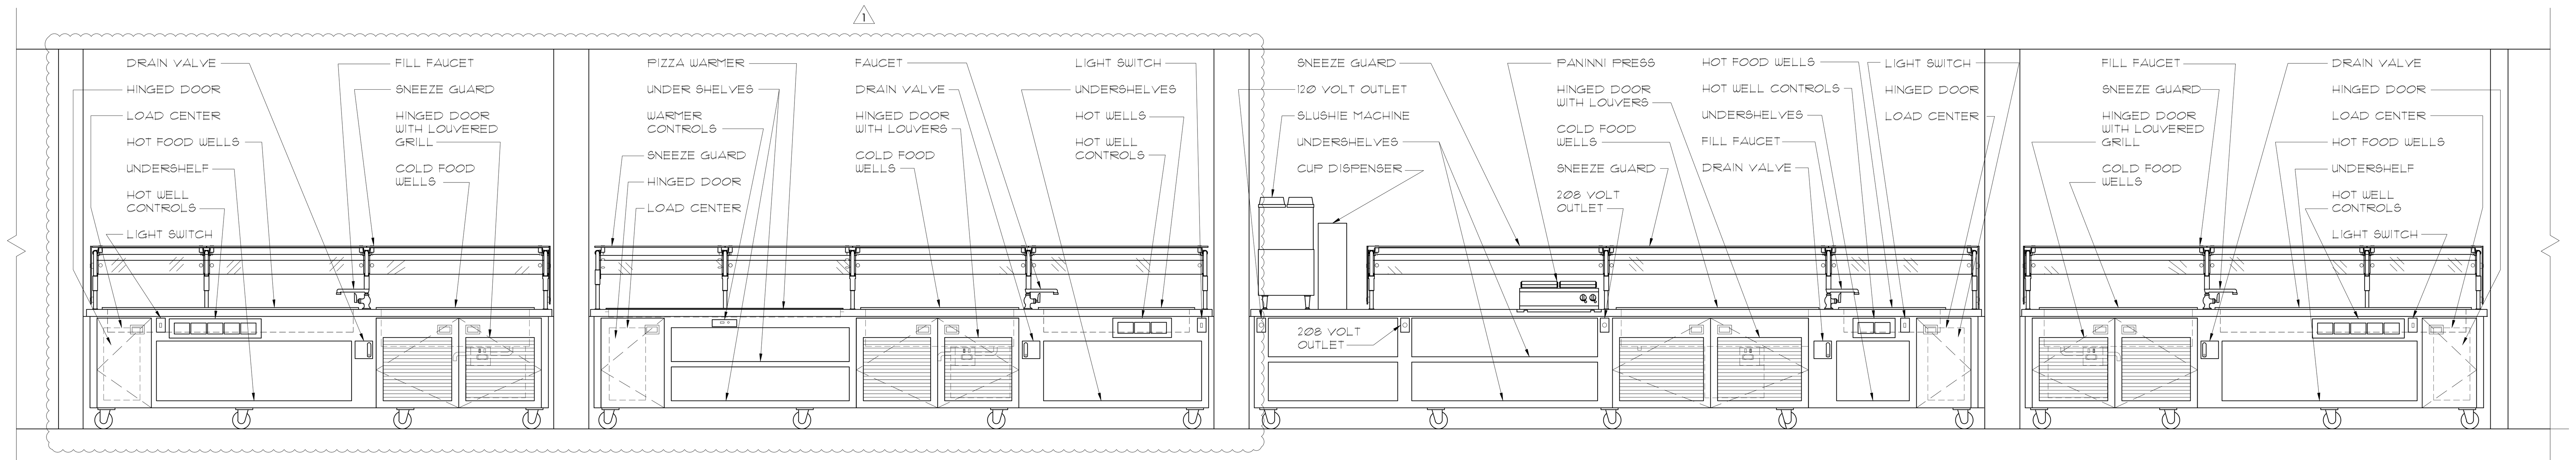

1 ELEVATION
1/2" = 1'-0"

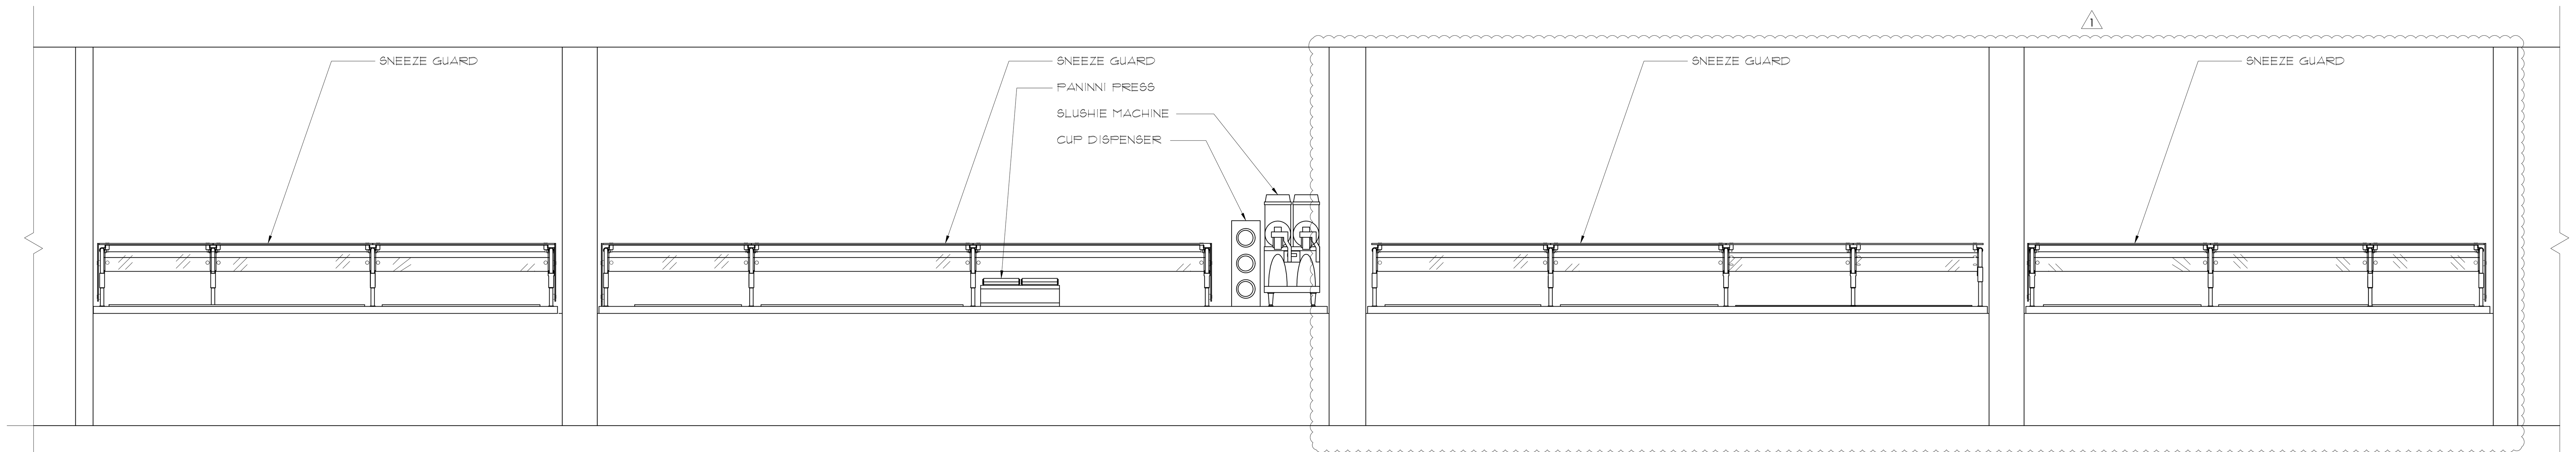

2 ELEVATION
1/2" = 1'-0"

3 ELEVATION
1/2" = 1'-0"

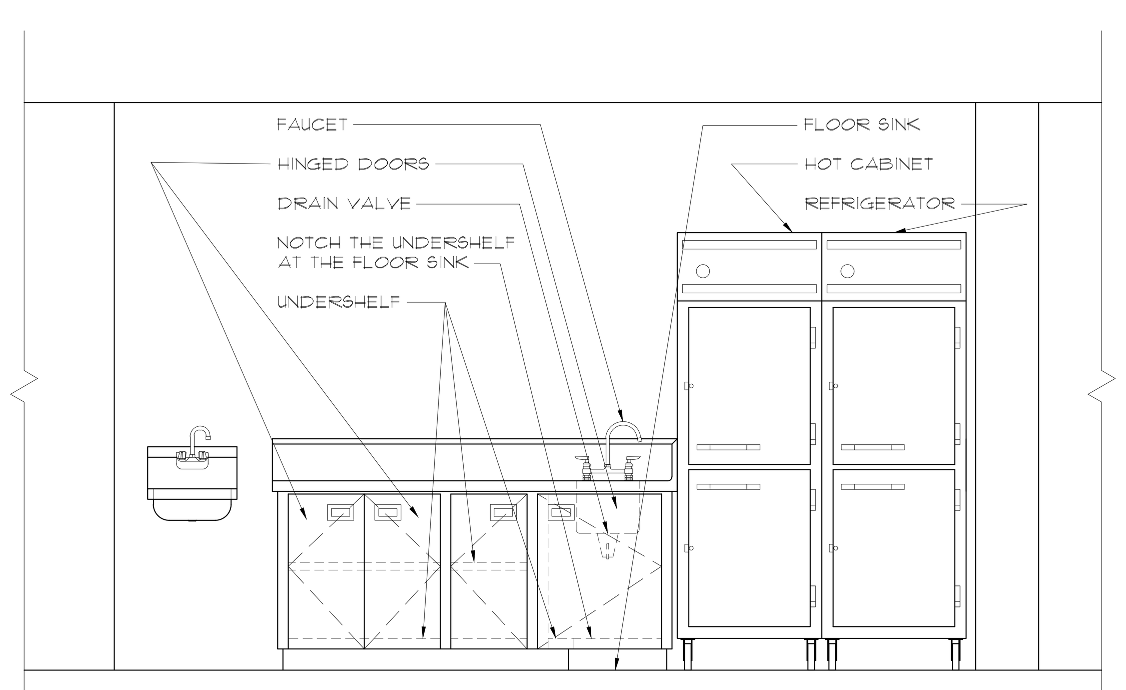

4 ELEVATION
1/2" = 1'-0"

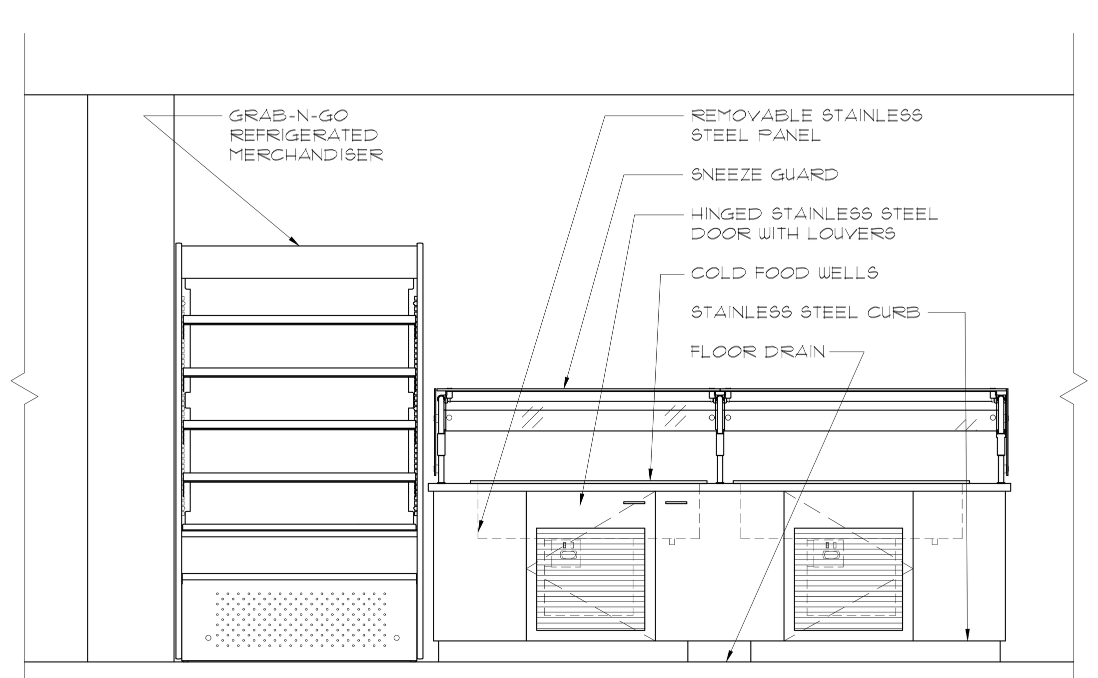

5 ELEVATION
NO SCALE

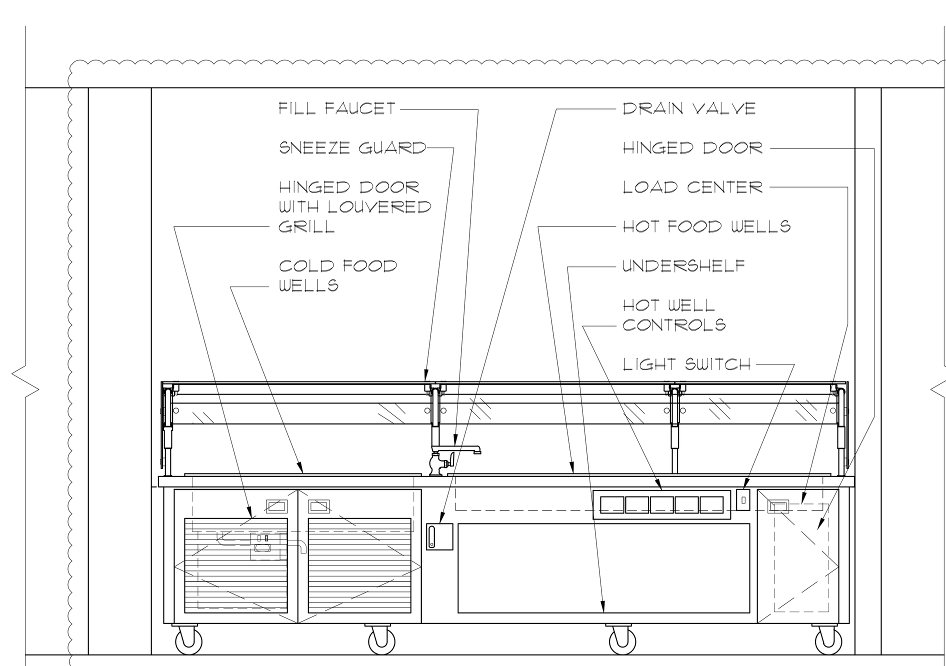

6 ELEVATION
1/2" = 1'-0"

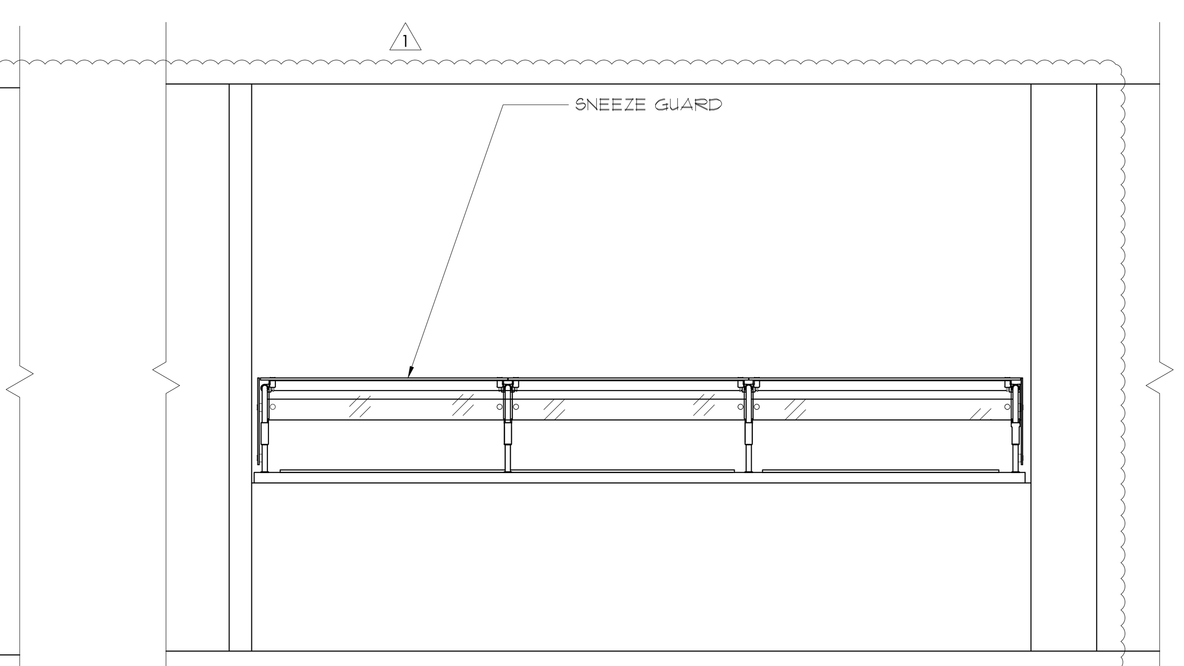

7 ELEVATION
1/2" = 1'-0"

KKT
ARCHITECTURE \ INTERIORS \ ENGINEERING

KKT ARCHITECTS, INC.
2200 SOUTH UTICA PLACE, SUITE 200
TULSA, OKLAHOMA 74114
[P] 918.744.4270 \ [F] 918.744.7849
WWW.KKTARCHITECTS.COM
C OF A #534 EXPIRES 6/30/23

MEMORIAL HIGH SCHOOL CAFETERIA REMODEL

TULSA PUBLIC SCHOOLS

5840 S HUDSON AVE
TULSA OK, 74135

11.04.2022	•	CONSTRUCTION DOCUMENTS
1 11.22.2022	•	ADD#01

PROJECT NO. A220097

FOODSERVICE EQUIPMENT ELEVATIONS

FS102

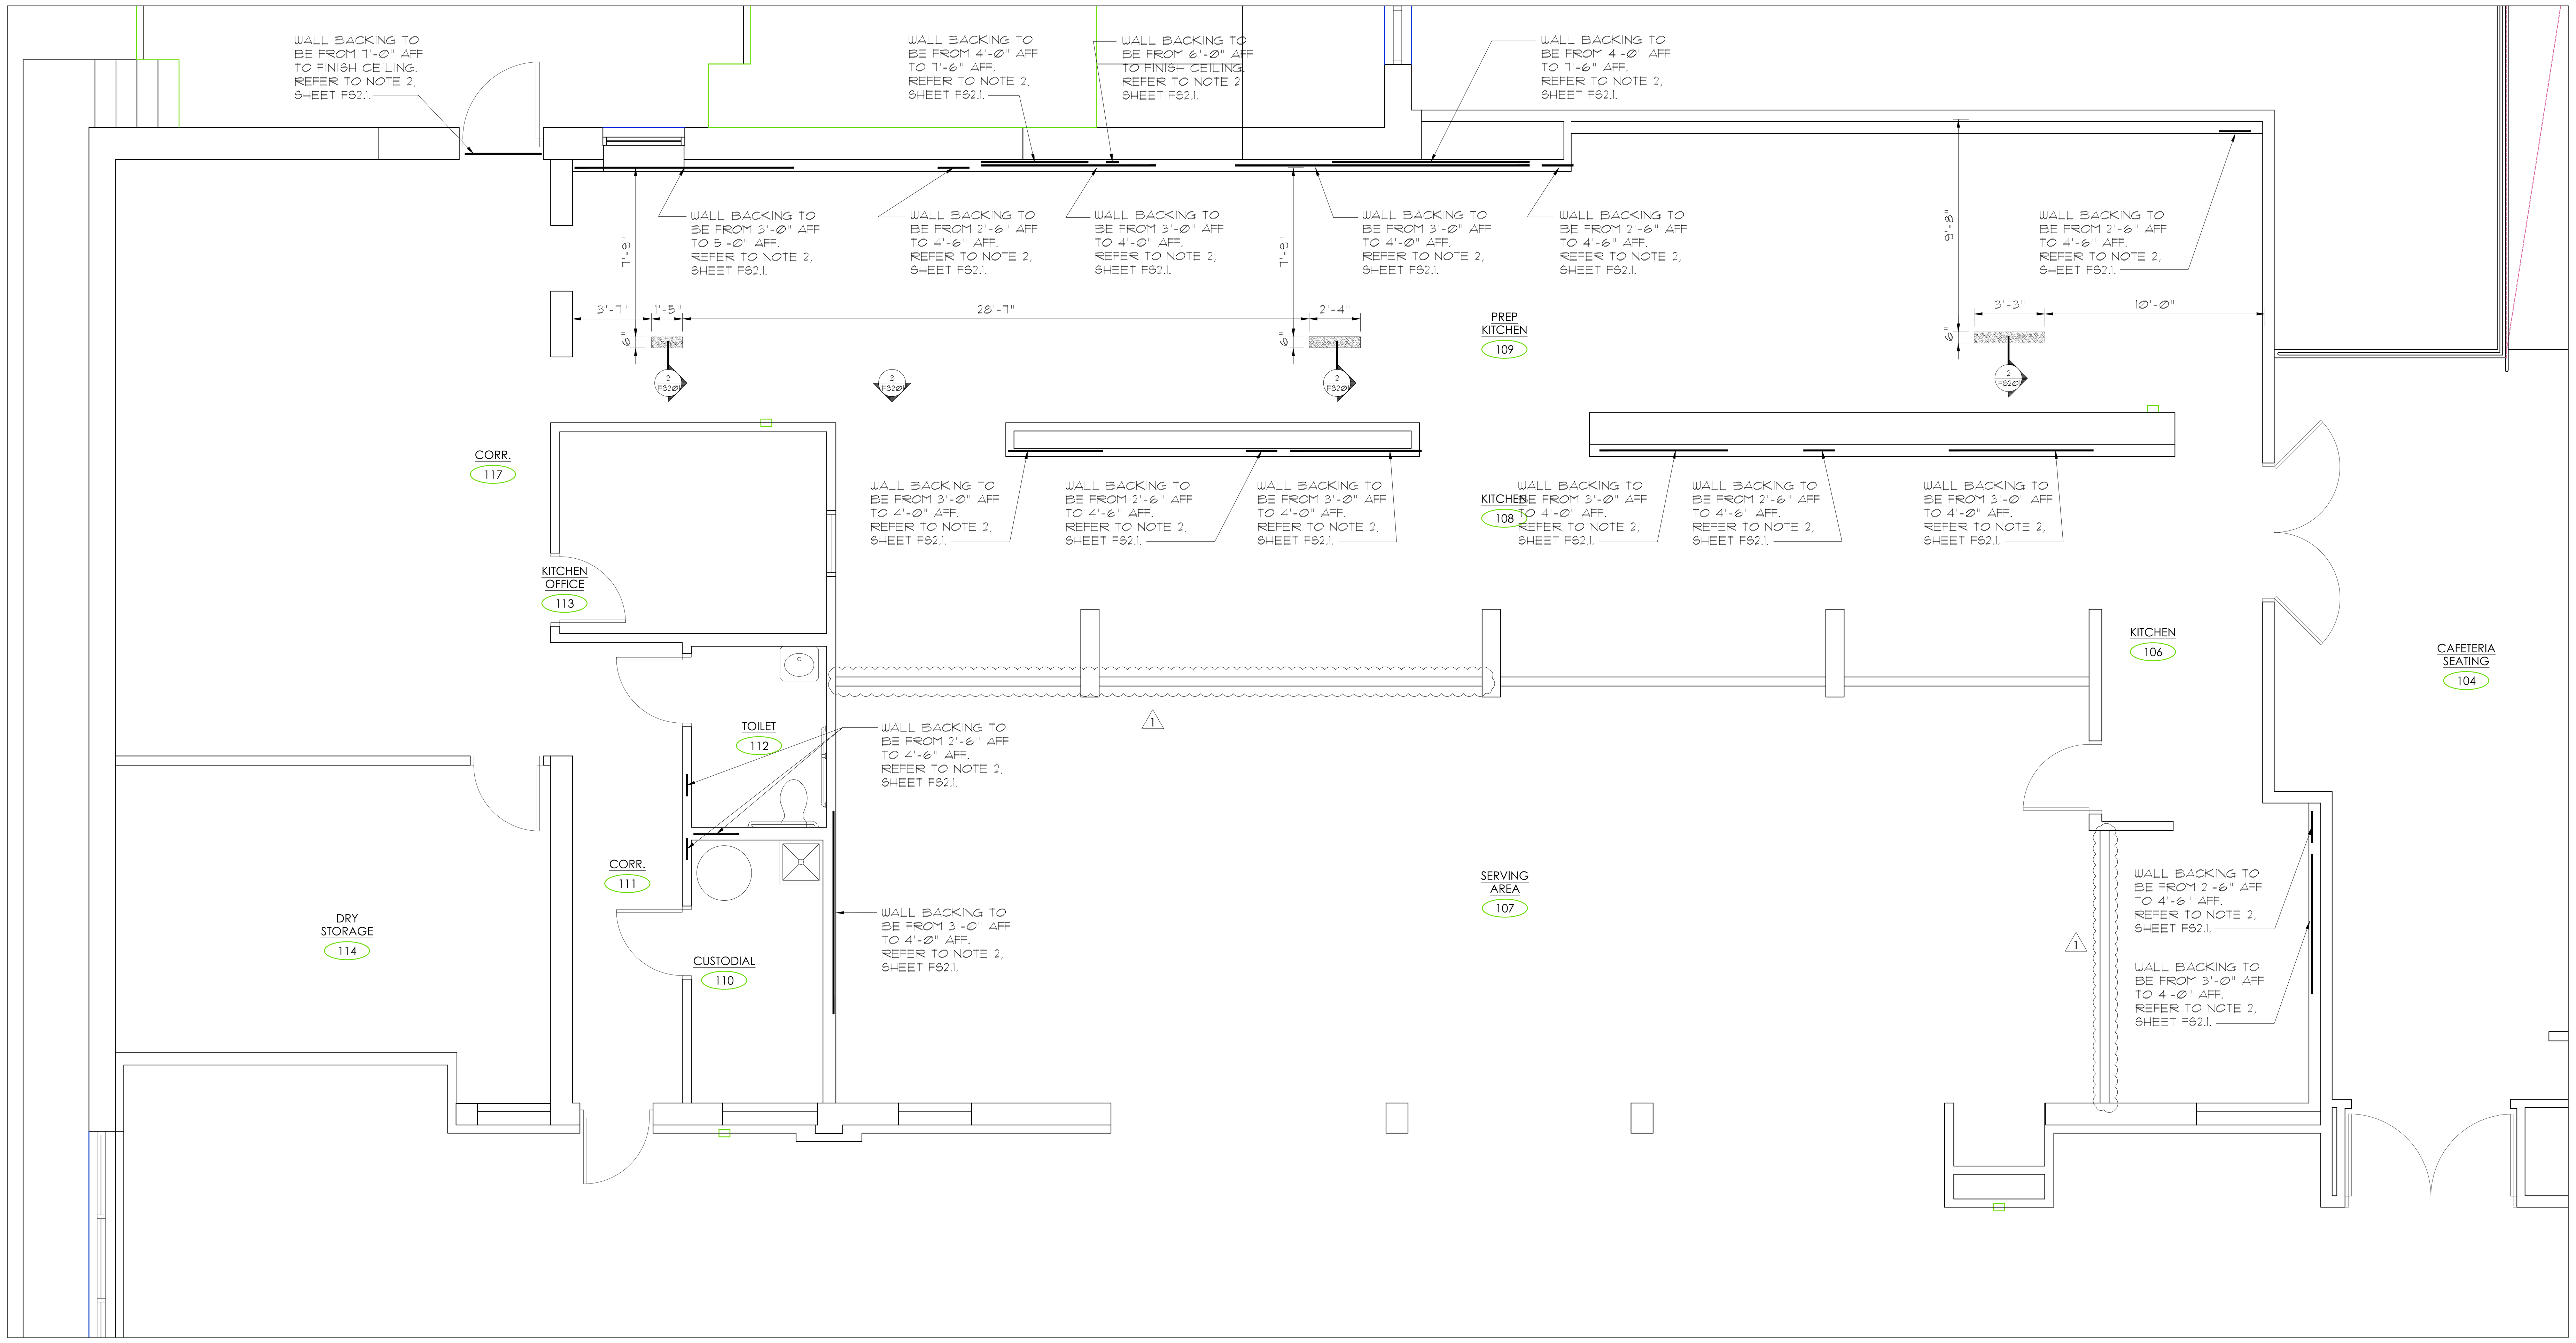

1 FOODSERVICE EQUIPMENT SPECIAL CONDITIONS PLAN
1/4" = 1'-0"

GENERAL NOTES

1. THE FOODSERVICE CONTRACTOR MUST COORDINATE AND VERIFY ALL DIMENSIONS WITH THE FOODSERVICE EQUIPMENT SHOP DRAWINGS AND THE MANUFACTURES DATA. DIMENSIONS ARE SHOWN FOR DESIGN AND BIDDING PURPOSES ONLY.
2. THE GENERAL CONTRACTOR TO PROVIDE AND INSTALL 3/4" THICK WOOD BACKING IN THE WALL FOR THE MOUNTING OF THE EQUIPMENT FURNISHED BY THE FOODSERVICE CONTRACTOR. THE FOODSERVICE CONTRACTOR TO FURNISH EXACT DIMENSIONED LOCATIONS.
3. THE WALK-IN DOORS MUST BE LEFT OPEN WHILE THE INTERIOR CONCRETE WALK-IN FLOOR CURES. FAILURE TO DO SO MAY DAMAGE THE INTERIOR OF THE WALK-IN REQUIRING THE UNIT TO BE REPLACED.

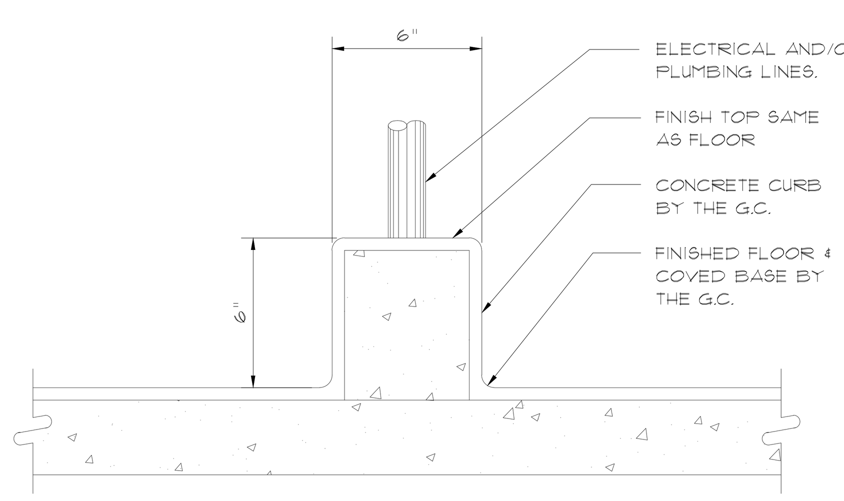

ISLAND CURB

2 SECTION - UTILITY CURB
NO SCALE

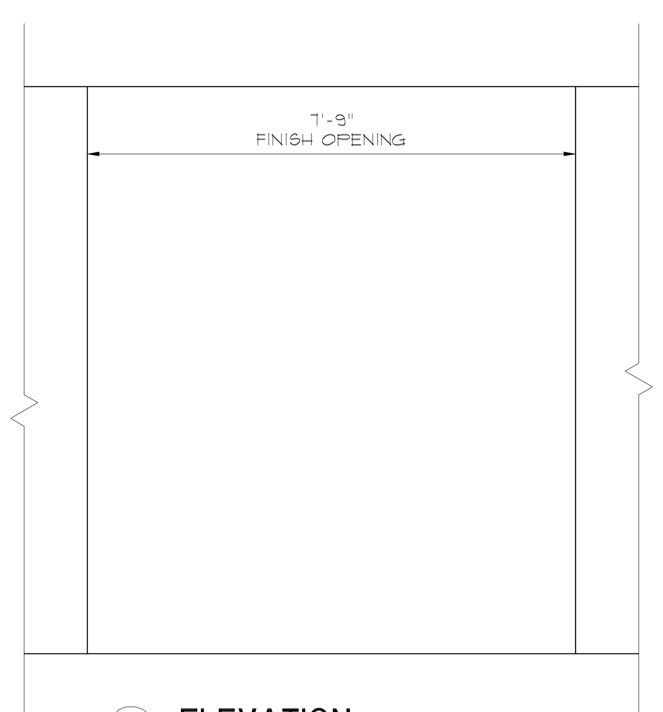

3 ELEVATION
1/2" = 1'-0"

KKT
ARCHITECTURE \ INTERIORS \ ENGINEERING

KKT ARCHITECTS, INC.
2200 SOUTH UTICA PLACE, SUITE 200
TULSA, OKLAHOMA 74114
[P] 918.744.4270 \ [F] 918.744.7849
WWW.KKTARCHITECTS.COM
C OF A #534 EXPIRES 6/30/23

MEMORIAL HIGH SCHOOL CAFETERIA REMODEL

TULSA PUBLIC SCHOOLS

5840 S HUDSON AVE
TULSA OK, 74135

11.04.2022	CONSTRUCTION DOCUMENTS
1 11.22.2022	ADD#01

PROJECT NO. A220097

FOODSERVICE EQUIPMENT SPECIAL CONDITIONS PLAN

FS201

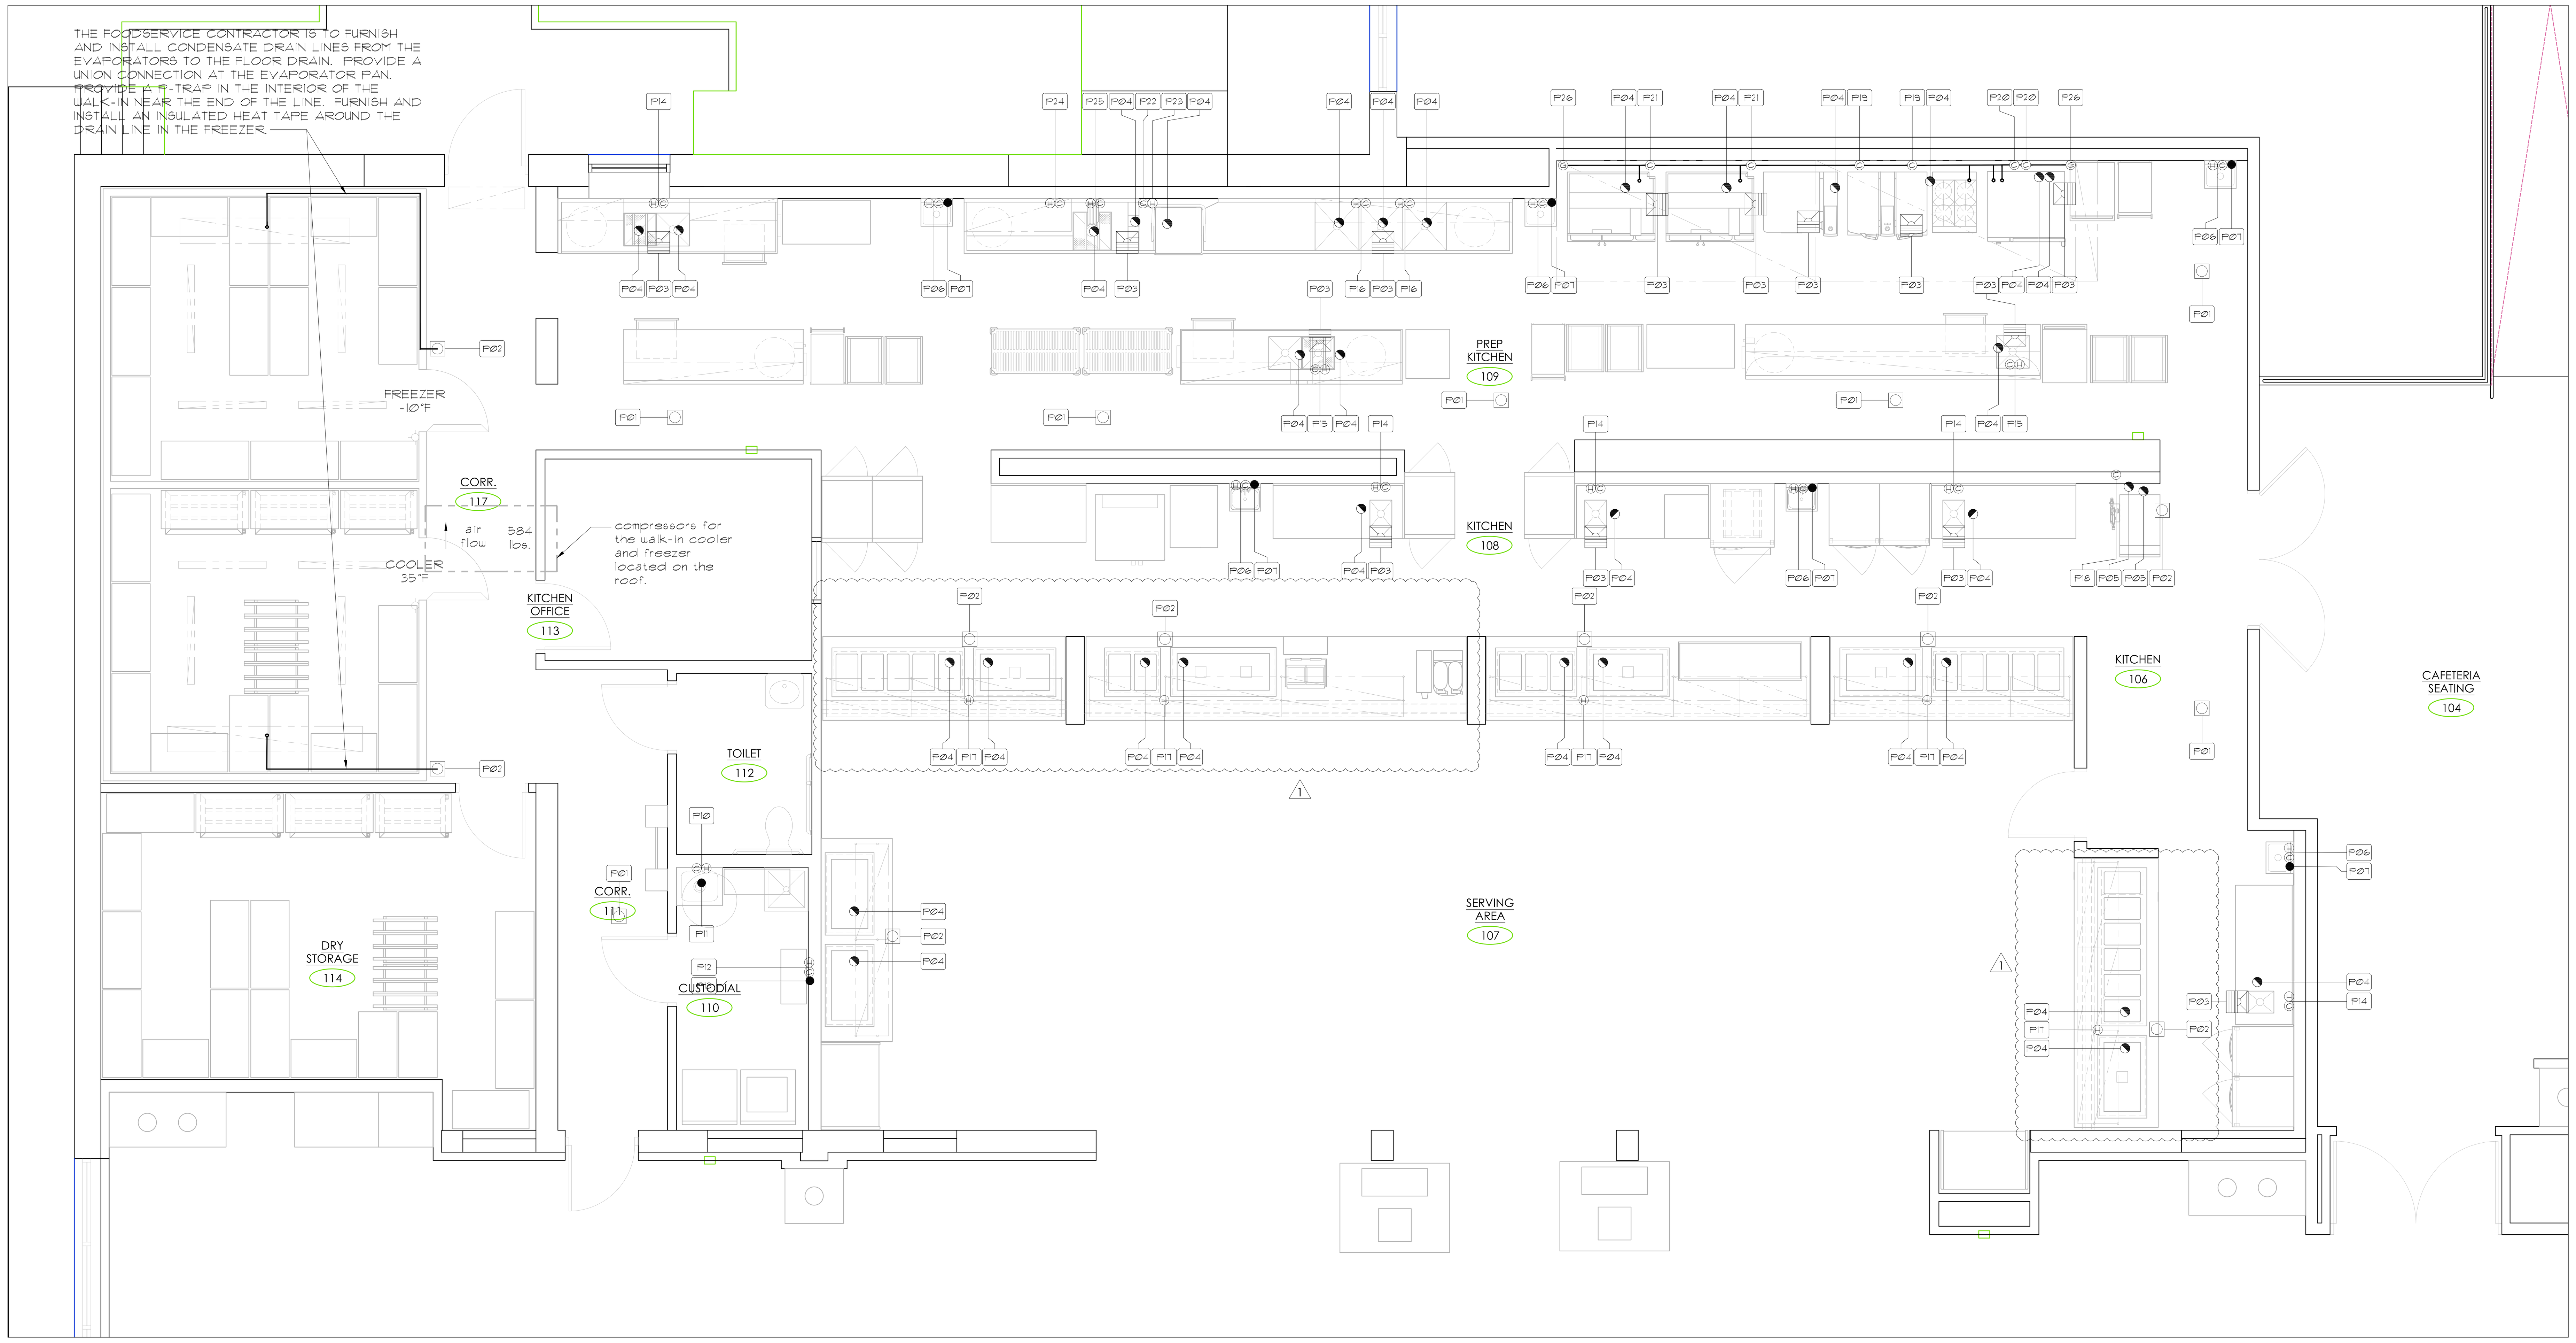

1 FOODSERVICE EQUIPMENT PLUMBING CONNECTIONS PLAN

1/4" = 1'-0"

KKT
ARCHITECTURE \ INTERIORS \ ENGINEERING

KKT ARCHITECTS, INC.
2200 SOUTH UTICA PLACE, SUITE 200
TULSA, OKLAHOMA 74114
[P] 918.744.4270 \ [F] 918.744.7849
WWW.KKTARCHITECTS.COM
C OF A #534 EXPIRES 6/30/23

MEMORIAL HIGH SCHOOL CAFETERIA REMODEL

TULSA PUBLIC SCHOOLS

5840 S HUDSON AVE
TULSA OK, 74135

11.04.2022	CONSTRUCTION DOCUMENTS
1 11.22.2022	ADD#01

PROJECT NO. A220097

FOODSERVICE EQUIPMENT
PLUMBING CONN. PLAN

FS301

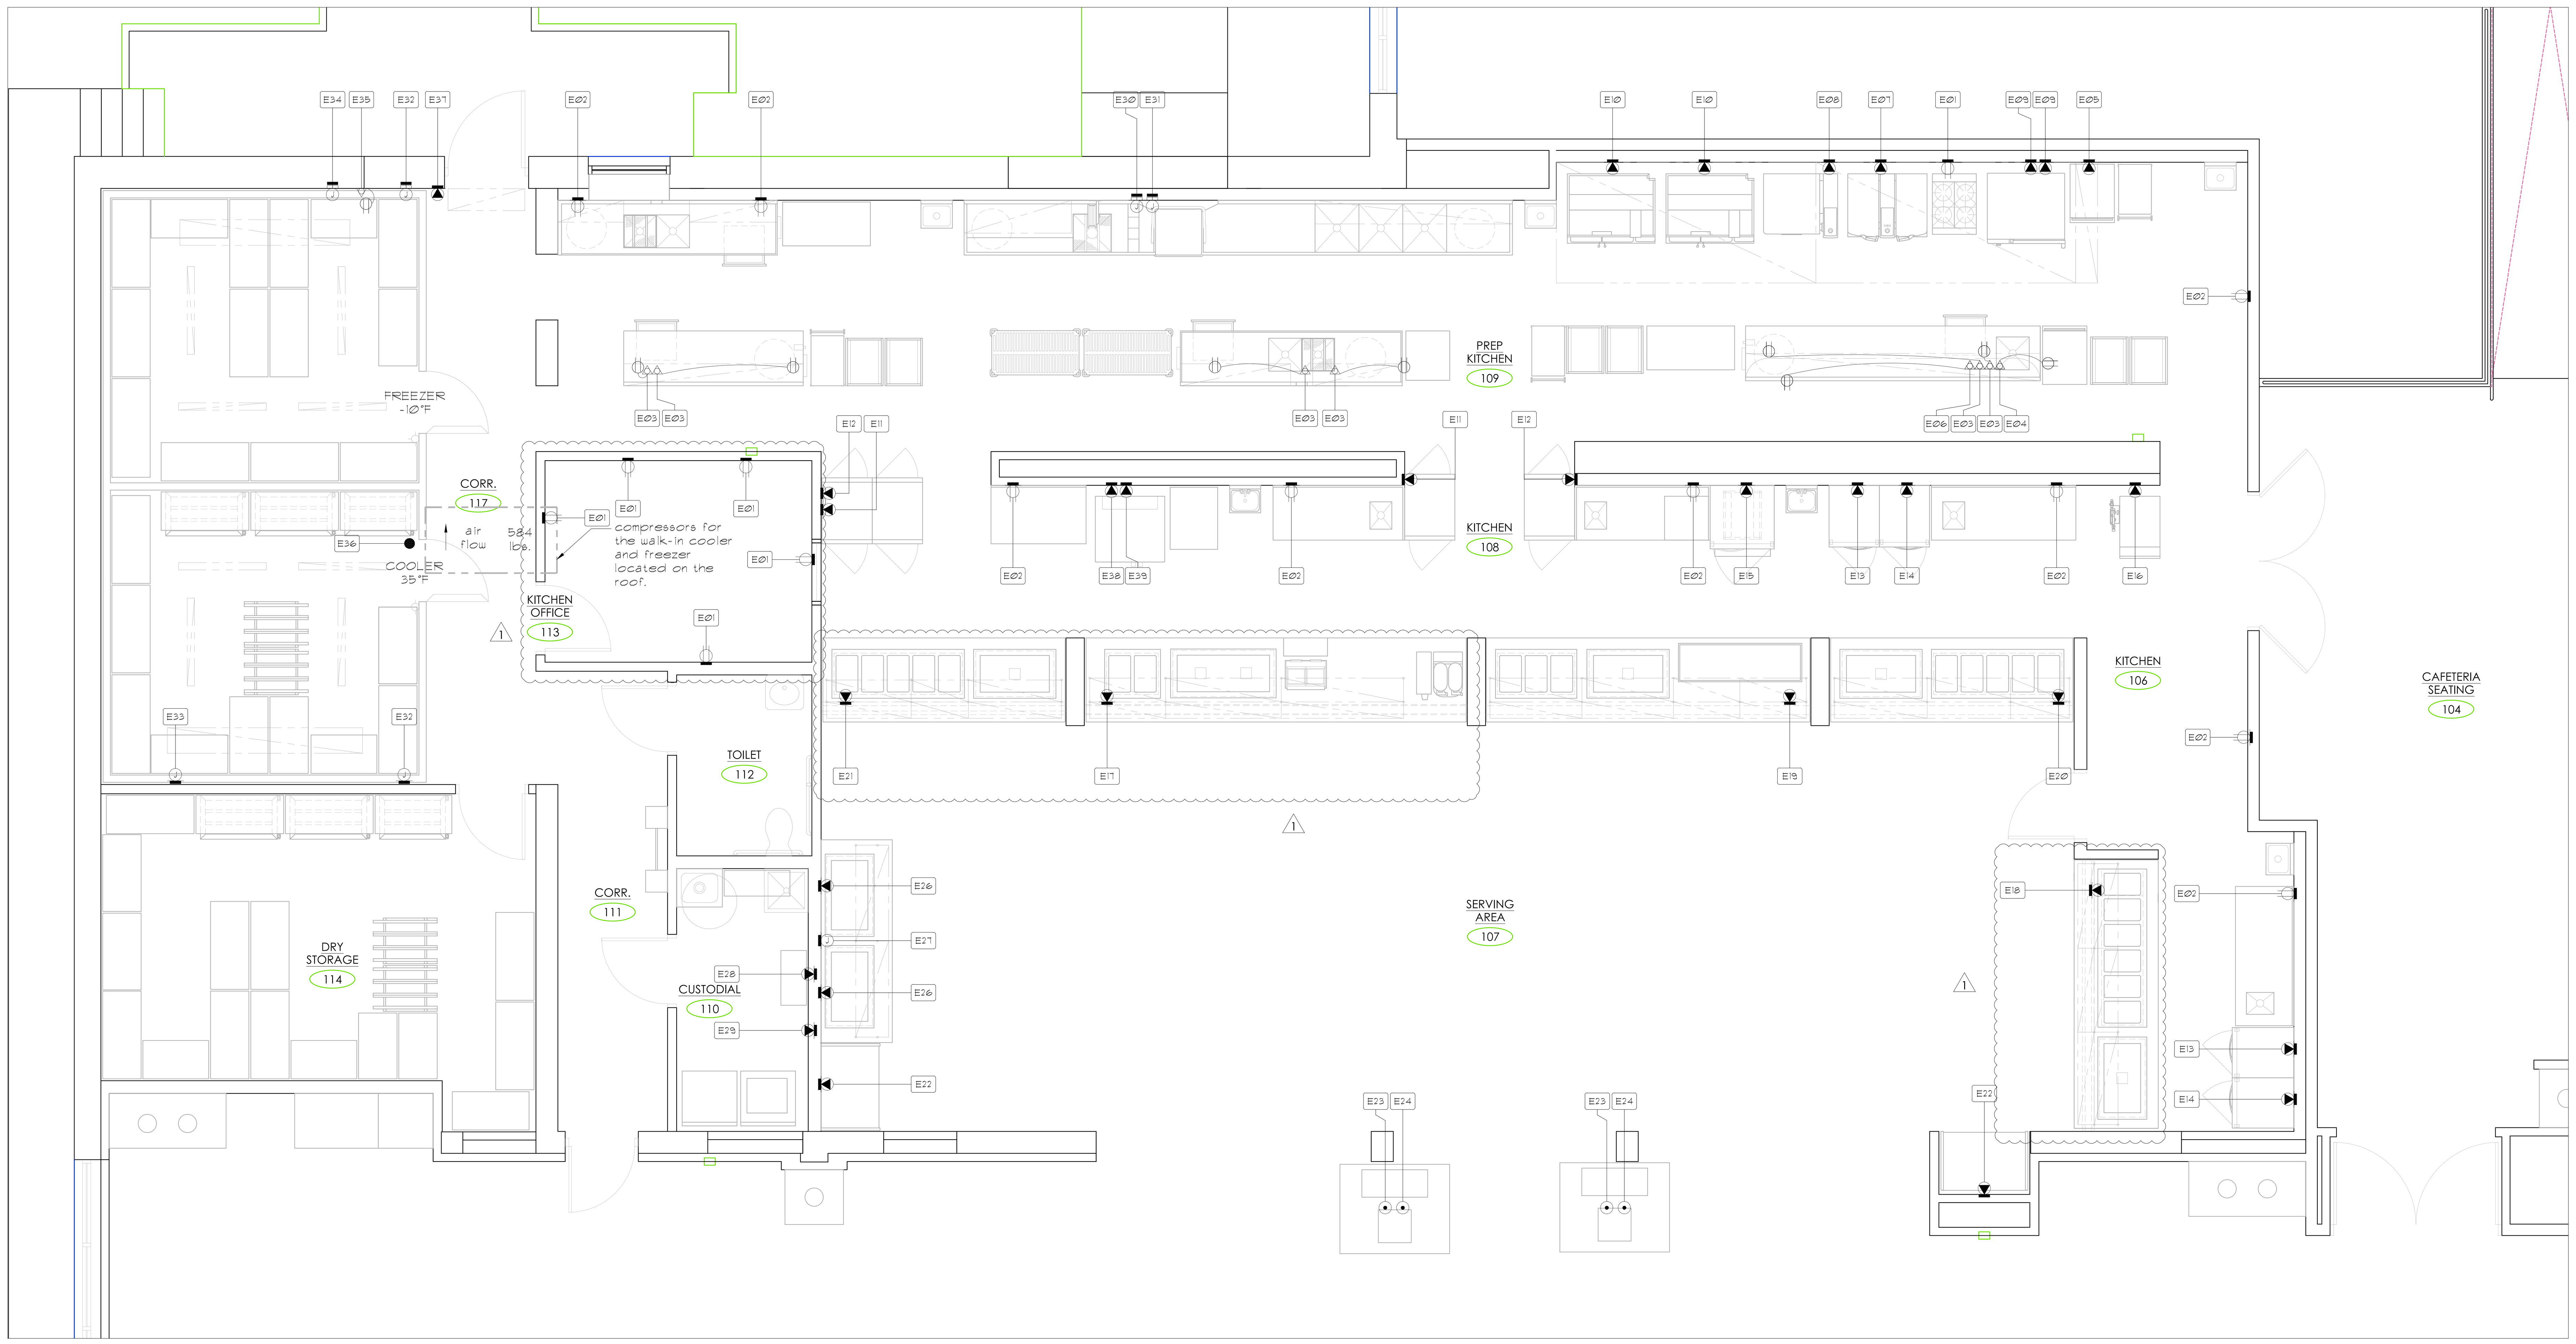

1 FOODSERVICE EQUIPMENT ELECTRICAL CONNECTIONS PLAN
1/4" = 1'-0"

KKT
ARCHITECTURE \ INTERIORS \ ENGINEERING

KKT ARCHITECTS, INC.
2200 SOUTH UTICA PLACE, SUITE 200
TULSA, OKLAHOMA 74114
[P] 918.744.4270 \ [F] 918.744.7849
WWW.KKTARCHITECTS.COM
C OF A #534 EXPIRES 6/30/23

MEMORIAL HIGH SCHOOL CAFETERIA REMODEL

TULSA PUBLIC SCHOOLS

5840 S HUDSON AVE
TULSA OK, 74135

11.04.2022	CONSTRUCTION DOCUMENTS
1 11.22.2022	ADD#01

PROJECT NO. A220097

FOODSERVICE EQUIPMENT ELECTRICAL CONN. PLAN

FS401

KEYNOTES: (X)

1. ALL SHUT–OFF VALVES SHALL BE FULLY ACCESSIBLE. INSTALL RED "DOT" ON CEILING GRID AT ALL VALVE LOCATIONS. (TYPICAL)

2. EXTEND NEW COLD WATER LINE FROM KITCHEN INTO BOILER ROOM APPROXIMATELY 75 FEET AWAY. CONNECT TO EXISTING WATER SERVICE FOR BUILDING. EXISTING PIPE TO BE CONNECTED TO SHALL BE NO LESS THAN 2 INCH. INSTALL UNION AND SHUT–OFF VALVE AT POINT OF CONNECTION.

3. DROP COLD WATER PIPE IN FURRED OUT WALL. ROUTE HORIZONTALLY ALONG WALL TO FIXTURE. ALL WATER PIPING SHALL BE BELOW ANY ELECTRICAL CONDUITS OR RECEPTACLES.

4. FOOD SERVICE CONTRACTOR SHALL PROVIDE AND INSTALL FOOD SERVICE EQUIPMENT AND FAUCET. PLUMBING CONTRACTOR SHALL PROVIDE SHUT–OFF VALVES AND RUN–OUT PIPING TO CONNECT TO FAUCET. (INSTALL AT 18" AFF)

5. FOOD SERVICE CONTRACTOR SHALL PROVIDE AND INSTALL HOSE REEL. PLUMBING CONTRACTOR SHALL PROVIDE SHUT–OFF VALVES AND RUN–OUT PIPING TO CONNECT TO HOSE REEL. COORDINATE WITH FOOD SERVICE CONTRACTOR FOR LOCATION OF POINTS OF CONNECTION. (INSTALL AT 18" AFF)

6. FOOD SERVICE CONTRACTOR SHALL PROVIDE AND INSTALL DISHWASHER. PLUMBING CONTRACTOR SHALL PROVIDE SHUT–OFF VALVES AND RUN–OUT PIPING. COORDINATE WITH FOOD SERVICE CONTRACTOR FOR POINTS OF CONNECTION TO DISHWASHER. (INSTALL AT 12" AFF)

7. FOOD SERVICE CONSULTANT SHALL PROVIDE AND INSTALL FOOD SERVICE EQUIPMENT AND FAUCETS. PLUMBING CONTRACTOR SHALL PROVIDE SHUT–OFF VALVES AND RUN–OUT PIPING TO FAUCETS.

8. FOOD SERVICE CONTRACTOR SHALL PROVIDE ICE MACHINE AND WATER FILTER. PLUMBING CONTRACTOR SHALL PROVIDE SHUT–OFF VALVE AND RUN–OUT PIPING TO WATER FILTER AND FROM FILTER TO FIXTURE. INSTALL FILTER FOR COMPLETE ACCESS. PROVIDE SHUT–OFF VALVE AND UNION AHEAD FILTER CONNECTION. COORDINATE WITH FOOD SERVICE CONTRACTOR FOR POINT OF CONNECTION LOCATION. (INSTALL AT 50" AFF)

9. FOOD SERVICE CONTRACTOR SHALL PROVIDE AND INSTALL PLUMBING FIXTURE AND FAUCET. PLUMBING CONTRACTOR SHALL PROVIDE SHUT–OFF VALVES AND RUN–OUT PIPING TO CONNECT TO FAUCETS. PROVIDE THERMOSTATIC MIXING VALVE EQUAL TO WATTS LFUSG–B AND INSULATION ON ALL WATER PIPING.

10. EXTEND WATER PIPING THROUGH WALL AT 12" AFF. TERMINATE WITH SHUT–OFF VALVES. INSTALL WATER RUN–OUT PIPING FROM SHUT–OFF VALVE TO KITCHEN EQUIPMENT. COORDINATE WITH FOOD SERVICE CONTRACTOR FOR EXACT LOCATIONS AND SIZE OF CONNECTIONS.

11. DROP WATER IN WALL. ROUTE WATER PIPE TO PONY WALL. RUN HORIZONTALLY BELOW SLAB TO POINT OF CONNECTION FOR FOOD SERVICE EQUIPMENT.

12. DROP WATER IN WALL AND CONTINUE UNDER SLAB TO FIXTURES.

13. ALL WATER PIPING UNDER SLAB SHALL BE PEX OR TYPE "K" SOFT COPPER. NO JOINTS ALLOWED ON WATER PIPE BELOW SLAB. PROVIDE SLEEVE AT ALL SLAB PENETRATIONS. SEAL SPACE BETWEEN PIPE AND SLEEVE WITH WATER PROOF CAULKING.

14. INSTALL SLEEVES FOR ALL PIPING PASSING THROUGH CMU WALL. SEAL SPACE BETWEEN PIPE AND SLEEVE WITH WATERPROOF CAULKING. INSTALL ESCUTCHEON'S ON BOTH SIDES OF WALL.

15. INSTALL ELKAY EZH20 BOTTLE FILLING STATION MODEL EZWS8PK AT ADA HEIGHT.

16. INSTALL MECHANICAL GAS VALVE AT 60 INCHES AFF. INSTALL MANUAL GAS VALVE AT 72 INCHES AFF. ALL GAS VALVES SHALL BE FULLY ACCESSIBLE.

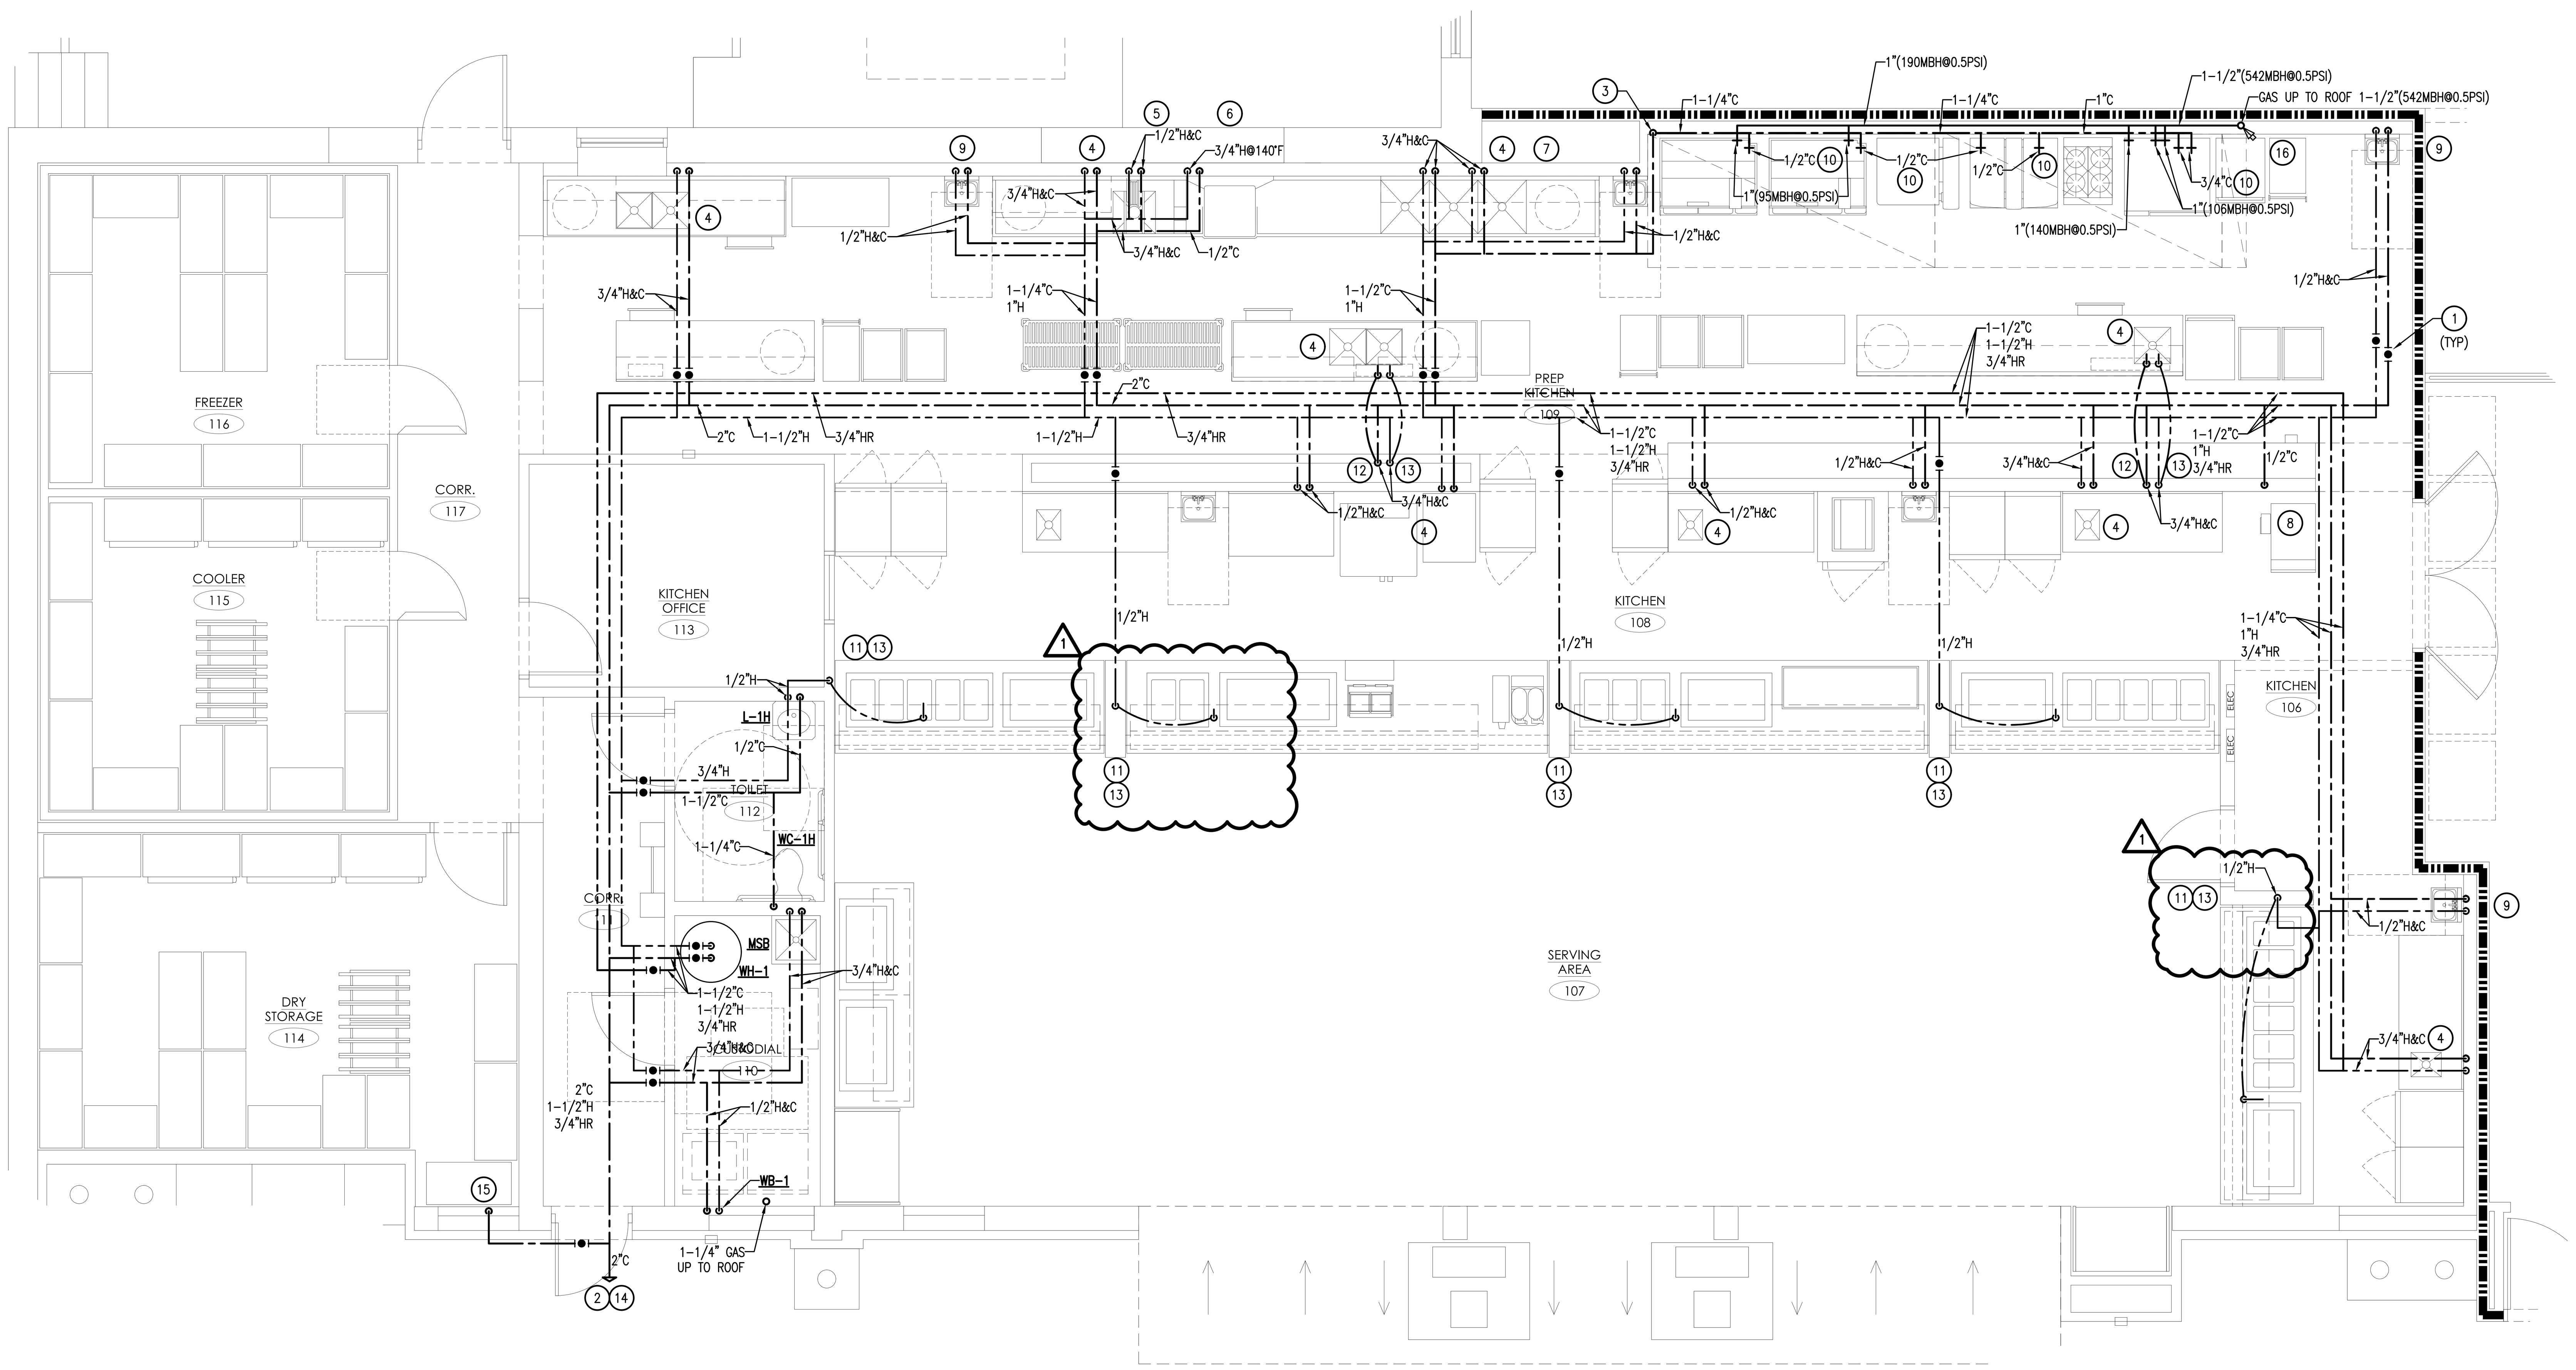

1 ENLARGED KITCHEN WATER AND GAS PLAN-NEW

Scale: 1/4" = 1'-0"

NORTH

AREA OF WORK

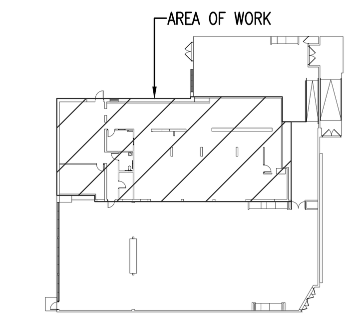

KEY PLAN

Scale: NTS

NORTH

KKT

ARCHITECTURE \ INTERIORS \ ENGINEERING

KKT ARCHITECTS, INC.
2200 SOUTH UTICA PLACE, SUITE 200
TULSA, OKLAHOMA 74114
[P] 918.744.4270 \ [F] 918.744.7849
WWW.KKTARCHITECTS.COM
C OF A #534 EXPIRES 6/30/23

AEG
ALLIED ENGINEERING GROUP, LLC
MECHANICAL–ELECTRICAL–PLUMBING–CONSULTANTS
1401 SOUTH DENVER STREET: SUITE A TULSA, OK. 74119
(918) 384–0593/FAX (918) 384–3186 AEG@AEGMEP.COM
CA 3479 EXP. 06/30/2024

MEMORIAL HIGH SCHOOL CAFETERIA REMODEL

TULSA PUBLIC SCHOOLS

5840 S HUDSON AVE
TULSA OK, 74135

REGISTERED PROFESSIONAL ENGINEER
GAYLE D. GWINUP
15478
OKLAHOMA
11/23/2022

11.04.2022	.	CONSTRUCTION DOCUMENTS
△ 11.23.2022	.	ADD#01

PROJECT NO. A220097

ENLARGED KITCHEN WATER AND GAS PLAN-NEW

P102

Z:\2022\KKT\Memorial HS Cafeteria\Dwg\P102.dwg, 11/23/2022 11:03:19 AM, DavidSantee

RUN OUT SCHEDULE	
CFM	DUCT SIZE
50 - 75	5"ø
75 - 115	6"ø
115 - 160	7"ø
161 - 220	8"ø
221 - 290	9"ø
291 - 490	10"ø
491 - 700	12"ø

KEYNOTES: X

1. ALL JOINTS AND CONNECTIONS OF KITCHEN HOOD EXHAUST DUCT MUST BE WELDED OR BRAZED LIQUID TIGHT TO PREVENT GREASE AND RESIDUE LEAKAGE. INSULATE GREASE EXHAUST DUCT WITH 3M FIREMASTER DUCT WRAP OR EQUIVALENT TO MAINTAIN REQUIREMENTS OF 0 INCHES CLEARANCE TO COMBUSTIBLES. ALL JOINTS SHALL BE SMOOTH, ELBOWS SHALL BE LONG SWEEP RADIUS TYPE. PROVIDE ACCESS PANELS FOR CLEANING AND INSPECTION AT ALL CHANGES OF DIRECTION GREATER THAN 45 DEGREES.

2. INTERLOCK OPERATION OF EXHAUST FAN WITH OPERATION OF KITCHEN HOOD. REFER TO FOOD SERVICE DRAWINGS.

3. INTERLOCK OPERATION OF MAKE UP AIR UNIT WITH OPERATION OF KITCHEN HOOD. REFER TO FOOD SERVICE DRAWINGS.

4. INTERLOCK OPERATION OF KITCHEN ROOF TOP UNITS WITH OPERATION OF KITCHEN HOOD ANSUL SYSTEM. REFER TO FOOD SERVICE DRAWINGS.

5. COORDINATE FINAL LOCATION OF HVAC EQUIPMENT WITH BUILDING STRUCTURE. (TYPICAL)

6. PROVIDE CEILING MOUNTED EXHAUST FAN WITH BACKDRAFT DAMPER. ROUTE EXHAUST DUCT THRU ROOF DECK TO ROOF HOOD. INSULATE ALL EXHAUST DUCT FROM FAN TO ROOF HOOD.

7. PROVIDE ROOF HOOD AND ROOF CURB.

8. FLY FAN PROVIDED BY FOOD SERVICE CONTRACTOR, INSTALLED BY MECHANICAL CONTRACTOR. INTERLOCK OPERATION WITH DOOR.

9. PROVIDE A VENTED ROOF CURB FOR HOOD EXHAUST FAN EXTENDING A MINIMUM OF 40" ABOVE ROOF DECK TO COMPLY WITH NFPA 96.

10. CONTRACTOR SHALL OBTAIN A COST FROM THE TPS ASSIGNED CONTROLS CONTRACTOR FOR INSTALLATION OF A COMPLETE OPERATIONAL SYSTEM AS DEFINED BY TPS CRITERIA. INSTALL THERMOSTAT AT 48 INCHES ABOVE FINISHED FLOOR. PROVIDE VENTILATED LOCKABLE COVER AND THERMOSTAT. COORDINATE FINAL LOCATION OF THERMOSTAT WITH OWNER AND ARCHITECTURAL FEATURES. IF THERMOSTAT IS MOUNTED ON AN OUTSIDE WALL PROVIDE INSULATED BACK BOX. INSTALL CO SENSOR AT 60" ABOVE FINISHED FLOOR DIRECTLY ABOVE THERMOSTAT.

11. BALANCE MAU AIR AT EACH POINT OF CONNECTION TO HOODS FOR CFM SHOWN.

12. UNDER CUT DOOR MINIMUM 1".

13. TERMINATE DRYER VENT THRU ROOF WITH GOOSENECK. MAKE ANY JOINTS SO THAT THE INSIDE OF DUCT IS SMOOTH. DO NOT USE SHEET METAL SCREWS IN DRYER VENT.

14. COORDINATE FINAL LOCATION OF ALL AIR DEVICES WITH LIGHTS, ALL CEILING DEVICES AND ARCHITECTURAL REFLECTED CEILING PLAN.

15. INSTALL PLENUM FULL SIZE ABOVE RETURN AIR GRILLES AND 18 INCHES DEEP. TAP TOP CENTER OF PLENUM WITH DUCTWORK. PAINT INSIDE OF PLENUM FLAT BLACK.

16. ALL BALANCE DAMPERS SHALL HAVE A MINIMUM OF 2 INCH STAND-OFF HANDLE.

17. INSTALL CAPTIVEAIRE HOODS MODELS PK-ND-2 AND Q-SB-F. REFER TO CAPTIVEAIRE INSTALLATION DRAWINGS FOR FINAL HOOD LOCATIONS.

18. LIQUID AND SUCTION LINES UP TO ROOF MOUNTED HPU.

19. ROUTE CONDENSATE PIPE FROM FC TO MSB. INSULATE ALL CONDENSATE PIPE WITH A VAPOR BARRIER JACKETED INSULATION. SECURE PIPING IN VERTICAL DROP WITH UNI-STRUT AND PIPE CLAMPS. TERMINATE WITH A TURN DOWN AND A MINIMUM 2 INCH AIR GAP.

20. CONTRACTOR SHALL REPLACE RETURN AIR GRILLES IN CAFETERIA. GRILLES SHALL BE EQUAL TO TITUS HEAVY DUTY BAR RETURN GRILLES MODEL 33RL, 36"x24". CONTRACTOR SHALL VERIFY SIZE AND LOCATION. MODIFY CONNECTIONS AS REQUIRED FOR NEW FURRED OUT WALL.

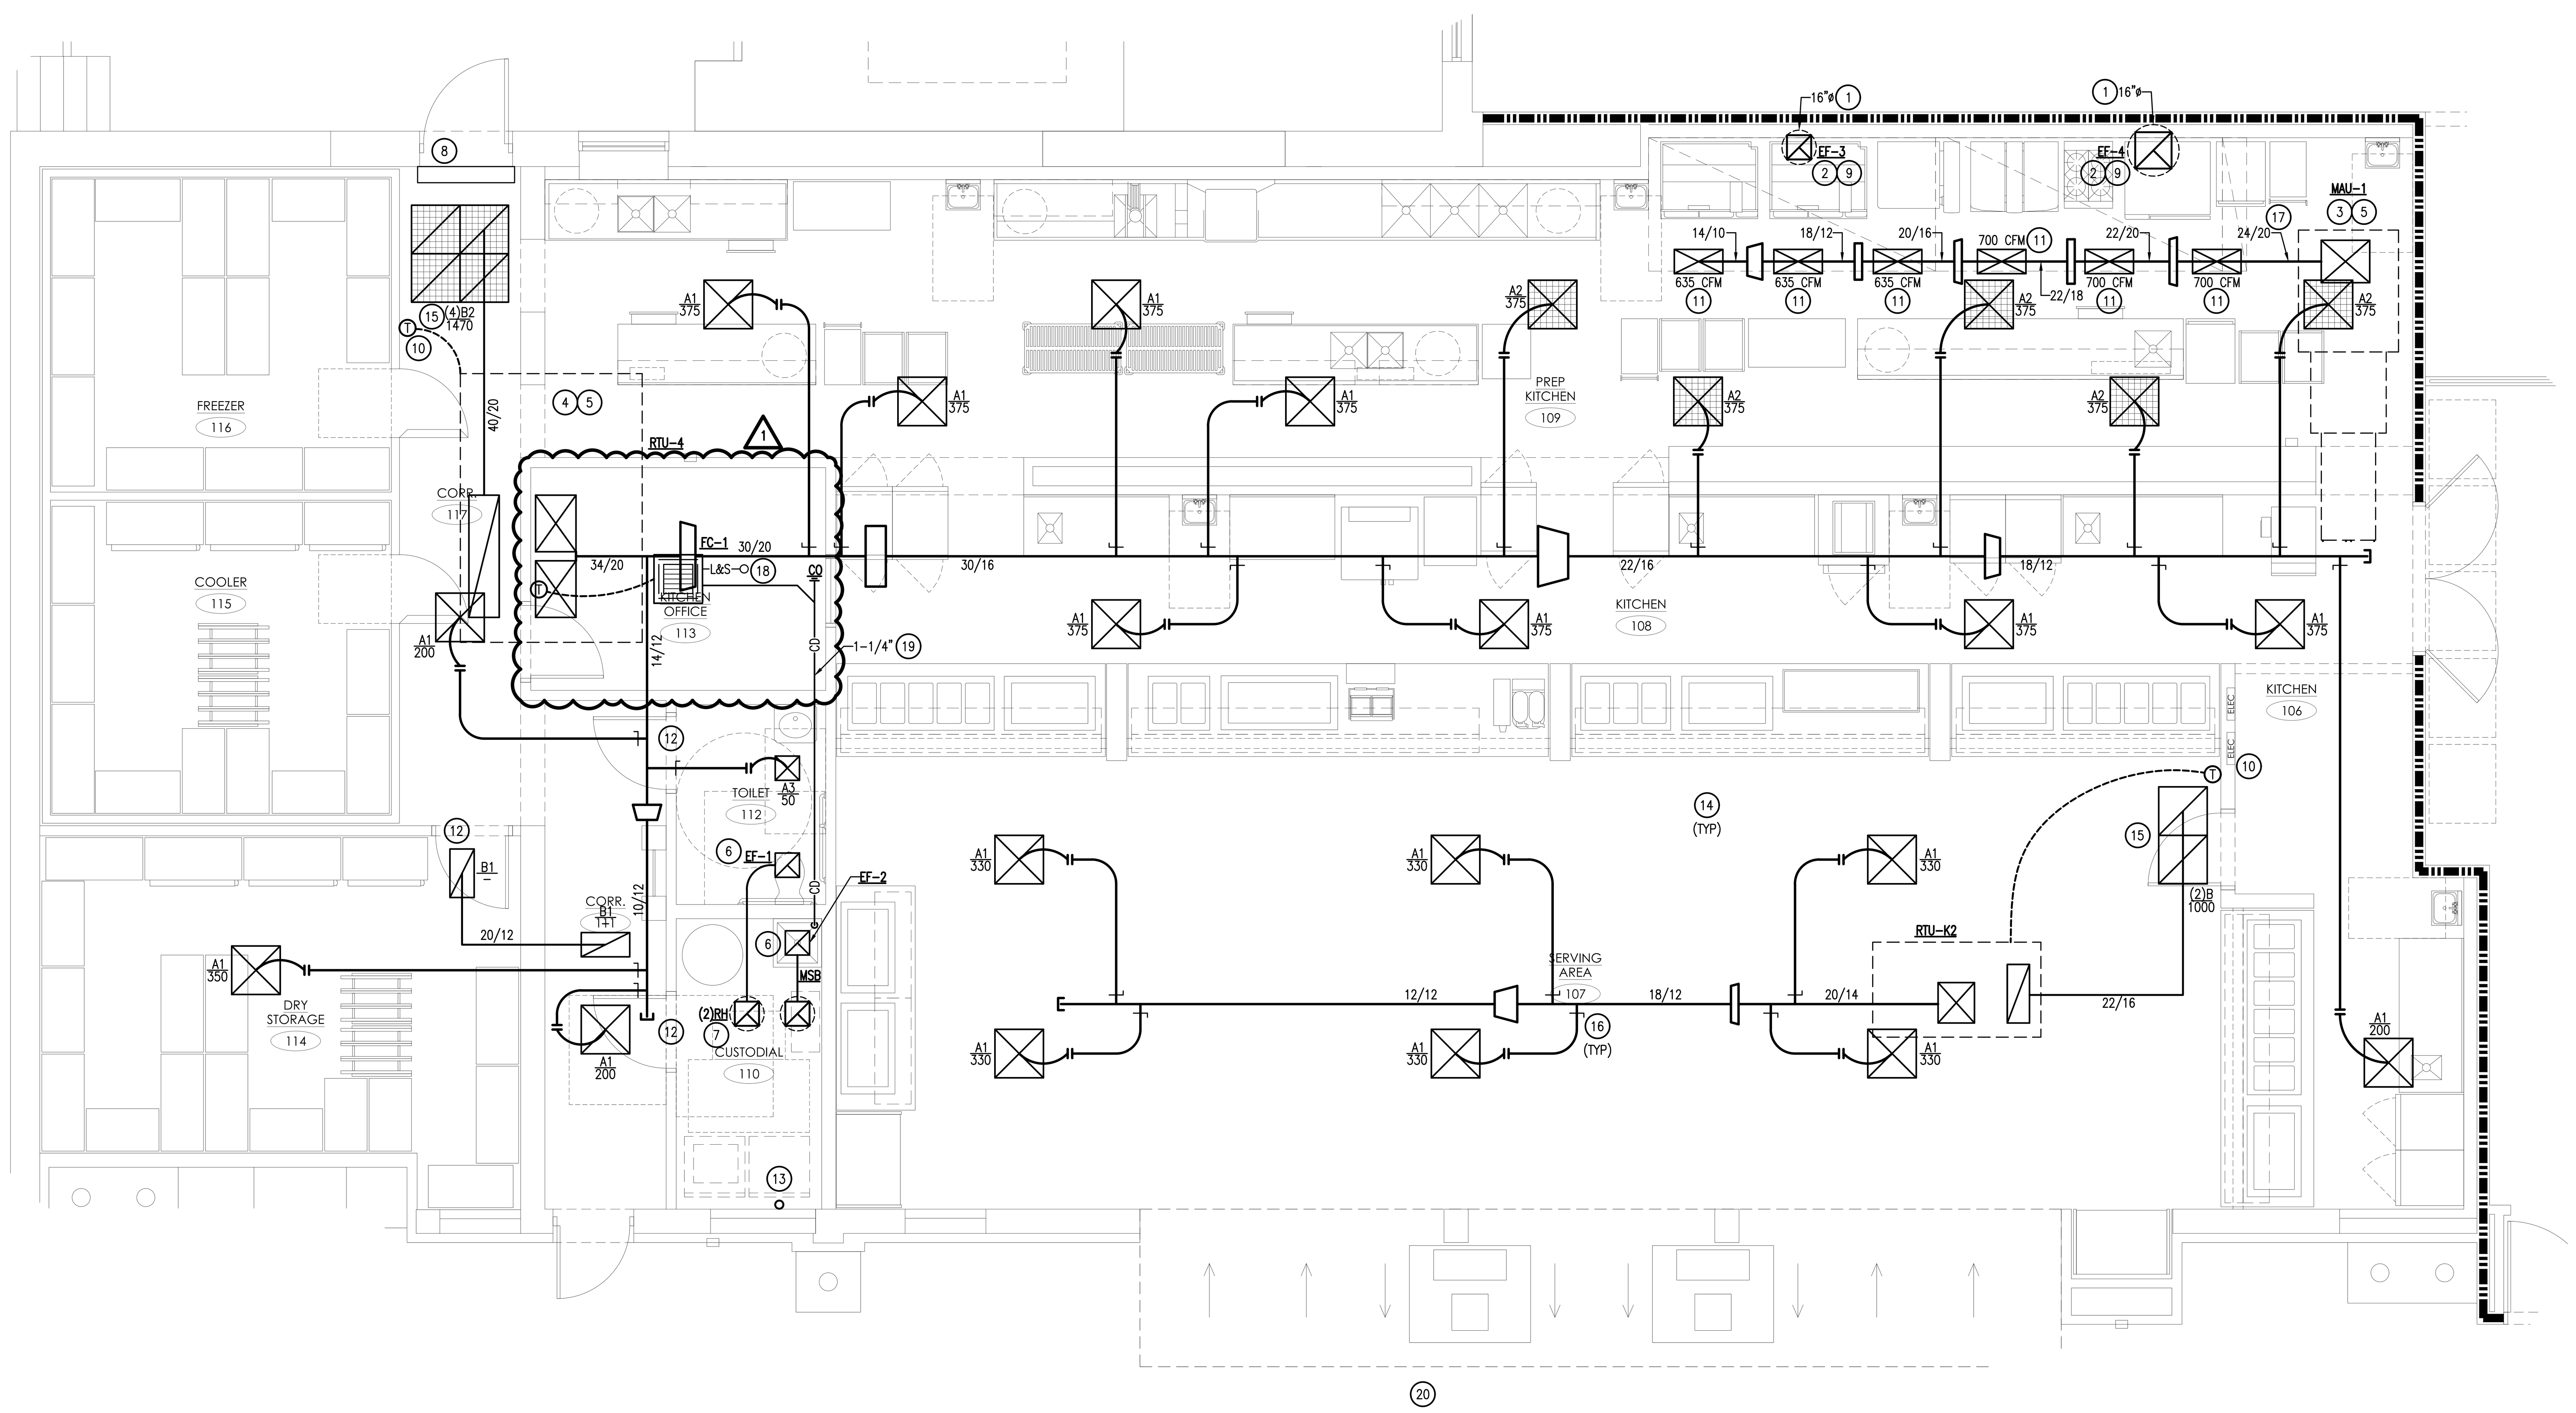

1 ENLARGED KITCHEN HVAC PLAN-NEW

Scale: 1/4" = 1'-0"

NORTH

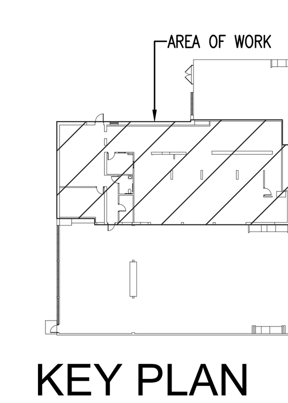

KEY PLAN

Scale: NTS

NORTH

KKT

ARCHITECTURE \ INTERIORS \ ENGINEERING

KKT ARCHITECTS, INC.
2200 SOUTH UTICA PLACE, SUITE 200
TULSA, OKLAHOMA 74114
[P] 918.744.4270 \ [F] 918.744.7849
WWW.KKTARCHITECTS.COM
C OF A #534 EXPIRES 6/30/23

AEG
ALLIED ENGINEERING GROUP, LLC
MECHANICAL-ELECTRICAL-PLUMBING-CONSULTANTS
1401 SOUTH DENVER STREET: SUITE A TULSA, OK. 74119
(918) 384-0593/FAX (918) 384-3186 AEG@AEGMEP.COM
CA 3479 EXP. 06/30/2024

MEMORIAL HIGH SCHOOL CAFETERIA REMODEL

TULSA PUBLIC SCHOOLS

5840 S HUDSON AVE
TULSA OK, 74135

GAYLE D. GWINUP
15478
OKLAHOMA
11/23/2022

11.04.2022		CONSTRUCTION DOCUMENTS
1 11.23.2022		ADD#01

PROJECT NO. A220097

ENLARGED KITCHEN HVAC PLAN-NEW

M101

Z:\2022\KKT\Memorial HS Cafeteria\Dwg\M101.dwg, 11/23/2022 11:03:33 AM, DawnSantee

KEYNOTES: (X)

1. ALL WORK ON CEILING GRID, REMOVAL, AND REPLACEMENT OF LIGHT BY OTHERS. SHOWN FOR INTENT.

2. REUSE EXISTING LIGHTING CIRCUITS.
   1)FIELD VERIFY EXISTING NUMBER OF LIGHTING CIRCUITS IN ORDER TO FREE BREAKER SPACES.
   2) PROVIDE DEDICATED CIRCUIT FOR EACH LIGHTING LOAD NOT TO EXCEED 1800 WATTS.
   3) IDENTIFY AND MARK EXISTING BREAKERS NO LONGER USED AS "SPARE" IN INDEX.
   4)FIELD VERIFY AND PROVIDE NEW RACEWAYS IN AREAS WHERE NEW CONDUCTORS FILL EXCEED EXISTING CONDUIT SIZE.

3. EXISTING LIGHTS REMAINING FROM TPS EDISON KITCHEN REMODEL TO BE USED IN AREAS OF WORK NOTED. COORDINATE LENGTHS AND LOCATIONS WITH CONSTRUCTION MANAGER. REFER TO LIGHTING CUT SHEET AND ARCHITECTURAL DRAWINGS FOR EXACT MOUNTING OF LIGHTING.

4. **EGRESS/EXIT/EMERGENCY LIGHTING:** FURNISH AND INSTALL NEW LED EXIT AND COMBINATION EXIT/EMERGENCY. PROVIDE (2) REMOTE HEADS SERVED FROM EXIT FIXTURE BATTERY AT EXTERIOR EXIT DOORS.

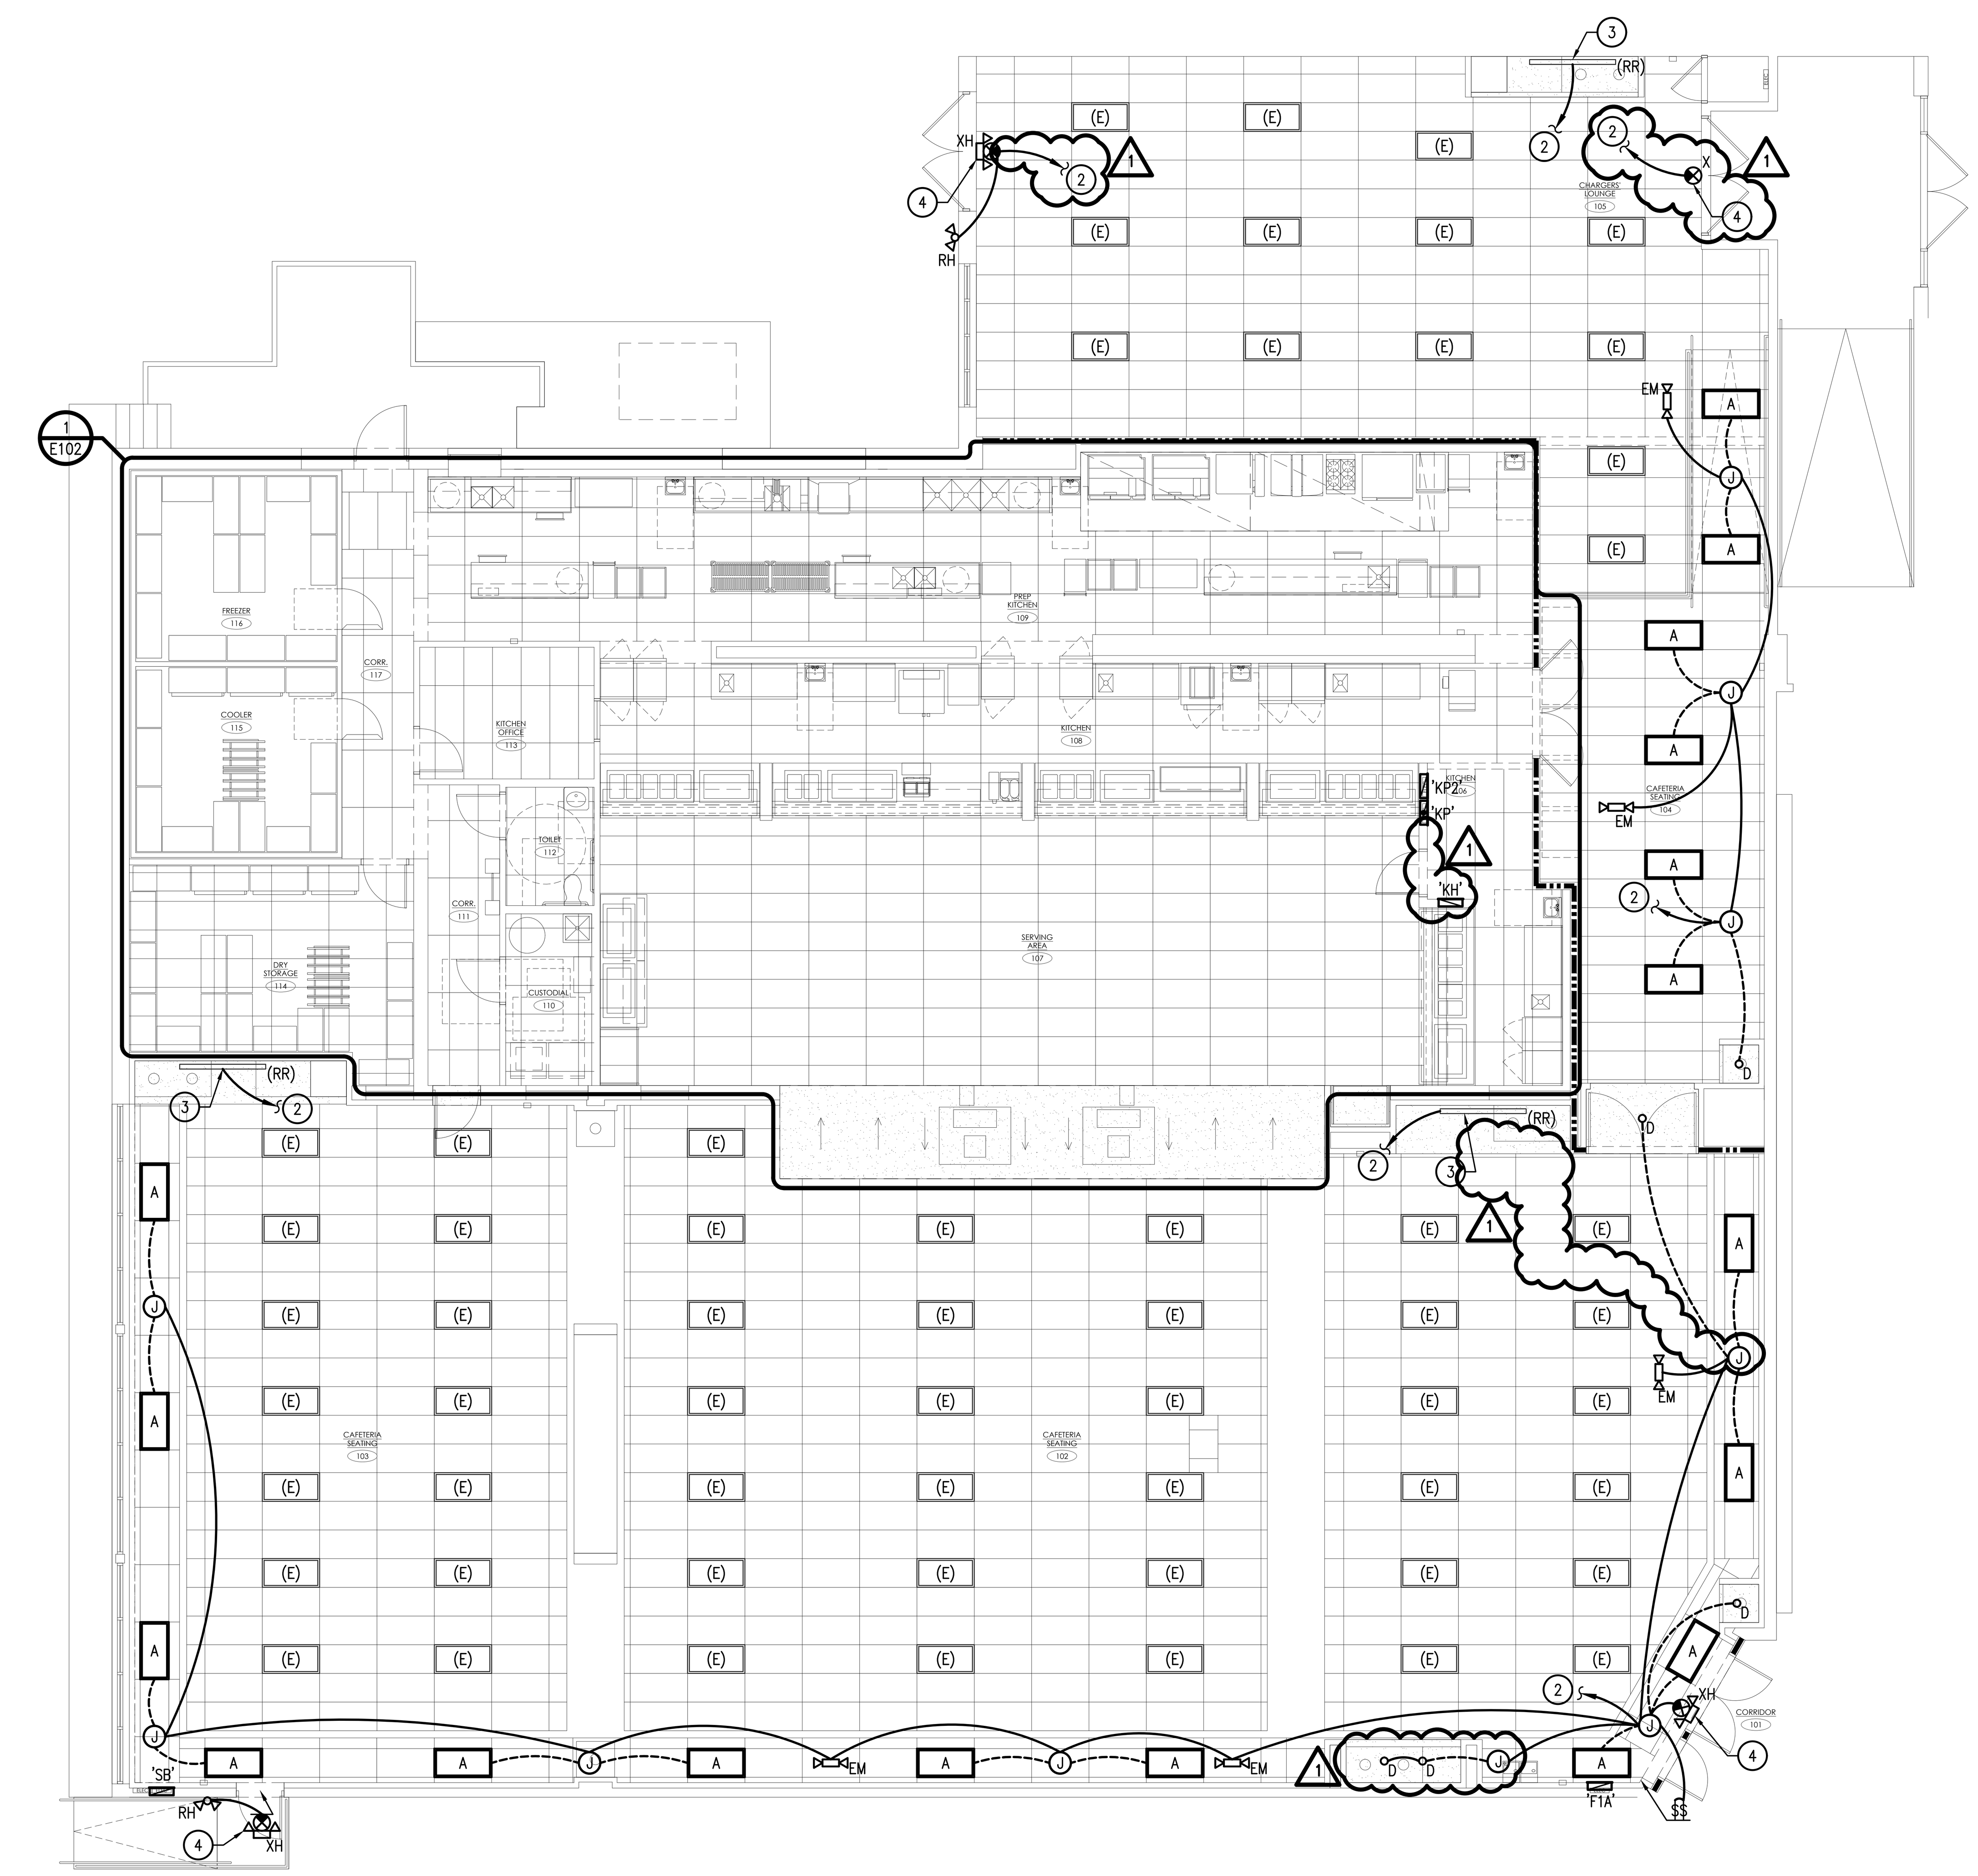

1 LIGHTING PLAN-NEW
Scale: 1/8" = 1'-0"
NORTH

KKT
ARCHITECTURE \ INTERIORS \ ENGINEERING

KKT ARCHITECTS, INC.
2200 SOUTH UTICA PLACE, SUITE 200
TULSA, OKLAHOMA 74114
[P] 918.744.4270 \ [F] 918.744.7849
WWW.KKTARCHITECTS.COM
C OF A #534 EXPIRES 6/30/23

AEG
ALLIED ENGINEERING GROUP, LLC
MECHANICAL-ELECTRICAL-PLUMBING-CONSULTANTS
1401 SOUTH DENVER STREET: SUITE A TULSA, OK. 74119
(918) 384-0593/FAX (918) 384-3186 AEG@AEGMEP.COM
CA 3479 EXP. 06/30/2024

MEMORIAL HIGH SCHOOL CAFETERIA REMODEL

TULSA PUBLIC SCHOOLS

5840 S HUDSON AVE
TULSA OK, 74135

REGISTERED PROFESSIONAL ENGINEER
THOMAS EDWARD MCKENNA
20222
OKLAHOMA

11.04.2022	·	CONSTRUCTION DOCUMENTS
△ 11.23.2022	·	ADD#01

PROJECT NO. A220097

LIGHTING PLAN-NEW

E101

KEYNOTES: X

1. **EGRESS/EXIT/EMERGENCY LIGHTING:** PROVIDE NEW LED EXIT AND COMBINATION EXIT/EMERGENCY UNSWITCHED. PROVIDE (2) REMOTE HEADS SERVED FROM EXIT FIXTURE BATTERY AT EXTERIOR EXIT DOORS.

2. COORDINATE EXACT MOUNTING OF TAPE LIGHTS FOR SERVING COUNTERS WITH ARCHITECTURAL DRAWINGS. RE: H/A501.

3. COORDINATE FINAL SWITCHING LOCATIONS WITH ARCHITECT.

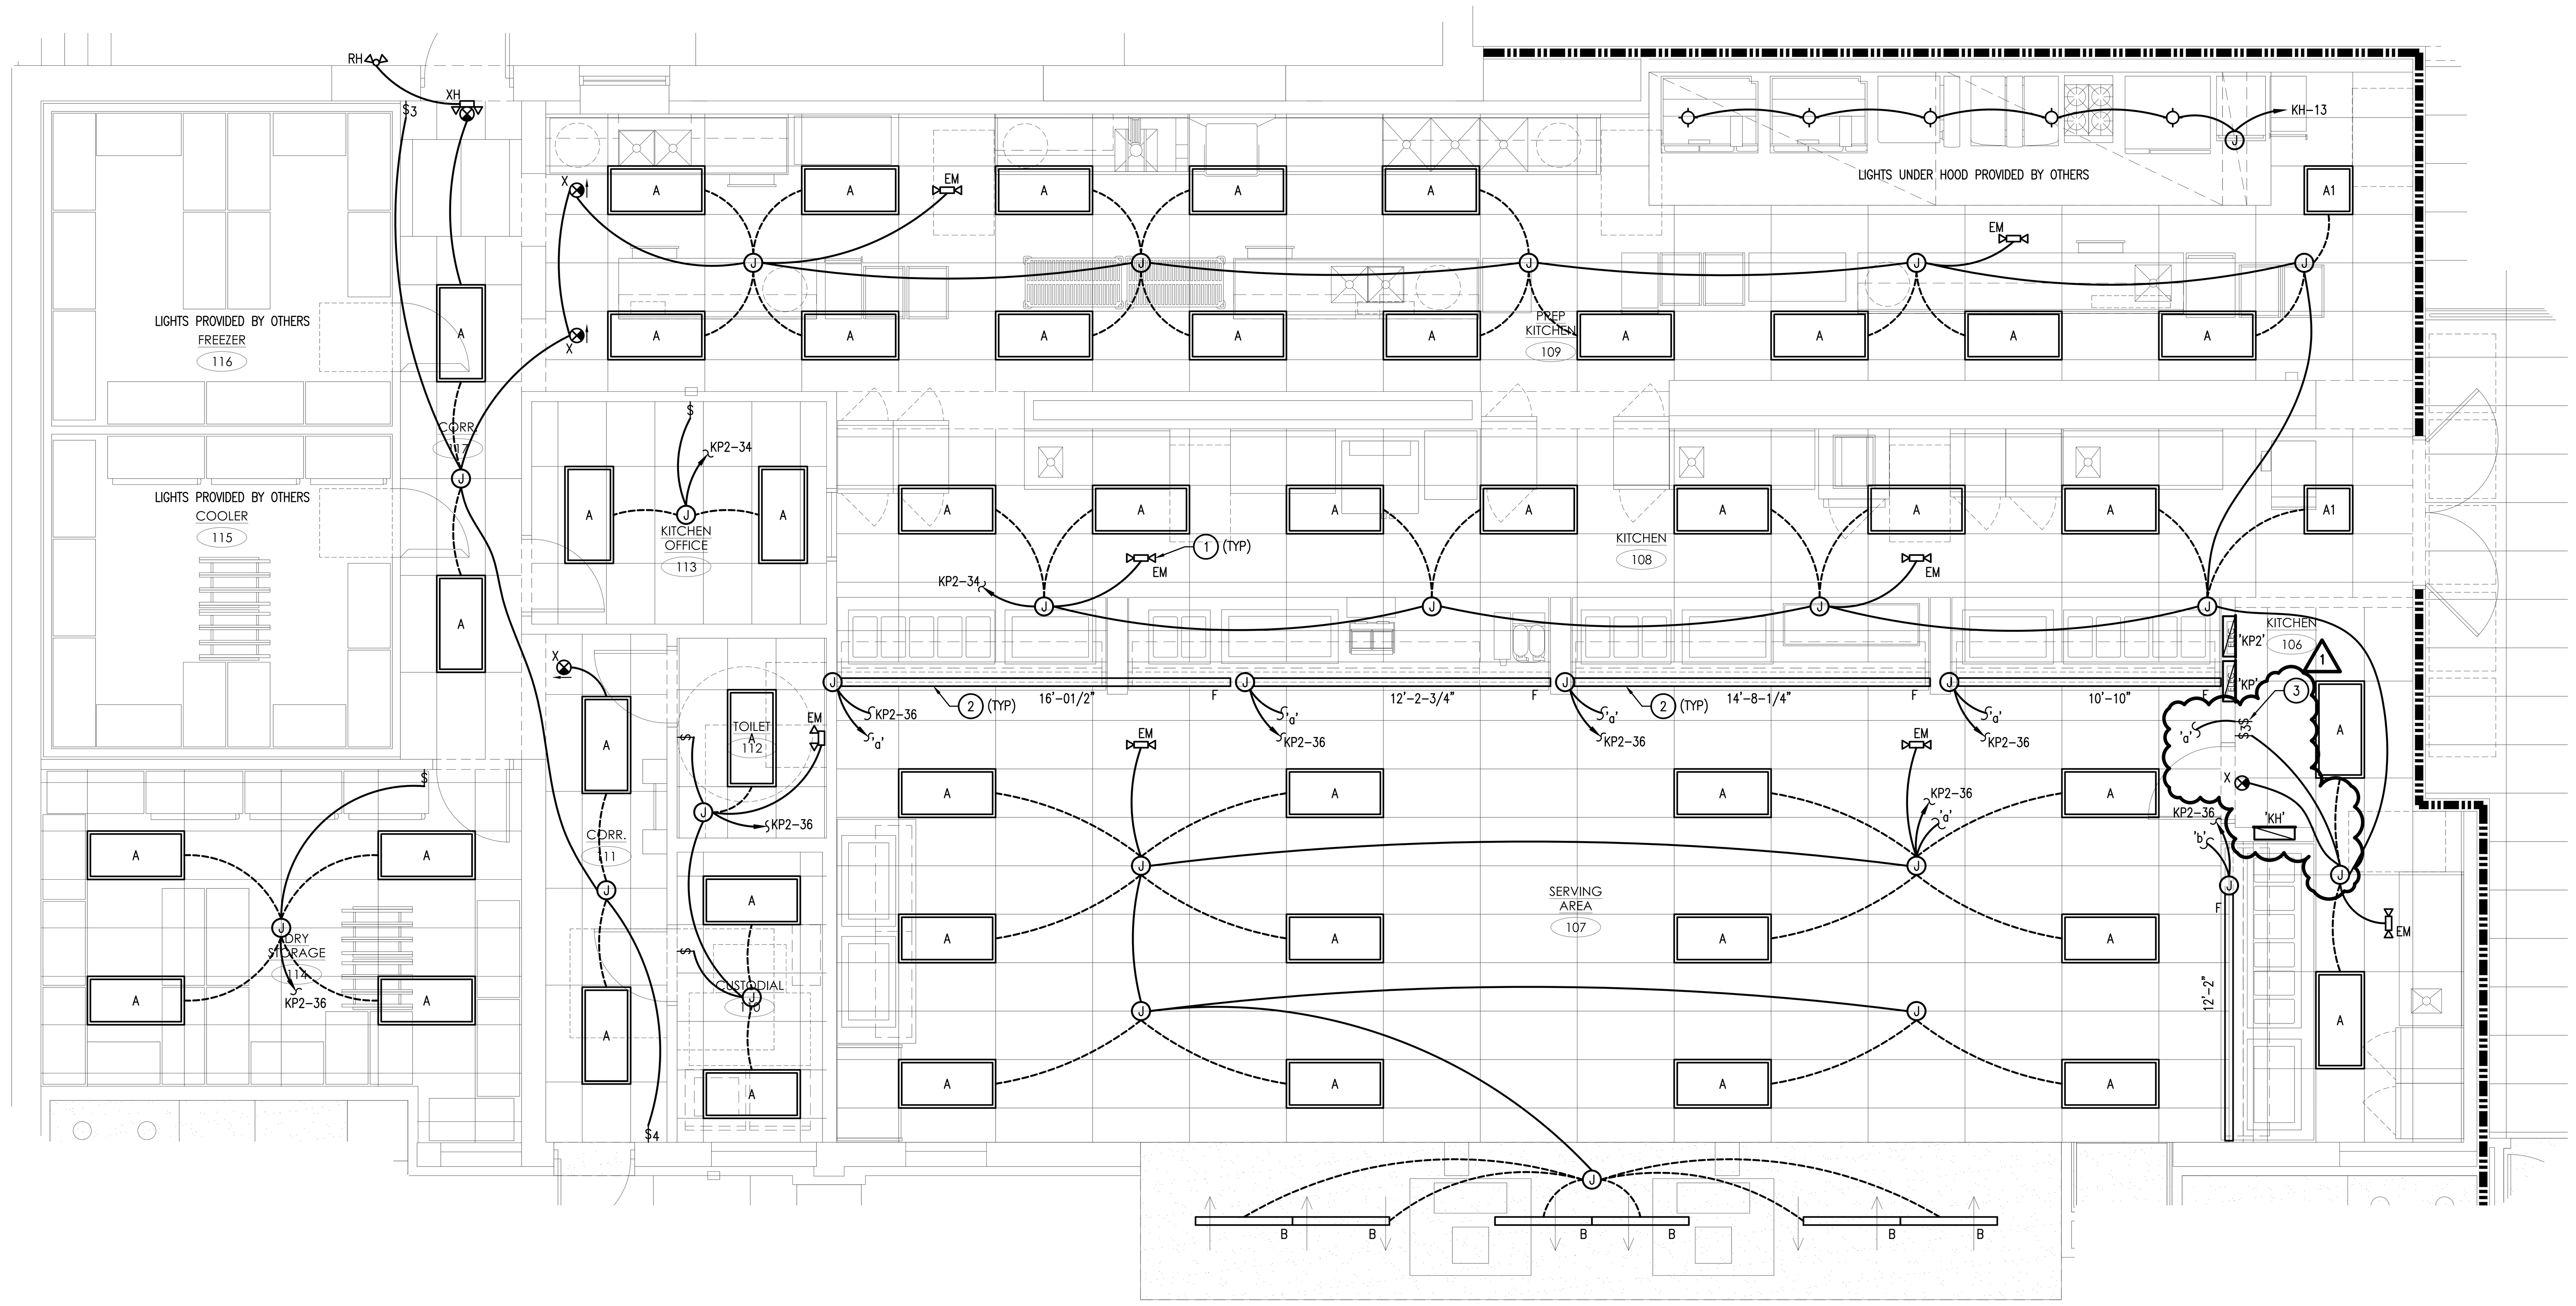

1 ENLARGED KITCHEN LIGHTING PLAN-NEW

Scale: 1/4" = 1'-0"

NORTH

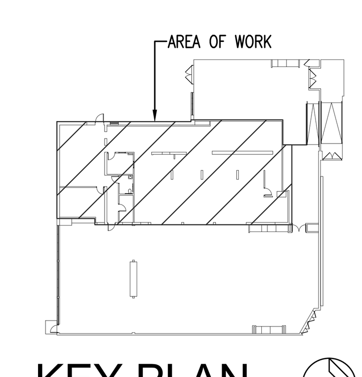

KEY PLAN

Scale: NTS

NORTH

KKT
ARCHITECTURE \ INTERIORS \ ENGINEERING

KKT ARCHITECTS, INC.
2200 SOUTH UTICA PLACE, SUITE 200
TULSA, OKLAHOMA 74114
[P] 918.744.4270 \ [F] 918.744.7849
WWW.KKTARCHITECTS.COM
C OF A #534 EXPIRES 6/30/23

ALLIED ENGINEERING GROUP, LLC
MECHANICAL-ELECTRICAL-PLUMBING-CONSULTANTS
1401 SOUTH DENVER STREET: SUITE A TULSA, OK. 74119
(918) 384-0593/FAX (918) 384-3186 AEG@AEGMEP.COM
CA 3479 EXP. 06/30/2024

REGISTERED PROFESSIONAL ENGINEER
THOMAS EDWARD MCKENNA
20222
OKLAHOMA

MEMORIAL HIGH SCHOOL CAFETERIA REMODEL

TULSA PUBLIC SCHOOLS

5840 S HUDSON AVE
TULSA OK, 74135

11.04.2022	.	CONSTRUCTION DOCUMENTS
△ 11.23.2022	.	ADD#01

PROJECT NO. A220097

ENLARGED KITCHEN LIGHTING PLAN-NEW

E102

Z:\2022\KKT\Memorial HS Cafeteria\Dwg\E102.dwg, 11/23/2022 11:05:16 AM, DavidSantee

KEYNOTES: (X)

1. REFER TO ARCHITECTURAL DRAWINGS FOR EXACT MOUNTING HEIGHTS AT OWNER PROVIDED TABLES.

2. EXISTING CAFETERIA TO REUSE SPEAKERS, WIRELESS ACCESS POINTS, CLOCKS, AND FIRE ALARM DEVICES REMOVED DURING DEMOLITION. COORDINATE WITH TPS REPRESENTATIVE FOR FINAL LOCATIONS. FINAL TERMINATION BY OWNER. (TYPICAL THROUGHOUT)

3. **ELECTRIC WATER COOLER BOTTLER FILLER:** PROVIDE DEDICATED 120V/SINGLE PHASE SIMPLEX RECEPTACLE, WITH GFCI BREAKER, TO ENERGIZE WATER COOLER/BOTTLE FILLER. COORDINATE RECEPTACLE MOUNTING HEIGHT AND LOCATION WITH DIVISION 22 CONTRACTOR AND MANUFACTURER GUIDELINES.

4. INSTALL (3) RECEPTACLES FOR MICROWAVES. SEE ARCHITECTURAL DRAWINGS FOR EXACT MOUNTING HEIGHT AND DETAIL.

5. REUSE EXISTING VENDING MACHINE CIRCUIT FOR EXISTING RELOCATED VENDING MACHINES.

6. COORDINATE LOCATION OF OWNER PROVIDED KRONOS CLOCK WITH ARCHITECT AND TPS REPRESENTATIVE.

7. COORDINATE EXACT MOUNTING HEIGHT OF NEW T.V.'S WITH ARCHITECTURAL DRAWINGS. ROUTE DATA CABLING TO NEAREST MDF CLOSET.

8. VERIFY PANELBOARD 'SB' IS IN USE. REMOVE IF EMPTY OF CIRCUITS.

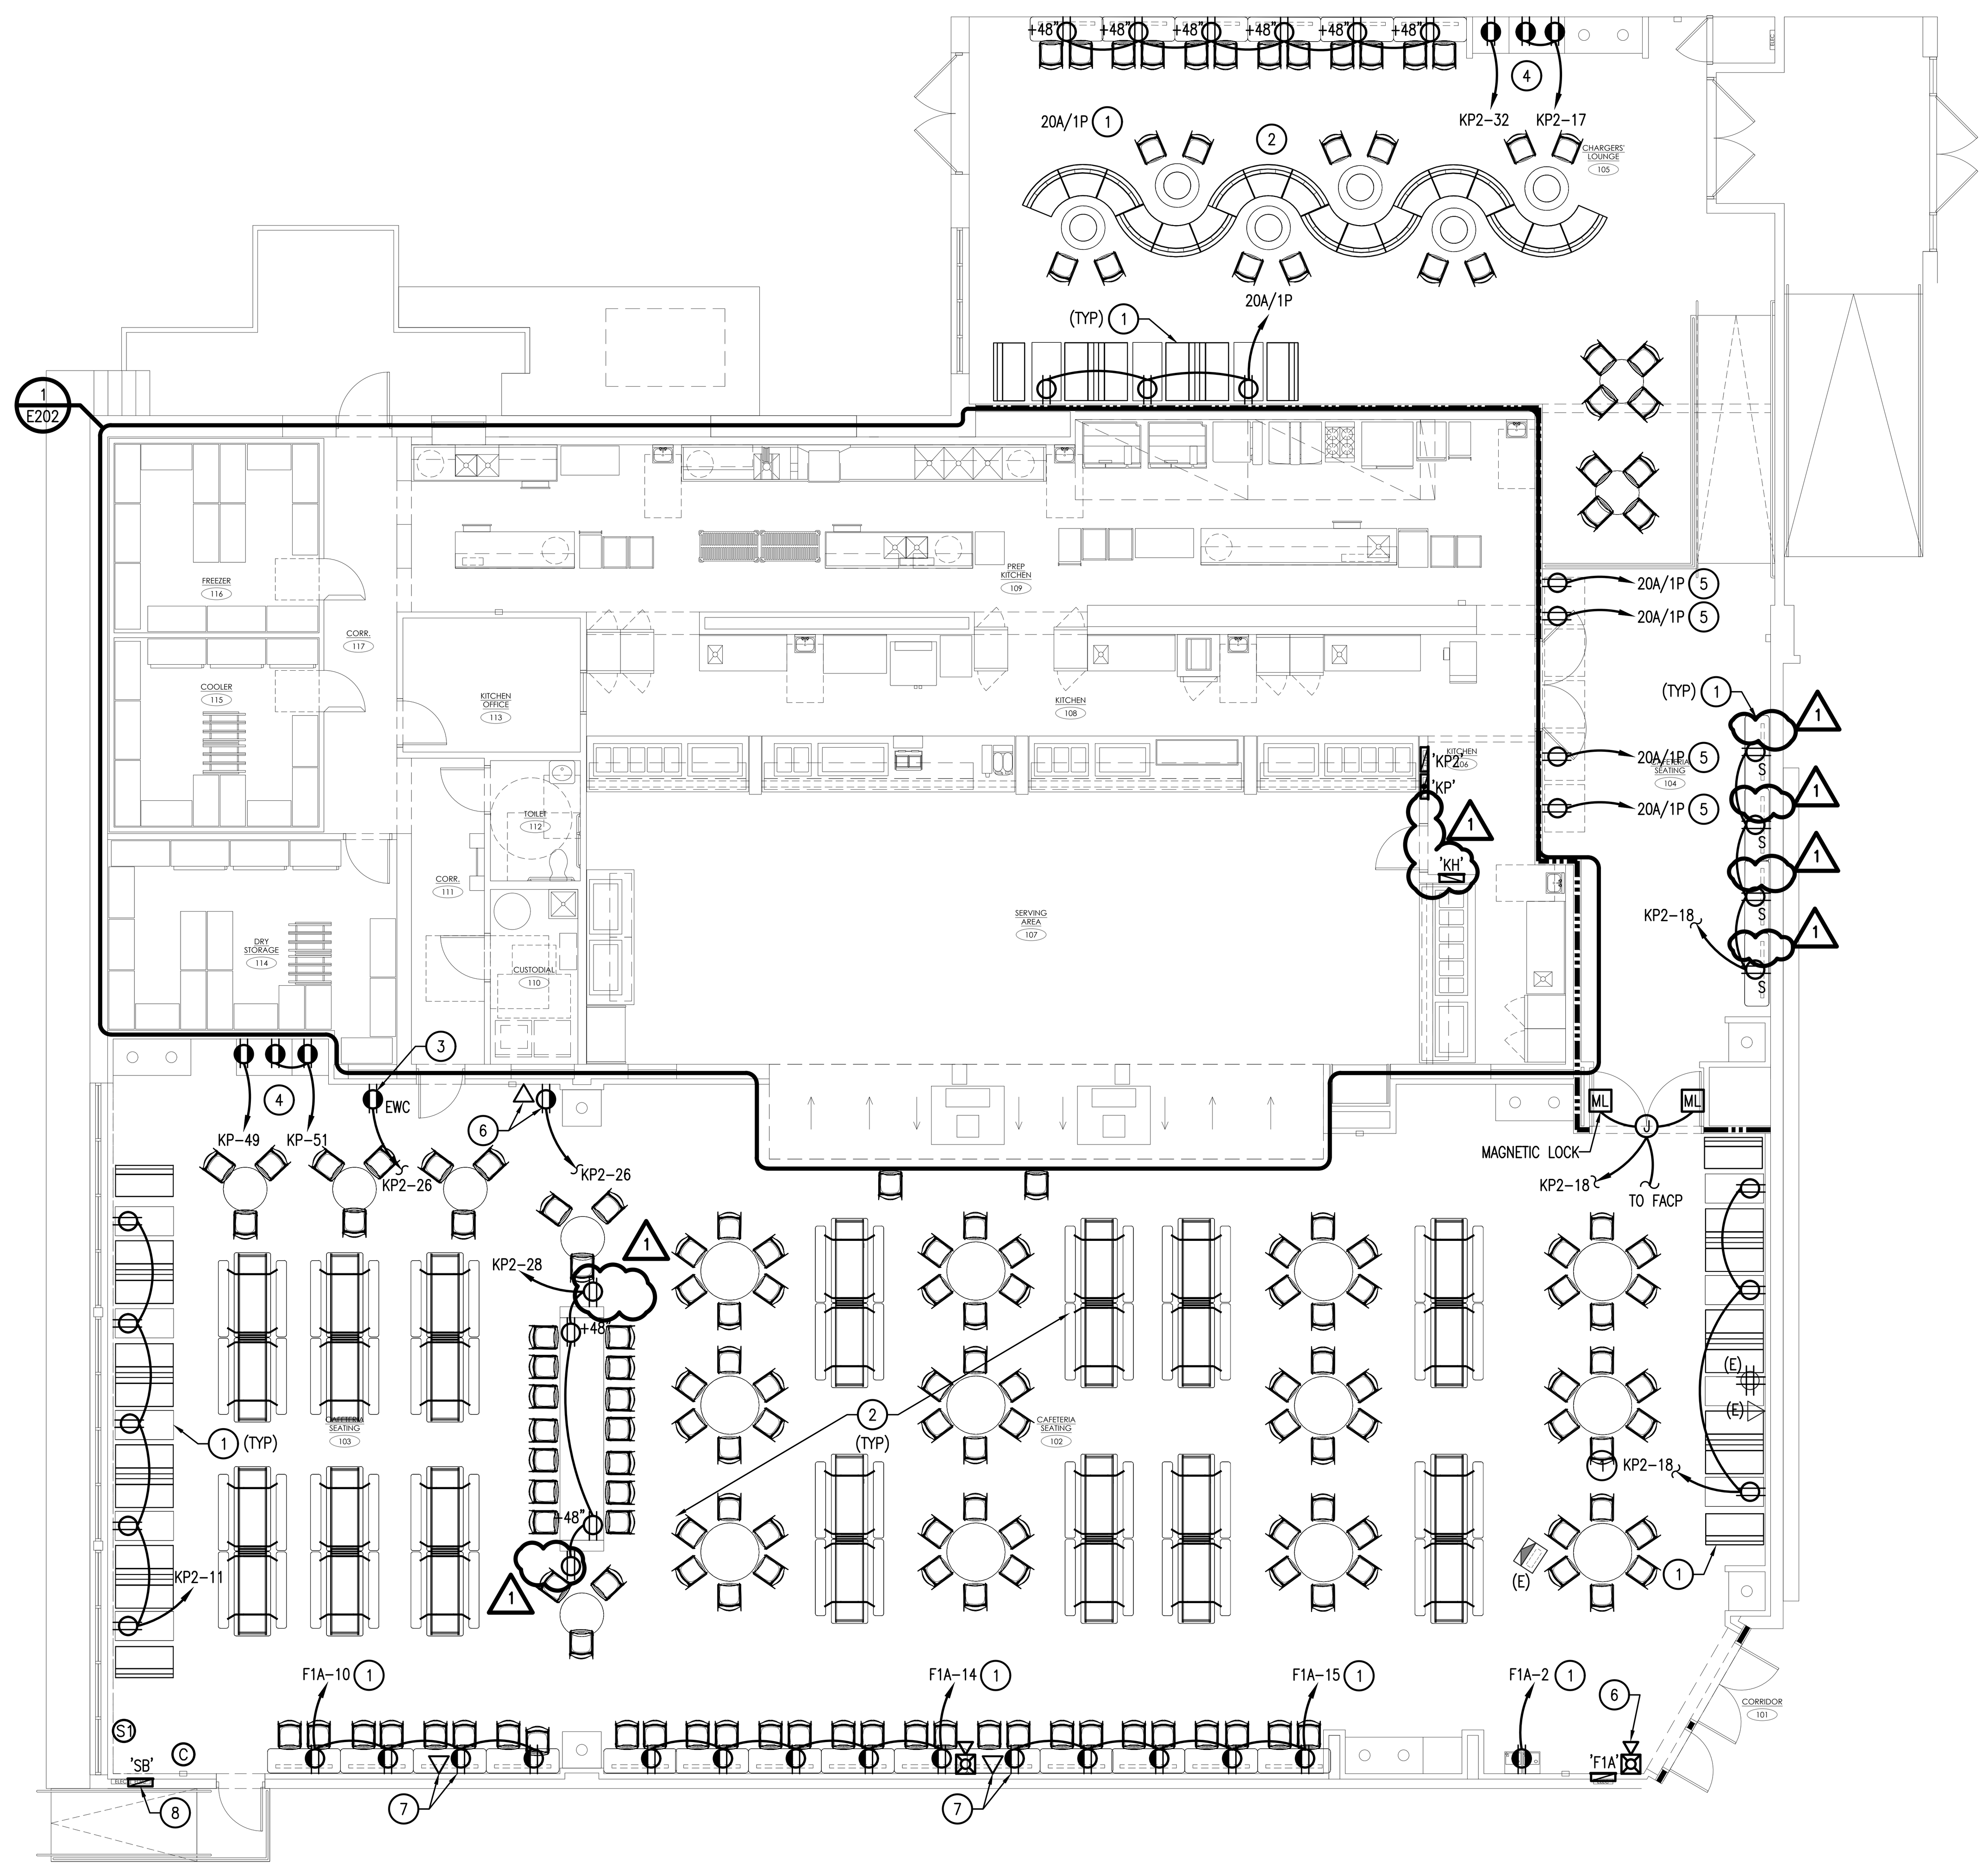

1 POWER PLAN-NEW
Scale: 1/8" = 1'-0"
NORTH

KKT
ARCHITECTURE \ INTERIORS \ ENGINEERING

KKT ARCHITECTS, INC.
2200 SOUTH UTICA PLACE, SUITE 200
TULSA, OKLAHOMA 74114
[P] 918.744.4270 \ [F] 918.744.7849
WWW.KKTARCHITECTS.COM
C OF A #534 EXPIRES 6/30/23

AEG
ALLIED ENGINEERING GROUP, LLC
MECHANICAL-ELECTRICAL-PLUMBING-CONSULTANTS
1401 SOUTH DENVER STREET: SUITE A TULSA, OK. 74119
(918) 384-0593/FAX (918) 384-3186 AEG@AEGMEP.COM
CA 3479 EXP. 06/30/2024

MEMORIAL HIGH SCHOOL CAFETERIA REMODEL

TULSA PUBLIC SCHOOLS

5840 S HUDSON AVE
TULSA OK, 74135

REGISTERED PROFESSIONAL ENGINEER
THOMAS EDWARD MCKENNA
22022
OKLAHOMA

11.04.2022	.	CONSTRUCTION DOCUMENTS
11.23.2022	.	ADD#01

PROJECT NO. A220097

POWER PLAN-NEW

E201

Z:\2022\KKT\Memorial HS Cafeteria\Dwg\E201.dwg, 11/23/2022 11:05:32 AM, DawnSantee

ELECTRICAL CONNECTIONS SCHEDULE

NO.	ITEM NO.	CONN.	SERVICE TO	RATING	VOLTS	PH	LOCATION	AFF	REMARKS
E21	69	SR	GRILL SERVING COUNTER	23.0 A	208	3	WALL	12"	125.0 AMP LOAD CENTER IN THE EQUIPMENT BT THE FOODSERVICE CONTRACTOR. 4–WIRE. LOAD SHOWN IS ACTUAL LOAD PLUS 25%.
E22	71	SR	GRAB–N–GO REFRIGERATOR	9.55 A	208	1	WALL	85"	
E23	74	FR	POS SYSTEM	12.0 A	120	1	FLOOR	0"	
E24	74	FR	POS SYSTEM	---	---	--	FLOOR	0"	PROVIDE AN EMPTY CONDUIT FOR DATA CABLE. VERIFY THE CONDUIT SIZE AND ENDING LOCATION WITH THE OWNER.
E25	72	FR	DISPLAY REFRIGERATOR	1/4 HP	120	1	FLOOR	0"	
E26	84	SR	COLD FOOD WELLS	1/3 HP	120	1	WALL	12"	
E27	83	JB	SNEEZE GUARD LIGHTS	5.0 A	120	1	WALL	118"	BTC
E28	04	SR	WASHER	10.0 A	120/	1	WALL	50"	
E29	03	SR	DRYER	30.0 A	120/ 208	1	WALL	50"	
E30	41	JB	DRAIN WATER TEMPERING KIT	5.0 A	120	1	WALL	12"	BTC
E31	41	JB	DISHWASHER	1 HP, 6.0 KW & 12.0 KW	208	3	WALL	66"	BTC
E32	08	JB	WALK–IN LIGHTS & HEATER	6.0 A	120	1	WALL	108"	BTC – PENETRATE THE WALK–IN THROUGH THE TOP. RUN THE CONDUIT NEAR THE CEILING IN A NEAT MANNER. SEAL THE HOLE AND THE CONDUIT IN AN AIR TIGHT MANNER.
E33	08	JB	WALK–IN EVAPORATOR	1.5 A	208	1	WALL	108"	BTC – PENETRATE THE WALK–IN THROUGH THE TOP. RUN THE CONDUIT NEAR THE CEILING IN A NEAT MANNER. SEAL THE HOLE AND THE CONDUIT IN AN AIR TIGHT MANNER.
E34	08	JB	WALK–IN EVAPORATOR	14.3 A	208	1	WALL	108"	BTC – PENETRATE THE WALK–IN THROUGH THE TOP. RUN THE CONDUIT NEAR THE CEILING IN A NEAT MANNER. SEAL THE HOLE AND THE CONDUIT IN AN AIR TIGHT MANNER.
E35	08	CSR	WALK–IN HEAT TAPE	16.0 A	120	1	WALL	108"	BTC – PENETRATE THE WALK–IN THROUGH THE TOP. RUN THE CONDUIT NEAR THE CEILING IN A NEAT MANNER. SEAL THE HOLE AND THE CONDUIT IN AN AIR TIGHT MANNER. THE ELECTRICAL CONTRACTOR IS TO FURNISH AND INSTALL A RECEPTACLE IN THE WALK–IN FOR THE HEAT TAPE.
E36	08	CS	REFRIGERATION SYSTEM	35.0 A	208	3	ROOF	9"	BTC
E37	01	SR	AIR DOOR	1/2 HP	120	1	WALL	90"	CORD & PLUG BY THE ELECTRICAL CONTRACTOR.
E38	65	SR	CONVECTION OVEN	10.0 KW	208	3	WALL	12"	
E39	65	SR	PROOFER	12.0 A	120	1	WALL	12"	

ELECTRICAL CONNECTIONS SCHEDULE

NO.	ITEM NO.	CONN.	SERVICE TO	RATING	VOLTS	PH	LOCATION	AFF	REMARKS
E01	1294	DR	CONVENIENCE	16.0 A	120	1	WALL	12"	RATING ASSUMES A 20.0 A OUTLET.
E02	21, 40, 44, 51, 65 & 66	DR	CONVENIENCE	16.0 A	120	1	WALL	50"	RATING ASSUMES A 20.0 A OUTLET.
E03	19, 37 & 38	CSR	CONVENIENCE	16.0 A	120	1	FLOOR	9"	RATING ASSUMES A 20.0 A OUTLET. – SEE DETAIL 2, SHEET FS3.2
E04	36	CSR	MOBILE PROOF/HOT CAB.	1.92 KW	120	1	FLOOR	9"	SEE DETAIL 2, SHEET FS3.2
E05	36	SR	MOBILE PROOF/HOT CAB.	1.92 KW	120	1	WALL	50"	
E06	30	CSR	MICROWAVE	1.5 KW	120	1	FLOOR	9"	SEE DETAIL 2, SHEET FS3.2
E07	31	SR	IVARIO PRO	23.0 KW	208	3	WALL	12"	CORD & PLUG BY THE ELECTRICAL CONTRACTOR.
E08	32	SR	IVARIO PRO	36.0 KW	208	3	WALL	12"	CORD & PLUG BY THE ELECTRICAL CONTRACTOR.
E09	33	SR	COMBI–OVEN	900 W	208	1	WALL	12"	CORD & PLUG BY THE ELECTRICAL CONTRACTOR.
E10	28	SR	CONVECTION OVEN	15.0A	120	1	WALL	12"	
E11	48	SR	PASS–THRU HOT CABINET	1.5 KW	208	1	WALL	90"	
E12	47	SR	PASS THRU REFRIGERATOR	1/3 HP	120	1	WALL	90"	
E13	45	SR	HOT CABINET	1.5 KW	208	1	WALL	90"	
E14	46	SR	REFRIGERATOR	1/4 HP	120	1	WALL	90"	
E15	50	SR	ROLL–IN HOT CABINET	2.0 KW	208	1	WALL	90"	CORD & PLUG BY THE ELECTRICAL CONTRACTOR.
E16	18	SR	ICE MAKER	11.3 A	120	1	WALL	78"	CORD & PLUG BY THE ELECTRICAL CONTRACTOR.
E17	59	SR	DELI SERVING COUNTER	31.0 A	208	3	WALL	12"	125.0 AMP LOAD CENTER IN THE EQUIPMENT BT THE FOODSERVICE CONTRACTOR. 4–WIRE. LOAD SHOWN IS ACTUAL LOAD PLUS 25%.
E18	53	SR	GLOBAL SERVING COUNTER	25.0 A	208	3	WALL	12"	125.0 AMP LOAD CENTER IN THE EQUIPMENT BT THE FOODSERVICE CONTRACTOR. 4–WIRE. LOAD SHOWN IS ACTUAL LOAD PLUS 25%.
E19	56	SR	PIZZA SERVING COUNTER	28.0 A	208	3	WALL	12"	125.0 AMP LOAD CENTER IN THE EQUIPMENT BT THE FOODSERVICE CONTRACTOR. 4–WIRE. LOAD SHOWN IS ACTUAL LOAD PLUS 25%.
E20	67	SR	ADVENTURE SERVING COUNTER	23.0 A	208	3	WALL	12"	125.0 AMP LOAD CENTER IN THE EQUIPMENT BT THE FOODSERVICE CONTRACTOR. 4–WIRE. LOAD SHOWN IS ACTUAL LOAD PLUS 25%.

NOTE:
COORDINATE DISCONNECTING MEANS AND HEIGHTS WITH KITCHEN EQUIPMENT SCHEDULE

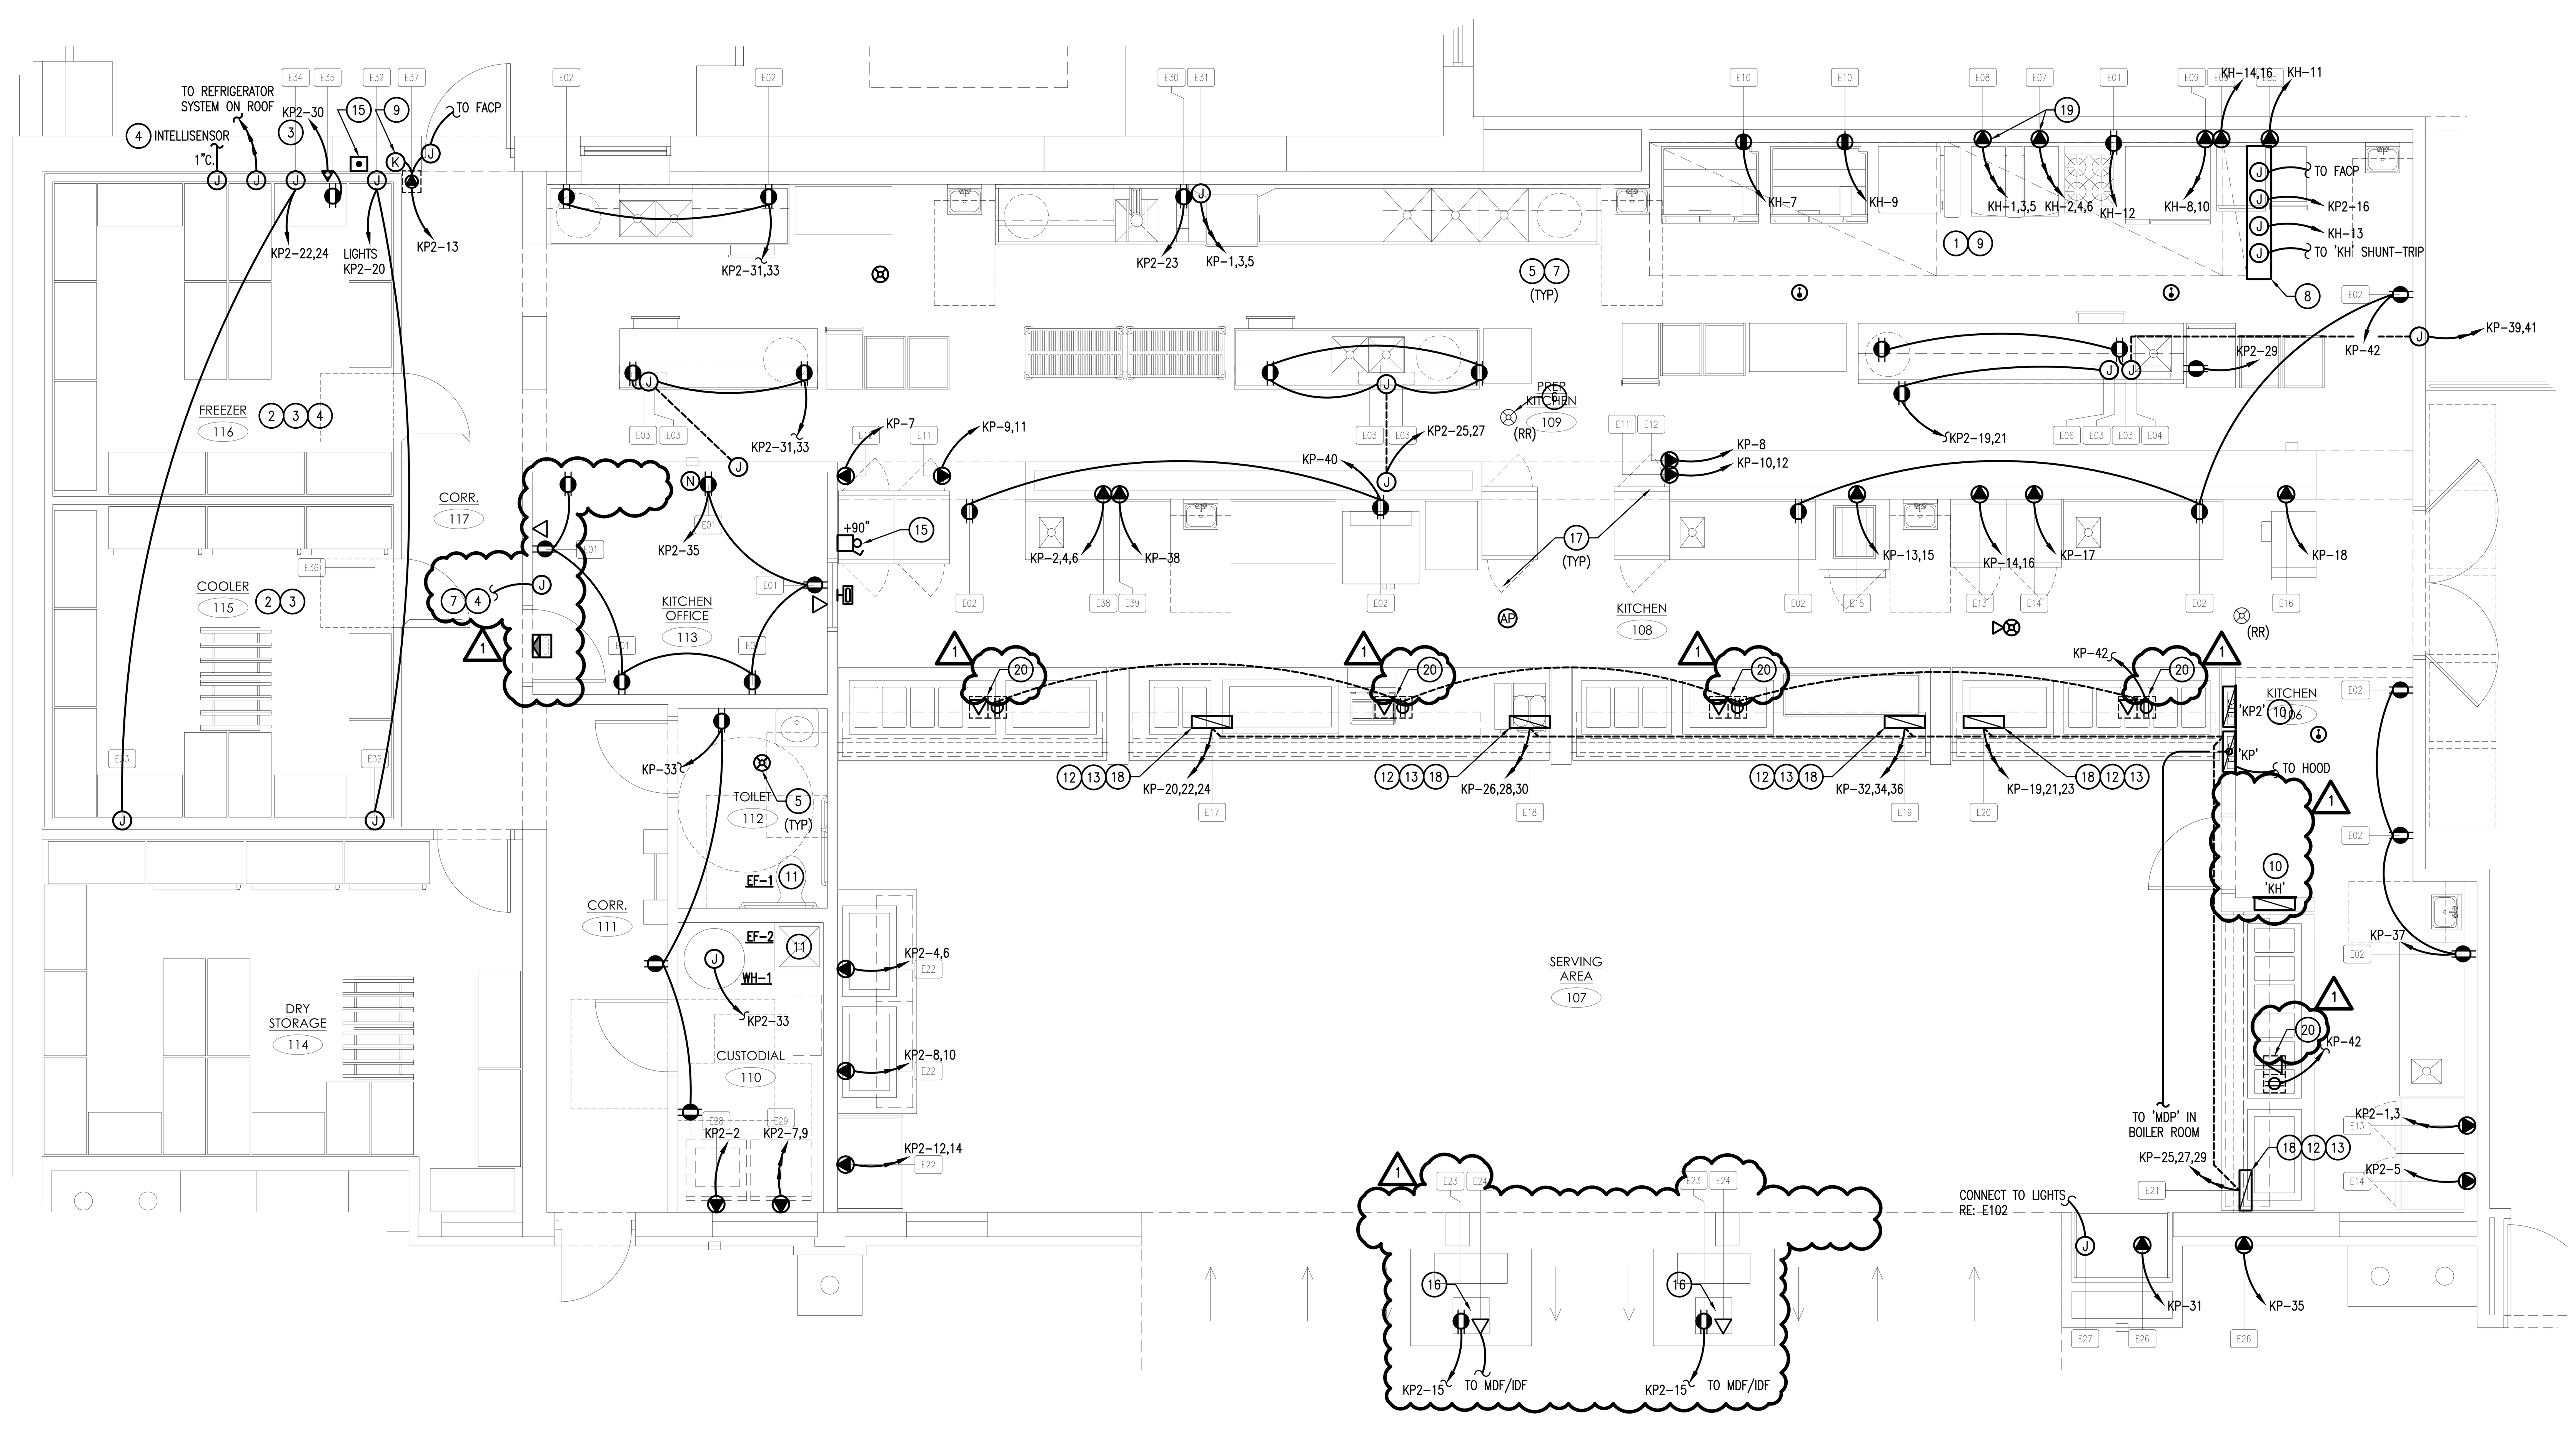

1 ENLARGED KITCHEN POWER PLAN-NEW
Scale: 1/4" = 1'-0"
NORTH

KEYNOTES: (X)

1. PROVIDE GFCI BREAKER FOR ALL SPECIAL RECEPTACLES UNDER EXHAUST HOOD.

2. **WALK–IN COOLER/FREEZER ELECTRICAL:** PRE–DRILLED PENETRATIONS, CEILING MOUNT J–BOXES, HEAT TRACE AND CONDUIT PROVIDED BY MANUFACTURER AND INSTALLED BY CONTRACTOR. REFER TO MANUFACTURER'S SHOP DRAWINGS. HEAT TRACE CIRCUITS SHALL BE GFCI PROTECTED. INTERCONNECT PANIC BUTTONS TO BUILDING SECURITY SYSTEM. COORDINATE WITH TPS REPRESENTATIVE.

3. PROVIDE 120V CIRCUIT CONTROLLED BY GFCI BREAKER TO ENERGIZE COOLER/FREEZER HEAT TAPE. COORDINATE EXACT REQUIREMENTS WITH MECHANICAL CONTRACTOR PRIOR TO ROUGH–IN.

4. **INTELLISENSOR (ON ROOF):** PROVIDE 120V POWER OUTLET AND DATA OUTLET IN NEW KITCHEN OFFICE AND INTERCONNECT TO WALK–IN REFRIGERATION SYSTEM COMPRESSORS. COORDINATE WITH TPS REPRESENTATIVE FOR FINAL LOCATIONS AND REQUIREMENTS PRIOR TO ROUGH–IN.

5. **FIRE ALARM DEVICES/APPLIANCES:** PROVIDE NEW MATCHING EXISTING FIRE ALARM CONTROL PANEL MANUFACTURER. ROUTE CABLES CONCEALED TO FACP.

6. REINSTALL EXISTING SPEAKERS, WIRELESS ACCESS POINTS, FIRE ALARM DEVICES, AND CLOCKS REMOVED DURING DEMOLITION. COORDINATE FINAL LOCATION WITH ARCHITECT/OWNER. FINAL TERMINATION BY OWNER.

7. COORDINATE FINAL ROUGH–IN WITH TPS BOND OFFICE PROJECT MANAGER PRIOR TO WORK.

8. PROVIDE 120V CIRCUIT TO NEW KITCHEN HOOD CONTROL PANEL. ELECTRICAL CONTRACTOR SHALL PROVIDE ALL WIRING AND TERMINATIONS REQUIRED FOR A COMPLETE AND OPERABLE KITCHEN HOOD SYSTEM. REFER TO CAPTIVE AIRE SHOP DRAWINGS FOR EXACT REQUIREMENTS. ROUTE 120V CONTROL CIRCUIT FOR SHUNT–TRIP BREAKER FOR IN PANEL 'KH' SERVING EQUIPMENT UNDER HOOD.

9. **VISTA CARD READERS:** PROVIDE 120V CIRCUIT TO DOOR STRIKE TO BE CONTROLLED BY NEW CONTRACTOR PROVIDED CARD READER CAPABLE OF INTERCONNECTING WITH EXISTING OPEN OPTIONS CONTROLLER LOCATED IN MDF/IDF CLOSET. PROVIDE RACEWAYS AND CABLES IN J–HOOKS SUPPORTED EVERY 5' IN ACCESSIBLE CEILING CAVITY FROM NEW CARD READER TO EXISTING CONTROLLER. PROVIDE FINAL TERMINATIONS, TESTING, AND COMMISSIONING AND SUBMIT O&M MANUALS TO OWNER.

10. PROVIDE NEW PANELBOARDS 'KP', 'KP2', AND 'KH' SERVED FROM EXISTING SWITCHBOARD 'MDP' IN BOILER ROOM. RE: E301 FOR CONDUCTOR SIZE.

11. EXHAUST FAN TO BE SWITCHED WITH LIGHTS IN CORRESPONDING AREA.

12. COORDINATE TRENCH UNDERSLAB WITH PLUMBING FOR KITCHEN SERVING COUNTERS.

13. COORDINATE FINAL PANEL LOCATION WITH FOOD CONSULTANT EQUIPMENT AND DRAWING. PANEL BY FOOD CONSULTANT EQUIPMENT MANUFACTURER.

14. **THERMOSTAT:** PROVIDE 3/4" CONDUIT IN NEW FURRED OUT WALLS FOR DEVICES WITH RECESSED BACK BOXES. PROVIDE SURFACE MOUNTED WIREMOLD FOR DEVICES INSTALLED ON CMU WALLS. COORDINATE EXACT QUANTITIES WITH MECHANICAL CONTRACTOR. ROUTE CONDUIT FROM CEILING SPACE TO JUNCTION BOX IN WALL AT ROOM HVAC CONTROL AND SENSOR LOCATIONS. PROVIDE PULL STRING FROM CEILING SPACE TO J–BOX AND INSULATION BUSHING ON END OF CONDUIT OPEN INTO CEILING. TPS ASSIGNED BMS INSTALLER SHALL FURNISH AND INSTALL THERMOSTATS AND WIRING TO AUTOMATION LOGIC CONTROLLER.

15. REINSTALL EXISTING BUZZER/PUSH BUTTON ON OUTSIDE OF DOOR. ADD DOOR ACCESS CONTROLS PER OWNER.

16. **POWER AND DATA FOR POS SYSTEM:** ROUTE 3/4" CONDUIT FOR POWER AND 1" CONDUIT FOR DATA UNDER SLAB FROM POS CABINET TO NEAREST WALL TO JUNCTION BOX ABOVE ACCESSIBLE CEILING. STUB CONDUITS UP INSIDE POS CABINET, CHANGE OVER TO FLEXIBLE METAL CONDUIT AND CONNECT TO BUILT–IN BACK BOXES. RECEPTACLE SHALL BE PROVIDED BY FOOD SERVICE EQUIPMENT CONTRACTOR. PROVIDE DATA OUTLET FOR POS. COORDINATE WITH FOOD SERVICE DRAWINGS FOR EXACT LOCATIONS OF OUTLETS.

17. COORDINATE DISCONNECTING MEANS FOR ALL KITCHEN EQUIPMENT WITH FOOD SERVICE REPRESENTATIVE. (TYPICAL THROUGHOUT)

18. TO ENERGIZE LOAD CENTER SUPPLIED BY FOOD SERVICE CONTRACTOR, COORDINATE EXACT LOCATION AND CORD LENGTH WITH FOOD SERVICE EQUIPMENT CONTRACTOR PRIOR TO ROUGH–IN.

19. PROVIDE CORD AND PLUG SET TO MATCH MANUFACTURER'S SPECIFICATIONS.

1 20. COORDINATE WITH ARCHITECTURAL DRAWINGS FOR EXACT DEVICE LOCATIONS FOR CEILING MOUNTED T.V.'S.

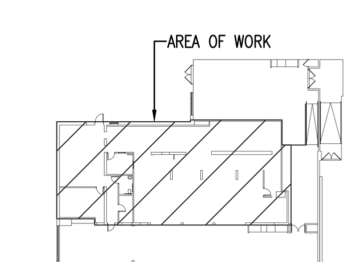

KEY PLAN
Scale: NTS
NORTH

ARCHITECTURE \ INTERIORS \ ENGINEERING

KKT ARCHITECTS, INC.
2200 SOUTH UTICA PLACE, SUITE 200
TULSA, OKLAHOMA 74114
[P] 918.744.4270 \ [F] 918.744.7849
WWW.KKTARCHITECTS.COM
C OF A #534 EXPIRES 6/30/23

ALLIED ENGINEERING GROUP, LLC
MECHANICAL–ELECTRICAL–PLUMBING–CONSULTANTS
1401 SOUTH DENVER STREET, SUITE A TULSA, OK 74119
(918) 384-0593/FAX (918) 384-3186 AEG@AEGMEP.COM
CA 3479 EXP. 06/30/2024

MEMORIAL HIGH SCHOOL CAFETERIA REMODEL

TULSA PUBLIC SCHOOLS

5840 S HUDSON AVE
TULSA OK, 74135

11.04.2022	.	CONSTRUCTION DOCUMENTS
1 11.23.2022	.	ADD#01

PROJECT NO. A220097

ENLARGED KITCHEN POWER PLAN-NEW

E202