
PHSD FASCIA REPAIR

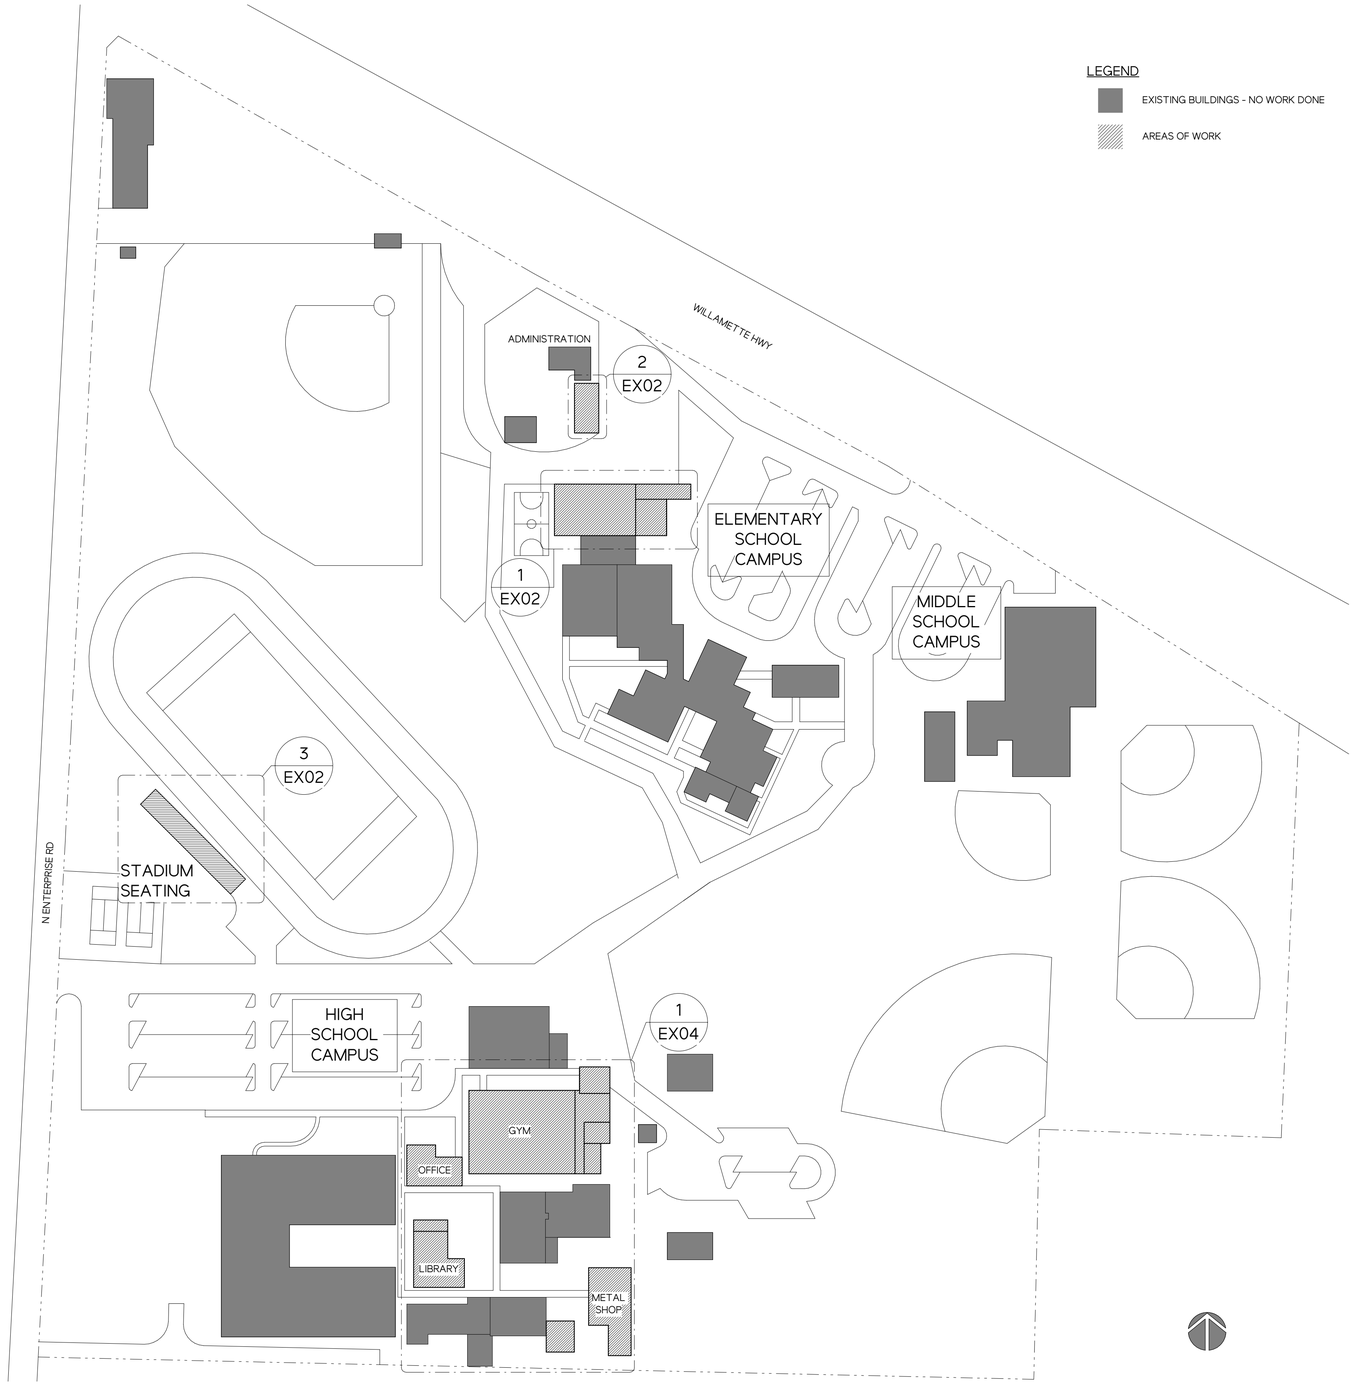

1 SITE PLAN
EX01 | 1" = 100'-0"

PROJECT TEAM

OWNER:


Pleasant Hill School District
36386 Highway 58
Pleasant Hill, OR 97455
Email: jdienstel@pleasanthill.k12.or.us
Tel: 541-736-0770

PROJECT INFO

PROJECT DESCRIPTION

REPAIR AND REPLACEMENT OF ROOF FASCIA AND FLASHING AT MULTIPLE CAMPUS BUILDINGS

SYMBOLS

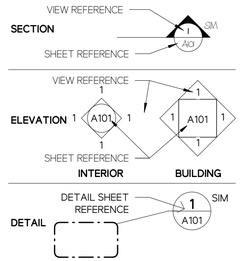

SHEET INDEX

EX02	ROOF PLANS - ELEMENTARY & STADIUM
EX03	PERSPECTIVES
EX04	ROOF PLAN - HIGH SCHOOL
EX05	PERSPECTIVES - HIGH SCHOOL

ESTIMATES SET - NOT FOR CONSTRUCTION

PHSD FASCIA REPAIR
Pleasant Hill School District
36386 Highway 58
Pleasant Hill, OR 97455
CONTACT: JIM DIENSTEL
TAX MAP: 18023400
EMAIL:jdienstel@pleasanthill.k12.or.us
TAX LOT: 01900-02200

WHEN PRINTED FULL SIZE PLOT AS SHOWN
0" - 1"

ISSUE DATE: 05 FEB 2024
DRAWN BY: STAFF

REVISIONS:

#	DESCRIPTION	DATE

ESTIMATE SET

TITLE SHEET

EX01

PROJECT INFO


SCAN HERE

2/5/2024 3:18:23 PM


ESTIMATES SET - NOT FOR CONSTRUCTION

LEGEND


- SCRAPE + PAINT FASCIA, REPLACE FLASHING
- DEMOLISH + REPLACE FASCIA + CAP FLASHING
- REPLACE CAP FLASHING ONLY

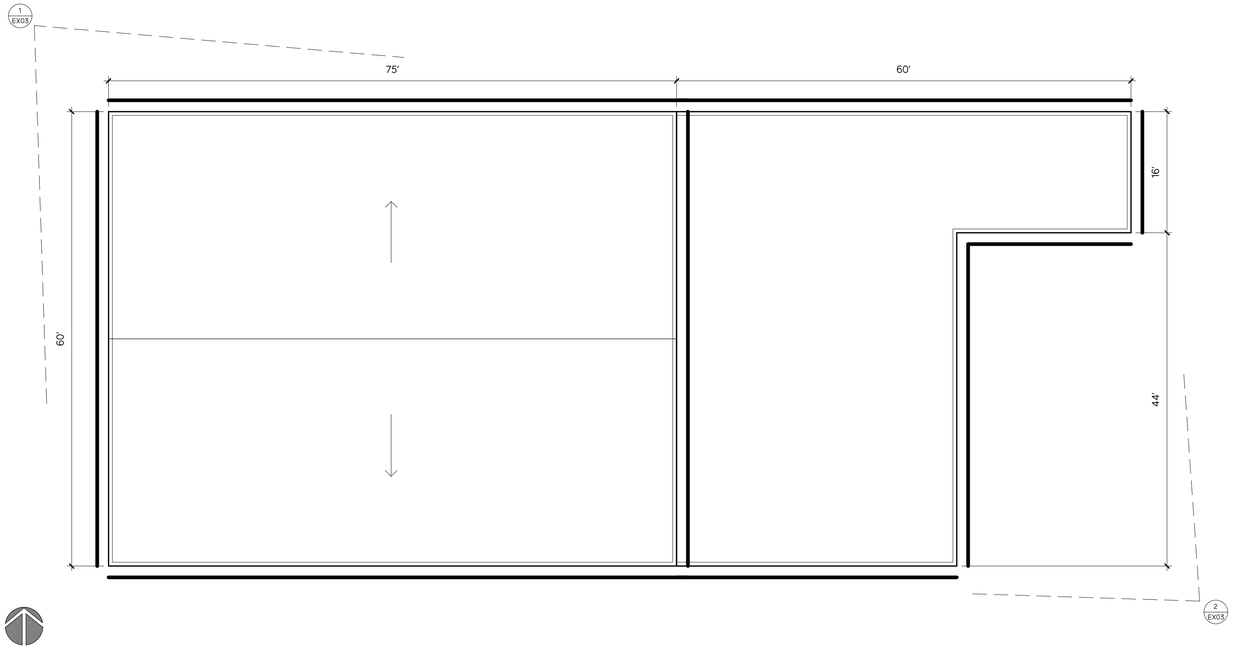


1 | ROOF PLAN - ELEMENTARY SCHOOL
EX02 | 1" = 10'-0"

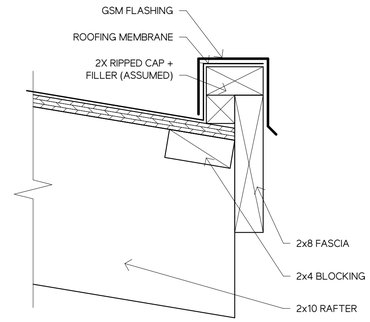

4 | EXISTING LOWER EAVE DETAIL @ STADIUM
EX02 | 3" = 1'-0"

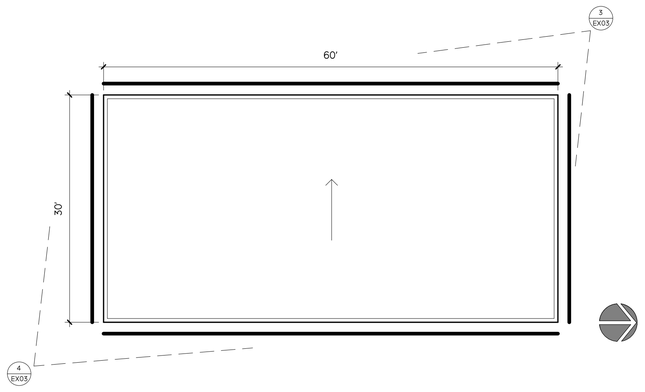

2 | ROOF PLAN - MAINTENANCE BUILDING
EX02 | 1" = 10'-0"

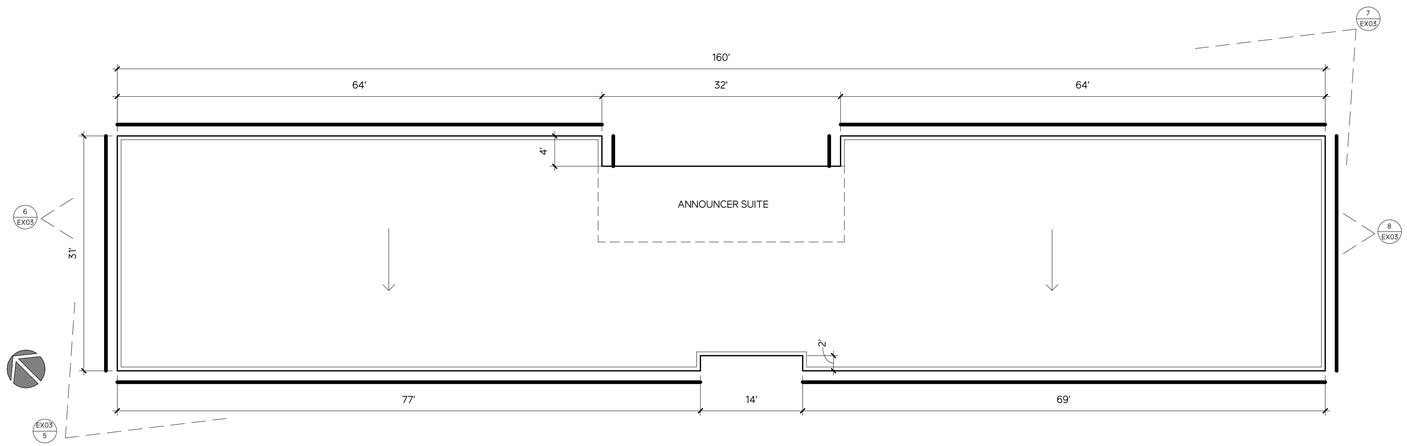

3 | ROOF PLAN - STADIUM
EX02 | 1" = 10'-0"

PHSD FASCIA REPAIR

Pleasant Hill School District
36386 Highway 58
Pleasant Hill, OR 97455

CONTACT: JIM DIENSTEL
TAX MAP: 18023400

EMAIL:jdienstel@pleasanthill.k12.or.us
TAX LOT: 01900-02200

WHEN PRINTED FULL SIZE PLOT SHOULD MEASURE 0" - 1"

ISSUE DATE: 05 FEB 2024
DRAWN BY: STAFF

REVISIONS:

#	DESCRIPTION	DATE

ESTIMATE SET

ROOF PLANS - ELEMENTARY & STADIUM

EX02

PROJECT INFO

SCAN HERE


2/5/2024 3:18:24 PM

NOT FOR CONSTRUCTION

ESTIMATES SET - NOT FOR CONSTRUCTION



1 **ELEMENTARY - AERIAL - NORTHWEST**
NOT TO SCALE

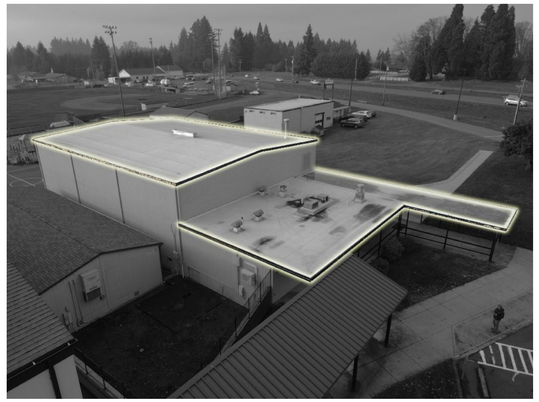

2 **ELEMENTARY - AERIAL - SOUTHEAST**
NOT TO SCALE




3 **MAINTENANCE - AERIAL - NORTHWEST**
NOT TO SCALE




4 **MAINTENANCE - AERIAL - SOUTHEAST**
NOT TO SCALE



5 **STADIUM - AERIAL - NORTHWEST**
NOT TO SCALE

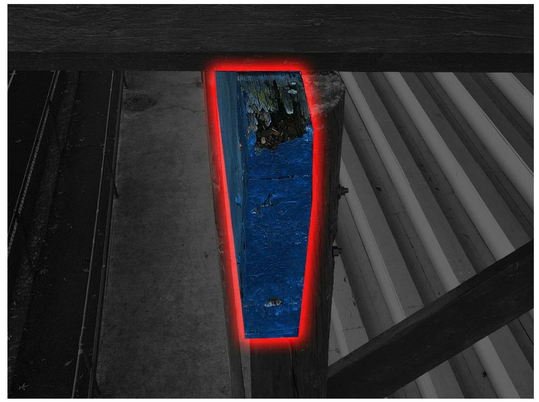

6 **STADIUM - BEAM - NORTH**
NOT TO SCALE

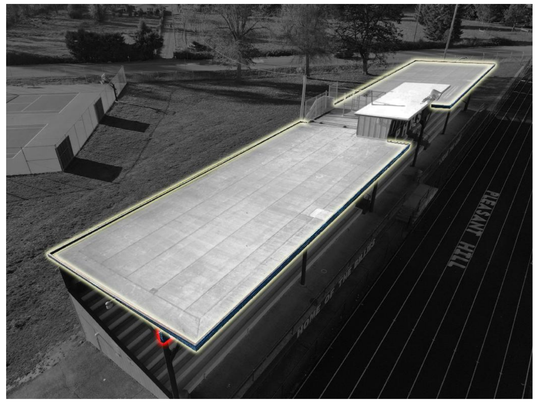

7 **STADIUM - AERIAL - SOUTHEAST**
NOT TO SCALE



8 **STADIUM - BEAM - SOUTH**
NOT TO SCALE

PHSD FASCIA REPAIR

Pleasant Hill School District
36386 Highway 58
Pleasant Hill, OR 97455

CONTACT: JIM DIENSTEL
EMAIL: jdienstel@pleasanthill.k12.or.us
TAX MAP: 18023400
TAX LOT: 01900-02200

0" - 1"
WHEN PRINTED FULL SIZE (24" x 36") SHEET

ISSUE DATE: 05 FEB 2024
DRAWN BY: STAFF

REVISIONS:

#	DESCRIPTION	DATE

ESTIMATE SET

PERSPECTIVES

EX03

PROJECT INFO


SCAN HERE

2/5/2024 3:18:26 PM

ESTIMATES SET - NOT FOR CONSTRUCTION

LEGEND

- SCRAPE + PAINT FASCIA, REPLACE FLASHING
- DEMOLISH + REPLACE FASCIA + CAP FLASHING
- REPLACE CAP FLASHING ONLY

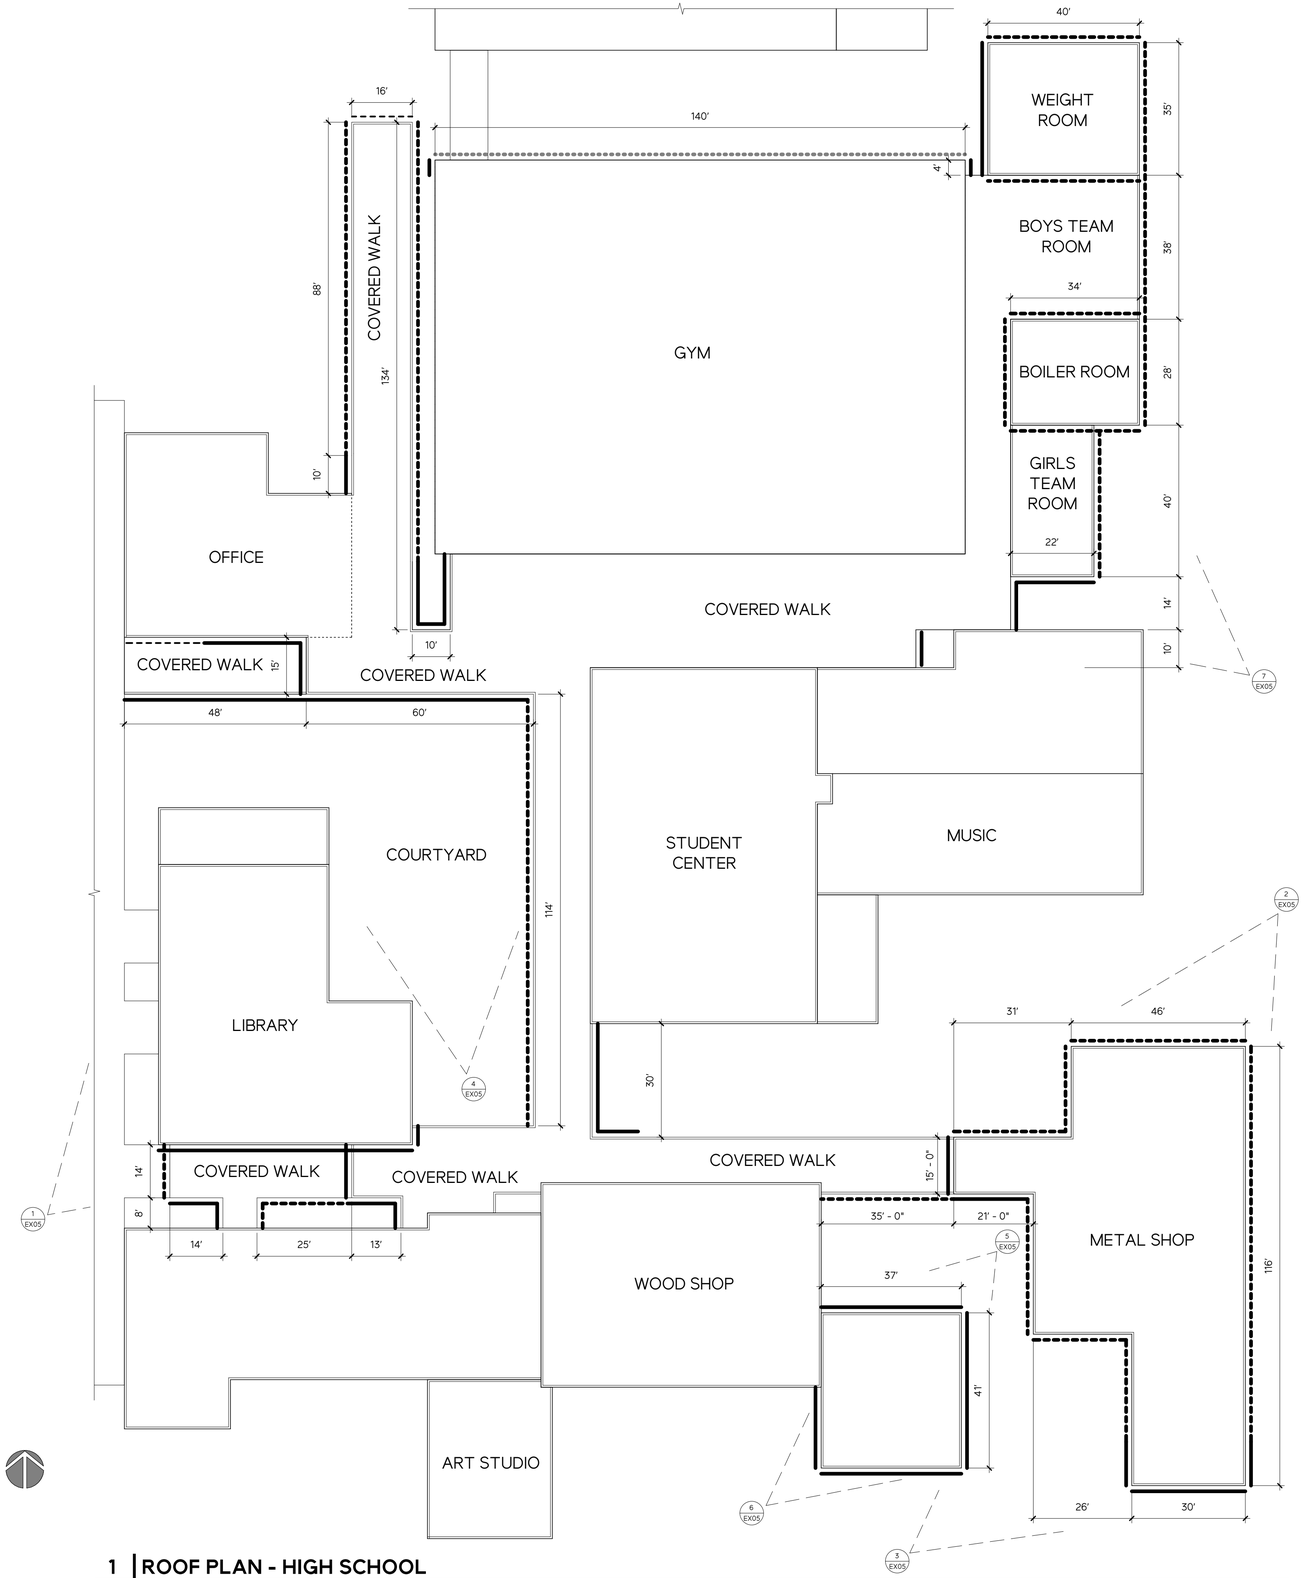

1 | ROOF PLAN - HIGH SCHOOL
EX04 | 1" = 20'-0"

PHSD FASCIA REPAIR

Pleasant Hill School District
36386 Highway 58
Pleasant Hill, OR 97455

CONTACT: JIM DIENSTEL
TAX MAP: 18023400

EMAIL:jdienstel@pleasanthill.k12.or.us
TAX LOT: 01900-02200

WHEN PRINTED FULL SIZE PLOT SCALE IS AS SHOWN
0" - 1"

ISSUE DATE: 05 FEB 2024
DRAWN BY: STAFF

REVISIONS:

#	DESCRIPTION	DATE

ESTIMATE SET

ROOF PLAN - HIGH SCHOOL


EX04

PROJECT INFO

SCAN HERE

2/5/2024 3:18:26 PM

ESTIMATES SET - NOT FOR CONSTRUCTION

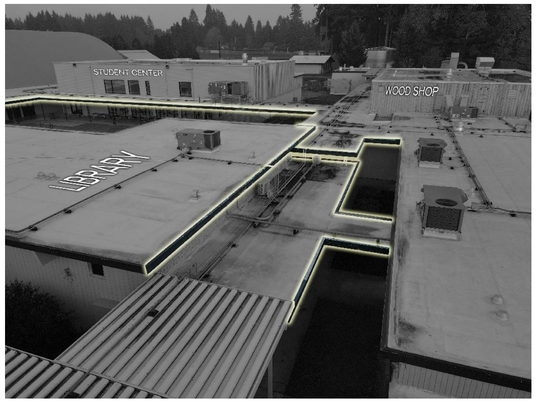

1 **LIBRARY - AERIAL - SOUTHWEST**
NOT TO SCALE



2 **METAL SHOP - AERIAL - NORTHEAST**
NOT TO SCALE



3 **METAL SHOP - AERIAL - SOUTHWEST**
NOT TO SCALE




4 **OFFICE - AERIAL - SOUTHEAST**
NOT TO SCALE



5 **WOOD SHOP - AERIAL - NORTHEAST**
NOT TO SCALE



6 **WOOD SHOP - AERIAL - SOUTHWEST**
NOT TO SCALE

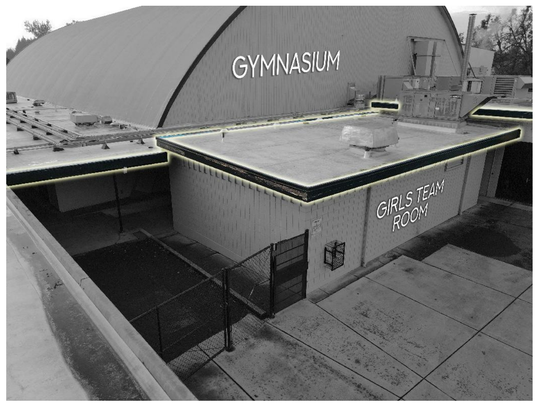

7 **GIRLS TEAM ROOM - AERIAL - SOUTHEAST**
NOT TO SCALE

PHSD FASCIA REPAIR

Pleasant Hill School District
36386 Highway 58
Pleasant Hill, OR 97455

CONTACT: JIM DIENSTEL
EMAIL: jdienstel@pleasanthill.k12.or.us
TAX MAP: 18023400
TAX LOT: 01900-02200

WHEN PRINTED FULL SIZE PLOT SCALE IS AS SHOWN
0" - 1"

ISSUE DATE: 05 FEB 2024
DRAWN BY: STAFF

REVISIONS:

#	DESCRIPTION	DATE

ESTIMATE SET

PERSPECTIVES - HIGH SCHOOL

EX05

PROJECT INFO

SCAN HERE

2/5/2024 3:18:28 PM