

Ocean View School District


Construction Update

September 15, 2020

Presented by:
Carol Hansen, Ed.D., Superintendent
Michael Conroy, Ed.D., Deputy Superintendent
Jim Choate, Director of Facilities

Review Vista View Plans

1. Proposed Landscaping
2. Flex Lab/Home Economics Classroom Plan review
3. Portable Restroom Bldg.
4. Board Direction

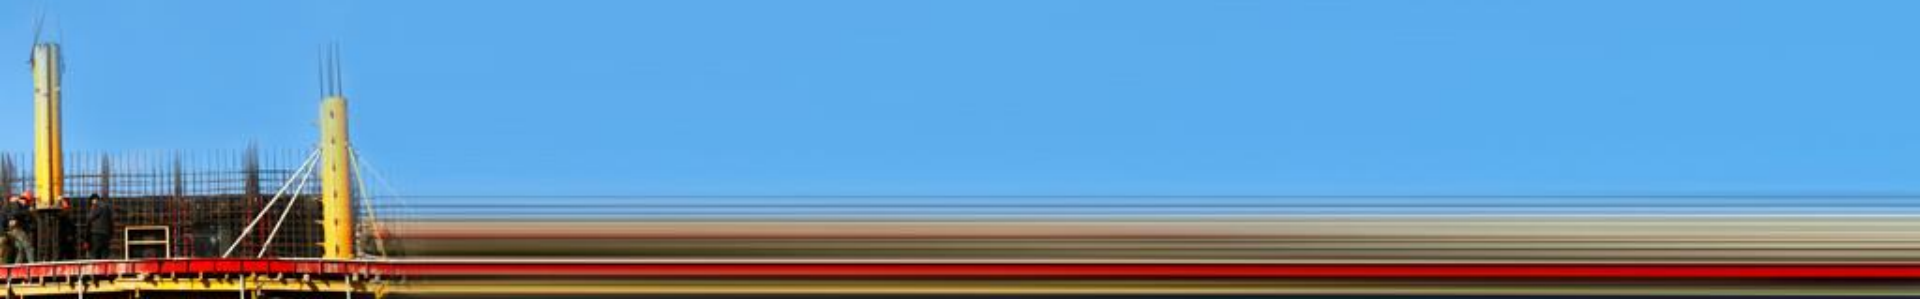

Vista View Proposed Landscaping



Vista View Proposed Landscaping



Muhlenbergia rigens
Deer Grass

Acacia Stenophylla
Shoestring Acacia





Vista View Proposed Landscaping



Festuca 'Elijah Blue'
Elijah Blue Fescue

Lomandra Longifolia 'Breeze'
Breeze Mat Rush





Vista View Proposed Landscaping




Aritida purpurea
Purple Three Awn

Agave attenuata
Foxtail Agave




Flex Lab/Home Economics Enlarged Floor Plan

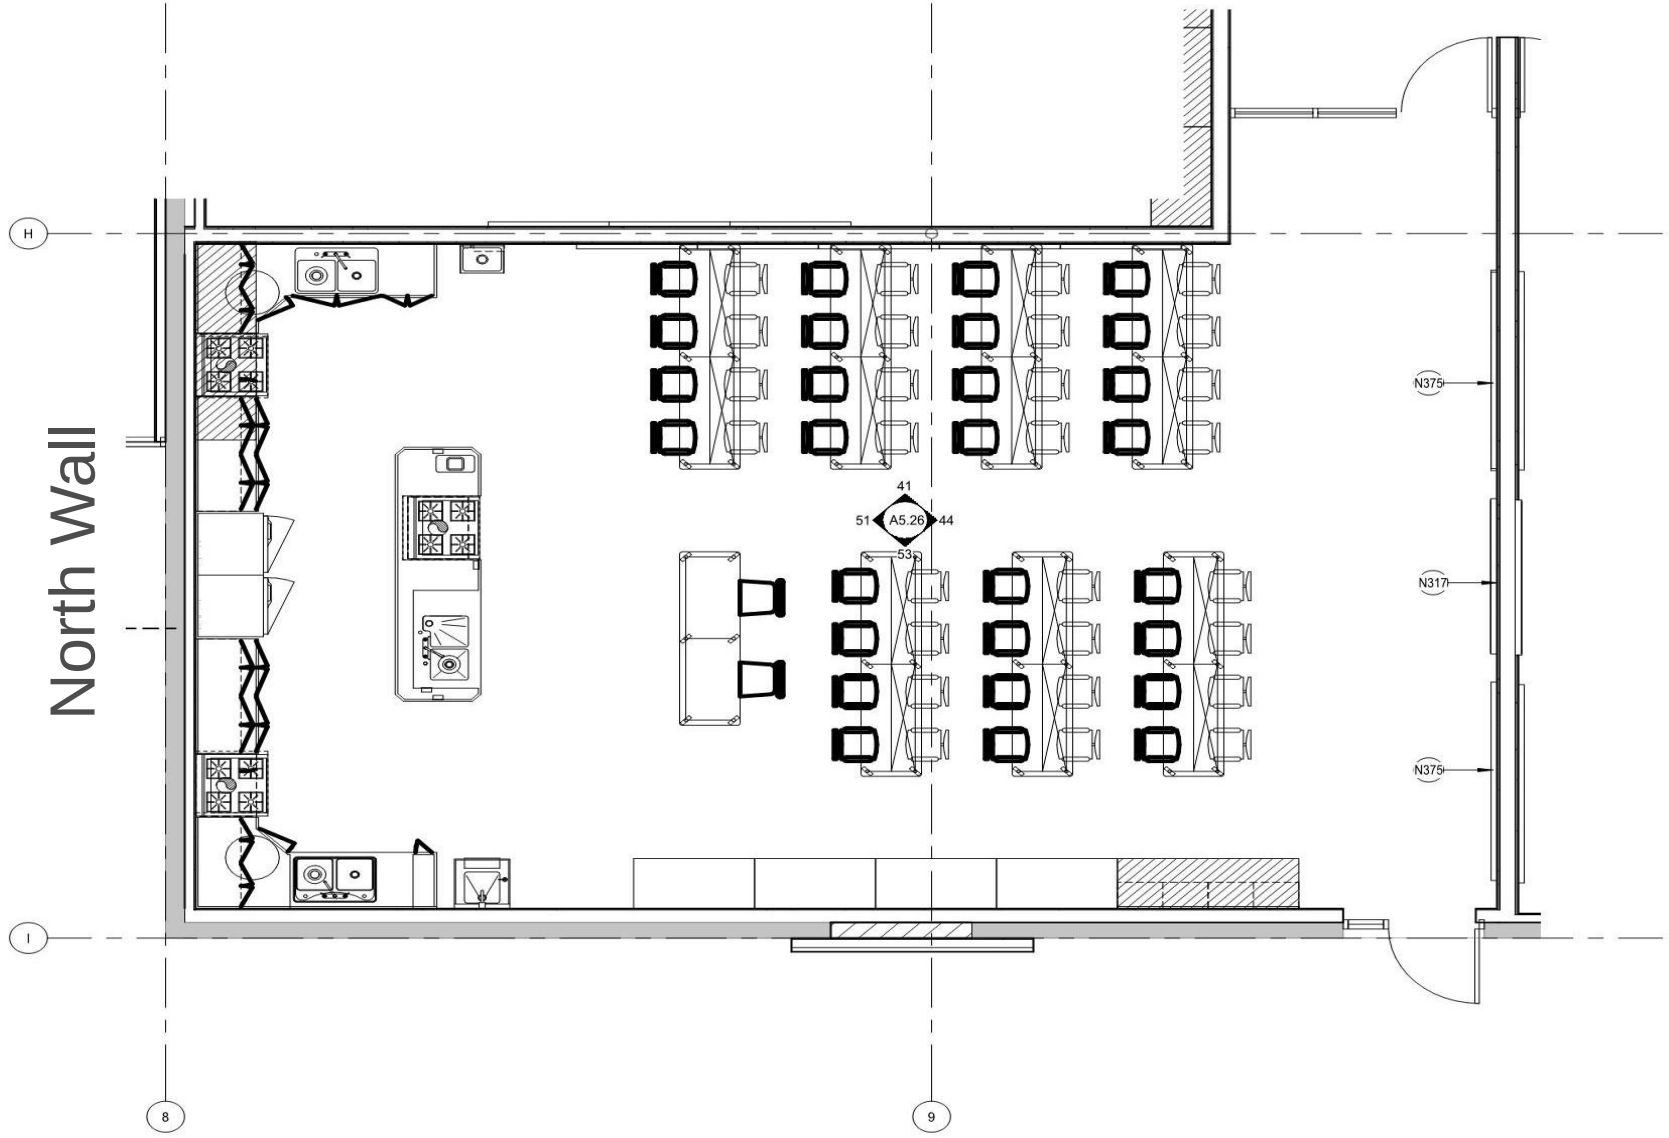


31
A5.26
ENLARGED FLOOR PLAN - FLEX LAB (HOME EC)
SCALE: 1/4" = 1'-0"


Classroom North Wall

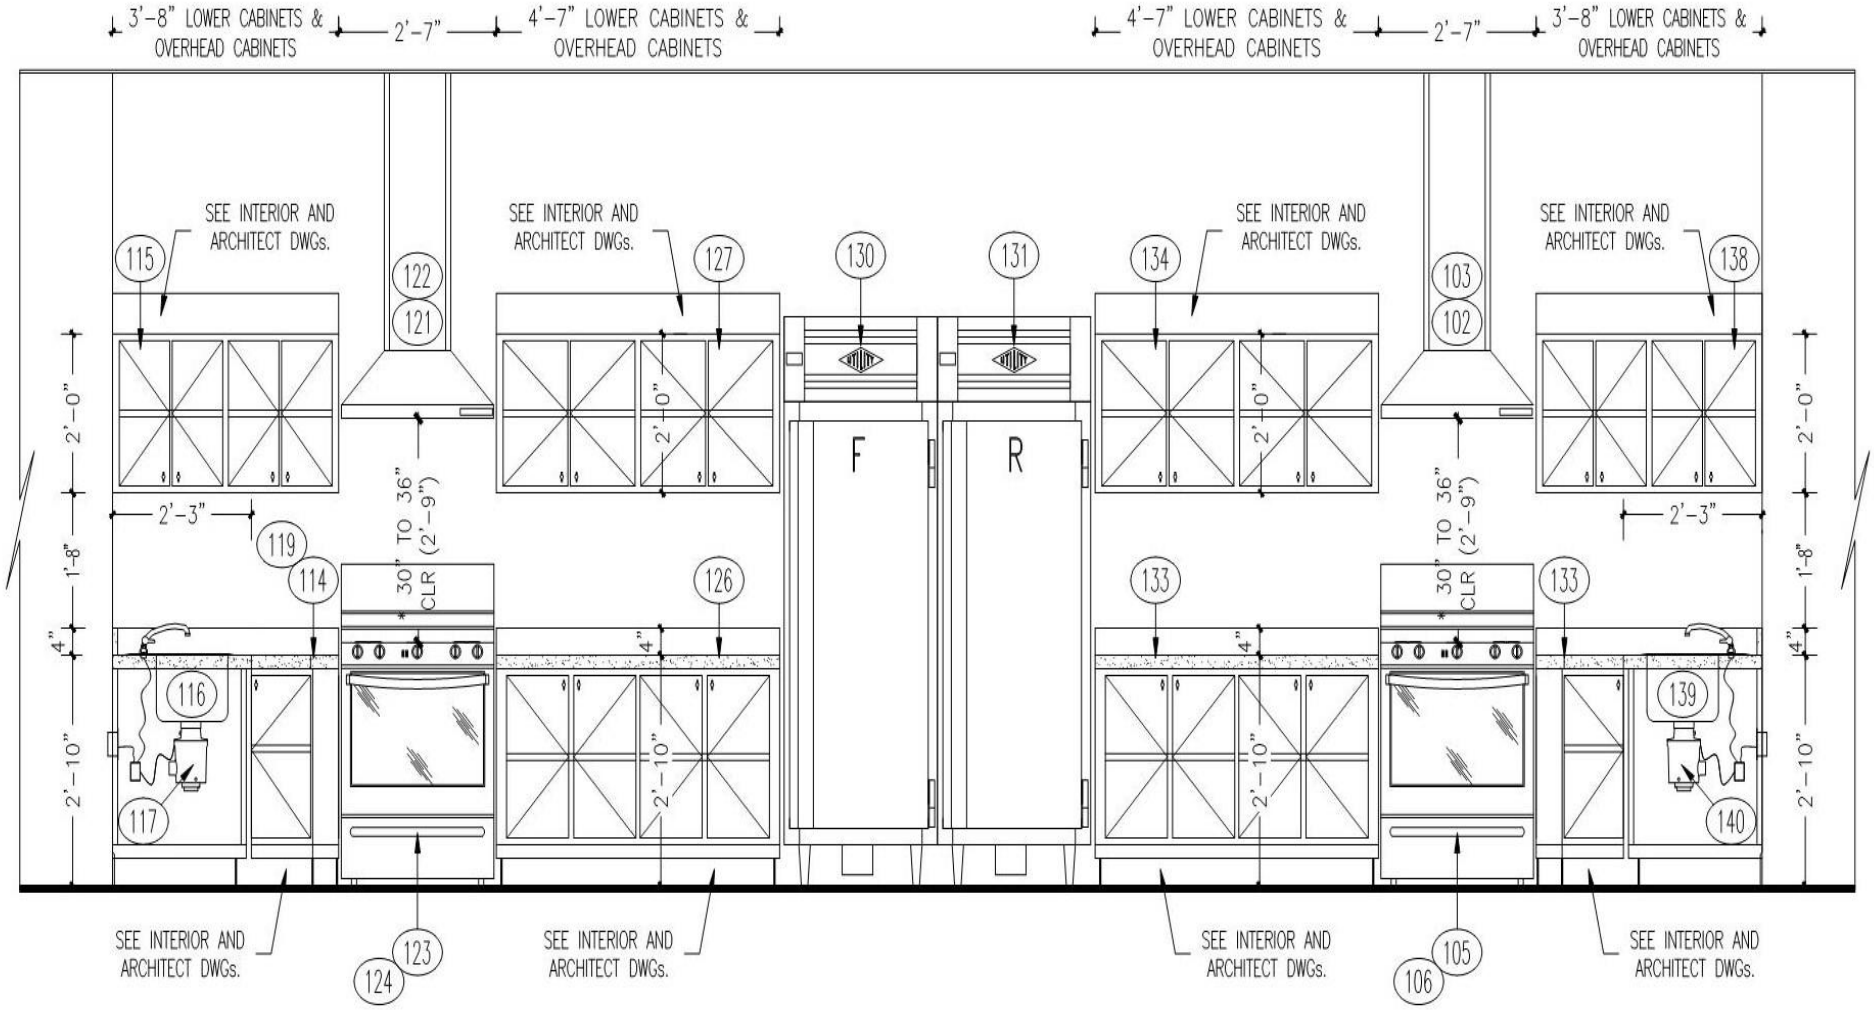

Classroom South Teaching Wall

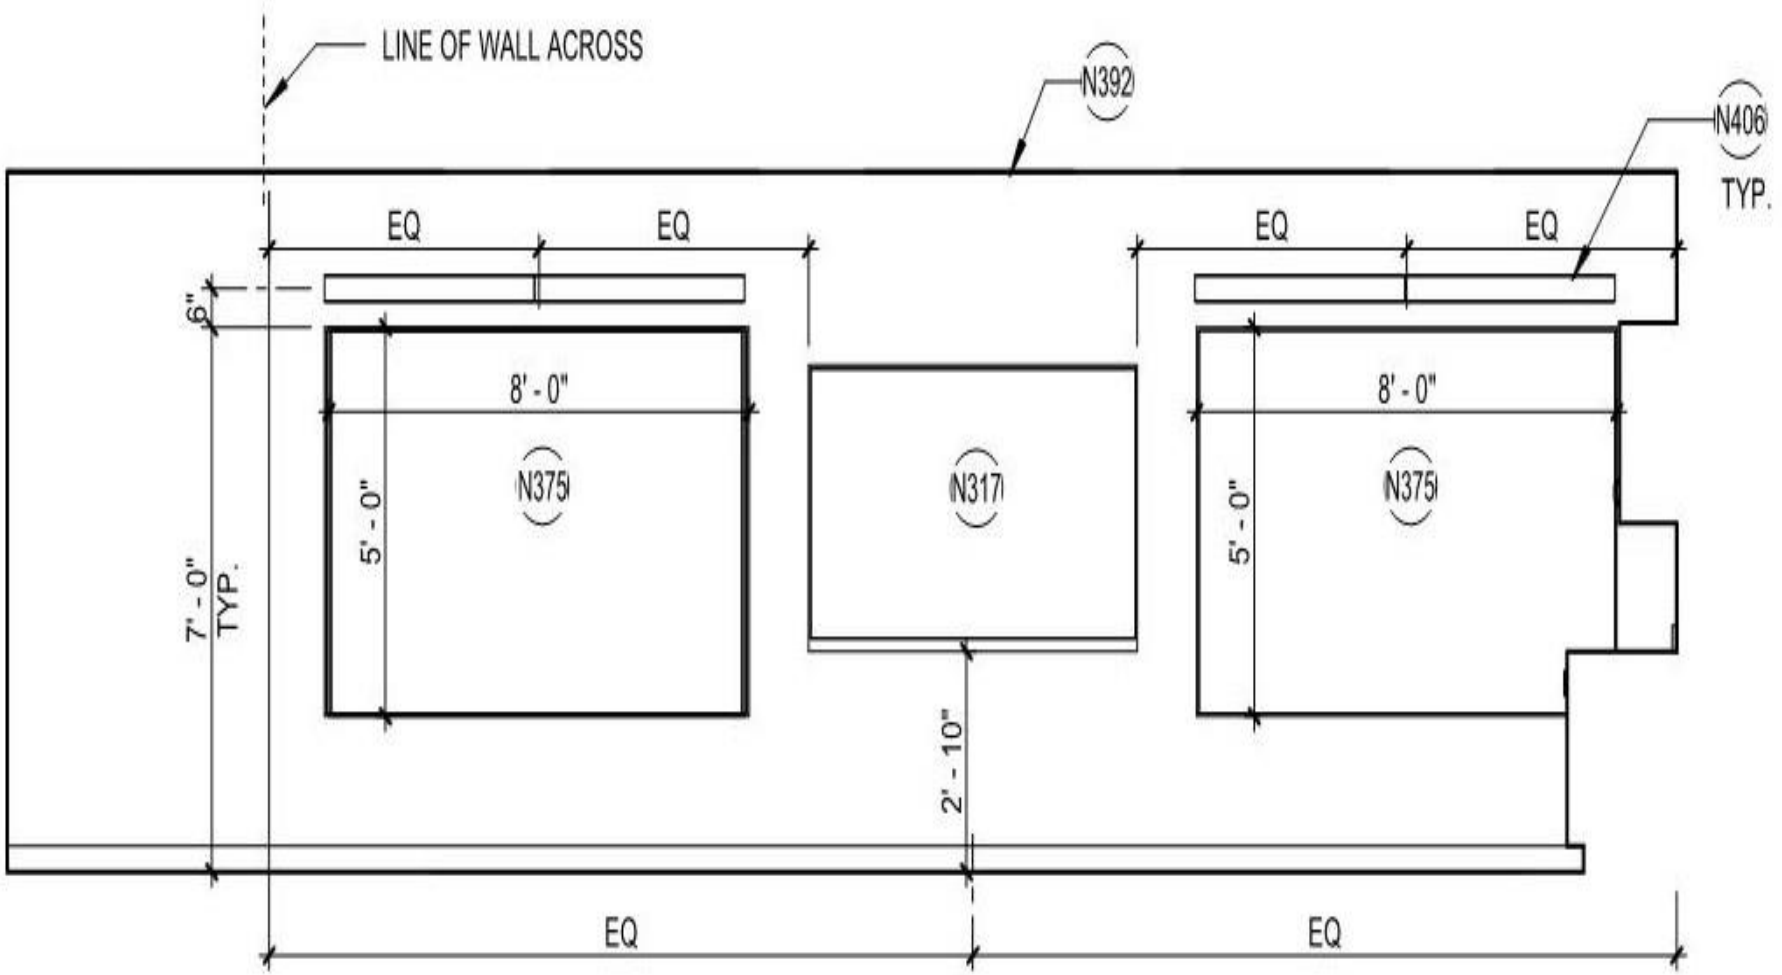


Portable Restroom

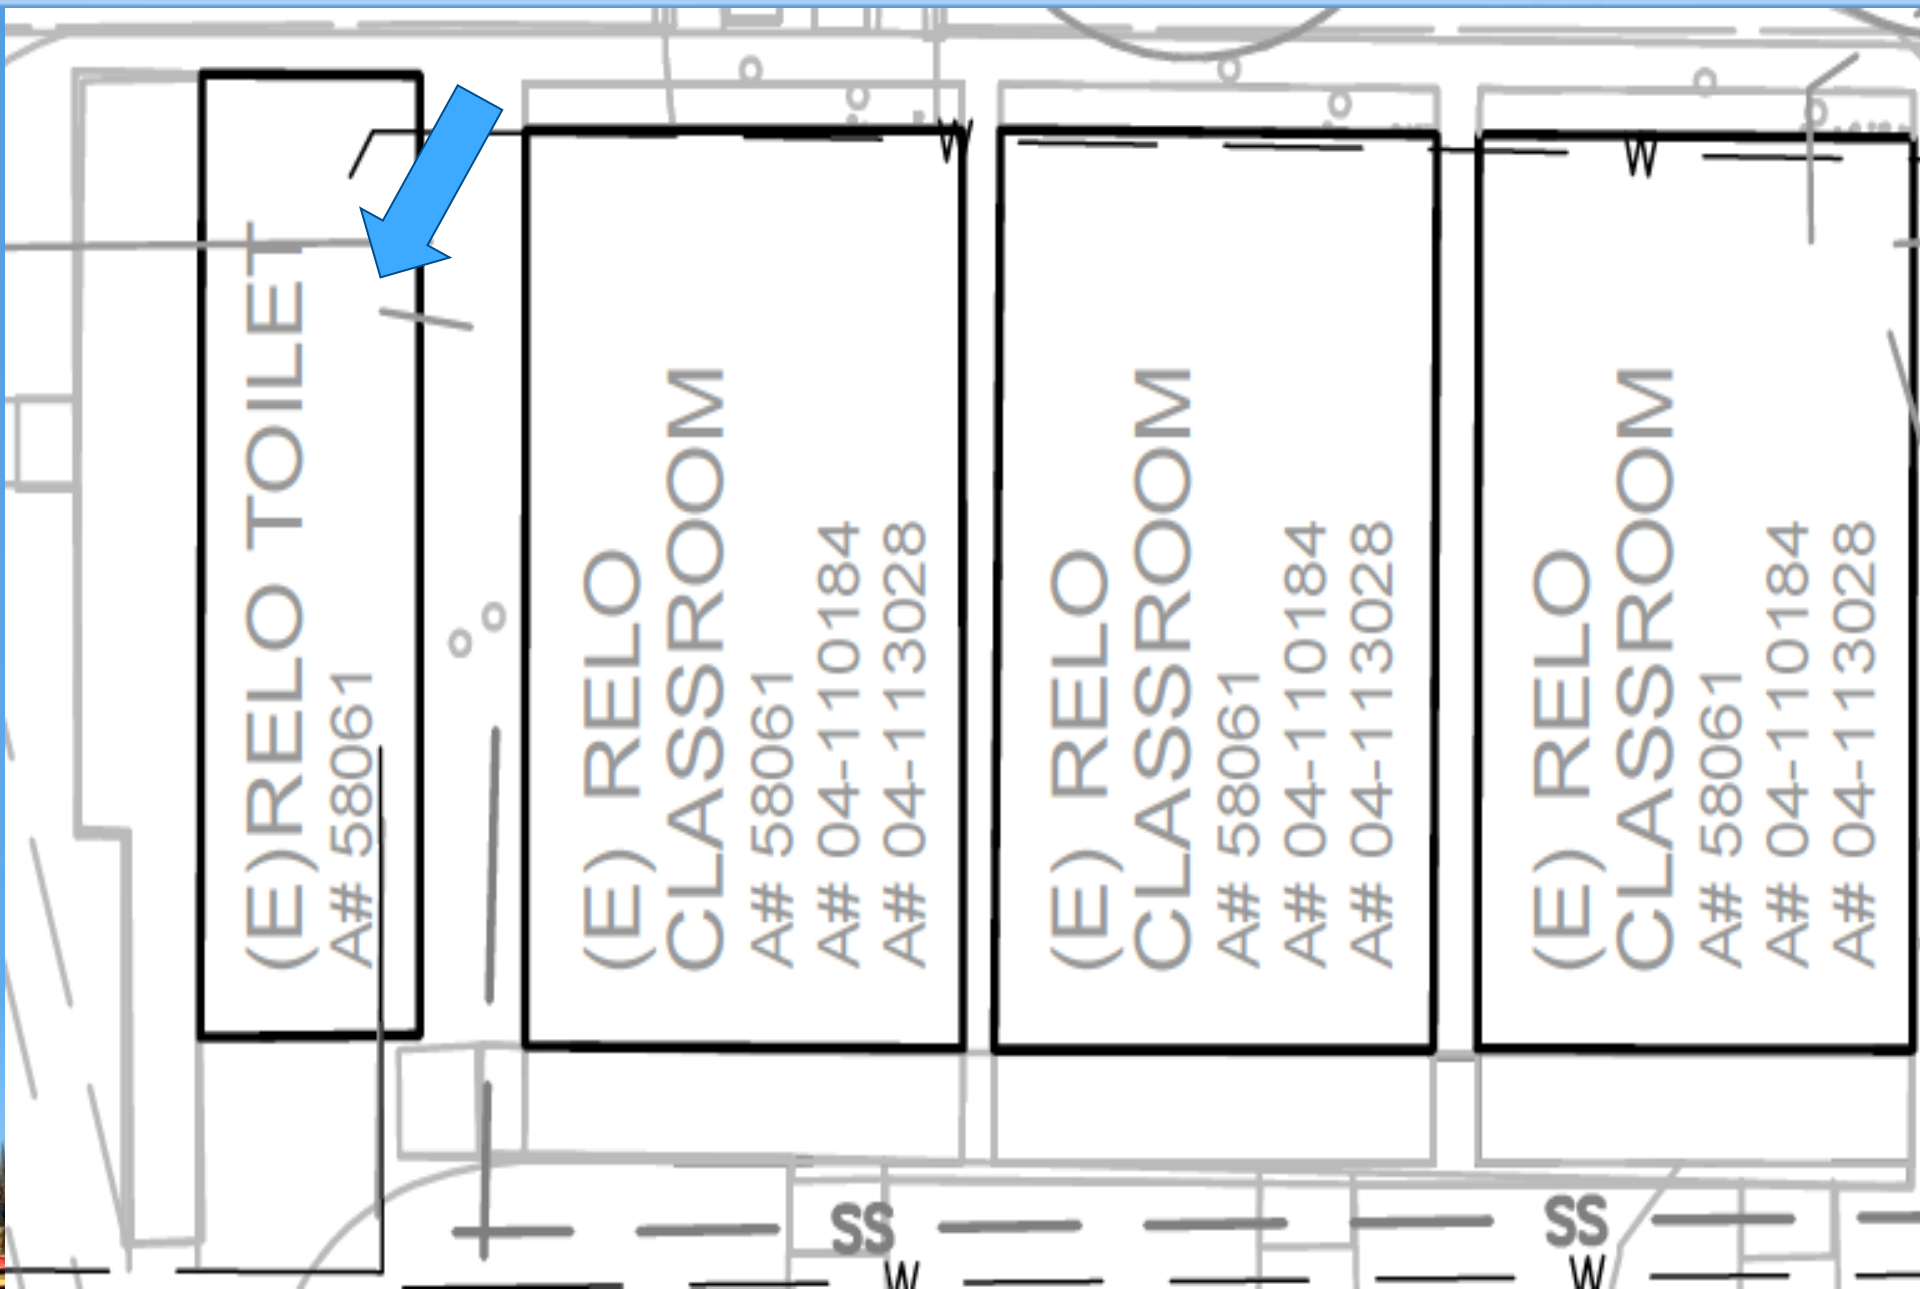

Board Direction

Staff requests consensus and support to move forward with the following recommendations:

1. Proceed with proposed Landscaping Concept
2. Proceed with proposed Flex Lab/Home Economics Classroom Plan Design
3. Replace Portable Restroom Building

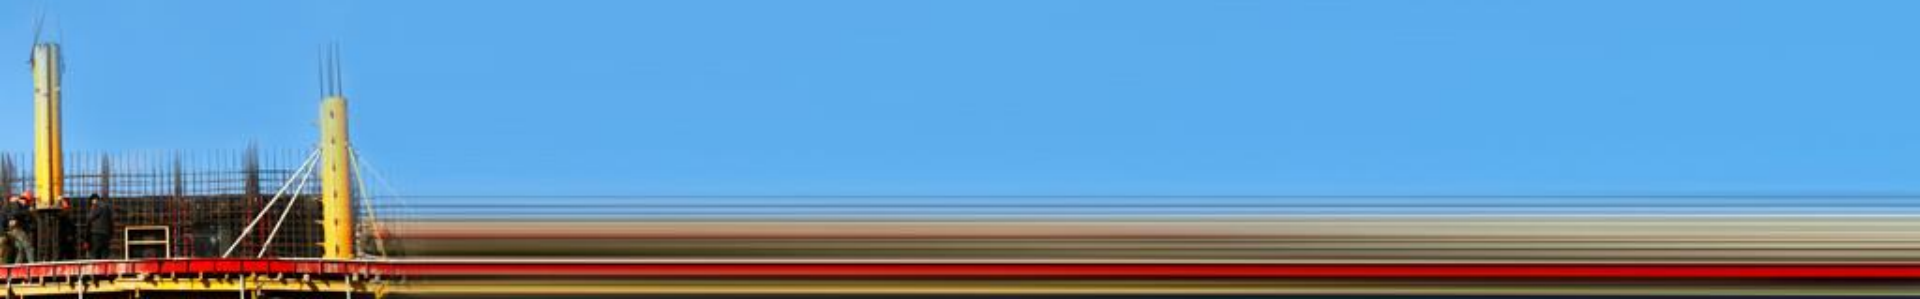


Questions?