ISD #742 St. Cloud Tech High School

ICS CONSULTING, INC

Weekly Update

September 29, 2017

Progress Pictures

Gravel access road at west entrance

Area 1 – Learning Neighborhood footing excavation

Area 1 – Learning Neighborhood concrete forms

Area 1 – Learning Neighborhood concrete

Gravel Sub grade Installed

Building Pad to Grade

Building Pad in Process

Topsoil stripping and sand removal

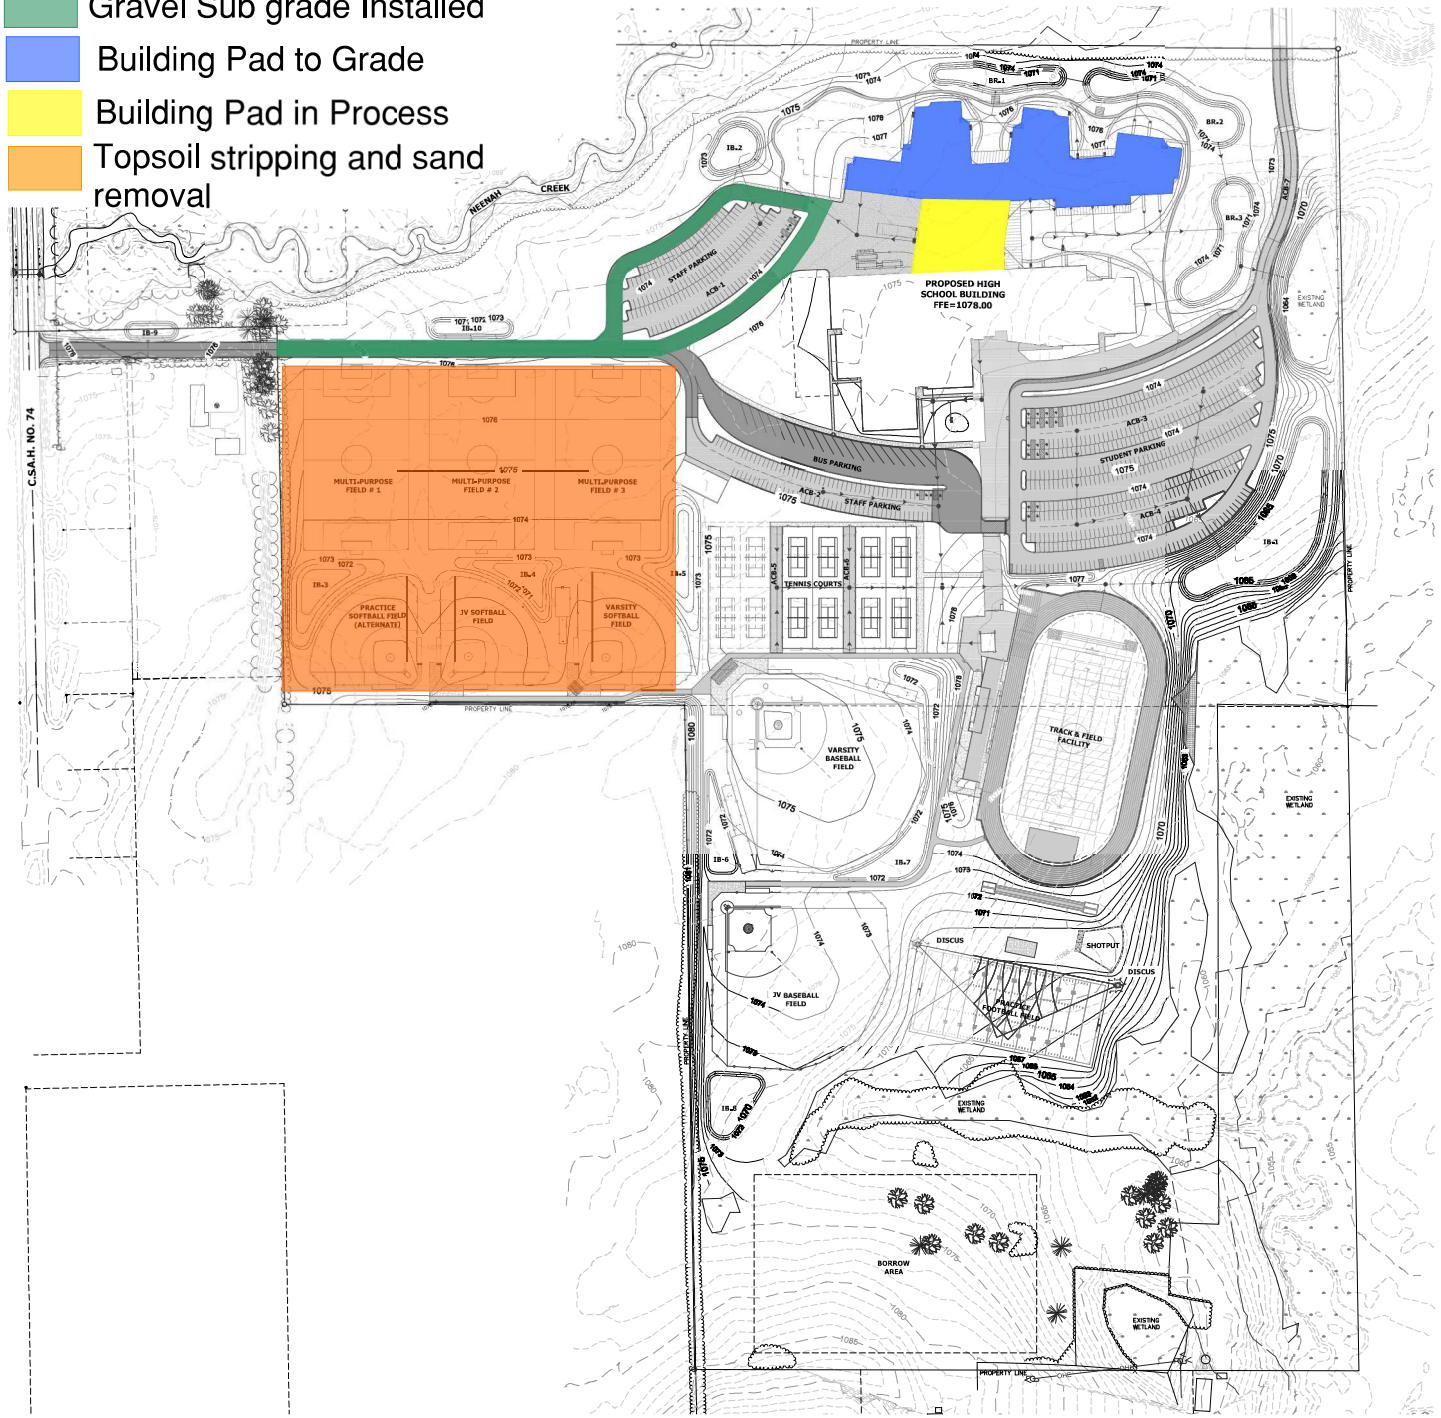

NOTES:

1. BORROW MATERIAL FOR SOIL CORRECTION TO BE FROM IDENTIFIED BORROW AREA AND OTHER AREAS OF THE SITE WITH ACCEPTABLE MATERIALS AS IDENTIFIED IN THE GEOTECHNICAL REPORT.

CUNINGHAM GROUP

Cuningham Group Architecture, Inc.
81 Anthony Milla
301 Hillo St. NE
Suite 330
Minneapolis, MN
55414

TEL: 612.379.3400
Fax: 612.379.4400

www.cuningham.com

iiw minnesota ARCHITECTS. ENGINEERS.

Design Tree

Consultant

Revisions
No

I hereby certify that this plan, specification, or report was prepared by me or under my direct supervision and that I am a duly licensed Professional Engineer under the laws of the State of Minnesota

Signed

Name: Jeremy E. Anderson

License No: 44888

Document Phase: BID PACKAGE #1

Date: August 1, 2017

IRC / AIC:

Drawn By: RJK

Checked By: JEA

Comm. No: 0716101

Project Title:

ST. CLOUD TECH HIGH SCHOOL

Sheet Title:

CIVIL OVERALL SITE GRADING PLAN

Sheet Number:

C504

Project © 2017 Cuningham Group Architecture, Inc. All Rights Reserved

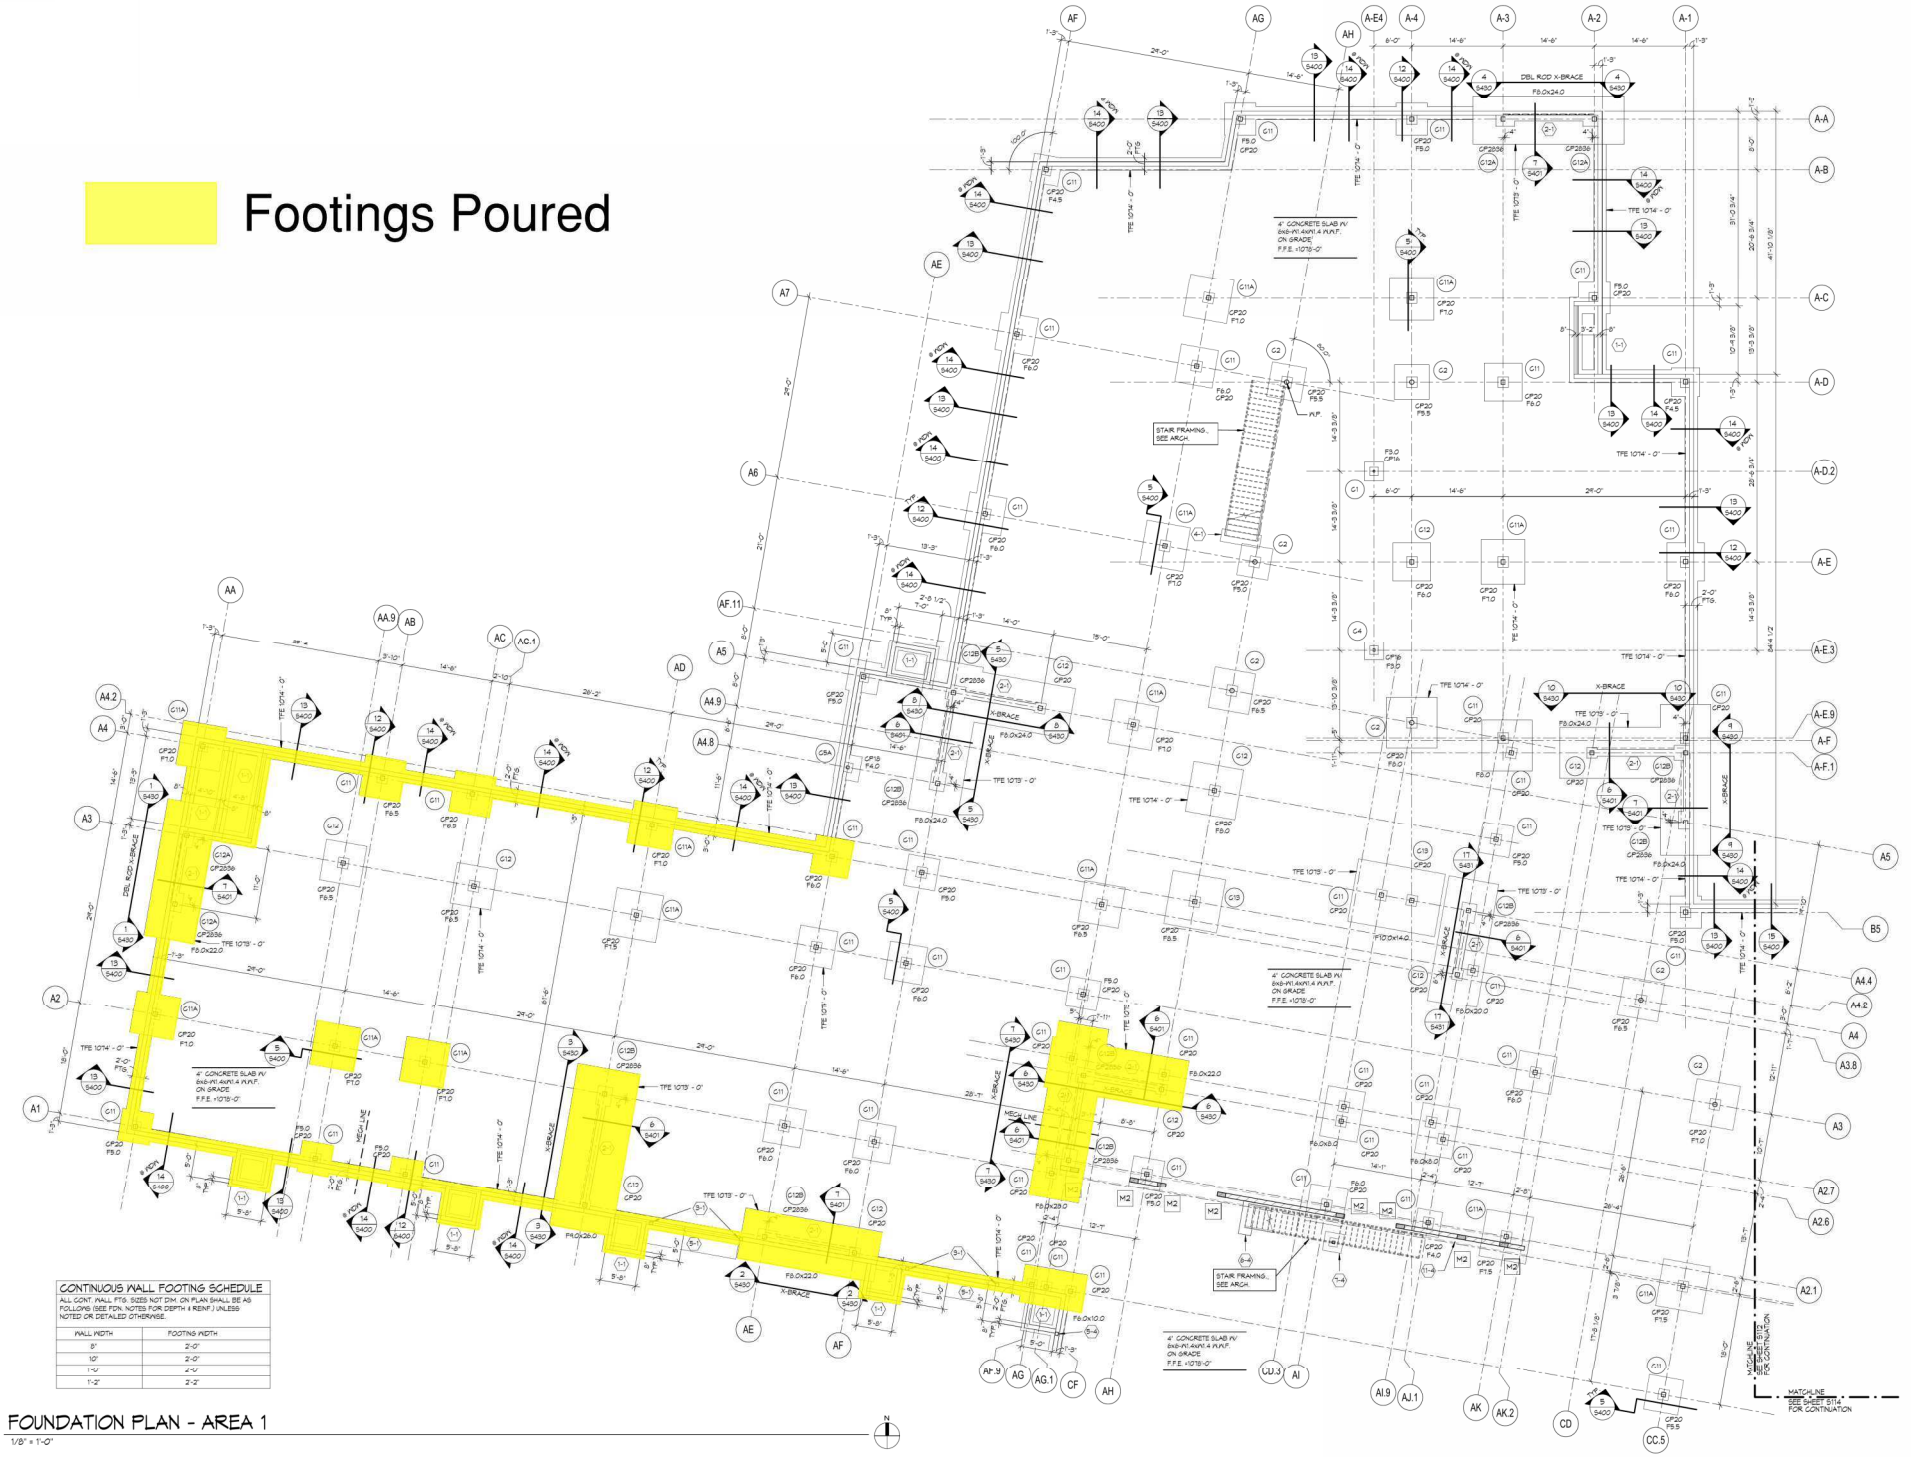

CUNINGHAM GROUP

Cuningham Group Architecture, Inc.
St. Anthony Main
201 Main St. SE
Suite 325
Minneapolis, MN
55414
Tel: 612 379 3400
Fax: 612 379 3414
www.cuningham.com

iiw minnesota
ARCHITECTS. ENGINEERS.
101 Trinity Avenue South, Suite 700, St. Cloud, MN 56301
www.iiwmn.com • 320.230.0840

Consultant
CLARK ENGINEERING
12755 Highway 55, Suite 100
Minneapolis, MN 55441-4676
(763) 545-9196
Fax (763) 541-0056
www.clark-eng.com

Revisions

No	Date	Description
2	8-15-17	Addendum #2
4	9-19-17	PR#1 TO BP1

BID PACKAGE 2
Sept. 25, 2017

I hereby certify that this plan, specification, or report was prepared by me or under my direct supervision and that I am a duly Licensed Professional Engineer under the laws of the state of Minnesota

Signed:
Name: Leo J. Schaefers
License No.: 48356

Documents Phase:	BID PACKAGE 2
Date:	September 25, 2017
PIC / EOR:	CCC, LJS
Drawn By:	DRF, KJC
Checked By:	LJS
Comm. No.:	14-0501
Project Title	CEC-515065

SAINT CLOUD TECH HIGH SCHOOL

KEY PLAN

Sheet Title
FOUNDATION PLAN - AREA 1

Sheet Number
S111

Copyright © 2017 by Cuningham Group Architecture, Inc. All Rights Reserved

ISD #742 St. Cloud Tech High School

ICS CONSULTING, INC

Weekly Update

October 6, 2017

Progress Pictures

Site Utility Materials

North Access Road subgrade & utilities

Athletic Complex Grading

Area 1 – Learning Neighborhood footings

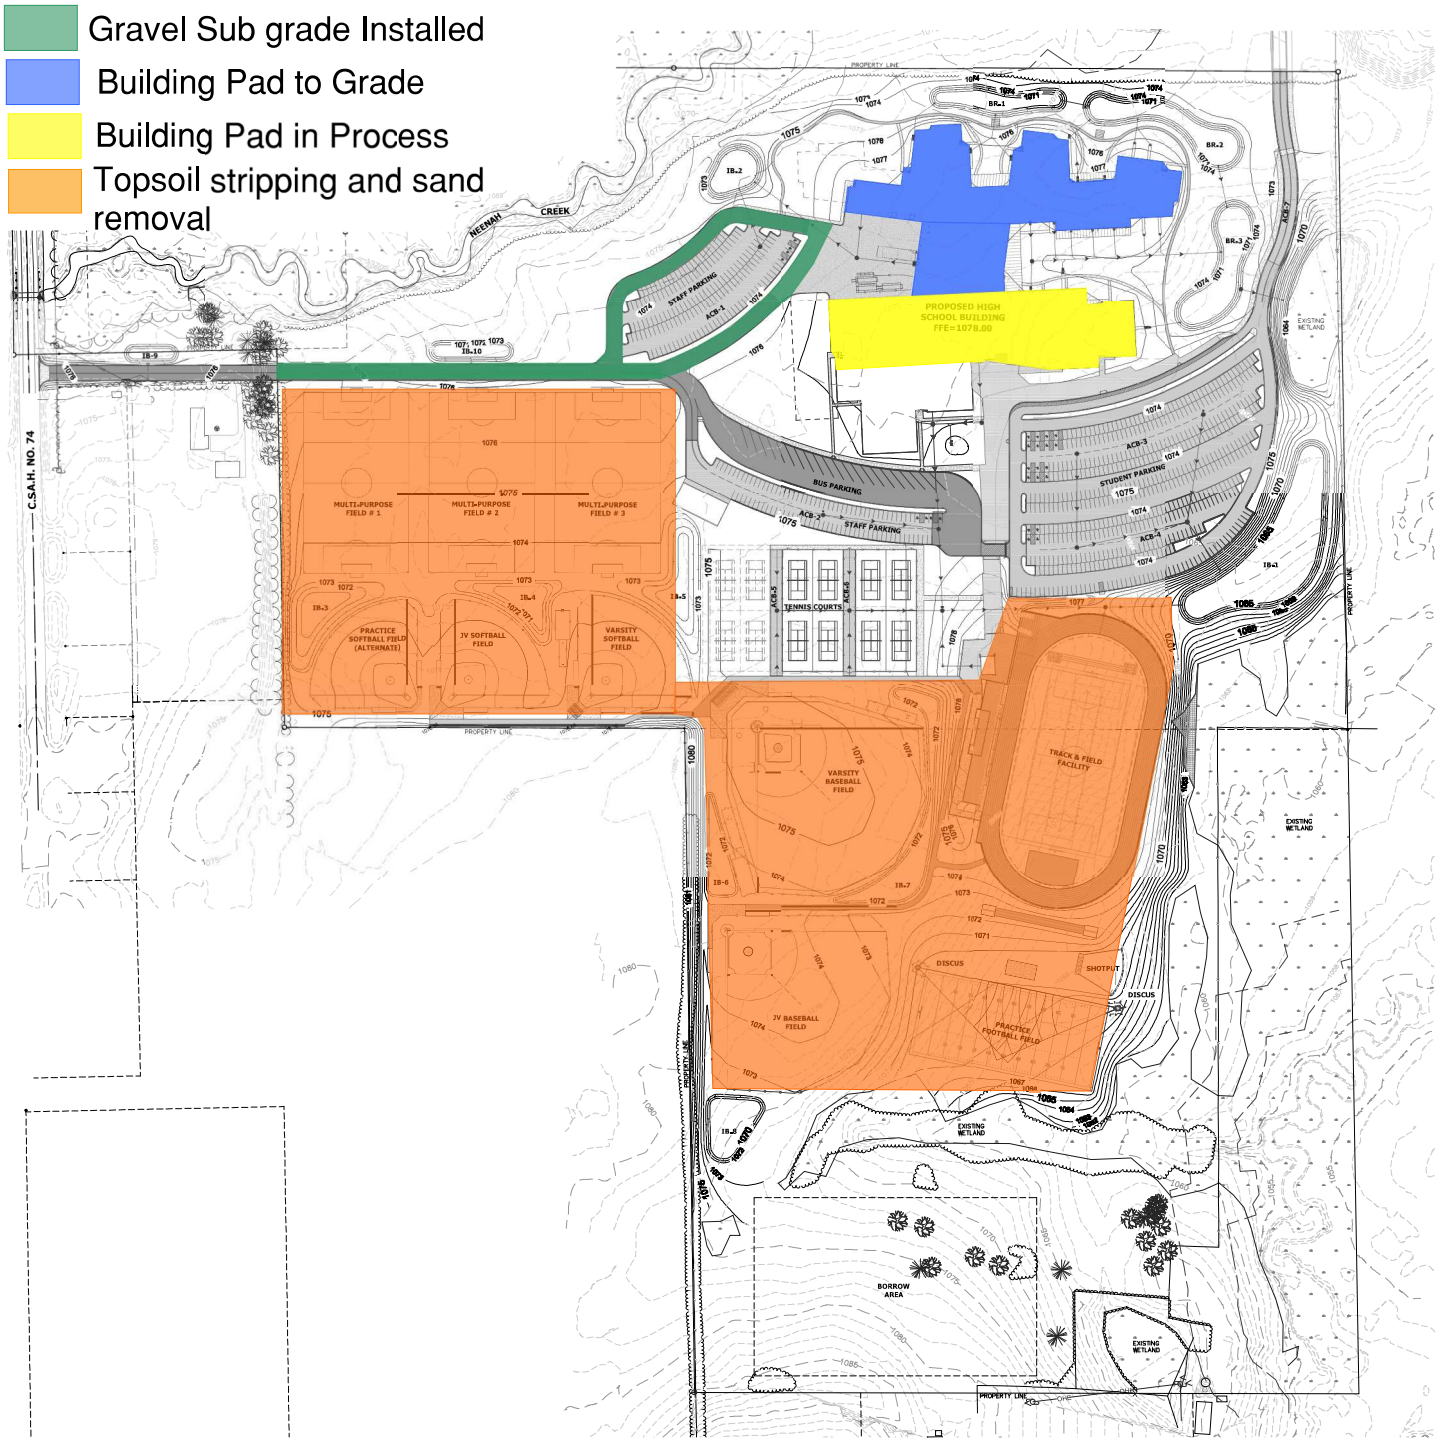

NOTES:

1. BORROW MATERIAL FOR SOIL CORRECTION TO BE FROM IDENTIFIED BORROW AREA AND OTHER AREAS OF THE SITE WITH ACCEPTABLE MATERIALS AS IDENTIFIED IN THE GEOTECHNICAL REPORT.

CUNINGHAM GROUP

Cuningham Group Architecture, Inc.
50 Anthony Mills
247 Mills St. NE
Suite 100
Minneapolis, MN
55414
TEL: 612.379.3400
Fax: 612.379.4400
www.cuningham.com

iiw minnesota ARCHITECTS. ENGINEERS.

Design Tree
Consultant

Revisions
No

I hereby certify that this plan, specification, or report was prepared by me or under my direct supervision and that I am a duly Licensed Professional Engineer under the laws of the State of Minnesota

Signed
Name: Jeremy E. Anderson
License No: 44888

Document Phase: BID PACKAGE #1
Date: August 1, 2017
IRC / AIC:
Drawn By: RJK
Checked By: JEA
Comm. No: 0716101

Project Title:
ST. CLOUD TECH HIGH SCHOOL

Sheet Title:
CIVIL OVERALL SITE GRADING PLAN

Sheet Number:
C504

Project © 2017 Cuningham Group Architecture, Inc. All Rights Reserved

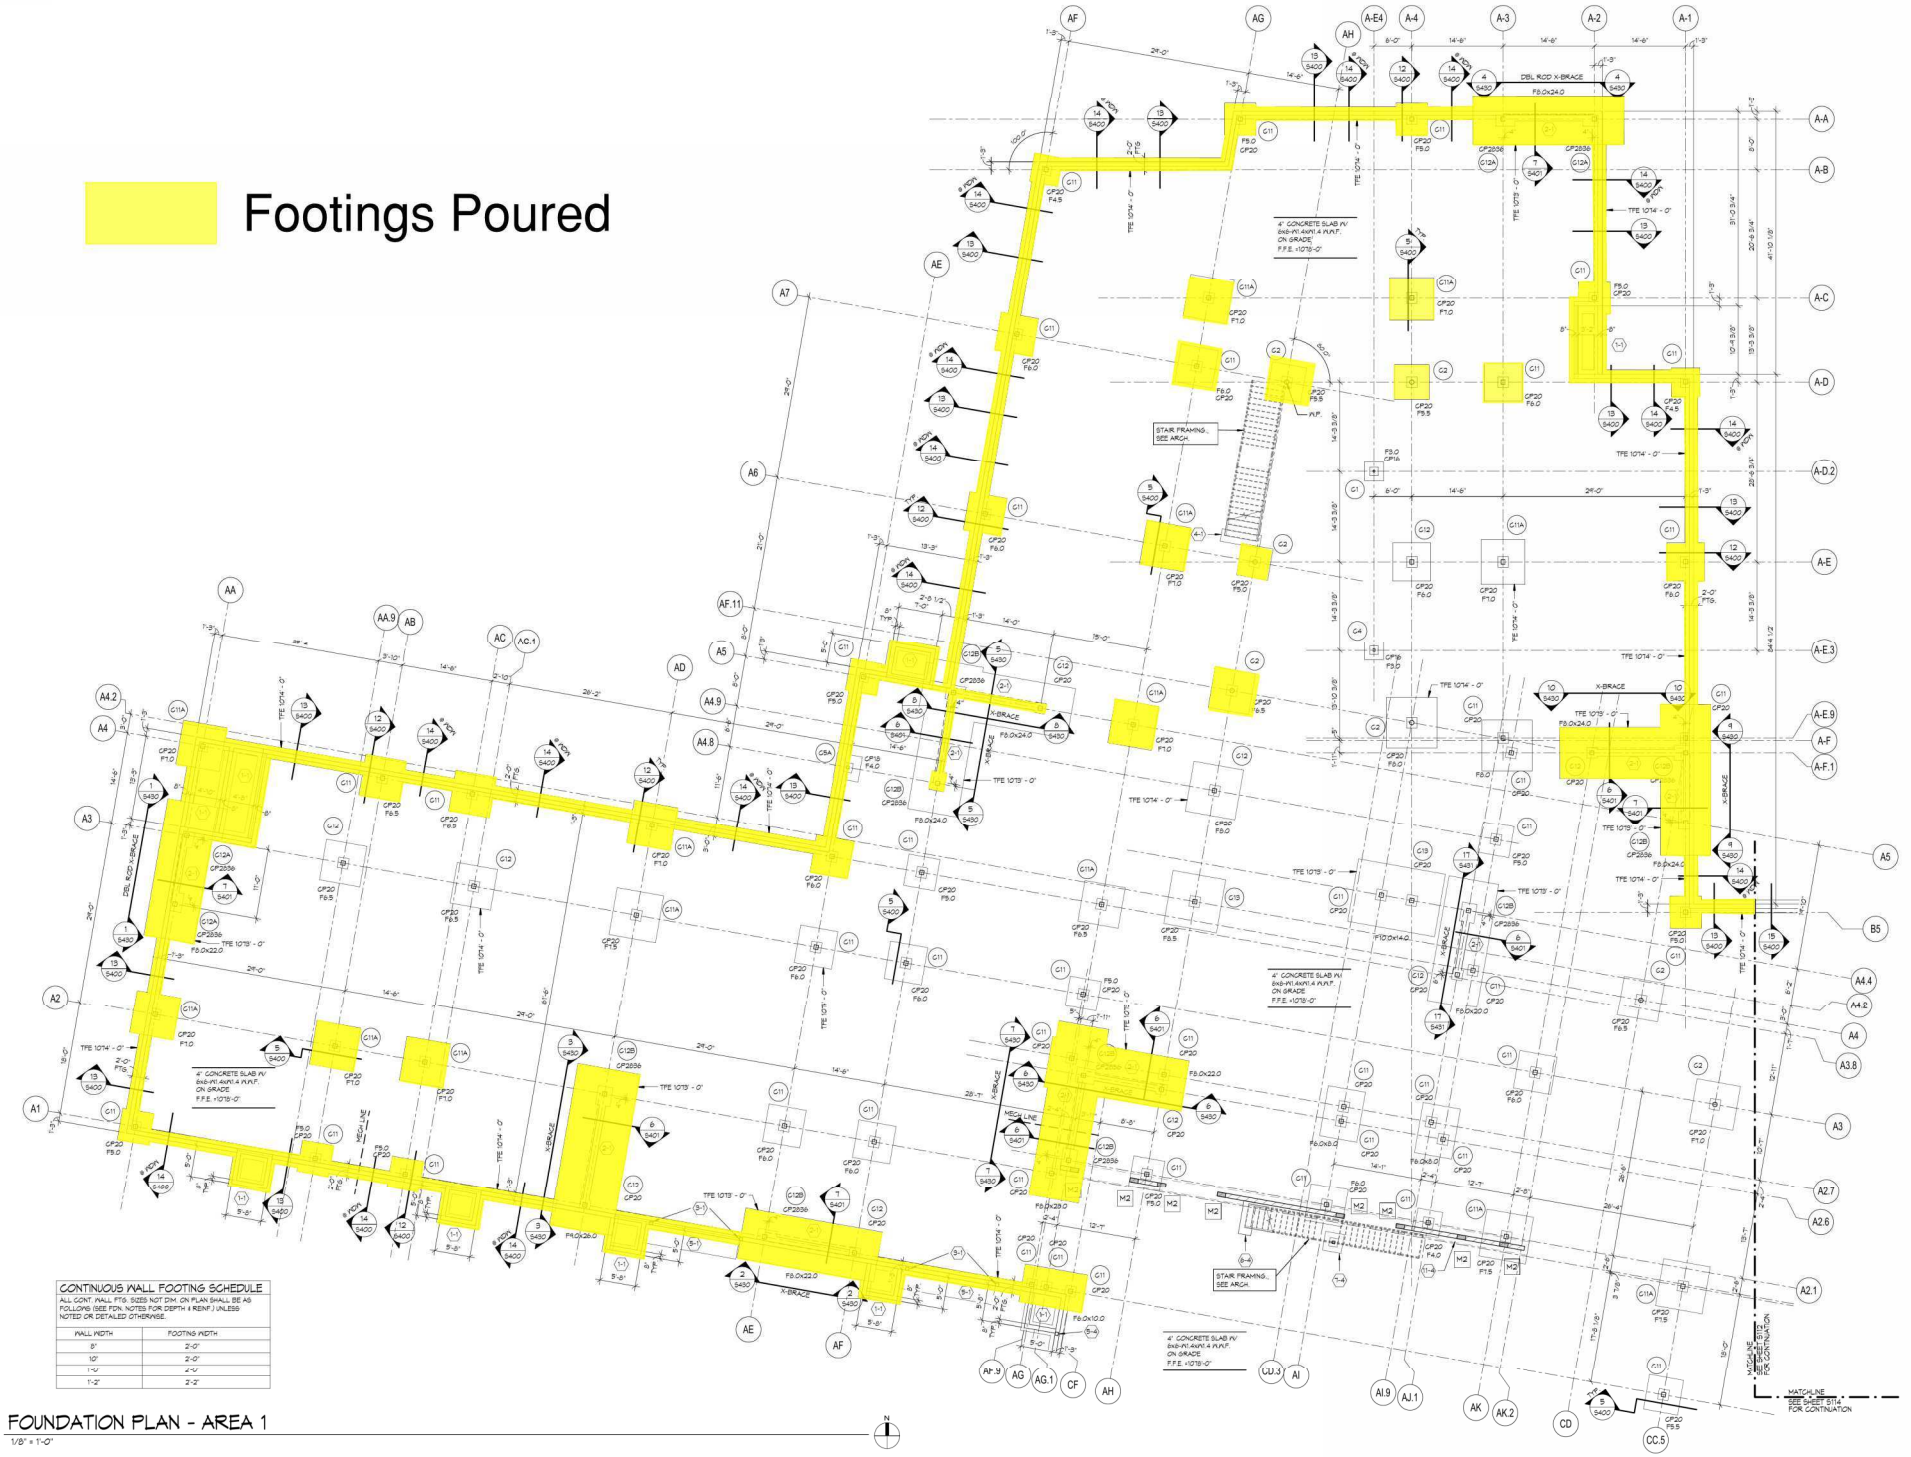

CONTINUOUS WALL FOOTING SCHEDULE

ALL CONT. WALL FTG. SIZES NOT DIM. ON PLAN SHALL BE AS FOLLOWS (SEE FDN. NOTES FOR DEPTH & REINF.) UNLESS NOTED OR DETAILED OTHERWISE.

WALL WIDTH	FOOTING WIDTH
8"	2'-0"
10"	2'-0"
1'-0"	4'-0"
1'-2"	2'-2"

FOUNDATION PLAN - AREA 1

1/8" = 1'-0"

N

CUNINGHAM GROUP

Cuningham Group Architecture, Inc.
St. Anthony Main
201 Main St. SE
Suite 325
Minneapolis, MN
55414
Tel: 612 379 3400
Fax: 612 379 3414
www.cuningham.com

iiw minnesota
ARCHITECTS. ENGINEERS.
101 3rd Avenue South, Suite 700, St. Cloud, MN 56301
www.iiwmn.com • 320.230.0840

Consultant
CLARK ENGINEERING
12755 Highway 55, Suite 100
Minneapolis, MN 55441-4676
(763) 545-9196
Fax (763) 541-0056
www.clark-eng.com

Revisions

No	Date	Description
2	8-15-17	Addendum #2
4	9-19-17	PR#1 TO BP1

BID PACKAGE 2
Sept. 25, 2017

I hereby certify that this plan, specification, or report was prepared by me or under my direct supervision and that I am a duly Licensed Professional Engineer under the laws of the state of Minnesota

Signed:

Name: Leo J. Schaefers
License No.: 48356

Documents Phase:	BID PACKAGE 2
Date:	September 25, 2017
PIC / EOR:	CCC, LJS
Drawn By:	DRF, KJC
Checked By:	LJS
Comm. No.:	14-0501
Project Title	CEC-515065

SAINT CLOUD TECH HIGH SCHOOL

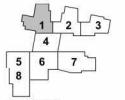

KEY PLAN

Sheet Title
FOUNDATION PLAN - AREA 1

Sheet Number
S111

Copyright © 2017 by Cuningham Group Architecture, Inc. All Rights Reserved

Footings Poured

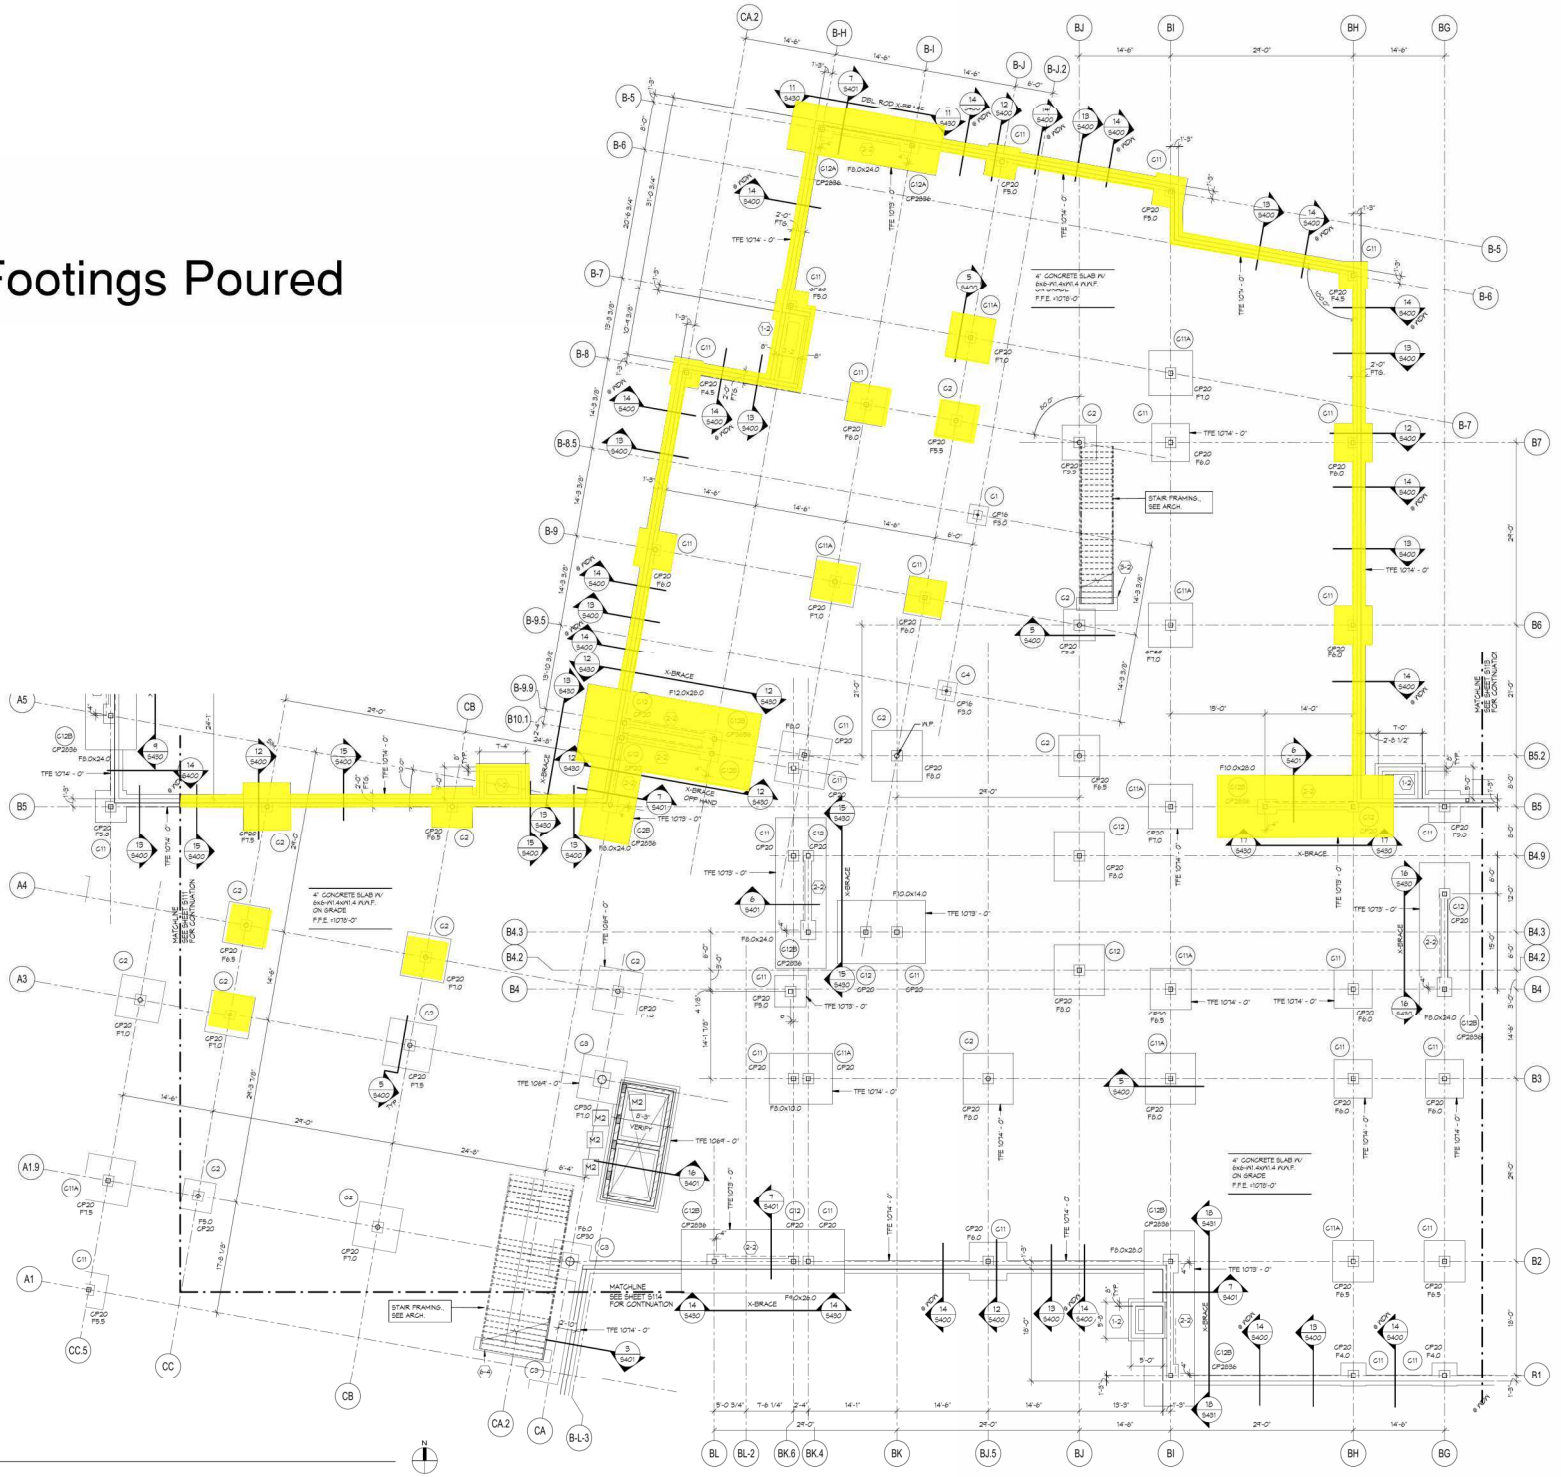

CONTINUOUS WALL FOOTING SCHEDULE	
ALL CONT. WALL FTG. SIZES NOT DIM. ON PLAN SHALL BE AS FOLLOWS (SEE FDN. NOTES FOR DEPTH & REINF.) UNLESS NOTED OR DETAILED OTHERWISE.	
WALL WIDTH	FOOTING WIDTH
8"	2'-0"
10"	2'-0"
1'-0"	2'-0"
1'-2"	2'-2"

FOUNDATION PLAN - AREA 2

1/8" = 1'-0"

CUNINGHAM GROUP

Cuningham Group Architecture, Inc.
St. Anthony Main
201 Main St. SE
Suite 325
Minneapolis, MN
55414
Tel: 612 379 3400
www.cuningham.com

iiw minnesota
ARCHITECTS. ENGINEERS.
101 Trinity Avenue South, Suite 700, St. Cloud, MN 56301
www.iiwmn.com • 320.230.0840

Consultant
CLARK ENGINEERING
12755 Highway 55, Suite 100
Minneapolis, MN 55441-4676
(763) 545-9196
Fax (763) 541-0056
www.clark-eng.com

Revisions

No	Date	Description
2	8-15-17	Addendum #2
3	8-17-17	Addendum #3
4	9-19-17	PR#1 TO BP1

BID PACKAGE 2
Sept. 25, 2017

I hereby certify that this plan, specification, or report was prepared by me or under my direct supervision and that I am a duly Licensed Professional Engineer under the laws of the state of Minnesota

Signed:

Name: Leo J. Schaefers
License No.: 48356

Documents Phase:	BID PACKAGE 2
Date:	September 25, 2017
PIC / EOR:	CCC, LJS
Drawn By:	DRF, KJC
Checked By:	LJS
Comm. No.:	14-0501
Project Title	CEC-S15065

SAINT CLOUD TECH HIGH SCHOOL

KEY PLAN

Sheet Title
FOUNDATION PLAN - AREA 2

Sheet Number
S112

Copyright © 2017 by Cuningham Group Architecture, Inc. All Rights Reserved