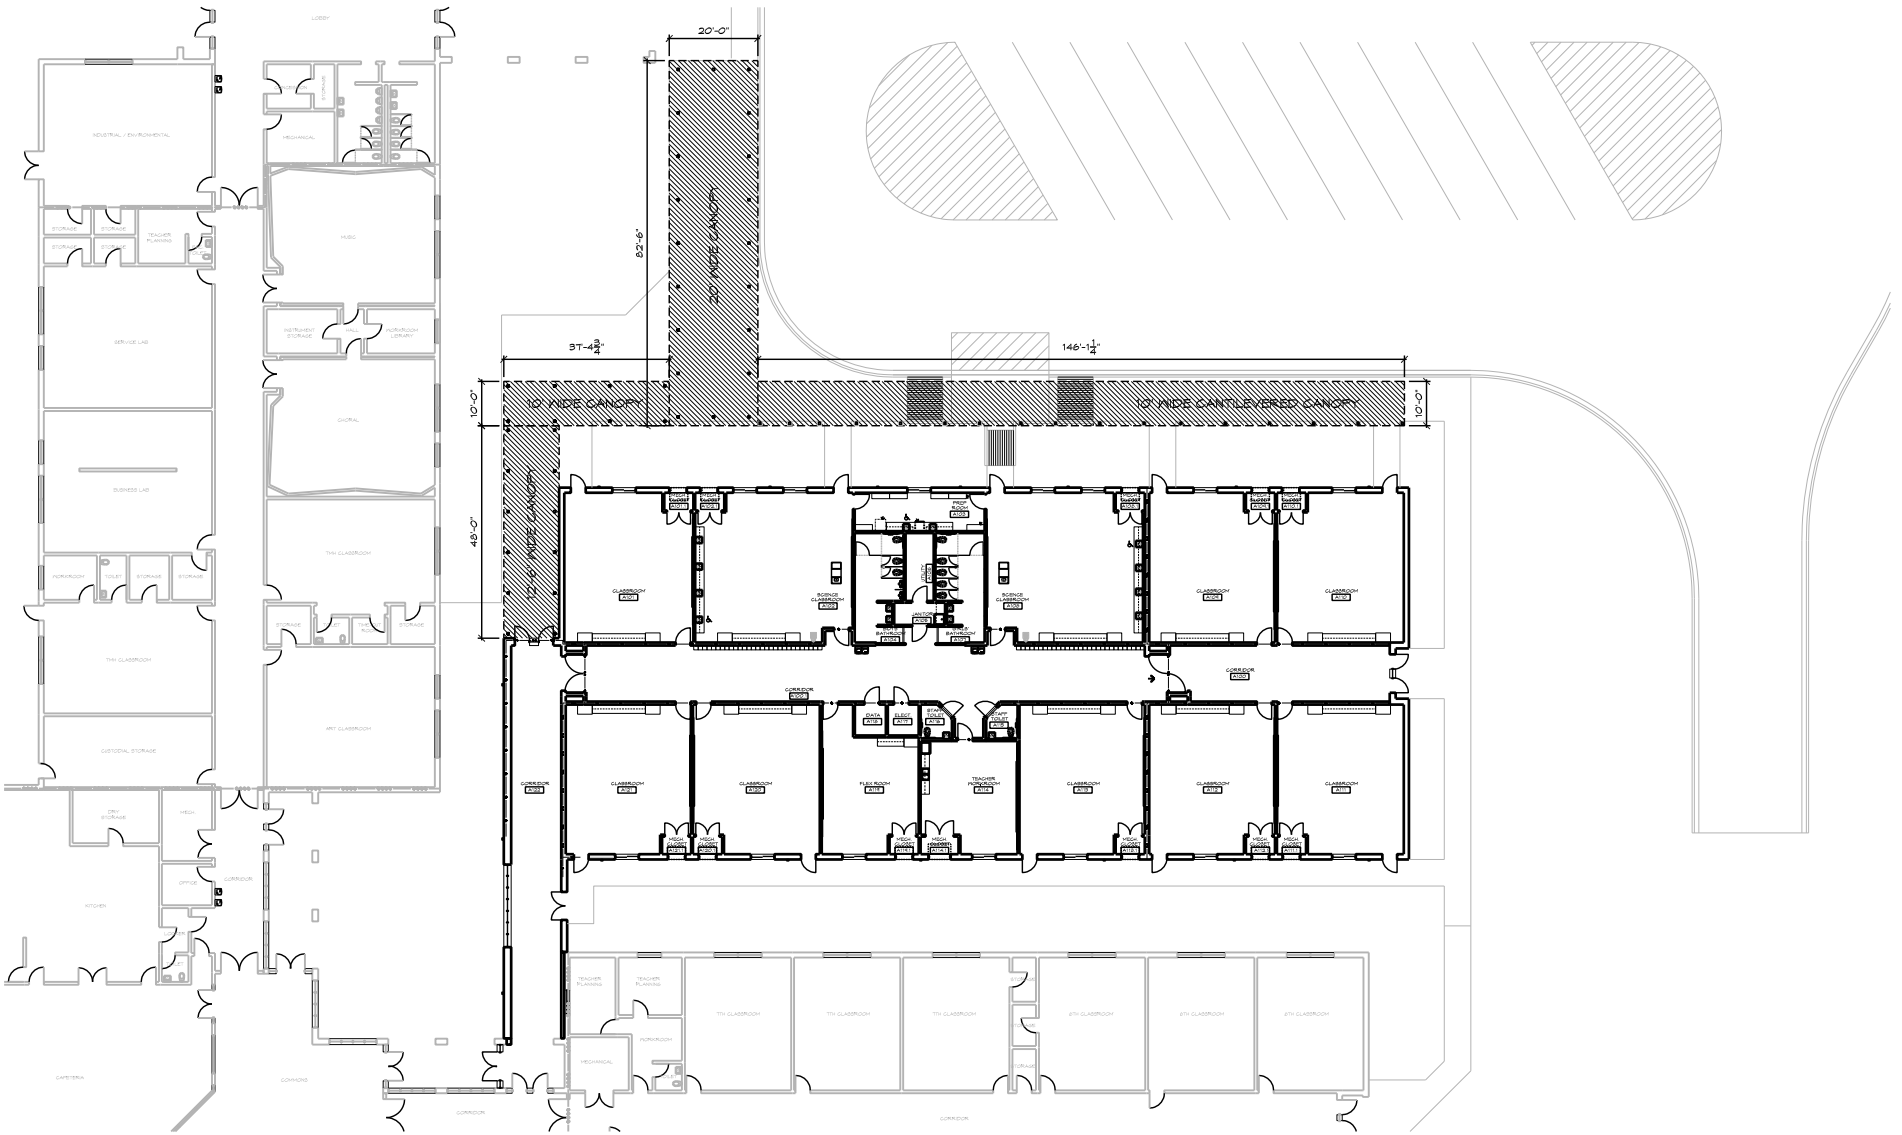


1 ABD1 FLOOR PLAN
NO SCALE

THIS DRAWING IS THE PROPERTY OF THE ARCHITECTS AND CAN NOT BE USED FOR CONSTRUCTION PURPOSES OR REPRODUCED WITHOUT WRITTEN CONSENT OF THE ARCHITECT.

CONTRACTOR TO VERIFY ALL DIMENSIONS.

ABD1

REF: SHEET A2.0

EAST MIDDLE SCHOOL CLASSROOM ADDITION BISCOE, NORTH CAROLINA

BUS WAITING AREA - CANOPY

ISSUE DATE: 06.30.16
DRAWN BY: JR/JH
CHECKED BY: FMW/REB
PROJECT: 1548

PINNACLE ARCHITECTURE
PROFESSIONAL ASSOCIATION
P.O. BOX 187, 630 TEAM ROAD, SUITE 200
MATTHEWS, NORTH CAROLINA 28106
PH: (704) 847-9851 F: (704) 847-9853