MONTGOMERY CONSOLIDATED HIGH SCHOOL

Schematic Design Phase

PLAN LAYOUTS

March 9, 2017

Morris·Berg
ARCHITECTS

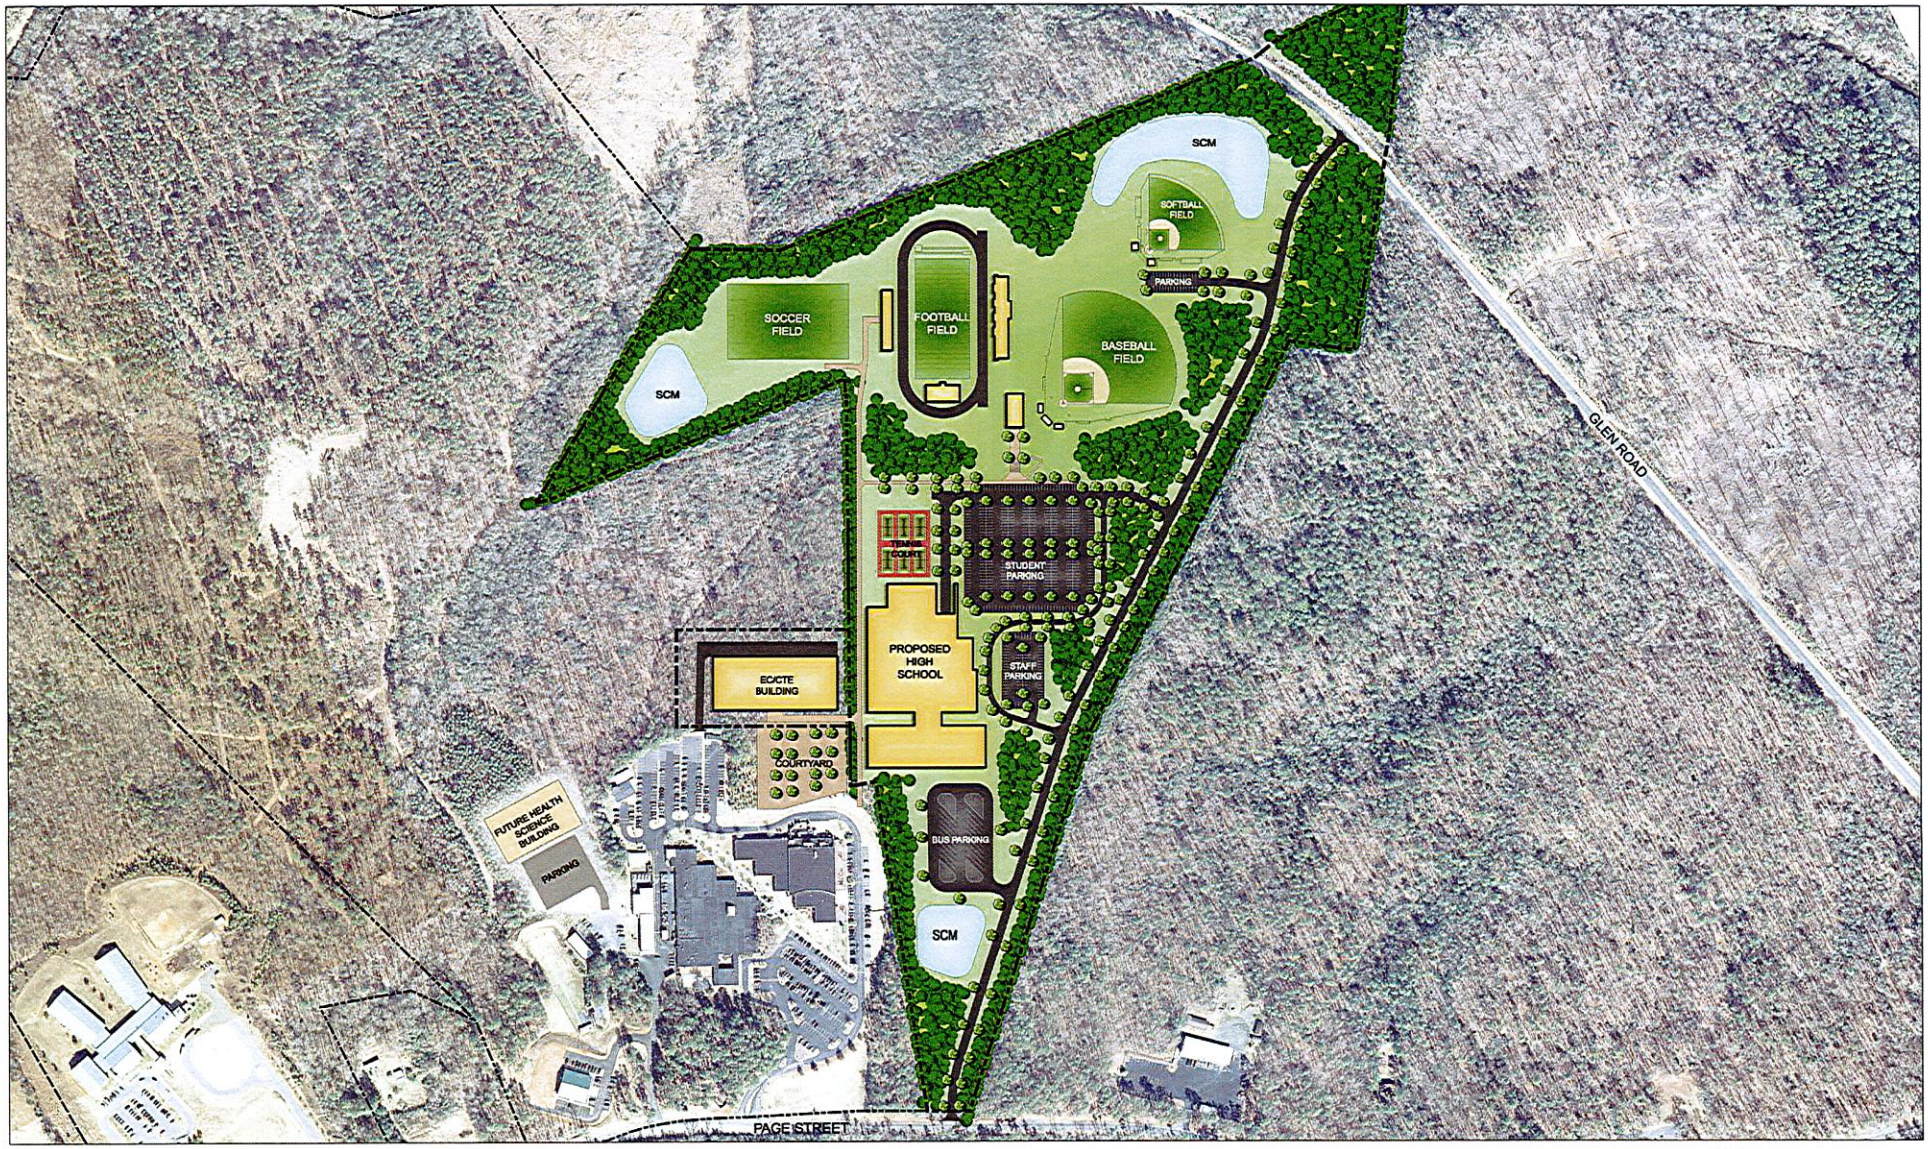

MONTGOMERY COUNTY HIGH SCHOOL

MONTGOMERY COUNTY, NC

330 165 0 330 Feet

SCALE:1" = 80'

N

Morris·Berg ARCHITECTS

TIMMONS GROUP
YOUR VISION ACHIEVED THROUGH OURS.

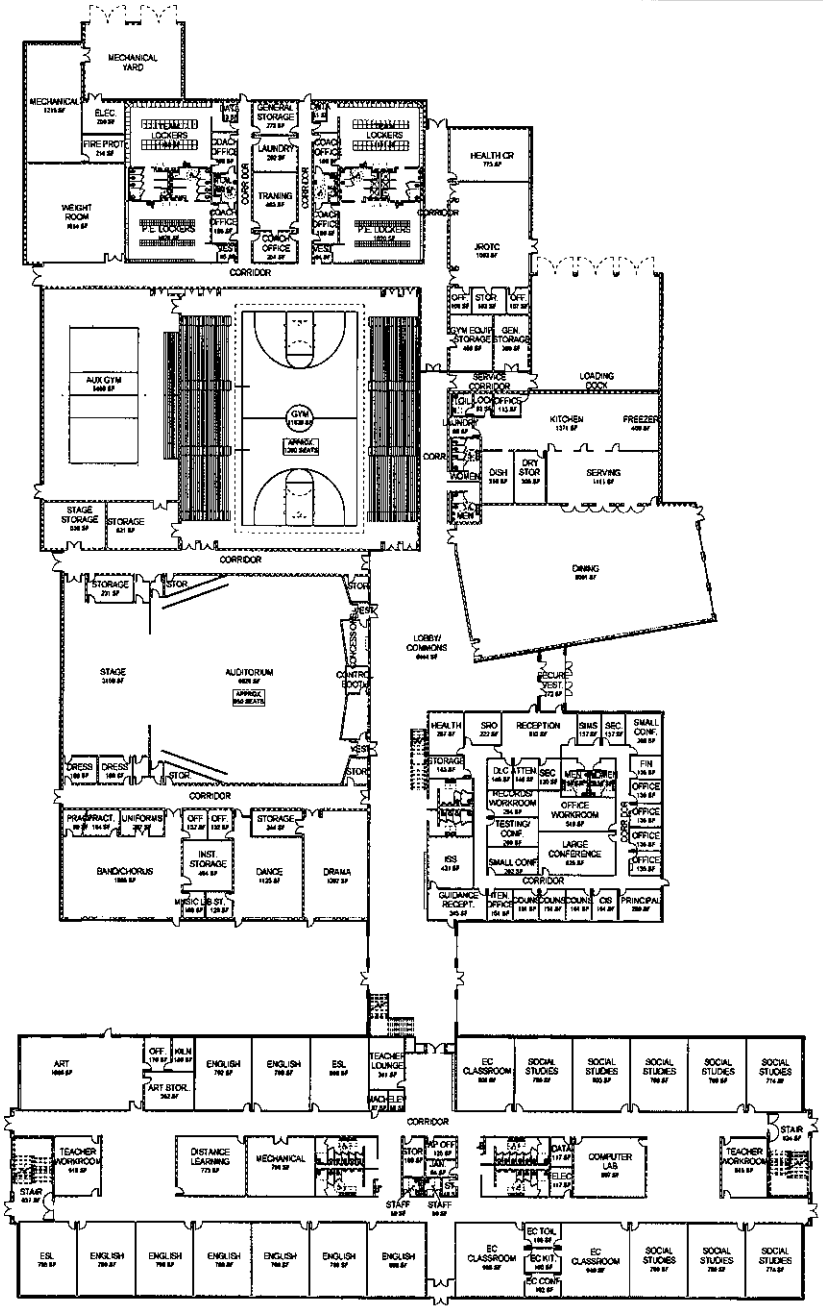

1 1ST FLOOR - OVERALL PLAN
3/64" = 1'-0"

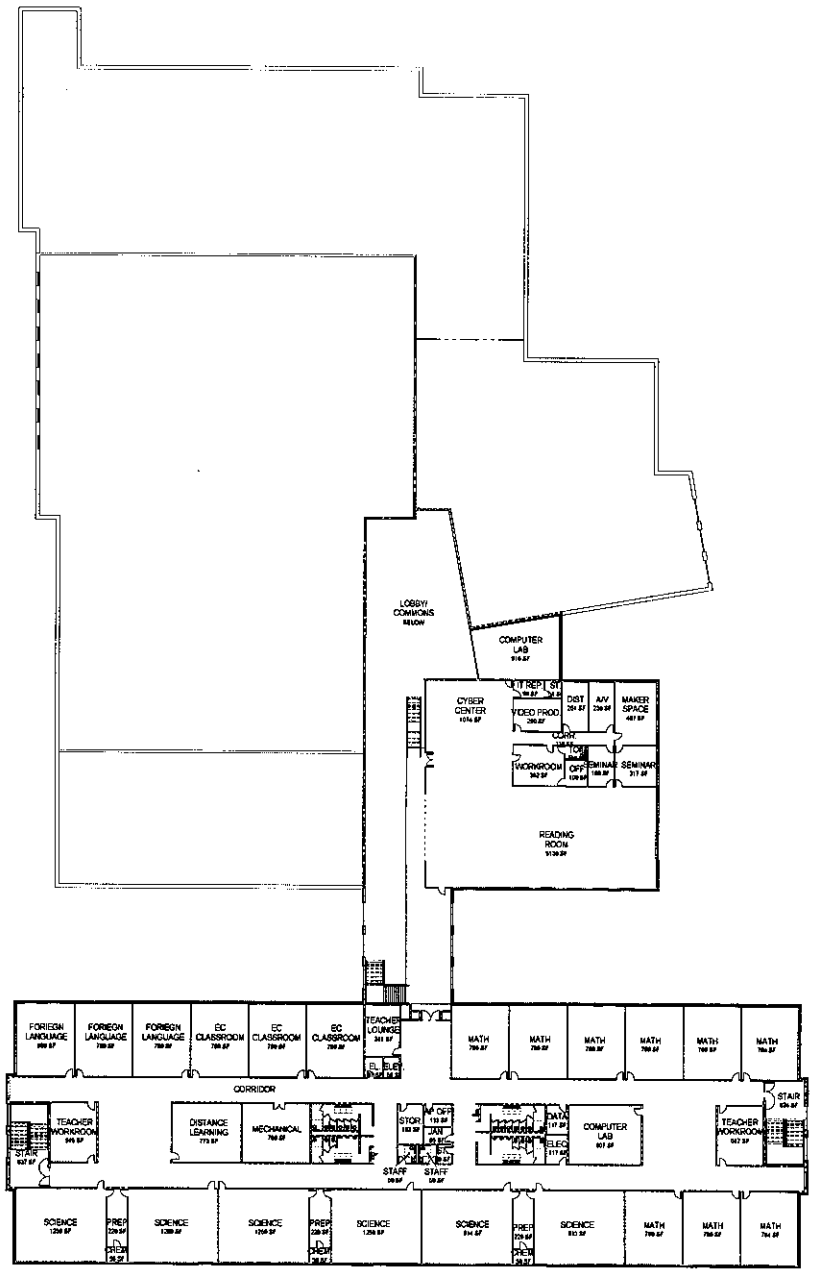

2 2ND FLOOR - OVERALL PLAN
3/64" = 1'-0"

Morris·Berg
ARCHITECTS

SCHEMATIC DESIGN

NO.	DATE

MONTGOMERY HIGH SCHOOL
TROY, NC

PROJECT NUMBER 1701

SHEET TITLE
OVERALL - FLOOR PLANS - HIGH SCHOOL

SHEET NUMBER
A0100

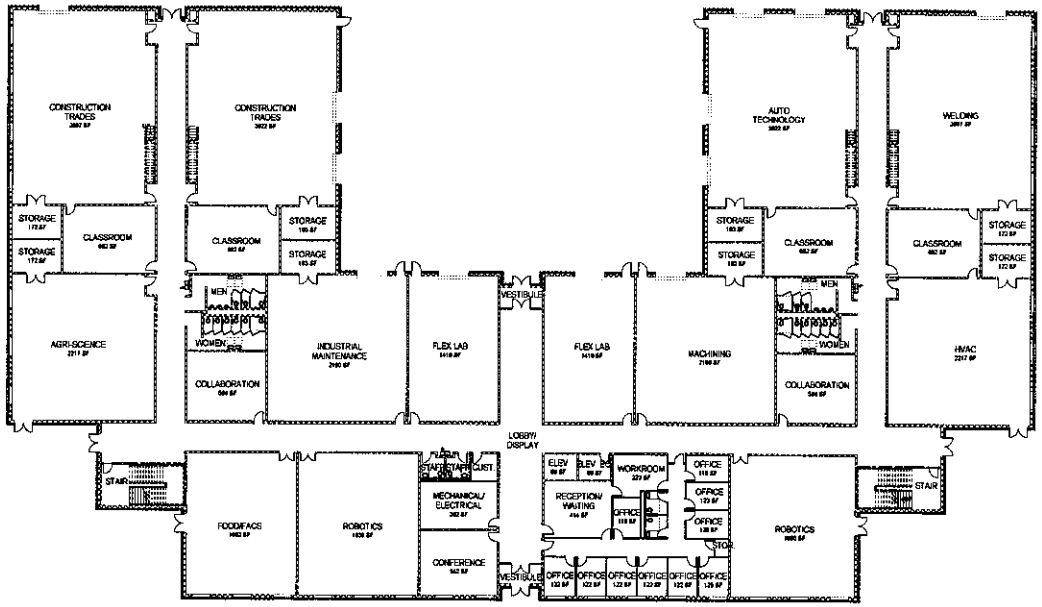

1 **FIRST FLOOR PLAN**
1/16" = 1'-0"

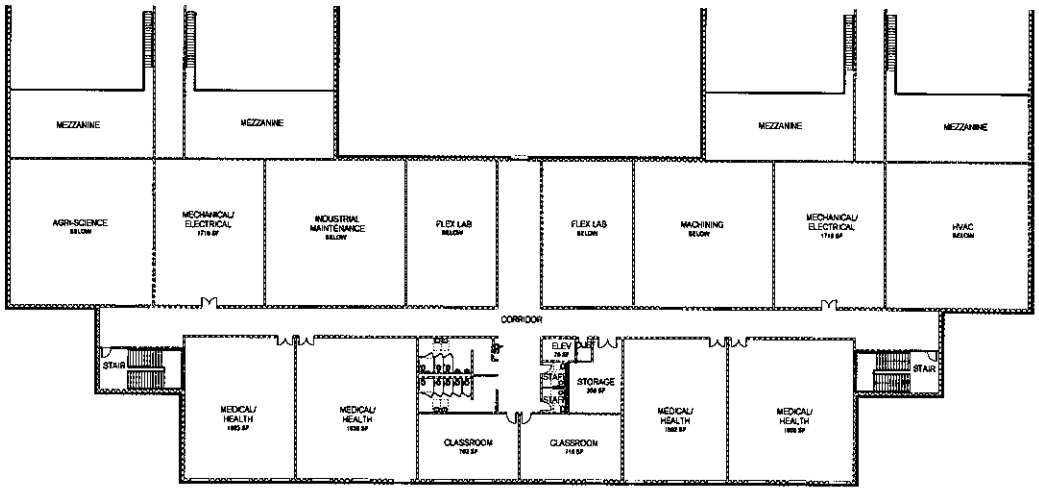

2 **SECOND FLOOR PLAN**
1/16" = 1'-0"

Morris·Berg ARCHITECTS

SCHEMATIC DESIGN

NO.	DATE

MONTGOMERY HIGH SCHOOL - CTE
TROY, NC

PROJECT NUMBER 1701

SHEET TITLE
FLOOR PLANS - CTE BUILDING

SHEET NUMBER
A0101