

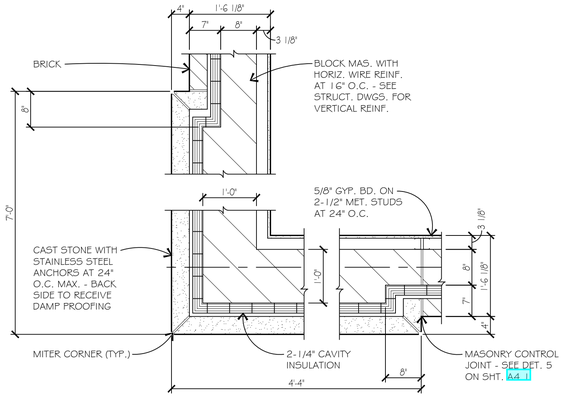



DETAIL
SCALE: 3/4" = 1'-0"
5 / A2.1, A4.1

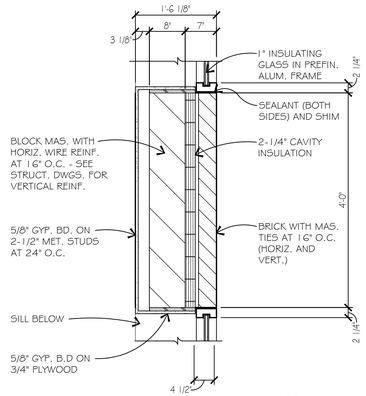


DETAIL
SCALE: 3/4" = 1'-0"
4 / A2.1

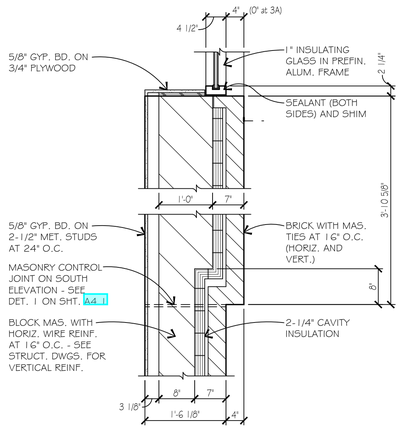


DETAIL
SCALE: 3/4" = 1'-0"
3 / A2.1 — 3A / A2.1

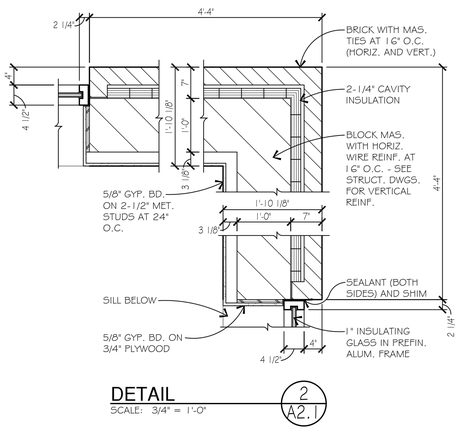

DETAIL
SCALE: 3/4" = 1'-0"
2 / A2.1

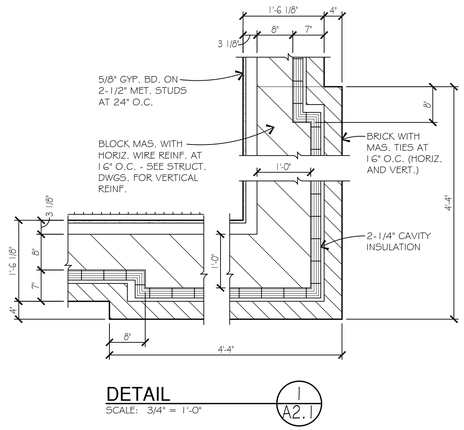

DETAIL
SCALE: 3/4" = 1'-0"
1 / A2.1

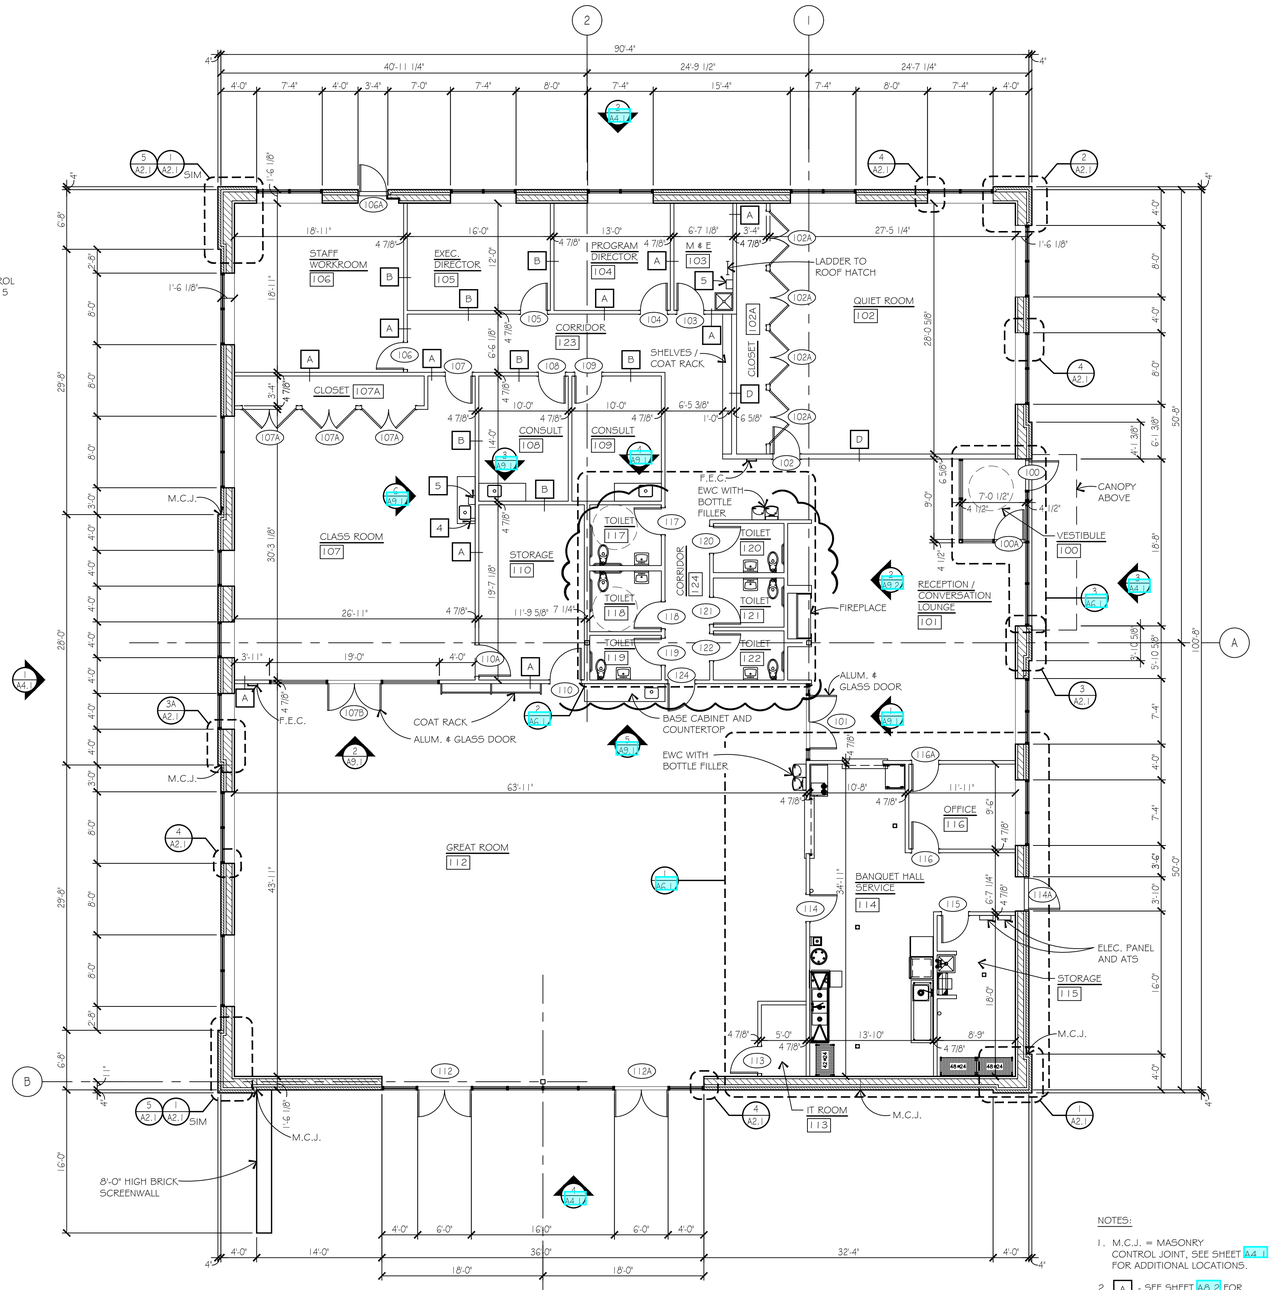

NOTES:

1. M.C.J. = MASONRY CONTROL JOINT, SEE SHEET A4.1 FOR ADDITIONAL LOCATIONS.
2. A - SEE SHEET A8.2 FOR WALL TYPES.
3. F.E.C. = SEMI-RECESSED FIRE EXTINGUISHER CABINET
4. 1 - SEE SHEET A6.1 FOR ACCESSORIES

FLOOR PLAN
SCALE: 1/8" = 1'-0"
2.1

FINISH FLOOR ELEVATION
ASSUMED = 100'-0"
ACTUAL = 876.35

Wah Yee Associates
Architects & Planners
42400 GRAND RIVER AVENUE, SUITE 200
NOVI, MICHIGAN 48375
PHONE 248.489.9160

STATE OF MICHIGAN
WILLIAM J. ELAND
ARCHITECT
No. 1301027024
LICENSED ARCHITECT

PROJECT
DEXTER SENIOR CENTER
Dexter, MI

Date Issued

Bids & Permit APRIL 29,2024

Bulletin No. 1 MAY 28, 2024

Bulletin No. 2 JUNE 28, 2024

Bulletin No. 3, July 18, 2024

Job Number
5286

SHEET TITLE
FLOOR PLAN AND DETAILS

Sheet Number
A2.1

Do not scale drawings - Use figured dimensions CAD DWG 5286_A2.1.DWG