THE LINE SHOWN ABOVE IS EXACTLY ONE INCH LONG ON THIS SHEET'S ORIGINAL PAGE SIZE

LODI UNIFIED SCHOOL DISTRICT

SAMUEL M. GANTNER ELEMENTARY SCHOOL

1305 E VINE ST,
LODI, CA 95240

AGENCY APPROVAL:

REVIEWING AGENCIES STAMP HERE

LODI USD

HMC Architects DESIGN FOR GOOD
3431-010-000
2101 CAPITOL AVENUE, SUITE 100,
SACRAMENTO, CA, 95816
916 368 7990 / www.hmcarchitects.com

NOT FOR CONSTRUCTION

PROJECT TEAM

OWNER
LODI UNIFIED SCHOOL DISTRICT
1305 E VINE STREET LODI, CA 95240
209.953.8000

ARCHITECT
HMC ARCHITECTS
2101 CAPITOL AVENUE SUITE 100 SACRAMENTO, CA 95819
916.368.7990

FACILITY:
SAMUEL M. GANTNER ELEMENTARY SCHOOL
1305 E VINE ST,
LODI, CA 95240

PROJECT:
SAMUEL M. GANTNER ELEMENTARY SCHOOL

SHEET NAME:
COVER SHEET

DESIGN DEVELOPMENT

DATE: **2025.09.30**
CLIENT PROJ NO:

SHEET:

G0.10

Autodesk Docs://3431010000 LODI USD SAMUEL M. GANTNER ES R24/3431010000-A-LUSD-GANTNER ES-BLDG.rvt
9/30/2025 5:17:10 PM

PLEASE RECYCLE

THE LINE SHOWN ABOVE IS EXACTLY 1" LONG ON THIS SHEET'S ORIGINAL PAGE SIZE

GENERAL NOTES

1. CONSTRUCTION DOCUMENTS DESCRIBE THE PRODUCTS, SYSTEMS, QUANTITIES, CONFIGURATION, AND PERFORMANCE SPECIFICATIONS THAT DELIVER THE OVERALL DESIGN INTENT OF THE PROJECT.
2. THE CONSTRUCTION DOCUMENT DRAWINGS AND SPECIFICATIONS ARE COMPLEMENTARY, AND WHAT IS REQUIRED BY ONE SHALL BE AS BINDING AS IF REQUIRED BY BOTH.
3. PERFORMANCE BY THE CONSTRUCTION TEAM SHALL BE CONSISTENT WITH THE CONSTRUCTION DRAWINGS AND SPECIFICATIONS AS NECESSARY TO DELIVER THE INDICATED RESULTS OF THE DESIGN INTENT.
4. VERIFY ALL DIMENSIONS, LOCATIONS OF EXISTING UTILITIES, AND CONDITIONS ON THE JOB SITE PRIOR TO THE START OF WORK OR PORTIONS OF THE WORK. NOTIFY THE ARCHITECT IMMEDIATELY OF ANY DISCREPANCIES BETWEEN THE ACTUAL FIELD CONDITIONS AND THE CONSTRUCTION DOCUMENTS. EXISTING CONDITIONS ARE INDICATED AS A RESULT OF FIELD OBSERVATIONS, INFORMATION SHOWN ON AVAILABLE DOCUMENTS AND FIELD CONDITIONS AT THE TIME OF PREPARATION.
5. ALL MATERIALS AND WORKMANSHIP SHALL COMPLY WITH ALL GOVERNING CODES, ORDINANCES, REGULATIONS AND LAWS.
6. THE DESIGN ADEQUACY AND SAFETY OF ERECTION BRACING, SHORING, TEMPORARY SUPPORTS AND SCAFFOLDING IS THE SOLE RESPONSIBILITY OF THE CONSTRUCTOR.
7. WHERE ANY CONFLICT OCCURS BETWEEN THE REQUIREMENTS OF LAWS, CODES, ORDINANCES, RULES AND REGULATIONS, THE MOST STRINGENT SHALL GOVERN.
8. IN NO CASE SHALL WORKING DIMENSIONS BE SCALED FROM PLANS, SECTIONS OR DETAILS ON THE DRAWINGS.
9. DETAILS MARKED 'TYPICAL' SHALL APPLY IN ALL CASES UNLESS SPECIFICALLY NOTED OTHERWISE.
10. ENACT ALL MEASURES TO PROTECT AND SAFEGUARD ALL EXISTING ELEMENTS TO REMAIN FROM BEING DAMAGED. REPLACE OR REPAIR EXISTING ELEMENTS DAMAGED BY THE EXECUTION OF THIS CONTRACT TO EQUAL OR BETTER CONDITION.
11. PRIOR TO THE START OF WORK THE CONTRACTOR SHALL COORDINATE BETWEEN THE REQUIREMENTS OF ALL DISCIPLINES HEREIN AND BETWEEN THE REQUIREMENTS OF ALL DRAWINGS AND SPECIFICATIONS IN ORDER THAT ALL ITEMS SATISFACTORILY RELATE TO ONE ANOTHER. NOTIFY ARCHITECT IMMEDIATELY REGARDING ANY ITEMS THAT CANNOT BE COORDINATED.
12. CONTRACTOR SHALL EXERCISE EXTREME CAUTION IN EXCAVATING AND TRENCHING ON THIS SITE TO AVOID EXISTING DUCTS, PIPING, CONDUIT, ETC. AND TO PREVENT HAZARD TO PERSONNEL AND/OR TO EXISTING UNDERGROUND UTILITIES OR STRUCTURES. THE CONTRACTOR SHALL IMMEDIATELY NOTIFY THE ARCHITECT SHOULD SUCH UNIDENTIFIED CONDITIONS BE DISCOVERED. THESE DRAWINGS AND SPECIFICATIONS DO NOT INCLUDE THE NECESSARY COMPONENTS FOR CONSTRUCTION SAFETY.
13. CUTTING, BORING, SAWCUTTING OR DRILLING THROUGH THE EXISTING OR NEW STRUCTURAL ELEMENTS SHALL NOT TO BE STARTED UNTIL THE DETAILS HAVE BEEN REVIEWED AND APPROVED BY THE ARCHITECT, AND STRUCTURAL ENGINEER OF RECORD.
14. ALL WORK SHALL CONFORM TO 2022 EDITION TITLE 24, CALIFORNIA CODE OF REGULATION (CCR)
15. THE LIMIT OF WORK LINE SHOWS THESE DRAWINGS IS AN APPROXIMATE LIMIT OF WORK ONLY. REFER TO CONSULTANT DRAWINGS FOR ADDITIONAL WORK, INCLUDING BUT NOT LIMITED TO INSTALLATION OF CONDUIT, MANHOLES, PULLBOXES, ETC WHICH ARE TO BE PART OF THIS WORK, ALTHOUGH OCCURING OUTSIDE OF SHOWN LIMIT OF WORK LINES
16. GRADING PLANS, DRAINAGE IMPROVEMENTS, ROAD AND ACCESS REQUIREMENTS AND ENVIRONMENTAL HEALTH CONSIDERATIONS SHALL COMPLY WITH ALL LOCAL ORDINANCES.
17. SAFETY DURING CONSTRUCTION SHALL COMPLY WITH CFC CHAPTER 33.
18. CONTRACTOR IS TO REVIEW AND COMPLY WITH ALL REQUIREMENTS AND MITIGATION MEASURES SET FORTH IN BOTH THE ENVIRONMENTAL IMPACT REPORT (ADDENDUM TO THE ENVIRONMENTAL IMPACT REPORT | SCH NO. 2002071120 INCLUDING ATTACHED BIOLOGICAL RESOURCES TECHNICAL REPORT
19. NO DUMPING OR PLACING OF ANY DIRT OR DEBRIS SHALL BE ALLOWED OUTSIDE OF THE CONTRACTOR'S LIMIT OF WORK AREA.
20. FABRICATION AND INSTALLATION OF DEFERRED SUBMITTAL ITEMS SHALL NOT BE STARTED UNTIL CONTRACTOR'S DRAWINGS, SPECIFICATIONS, AND ENGINEERING CALCULATIONS FOR THE ACTUAL SYSTEMS TO BE INSTALLED HAVE BEEN ACCEPTED AND SIGNED BY THE ARCHITECT OR STRUCTURAL ENGINEER AND APPROVED BY THE DSA. LIST DEFERRED SUBMITTAL ITEMS FOR THIS PROJECT.
21. CHANGE TO THE APPROVED DRAWINGS AND SPECIFICATIONS SHALL BE MADE BY ADDENDA OR CONSTRUCTION CHANGE DOCUMENT (CCD) APPROVED BY DSA, AS REQUIRED BY SECTION 4-338, PART 1, TITLE 24 CCR.
22. A "DSA CERTIFIED' PROJECT INSPECTOR EMPLOYED BY THE DISTRICT (OWNER) AND APPROVED BY DSA SHALL PROVIDE CONTINUOUS INSPECTION OF WORK. THE DUTIES OF THE INSPECTOR ARE DEFINED IN SECTION 4-342 PART 1, TITLE 24, CCR. INSPECTOR TO BE CLASS 1
23. A DSA ACCEPTED TESTING LABORATORY DIRECTLY EMPLOYED BY THE DISTRICT (OWNER) SHALL PERFORM ALL THE REQUIRED TESTS AND INSPECTIONS FOR THIS PROJECT. THE REPORTS SHALL BE SUBMITTED TO ARCHITECT OF RECORD, STRUCTURAL ENGINEER OF RECORD, OWNER, INSPECTOR OF RECORD, AND THE DSA FIELD ENGINEER. THE REPORTS OF ANY FAILURES OF TESTS AND INSPECTIONS ARE TO BE SUBMITTED TO DSA DISTRICT STRUCTURAL ENGINEER.
24. THE INTENT OF THESE DRAWINGS AND SPECIFICATIONS IS THAT THE WORK OF THE ALTERATION, REHABILITATION, OR RECONSTRUCTION IS TO BE IN ACCORDANCE WITH TITLE 24 CCR. SHOULD ANY EXISTING CONDITIONS SUCH AS DETERIORATION OR NONCOMPLYING CONSTRUCTION BE DISCOVERED WHICH IS NOT COVERED BY THE DSA APPROVED CONTRACT DOCUMENTS WHEREIN THE APPLICANT WORKS WILL NOT COMPLY WITH TITLE 24, CCR, A CONSTRUCTION CHANGE DOCUMENT (CCD) OR A SEPARATE SET OF PLANS AND SPECIFICATIONS DETAILING AND SPECIFYING THE REQUIRED WORK SHALL BE SUBMITTED TO AND APPROVED BY DSA BEFORE PROCEEDING WITH THE WORK. (SECTION 4-317(C), PART 1, TITLE 24, CCR)

ACCEPTANCE TESTING REQUIREMENTS

THE CALIFORNIA ENERGY CODE SECTION 10-103 REQUIRES ACCEPTANCE TESTING OF ALL NEWLY INSTALLED LIGHTING CONTROLS, MECHANICAL SYSTEMS, ENVELOPES AND PROCESS EQUIPMENT AFTER INSTALLATION AND BEFORE PROJECT COMPLETION. ACCEPTANCE TEST IS TO VERIFY FUNCTIONAL PERFORMANCE TEST TO BE ENSURE THAT NEWLY INSTALLED EQUIPMENTIN OPERATING AND IN COMPLIANCE WITH ENERGY CODE.

LIGHTING CONTROLS ACCEPTANCE TESTS MUST BE PERFORMED BY A CERTIFIED LIGHTING CONTROLS ACCEPTANCE TEST TECHNICIAN (ATT)

MECHANICAL SYSTEM ACCEPTANCE TEST MUST BE PERFORMED BY A CERTIFIED MECHANICAL ATT FOR PROJECTS SUBMITTED ON OR AFTER OCTOBER 1, 2021

WAITING OR CERTIFIED ATT LISTINGS: HTTPS://WWW.ENERGY.CA.GOV/PROGRAMS-AND-TOPICS/PROGRAMS/ACCEPTANCE-TEST-TECHNICIAN-CERTIFICATION-PROVIDER-PROGAM/ACCEPTANCE-TESTS

THE ACCEPTANCE TESTING PROCEDURES MUST BE REPEATED AND DEFICIENCIES MUST BE CORRECTED BY THE BUILDER OR INSTALLING CONTRACTOR UNTIL THE CONSTRUCTION/ INSTALLATION OF THE SPECIFIED SYSTEMS CONFORM AND PASS THE REQUIRED ACCEPTANCE CRITERIA.

PROJECT INSPECTORS WILL BE COLLECTING THE FORMS TO CONFIRM THAT THE REQUIRED ACCEPTANCE TESTS HAVE BEEN COMPLETED.

CODES

PARTIAL LIST OF APPLICABLE CODES

2022	CALIFORNIA ADMINISTRATIVE CODE, PART 1, TITLE 24 C.C.R.	
2022	CALIFORNIA BUILDING CODE (CBC), PART 2, TITLE 24 C.C.R. (2021 INTERNATIONAL BUILDING CODE VOLUMES 1 & 2 AND 2022 CALIFORNIA AMENDMENTS)	
2022	CALIFORNIA ELECTRICAL CODE (CEC), PART 3, TITLE 24 C.C.R. (2020 NATIONAL ELECTRICAL CODE AND 2022 CALIFORNIA AMENDMENTS)	
2022	CALIFORNIA MECHANICAL CODE (CMC) PART 4, TITLE 24 C.C.R. (2021 UNIFORM MECHANICAL CODE AND 2022 CALIFORNIA AMENDMENTS)	
2022	CALIFORNIA PLUMBING CODE (CPC), PART 5, TITLE 24 C.C.R. (2021 UNIFORM PLUMBING CODE AND 2022 CALIFORNIA AMENDMENTS)	
2022	CALIFORNIA ENERGY CODE (CEC), PART 6, TITLE 24 C.C.R.	
2022	CALIFORNIA HISTORICAL BUILDING CODE (CHBC), PART 8, TITLE 24 C.C.R.	
2022	CALIFORNIA FIRE CODE, PART 9, TITLE 24 C.C.R. (2021 INTERNATIONAL FIRE CODE AND 2022 CALIFORNIA AMENDMENTS)	
2022	CALIFORNIA EXISTING BUILDING CODE (CEBC), PART 10, TITLE 24 C.C.R. (2021 INTERNATIONAL EXISTING CODE AND 2022 CALIFORNIA AMENDMENTS)	
2022	CALIFORNIA GREEN BUILDING STANDARDS CODE (CALGREEN), PART 11, TITLE 24 C.C.R.	
2022	CALIFORNIA REFERENCED STANDARDS, PART 12, TITLE 24 C.C.R.	
2019	T24 C.C.R., PUBLIC SAFETY, STATE FIRE MARSHAL REGULATIONS.	
2019	ASME A17.1/B44-19 SAFETY CODE FOR ELEVATORS AND ESCALATORS	
2020	ASME 18.1 - SAFETY STANDARD FOR PLATFORM LIFTS AND STAIRWAY CHAIR LIFTS	

PARTIAL LIST OF APPLICABLE STANDARDS

NFPA 13	STANDARD FOR AUTOMATIC FIRE SPRINKLER SYSTEMS (CA AMENDED)	2022 ED.
NFPA 14	STANDARD FOR STANDPIPE AND HOSE SYSTEMS (CA AMENDED)	2019 ED.
NFPA 17	STANDARD FOR DRY CHEMICAL EXTINGUISHING SYSTEMS	2021 ED.
NFPA 17A	STANDARD FOR WET CHEMICAL EXTINGUISHING SYSTEMS	2021 ED.
NFPA 20	STANDARD FOR STATIONARY PUMPS FOR FIRE PROTECTION	2019 ED.
NFPA 22	STANDARD FOR WATER TANKS FOR PRIVATE FIRE PROTECTION	2018 ED.
NFPA 24	STANDARD FOR THE INSTALLATION OF PRIVATE FIRE MAINS AND THEIR APPURTENANCES (CA AMENDED)	2019 ED.
NFPA 72	NATIONAL FIRE ALARM & SIGNALING CODE (CA AMENDED)	2022 ED.
NFPA 80	STANDARD FOR FIRE DOORS AND OTHER OPENING PROTECTIVES	2019 ED.
NFPA 2001	STANDARD ON CLEAN AGENT FIRE EXTINGUISHING SYSTEMS (CA AMENDED)	2018 ED.
UL 300	STANDARD FOR FIRE TESTING OF FIRE EXTINGUISHING SYSTEMS FOR PROTECTION OF COMMERCIAL COOKING EQUIPMENT	2005 (R2014)
UL 464	AUDIBLE SIGNAL APPLIANCES FOR FIRE ALARM AND SIGNALING SYSTEMS, INCLUDING ACCESSORIES	2003 ED.
UL 521	STANDARD FOR HEAT DETECTORS FOR FIRE PROTECTIVE SIGNALING SYSTEMS	1999 ED. (R2005)
UL 1971	STANDARD FOR SIGNALING DEVICES FOR THE HEARING IMPAIRED	2002 ED. (R2018)
ICC 300	STANDARD FOR BLEACHERS, FOLDING AND TELESCOPING SEATING AND GRANDSTANDS	2017 ED.

FOR A COMPLETE LIST OF APPLICABLE NFPA STANDARDS REFER TO 2022 CBC (SFM) CHAPTER 35 AND CALIFORNIA FIRE CODE CHAPTER 80.
SEE CALIFORNIA BUILDING CODE, CHAPTER 35 FOR STATE OF CALIFORNIA AMENDMENTS TO NFPA STANDARDS.

STATEMENT OF GENERAL CONFORMANCE

( ) THE DRAWINGS OR SHEETS LISTED ON THE INDEX SHEET WITH AN (*)
( ) THIS DRAWING PAGE OF SPECIFICATIONS/CALCULATIONS

HAVE BEEN PREPARED BY OTHER DESIGN PROFESSIONALS OR CONSULTANTS WHO ARE LICENSED AND/OR AUTHORIZED TO PREPARE SUCH DRAWINGS IN THIS STATE. IT HAS BEEN EXAMINED BY ME FOR:

1) DESIGN INTENT AND APPEARS TO MEET THE APPROPRIATE REQUIREMENTS OF TITLE 24, CALIFORNIA CODE OF REGULATIONS AND THE PROJECT SPECIFICATIONS PREPARED BY ME, AND
2) COORDINATION WITH MY PLANS AND SPECIFICATIONS AND IS ACCEPTABLE FOR INCORPORATION INTO THE CONSTRUCTION OF THIS PROJECT.

THE STATEMENT OF GENERAL CONFORMANCE "SHALL NOT BE CONSTRUED AS RELIEVING ME OF MY RIGHTS, DUTIES, AND RESPONSIBILITIES UNDER SECTIONS 17302 AND 81138 OF THE EDUCATION CODE AND SECTIONS 4-336, 4-341 AND 4-344" OF TITLE 24, PART 1. (TITLE 24, PART 1, SECTION 4-317 (B))

ALL DRAWINGS OR SHEETS LISTED ON THE SHEET INDEX WITH AN (*) IS/ARE IN GENERAL CONFORMANCE WITH THE PROJECT DESIGN AND HAS/HAVE BEEN COORDINATED WITH THE PROJECT PLANS AND SPECIFICATIONS.

SIGNATURE
ARCHITECT OR ENGINEER DESIGNATED TO BE IN GENERAL RESPONSIBLE CHARGE

DATE

PRINT NAME

X-00000
LICENSE NUMBER

01-01-22
EXPIRATION DATE

PROJECT DESCRIPTION

GENERAL DESCRIPTION OF WORK

INTERIOR TENANT IMPROVEMENT OF A GENERAL RADIOLOGY X-RAY SCAN EQUIPMENT REPLACEMENT TO SUPPORT IMAGING SERVICES AT THE FIRST FLOOR OF AN EXISTING MEDICAL OFFICE BUILDING. THIS BUILDING IS FOR OUTPATIENT USE ONLY. SCOPE CONSISTS OF THE INSTALLATION OF NEW GENERAL RADIOLOGY X-RAY IMAGING EQUIPMENT AND ASSOCIATED MEDICAL EQUIPMENT, FURNITURE, MILLWORK AND CASEWORK. PROVISIONS OF PROJECT ONLY INVOLVES EQUIPMENT REPLACEMENT AND RENOVATIONS THAT WILL NOT CHANGE THE OCCUPANCY, OR CHANGE IN USE OF THE EXISTING SPACE.

THIS PERMIT APPLICATION IS NOT INTENDED TO COMPLY WITH OSHPD 1 REQUIREMENTS

PROJECT DATA

PROJECT ADDRESS

PROJECT ADDRESS LINE 1
PROJECT ADDRESS LINE 2
CITY, STATE ZIP CODE

PROJECT INFORMATION

BUILDING NAME:

YEAR BUILT:

TYPE OF CONSTRUCTION: TYPE II - A

OCCUPANCY: B

ZONE: SP (SPECIFIC PLAN DISTRICT)

AUTOMATIC FIRE SPRINKLER SYSTEM: FULLY SPRINKLERED

NUMBER OF STORIES: 4 + BASEMENT FLOOR

BUILDING AREA: 29,100 SQ. FT.

AREA OF WORK: 315 SQ. FT. @ 1ST FLOOR

LEGAL DESCRIPTION: LOT 8 AND PORTIONS OF LOTS 7, 9, AND PER MAP OF RANCHO CAMPO SANTA ANA DEL CHINO, SHOWN ON BOOK 14, PAGES 7 AND 8 OF RECORDS OF SAN BERNARDINO COUNTY, TOGETHER WITH PORTIONS OF RECORDED AS LOTS 7 AND 9 OF RECORDS OF SURVEY NO. 76, AS PER MAP RECORDED IN BOOK 17, PAGES 7 AND 8 OF RECORDS OF SURVEY, IN THE CITY OF ONTARIO, COUNTY OF SAN BERNARDINO, STATE OF CALIFORNIA, AS SHOWN ON THE MAP RECORDED IN BOOK 393 PAGES 1 TO 4 INCLUSIVE OF MISCELLANEOUS MAPS, IN THE OFFICE OF THE COUNTY RECORDER OF SAN BERNARDINO COUNTY, CALIFORNIA.

CONTRACTOR TO SUBMIT CONSTRUCTION WASTE MANAGEMENT PLAN PRIOR TO PULLING PERMIT.

DEFERRED APPROVAL

1. FIRE ALARM SYSTEM
2. FIRE SPRINKLER SYSTEM

BUILDING VITALS & AIA 2030 COMMITMENT REPORTING

OVERVIEW
CONDITIONED AREA (sqft): **[AREA]**

UNCONDITIONED AREA (sqft): **[AREA]**

ENERGY
ENERGY MODELING TOOL: **[SOFTWARE]**

DESIGN ENERGY CODE: **[CODE REFERENCE]**

ENERGY START TARGET FINDER EUI (kBtu/sf/yr): **[EUI]**

PROJECT TEAM BASELINE EUI (kBtu/sf/yr): **[EUI]**

PROJECT TEAM GOAL EUI (kBtu/sf/yr): **[EUI]**

PROJECT TEAM PREDICTED EUI @ SD (kBtu/sf/yr): **[EUI]**

PROJECT TEAM PREDICTED EUI @ DD (kBtu/sf/yr): **[EUI]**

PROJECT TEAM PREDICTED EUI @ CD (kBtu/sf/yr): **[EUI]**

LIGHTING POWER DENSITY (watts/sf): **[LPD]**

WINDOW TO WALL RATIO: **[WWR]**

ASHRAE 90.1 APPENDIX G - BASELINE ENGERY MODEL (kBtu/sf/yr): **[EUI]**

WATER
REDUCTION IN POTABLE WATER PER LEED 2009 P1: **[%]**

ATMOSPHERE
CO2 OFFSET: **[TONS]**

USER DEFINED

USER DEFINED AREA IS TO BE USED FOR ANY ADDITIONAL NOTES/INFORMATION THAT IS NOT SPECIFICALLY INCLUDED ELSEWHERE ON THIS SHEET. IT MAY ALSO BE USED IN SMALLER PROJECTS AS THE LOCATION OF THE SHEET INDEX, IN LIEU OF THE SHEET INDEX SHEET

AGENCY APPROVAL:

REVIEWING AGENCIES STAMP HERE

LODI USD

HMC DESIGN FOR GOOD Architects
3431-010-000
2101 CAPITOL AVENUE, SUITE 100,
SACRAMENTO, CA, 95816
916 368 7990 / www.hmcarchitects.com

NOT FOR CONSTRUCTION

ISSUE

Δ	DESCRIPTION	DATE

NOTE: REMOVE ALL NON-RELATED PROJECTS FOR POSSIBLE CONFUSION. USE ONLY THE PROJECTS YOU NEED TO MODIFY FOR YOUR PROJECT

USE OF INCORRECT OR OUTDATED DETAILS, SPECIFICATIONS, ENVELOPES AND EQUIPMENT.

FOR NOTE: BASED ON THE DETERMINATION OF CONSTRUCTION DOCUMENTS TO DSA

USERS TO DELETE OR NOTE AS NOT APPLICABLE PER PROJECT

REFER TO SHEET G0.12 FOR ADDITIONAL INFORMATION

SYMBOL LEGEND

NORTH ARROW
TICK INDICATES PLAN NORTH
ARROW INDICATES TRUE NORTH

ELEVATION CALLOUT (TYPICAL FOR EXTERIOR)
LOCATION ON SHEET
SHEET WHERE ELEVATION IS DRAWN

ELEVATION CALLOUT (TYPICAL FOR INTERIOR)
LOCATION ON SHEET
SHEET WHERE ELEVATION IS DRAWN

ELEVATION CALLOUT - ALT. (FOR EXTERIOR AND INTERIOR)
LOCATION & SHEET WHERE ELEVATION IS DRAWN

SECTION CALLOUT
INDICATES A SIMILAR CONDITION
LOCATION ON SHEET
SHEET WHERE SECTION IS DRAWN

DETAIL CALLOUT
INDICATES A SIMILAR CONDITION
LOCATION ON SHEET
SHEET WHERE SECTION IS DRAWN

CONTROL OR DATUM POINT
NAME OF ELEVATION (IF APPLICABLE)
ELEVATION ABOVE FINISHED FLOOR

GRID BUBBLE
EXISTING BUILDING GRID SYMBOL
GRID NUMBER
NEW BUILDING GRID SYMBOL

DOOR CALLOUT
DOOR NUMBER

INTERIOR FINISH CALLOUT
MATERIAL FINISH TYPE
(SEE FINISH SCHEDULE)

WINDOW CALLOUT
WINDOW NUMBER
(SEE WINDOW SCHEDULE)

WALL TYPE CALLOUT
WALL TYPE MARK - SEE A10.11
WALL STC RATING
WALL FIRE RATING TYPE

MATCHLINE REFERENCE
LOCATION ON SHEET
SHEET WHERE PLAN IS DRAWN

KEYNOTE
KEYNOTE NUMBER (SEE LEGEND ON SHEET)

ROOM EXITING INFORMATION
AREA (SQ FT)
OCCUPANT LOAD (AREA DIVIDED BY LOAD FACTOR)
OCCUPANT LOAD FACTOR (REFER TO TABLE 1004.5)
OCCUPANCY TYPE
NUMBER OF EXITS REQUIRED (REFER TO TABLE 1006.2.1)

WIC CASEWORK TAG
MANUFACTURER REFERENCE AND MODEL NUMBER
LOCK
CABINET DEPTH
CABINET HEIGHT
CABINET WIDTH

SHEET NUMBER SYSTEM

DISCIPLINE		SHEET TYPE		BUILDING LETTER, SEGMENT, (USER DEFINED)
G	GENERAL	0	CODE ANALYSIS, NOTES	USED ONLY IF REQUIRED IF NOT COLUMN IS OMITTED
C	CIVIL	1	SITE PLAN	
L	LANDSCAPE	2	FLOOR PLAN	
A	ARCHITECTURE	3	CEILING PLAN	
I	INTERIORS	4	ROOF PLAN	
Q	EQUIPMENT	5	EXTERIOR ELEVATIONS	
S	STRUCTURAL	6	SECTIONS	
P	PLUMBING	7	ENLARGED PLANS	
M	MECHANICAL	8	INTERIOR ELEVATIONS	
E	ELECTRICAL	9	SCHEDULES	
FA	FIRE ALARM	10	DETAILS	
T	TELECOM			
AV	AV EQUIPMENT			
K	KITCHEN			
FP	FIRE PROTECTION			

SERIES ORDER
SHEET TYPE
DISCIPLINE
SEGMENT (IF APPLICABLE)
A A 1.1 1 A.A
BUILDING LETTER (IF APPLICABLE)
FLOOR LEVEL OR SEQUENTIAL ORDER
USER DEFINED (IF APPLICABLE)

ABBREVIATIONS


(E)	EXISTING
AB	ANCHOR BOLT
AC PAVING	ASPHALTIC CONCRETE PAVING
ACC	ACCESS/ACCESSIBLE
ACP	ACOUSTICAL CEILING PANEL
ACT	ACOUSTICAL CEILING TILE
ADJ	ADJACENT/ADJUSTABLE
AFF	ABOVE FINISH FLOOR
AGG	AGGREGATE
AHU	AIR HANDLING UNIT
ARCH	ARCHITECTURAL
ATT	ATTENUATION
AUTO	AUTOMATIC
BD	BOARD
BLCG	BLOCKING
BLDG	BUILDING
BUR	BUILT UP ROOFING
CABT	CABINET
CF	CUBIC FEET
CFCI	CONTRACTOR FURNISHED, CONTRACTOR INSTALLED
CFOI	CONTRACTOR FURNISHED, OWNER INSTALLED
CG	CORNER GUARD
CJ	CONTROL JOINT
CL	CENTER LINE
CLF	CHAIN LINK FENCE
CLR	CLEAR
CMU	CONCRETE MASONRY UNIT
CO	CLEANOUT
COL	COLUMN
COMP	COMPRESSION / COMPOSITE
CF	CUBIC FEET
COORD	COORDINATE
CORR	CORRUGATED
CT	CERAMIC TILE
CTSK	COUNTER SKUNK
CW	CURTAINWALL
DEPR	DEPRESSED / DEPRESSION
DF	DRINKING FOUNTAIN
DIM	DIMENSION
DISP	DISPENSER
DS	DOWNSPOUT
DTL	DETAIL
DW	DISHWASHER
DWG	DRAWING
E/W	EACH WAY
EIFS	EXTERIOR INSULATION FINISH SYSTEM
EJ	EXPANSION JOINT
ELEC	ELECTRICAL
ELEV	ELEVATION / ELEVATOR
ENCL	ENCLOSE / ENCLOSURE
EOS	EDGE OF SLAB
EP	ELECTRICAL PANEL
EQ	EQUAL
ESC	EXCUTCHEON
EWC	ELECTRIC WATER COOLER
EXP	EXPOSED
FA	FIRE ALARM
FD	FLOOR DRAIN
FDC	FIRE DEPARTMENT CONNECTION
FE	FIRE EXTINGUISHER
FEC	FIRE EXTINGUISHER W/ CABINET
FF	FINISH FLOOR
FG	FINISH GRADE
FH	FIRE HYDRANT
FHC	FIRE HOSE CABINET
FSH	FLAT HEAD SCREW
FIN	FINISH
FLR	FLOOR
FOC	FACE OF CONCRETE
FOF	FACE OF FINISH
FOM	FACE OF MASONRY
FOS	FACE OF STUD
FP	FIREPROOFING
FR	FIRE RATED
FRG	FIRE RATED GLASS
FRP	FIBERGLASS REINFORCED PLASTIC
FRT	FIRE RETARDANT TREATED
FS	FINISH SURFACE
FTG	FOOTING
GB	GRAB BAR
GFRC	GLASS FIBER REINFORCED CONCRETE
GL	GLASS TYPE
GLB	GLUE LAMINATED BEAM
GYP BD	GYPSUM BOARD
GYP PLAS	GYPSUM PLASTIC
HB	HOSE BIBB
HD	HEAVY DUTY
HDR	HEADER
HDWR	HARDWARE
HGT	HEIGHT
HM	HOLLOW METAL
HP	HIGH POINT
HSS	HOLLOW STEEL SECTION
ID	INSIDE DIAMTER
INT	INTERIOR
INV	INVERT
LANDS	LANDSCAPE
LAV	LAVATORY
LLH	LONG LEG HORIZONTAL
LLV	LONG LEG VERTICAL
LP	LOW POINT
LT WT	LIGHT WEIGHT
LVR	LOUVER
MACH	MACHINE
MB	MACHINE BOLT
MDF	MEDIUM DENSITY FIBERBOARD
MDO	MEDIUM DENSITY OVERLAY
MECH	MECHANICAL
MED	MEDIUM
MEMB	MEMBRANE
MFR	MANUFACTURER
MH	MANHOLE
MO	MASONRY OPENING
MTD	MOUNTED
MTL	METAL
NIC	NOT IN CONTRACT
NR	NON RATED
NRC	NOISE REDUCTION COEFFICIENT
NTS	NOT TO SCALE
O/	OVER
O/A	OVERALL
OC	ON CENTER
OD	OUTSIDE DIAMTER
OFCI	OWNER FURNISHED, CONTRACTOR INSTALLED
OFOI	OWNER FURNISHED, OWNER INSTALLED
OFVI	OWNER FURNISHED, VENDOR INSTALLED
OH	OPPOSITE HAND
OPER	OPERABLE
OPNG	OPENING
ORD	OVERFLOW ROOF DRAIN
P/L	PROPERTY LINE
PA	PUBLIC ADDRESS
PAF	POWDER ACTUATED FASTENER
PCC	PORTLAND CEMENT CONCRETE PAVING
PED	PEDESTRIAN
PERF	PERFORATED
PERIM	PERIMETER
PERP	PERPENDICULAR
PH	PANIC HARDWARE
PIV	POST INDICATOR VALVE
PL	PLATE
PLAM	PLASTIC LAMINATE
PLAS	PLASTER
PLUMB	PLUMBING
PNL	PANEL
PNT	PAINT / PAINTED
POC	POINT OF CONNECTION
POLY ISO	POLYISOCYANURATE
PREFIN	PREFINISHED
PREP	PREP / PREPARATION
PTC	POST TENSIONED CONCRETE
PTD	PAPER TOWEL DISPENSER
PTN	PARTITION
PTS	PNEUMATIC TUBE STATION / SYSTEM
PVC	POLYVINYL CHLORIDE
PVMT	PAVEMENT
QT	QUARRY TILE
R	RADIUS, RISER
RB	RESILIENT BASE
RD	ROOF DRAIN
RECEPT	ECEPTACLE
REF	REFERENCE
REFL	REFLECT(ED), (IVE)
REFL	REFLECT(ED), (IVE)
REFR	REFRIGERATOR
REINF	REINFORCE/REINFORCED/ REINFORCEMENT
REM	REMOVE
RH	ROUND HEAD
RHS	ROUND HEAD SCREW
RO	ROUGH OPENING
ROW	RIGHT OF WAY
SCH	SCHEDULE (FOR PIPE)
SCHED	SCHEDULE / SCHEDULING
SD	STORM DRAIN / SOAP DISPENSER
SECT	SECTION
SG	SAFETY GLASS
SHT	SHEET
SHTG	SHEATHING
SMS	SHEET METAL SCREW
SND	SANITARY NAPKIN DISPOSAL
SOV	SHUT OFF VALVE
SPEC	SPECIFICATIONS
SS	STAINLESS STEEL
STC	SOUND TRAMISSION CLASS
STL	STEEL
STSMS	SELF TAPPING SHEET METAL SCREW
SUSP	SUSPENDED
SV	SHEET VINYL
SYM	SYMMETRICAL
T	TREAD
T&B	TOP AND BOTTOM
TO	TOP OF
TOC	TOP OF CURB / CONCRETE
TOP	TOP OF PARAPET
TOS	TOP OF STEEL
TOW	TOP OF WALL
TPD	TOILET PAPER DISPENSER
TS	TACKABLE SURFACE
U/C	UNDER CABINET (OR COUNTER
UNO	UNLESS NOTED OTHERWISE
UR	URINAL
VAC	VACUUM
VB	VAPOR BARRIER
VCT	VINYL COMPOSITION TILE
VIF	VERIFY IN FIELD
VTR	VENT THROUGH ROOF
VWC	VINYL WALL COVERING
W/	WITH
W/O	WITHOUT
WB	WOOD BASE
WC	WATER CLOSET
WD	WOOD
WDW	WINDOW
WGT	WEIGHT
WH	WATER HEATER
WP	WATERPROOFING/WALL PROTECTION
WR	WATER RESISTANT
WRGB	WATER RESISTANT GYPSUM BOARD
WS	WOOD SCREW
WSCT	WAINSCOT
WWF	WELDED WIRE FABRIC

NOTE:
OTHER ABBREVIATIONS USED ON THESE DRAWINGS ARE CONSIDERED STANDARDS IN THE BUILDING INDUSTRY. CONTACT ARCHITECT FOR NECESSARY CLARIFICATION.

STATE MAP



VICINITY MAP

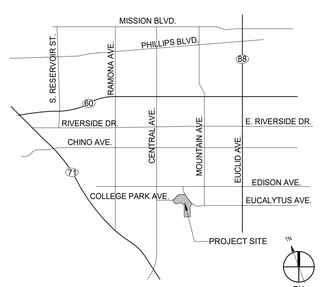

OVERALL SITE PLAN

PN

FACILITY:
SAMUEL M. GANTNER ELEMENTARY SCHOOL
1305 E VINE ST,
LODI, CA 95240

PROJECT:
SAMUEL M. GANTNER ELEMENTARY SCHOOL

SHEET NAME:
PROJECT DATA SHEET

DESIGN DEVELOPMENT

DATE: **2025.09.30**
CLIENT PROJ NO:

SHEET:

G0.11

PLEASE RECYCLE

Autodesk Docs://3431010000 LODI USD SAMUEL M. GANTNER ES R24/3431010000-A-LUSD-GANTNER ES-BLDG.rvt
9/30/2025 5:17:13 PM

THE LINE SHOWN ABOVE IS 1" LONG WHEN PRINTED ON AN ENTIRE ORIGINAL PAGE SIZE SHEET

DRAWING LIST- VOLUME 1

GENERAL SHEET

G0.10	COVER SHEET
G0.11	PROJECT DATA SHEET
G0.13	SHEET INDEX

3

ARCHITECTURE

AA2.11	BLDG A - FLOOR PLAN
AA2.12	BLDG A - DIMENSION PLAN
AA2.13	BLDG A - FINISH PLAN
AA2.14	BLDG A - DIMENSION PLAN Copy 1
AA3.11	BLDG A - REFLECTED CIELING PLAN
AA4.11	BLDG A - ROOF PLAN
AA5.11	BLDG A - EXTERIOR ELEVATIONS
AA5.12	BLDG A - EXTERIOR ELEVATIONS
AA6.11	BLDG A - SECTIONS
AA6.12	BLDG A - SECTIONS
AA7.11	ENLARGED PLANS, SECTIONS, AND ELEVATIONS
AA7.12	ENLARGED PLANS, SECTIONS, AND ELEVATIONS
AA7.13	ENLARGED PLANS, SECTIONS, AND ELEVATIONS
AA7.14	ENLARGED PLANS, SECTIONS, AND ELEVATIONS
AA8.11	BLDG A - INTERIOR ELEVATIONS
AA8.12	BLDG A - INTERIOR ELEVATIONS
AA8.13	BLDG A - INTERIOR ELEVATIONS
AA8.14	BLDG A - INTERIOR ELEVATIONS
AA8.15	BLDG A - INTERIOR ELEVATIONS
AA8.16	BLDG A - INTERIOR ELEVATIONS
AB2.11	BLDG B - FLOOR PLAN
AB2.12	BLDG B - DIMENSION PLAN
AB2.13	BLDG B - FINISH PLAN
AB3.11	BLDG B - REFLECTED CEILING PLAN
AB4.11	BLDG B - ROOF PLAN
AB5.11	BLDG B - EXTERIOR ELEVATIONS
AB6.11	BLDG B - SECTIONS
AB7.11	ENLARGED PLANS, SECTIONS, AND ELEVATIONS
AB8.11	BLDG B - INTERIOR ELEVATIONS
AB8.12	BLDG B - INTERIOR ELEVATIONS
AB8.13	BLDG B - INTERIOR ELEVATIONS
AB8.14	BLDG B - INTERIOR ELEVATIONS
AB8.15	BLDG B - INTERIOR ELEVATIONS
AB8.16	BLDG B - INTERIOR ELEVATIONS
AB8.17	BLDG B - INTERIOR ELEVATIONS
AC2.11	BLDG C - FLOOR PLAN AND REFLECTED CEILING PLAN
AC2.12	BLDG C - DIMENSION PLAN AND FINISH PLAN
AC2.13	BLDG C - FINISH PLAN
AC4.11	BLDG C - ROOF PLAN
AC5.11	BLDG C - EXTERIOR ELEVATIONS
AC6.11	BLDG C - SECTIONS
AC7.11	ENLARGED PLANS AND ELEVATIONS
AC8.11	BLDG C - INTERIOR ELEVATIONS
AC8.12	BLDG C - INTERIOR ELEVATIONS
AD2.11	BLDG D - FLOOR PLAN AND REFLECTED CEILING PLAN
AD2.12	BLDG D - DIMENSION PLAN AND FINISH FLOOR PLAN
AD4.11	BLDG D - ROOF PLAN
AD5.11	BLDG D - EXTERIOR ELEVATIONS
AD6.11	BLDG D - SECTIONS
AD6.12	BLDG D - SECTIONS
AD7.11	ENLARGED PLANS AND ELEVATIONS
AD8.11	BLDG D - INTERIOR ELEVATIONS
AD8.12	BLDG D - INTERIOR ELEVATIONS
AE2.11	BLDG E - FLOOR PLAN
AE2.12	BLDG E - DIMENSION PLAN
AE2.13	BLDG E - FINISH PLAN
AE3.11	BLDG E - REFLECTED CEILING PLAN
AE4.11	BLDG E - ROOF PLAN
AE5.11	BLDG E1 - EXTERIOR ELEVATIONS
AE5.12	BLDG E2 - EXTERIOR ELEVATIONS
AE5.13	BLDG E3 - EXTERIOR ELEVATIONS
AE6.11	BLDG E1 - SECTIONS
AE6.12	BLDG E1 - SECTIONS
AE6.13	BLDG E2 - SECTIONS
AE6.14	BLDG E3 - SECTIONS
AE6.15	BLDG E3 - SECTIONS
AE7.11	ENLARGED PLANS AND ELEVATIONS
AE7.12	ENLARGED PLANS AND ELEVATIONS
AE8.11	BLDG E - INTERIOR ELEVATIONS
AE8.12	BLDG E - INTERIOR ELEVATIONS
AE8.13	BLDG E - INTERIOR ELEVATIONS
AE8.14	BLDG E - INTERIOR ELEVATIONS
AE8.15	BLDG E - INTERIOR ELEVATIONS
AE8.16	BLDG E - INTERIOR ELEVATIONS
AE8.17	BLDG E - INTERIOR ELEVATIONS
A1.21	OVERALL SITE PLAN
A9.11	DOOR SCHEDULE
A9.12	DOOR SCHEDULE
A9.21	WINDOW SCHEDULE
A9.22	WINDOW SCHEDULE
A10.13	WALL DETAILS

79

ELECTRICAL

E1.11.2	ELECTRICAL ONE-LINE & GENERAL NOTES
E1.21.2	ELECTRICAL ONE-LINE DIAGRAM & SIGNAL RISER DIAGRAM
E2.11.2	FIRE ALARM RISER DIAGRAM
EA1.11.2	ELECTRICAL PLAN SIGNAL BLDG A
EA2.11.2	FIRE ALARM PLAN BLDG A
EB1.11.2	ELECTRICAL PLAN SIGNAL BLDG B
EB2.11.2	FIRE ALARM PLAN BLDG B
EC1.11.2	ELECTRICAL PLAN SIGNAL BLDG C
EC2.11.2	FIRE ALARM PLAN BLDG C
ED1.11.2	ELECTRICAL PLAN SIGNAL BLDG D
ED2.11.2	FIRE ALARM PLAN BLDG D
EE1.11.2	ELECTRICAL PLAN SIGNAL BLDG E
EE2.11.2	FIRE ALARM PLAN BLDG E

13

FOOD SERVICE

FS1.1	FOOD SERVICE EQUIPMENT FLOOR PLAN

1

Grand total: 96

AGENCY APPROVAL:

REVIEWING AGENCIES STAMP HERE

LODI USD

HMC DESIGN FOR GOOD Architects
3431-010-000
2101 CAPITOL AVENUE, SUITE 100,
SACRAMENTO, CA, 95816
916 368 7990 / www.hmcarchitects.com

NOT FOR CONSTRUCTION

ISSUE

Δ	DESCRIPTION	DATE

FACILITY:

SAMUEL M. GANTNER ELEMENTARY SCHOOL
1305 E VINE ST,
LODI, CA 95240

PROJECT:

SAMUEL M. GANTNER ELEMENTARY SCHOOL

SHEET NAME:

SHEET INDEX

DESIGN DEVELOPMENT

DATE: **2025.09.30**

CLIENT PROJ NO:

SHEET:

G0.13

Autodesk Docs://3431010000 LODI USD SAMUEL M. GANTNER ES R24/3431010000-A-LUSD-GANTNER ES-BLDG.rvt
9/30/2025 5:17:13 PM

PLEASE RECYCLE

THE LINE SHOWN ABOVE IS EXACTLY 1" WHEN PRINTED AT 36" SHEETS ORIGINAL PAGE SIZE



CODE SITE PLAN 1
1" = 40'-0"

PN

PLEASE RECYCLE

AGENCY APPROVAL:

REVIEWING AGENCIES STAMP HERE

LODI USD

HMC Architects
DESIGN FOR GOOD
3431-010-000
2101 CAPITOL AVENUE, SUITE 100,
SACRAMENTO, CA, 95816
916 368 7990 / www.hmcarchitects.com

NOT FOR CONSTRUCTION

ISSUE

Δ	DESCRIPTION	DATE

KEYNOTES

NOTES

FACILITY:
SAMUEL M. GANTNER ELEMENTARY SCHOOL
1305 E VINE ST,
LODI, CA 95240

PROJECT:
SAMUEL M. GANTNER ELEMENTARY SCHOOL

SHEET NAME:
CODE SITE PLAN

DESIGN DEVELOPMENT


DATE: **2025.09.30** | CLIENT PROJ NO:

SHEET:

G1.11

Autodesk Docs://3431010000 LODI USD SAMUEL M. GANTNER ES R24/3431010000-A-LUSD-GANTNER ES-BLDG.rvt
9/30/2025 5:17:20 PM

THE LINE SHOWN ABOVE IS 1" LONG WHEN PRINTED AT FULL SHEET'S ORIGINAL PAGE SIZE

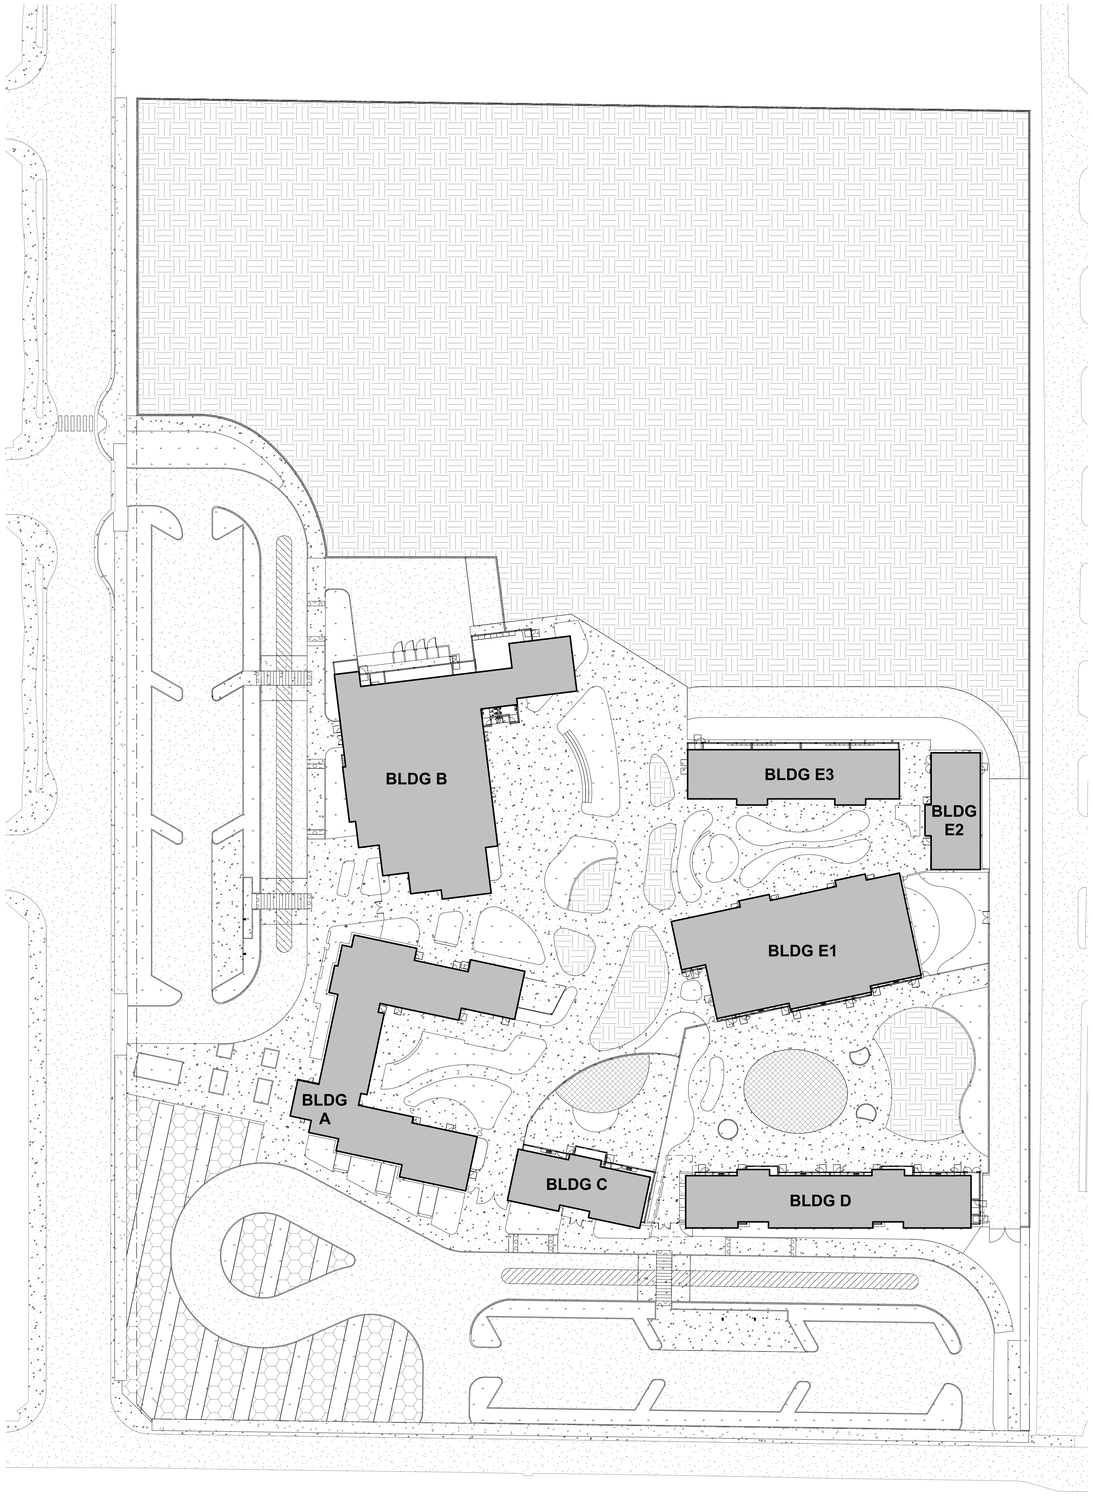

LEGEND

- APPROXIMATE LIMIT OF WORK. REFER TO ADDITIONAL DRAWINGS FOR WORK WHICH MAY EXTEND BEYOND THIS APPROXIMATE LIMIT OF WORK LINE.
- PROPERTY LINE
- NEW BUILDING
- AC PAVING
- CONCRETE PAVING
- LANDSCAPING
- PLAY SURFACE
- FIRE HYDRANT - SEE CIVIL DRAWINGS

PN

OVERALL SITE PLAN 1
1" = 40'-0"

AGENCY APPROVAL:

REVIEWING AGENCIES STAMP HERE

LODI USD

HMC Architects
DESIGN FOR GOOD
3431-010-000
2101 CAPITOL AVENUE, SUITE 100,
SACRAMENTO, CA, 95816
916 368 7990 / www.hmcarchitects.com

NOT FOR CONSTRUCTION

ISSUE

Δ	DESCRIPTION	DATE

KEYNOTES

NOTES

1. REFER TO SHEET G0.11 FOR TYPICAL SYMBOLS AND ABBREVIATIONS
2. REFER TO LANDSCAPE DRAWINGS FOR PAVING AND PLANTING INFORMATION
3. REFER TO MECHANICAL ELECTRICAL, AND PLUMBING DRAWINGS FOR UTILITY INFORMATION
4. CONTRACTOR IS RESPONSIBLE FOR REPAIR/REPLACEMENT OF ALL HARDSCAPE/PLANTING OUTSIDE OF LIMIT OFWORK LINE FOR CONNECTION OF UNDERGROUND UTILITIES

FACILITY:
SAMUEL M. GANTNER ELEMENTARY SCHOOL
1305 E VINE ST,
LODI, CA 95240

PROJECT:
SAMUEL M. GANTNER ELEMENTARY SCHOOL

SHEET NAME:
OVERALL SITE PLAN

DESIGN DEVELOPMENT

DATE: **2025.09.30**
CLIENT PROJ NO:


SHEET:

A1.21

PLEASE RECYCLE

Autodesk Docs://3431010000 LODI USD SAMUEL M. GANTNER ES R24/3431010000-A-LUSD-GANTNER ES-BLDG.rvt
9/30/2025 5:17:27 PM

THE LINE SHOWN ABOVE IS EXACTLY 1" WHEN PRINTED AT FULL SHEET'S ORIGINAL PAGE SIZE

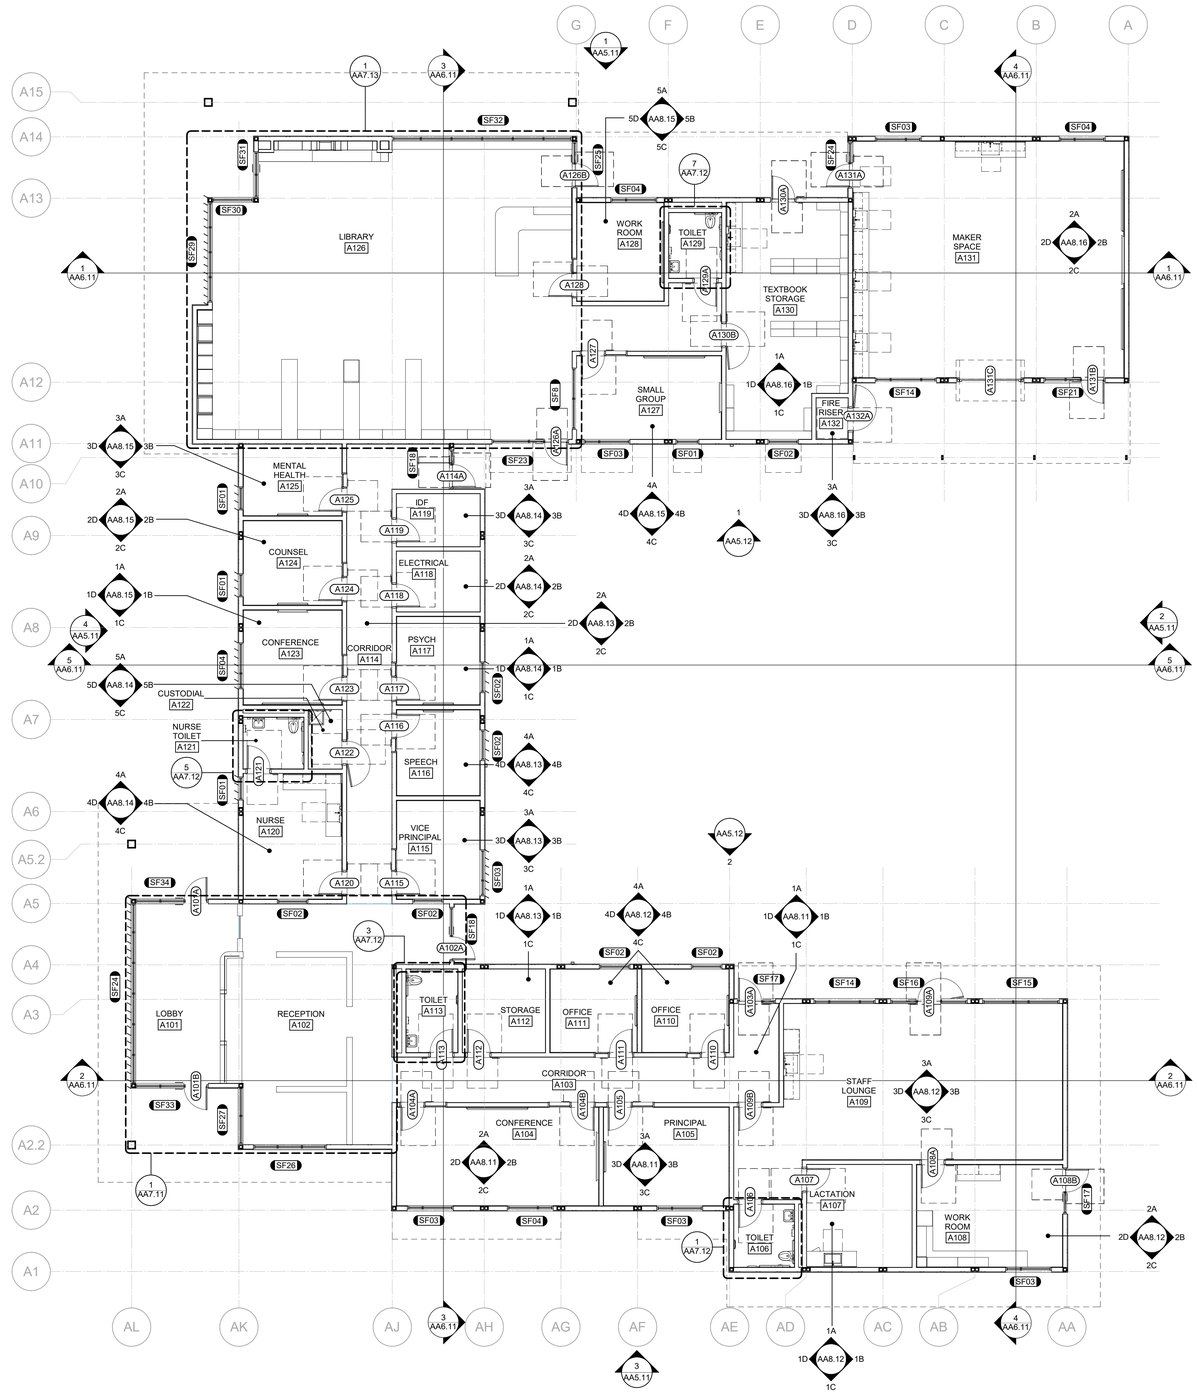

LEGEND

NON-RATED PARTITION

NOTES

1. REFER TO SHEET G0.11 FOR TYPICAL SYMBOLS AND ABBREVIATIONS.
2. REFER TO G-SERIES SHEETS FOR ADDITIONAL INFO AND CODE REQUIREMENTS.
3. FOR ADDITIONAL ELEVATION CALLOUTS SEE ENLARGED PLANS.
4. REFER TO PARTIAL PLANS FOR MORE INFORMATION. OVERALL PLANS ARE INTENDED TO PROVIDE CONTEXT FOR PARTIAL PLANS.

BLDG A - FLOOR PLAN 1 — 1/8" = 1'-0"

PLEASE RECYCLE

AGENCY APPROVAL:

REVIEWING AGENCIES STAMP HERE

LODI USD

HMC Architects
DESIGN FOR GOOD
3431-010-000
2101 CAPITOL AVENUE, SUITE 100,
SACRAMENTO, CA, 95816
916 368 7990 / www.hmcarchitects.com

NOT FOR CONSTRUCTION

ISSUE

Δ	DESCRIPTION	DATE

FACILITY:

SAMUEL M. GANTNER ELEMENTARY SCHOOL
1305 E VINE ST,
LODI, CA 95240

PROJECT:

SAMUEL M. GANTNER ELEMENTARY SCHOOL

SHEET NAME:

BLDG A - FLOOR PLAN

DESIGN DEVELOPMENT


DATE: **2025.09.30** | CLIENT PROJ NO:

SHEET:

AA2.11

Autodesk Docs://3431010000 LODI USD SAMUEL M. GANTNER ES R24/3431010000-A-LUSD-GANTNER ES-BLDG.rvt
9/30/2025 5:17:31 PM

THE LINE SHOWN ABOVE IS EXACTLY ONE INCH LONG ON THIS SHEET'S ORIGINAL PAGE SIZE

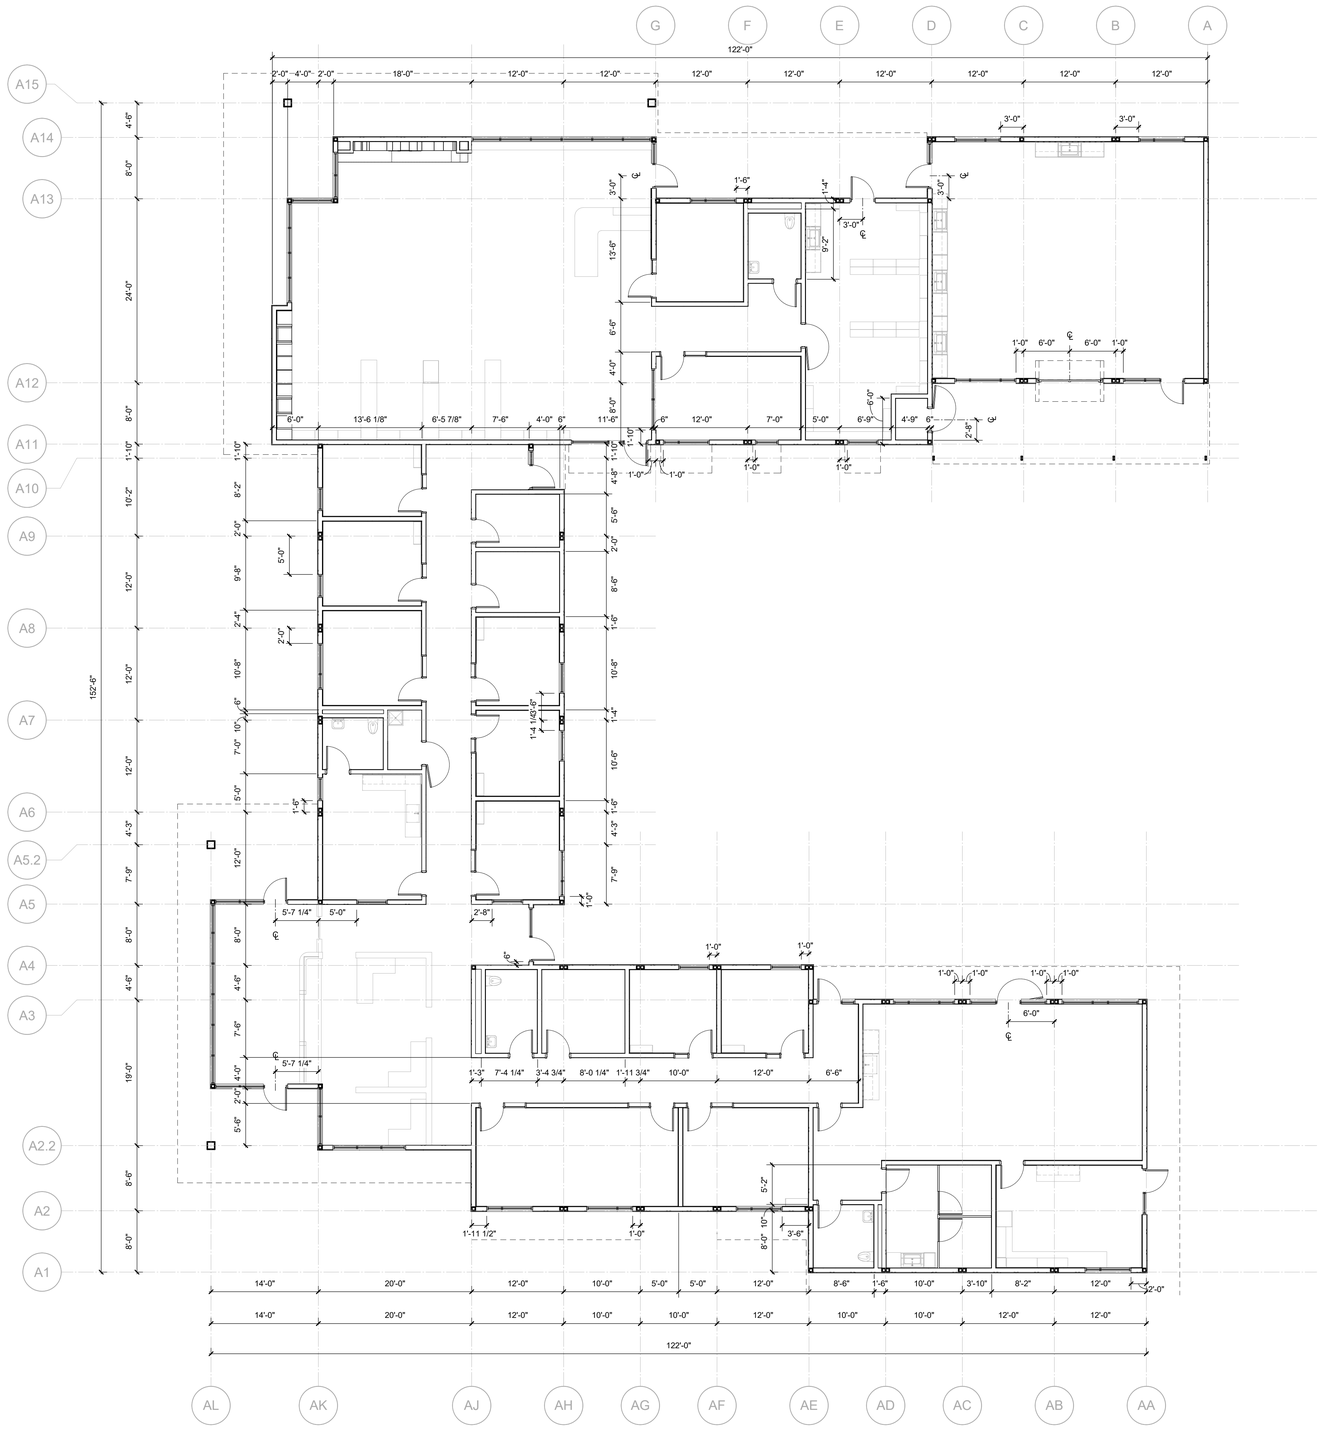

BLDG A - DIMENSION PLAN

1
1/8" = 1'-0"

LEGEND

NON-RATED PARTITION

AGENCY APPROVAL:

REVIEWING AGENCIES STAMP HERE

LODI USD

HMC Architects
DESIGN FOR GOOD
3431-010-000
2101 CAPITOL AVENUE, SUITE 100,
SACRAMENTO, CA, 95816
916 368 7990 / www.hmcarchitects.com

NOT FOR CONSTRUCTION

ISSUE

Δ	DESCRIPTION	DATE

NOTES

1. REFER TO SHEET G0.11 FOR TYPICAL SYMBOLS AND ABBREVIATIONS.
2. REFER TO G-SERIES SHEETS FOR ADDITIONAL INFO AND CODE REQUIREMENTS.
3. FOR ADDITIONAL ELEVATION CALLOUTS SEE ENLARGED PLANS.
4. REFER TO PARTIAL PLANS FOR MORE INFORMATION. OVERALL PLANS ARE INTENDED TO PROVIDE CONTEXT FOR PARTIAL PLANS.

FACILITY:
SAMUEL M. GANTNER ELEMENTARY SCHOOL
1305 E VINE ST,
LODI, CA 95240

PROJECT:
SAMUEL M. GANTNER ELEMENTARY SCHOOL

SHEET NAME:
BLDG A - DIMENSION PLAN

DESIGN DEVELOPMENT

DATE: **2025.09.30**
CLIENT PROJ NO:


SHEET:

AA2.12

Autodesk Docs://3431010000 LODI USD SAMUEL M. GANTNER ES ff24/3431010000-A-LUSD-GANTNER ES-BLDG.rvt
9/30/2025 5:17:34 PM

PLEASE RECYCLE

THE LINE SHOWN ABOVE IS EXACTLY ONE INCH LONG ON ARCH D SHEETS ORIGINAL PAGE SIZE

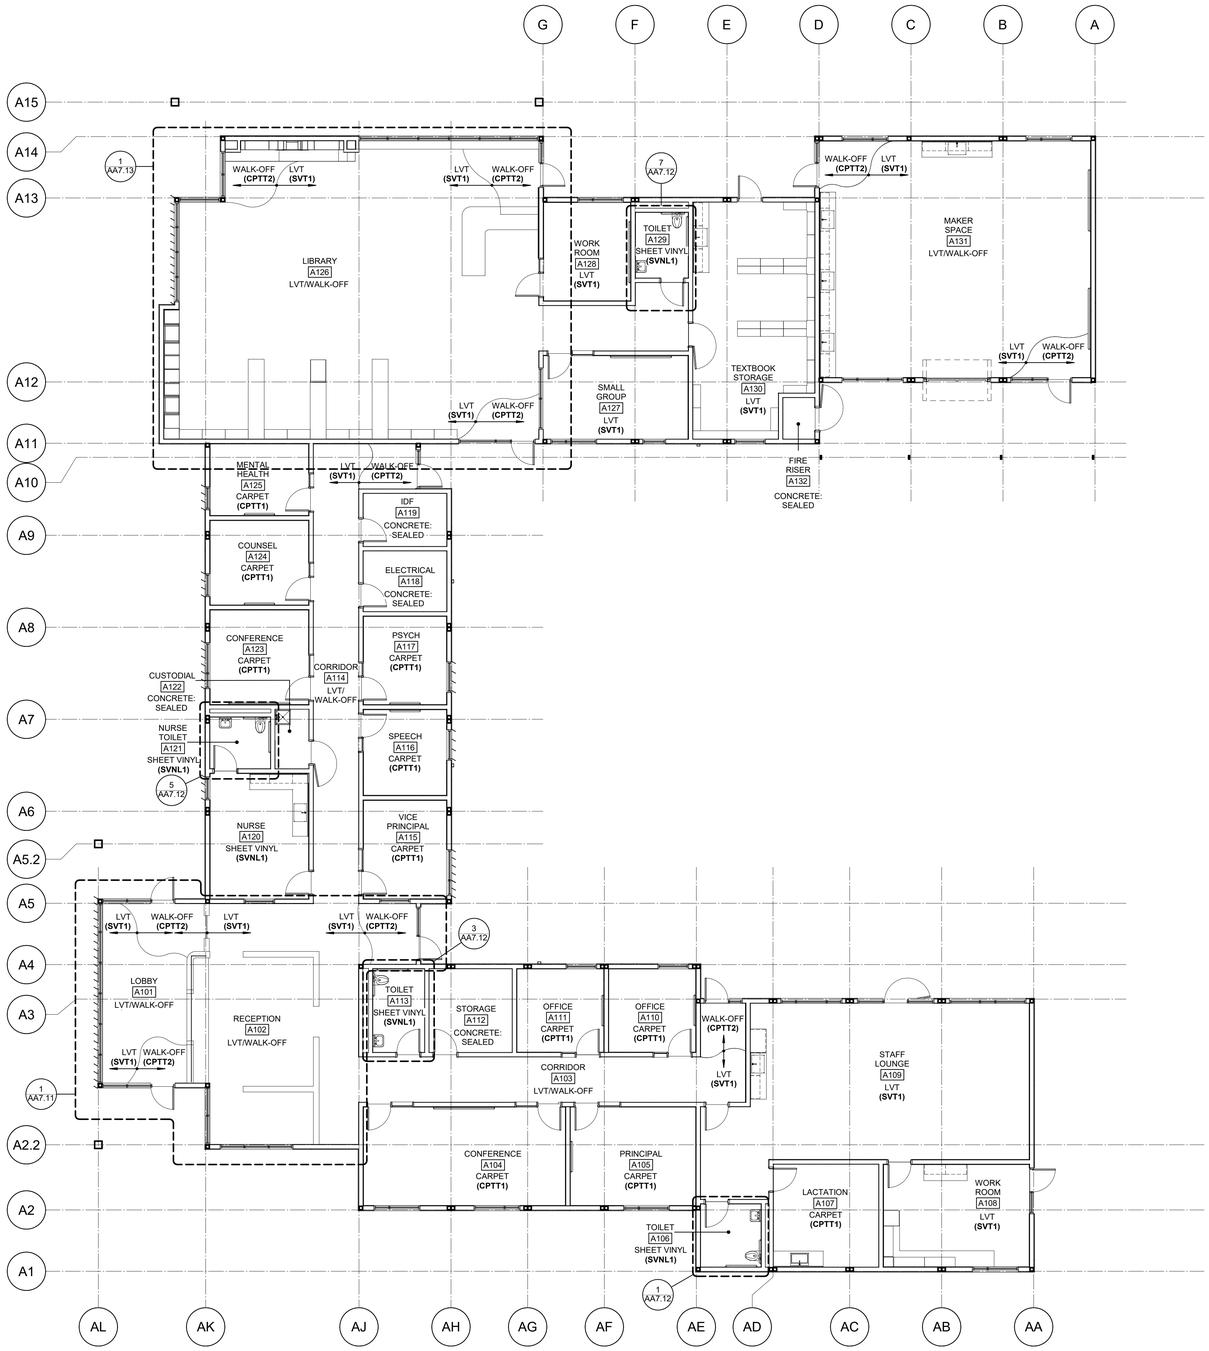

PN

BLDG A - FINISH FLOOR PLAN | **1** 1/8" = 1'-0"

LEGEND

ROOM NAME
- 101 — ROOM NUMBER
- WF — ROOM FIELD WALL FINISH - SEE SCHEDULE
  * = MULTIPLE FINISHES, SEE INT ELEVATION
- BF — WALL BASE FINISH. SEE FINISH SCHEDULE
- FF — ROOM FLOORING FINISH. SEE FINISH SCHEDULE

FINISHES NOTED ABOVE ARE TYPICAL FIELD FINISHES FOR THE ROOM, U.N.O. ADDITIONAL FINISHES MAY BE INDICATED ON THIS PLAN AND/OR INTERIOR ELEVATIONS.

DENOTES DIRECTION OF FLOORING - IF APPLICABLE

GENERAL NOTES - FINISH PLANS

1. FINISHES DEPICTED IN FINISH PLANS AND ELEVATIONS ARE NOT SHOWN ON PARTIAL FLOOR PLANS. REFER TO ENLARGED PLANS, ELEVATIONS, AND DETAILS.

AGENCY APPROVAL:

REVIEWING AGENCIES STAMP HERE

LODI USD

HMC Architects
DESIGN FOR GOOD
3431-010-000
2101 CAPITOL AVENUE, SUITE 100,
SACRAMENTO, CA, 95816
916 368 7990 / www.hmcarchitects.com

NOT FOR CONSTRUCTION

ISSUE

Δ	DESCRIPTION	DATE

NOTES

1. REFER TO SHEET G0.11 FOR TYPICAL SYMBOLS AND ABBREVIATIONS.
2. REFER TO G-SERIES SHEETS FOR ADDITIONAL INFO AND CODE REQUIREMENTS.
3. FOR ADDITIONAL ELEVATION CALLOUTS SEE ENLARGED PLANS.
4. REFER TO PARTIAL PLANS FOR MORE INFORMATION. OVERALL PLANS ARE INTENDED TO PROVIDE CONTEXT FOR PARTIAL PLANS.

FACILITY:
SAMUEL M. GANTNER ELEMENTARY SCHOOL
1305 E VINE ST,
LODI, CA 95240

PROJECT:
SAMUEL M. GANTNER ELEMENTARY SCHOOL

SHEET NAME:
BLDG A - FINISH PLAN

DESIGN DEVELOPMENT

DATE: **2025.09.30** | CLIENT PROJ NO:


SHEET:

AA2.13

Autodesk Docs://3431010000 LODI USD SAMUEL M. GANTNER ES R24/3431010000-A-LUSD-GANTNER ES-BLDG.rvt
9/30/2025 5:17:37 PM

PLEASE RECYCLE

THE LINE SHOWN ABOVE IS EXACTLY ONE INCH LONG ON ARCH E1 SHEETS ORIGINAL PAGE SIZE

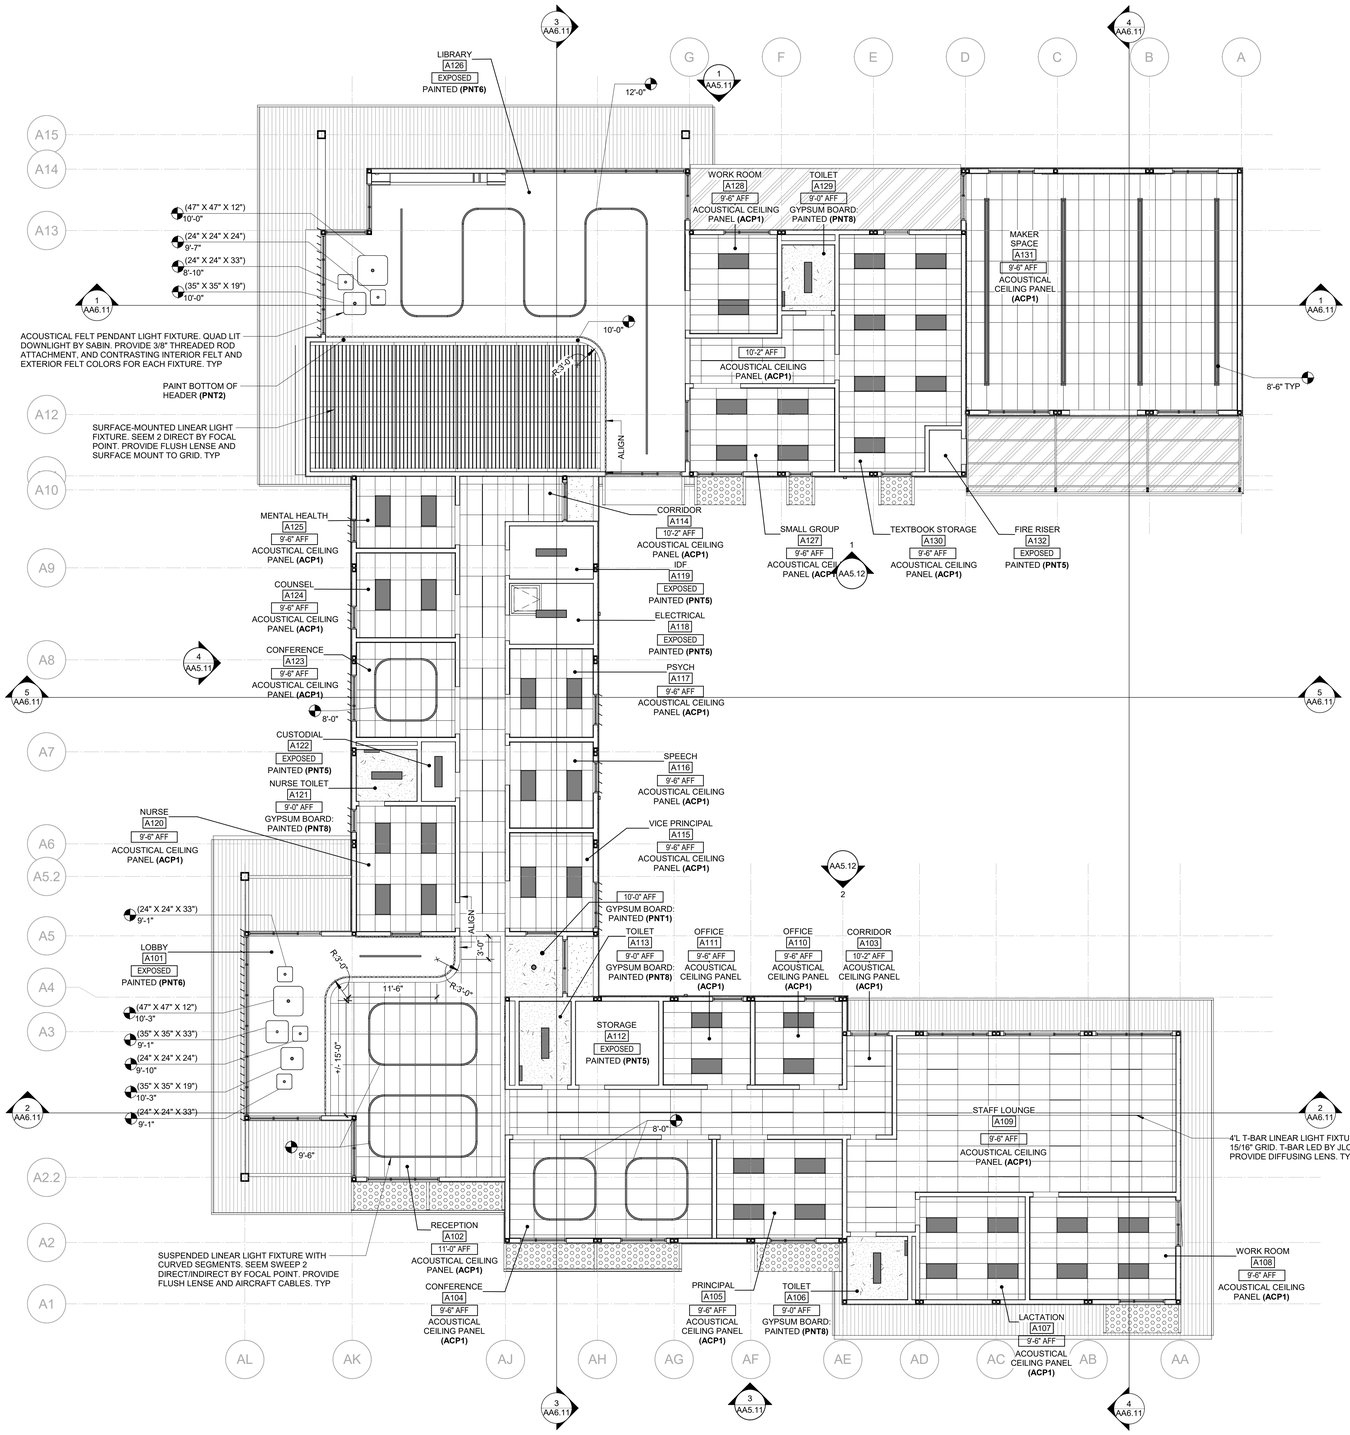

LEGEND- RCP'S

BUILDING ELEMENTS

- PARTITION
- GB, PLASTER, OR STUCCO CEILING- REF: CEILING TAGS
- 24"x24" ACOUSTIC TILE CEILING SYSTEM- REF: CEILING TAGS AND SPECIFICATIONS
- 24"x48" ACOUSTIC TILE CEILING SYSTEM- REF: CEILING TAGS AND SPECIFICATIONS
- METAL CANOPY
- TRANSLUCENT KALWALL CANOPY SYSTEM
- PERFORATED METAL CANOPY
- METAL PANEL SOFFIT
- 10.000 — HEIGHT ABOVE LEVEL (NOT FINISH FLOOR)
- RETURN AIR GRILLE (DIAGONAL HATCH- SYMBOL SHAPES WILL VARY)
- SUPPLY AIR GRILLE (CROSSHATCH- SYMBOL SHAPES WILL VARY)
- LIGHT FIXTURE (SHADED- SYMBOL SHAPES WILL VARY)
- 10'-0" AFF — HEIGHT ABOVE FINISH FLOOR

GENERAL NOTES- PARTIAL RCP'S

1. DIMENSIONS TO FACE OF PARTITIONS ARE TO FACE OF SUBSTRATE LAYER AS SHOWN IN PARTITION TYPES ON A0.11. FINISHES DEPICTED IN FINISH PLANS AND ELEVATIONS ARE NOT SHOWN ON PARTIAL FLOOR PLANS. REFER TO ENLARGED PLANS, ELEVATIONS, AND DETAILS.

NOTES

1. REFER TO SHEET G0.11 FOR TYPICAL SYMBOLS AND ABBREVIATIONS.
2. REFER TO G-SERIES SHEETS FOR ADDITIONAL INFO AND CODE REQUIREMENTS.
3. FOR ADDITIONAL ELEVATION CALLOUTS SEE ENLARGED PLANS.
4. REFER TO PARTIAL PLANS FOR MORE INFORMATION. OVERALL PLANS ARE INTENDED TO PROVIDE CONTEXT FOR PARTIAL PLANS.

AGENCY APPROVAL:

REVIEWING AGENCIES STAMP HERE

LODI USD


HMC Architects
DESIGN FOR GOOD
3431-010-000
2101 CAPITOL AVENUE, SUITE 100, SACRAMENTO, CA, 95816
916 368 7990 / www.hmcarchitects.com

NOT FOR CONSTRUCTION

ISSUE

Δ	DESCRIPTION	DATE

KEY PLAN:

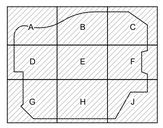

FACILITY:

SAMUEL M. GANTNER ELEMENTARY SCHOOL
1305 E VINE ST,
LODI, CA 95240

PROJECT:

SAMUEL M. GANTNER ELEMENTARY SCHOOL

SHEET NAME:

BLDG A - REFLECTED CIELING PLAN

DESIGN DEVELOPMENT

DATE: **2025.09.30**

CLIENT PROJ NO:

SHEET:

AA3.11

BLDG A - RCP | **1** 1/8" = 1'-0"

PLEASE RECYCLE


Autodesk Docs://3431010000 LODI USD SAMUEL M. GANTNER ES R24/3431010000-A-LUSD-GANTNER ES-BLDG.rvt
9/30/2025 5:17:41 PM

THE LINE SHOWN ABOVE IS EXACTLY 1" LONG ON ARCH D SHEETS ORIGINAL PAGE SIZE



LEGEND- ROOF PLANS

BUILDING ELEMENTS

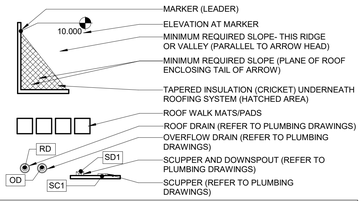

GENERAL NOTES- ROOF PLANS

1. ITEMS FROM MECHANICAL, PLUMBING, AND ELECTRICAL SCOPES MAY BE SHOWN FOR REFERENCE AND COORDINATION ONLY.
2. ALL ROOF FLASHING TO BE IN ACCORDANCE WITH MANUFACTURERS SPECIFICATIONS AND RECOMMENDATIONS
3. INCLUDE ROOF TIE-OFFS, (D-RINGS) AND HOSE BIBBS AT ALL ROOF LOCATIONS WHERE SOLAR PANELS ARE TO BE INSTALLED. GROUP SOLAR PANELS TOGETHER TO THE EXTENT POSSIBLE.
4. ALL HVAC EQUIPMENT TO BE INSTALLED WITHIN ROOF SCREENED AREAS. LOCATION AND SIZES OF THESE AREAS TO BE DISCUSSED WITH ARCHITECT.

AGENCY APPROVAL:

REVIEWING AGENCIES STAMP HERE

LODI USD

HMC Architects
DESIGN FOR GOOD
3431-010-000
2101 CAPITOL AVENUE, SUITE 100,
SACRAMENTO, CA, 95816
916 368 7990 / www.hmcarchitects.com


NOT FOR CONSTRUCTION

ISSUE

Δ	DESCRIPTION	DATE

NOTES

KEY PLAN:

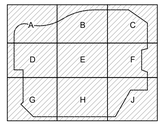

FACILITY:
SAMUEL M. GANTNER ELEMENTARY SCHOOL
1305 E VINE ST,
LODI, CA 95240

PROJECT:
SAMUEL M. GANTNER ELEMENTARY SCHOOL

SHEET NAME:
BLDG A - ROOF PLAN

DESIGN DEVELOPMENT

DATE: **2025.09.30** | CLIENT PROJ NO:

SHEET:

AA4.11


BLDG A - ROOF PLAN **1** 1/8" = 1'-0"

PN


PLEASE RECYCLE

Autodesk Docs://3431010000 LODI USD SAMUEL M. GANTNER ES R24/3431010000-A-LUSD-GANTNER ES-BLDG.rvt
9/30/2025 5:17:43 PM


THE LINE SHOWN ABOVE IS EXACTLY 1" WHEN PLOTTED AT FULL SHEET (ORIGINAL PAGE SIZE)

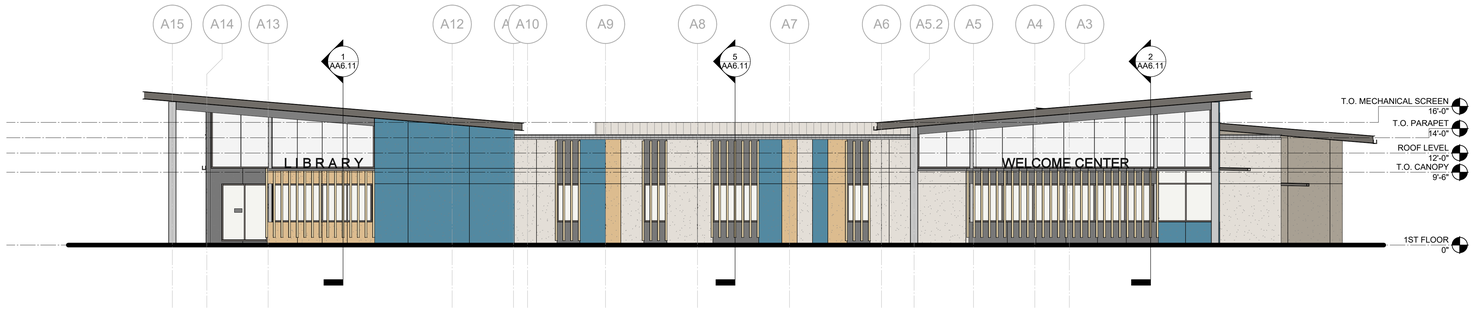


BLDG A - EXTERIOR ELEVATION 4 **4** 1/8" = 1'-0"

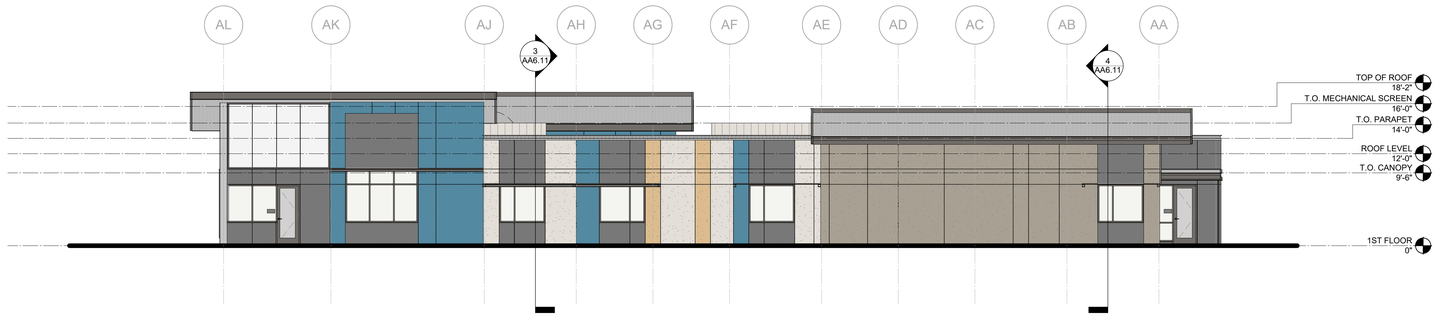

BLDG A - EXTERIOR ELEVATION 3 **3** 1/8" = 1'-0"

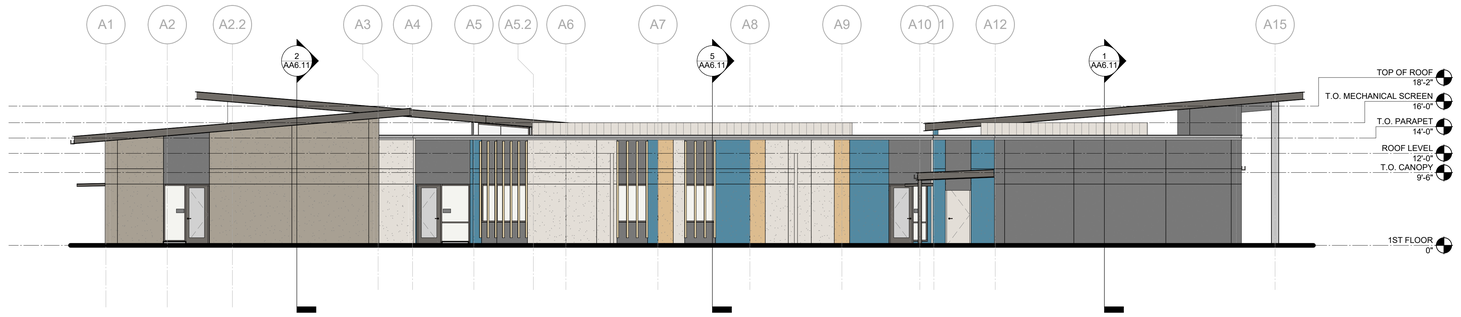

BLDG A - EXTERIOR ELEVATION 2 **2** 1/8" = 1'-0"

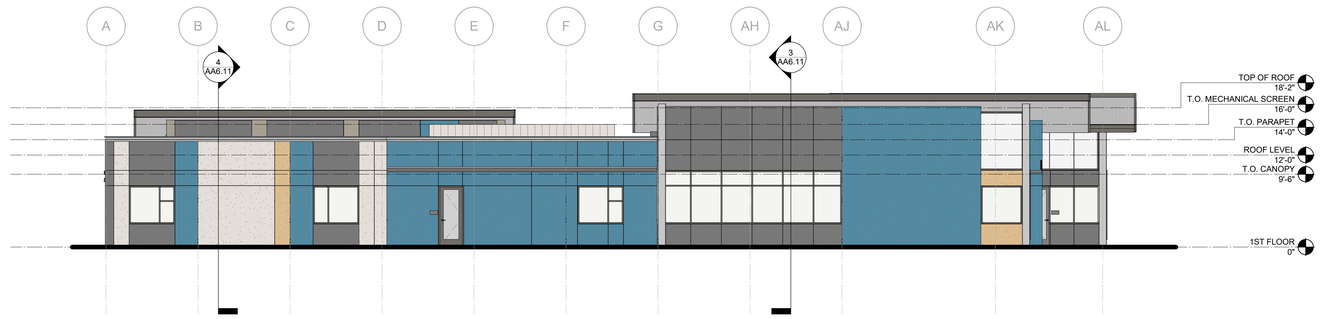

BLDG A - EXTERIOR ELEVATION 1 **1** 1/8" = 1'-0"

EXTERIOR COLOR SCHEDULE

	MATERIAL	COLOR
	PLASTER	COLOR - CUPOLA YELLOW
	PLASTER	COLOR - SECURE BLUE
	PLASTER	COLOR - INCREDIBLE WHITE
	PLASTER	COLOR - INTELLECTUAL GRAY
	PLASTER	COLOR - GRAY DOMINO

GENERAL NOTES - ELEVATIONS

1. LIGHT FIXTURES, AIR TERMINALS, GRILLES, ELECTRICAL FIXTURES, OUTLETS, DATA RECEPTACLES, AUDIO/VIDEO CONNECTIONS AND MEDICAL GAS FIXTURES SHOWN ARE FOR ARCHITECTURAL COORDINATION AND DIMENSIONAL CONTROL ONLY. REF: MECHANICAL, ELECTRICAL, AND PLUMBING DRAWINGS AND SPECIFICATIONS.
2. NOT ALL FIXTURES MAY BE SHOWN ON ARCHITECTURAL ELEVATIONS
3.

AGENCY APPROVAL:

REVIEWING AGENCIES STAMP HERE

LODI USD

HMC Architects
DESIGN FOR GOOD
3431-010-000
2101 CAPITOL AVENUE, SUITE 100, SACRAMENTO, CA, 95816
916 368 7990 / www.hmcarchitects.com

NOT FOR CONSTRUCTION

ISSUE

Δ	DESCRIPTION	DATE

KEYNOTES

NOTES

FACILITY:
SAMUEL M. GANTNER ELEMENTARY SCHOOL
1305 E VINE ST,
LODI, CA 95240

PROJECT:
SAMUEL M. GANTNER ELEMENTARY SCHOOL

SHEET NAME:
BLDG A - EXTERIOR ELEVATIONS

DESIGN DEVELOPMENT

DATE: **2025.09.30** | CLIENT PROJ NO:

SHEET:

AA5.11

Autodesk Docs://3431010000 LODI USD SAMUEL M. GANTNER ES R24/3431010000-A-LUSD-GANTNER ES-BLDG.rvt
9/30/2025 5:17:49 PM

PLEASE RECYCLE

THE LINE SHOWN ABOVE IS EXACTLY ONE INCH LONG ON ARCH D SHEETS ORIGINAL PAGE SIZE



BLDG A - EXTERIOR ELEVATION 6 **2** 1/8" = 1'-0"



BLDG A - EXTERIOR ELEVATION 5 **1** 1/8" = 1'-0"

EXTERIOR COLOR SCHEDULE

	MATERIAL	COLOR
	PLASTER	COLOR - CUPOLA YELLOW
	PLASTER	COLOR - SECURE BLUE
	PLASTER	COLOR - INCREDIBLE WHITE
	PLASTER	COLOR - INTELLECTUAL GRAY
	PLASTER	COLOR - GRAY DOMINO

GENERAL NOTES - ELEVATIONS

1. LIGHT FIXTURES, AIR TERMINALS, GRILLES, ELECTRICAL FIXTURES, OUTLETS, DATA RECEPTACLES, AUDIO/VIDEO CONNECTIONS AND MEDICAL GAS FIXTURES SHOWN ARE FOR ARCHITECTURAL COORDINATION AND DIMENSIONAL CONTROL ONLY. REF: MECHANICAL, ELECTRICAL, AND PLUMBING DRAWINGS AND SPECIFICATIONS.
2. NOT ALL FIXTURES MAY BE SHOWN ON ARCHITECTURAL ELEVATIONS
3.

AGENCY APPROVAL:

REVIEWING AGENCIES STAMP HERE

LODI USD

HMC Architects
DESIGN FOR GOOD
3431-010-000
2101 CAPITOL AVENUE, SUITE 100,
SACRAMENTO, CA, 95816
916 368 7990 / www.hmcarchitects.com

NOT FOR CONSTRUCTION

ISSUE

Δ	DESCRIPTION	DATE

KEYNOTES

NOTES

FACILITY:
SAMUEL M. GANTNER ELEMENTARY SCHOOL
1305 E VINE ST,
LODI, CA 95240

PROJECT:
SAMUEL M. GANTNER ELEMENTARY SCHOOL

SHEET NAME:
BLDG A - EXTERIOR ELEVATIONS

DESIGN DEVELOPMENT

DATE: **2025.09.30** | CLIENT PROJ NO:


SHEET:

AA5.12


Autodesk Docs://3431010000 LODI USD SAMUEL M. GANTNER ES R24/3431010000-A-LUSD-GANTNER ES-BLDG.rvt
9/30/2025 5:17:59 PM

PLEASE RECYCLE


THE LINE SHOWN ABOVE IS EXACTLY 1" LONG ON ARCH D SHEETS (ORIGINAL PAGE SIZE)

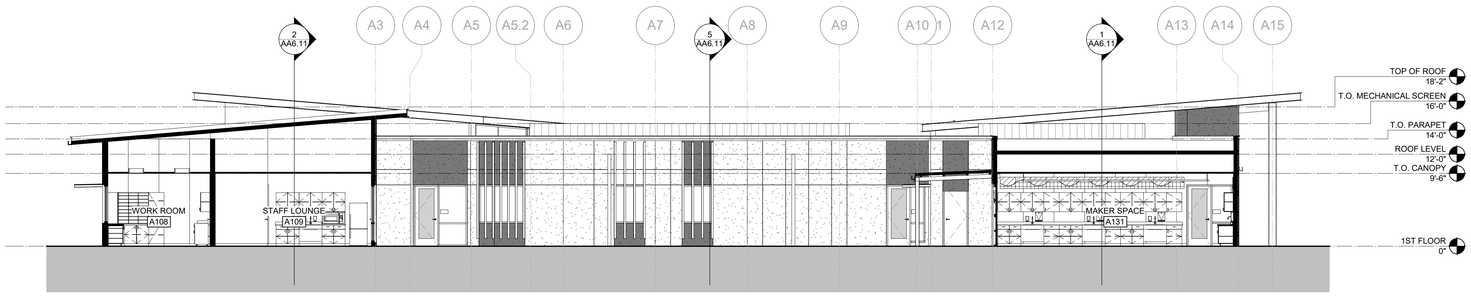


BLDG A - SECTION 4 **4**
1/8" = 1'-0"

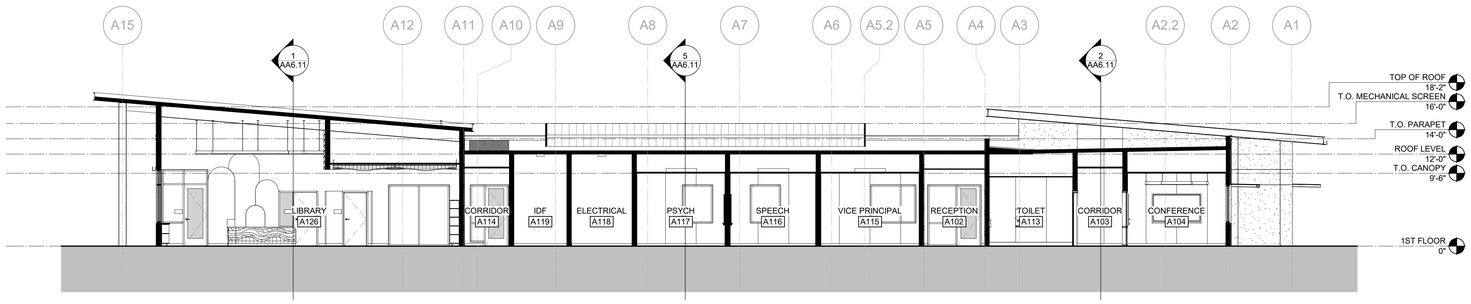


BLDG A - SECTION 3 **3**
1/8" = 1'-0"

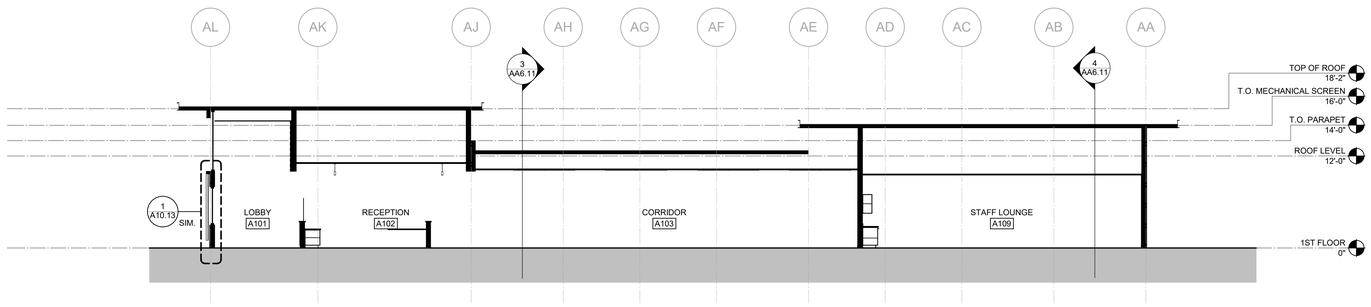

BLDG A - SECTION 2 **2**
1/8" = 1'-0"

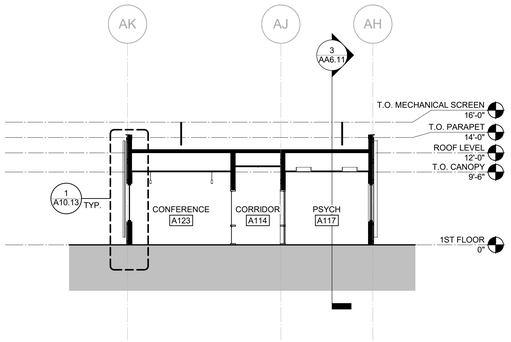

BLDG A - SECTION 6 **5**
1/8" = 1'-0"

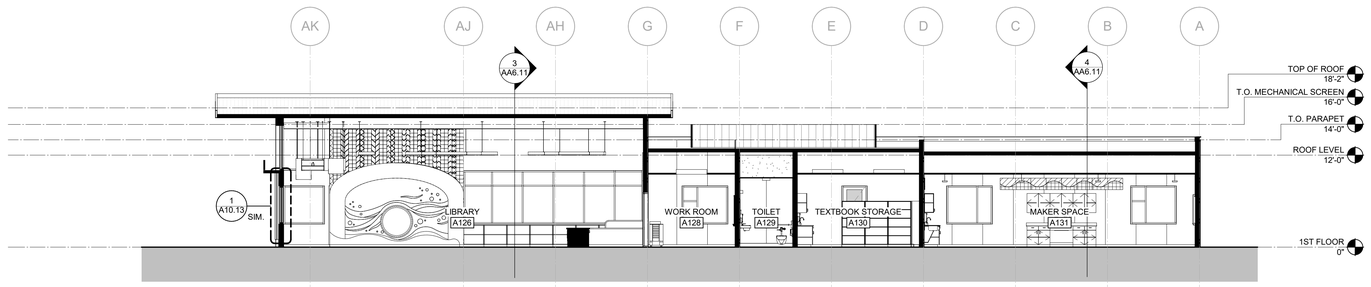

BLDG A - SECTION 1 **1**
1/8" = 1'-0"

AGENCY APPROVAL:

REVIEWING AGENCIES STAMP HERE

LODI USD

HMC Architects
DESIGN FOR GOOD
3431-010-000
2101 CAPITOL AVENUE, SUITE 100,
SACRAMENTO, CA, 95816
916 368 7990 / www.hmcarchitects.com

NOT FOR CONSTRUCTION

ISSUE

Δ	DESCRIPTION	DATE

FACILITY:
SAMUEL M. GANTNER ELEMENTARY SCHOOL
1305 E VINE ST,
LODI, CA 95240

PROJECT:
SAMUEL M. GANTNER ELEMENTARY SCHOOL

SHEET NAME:
BLDG A - SECTIONS

DESIGN DEVELOPMENT

DATE: **2025.09.30**
CLIENT PROJ NO:


SHEET:

AA6.11


Autodesk Docs://3431010000 LODI USD SAMUEL M. GANTNER ES R24/3431010000-A-LUSD-GANTNER ES-BLDG.rvt
9/30/2025 5:17:56 PM

PLEASE RECYCLE


THE LINE SHOWN ABOVE IS EXACTLY ONE INCH ON ALL SHEETS ORIGINAL PAGE SIZE

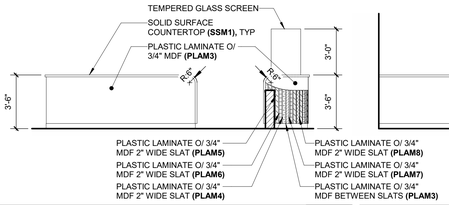


A102 RECEPTION HALF WALLS 4A
1/4" = 1'-0"

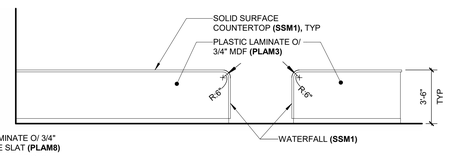


A102 RECEPTION HALF WALLS 4B
1/4" = 1'-0"

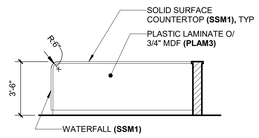


A102 RECEPTION HALF WALLS 4C
1/4" = 1'-0"

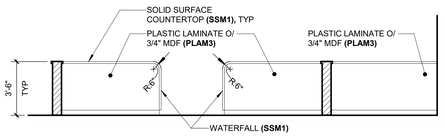


A102 RECEPTION HALF WALLS 4D
1/4" = 1'-0"

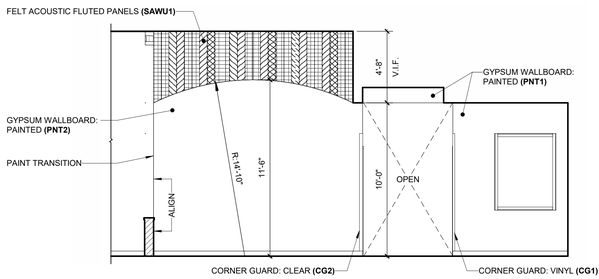


A102 RECEPTION 3A
1/4" = 1'-0"

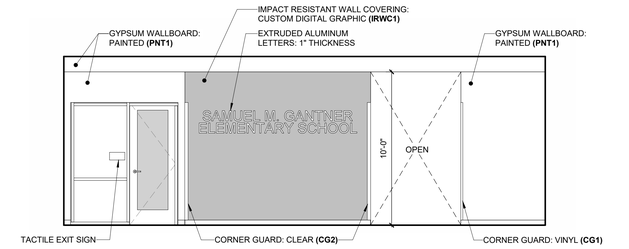


A102 RECEPTION 3B
1/4" = 1'-0"

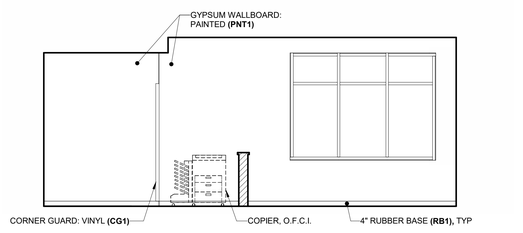


A102 RECEPTION 3C
1/4" = 1'-0"

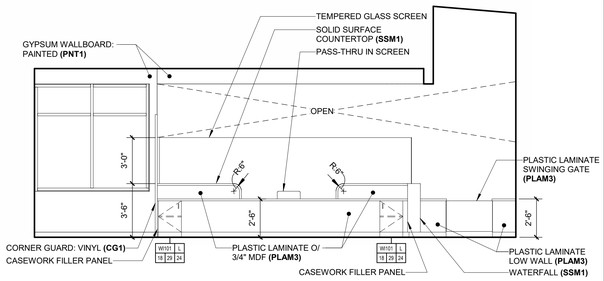


A102 RECEPTION 3D
1/4" = 1'-0"

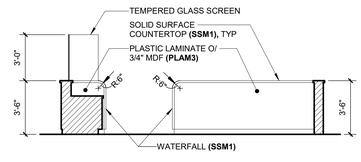


A102 RECEPTION HALF WALLS 4E
1/4" = 1'-0"

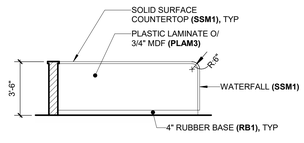


A102 RECEPTION HALF WALLS 4F
1/4" = 1'-0"

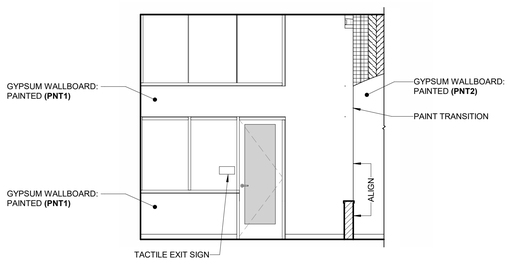


A101 LOBBY 2A
1/4" = 1'-0"

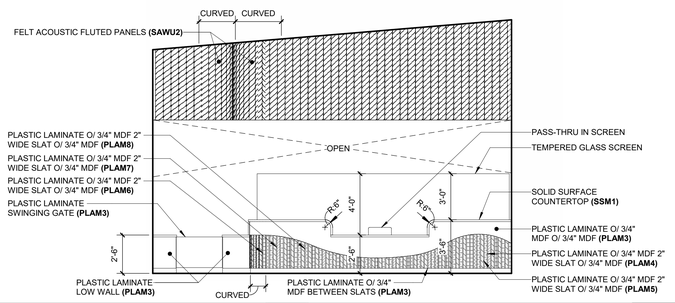


A101 LOBBY 2B
1/4" = 1'-0"

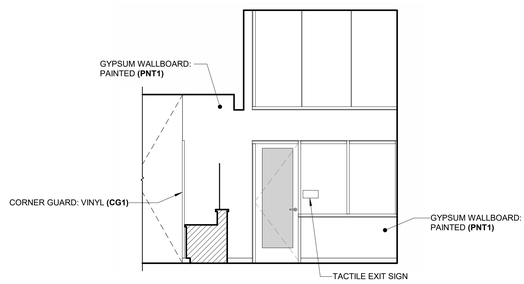

A101 LOBBY 2C
1/4" = 1'-0"

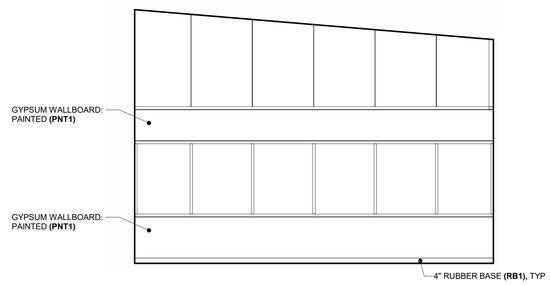

A101 LOBBY 2D
1/4" = 1'-0"

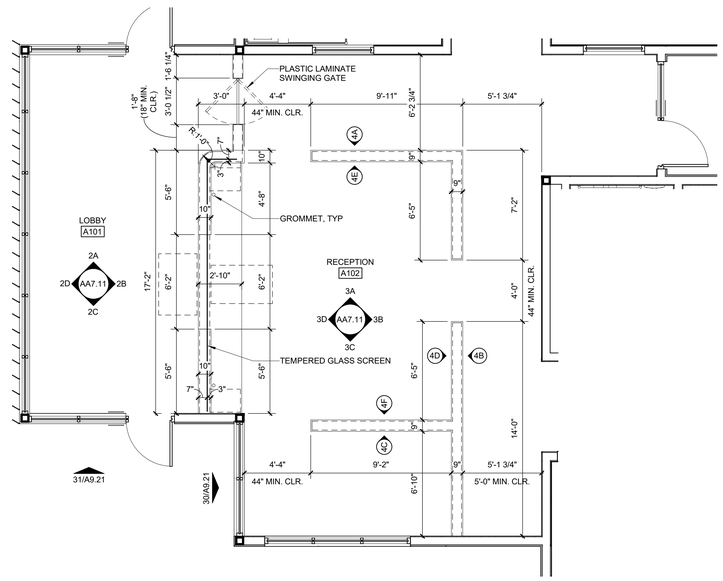

ENLARGED PLAN - A101 LOBBY & A102 RECEPTION 1
1/4" = 1'-0"

PLEASE RECYCLE

Autodesk Docs://3431010000 LODI USD SAMUEL M. GANTNER ES R24/3431010000-A-LUSD-GANTNER ES-BLDG.rvt
9/30/2025 5:18:04 PM

AGENCY APPROVAL:

REVIEWING AGENCIES STAMP HERE

LODI USD

HMC DESIGN FOR GOOD Architects
3431-010-000
2101 CAPITOL AVENUE, SUITE 100,
SACRAMENTO, CA, 95816
916 368 7990 / www.hmcarchitects.com

NOT FOR CONSTRUCTION

ISSUE

Δ	DESCRIPTION	DATE

NOTES

LEGEND

CASEWORK ABBREVIATIONS:

WI WOODWORK INSTITUTE

FACILITY:
SAMUEL M. GANTNER ELEMENTARY SCHOOL
1305 E VINE ST,
LODI, CA 95240

PROJECT:
SAMUEL M. GANTNER ELEMENTARY SCHOOL

SHEET NAME:
ENLARGED PLANS, SECTIONS, AND ELEVATIONS

DESIGN DEVELOPMENT


DATE: **2025.09.30**

CLIENT PROJ NO:

SHEET:


AA7.11

THE LINE SHOWN ABOVE IS EXACTLY 1" WHEN PLOTTED AT THIS SHEET'S ORIGINAL PAGE SIZE

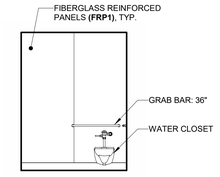


ADULT HEIGHT


A129 TOILET 8A 1/4" = 1'-0"

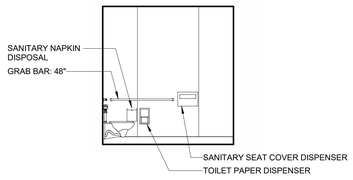


A129 TOILET 8B 1/4" = 1'-0"

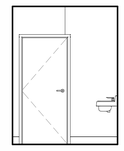


A129 TOILET 8C 1/4" = 1'-0"

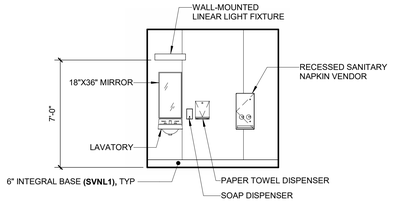

A129 TOILET 8D 1/4" = 1'-0"

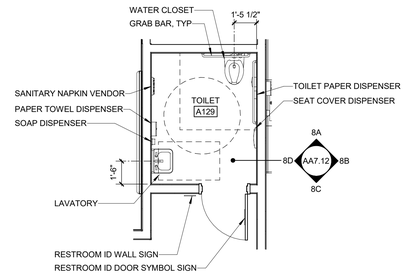


ENLARGED PLAN - A129 TOILET 7 1/4" = 1'-0"

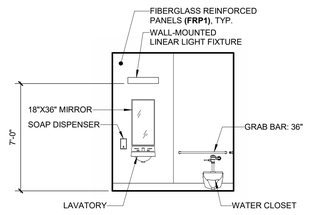


ELEMENTARY HEIGHT


121 NURSE TOILET 6A 1/4" = 1'-0"

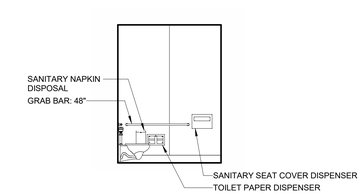


121 NURSE TOILET 6B 1/4" = 1'-0"

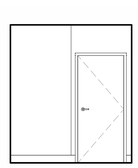


121 NURSE TOILET 6C 1/4" = 1'-0"

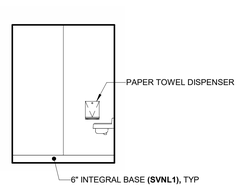

121 NURSE TOILET 6D 1/4" = 1'-0"

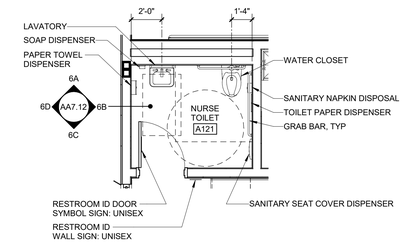


ENLARGED PLAN - A121 NURSE TOILET 5 1/4" = 1'-0"

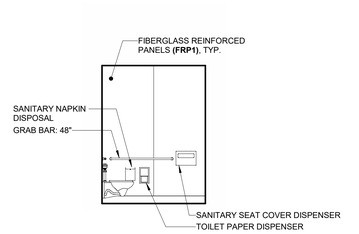

ADULT HEIGHT


A113 TOILET 4A 1/4" = 1'-0"

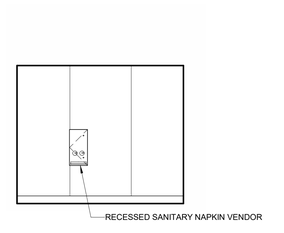


A113 TOILET 4B 1/4" = 1'-0"




A113 TOILET 4C 1/4" = 1'-0"

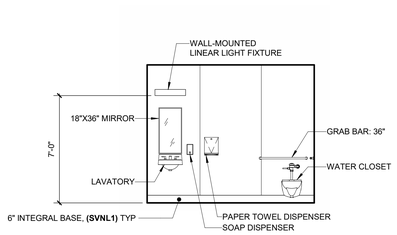

A113 TOILET 4D 1/4" = 1'-0"

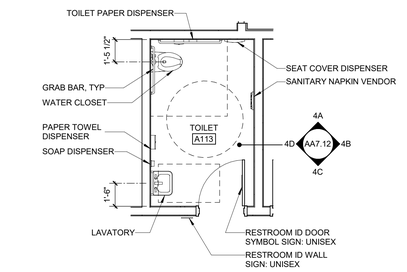


ENLARGED PLAN - A113 TOILET 3 1/4" = 1'-0"

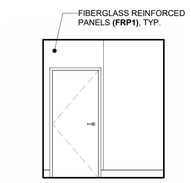


ADULT HEIGHT


A106 TOILET 2A 1/4" = 1'-0"

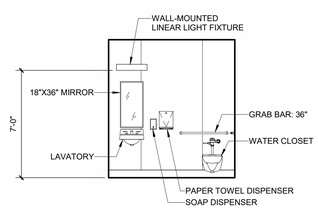


A106 TOILET 2B 1/4" = 1'-0"

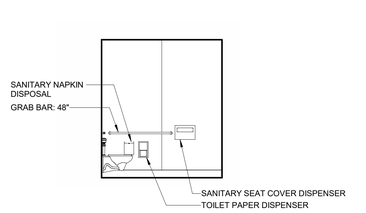

A106 TOILET 2C 1/4" = 1'-0"

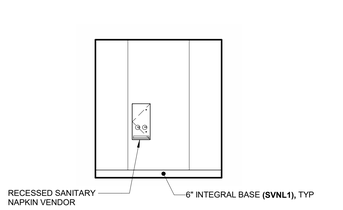

A106 TOILET 2D 1/4" = 1'-0"

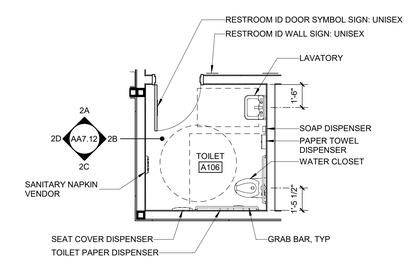

ENLARGED PLAN - A106 TOILET 1 1/4" = 1'-0"

Autodesk Docs://3431010000 LODI USD SAMUEL M. GANTNER ES R24\3431010000-A-LUSD-GANTNER ES-BLDG.rvt
9/30/2025 5:18:10 PM

PLEASE RECYCLE

AGENCY APPROVAL:

REVIEWING AGENCIES STAMP HERE

LODI USD

HMC Architects
DESIGN FOR GOOD
3431-010-000
2101 CAPITOL AVENUE, SUITE 100,
SACRAMENTO, CA, 95816
916 368 7990 / www.hmcarchitects.com

NOT FOR CONSTRUCTION

ISSUE

Δ	DESCRIPTION	DATE

NOTES

LEGEND

CASEWORK ABBREVIATIONS:

WI WOODWORK INSTITUTE

FACILITY:
SAMUEL M. GANTNER ELEMENTARY SCHOOL
1305 E VINE ST,
LODI, CA 95240

PROJECT:
SAMUEL M. GANTNER ELEMENTARY SCHOOL

SHEET NAME:
ENLARGED PLANS, SECTIONS, AND ELEVATIONS


DESIGN DEVELOPMENT

DATE: **2025.09.30** CLIENT PROJ NO:


SHEET:

AA7.12

THE LINE SHOWN ABOVE IS EXACTLY 1" WHEN PLOTTED AT FULL SHEET (ORIGINAL PAGE SIZE)

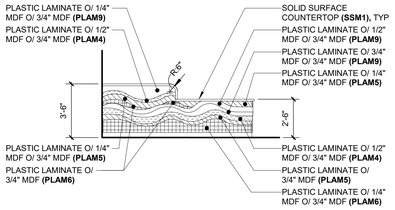


A126 LIBRARY **3A** 1/4" = 1'-0"

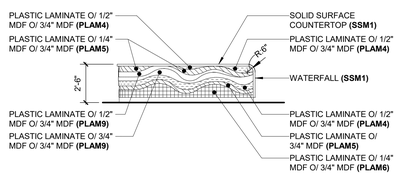


A126 LIBRARY **3B** 1/4" = 1'-0"




A126 LIBRARY **3C** 1/4" = 1'-0"

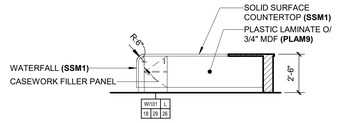


A126 LIBRARY **3D** 1/4" = 1'-0"

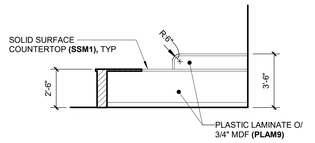


A126 LIBRARY **3E** 1/4" = 1'-0"

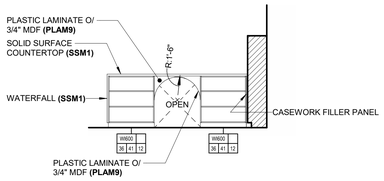


A126 LIBRARY **2A** 1/4" = 1'-0"

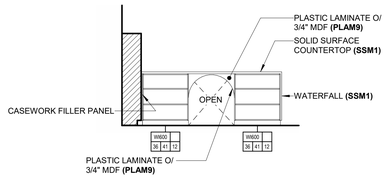


A126 LIBRARY **2B** 1/4" = 1'-0"

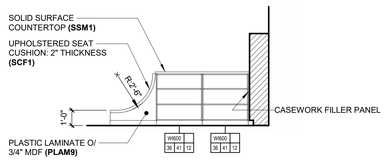


A126 LIBRARY **2C** 1/4" = 1'-0"

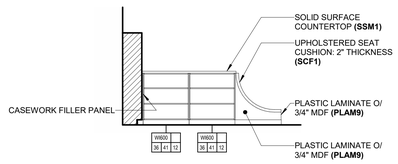


A126 LIBRARY **2D** 1/4" = 1'-0"

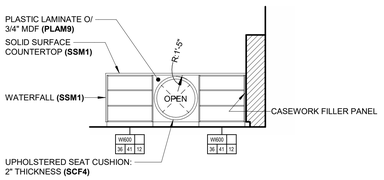

A126 LIBRARY **2E** 1/4" = 1'-0"

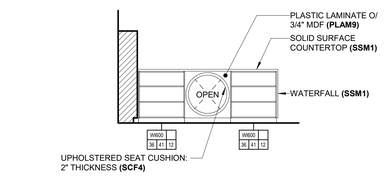

A126 LIBRARY **2F** 1/4" = 1'-0"

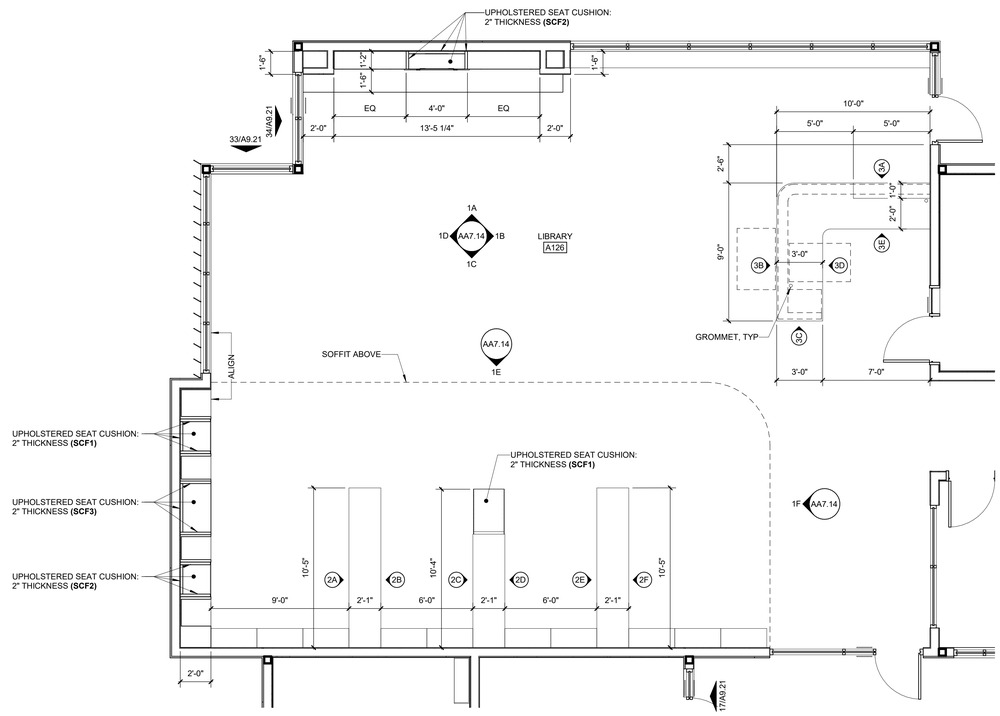

ENLARGED PLAN - A126 LIBRARY **1** 1/4" = 1'-0"

AGENCY APPROVAL:

REVIEWING AGENCIES STAMP HERE

LODI USD

HMC Architects
DESIGN FOR GOOD
3431-010-000
2101 CAPITOL AVENUE, SUITE 100,
SACRAMENTO, CA, 95816
916 368 7990 / www.hmcarchitects.com

NOT FOR CONSTRUCTION

ISSUE

Δ	DESCRIPTION	DATE

NOTES

LEGEND

CASEWORK ABBREVIATIONS:

WI WOODWORK INSTITUTE

FACILITY:
SAMUEL M. GANTNER ELEMENTARY SCHOOL
1305 E VINE ST,
LODI, CA 95240

PROJECT:
SAMUEL M. GANTNER ELEMENTARY SCHOOL

SHEET NAME:
ENLARGED PLANS, SECTIONS, AND ELEVATIONS

DESIGN DEVELOPMENT

DATE: **2025.09.30** | CLIENT PROJ NO:


SHEET:

AA7.13


Autodesk Docs://3431010000 LODI USD SAMUEL M. GANTNER ES R24/3431010000-A-LUSD-GANTNER ES-BLDG.rvt
9/30/2025 5:18:14 PM

PLEASE RECYCLE


THE LINE SHOWN ABOVE IS EXACTLY ONE INCH LONG ON ANSI SHEETS ORIGINAL PAGE SIZE

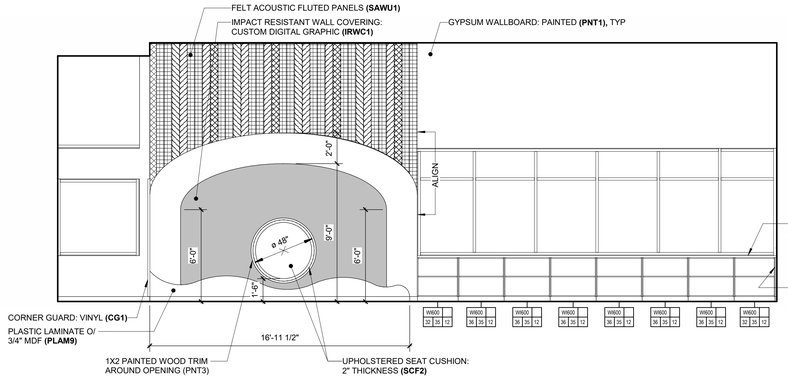


A126 LIBRARY **1A**
1/4" = 1'-0"

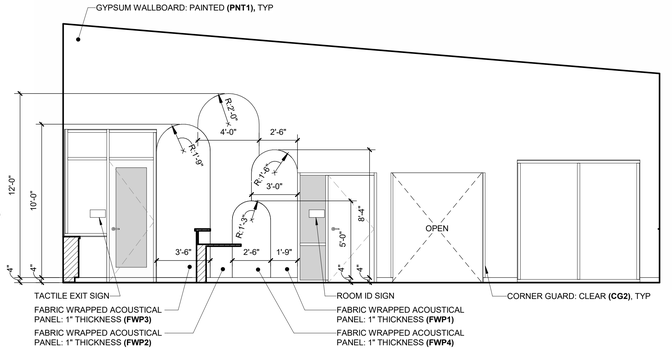


A126 LIBRARY **1B**
1/4" = 1'-0"

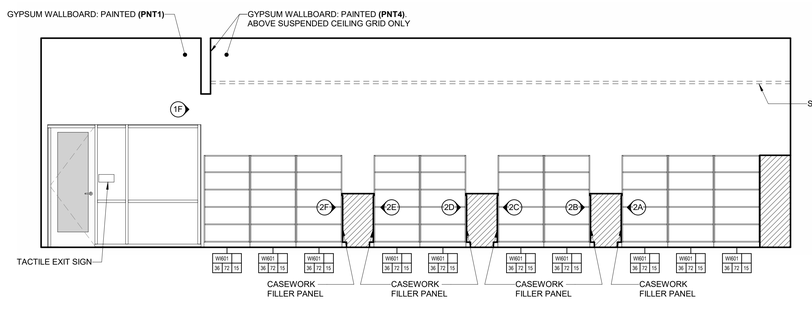


A126 LIBRARY **1C**
1/4" = 1'-0"

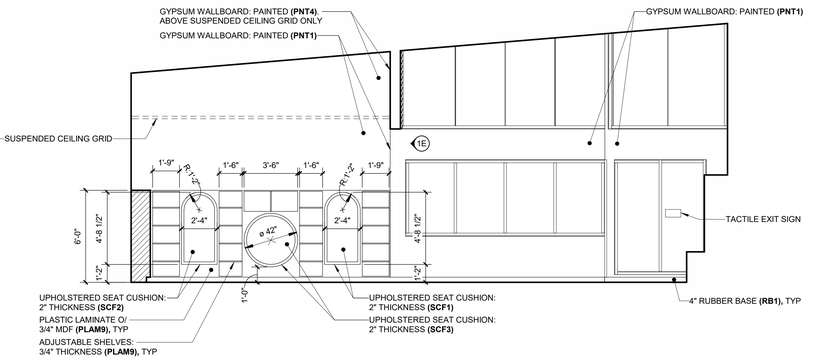

A126 LIBRARY **1D**
1/4" = 1'-0"

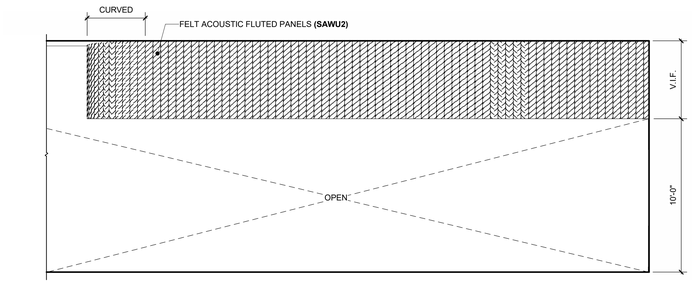

A126 LIBRARY **1E**
1/4" = 1'-0"

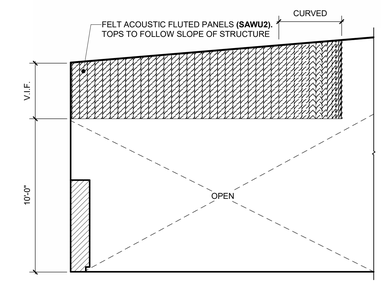

A126 LIBRARY **1F**
1/4" = 1'-0"

AGENCY APPROVAL:

REVIEWING AGENCIES STAMP HERE

LODI USD

HMC Architects
DESIGN FOR GOOD
3431-010-000
2101 CAPITOL AVENUE, SUITE 100, SACRAMENTO, CA, 95816
916 368 7990 / www.hmcarchitects.com

NOT FOR CONSTRUCTION

ISSUE

Δ	DESCRIPTION	DATE

NOTES

LEGEND

CASEWORK ABBREVIATIONS:

WI WOODWORK INSTITUTE

FACILITY:
SAMUEL M. GANTNER ELEMENTARY SCHOOL
1305 E VINE ST,
LODI, CA 95240

PROJECT:
SAMUEL M. GANTNER ELEMENTARY SCHOOL

SHEET NAME:
ENLARGED PLANS, SECTIONS, AND ELEVATIONS

DESIGN DEVELOPMENT

DATE: **2025.09.30** | CLIENT PROJ NO:


SHEET:

AA7.14


Autodesk Docs://3431010000 LODI USD SAMUEL M. GANTNER ES R24/3431010000-A-LUSD-GANTNER ES-BLDG.rvt
9/30/2025 5:18:20 PM

PLEASE RECYCLE


THE LINE SHOWN ABOVE IS EXACTLY 1" WHEN PRINTED ON THIS SHEET'S ORIGINAL PAGE SIZE

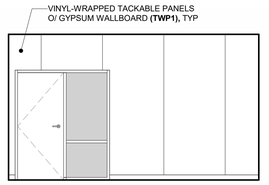


A105 PRINCIPAL **3A** 1/4" = 1'-0"

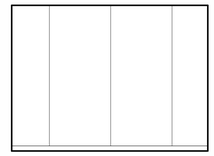


A105 PRINCIPAL **3B** 1/4" = 1'-0"

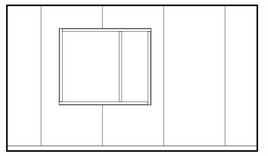


A105 PRINCIPAL **3C** 1/4" = 1'-0"

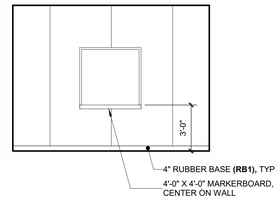


A105 PRINCIPAL **3D** 1/4" = 1'-0"

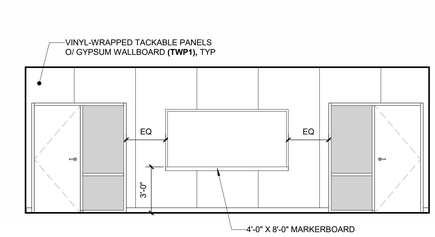


A104 CONFERENCE **2A** 1/4" = 1'-0"

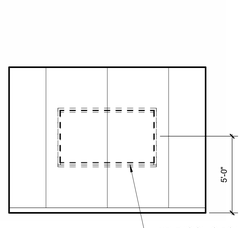


A104 CONFERENCE **2B** 1/4" = 1'-0"

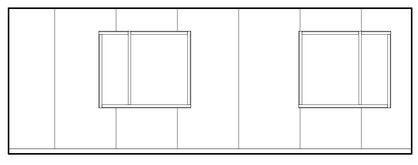


A104 CONFERENCE **2C** 1/4" = 1'-0"

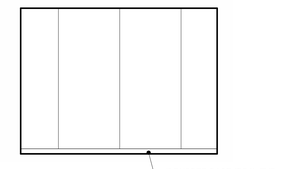


A104 CONFERENCE **2D** 1/4" = 1'-0"

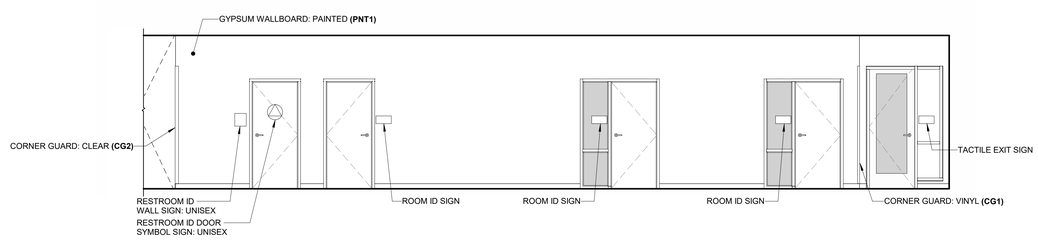


A103 CORRIDOR **1A** 1/4" = 1'-0"

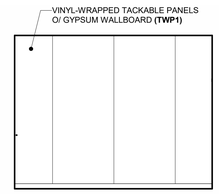

A103 CORRIDOR **1B** 1/4" = 1'-0"

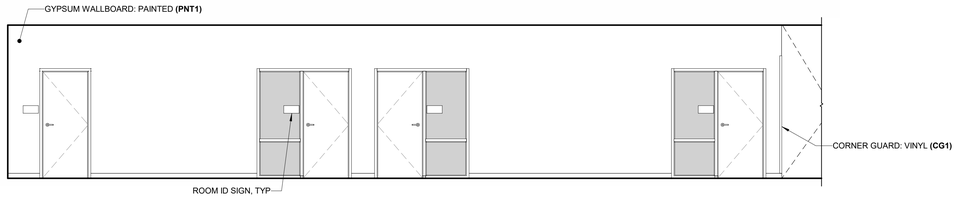

A103 CORRIDOR **1C** 1/4" = 1'-0"

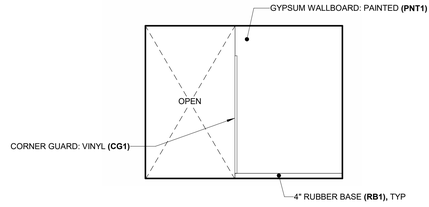

A103 CORRIDOR **1D** 1/4" = 1'-0"

AGENCY APPROVAL:

REVIEWING AGENCIES STAMP HERE

LODI USD

HMC Architects
DESIGN FOR GOOD
3431-010-000
2101 CAPITOL AVENUE, SUITE 100,
SACRAMENTO, CA, 95816
916 368 7990 / www.hmcarchitects.com

NOT FOR CONSTRUCTION

ISSUE

Δ	DESCRIPTION	DATE

NOTES

LEGEND

CASEWORK ABBREVIATIONS:

WI WOODWORK INSTITUTE

FACILITY:

SAMUEL M. GANTNER ELEMENTARY SCHOOL
1305 E VINE ST,
LODI, CA 95240

PROJECT:

SAMUEL M. GANTNER ELEMENTARY SCHOOL

SHEET NAME:

BLDG A - INTERIOR ELEVATIONS

DESIGN DEVELOPMENT

DATE: **2025.09.30**

CLIENT PROJ NO:


SHEET:

AA8.11


Autodesk Docs://3431010000 LODI USD SAMUEL M. GANTNER ES R24/3431010000-A-LUSD-GANTNER ES-BLDG.rvt
9/30/2025 5:18:24 PM

PLEASE RECYCLE


THE LINE SHOWN ABOVE IS EXACTLY ONE INCH LONG ON THIS SHEET'S ORIGINAL PAGE SIZE

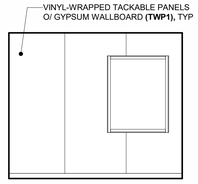


A110 & A111 OFFICE **4A** 1/4" = 1'-0"

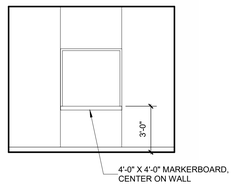


A110 & A111 OFFICE **4B** 1/4" = 1'-0"

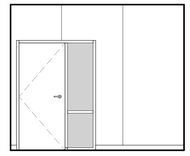


A110 & A111 OFFICE **4C** 1/4" = 1'-0"

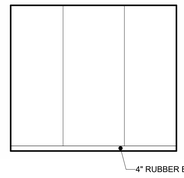


A110 & A111 OFFICE **4D** 1/4" = 1'-0"

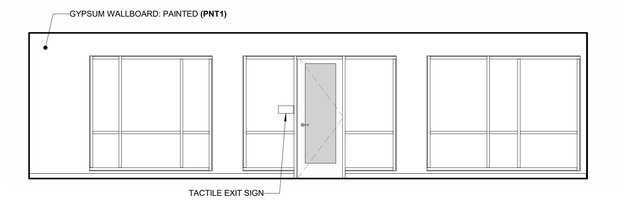


A109 STAFF LOUNGE **3A** 1/4" = 1'-0"

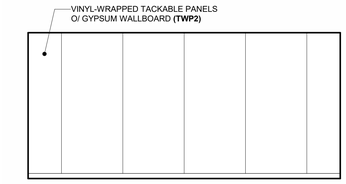


A109 STAFF LOUNGE **3B** 1/4" = 1'-0"

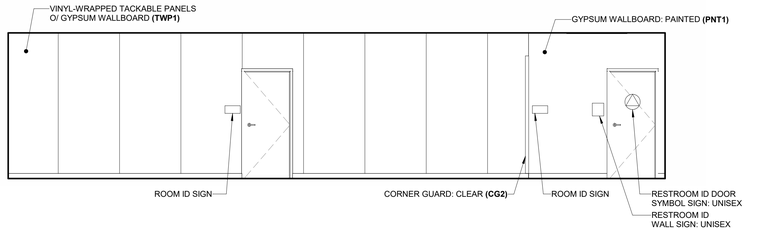


A109 STAFF LOUNGE **3C** 1/4" = 1'-0"

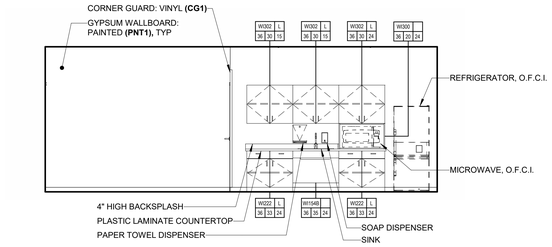


A109 STAFF LOUNGE **3D** 1/4" = 1'-0"

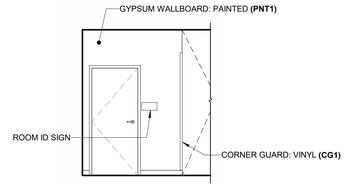


A109 STAFF LOUNGE **3E** 1/4" = 1'-0"

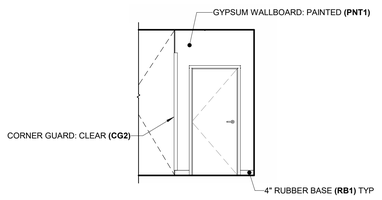


A109 STAFF LOUNGE **3F** 1/4" = 1'-0"

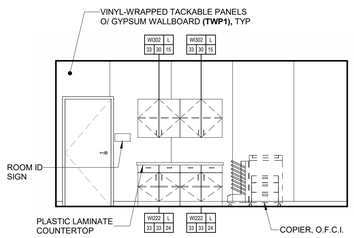


A108 WORK ROOM **2A** 1/4" = 1'-0"

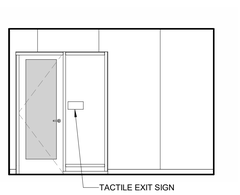


A108 WORK ROOM **2B** 1/4" = 1'-0"

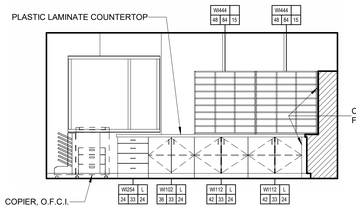


A108 WORK ROOM **2C** 1/4" = 1'-0"

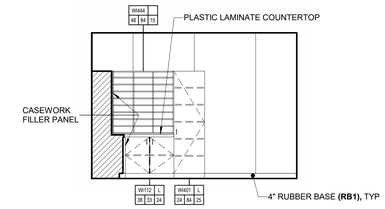


A108 WORK ROOM **2D** 1/4" = 1'-0"

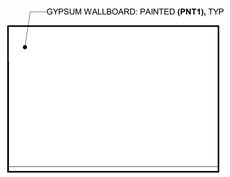


A107 LACTATION **1A** 1/4" = 1'-0"

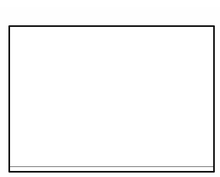

A107 LACTATION **1B** 1/4" = 1'-0"

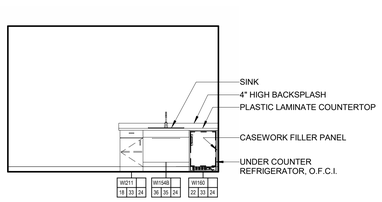

A107 LACTATION **1C** 1/4" = 1'-0"

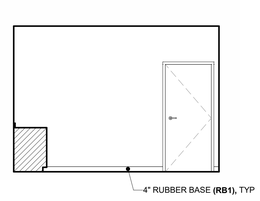

A107 LACTATION **1D** 1/4" = 1'-0"

Autodesk Docs://3431010000 LODI USD SAMUEL M. GANTNER ES R24/3431010000-A-LUSD-GANTNER ES-BLDG.rvt
9/30/2025 5:18:29 PM

PLEASE RECYCLE

AGENCY APPROVAL:

REVIEWING AGENCIES
STAMP HERE

LODI USD

HMC Architects
DESIGN FOR GOOD
3431-010-000
2101 CAPITOL AVENUE, SUITE 100,
SACRAMENTO, CA, 95816
916 368 7990 / www.hmcarchitects.com

NOT FOR CONSTRUCTION

ISSUE

Δ	DESCRIPTION	DATE

NOTES

LEGEND

CASEWORK ABBREVIATIONS:

WI WOODWORK INSTITUTE

FACILITY:
SAMUEL M. GANTNER ELEMENTARY SCHOOL
1305 E VINE ST,
LODI, CA 95240

PROJECT:
SAMUEL M. GANTNER ELEMENTARY SCHOOL

SHEET NAME:
BLDG A - INTERIOR ELEVATIONS


DESIGN DEVELOPMENT

DATE: **2025.09.30** | CLIENT PROJ NO:


SHEET:

AA8.12


THE LINE SHOWN ABOVE IS EXACTLY ONE INCH ON ARCH E1 SHEETS (ORIGINAL PAGE SIZE)

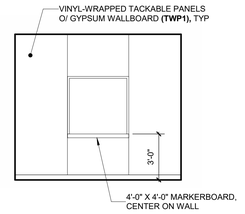


A116 SPEECH **4A** 1/4" = 1'-0"

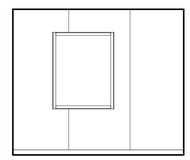


A116 SPEECH **4B** 1/4" = 1'-0"

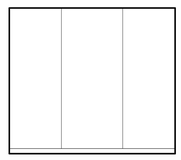


A116 SPEECH **4C** 1/4" = 1'-0"

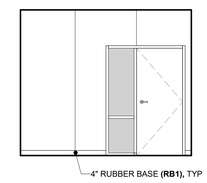


A116 SPEECH **4D** 1/4" = 1'-0"

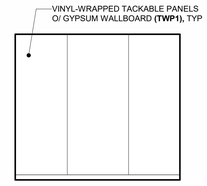


A115 VICE PRINCIPAL **3A** 1/4" = 1'-0"

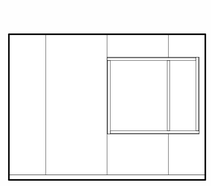


A115 VICE PRINCIPAL **3B** 1/4" = 1'-0"

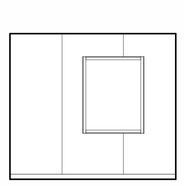


A115 VICE PRINCIPAL **3C** 1/4" = 1'-0"

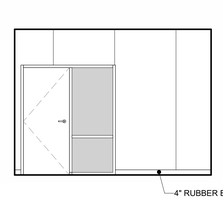


A115 VICE PRINCIPAL **3D** 1/4" = 1'-0"

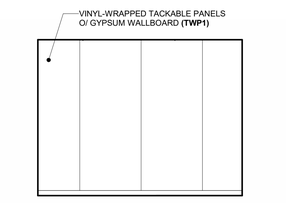


A114 CORRIDOR **2A** 1/4" = 1'-0"

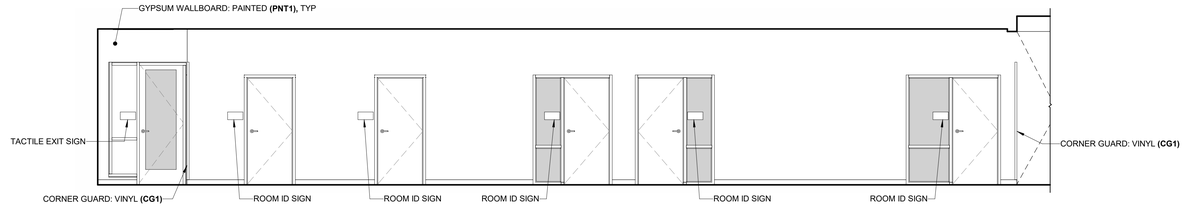


A114 CORRIDOR **2B** 1/4" = 1'-0"

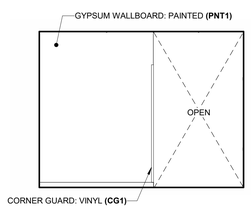


A114 CORRIDOR **2C** 1/4" = 1'-0"

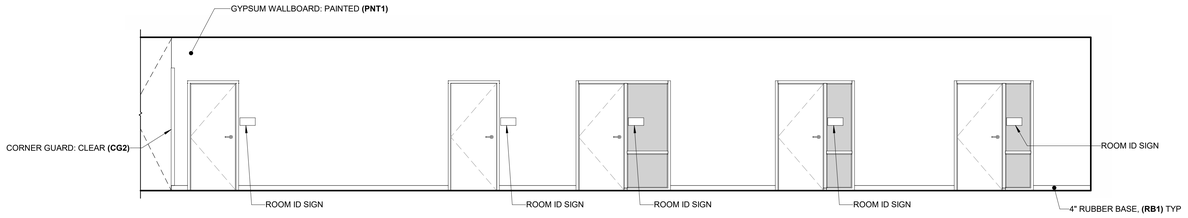


A114 CORRIDOR **2D** 1/4" = 1'-0"

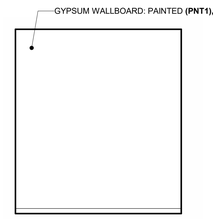


A112 STORAGE **1A** 1/4" = 1'-0"

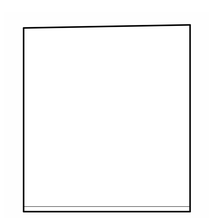

A112 STORAGE **1B** 1/4" = 1'-0"

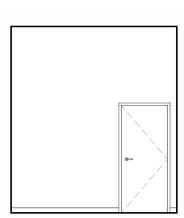

A112 STORAGE **1C** 1/4" = 1'-0"

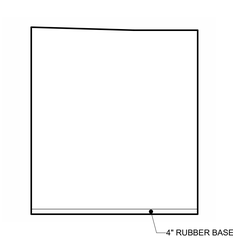

A112 STORAGE **1D** 1/4" = 1'-0"

AGENCY APPROVAL:

REVIEWING AGENCIES STAMP HERE

LODI USD

HMC Architects
DESIGN FOR GOOD
3431-010-000
2101 CAPITOL AVENUE, SUITE 100,
SACRAMENTO, CA, 95816
916 368 7990 / www.hmcarchitects.com

NOT FOR CONSTRUCTION

ISSUE

Δ	DESCRIPTION	DATE

NOTES

LEGEND

CASEWORK ABBREVIATIONS:

WI WOODWORK INSTITUTE

FACILITY:
SAMUEL M. GANTNER ELEMENTARY SCHOOL
1305 E VINE ST,
LODI, CA 95240

PROJECT:
SAMUEL M. GANTNER ELEMENTARY SCHOOL

SHEET NAME:
BLDG A - INTERIOR ELEVATIONS

DESIGN DEVELOPMENT

DATE: **2025.09.30** | CLIENT PROJ NO:


SHEET:

AA8.13


Autodesk Docs://3431010000 LODI USD SAMUEL M. GANTNER ES R24/3431010000-A-LUSD-GANTNER ES-BLDG.rvt
9/30/2025 5:18:34 PM

PLEASE RECYCLE


THE LINE SHOWN ABOVE IS EXACTLY ONE INCH LONG ON THIS SHEET'S ORIGINAL PAGE SIZE

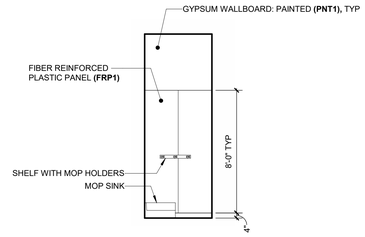


A122 CUSTODIAL **5A** 1/4" = 1'-0"

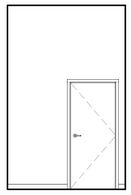


A122 CUSTODIAL **5B** 1/4" = 1'-0"

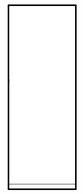


A122 CUSTODIAL **5C** 1/4" = 1'-0"

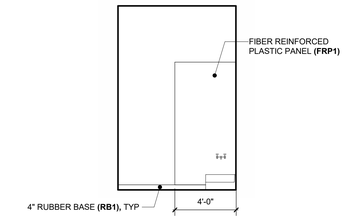


A122 CUSTODIAL **5D** 1/4" = 1'-0"

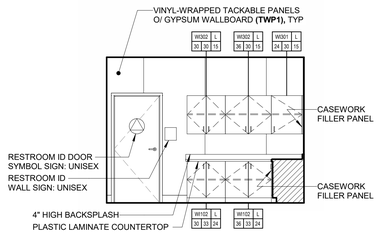


A120 NURSE **4A** 1/4" = 1'-0"

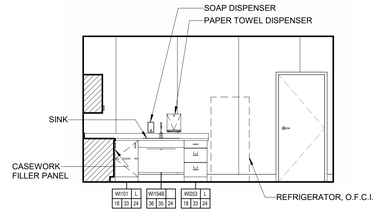


A120 NURSE **4B** 1/4" = 1'-0"

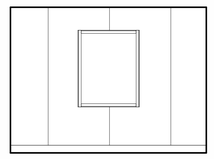


A120 NURSE **4C** 1/4" = 1'-0"

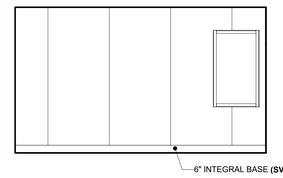


A120 NURSE **4D** 1/4" = 1'-0"

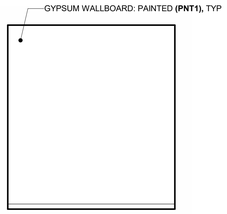


A119 IDF **3A** 1/4" = 1'-0"

 


A119 IDF **3B** 1/4" = 1'-0"

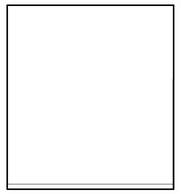


A119 IDF **3C** 1/4" = 1'-0"

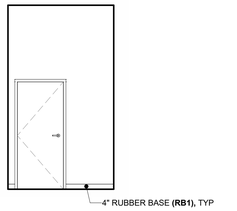

A119 IDF **3D** 1/4" = 1'-0"

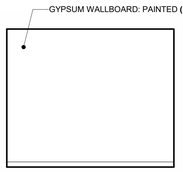


A118 ELECTRICAL **2A** 1/4" = 1'-0"

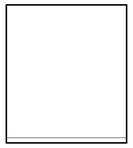


A118 ELECTRICAL **2B** 1/4" = 1'-0"




A118 ELECTRICAL **2C** 1/4" = 1'-0"

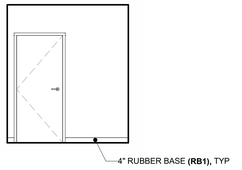


A118 ELECTRICAL **2D** 1/4" = 1'-0"

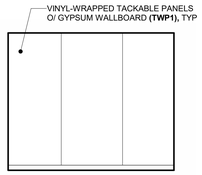


A117 PSYCH **1A** 1/4" = 1'-0"

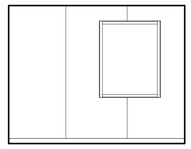

A117 PSYCH **1B** 1/4" = 1'-0"

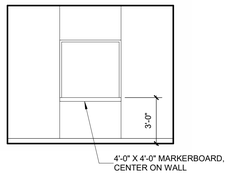

A117 PSYCH **1C** 1/4" = 1'-0"

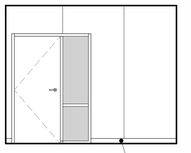

A117 PSYCH **1D** 1/4" = 1'-0"

PLEASE RECYCLE

Autodesk Docs://3431010000 LODI USD SAMUEL M. GANTNER ES R24\3431010000-A-LUSD-GANTNER ES-BLDG.rvt
9/30/2025 5:18:40 PM

AGENCY APPROVAL:

REVIEWING AGENCIES STAMP HERE

LODI USD

HMC Architects
DESIGN FOR GOOD
3431-010-000
2101 CAPITOL AVENUE, SUITE 100,
SACRAMENTO, CA, 95816
916 368 7990 / www.hmcarchitects.com

NOT FOR CONSTRUCTION

ISSUE

Δ	DESCRIPTION	DATE

NOTES

LEGEND

CASEWORK ABBREVIATIONS:

WI WOODWORK INSTITUTE

FACILITY:
SAMUEL M. GANTNER ELEMENTARY SCHOOL
1305 E VINE ST,
LODI, CA 95240

PROJECT:
SAMUEL M. GANTNER ELEMENTARY SCHOOL

SHEET NAME:
BLDG A - INTERIOR ELEVATIONS


DESIGN DEVELOPMENT

DATE: **2025.09.30** | CLIENT PROJ NO:


SHEET:

AA8.14


THE LINE SHOWN ABOVE IS EXACTLY ONE INCH LONG ON FULL SHEETS ORIGINAL PAGE SIZE

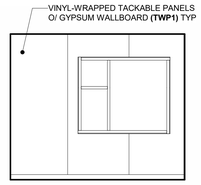


A128 WORK ROOM **5A** 1/4" = 1'-0"

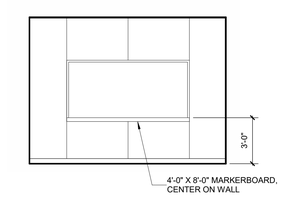


A128 WORK ROOM **5B** 1/4" = 1'-0"

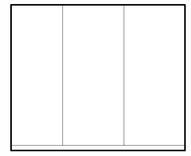


A128 WORK ROOM **5C** 1/4" = 1'-0"

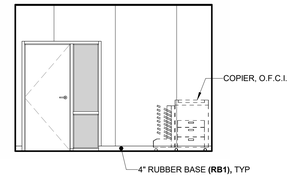


A128 WORK ROOM **5D** 1/4" = 1'-0"

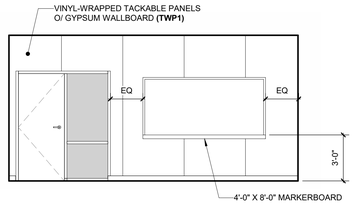


A127 SMALL GROUP **4A** 1/4" = 1'-0"

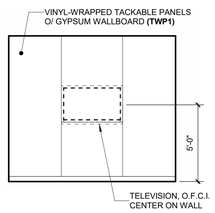


A127 SMALL GROUP **4B** 1/4" = 1'-0"

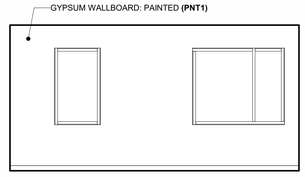


A127 SMALL GROUP **4C** 1/4" = 1'-0"

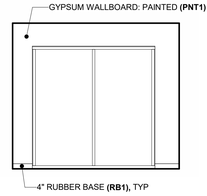


A127 SMALL GROUP **4D** 1/4" = 1'-0"

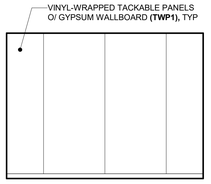


A125 MENTAL HEALTH **3A** 1/4" = 1'-0"

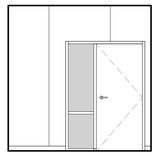


A125 MENTAL HEALTH **3B** 1/4" = 1'-0"

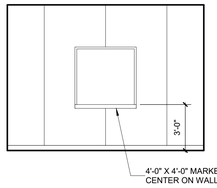


A125 MENTAL HEALTH **3C** 1/4" = 1'-0"

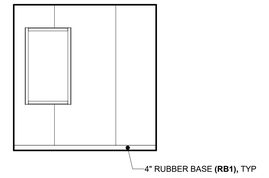


A125 MENTAL HEALTH **3D** 1/4" = 1'-0"

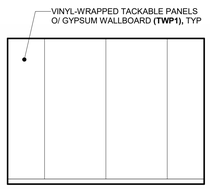


A124 COUNSEL & A125 MENTAL HEALTH **2A** 1/4" = 1'-0"

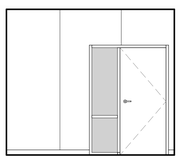


A124 COUNSEL & A125 MENTAL HEALTH **2B** 1/4" = 1'-0"

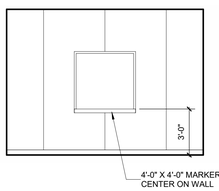


A124 COUNSEL & A125 MENTAL HEALTH **2C** 1/4" = 1'-0"

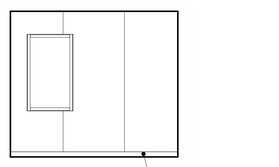


A124 COUNSEL & A125 MENTAL HEALTH **2D** 1/4" = 1'-0"

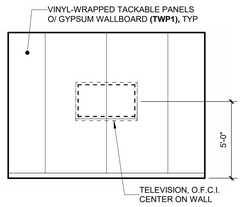


A123 CONFERENCE **1A** 1/4" = 1'-0"

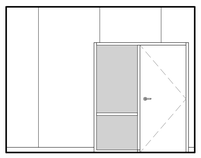

A123 CONFERENCE **1B** 1/4" = 1'-0"

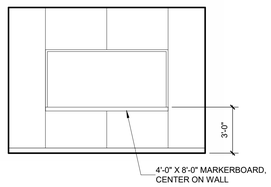

A123 CONFERENCE **1C** 1/4" = 1'-0"

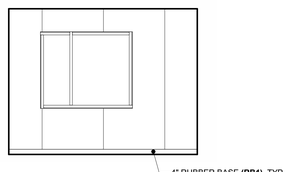

A123 CONFERENCE **1D** 1/4" = 1'-0"

AGENCY APPROVAL:

REVIEWING AGENCIES STAMP HERE

LODI USD

HMC DESIGN FOR GOOD Architects
3431-010-000
2101 CAPITOL AVENUE, SUITE 100,
SACRAMENTO, CA, 95816
916 368 7990 / www.hmcarchitects.com

NOT FOR CONSTRUCTION

ISSUE

Δ	DESCRIPTION	DATE

NOTES

LEGEND

CASEWORK ABBREVIATIONS:

WI WOODWORK INSTITUTE

FACILITY:
SAMUEL M. GANTNER ELEMENTARY SCHOOL
1305 E VINE ST,
LODI, CA 95240

PROJECT:
SAMUEL M. GANTNER ELEMENTARY SCHOOL

SHEET NAME:
BLDG A - INTERIOR ELEVATIONS

DESIGN DEVELOPMENT

DATE: **2025.09.30** | CLIENT PROJ NO:

SHEET:

AA8.15

Autodesk Docs://3431010000 LODI USD SAMUEL M. GANTNER ES R24/3431010000-A-LUSD-GANTNER ES-BLDG.rvt
9/30/2025 5:18:45 PM

PLEASE RECYCLE

THE LINE SHOWN ABOVE IS EXACTLY ONE INCH LONG ON THIS SHEET'S ORIGINAL PAGE SIZE




A132 FIRE RISER 3A 1/4" = 1'-0"


A132 FIRE RISER 3B 1/4" = 1'-0"

A132 FIRE RISER 3C 1/4" = 1'-0"


A132 FIRE RISER 3D 1/4" = 1'-0"

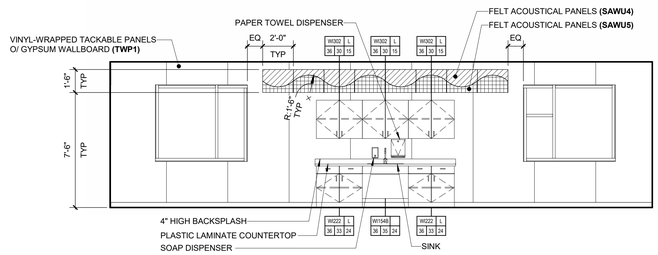


A131 MAKER SPACE 2A 1/4" = 1'-0"

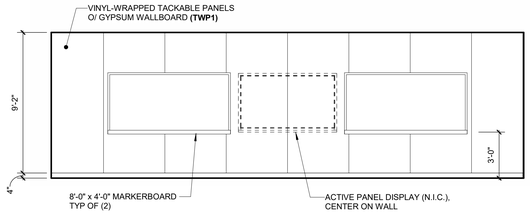


A131 MAKER SPACE 2B 1/4" = 1'-0"

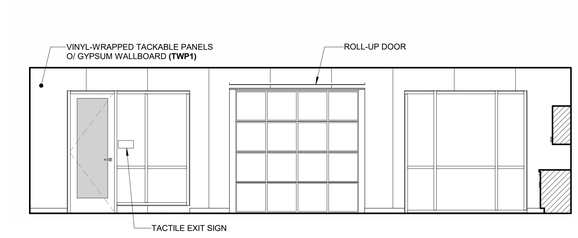


A131 MAKER SPACE 2C 1/4" = 1'-0"

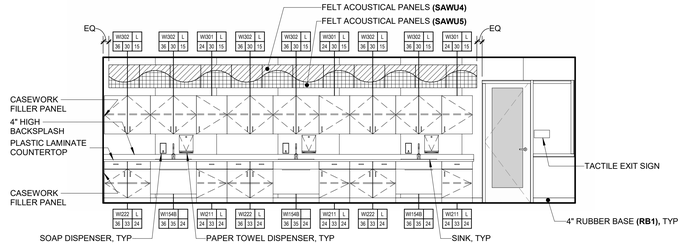


A131 MAKER SPACE 2D 1/4" = 1'-0"

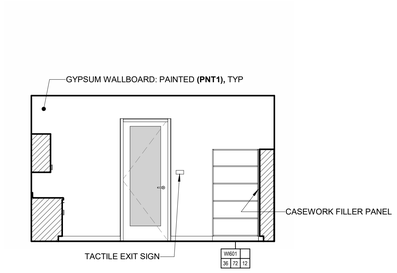


A130 TEXTBOOK STORAGE 1A 1/4" = 1'-0"

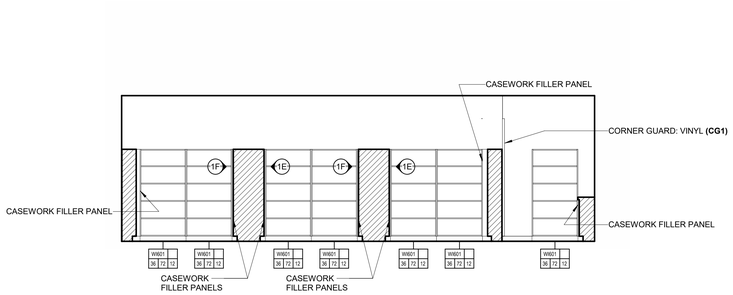


A130 TEXTBOOK STORAGE 1B 1/4" = 1'-0"

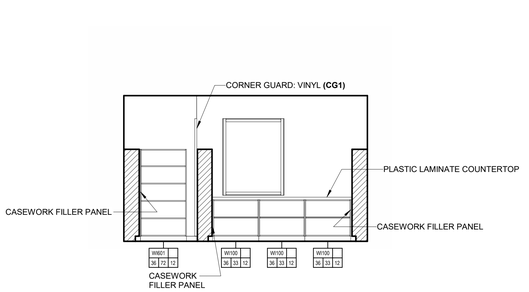


A130 TEXTBOOK STORAGE 1C 1/4" = 1'-0"

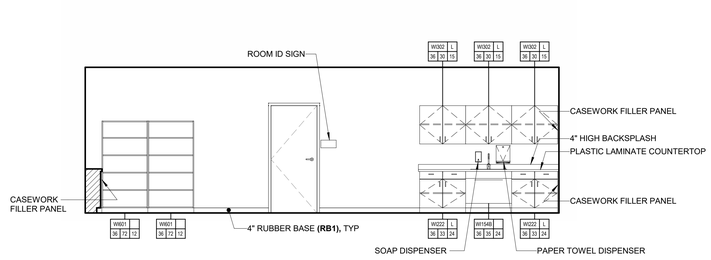

A130 TEXTBOOK STORAGE 1D 1/4" = 1'-0"

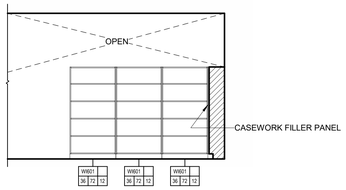

A130 TEXTBOOK STORAGE 1E 1/4" = 1'-0"

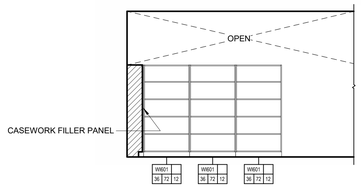

A130 TEXTBOOK STORAGE 1F 1/4" = 1'-0"

AGENCY APPROVAL:

REVIEWING AGENCIES STAMP HERE

LODI USD

HMC Architects DESIGN FOR GOOD
3431-010-000
2101 CAPITOL AVENUE, SUITE 100, SACRAMENTO, CA, 95816
916 368 7990 / www.hmcarchitects.com

NOT FOR CONSTRUCTION

ISSUE

Δ	DESCRIPTION	DATE

NOTES

LEGEND

CASEWORK ABBREVIATIONS:

WI WOODWORK INSTITUTE

FACILITY:

SAMUEL M. GANTNER ELEMENTARY SCHOOL
1305 E VINE ST,
LODI, CA 95240

PROJECT:

SAMUEL M. GANTNER ELEMENTARY SCHOOL

SHEET NAME:

BLDG A - INTERIOR ELEVATIONS

DESIGN DEVELOPMENT

DATE: **2025.09.30**

CLIENT PROJ NO:


SHEET:

AA8.16

Autodesk Docs://3431010000 LODI USD SAMUEL M. GANTNER ES R24/3431010000-A-LUSD-GANTNER ES-BLDG.rvt
9/30/2025 5:18:51 PM

PLEASE RECYCLE

THE LINE SHOWN ABOVE IS EXACTLY ONE INCH LONG ON THIS SHEET'S ORIGINAL PAGE SIZE

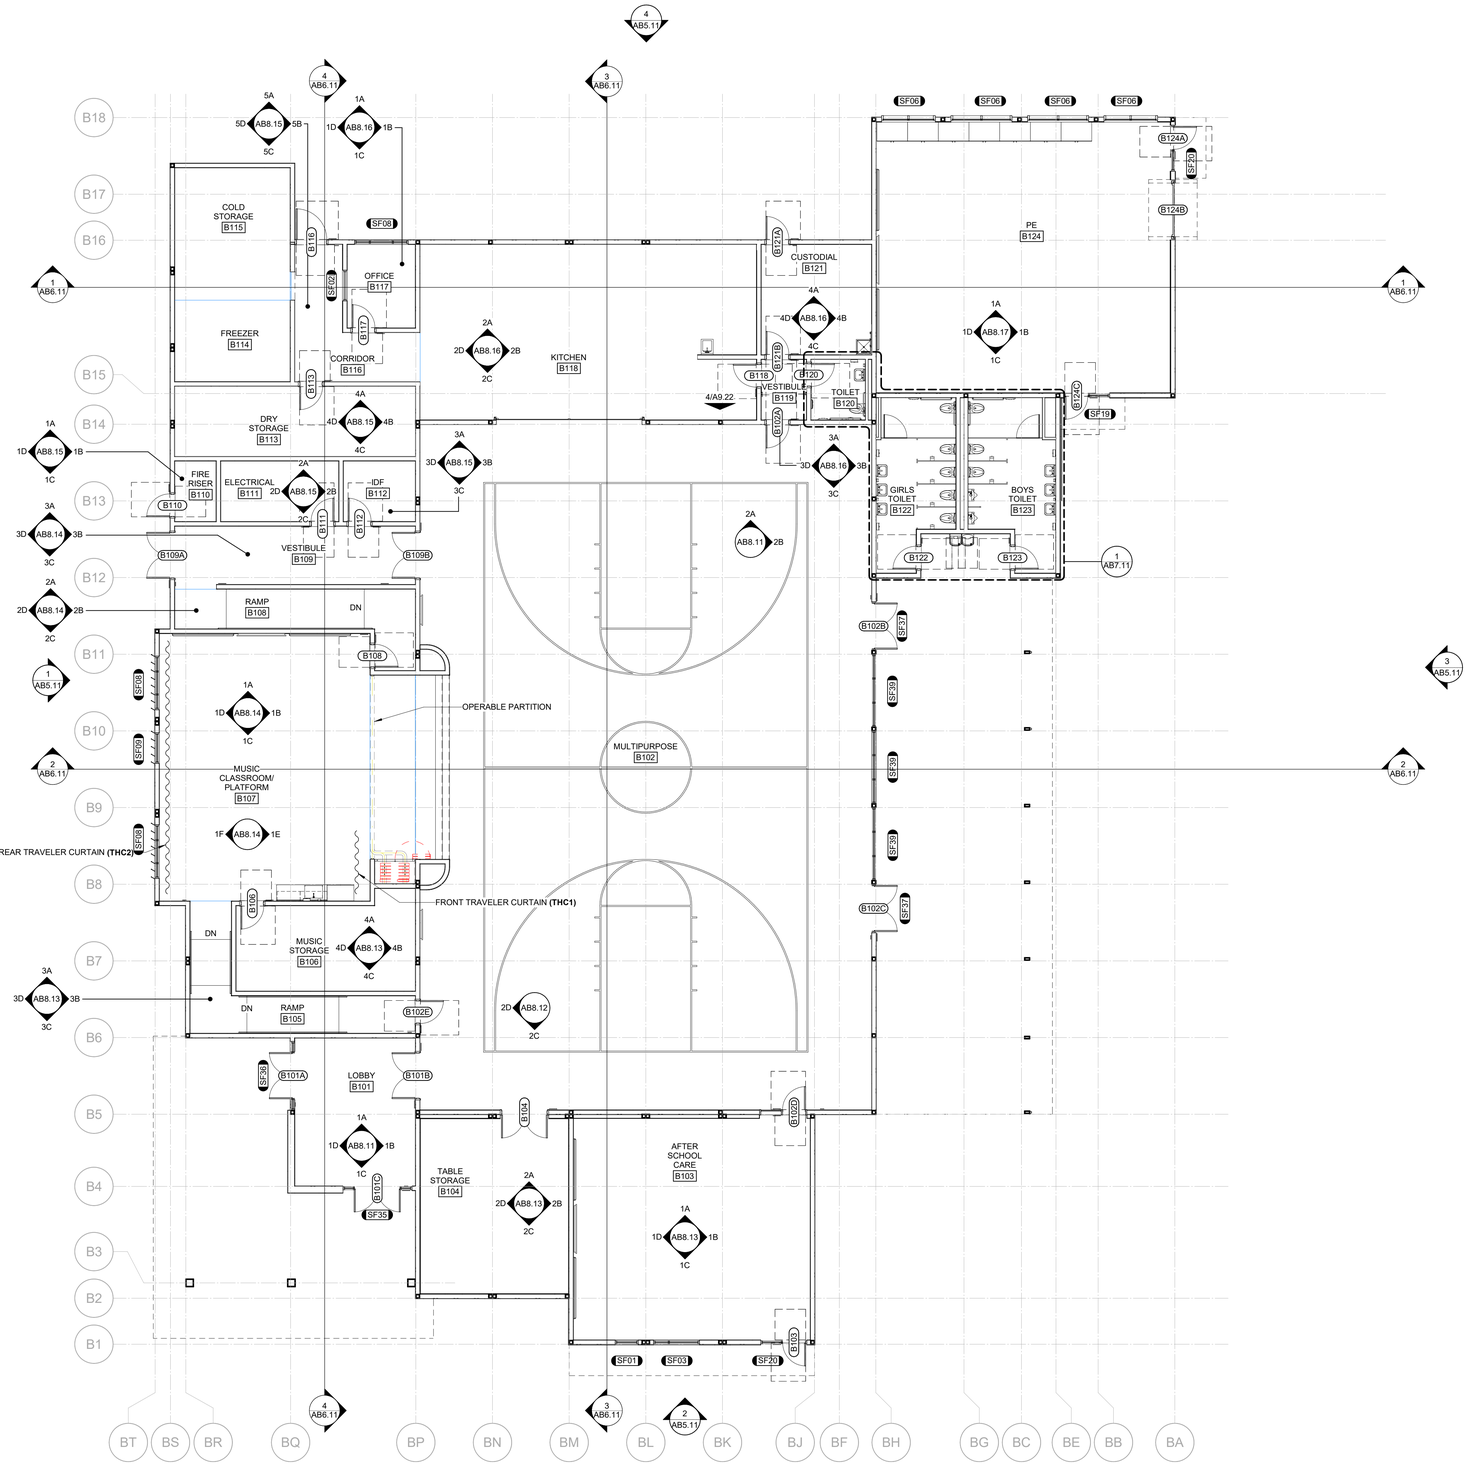

LEGEND

NON-RATED PARTITION

AGENCY APPROVAL:

REVIEWING AGENCIES STAMP HERE

LODI USD

HMC Architects — DESIGN FOR GOOD

3431-010-000

2101 CAPITOL AVENUE, SUITE 100, SACRAMENTO, CA, 95816
916 368 7990 / www.hmcarchitects.com

NOT FOR CONSTRUCTION


ISSUE

Δ	DESCRIPTION	DATE

NOTES

1. REFER TO SHEET G0.11 FOR TYPICAL SYMBOLS AND ABBREVIATIONS.
2. REFER TO G-SERIES SHEETS FOR ADDITIONAL INFO AND CODE REQUIREMENTS.
3. FOR ADDITIONAL ELEVATION CALLOUTS SEE ENLARGED PLANS.
4. REFER TO PARTIAL PLANS FOR MORE INFORMATION. OVERALL PLANS ARE INTENDED TO PROVIDE CONTEXT FOR PARTIAL PLANS.

KEY PLAN:

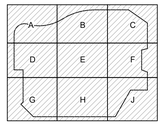

FACILITY:

SAMUEL M. GANTNER ELEMENTARY SCHOOL
1305 E VINE ST,
LODI, CA 95240

PROJECT:

SAMUEL M. GANTNER ELEMENTARY SCHOOL

SHEET NAME:

BLDG B - FLOOR PLAN

DESIGN DEVELOPMENT

DATE: **2025.09.30**

CLIENT PROJ NO:

SHEET:

AB2.11


BLDG B - FLOOR PLAN **1** 1/8" = 1'-0"

PN

Autodesk Docs://3431010000 LODI USD SAMUEL M. GANTNER ES R24/3431010000-A-LUSD-GANTNER ES-BLDG.rvt
9/30/2025 5:18:54 PM

PLEASE RECYCLE

THE LINE SHOWN ABOVE IS EXACTLY 1" WHEN PLOTTED AT 11x17 SHEETS ORIGINAL PAGE SIZE

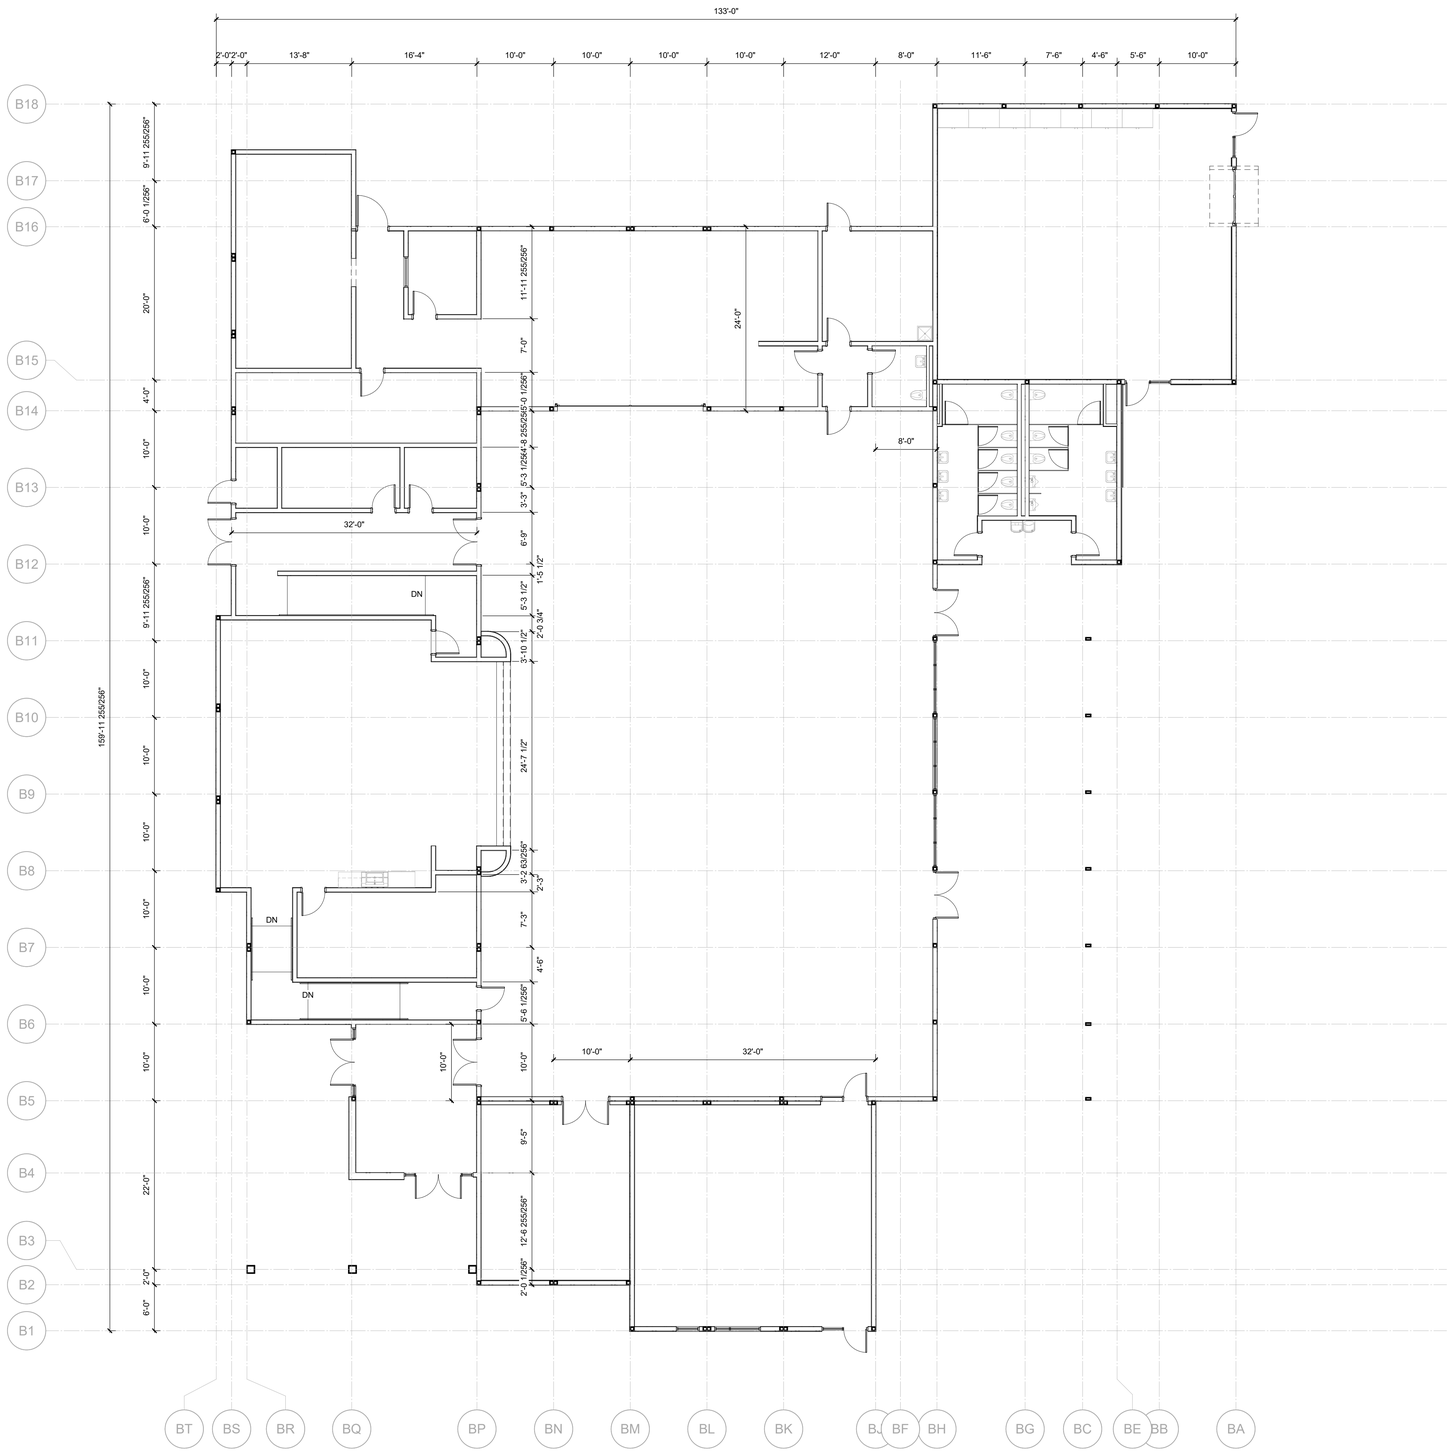

LEGEND

NON-RATED PARTITION

PN

BLDG B - DIMENSION PLAN 1 — 1/8" = 1'-0"

AGENCY APPROVAL:

REVIEWING AGENCIES STAMP HERE

LODI USD

HMC Architects
DESIGN FOR GOOD
3431-010-000
2101 CAPITOL AVENUE, SUITE 100,
SACRAMENTO, CA, 95816
916 368 7990 / www.hmcarchitects.com

NOT FOR CONSTRUCTION


ISSUE

Δ	DESCRIPTION	DATE

NOTES

1. REFER TO SHEET G0.11 FOR TYPICAL SYMBOLS AND ABBREVIATIONS.
2. REFER TO G-SERIES SHEETS FOR ADDITIONAL INFO AND CODE REQUIREMENTS.
3. FOR ADDITIONAL ELEVATION CALLOUTS SEE ENLARGED PLANS.
4. REFER TO PARTIAL PLANS FOR MORE INFORMATION. OVERALL PLANS ARE INTENDED TO PROVIDE CONTEXT FOR PARTIAL PLANS.

KEY PLAN:

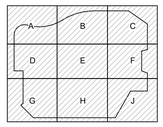

FACILITY:

SAMUEL M. GANTNER ELEMENTARY SCHOOL
1305 E VINE ST,
LODI, CA 95240

PROJECT:

SAMUEL M. GANTNER ELEMENTARY SCHOOL

SHEET NAME:

BLDG B - DIMENSION PLAN

DESIGN DEVELOPMENT

DATE: **2025.09.30**

CLIENT PROJ NO:


SHEET:

AB2.12

Autodesk Docs://3431010000 LODI USD SAMUEL M. GANTNER ES R24/3431010000-A-LUSD-GANTNER ES-BLDG.rvt
9/30/2025 5:18:56 PM

PLEASE RECYCLE

THE LINE SHOWN ABOVE IS EXACTLY ONE INCH LONG ON THIS SHEET'S ORIGINAL PAGE SIZE

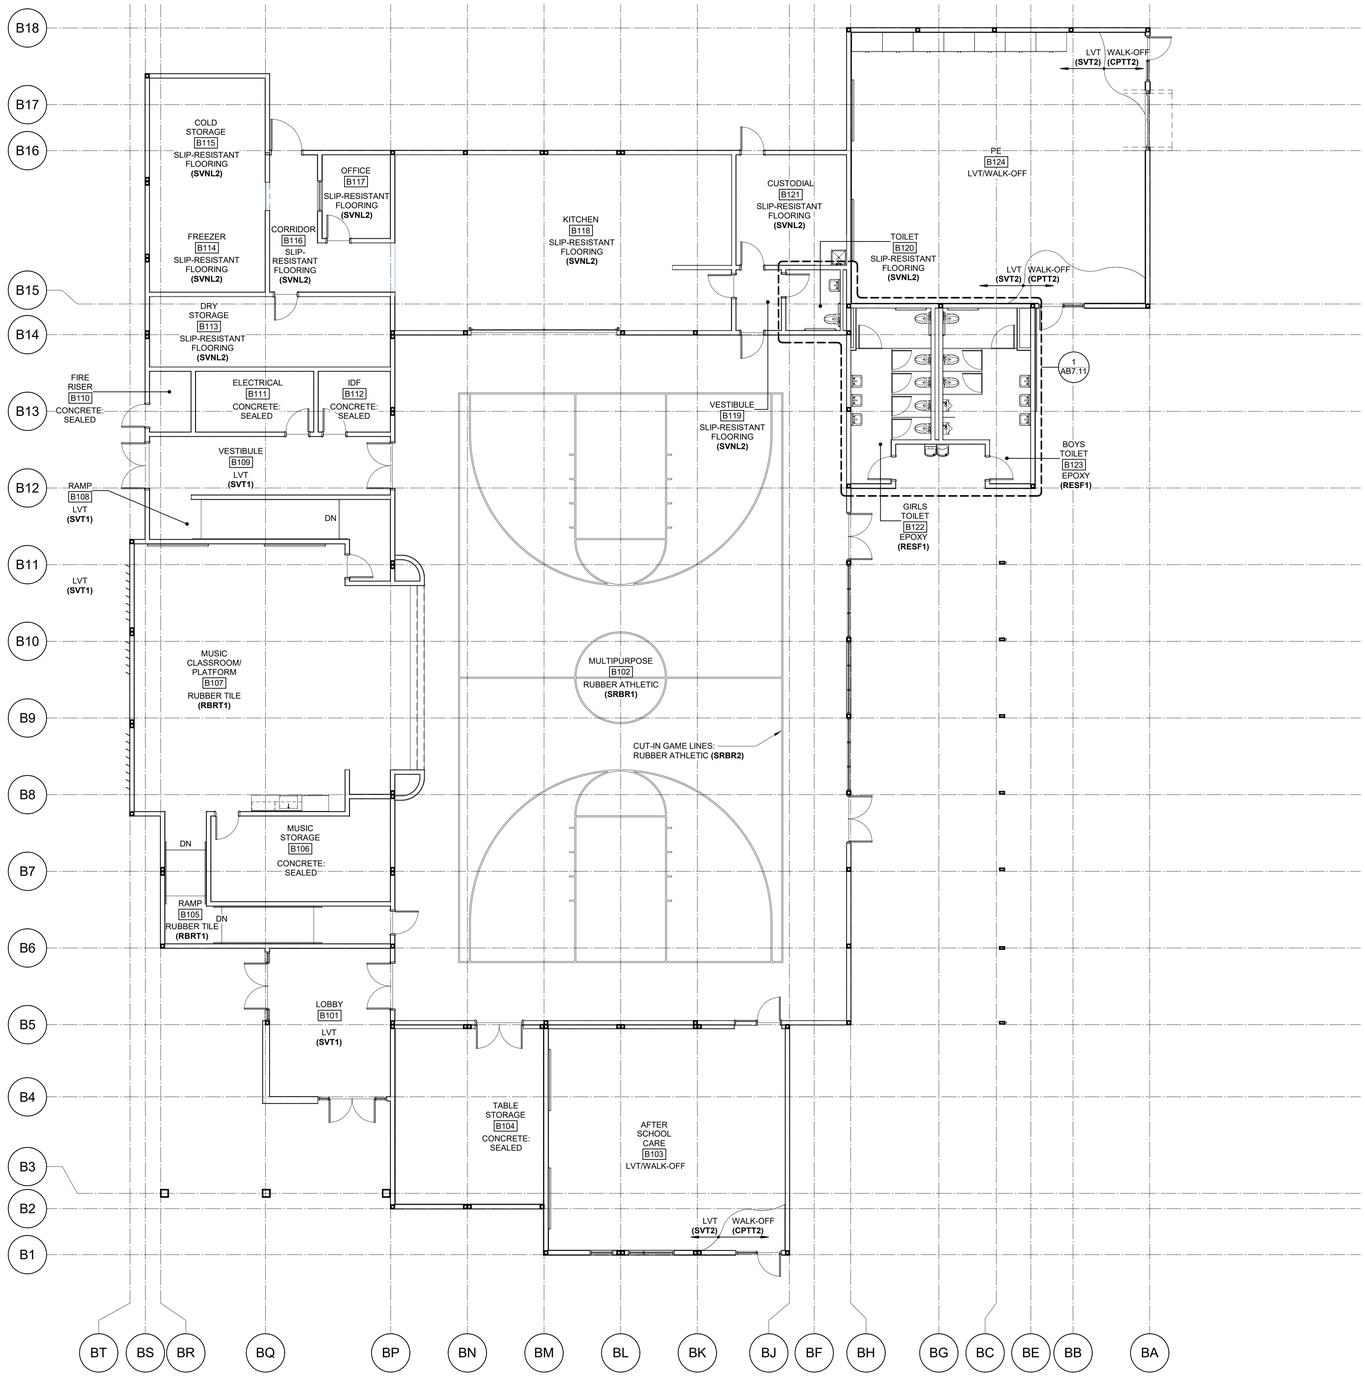

PN

BLDG B - FINISH FLOOR PLAN | **1** 1/8" = 1'-0"

LEGEND

ROOM NAME
- 101 — ROOM NUMBER
- WF — ROOM FIELD WALL FINISH - SEE SCHEDULE
  * = MULTIPLE FINISHES, SEE INT ELEVATION
- BF — WALL BASE FINISH. SEE FINISH SCHEDULE
- FF — ROOM FLOORING FINISH. SEE FINISH SCHEDULE

FINISHES NOTED ABOVE ARE TYPICAL FIELD FINISHES FOR THE ROOM, U.N.O. ADDITIONAL FINISHES MAY BE INDICATED ON THIS PLAN AND/OR INTERIOR ELEVATIONS.

DENOTES DIRECTION OF FLOORING - IF APPLICABLE

GENERAL NOTES - FINISH PLANS

1. FINISHES DEPICTED IN FINISH PLANS AND ELEVATIONS ARE NOT SHOWN ON PARTIAL FLOOR PLANS. REFER TO ENLARGED PLANS, ELEVATIONS, AND DETAILS.

AGENCY APPROVAL:

REVIEWING AGENCIES STAMP HERE

LODI USD

HMC Architects
DESIGN FOR GOOD
3431-010-000
2101 CAPITOL AVENUE, SUITE 100,
SACRAMENTO, CA, 95816
916 368 7990 / www.hmcarchitects.com

NOT FOR CONSTRUCTION

ISSUE

Δ	DESCRIPTION	DATE

NOTES

1. REFER TO SHEET G0.11 FOR TYPICAL SYMBOLS AND ABBREVIATIONS.
2. REFER TO G-SERIES SHEETS FOR ADDITIONAL INFO AND CODE REQUIREMENTS.
3. FOR ADDITIONAL ELEVATION CALLOUTS SEE ENLARGED PLANS.
4. REFER TO PARTIAL PLANS FOR MORE INFORMATION. OVERALL PLANS ARE INTENDED TO PROVIDE CONTEXT FOR PARTIAL PLANS.

FACILITY:
SAMUEL M. GANTNER ELEMENTARY SCHOOL
1305 E VINE ST,
LODI, CA 95240

PROJECT:
SAMUEL M. GANTNER ELEMENTARY SCHOOL

SHEET NAME:
BLDG B - FINISH PLAN

DESIGN DEVELOPMENT

DATE: **2025.09.30** | CLIENT PROJ NO:


SHEET:

AB2.13

Autodesk Docs://3431010000 LODI USD SAMUEL M. GANTNER ES R24/3431010000-A-LUSD-GANTNER ES-BLDG.rvt
9/30/2025 5:16:58 PM

PLEASE RECYCLE

THE LINE SHOWN ABOVE IS EXACTLY ONE INCH LONG ON ARCH D SHEETS ORIGINAL PAGE SIZE

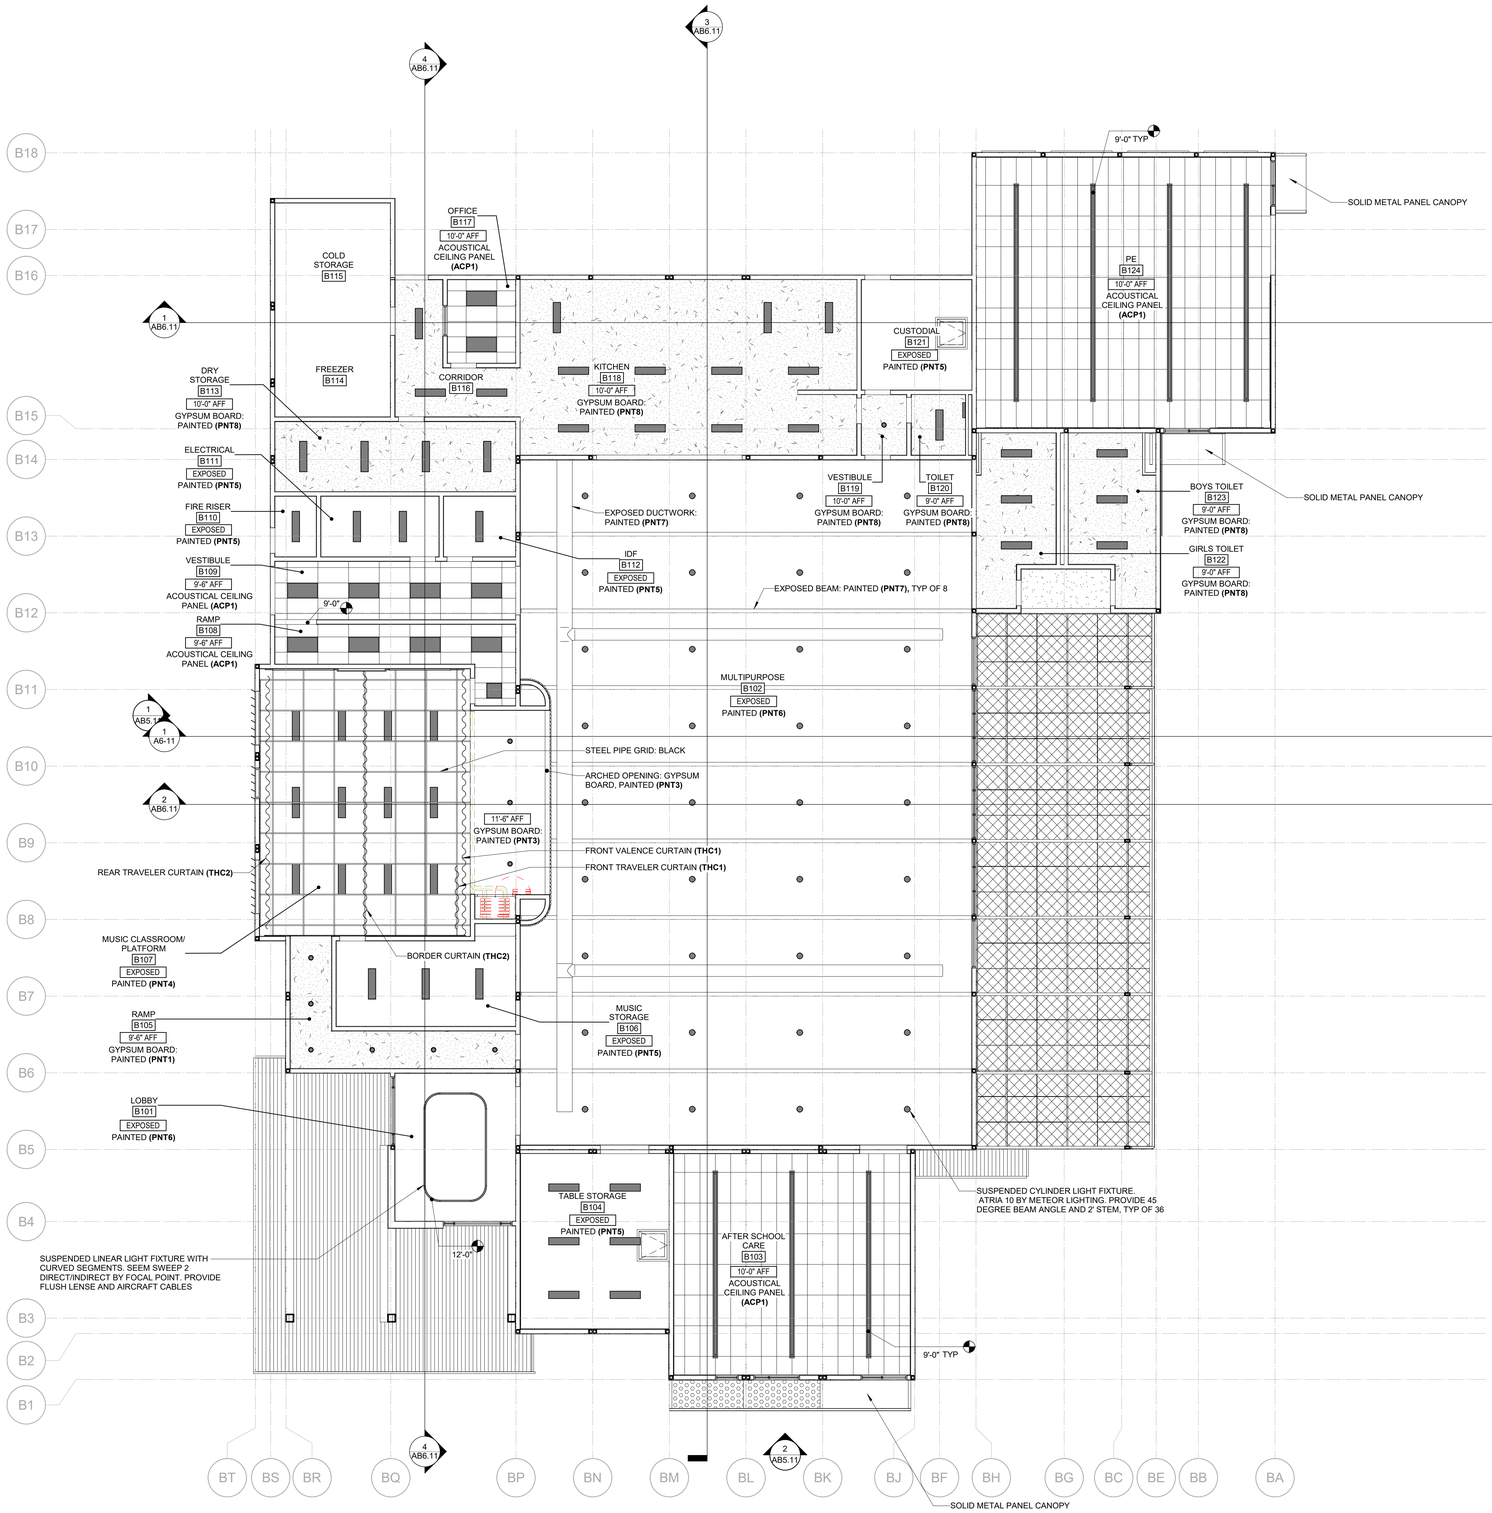

LEGEND- RCP'S

BUILDING ELEMENTS

- PARTITION
- GB, PLASTER, OR STUCCO CEILING- REF: CEILING TAGS
- 24"x24" ACOUSTIC TILE CEILING SYSTEM- REF: CEILING TAGS AND SPECIFICATIONS
- 24"x48" ACOUSTIC TILE CEILING SYSTEM- REF: CEILING TAGS AND SPECIFICATIONS
- METAL CANOPY
- TRANSLUCENT KALWALL CANOPY SYSTEM
- PERFORATED METAL CANOPY
- METAL PANEL SOFFIT
- 10.000 — HEIGHT ABOVE LEVEL (NOT FINISH FLOOR)
- RETURN AIR GRILLE (DIAGONAL HATCH- SYMBOL SHAPES WILL VARY)
- SUPPLY AIR GRILLE (CROSSHATCH- SYMBOL SHAPES WILL VARY)
- LIGHT FIXTURE (SHADED- SYMBOL SHAPES WILL VARY)
- 10'-0" AFF — HEIGHT ABOVE FINISH FLOOR

GENERAL NOTES- PARTIAL RCP'S

1. DIMENSIONS TO FACE OF PARTITIONS ARE TO FACE OF SUBSTRATE LAYER AS SHOWN IN PARTITION TYPES ON A0.11. FINISHES DEPICTED IN FINISH PLANS AND ELEVATIONS ARE NOT SHOWN ON PARTIAL FLOOR PLANS. REFER TO ENLARGED PLANS, ELEVATIONS, AND DETAILS.

AGENCY APPROVAL:

REVIEWING AGENCIES STAMP HERE

LODI USD

HMC Architects
DESIGN FOR GOOD
3431-010-000
2101 CAPITOL AVENUE, SUITE 100, SACRAMENTO, CA, 95816
916 368 7990 / www.hmcarchitects.com

NOT FOR CONSTRUCTION

ISSUE

Δ	DESCRIPTION	DATE

FACILITY:
SAMUEL M. GANTNER ELEMENTARY SCHOOL
1305 E VINE ST,
LODI, CA 95240

PROJECT:
SAMUEL M. GANTNER ELEMENTARY SCHOOL

SHEET NAME:
BLDG B - REFLECTED CEILING PLAN

DESIGN DEVELOPMENT

DATE: **2025.09.30** | CLIENT PROJ NO:

SHEET:

AB3.11

PN

BLDG B - REFLECTED CEILING PLAN **1** 1/8" = 1'-0"


PLEASE RECYCLE

Autodesk Docs://3431010000 LODI USD SAMUEL M. GANTNER ES R24/3431010000-A-LUSD-GANTNER ES-BLDG.rvt
9/30/2025 5:19:04 PM

THE LINE SHOWN ABOVE IS EXACTLY ONE INCH LONG ON THIS SHEET'S ORIGINAL PAGE SIZE


LEGEND- ROOF PLANS

BUILDING ELEMENTS

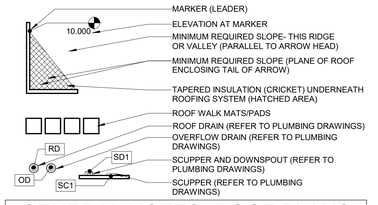

GENERAL NOTES- ROOF PLANS

1. ITEMS FROM MECHANICAL, PLUMBING, AND ELECTRICAL SCOPES MAY BE SHOWN FOR REFERENCE AND COORDINATION ONLY.
2. ALL ROOF FLASHING TO BE IN ACCORDANCE WITH MANUFACTURERS SPECIFICATIONS AND RECOMMENDATIONS
3. INCLUDE ROOF TIE-OFFS, (D-RINGS) AND HOSE BIBBS AT ALL ROOF LOCATIONS WHERE SOLAR PANELS ARE TO BE INSTALLED. GROUP SOLAR PANELS TOGETHER TO THE EXTENT POSSIBLE.
4. ALL HVAC EQUIPMENT TO BE INSTALLED WITHIN ROOF SCREENED AREAS. LOCATION AND SIZES OF THESE AREAS TO BE DISCUSSED WITH ARCHITECT.

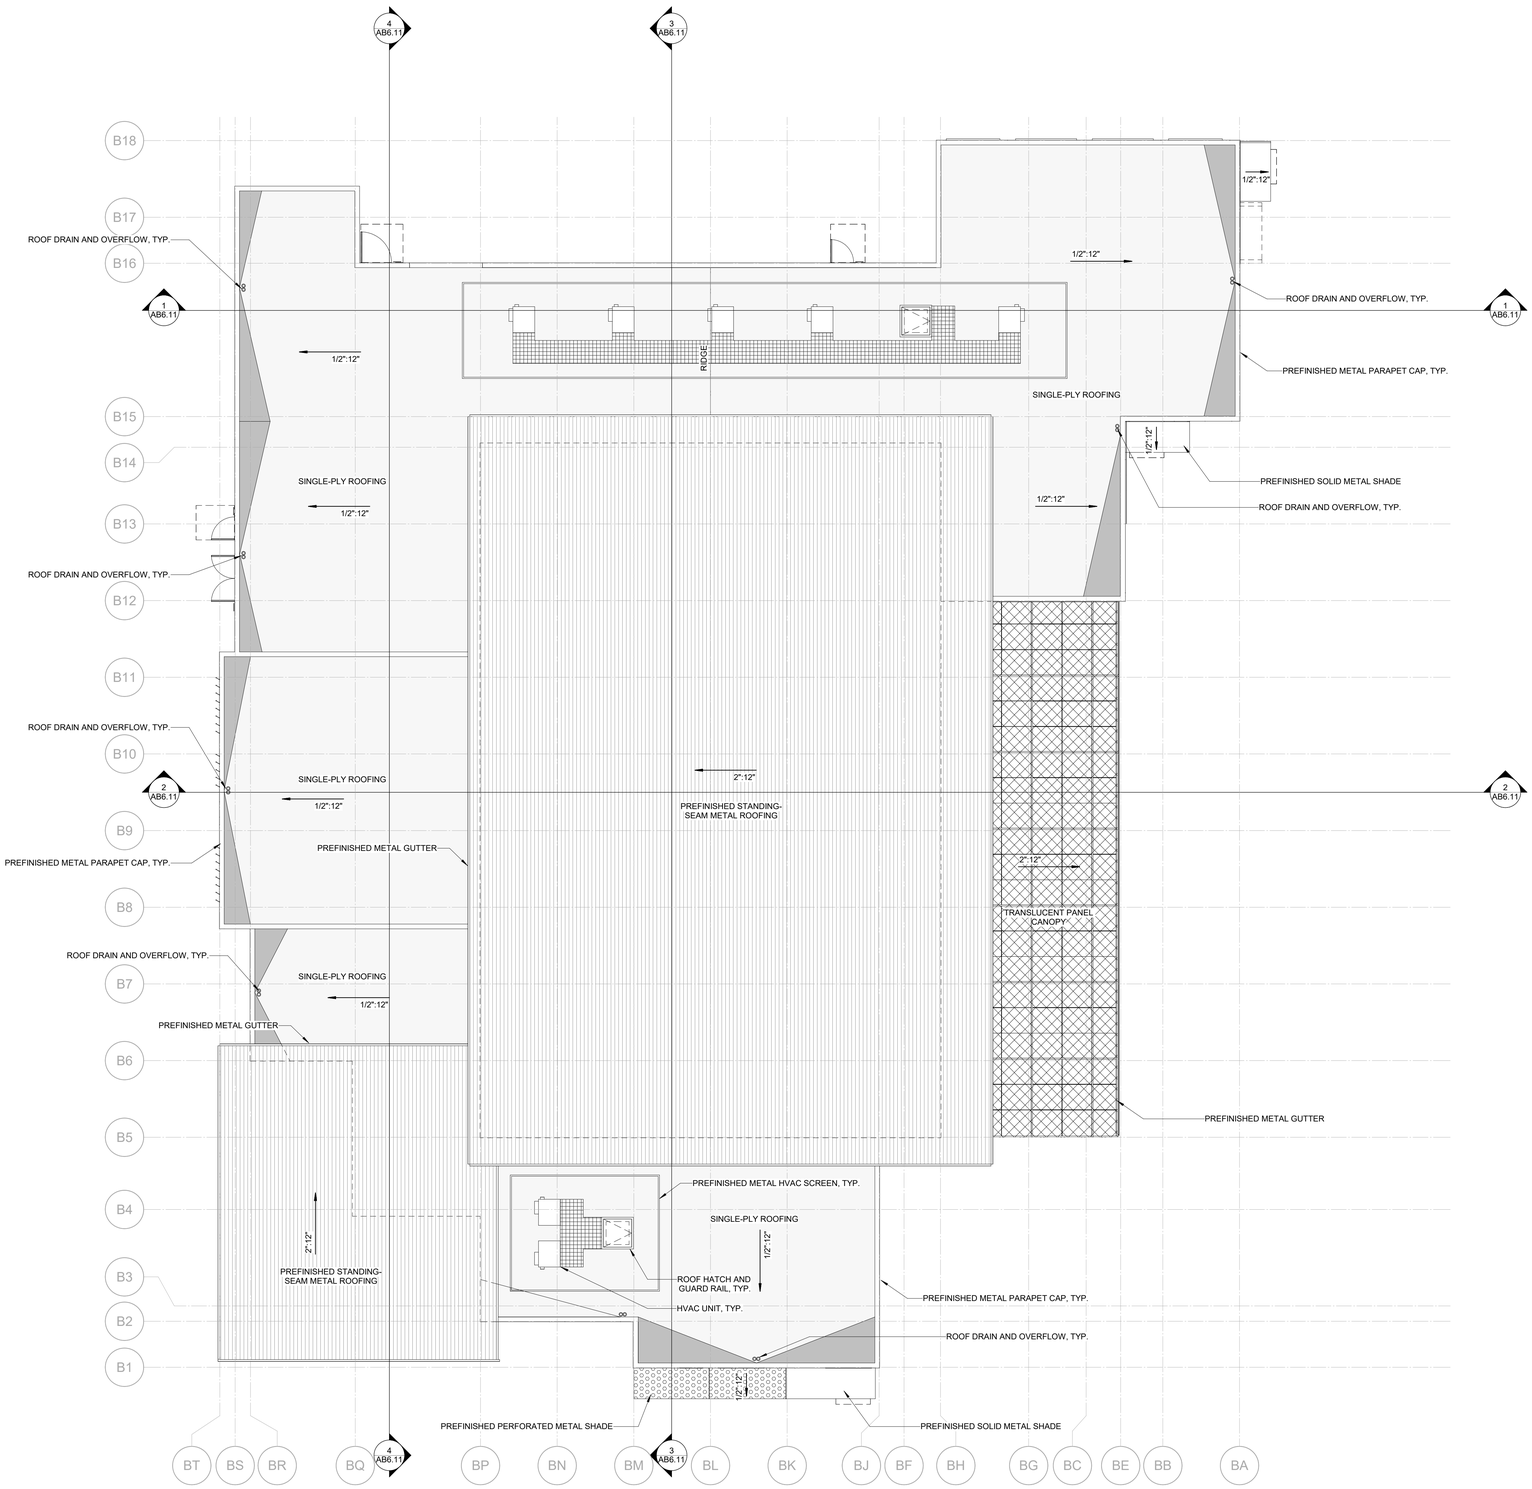



BLDG B - ROOF PLAN 1 1/8" = 1'-0"

PLEASE RECYCLE

AGENCY APPROVAL:

REVIEWING AGENCIES STAMP HERE

LODI USD

HMC Architects DESIGN FOR GOOD
3431-010-000
2101 CAPITOL AVENUE, SUITE 100,
SACRAMENTO, CA. 95816
916 368 7990 / www.hmcarchitects.com

NOT FOR CONSTRUCTION

ISSUE

Δ	DESCRIPTION	DATE

FACILITY:
SAMUEL M. GANTNER ELEMENTARY SCHOOL
1305 E VINE ST,
LODI, CA 95240

PROJECT:
SAMUEL M. GANTNER ELEMENTARY SCHOOL

SHEET NAME:
BLDG B - ROOF PLAN

DESIGN DEVELOPMENT


DATE: **2025.09.30** | CLIENT PROJ NO:

SHEET:


AB4.11

Autodesk Docs://3431010000 LODI USD SAMUEL M. GANTNER ES R24/3431010000-A-LUSD-GANTNER ES-BLDG.rvt
9/30/2025 5:19:07 PM


THE LINE SHOWN ABOVE IS 1" LONG ON ORIGINAL PAPER SIZE SHEETS (ORIGINAL PAGE SIZE)

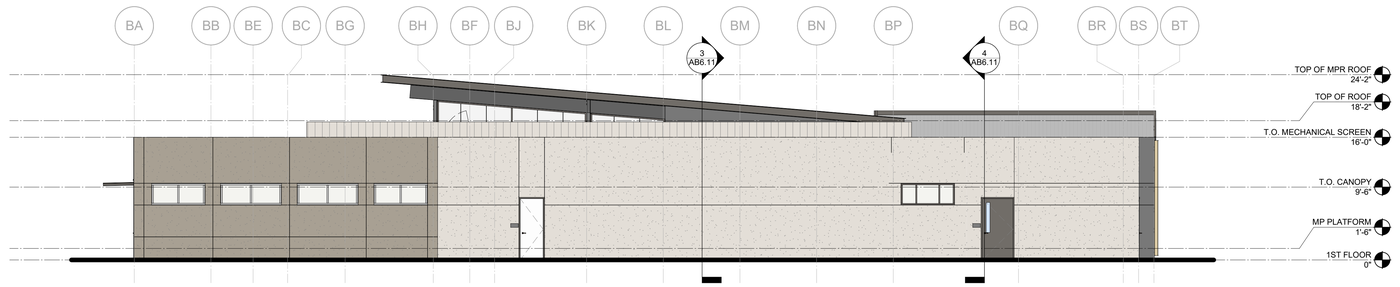


BLDG B - EXTERIOR ELEVATION 4 — 4 — 1/8" = 1'-0"

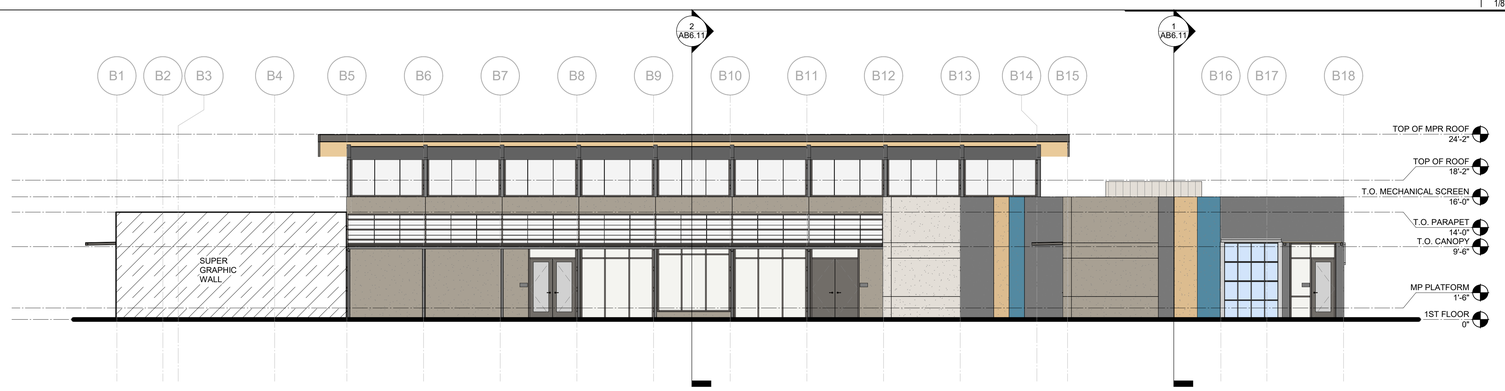

BLDG B - EXTERIOR ELEVATION 3 — 3 — 1/8" = 1'-0"

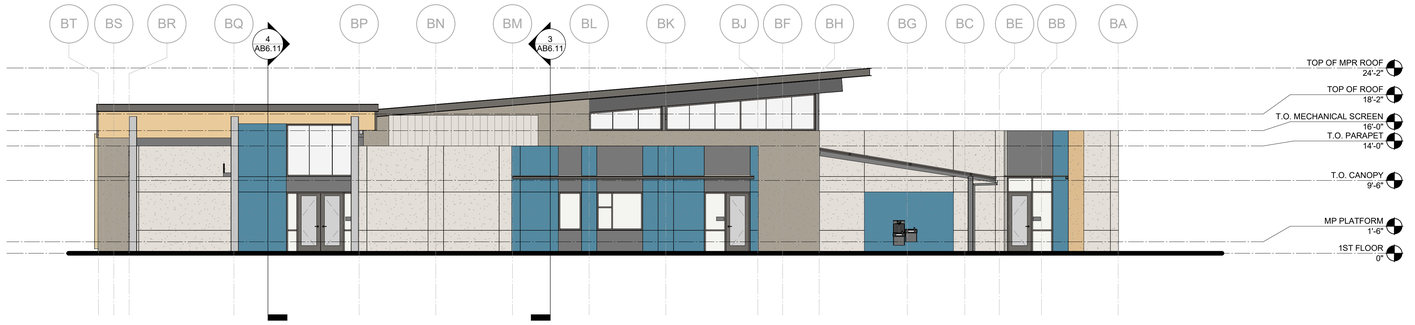

BLDG B - EXTERIOR ELEVATION 2 — 2 — 1/8" = 1'-0"

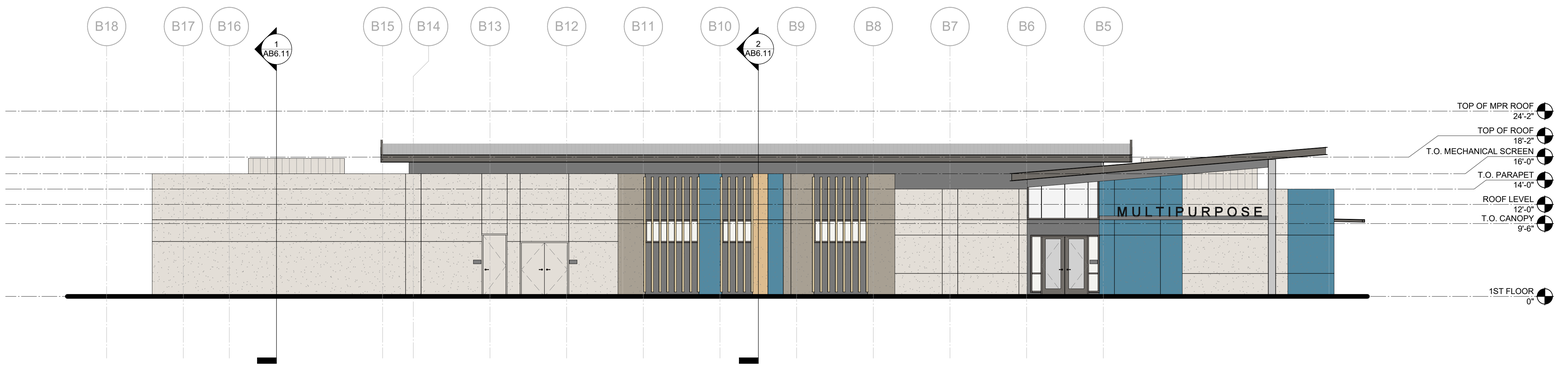

BLDG B - EXTERIOR ELEVATION 1 — 1 — 1/8" = 1'-0"

EXTERIOR COLOR SCHEDULE

	MATERIAL	COLOR
	PLASTER	COLOR - CUPOLA YELLOW
	PLASTER	COLOR - SECURE BLUE
	PLASTER	COLOR - INCREDIBLE WHITE
	PLASTER	COLOR - INTELLECTUAL GRAY
	PLASTER	COLOR - GRAY DOMINO

GENERAL NOTES - ELEVATIONS

1. LIGHT FIXTURES, AIR TERMINALS, GRILLES, ELECTRICAL FIXTURES, OUTLETS, DATA RECEPTACLES, AUDIO/VIDEO CONNECTIONS AND MEDICAL GAS FIXTURES SHOWN ARE FOR ARCHITECTURAL COORDINATION AND DIMENSIONAL CONTROL ONLY. REF: MECHANICAL, ELECTRICAL, AND PLUMBING DRAWINGS AND SPECIFICATIONS.
2. NOT ALL FIXTURES MAY BE SHOWN ON ARCHITECTURAL ELEVATIONS
3.

AGENCY APPROVAL:

REVIEWING AGENCIES STAMP HERE

LODI USD

HMC DESIGN FOR GOOD Architects
3431-010-000
2101 CAPITOL AVENUE, SUITE 100,
SACRAMENTO, CA, 95816
916 368 7990 / www.hmcarchitects.com

NOT FOR CONSTRUCTION

ISSUE

Δ	DESCRIPTION	DATE

FACILITY:
SAMUEL M. GANTNER ELEMENTARY SCHOOL
1305 E VINE ST,
LODI, CA 95240

PROJECT:
SAMUEL M. GANTNER ELEMENTARY SCHOOL

SHEET NAME:
BLDG B - EXTERIOR ELEVATIONS

DESIGN DEVELOPMENT

DATE: **2025.09.30** | CLIENT PROJ NO:


SHEET:

AB5.11


Autodesk Docs://3431010000 LODI USD SAMUEL M. GANTNER ES R24/3431010000-A-LUSD-GANTNER ES-BLDG.rvt
9/30/2025 5:19:14 PM

PLEASE RECYCLE


THE LINE SHOWN ABOVE IS EXACTLY ONE INCH ON ARCH E1 SHEETS ORIGINAL PAGE SIZE

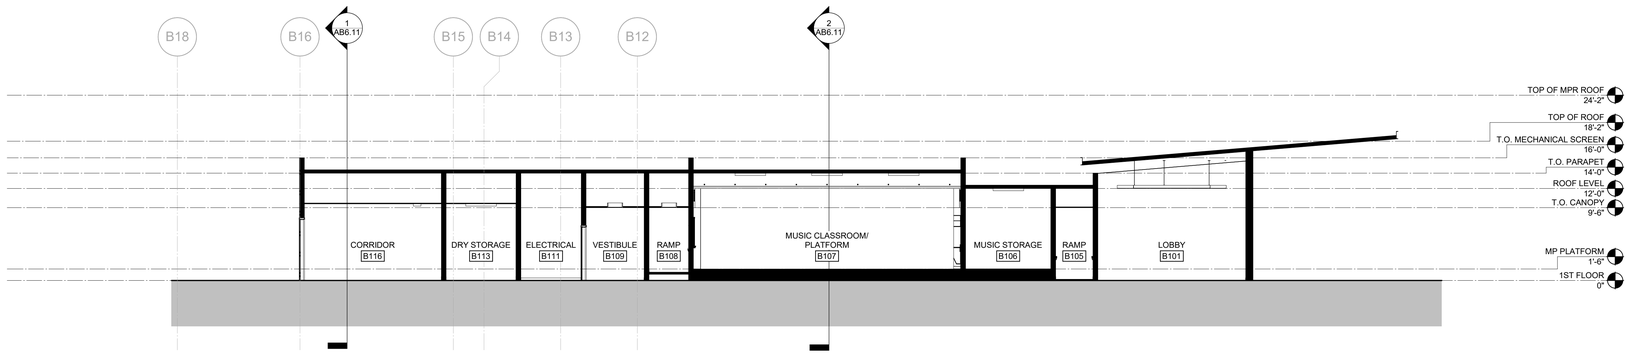


BLDG B - SECTION 4 4
1/8" = 1'-0"

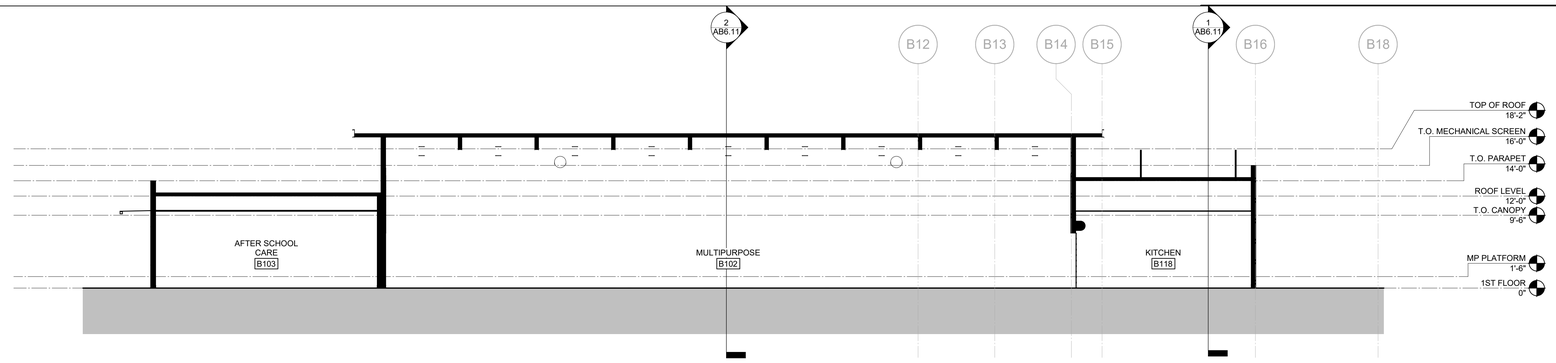

BLDG B - SECTION 3 3
1/8" = 1'-0"

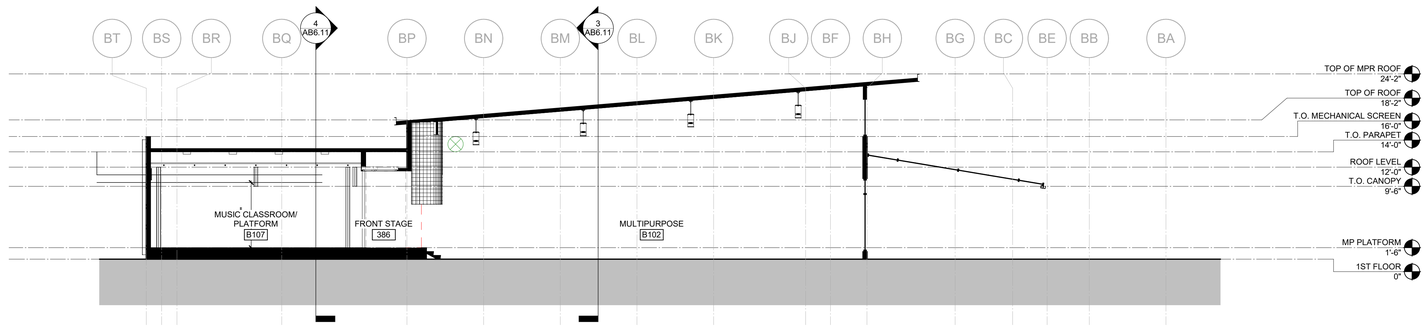

BLDG B - SECTION 2 2
1/8" = 1'-0"

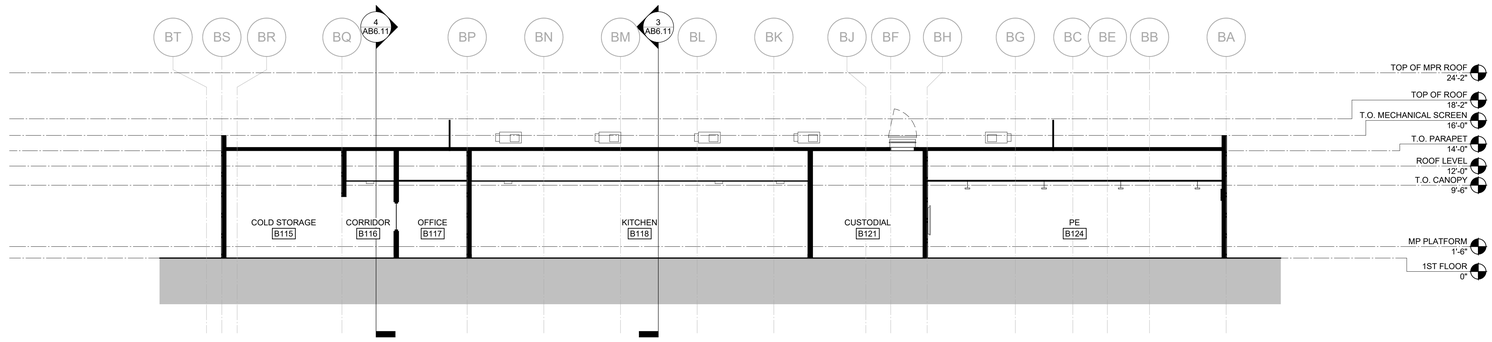

BLDG B - SECTION 1 1
1/8" = 1'-0"

PLEASE RECYCLE

AGENCY APPROVAL:

REVIEWING AGENCIES STAMP HERE

LODI USD

HMC Architects
DESIGN FOR GOOD
3431-010-000
2101 CAPITOL AVENUE, SUITE 100,
SACRAMENTO, CA, 95816
916 368 7990 / www.hmcarchitects.com

NOT FOR CONSTRUCTION

ISSUE

Δ	DESCRIPTION	DATE

FACILITY:
SAMUEL M. GANTNER ELEMENTARY SCHOOL
1305 E VINE ST,
LODI, CA 95240

PROJECT:
SAMUEL M. GANTNER ELEMENTARY SCHOOL

SHEET NAME:
BLDG B - SECTIONS


DESIGN DEVELOPMENT

DATE: **2025.09.30**
CLIENT PROJ NO:

SHEET:
AB6.11


Autodesk Docs://3431010000 LODI USD SAMUEL M. GANTNER ES R24/3431010000-A-LUSD-GANTNER ES-BLDG.rvt
9/30/2025 5:19:18 PM

THE LINE SHOWN ABOVE IS EXACTLY ONE INCH ON FULL SHEETS ORIGINAL PAGE SIZE

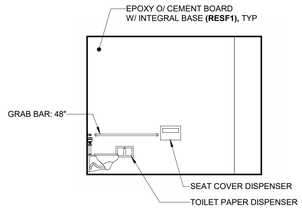


ELEMENTARY HEIGHT


B123 BOYS TOILET **4A** 1/4" = 1'-0"

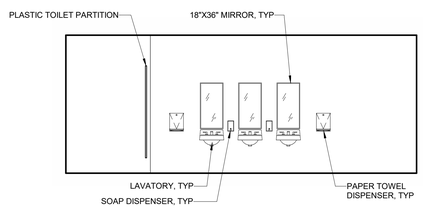


B123 BOYS TOILET **4B** 1/4" = 1'-0"

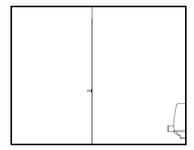

B123 BOYS TOILET **4C** 1/4" = 1'-0"

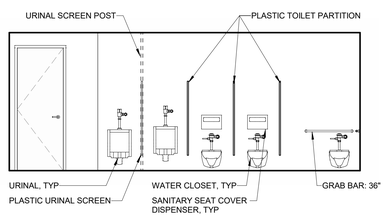


B123 BOYS TOILET **4D** 1/4" = 1'-0"

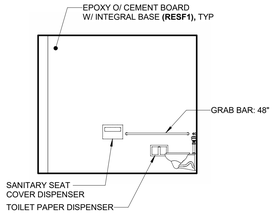


ELEMENTARY HEIGHT


B122 GIRLS TOILET **3A** 1/4" = 1'-0"

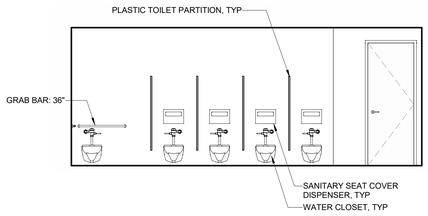


B122 GIRLS TOILET **3B** 1/4" = 1'-0"

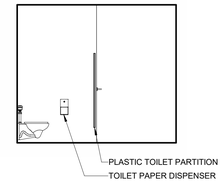

B122 GIRLS TOILET **3C** 1/4" = 1'-0"

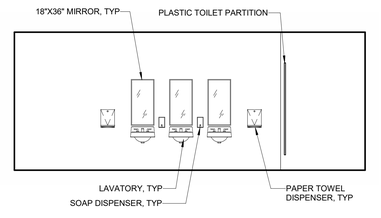


B122 GIRLS TOILET **3D** 1/4" = 1'-0"

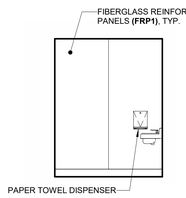


ADULT HEIGHT


B120 TOILET **2A** 1/4" = 1'-0"

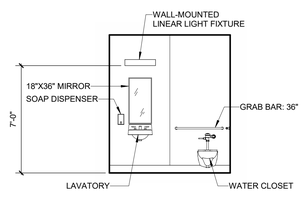

B120 TOILET **2B** 1/4" = 1'-0"

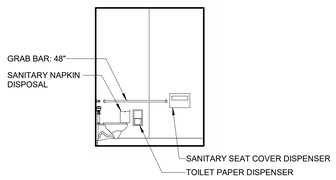


B120 TOILET **2C** 1/4" = 1'-0"

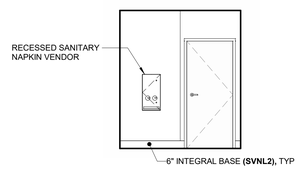

B120 TOILET **2D** 1/4" = 1'-0"

4/A9.22

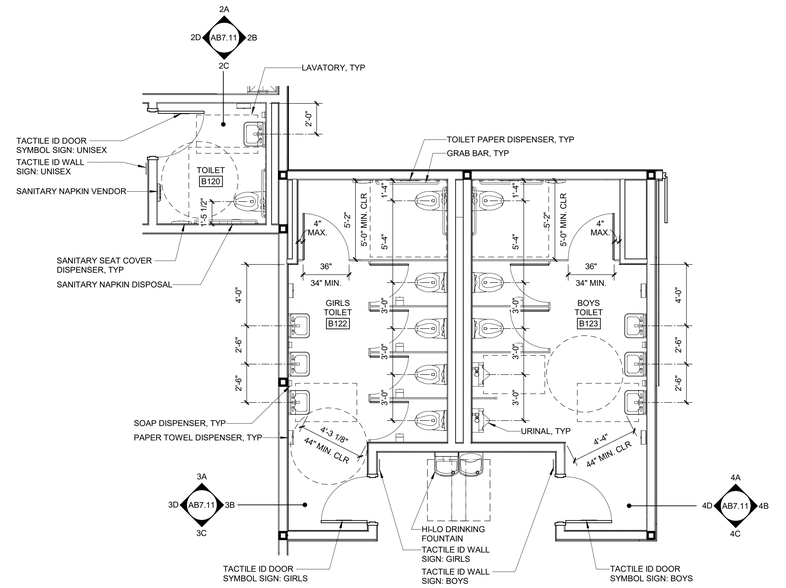

ENLARGED PLAN - B118 TOILET, B120 GIRLS TOILET, B121 BOYS TOILET **1** 1/4" = 1'-0"

AGENCY APPROVAL:

REVIEWING AGENCIES
STAMP HERE

LODI USD

HMC Architects
DESIGN FOR GOOD
3431-010-000
2101 CAPITOL AVENUE, SUITE 100,
SACRAMENTO, CA, 95816
916 368 7990 / www.hmcarchitects.com

NOT FOR CONSTRUCTION

ISSUE

Δ	DESCRIPTION	DATE

NOTES

LEGEND

CASEWORK ABBREVIATIONS:

WI WOODWORK INSTITUTE

FACILITY:
SAMUEL M. GANTNER ELEMENTARY SCHOOL
1305 E VINE ST,
LODI, CA 95240

PROJECT:
SAMUEL M. GANTNER ELEMENTARY SCHOOL

SHEET NAME:
ENLARGED PLANS, SECTIONS, AND ELEVATIONS

DESIGN DEVELOPMENT

DATE: **2025.09.30** | CLIENT PROJ NO:


SHEET:

AB7.11


Autodesk Docs://3431010000 LODI USD SAMUEL M. GANTNER ES R24/3431010000-A-LUSD-GANTNER ES-BLDG.rvt
9/30/2025 5:19:23 PM

PLEASE RECYCLE


THE LINE SHOWN ABOVE IS EXACTLY ONE INCH LONG ON ARCH E1 SHEETS (ORIGINAL PAGE SIZE)

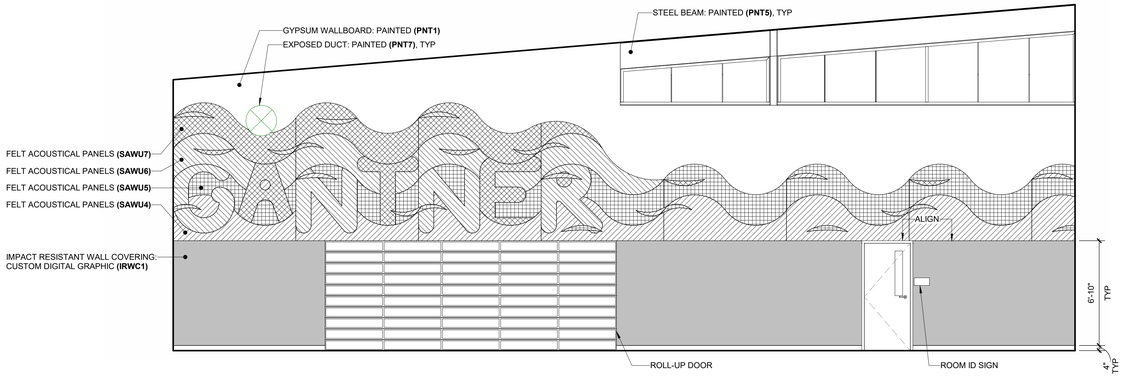


B102 MULTIPURPOSE **2A** 1/4" = 1'-0"

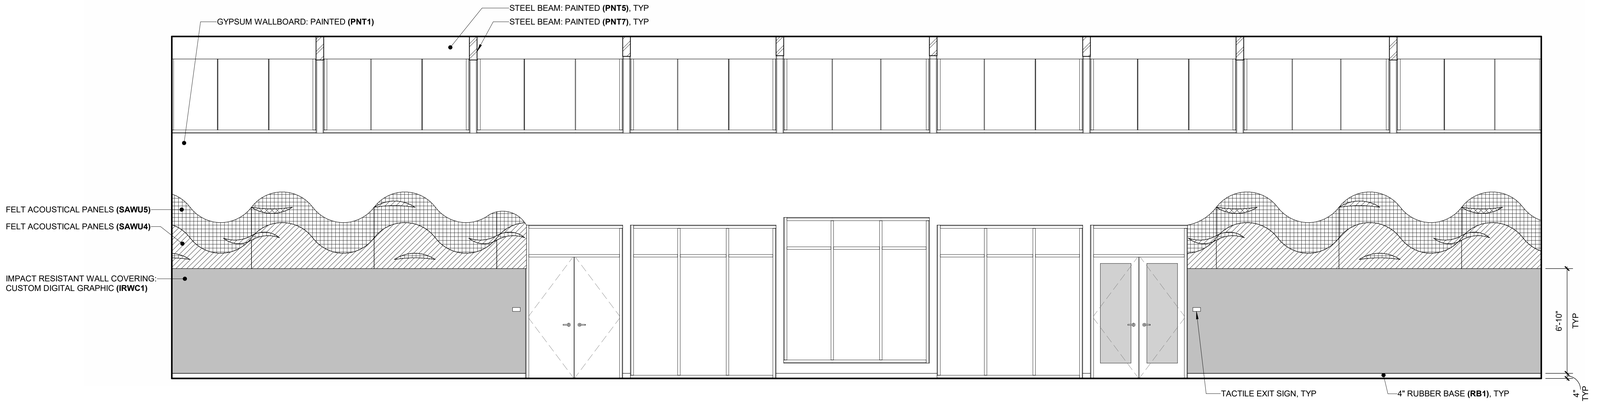


B102 MULTIPURPOSE **2B** 1/4" = 1'-0"

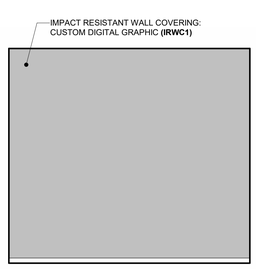


B101 LOBBY **1A** 1/4" = 1'-0"

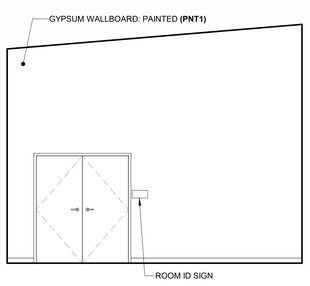

B101 LOBBY **1B** 1/4" = 1'-0"

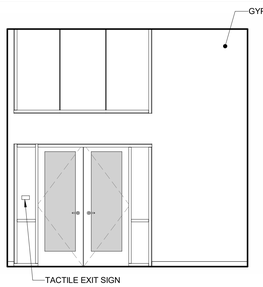

B101 LOBBY **1C** 1/4" = 1'-0"

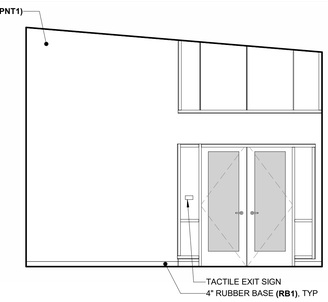

B101 LOBBY **1D** 1/4" = 1'-0"

AGENCY APPROVAL:

REVIEWING AGENCIES STAMP HERE

LODI USD

HMC Architects
DESIGN FOR GOOD
3431-010-000
2101 CAPITOL AVENUE, SUITE 100,
SACRAMENTO, CA, 95816
916 368 7990 / www.hmcarchitects.com

NOT FOR CONSTRUCTION

ISSUE

Δ	DESCRIPTION	DATE

NOTES

LEGEND

CASEWORK ABBREVIATIONS:

WI WOODWORK INSTITUTE

FACILITY:
SAMUEL M. GANTNER ELEMENTARY SCHOOL
1305 E VINE ST,
LODI, CA 95240

PROJECT:
SAMUEL M. GANTNER ELEMENTARY SCHOOL

SHEET NAME:
BLDG B - INTERIOR ELEVATIONS

DESIGN DEVELOPMENT

DATE: **2025.09.30** | CLIENT PROJ NO:


SHEET:

AB8.11


Autodesk Docs://3431010000 LODI USD SAMUEL M. GANTNER ES R24/3431010000-A-LUSD-GANTNER ES-BLDG.rvt
9/30/2025 5:19:26 PM

PLEASE RECYCLE

THE LINE SHOWN ABOVE IS EXACTLY ONE INCH LONG ON ARCH E SHEETS (ORIGINAL PAGE SIZE)

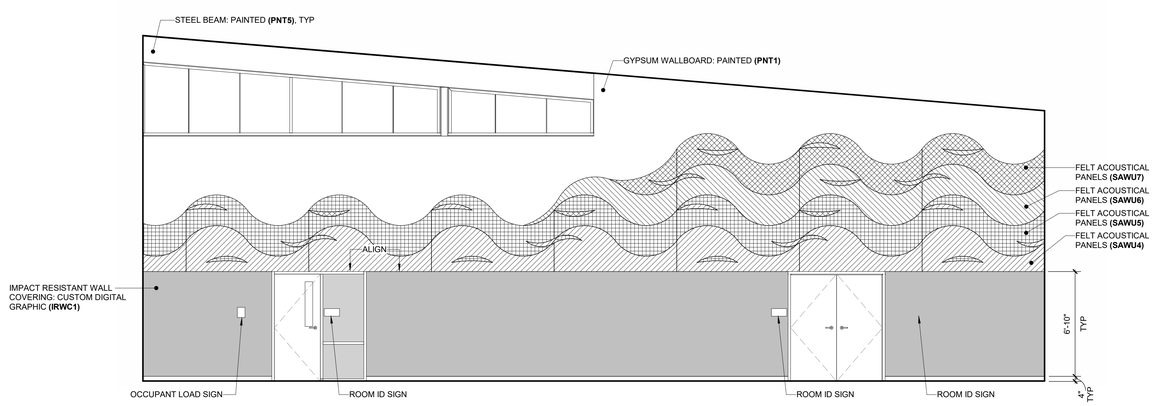

B102 MULTIPURPOSE **2C** 1/4" = 1'-0"

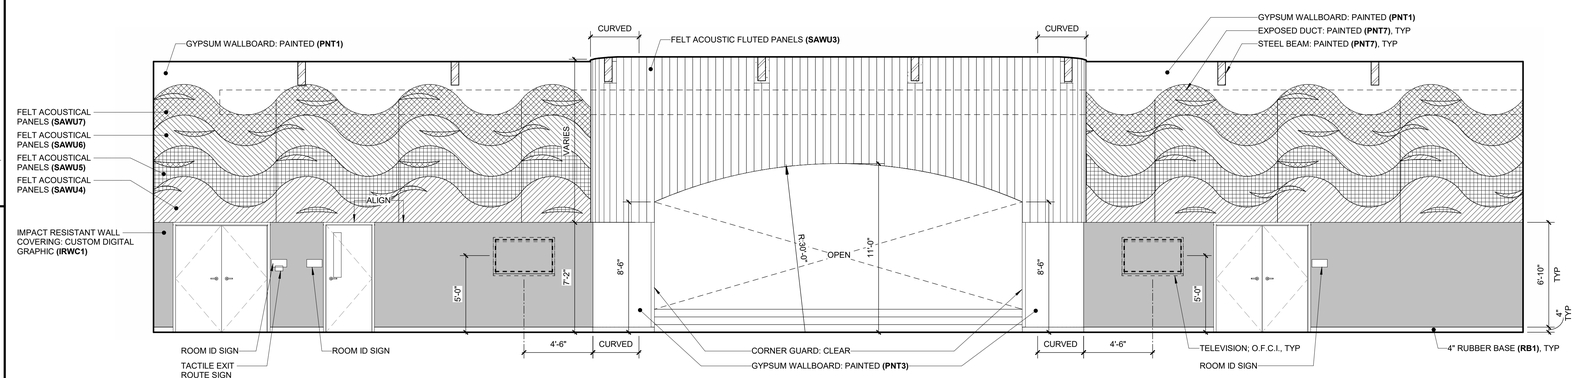

B102 MULTIPURPOSE **2D** 1/4" = 1'-0"

AGENCY APPROVAL:

REVIEWING AGENCIES STAMP HERE

LODI USD

HMC Architects
DESIGN FOR GOOD
3431-010-000
2101 CAPITOL AVENUE, SUITE 100, SACRAMENTO, CA, 95816
916 368 7990 / www.hmcarchitects.com

NOT FOR CONSTRUCTION

ISSUE

Δ	DESCRIPTION	DATE

NOTES

LEGEND

CASEWORK ABBREVIATIONS:

WI WOODWORK INSTITUTE

FACILITY:

SAMUEL M. GANTNER ELEMENTARY SCHOOL
1305 E VINE ST,
LODI, CA 95240

PROJECT:

SAMUEL M. GANTNER ELEMENTARY SCHOOL

SHEET NAME:

BLDG B - INTERIOR ELEVATIONS

DESIGN DEVELOPMENT

DATE: **2025.09.30** | CLIENT PROJ NO:


SHEET:

AB8.12


Autodesk Docs://3431010000 LODI USD SAMUEL M. GANTNER ES R24/3431010000-A-LUSD-GANTNER ES-BLDG.rvt
9/30/2025 5:19:28 PM

PLEASE RECYCLE


THE LINE SHOWN ABOVE IS EXACTLY ONE INCH LONG ON ANSI E SHEETS ORIGINAL PAGE SIZE

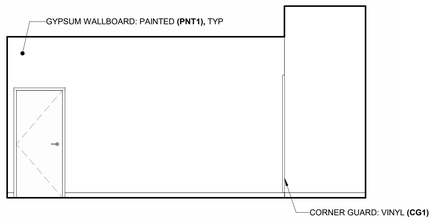


B106 MUSIC STORAGE **4A** 1/4" = 1'-0"

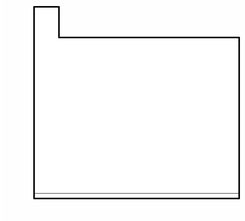


B106 MUSIC STORAGE **4B** 1/4" = 1'-0"

 


B106 MUSIC STORAGE **4C** 1/4" = 1'-0"

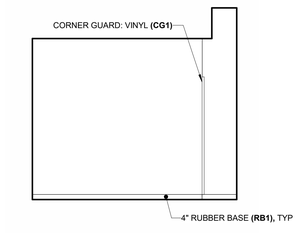


B106 MUSIC STORAGE **4D** 1/4" = 1'-0"

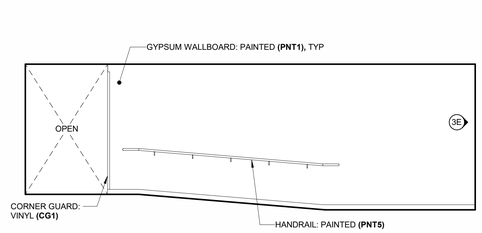


B105 RAMP **3A** 1/4" = 1'-0"

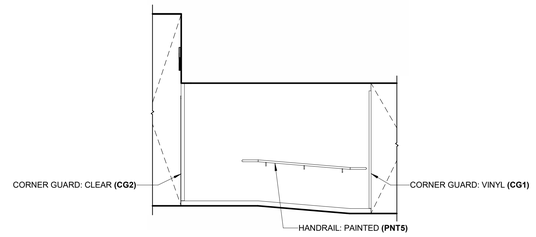

B105 RAMP **3B** 1/4" = 1'-0"

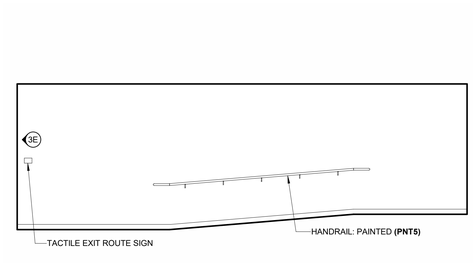


B105 RAMP **3C** 1/4" = 1'-0"

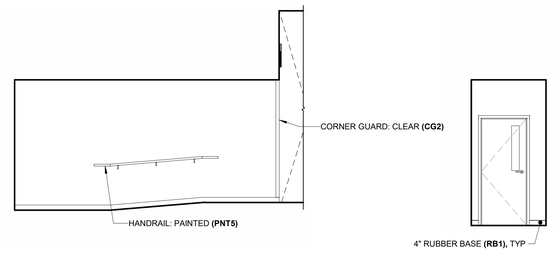

B105 RAMP **3D** 1/4" = 1'-0"

B105 RAMP **3E** 1/4" = 1'-0"

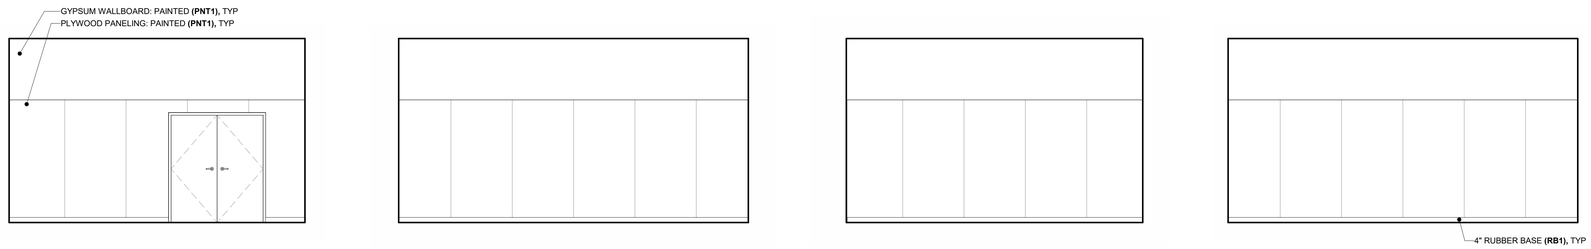


B104 TABLE STORAGE **2A** 1/4" = 1'-0"


B104 TABLE STORAGE **2B** 1/4" = 1'-0"

B104 TABLE STORAGE **2C** 1/4" = 1'-0"


B104 TABLE STORAGE **2D** 1/4" = 1'-0"

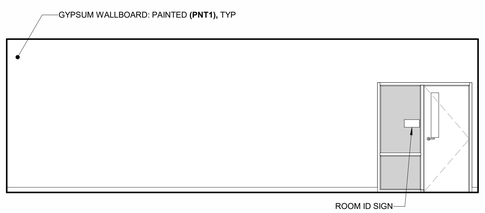


B103 AFTER SCHOOL CARE **1A** 1/4" = 1'-0"

 

B103 AFTER SCHOOL CARE **1B** 1/4" = 1'-0"

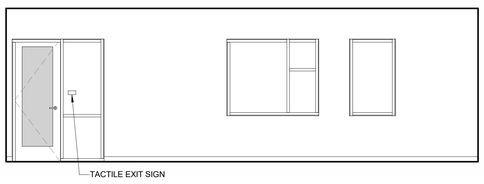

B103 AFTER SCHOOL CARE **1C** 1/4" = 1'-0"

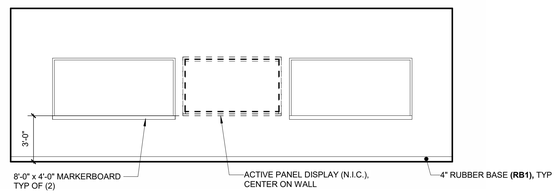

B103 AFTER SCHOOL CARE **1D** 1/4" = 1'-0"

AGENCY APPROVAL:

REVIEWING AGENCIES STAMP HERE

LODI USD

HMC Architects
DESIGN FOR GOOD
3431-010-000
2101 CAPITOL AVENUE, SUITE 100, SACRAMENTO, CA, 95816
916 368 7990 / www.hmcarchitects.com

NOT FOR CONSTRUCTION

ISSUE

Δ	DESCRIPTION	DATE

NOTES

LEGEND

CASEWORK ABBREVIATIONS:

WI WOODWORK INSTITUTE

FACILITY:
SAMUEL M. GANTNER ELEMENTARY SCHOOL
1305 E VINE ST,
LODI, CA 95240

PROJECT:
SAMUEL M. GANTNER ELEMENTARY SCHOOL

SHEET NAME:
BLDG B - INTERIOR ELEVATIONS

DESIGN DEVELOPMENT

DATE: **2025.09.30** | CLIENT PROJ NO:


SHEET:

AB8.13


Autodesk Docs://3431010000 LODI USD SAMUEL M. GANTNER ES R24/3431010000-A-LUSD-GANTNER ES-BLDG.rvt
9/30/2025 5:19:23 PM

PLEASE RECYCLE


THE LINE SHOWN ABOVE IS EXACTLY ONE INCH LONG ON ANSI SHEETS ORIGINAL PAGE SIZE

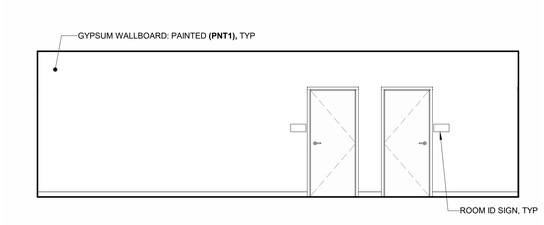


B109 VESTIBULE 3A 1/4" = 1'-0"

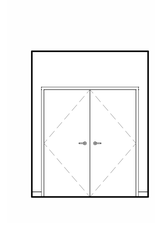


B109 VESTIBULE 3B 1/4" = 1'-0"

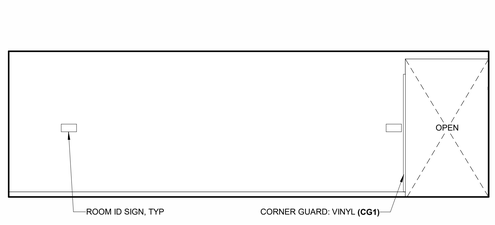

B109 VESTIBULE 3C 1/4" = 1'-0"

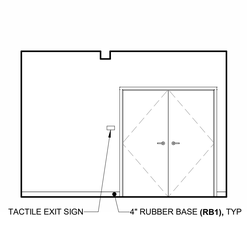


B109 VESTIBULE 3D 1/4" = 1'-0"

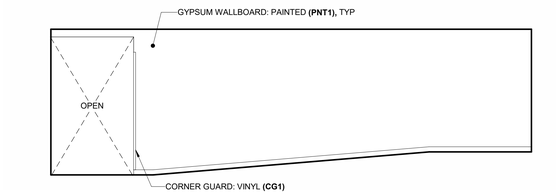


B108 RAMP 2A 1/4" = 1'-0"



B108 RAMP 2B 1/4" = 1'-0"

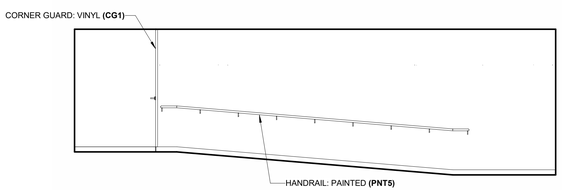


B108 RAMP 2C 1/4" = 1'-0"

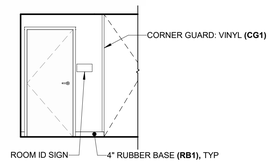


B108 RAMP 2D 1/4" = 1'-0"


B107 STAGE 1A 1/4" = 1'-0"

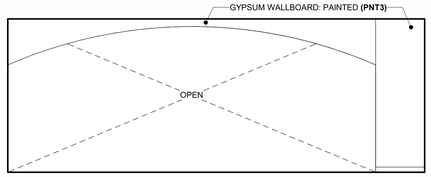


B107 STAGE 1B 1/4" = 1'-0"

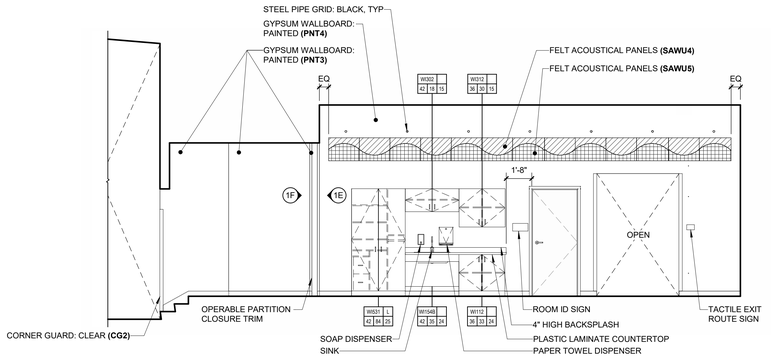


B107 STAGE 1C 1/4" = 1'-0"

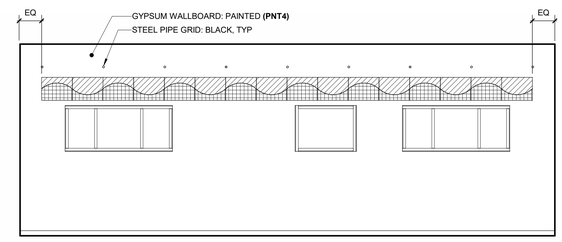

B107 STAGE 1D 1/4" = 1'-0"

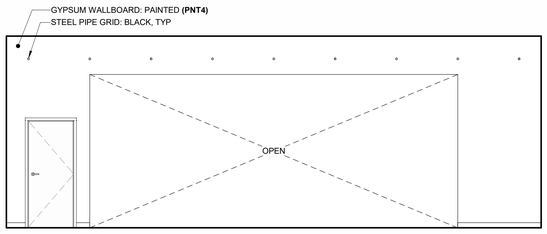

B107 STAGE 1E 1/4" = 1'-0"

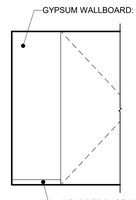

B107 STAGE 1F 1/4" = 1'-0"

PLEASE RECYCLE

AGENCY APPROVAL:

REVIEWING AGENCIES STAMP HERE

LODI USD

HMC Architects
DESIGN FOR GOOD
3431-010-000
2101 CAPITOL AVENUE, SUITE 100, SACRAMENTO, CA, 95816
916 368 7990 / www.hmcarchitects.com

NOT FOR CONSTRUCTION

ISSUE

Δ	DESCRIPTION	DATE

NOTES

LEGEND

CASEWORK ABBREVIATIONS:

WI WOODWORK INSTITUTE

FACILITY:
SAMUEL M. GANTNER ELEMENTARY SCHOOL
1305 E VINE ST,
LODI, CA 95240

PROJECT:
SAMUEL M. GANTNER ELEMENTARY SCHOOL

SHEET NAME:
BLDG B - INTERIOR ELEVATIONS

DESIGN DEVELOPMENT


DATE: **2025.09.30**
CLIENT PROJ NO:

SHEET:


AB8.14

Autodesk Docs://3431010000 LODI USD SAMUEL M. GANTNER ES R24/3431010000-A-LUSD-GANTNER ES-BLDG.rvt
9/30/2025 5:19:38 PM


THE LINE SHOWN ABOVE IS EXACTLY ONE INCH ON ANSI D SHEETS ORIGINAL PAGE SIZE

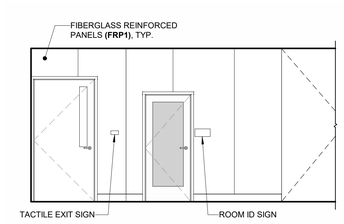


B116 CORRIDOR **5A** 1/4" = 1'-0"

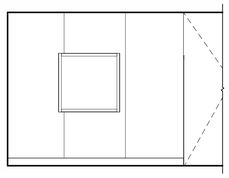


B116 CORRIDOR **5B** 1/4" = 1'-0"

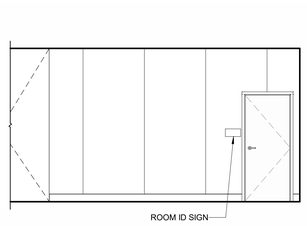


B116 CORRIDOR **5C** 1/4" = 1'-0"

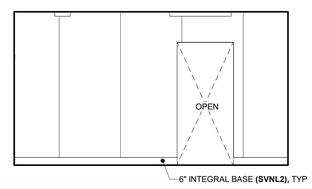


B116 CORRIDOR **5D** 1/4" = 1'-0"

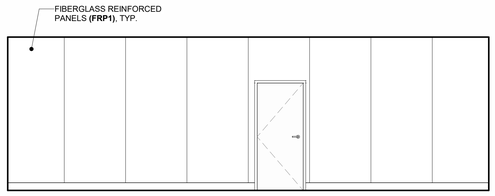


B113 DRY STORAGE **4A** 1/4" = 1'-0"

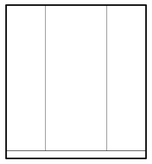


B113 DRY STORAGE **4B** 1/4" = 1'-0"

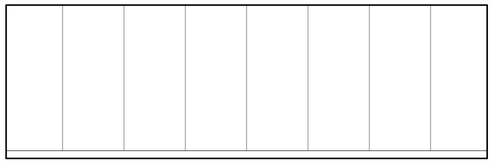


B113 DRY STORAGE **4C** 1/4" = 1'-0"

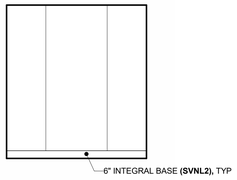


B113 DRY STORAGE **4D** 1/4" = 1'-0"

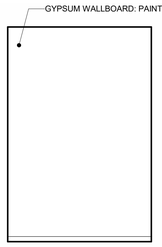


B112 IDF **3A** 1/4" = 1'-0"

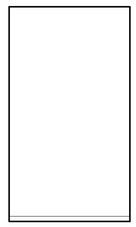


B112 IDF **3B** 1/4" = 1'-0"

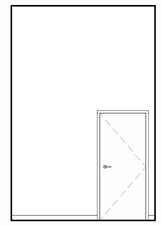


B112 IDF **3C** 1/4" = 1'-0"

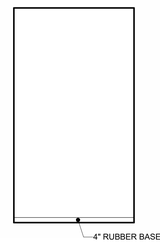


B112 IDF **3D** 1/4" = 1'-0"

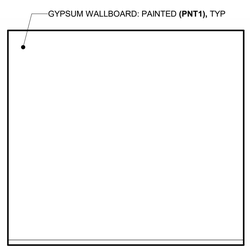


B111 ELECTRICAL **2A** 1/4" = 1'-0"

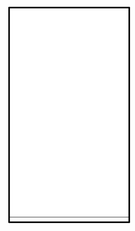


B111 ELECTRICAL **2B** 1/4" = 1'-0"

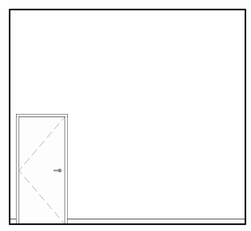


B111 ELECTRICAL **2C** 1/4" = 1'-0"

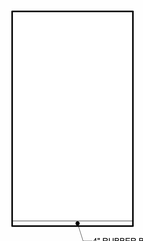


B111 ELECTRICAL **2D** 1/4" = 1'-0"

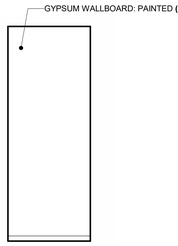


B110 FIRE RISER **1A** 1/4" = 1'-0"

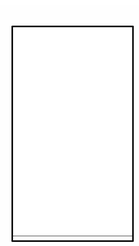

B110 FIRE RISER **1B** 1/4" = 1'-0"

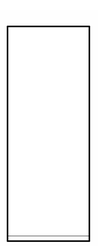

B110 FIRE RISER **1C** 1/4" = 1'-0"

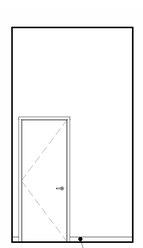

B110 FIRE RISER **1D** 1/4" = 1'-0"

PLEASE RECYCLE

AGENCY APPROVAL:

REVIEWING AGENCIES STAMP HERE

LODI USD

HMC Architects
DESIGN FOR GOOD
3431-010-000
2101 CAPITOL AVENUE, SUITE 100,
SACRAMENTO, CA, 95816
916 368 7990 / www.hmcarchitects.com

NOT FOR CONSTRUCTION

ISSUE

Δ	DESCRIPTION	DATE

NOTES

LEGEND

CASEWORK ABBREVIATIONS:

WI WOODWORK INSTITUTE

FACILITY:
SAMUEL M. GANTNER ELEMENTARY SCHOOL
1305 E VINE ST,
LODI, CA 95240

PROJECT:
SAMUEL M. GANTNER ELEMENTARY SCHOOL

SHEET NAME:
BLDG B - INTERIOR ELEVATIONS

DESIGN DEVELOPMENT


DATE: **2025.09.30** | CLIENT PROJ NO:

SHEET:


AB8.15

Autodesk Docs://3431010000 LODI USD SAMUEL M. GANTNER ES R24/3431010000-A-LUSD-GANTNER ES-BLDG.rvt
9/30/2025 5:19:44 PM

THE LINE SHOWN ABOVE IS EXACTLY ONE INCH LONG ON THIS SHEET'S ORIGINAL PAGE SIZE

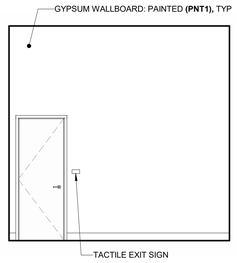


B121 CUSTODIAL 4A 1/4" = 1'-0"

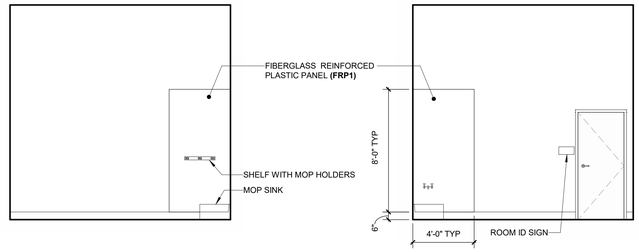


B121 CUSTODIAL 4B 1/4" = 1'-0"

B121 CUSTODIAL 4C 1/4" = 1'-0"

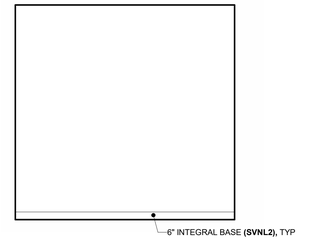

B121 CUSTODIAL 4D 1/4" = 1'-0"

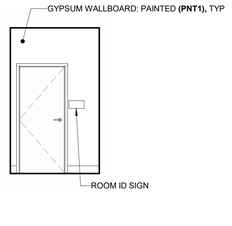


B119 VESTIBULE 3A 1/4" = 1'-0"




B119 VESTIBULE 3B 1/4" = 1'-0"




B119 VESTIBULE 3C 1/4" = 1'-0"

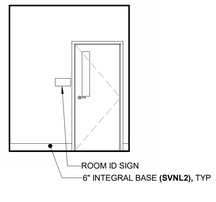


B119 VESTIBULE 3D 1/4" = 1'-0"

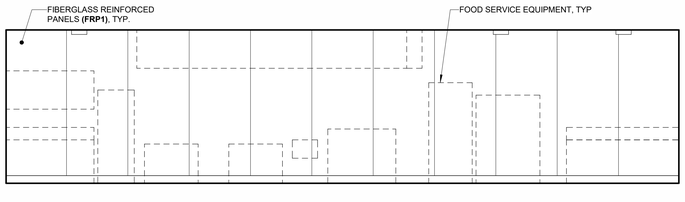


B118 KITCHEN 2A 1/4" = 1'-0"

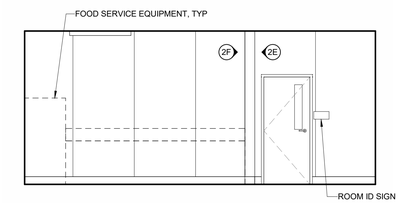


B118 KITCHEN 2B 1/4" = 1'-0"

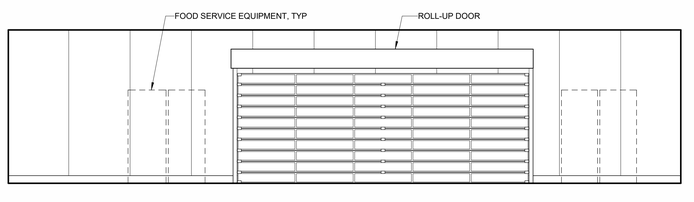


B118 KITCHEN 2C 1/4" = 1'-0"

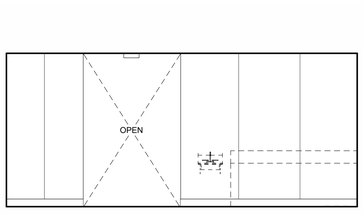


B118 KITCHEN 2D 1/4" = 1'-0"

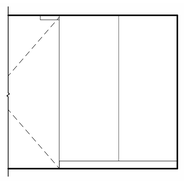


B117 KITCHEN 2E 1/4" = 1'-0"

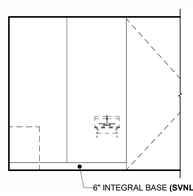


B117 KITCHEN 2F 1/4" = 1'-0"

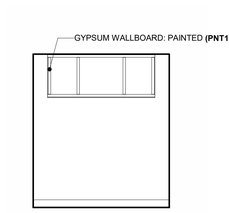


B117 OFFICE 1A 1/4" = 1'-0"

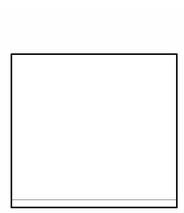

B117 OFFICE 1B 1/4" = 1'-0"

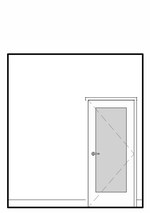

B117 OFFICE 1C 1/4" = 1'-0"

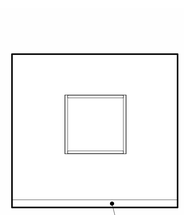

B117 OFFICE 1D 1/4" = 1'-0"

AGENCY APPROVAL:

REVIEWING AGENCIES STAMP HERE

LODI USD

HMC Architects
DESIGN FOR GOOD
3431-010-000
2101 CAPITOL AVENUE, SUITE 100,
SACRAMENTO, CA, 95816
916 368 7990 / www.hmcarchitects.com

NOT FOR CONSTRUCTION

ISSUE

Δ	DESCRIPTION	DATE

NOTES

LEGEND

CASEWORK ABBREVIATIONS:

WI WOODWORK INSTITUTE

FACILITY:
SAMUEL M. GANTNER ELEMENTARY SCHOOL
1305 E VINE ST,
LODI, CA 95240

PROJECT:
SAMUEL M. GANTNER ELEMENTARY SCHOOL

SHEET NAME:
BLDG B - INTERIOR ELEVATIONS

DESIGN DEVELOPMENT

DATE: **2025.09.30** | CLIENT PROJ NO:


SHEET:

AB8.16


Autodesk Docs://3431010000 LODI USD SAMUEL M. GANTNER ES R24/3431010000-A-LUSD-GANTNER ES-BLDG.rvt
9/30/2025 5:19:49 PM

PLEASE RECYCLE


THE LINE SHOWN ABOVE IS EXACTLY 1" WHEN PLOTTED AT FULL SHEET'S ORIGINAL PAGE SIZE

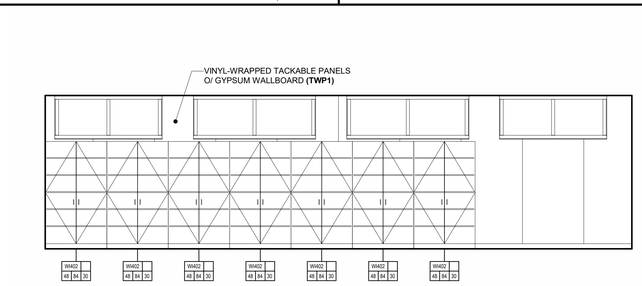


B124 PE CLASSROOM **1A**
1/4" = 1'-0"

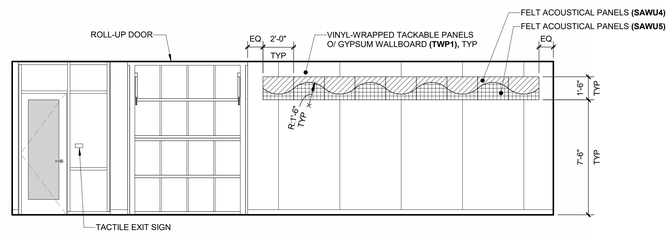

B124 PE CLASSROOM **1B**
1/4" = 1'-0"

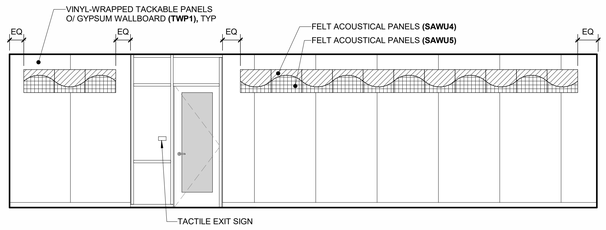

B124 PE CLASSROOM **1C**
1/4" = 1'-0"

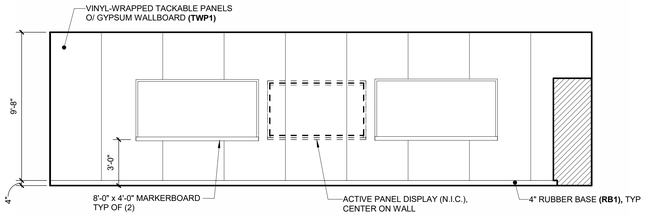

B124 PE CLASSROOM **1D**
1/4" = 1'-0"

AGENCY APPROVAL:

REVIEWING AGENCIES
STAMP HERE

LODI USD

HMC Architects
DESIGN FOR GOOD
3431-010-000
2101 CAPITOL AVENUE, SUITE 100,
SACRAMENTO, CA, 95816
916 368 7990 / www.hmcarchitects.com

NOT FOR CONSTRUCTION

ISSUE

Δ	DESCRIPTION	DATE

NOTES

LEGEND

CASEWORK ABBREVIATIONS:

WI WOODWORK INSTITUTE

FACILITY:
SAMUEL M. GANTNER ELEMENTARY SCHOOL
1305 E VINE ST,
LODI, CA 95240

PROJECT:
SAMUEL M. GANTNER ELEMENTARY SCHOOL

SHEET NAME:
BLDG B - INTERIOR ELEVATIONS

DESIGN DEVELOPMENT

DATE: **2025.09.30**
CLIENT PROJ NO:


SHEET:

AB8.17

Autodesk Docs://3431010000 LODI USD SAMUEL M. GANTNER ES R24/3431010000-A-LUSD-GANTNER ES-BLDG.rvt
9/30/2025 5:19:52 PM


PLEASE RECYCLE

THE LINE SHOWN ABOVE IS EXACTLY ONE INCH LONG ON ARCH E1 SHEETS (ORIGINAL PAGE SIZE)

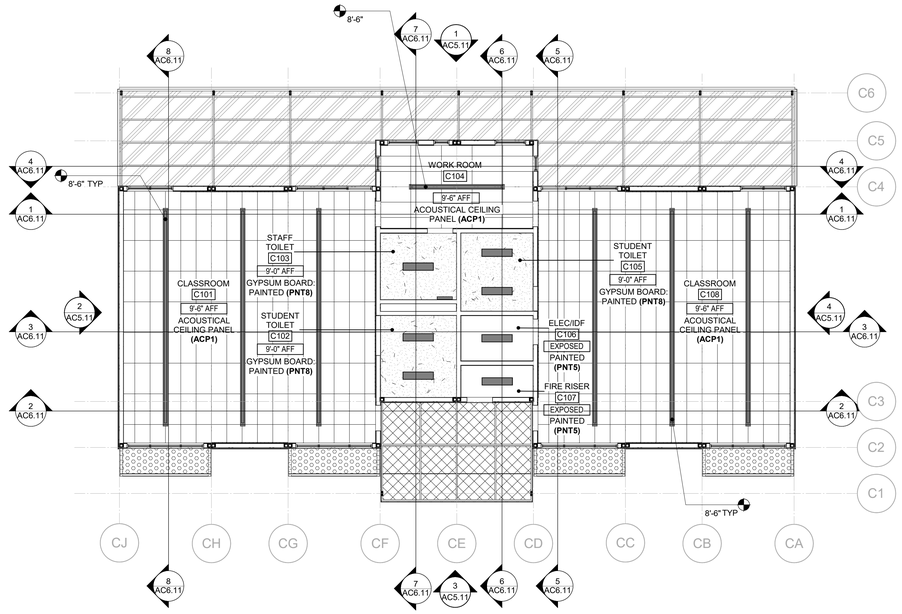

BLDG C - REFLECTED CEILING PLAN 2

1/8" = 1'-0"

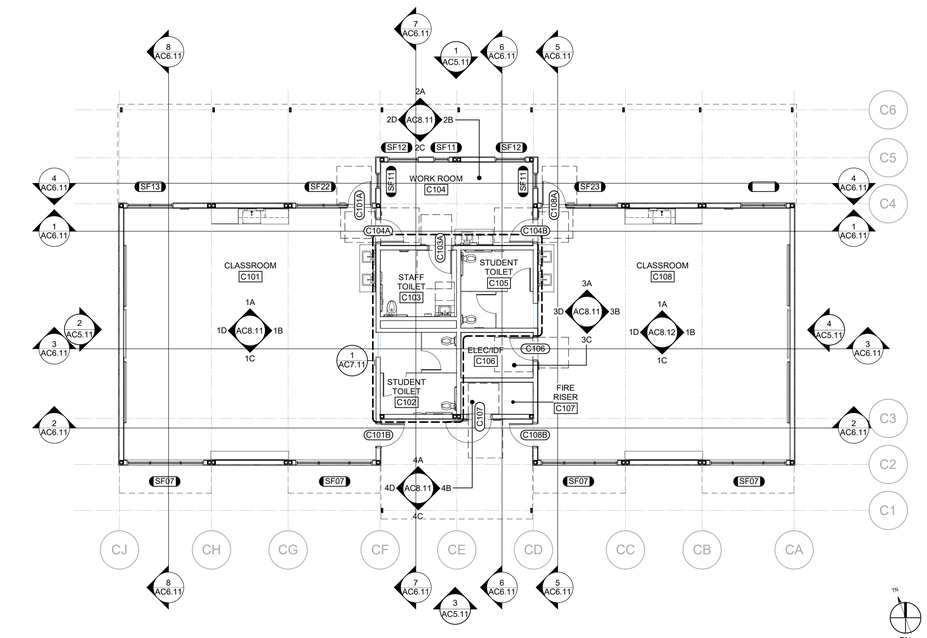

BLDG C - FLOOR PLAN 1

1/8" = 1'-0"

LEGEND- RCP'S

BUILDING ELEMENTS

- PARTITION
- GB, PLASTER, OR STUCCO CEILING- REF: CEILING TAGS
- 24"x24" ACOUSTIC TILE CEILING SYSTEM- REF: CEILING TAGS AND SPECIFICATIONS
- 24"x48" ACOUSTIC TILE CEILING SYSTEM- REF: CEILING TAGS AND SPECIFICATIONS
- METAL CANOPY
- TRANSLUCENT KALWALL CANOPY SYSTEM
- PERFORATED METAL CANOPY
- METAL PANEL SOFFIT
- 10.000 — HEIGHT ABOVE LEVEL (NOT FINISH FLOOR)
- RETURN AIR GRILLE (DIAGONAL HATCH- SYMBOL SHAPES WILL VARY)
- SUPPLY AIR GRILLE (CROSSHATCH- SYMBOL SHAPES WILL VARY)
- LIGHT FIXTURE (SHADED- SYMBOL SHAPES WILL VARY)
- 10'-0" AFF — HEIGHT ABOVE FINISH FLOOR

GENERAL NOTES- PARTIAL RCP'S

1. DIMENSIONS TO FACE OF PARTITIONS ARE TO FACE OF SUBSTRATE LAYER AS SHOWN IN PARTITION TYPES ON A0.11. FINISHES DEPICTED IN FINISH PLANS AND ELEVATIONS ARE NOT SHOWN ON PARTIAL FLOOR PLANS. REFER TO ENLARGED PLANS, ELEVATIONS, AND DETAILS.

LEGEND

NON-RATED PARTITION

NOTES

1. REFER TO SHEET G0.11 FOR TYPICAL SYMBOLS AND ABBREVIATIONS.
2. REFER TO G-SERIES SHEETS FOR ADDITIONAL INFO AND CODE REQUIREMENTS.
3. FOR ADDITIONAL ELEVATION CALLOUTS SEE ENLARGED PLANS.
4. REFER TO PARTIAL PLANS FOR MORE INFORMATION. OVERALL PLANS ARE INTENDED TO PROVIDE CONTEXT FOR PARTIAL PLANS.

AGENCY APPROVAL:

REVIEWING AGENCIES STAMP HERE

LODI USD

HMC Architects
DESIGN FOR GOOD
3431-010-000
2101 CAPITOL AVENUE, SUITE 100, SACRAMENTO, CA, 95816
916 368 7990 / www.hmcarchitects.com

NOT FOR CONSTRUCTION

ISSUE

Δ	DESCRIPTION	DATE

FACILITY:

SAMUEL M. GANTNER ELEMENTARY SCHOOL
1305 E VINE ST,
LODI, CA 95240

PROJECT:

SAMUEL M. GANTNER ELEMENTARY SCHOOL

SHEET NAME:

BLDG C - FLOOR PLAN AND REFLECTED CEILING PLAN

DESIGN DEVELOPMENT

DATE: **2025.09.30**

CLIENT PROJ NO:


SHEET:

AC2.11

Autodesk Docs://3431010000 LODI USD SAMUEL M. GANTNER ES R24/3431010000-A-LUSD-GANTNER ES-BLDG.rvt
9/30/2025 5:19:56 PM

PLEASE RECYCLE


THE LINE SHOWN ABOVE IS
1" LONG WHEN PRINTED AT FIS
SHEET'S ORIGINAL PAGE SIZE

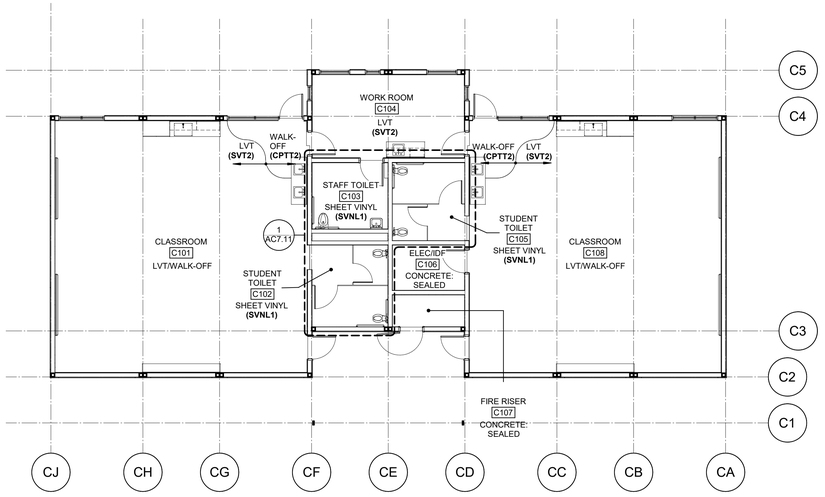

BLDG C - FINISH FLOOR PLAN

2

1/8" = 1'-0"

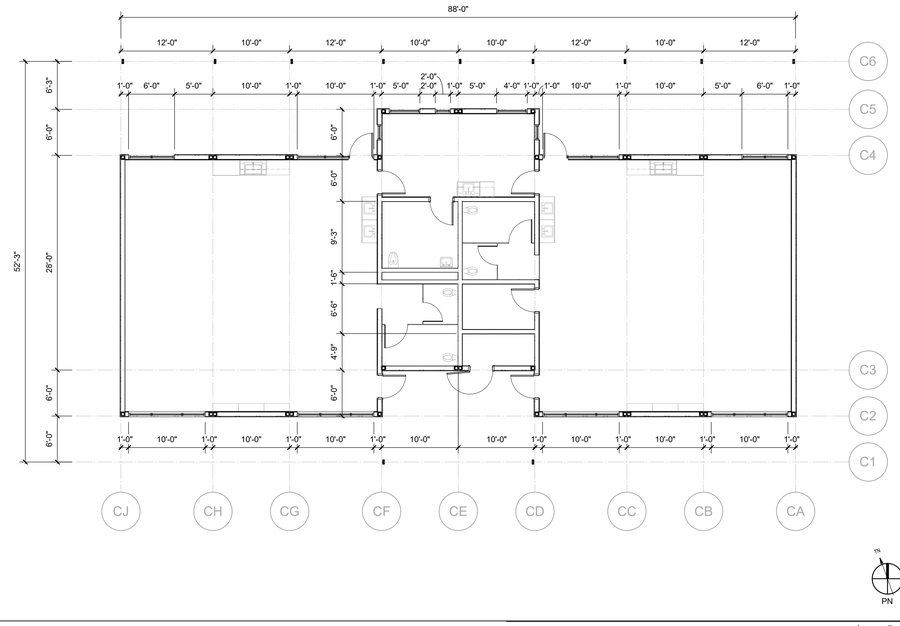

BLDG C - DIMENSION PLAN

1

1/8" = 1'-0"

LEGEND

ROOM NAME
- 101 — ROOM NUMBER
- WF — ROOM FIELD WALL FINISH - SEE SCHEDULE
  * = MULTIPLE FINISHES, SEE INT ELEVATION
- BF — WALL BASE FINISH. SEE FINISH SCHEDULE
- FF — ROOM FLOORING FINISH. SEE FINISH SCHEDULE

FINISHES NOTED ABOVE ARE TYPICAL FIELD FINISHES FOR THE ROOM, U.N.O. ADDITIONAL FINISHES MAY BE INDICATED ON THIS PLAN AND/OR INTERIOR ELEVATIONS.

DENOTES DIRECTION OF FLOORING - IF APPLICABLE

GENERAL NOTES - FINISH PLANS

1. FINISHES DEPICTED IN FINISH PLANS AND ELEVATIONS ARE NOT SHOWN ON PARTIAL FLOOR PLANS. REFER TO ENLARGED PLANS, ELEVATIONS, AND DETAILS.

LEGEND

NON-RATED PARTITION

NOTES

1. REFER TO SHEET G0.11 FOR TYPICAL SYMBOLS AND ABBREVIATIONS.
2. REFER TO G-SERIES SHEETS FOR ADDITIONAL INFO AND CODE REQUIREMENTS.
3. FOR ADDITIONAL ELEVATION CALLOUTS SEE ENLARGED PLANS.
4. REFER TO PARTIAL PLANS FOR MORE INFORMATION. OVERALL PLANS ARE INTENDED TO PROVIDE CONTEXT FOR PARTIAL PLANS.

AGENCY APPROVAL:

REVIEWING AGENCIES STAMP HERE

LODI USD

HMC Architects
DESIGN FOR GOOD
3431-010-000
2101 CAPITOL AVENUE, SUITE 100,
SACRAMENTO, CA, 95816
916 368 7990 / www.hmcarchitects.com

NOT FOR CONSTRUCTION

ISSUE

Δ	DESCRIPTION	DATE

FACILITY:
SAMUEL M. GANTNER ELEMENTARY SCHOOL
1305 E VINE ST,
LODI, CA 95240

PROJECT:
SAMUEL M. GANTNER ELEMENTARY SCHOOL

SHEET NAME:
BLDG C - DIMENSION PLAN AND FINISH PLAN

DESIGN DEVELOPMENT

DATE: **2025.09.30**
CLIENT PROJ NO:

SHEET:

AC2.12


Autodesk Docs://3431010000 LODI USD SAMUEL M. GANTNER ES R24/3431010000-A-LUSD-GANTNER ES-BLDG.rvt
9/30/2025 5:19:58 PM

PLEASE RECYCLE

THE LINE SHOWN ABOVE IS EXACTLY 1" WHEN PLOTTED AT FULL SHEET'S ORIGINAL PAGE SIZE


LEGEND- ROOF PLANS

BUILDING ELEMENTS

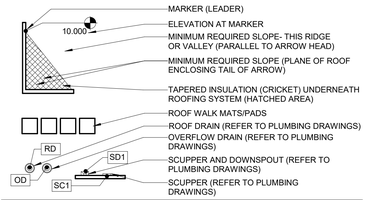

GENERAL NOTES- ROOF PLANS

1. ITEMS FROM MECHANICAL, PLUMBING, AND ELECTRICAL SCOPES MAY BE SHOWN FOR REFERENCE AND COORDINATION ONLY.
2. ALL ROOF FLASHING TO BE IN ACCORDANCE WITH MANUFACTURERS SPECIFICATIONS AND RECOMMENDATIONS
3. INCLUDE ROOF TIE-OFFS, (D-RINGS) AND HOSE BIBBS AT ALL ROOF LOCATIONS WHERE SOLAR PANELS ARE TO BE INSTALLED. GROUP SOLAR PANELS TOGETHER TO THE EXTENT POSSIBLE.
4. ALL HVAC EQUIPMENT TO BE INSTALLED WITHIN ROOF SCREENED AREAS. LOCATION AND SIZES OF THESE AREAS TO BE DISCUSSED WITH ARCHITECT.

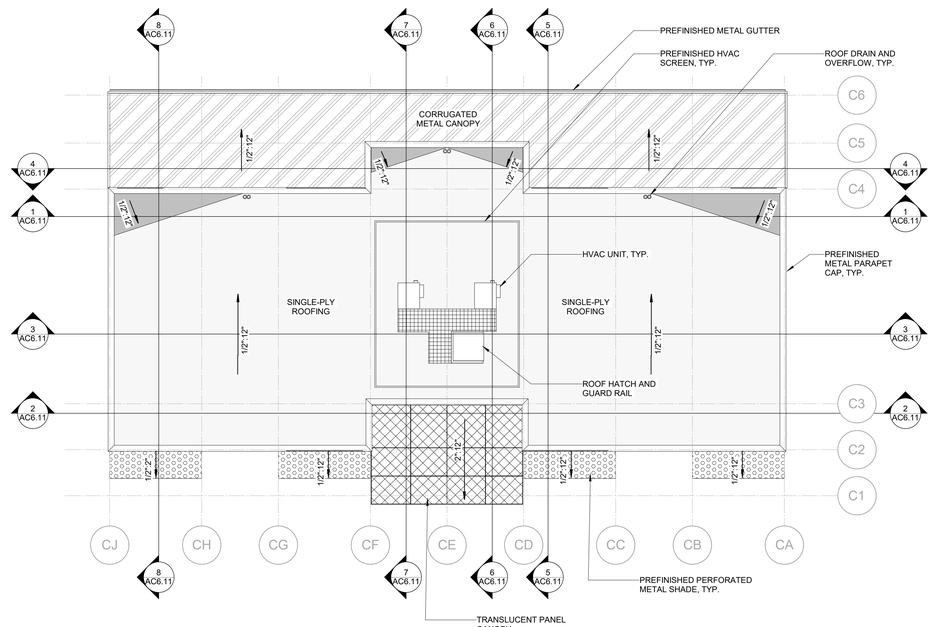

PN

BLDG C - ROOF PLAN

1
1/8" = 1'-0"

PLEASE RECYCLE

AGENCY APPROVAL:

REVIEWING AGENCIES STAMP HERE

LODI USD

HMC Architects
DESIGN FOR GOOD
3431-010-000
2101 CAPITOL AVENUE, SUITE 100,
SACRAMENTO, CA, 95816
916 368 7990 / www.hmcarchitects.com

NOT FOR CONSTRUCTION

ISSUE

Δ	DESCRIPTION	DATE

FACILITY:

SAMUEL M. GANTNER ELEMENTARY SCHOOL
1305 E VINE ST,
LODI, CA 95240

PROJECT:

SAMUEL M. GANTNER ELEMENTARY SCHOOL

SHEET NAME:

BLDG C - ROOF PLAN

DESIGN DEVELOPMENT

DATE: **2025.09.30**


CLIENT PROJ NO:

SHEET:


AC4.11

Autodesk Docs://3431010000 LODI USD SAMUEL M. GANTNER ES R24/3431010000-A-LUSD-GANTNER ES-BLDG.rvt
9/30/2025 5:20:01 PM


THE LINE SHOWN ABOVE IS EXACTLY ONE INCH ON ARCH D SHEETS ORIGINAL PAGE SIZE

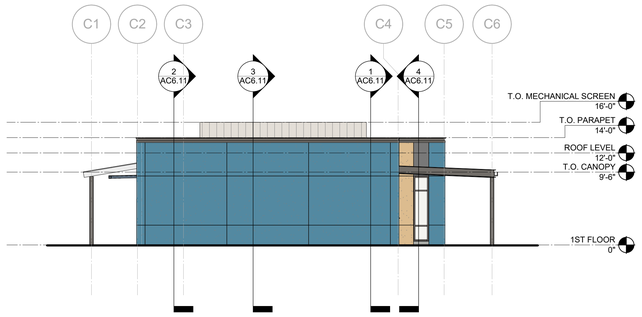

BLDG C - EXTERIOR ELEVATION 4 **4** 1/8" = 1'-0"

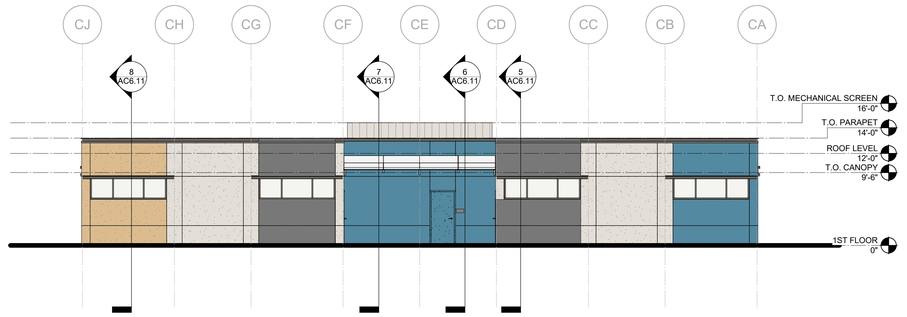

BLDG C - EXTERIOR ELEVATION 3 **3** 1/8" = 1'-0"

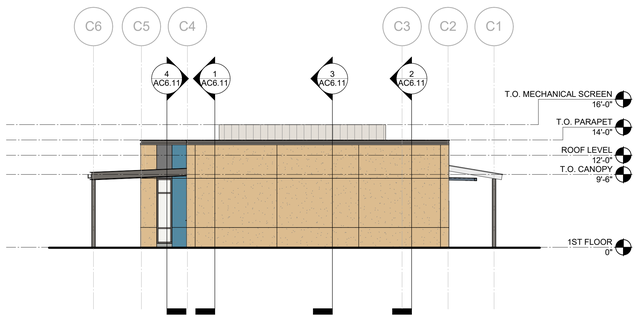

BLDG C - EXTERIOR ELEVATION 2 **2** 1/8" = 1'-0"



BLDG C - EXTERIOR ELEVATION 1 **1** 1/8" = 1'-0"

EXTERIOR COLOR SCHEDULE

	MATERIAL	COLOR
	PLASTER	COLOR - CUPOLA YELLOW
	PLASTER	COLOR - SECURE BLUE
	PLASTER	COLOR - INCREDIBLE WHITE
	PLASTER	COLOR - INTELLECTUAL GRAY
	PLASTER	COLOR - GRAY DOMINO

GENERAL NOTES - ELEVATIONS

1. LIGHT FIXTURES, AIR TERMINALS, GRILLES, ELECTRICAL FIXTURES, OUTLETS, DATA RECEPTACLES, AUDIO/VIDEO CONNECTIONS AND MEDICAL GAS FIXTURES SHOWN ARE FOR ARCHITECTURAL COORDINATION AND DIMENSIONAL CONTROL ONLY. REF: MECHANICAL, ELECTRICAL, AND PLUMBING DRAWINGS AND SPECIFICATIONS.
2. NOT ALL FIXTURES MAY BE SHOWN ON ARCHITECTURAL ELEVATIONS
3.

AGENCY APPROVAL:

REVIEWING AGENCIES STAMP HERE

LODI USD

HMC Architects
DESIGN FOR GOOD
3431-010-000
2101 CAPITOL AVENUE, SUITE 100,
SACRAMENTO, CA, 95816
916 368 7990 / www.hmcarchitects.com

NOT FOR CONSTRUCTION

ISSUE

Δ	DESCRIPTION	DATE

FACILITY:
SAMUEL M. GANTNER ELEMENTARY SCHOOL
1305 E VINE ST,
LODI, CA 95240

PROJECT:
SAMUEL M. GANTNER ELEMENTARY SCHOOL

SHEET NAME:
BLDG C - EXTERIOR ELEVATIONS

DESIGN DEVELOPMENT

DATE: **2025.09.30** | CLIENT PROJ NO:


SHEET:

AC5.11


Autodesk Docs://3431010000 LOD USD SAMUEL M. GANTNER ES R24/3431010000-A-LUSD-GANTNER ES-BLDG.rvt
9/30/2025 5:20:04 PM

PLEASE RECYCLE


THE LINE SHOWN ABOVE IS EXACTLY ONE INCH ON THIS SHEET'S ORIGINAL PAGE SIZE

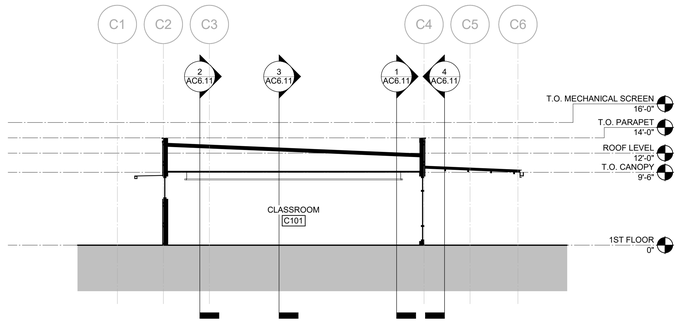


BLDG C - SECTION 7 **8** 1/8" = 1'-0"

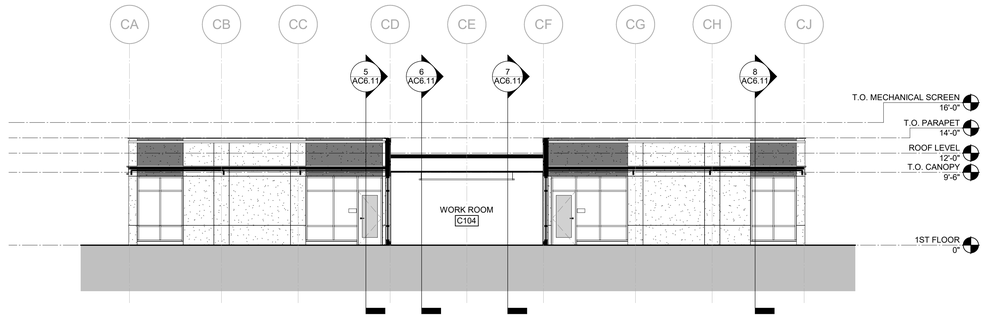


BLDG C - SECTION 8 **4** 1/8" = 1'-0"

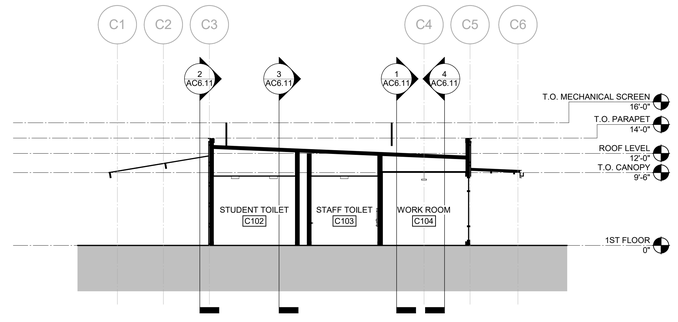


BLDG C - SECTION 6 **7** 1/8" = 1'-0"

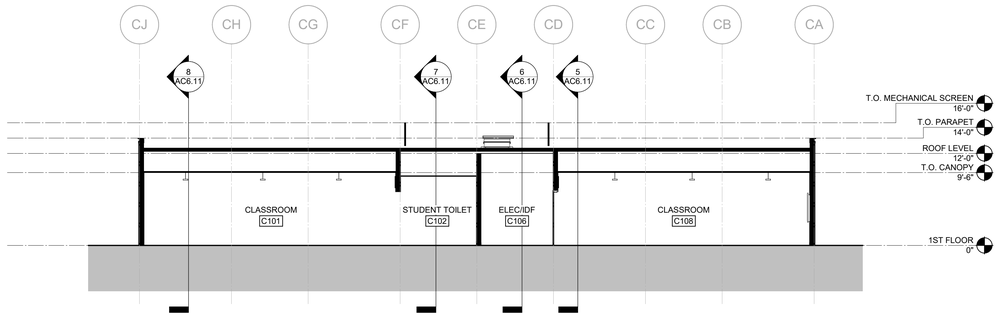


BLDG C - SECTION 5 **3** 1/8" = 1'-0"

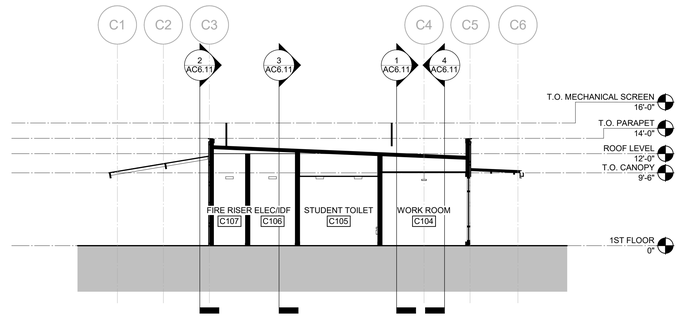


BLDG C - SECTION 4 **6** 1/8" = 1'-0"

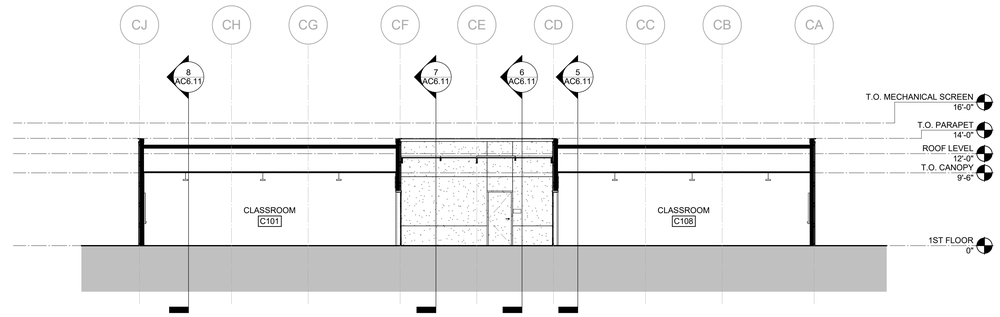

BLDG C - SECTION 2 **2** 1/8" = 1'-0"

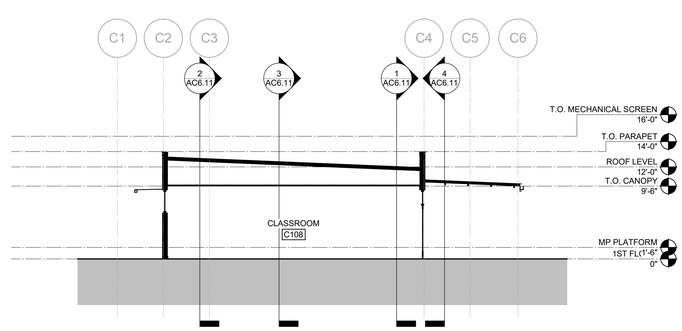

BLDG C - SECTION 3 **5** 1/8" = 1'-0"

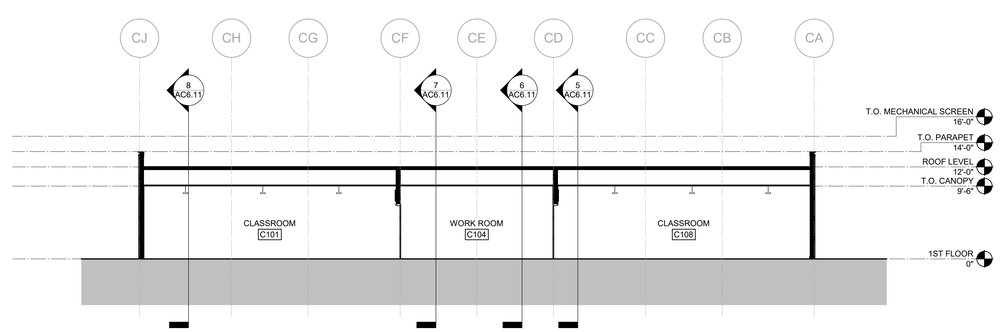

BLDG C - SECTION 1 **1** 1/8" = 1'-0"

AGENCY APPROVAL:

REVIEWING AGENCIES STAMP HERE

LODI USD

HMC Architects
DESIGN FOR GOOD
3431-010-000
2101 CAPITOL AVENUE, SUITE 100, SACRAMENTO, CA, 95816
916 368 7990 / www.hmcarchitects.com

NOT FOR CONSTRUCTION

ISSUE

Δ	DESCRIPTION	DATE

FACILITY:

SAMUEL M. GANTNER ELEMENTARY SCHOOL
1305 E VINE ST,
LODI, CA 95240

PROJECT:

SAMUEL M. GANTNER ELEMENTARY SCHOOL

SHEET NAME:

BLDG C - SECTIONS

DESIGN DEVELOPMENT

DATE: **2025.09.30**

CLIENT PROJ NO:


SHEET:

AC6.11

Autodesk Docs://3431010000 LODI USD SAMUEL M. GANTNER ES R24/3431010000-A-LUSD-GANTNER ES-BLDG.rvt
9/30/2025 5:20:08 PM


PLEASE RECYCLE

THE LINE SHOWN ABOVE IS 1" LONG WHEN PRINTED AT FULL SHEET'S ORIGINAL PAGE SIZE

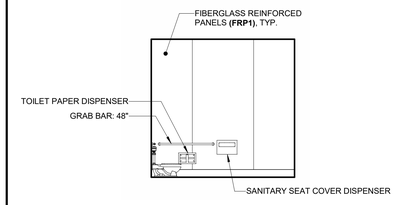


KINGERGARTEN HEIGHT


C105 STUDENT TOILET 4A 1/4" = 1'-0"

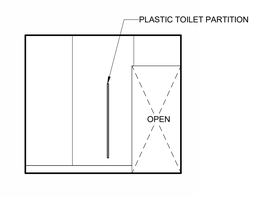


C105 STUDENT TOILET 4B 1/4" = 1'-0"

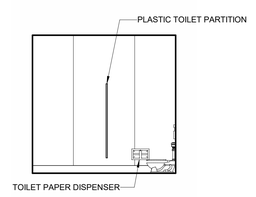

C105 STUDENT TOILET 4C 1/4" = 1'-0"

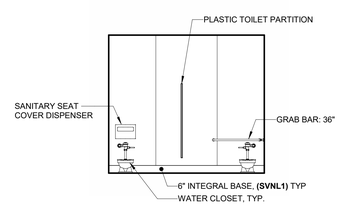


C105 STUDENT TOILET 4D 1/4" = 1'-0"

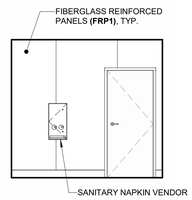


ADULT HEIGHT


C103 STAFF TOILET 3A 1/4" = 1'-0"

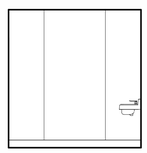


C103 STAFF TOILET 3B 1/4" = 1'-0"

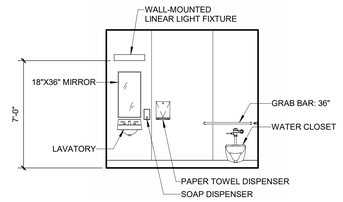

C103 STAFF TOILET 3C 1/4" = 1'-0"

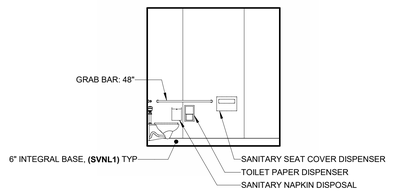


C103 STAFF TOILET 3D 1/4" = 1'-0"

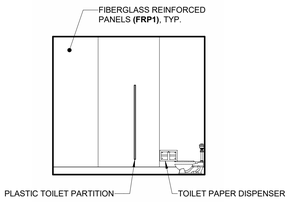


KINDERGARTEN HEIGHT


C102 STUDENT TOILET 2A 1/4" = 1'-0"

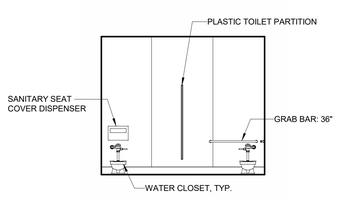


C102 STUDENT TOILET 2B 1/4" = 1'-0"

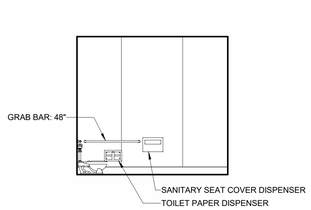

C102 STUDENT TOILET 2C 1/4" = 1'-0"

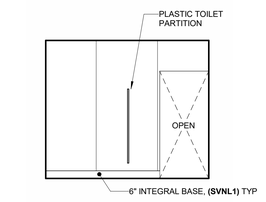

C102 STUDENT TOILET 2D 1/4" = 1'-0"

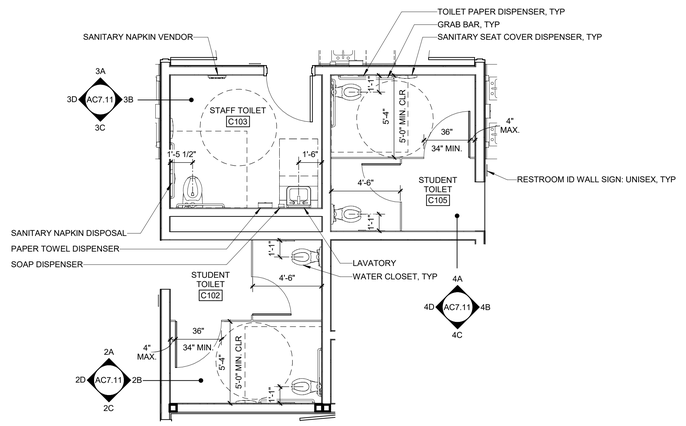

ENLARGED PLAN - C102 STUDENT TOILET, C103 STAFF TOILET, C105 STUDENT TOILET 1 1/4" = 1'-0"

PLEASE RECYCLE

AGENCY APPROVAL:

REVIEWING AGENCIES STAMP HERE

LODI USD

HMC Architects
DESIGN FOR GOOD
3431-010-000
2101 CAPITOL AVENUE, SUITE 100,
SACRAMENTO, CA, 95816
916 368 7990 / www.hmcarchitects.com

NOT FOR CONSTRUCTION

ISSUE

Δ	DESCRIPTION	DATE

NOTES

LEGEND

CASEWORK ABBREVIATIONS:

WI WOODWORK INSTITUTE

FACILITY:
SAMUEL M. GANTNER ELEMENTARY SCHOOL
1305 E VINE ST,
LODI, CA 95240

PROJECT:
SAMUEL M. GANTNER ELEMENTARY SCHOOL

SHEET NAME:
ENLARGED PLANS AND ELEVATIONS

DESIGN DEVELOPMENT


DATE: **2025.09.30** | CLIENT PROJ NO:

SHEET:

AC7.11

Autodesk Docs://343101000 LODI USD SAMUEL M. GANTNER ES R24/343101000-A-LUSD-GANTNER ES-BLDG.rvt
9/30/2025 5:20:13 PM


THE LINE SHOWN ABOVE IS EXACTLY ONE INCH LONG ON FULL SHEETS ORIGINAL PAGE SIZE

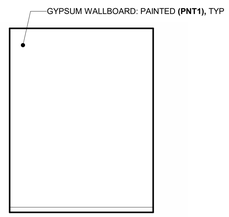


C107 FIRE RISER **4A** 1/4" = 1'-0"




C107 FIRE RISER **4B** 1/4" = 1'-0"

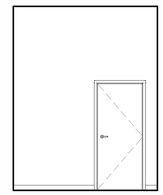


C107 FIRE RISER **4C** 1/4" = 1'-0"

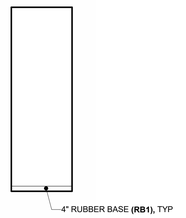


C107 FIRE RISER **4D** 1/4" = 1'-0"

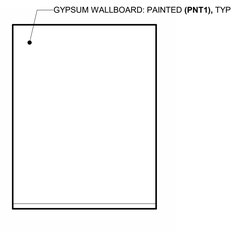


C106 ELEC / IDF **3A** 1/4" = 1'-0"

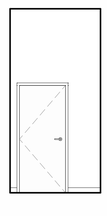


C106 ELEC / IDF **3B** 1/4" = 1'-0"

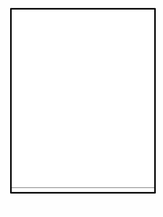


C106 ELEC / IDF **3C** 1/4" = 1'-0"

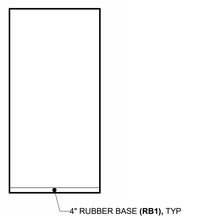


C106 ELEC / IDF **3D** 1/4" = 1'-0"

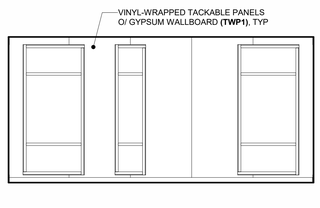


C104 WORK ROOM **2A** 1/4" = 1'-0"

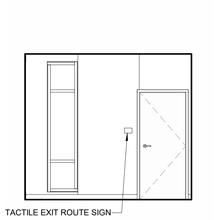


C104 WORK ROOM **2B** 1/4" = 1'-0"

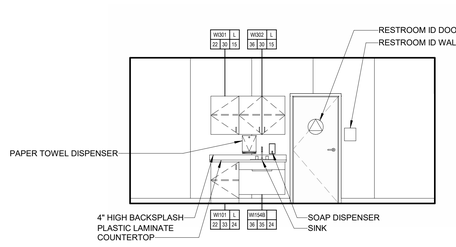


C104 WORK ROOM **2C** 1/4" = 1'-0"

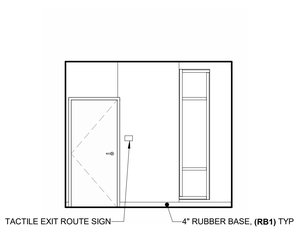


C104 WORK ROOM **2D** 1/4" = 1'-0"

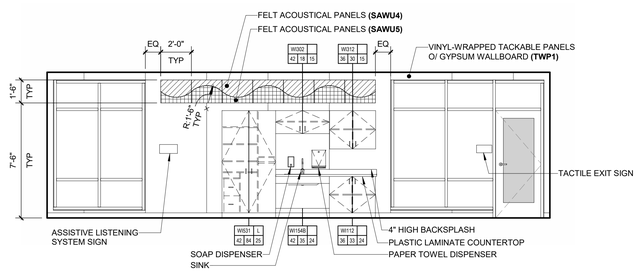


C101 CLASSROOM **1A** 1/4" = 1'-0"

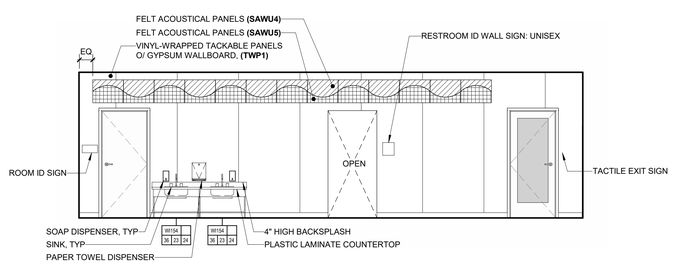

C101 CLASSROOM **1B** 1/4" = 1'-0"

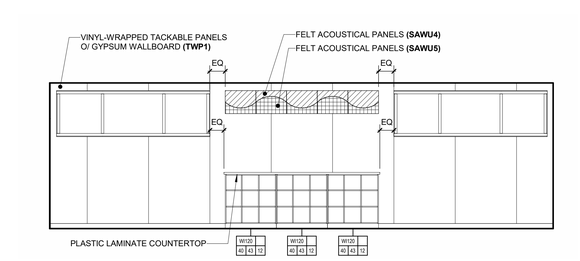

C101 CLASSROOM **1C** 1/4" = 1'-0"

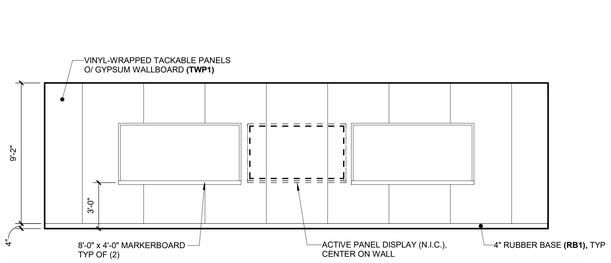

C101 CLASSROOM **1D** 1/4" = 1'-0"

Autodesk Docs://3431010000 LODI USD SAMUEL M. GANTNER ES R24/3431010000-A-LUSD-GANTNER ES-BLDG.rvt
9/30/2025 5:20:18 PM

AGENCY APPROVAL:

REVIEWING AGENCIES
STAMP HERE

LODI USD

HMC Architects
DESIGN FOR GOOD
3431-010-000
2101 CAPITOL AVENUE, SUITE 100,
SACRAMENTO, CA, 95816
916 368 7990 / www.hmcarchitects.com

NOT FOR CONSTRUCTION

ISSUE

Δ	DESCRIPTION	DATE

NOTES

LEGEND

CASEWORK ABBREVIATIONS:

WI WOODWORK INSTITUTE

FACILITY:
SAMUEL M. GANTNER ELEMENTARY SCHOOL
1305 E VINE ST,
LODI, CA 95240

PROJECT:
SAMUEL M. GANTNER ELEMENTARY SCHOOL

SHEET NAME:
BLDG C - INTERIOR ELEVATIONS

DESIGN DEVELOPMENT


DATE: **2025.09.30** | CLIENT PROJ NO:

SHEET:


AC8.11

PLEASE RECYCLE


THE LINE SHOWN ABOVE IS EXACTLY 1" WHEN PLOTTED AT FULL SHEET'S ORIGINAL PAGE SIZE

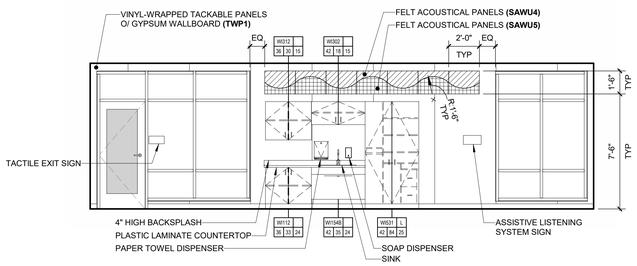


C108 CLASSROOM **1A**
1/4" = 1'-0"

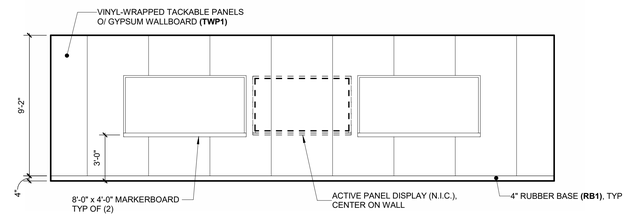

C108 CLASSROOM **1B**
1/4" = 1'-0"

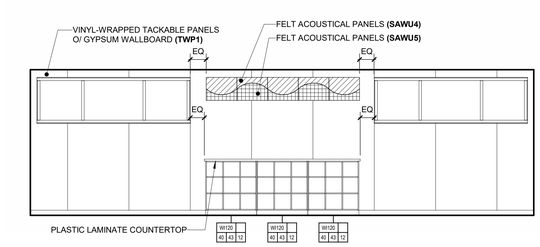

C108 CLASSROOM **1C**
1/4" = 1'-0"

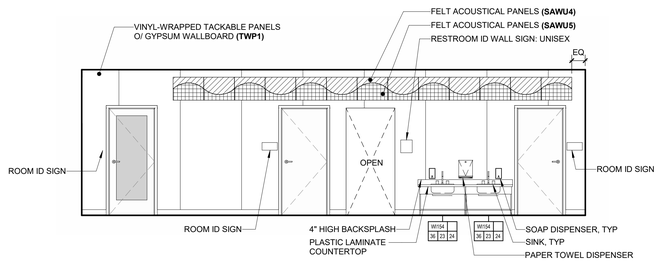

C108 CLASSROOM **1D**
1/4" = 1'-0"

AGENCY APPROVAL:

REVIEWING AGENCIES STAMP HERE

LODI USD

HMC Architects
DESIGN FOR GOOD
3431-010-000
2101 CAPITOL AVENUE, SUITE 100, SACRAMENTO, CA, 95816
916 368 7990 / www.hmcarchitects.com

NOT FOR CONSTRUCTION

ISSUE

Δ	DESCRIPTION	DATE

NOTES

LEGEND

CASEWORK ABBREVIATIONS:

WI WOODWORK INSTITUTE

FACILITY:
SAMUEL M. GANTNER ELEMENTARY SCHOOL
1305 E VINE ST,
LODI, CA 95240

PROJECT:
SAMUEL M. GANTNER ELEMENTARY SCHOOL

SHEET NAME:
BLDG C - INTERIOR ELEVATIONS

DESIGN DEVELOPMENT

DATE: **2025.09.30**
CLIENT PROJ NO:


SHEET:

AC8.12

Autodesk Docs://3431010000 LODI USD SAMUEL M. GANTNER ES R24/3431010000-A-LUSD-GANTNER ES-BLDG.rvt
9/30/2025 5:20:20 PM


PLEASE RECYCLE

THE LINE SHOWN ABOVE IS 1" LONG ON ORIGINAL PLOT. IF NOT SHEET IS ORIGINAL PAGE SIZE

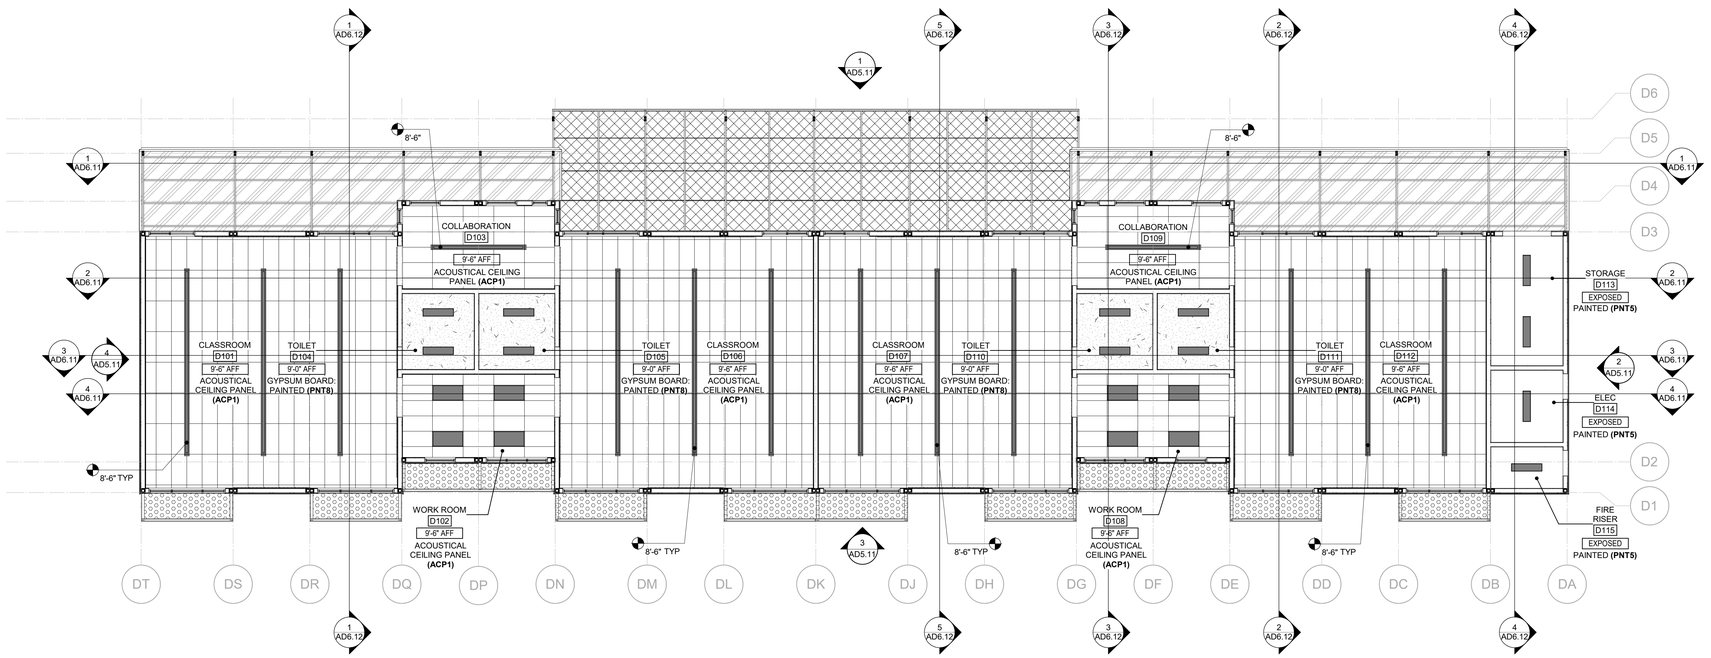

BLDG D - REFLECTED CEILING PLAN | 2

1/8" = 1'-0"

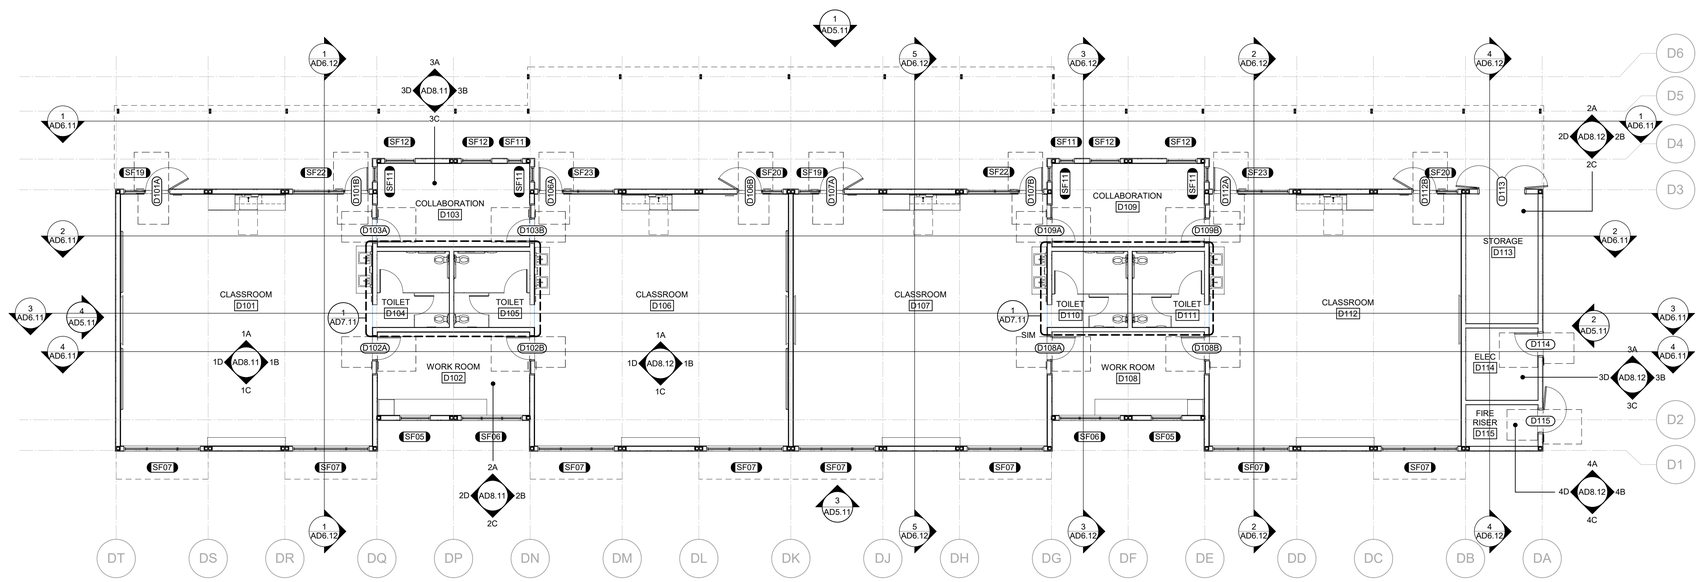

BLDG D - FLOOR PLAN | 1

1/8" = 1'-0"

LEGEND- RCP'S

BUILDING ELEMENTS

- PARTITION
- GB, PLASTER, OR STUCCO CEILING- REF: CEILING TAGS
- 24"x24" ACOUSTIC TILE CEILING SYSTEM- REF: CEILING TAGS AND SPECIFICATIONS
- 24"x48" ACOUSTIC TILE CEILING SYSTEM- REF: CEILING TAGS AND SPECIFICATIONS
- METAL CANOPY
- TRANSLUCENT KALWALL CANOPY SYSTEM
- PERFORATED METAL CANOPY
- METAL PANEL SOFFIT
- 10.000 — HEIGHT ABOVE LEVEL (NOT FINISH FLOOR)
- RETURN AIR GRILLE (DIAGONAL HATCH- SYMBOL SHAPES WILL VARY)
- SUPPLY AIR GRILLE (CROSSHATCH- SYMBOL SHAPES WILL VARY)
- LIGHT FIXTURE (SHADED- SYMBOL SHAPES WILL VARY)
- 10'-0" AFF — HEIGHT ABOVE FINISH FLOOR

GENERAL NOTES- PARTIAL RCP'S

1. DIMENSIONS TO FACE OF PARTITIONS ARE TO FACE OF SUBSTRATE LAYER AS SHOWN IN PARTITION TYPES ON A0.11. FINISHES DEPICTED IN FINISH PLANS AND ELEVATIONS ARE NOT SHOWN ON PARTIAL FLOOR PLANS. REFER TO ENLARGED PLANS, ELEVATIONS, AND DETAILS.

LEGEND

NON-RATED PARTITION

NOTES

1. REFER TO SHEET G0.11 FOR TYPICAL SYMBOLS AND ABBREVIATIONS.
2. REFER TO G-SERIES SHEETS FOR ADDITIONAL INFO AND CODE REQUIREMENTS.
3. FOR ADDITIONAL ELEVATION CALLOUTS SEE ENLARGED PLANS.
4. REFER TO PARTIAL PLANS FOR MORE INFORMATION. OVERALL PLANS ARE INTENDED TO PROVIDE CONTEXT FOR PARTIAL PLANS.

AGENCY APPROVAL:

REVIEWING AGENCIES STAMP HERE

LODI USD

HMC Architects
DESIGN FOR GOOD
3431-010-000
2101 CAPITOL AVENUE, SUITE 100,
SACRAMENTO, CA, 95816
916 368 7990 / www.hmcarchitects.com

NOT FOR CONSTRUCTION

ISSUE

Δ	DESCRIPTION	DATE

FACILITY:

SAMUEL M. GANTNER ELEMENTARY SCHOOL
1305 E VINE ST,
LODI, CA 95240

PROJECT:

SAMUEL M. GANTNER ELEMENTARY SCHOOL

SHEET NAME:

BLDG D - FLOOR PLAN AND REFLECTED CEILING PLAN

DESIGN DEVELOPMENT

DATE: **2025.09.30**

CLIENT PROJ NO:


SHEET:

AD2.11

Autodesk Docs://3431010000 LODI USD SAMUEL M. GANTNER ES R24/3431010000-A-LUSD-GANTNER ES-BLDG.rvt
9/30/2025 5:20:25 PM

PLEASE RECYCLE


THE LINE SHOWN ABOVE IS 1" LONG ON ORIGINAL PLOT. IF NOT, SHEET IS ORIGINAL PAGE SIZE

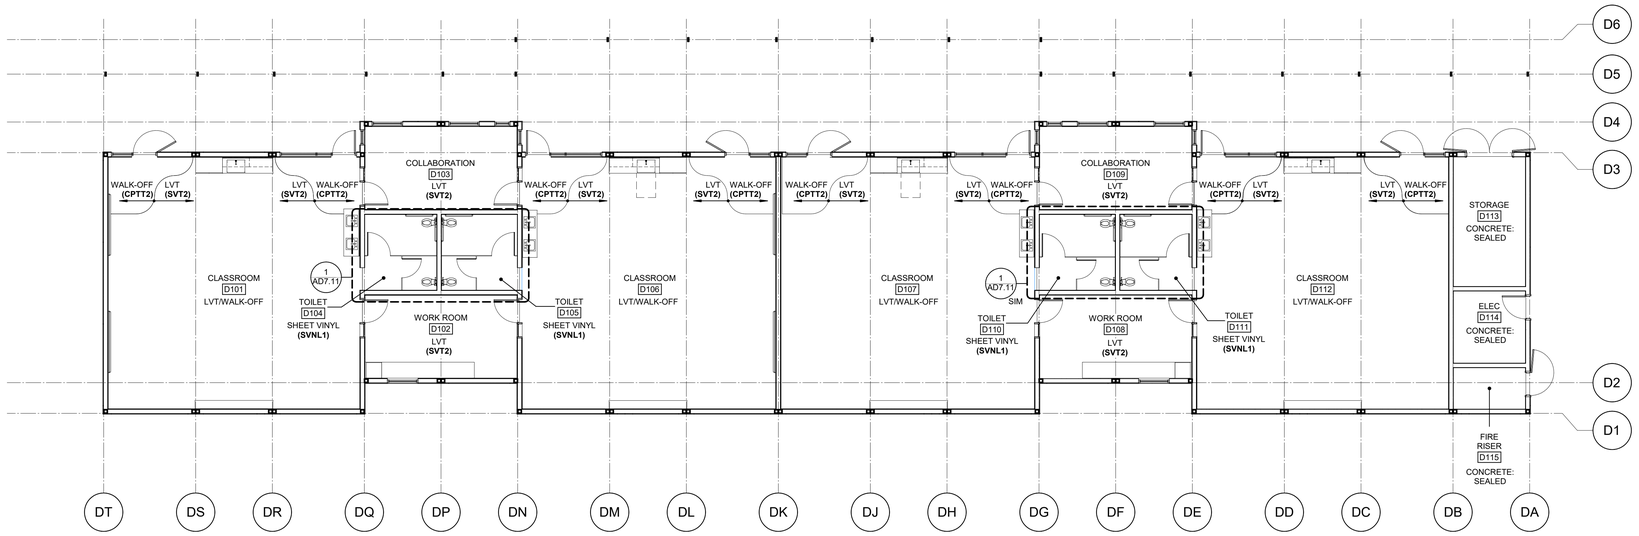

BLDG D - FINISH FLOOR PLAN

2

1/8" = 1'-0"

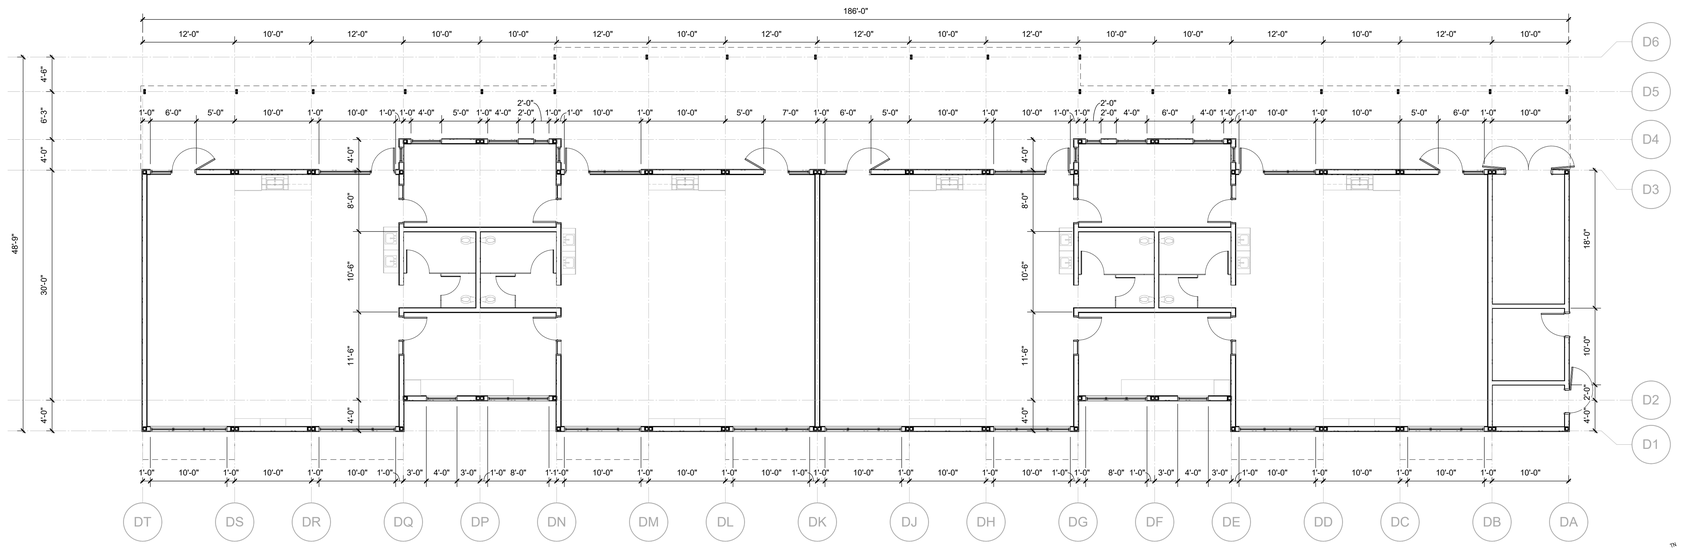

BLDG D - DIMENSION PLAN

1

1/8" = 1'-0"

LEGEND

ROOM NAME
101 — ROOM NUMBER
WF — ROOM FIELD WALL FINISH - SEE SCHEDULE
* = MULTIPLE FINISHES, SEE INT ELEVATION
BF — WALL BASE FINISH. SEE FINISH SCHEDULE
FF — ROOM FLOORING FINISH. SEE FINISH SCHEDULE

FINISHES NOTED ABOVE ARE TYPICAL FIELD FINISHES FOR THE ROOM, U.N.O. ADDITIONAL FINISHES MAY BE INDICATED ON THIS PLAN AND/OR INTERIOR ELEVATIONS.

DENOTES DIRECTION OF FLOORING - IF APPLICABLE

GENERAL NOTES - FINISH PLANS

1. FINISHES DEPICTED IN FINISH PLANS AND ELEVATIONS ARE NOT SHOWN ON PARTIAL FLOOR PLANS. REFER TO ENLARGED PLANS, ELEVATIONS, AND DETAILS.

LEGEND

NON-RATED PARTITION

NOTES

1. REFER TO SHEET G0.11 FOR TYPICAL SYMBOLS AND ABBREVIATIONS.
2. REFER TO G-SERIES SHEETS FOR ADDITIONAL INFO AND CODE REQUIREMENTS.
3. FOR ADDITIONAL ELEVATION CALLOUTS SEE ENLARGED PLANS.
4. REFER TO PARTIAL PLANS FOR MORE INFORMATION. OVERALL PLANS ARE INTENDED TO PROVIDE CONTEXT FOR PARTIAL PLANS.

AGENCY APPROVAL:

REVIEWING AGENCIES STAMP HERE

LODI USD

HMC Architects
DESIGN FOR GOOD
3431-010-000
2101 CAPITOL AVENUE, SUITE 100, SACRAMENTO, CA, 95816
916 368 7990 / www.hmcarchitects.com

NOT FOR CONSTRUCTION

ISSUE

Δ	DESCRIPTION	DATE

FACILITY:
SAMUEL M. GANTNER ELEMENTARY SCHOOL
1305 E VINE ST,
LODI, CA 95240

PROJECT:
SAMUEL M. GANTNER ELEMENTARY SCHOOL

SHEET NAME:
BLDG D - DIMENSION PLAN AND FINISH FLOOR PLAN

DESIGN DEVELOPMENT

DATE: **2025.09.30**
CLIENT PROJ NO:

SHEET:

AD2.12


Autodesk Docs://3431010000 LODI USD SAMUEL M. GANTNER ES R24/3431010000-A-LUSD-GANTNER ES-BLDG.rvt
9/30/2025 5:20:29 PM

PLEASE RECYCLE

THE LINE SHOWN ABOVE IS EXACTLY 1" WHEN PLOTTED AT FULL SHEET'S ORIGINAL PAGE SIZE


LEGEND- ROOF PLANS

BUILDING ELEMENTS

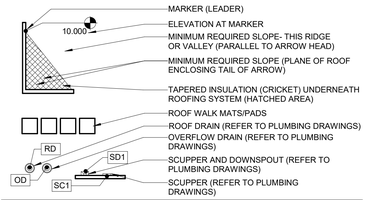

GENERAL NOTES- ROOF PLANS

1. ITEMS FROM MECHANICAL, PLUMBING, AND ELECTRICAL SCOPES MAY BE SHOWN FOR REFERENCE AND COORDINATION ONLY.
2. ALL ROOF FLASHING TO BE IN ACCORDANCE WITH MANUFACTURERS SPECIFICATIONS AND RECOMMENDATIONS
3. INCLUDE ROOF TIE-OFFS, (D-RINGS) AND HOSE BIBRS AT ALL ROOF LOCATIONS WHERE SOLAR PANELS ARE TO BE INSTALLED. GROUP SOLAR PANELS TOGETHER TO THE EXTENT POSSIBLE.
4. ALL HVAC EQUIPMENT TO BE INSTALLED WITHIN ROOF SCREENED AREAS. LOCATION AND SIZES OF THESE AREAS TO BE DISCUSSED WITH ARCHITECT.

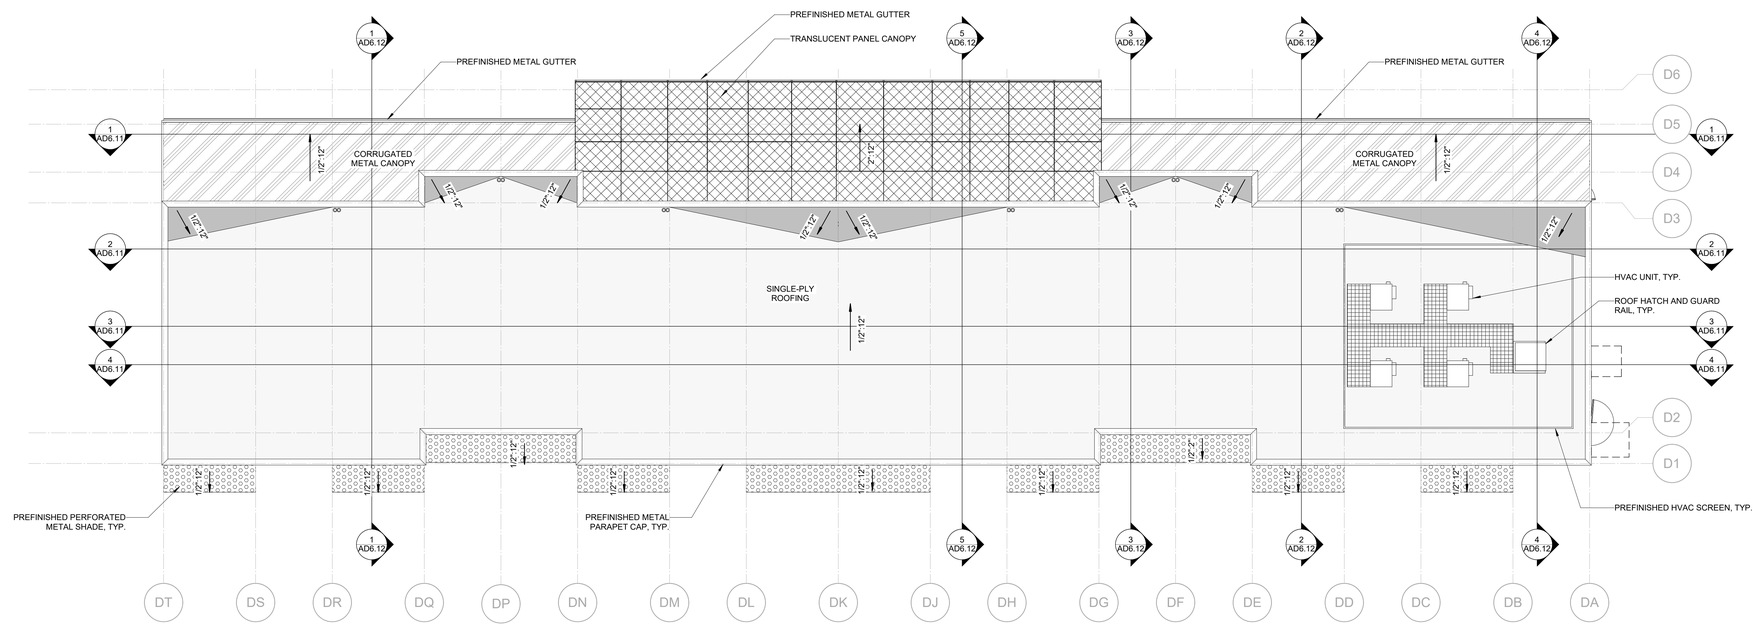

PN

BLDG D - ROOF PLAN

1
1/8" = 1'-0"

PLEASE RECYCLE

AGENCY APPROVAL:

REVIEWING AGENCIES STAMP HERE

LODI USD

HMC Architects
DESIGN FOR GOOD
3431-010-000
2101 CAPITOL AVENUE, SUITE 100,
SACRAMENTO, CA, 95816
916 368 7990 / www.hmcarchitects.com

NOT FOR CONSTRUCTION

ISSUE

Δ	DESCRIPTION	DATE

FACILITY:
SAMUEL M. GANTNER ELEMENTARY SCHOOL
1305 E VINE ST,
LODI, CA 95240

PROJECT:
SAMUEL M. GANTNER ELEMENTARY SCHOOL

SHEET NAME:
BLDG D - ROOF PLAN

DESIGN DEVELOPMENT


DATE: **2025.09.30**
CLIENT PROJ NO:

SHEET:


AD4.11

Autodesk Docs://3431010000 LODI USD SAMUEL M. GANTNER ES R24/3431010000-A-LUSD-GANTNER ES-BLDG.rvt
9/30/2025 5:20:32 PM


THE LINE SHOWN ABOVE IS EXACTLY ONE INCH LONG ON THIS SHEET'S ORIGINAL PAGE SIZE

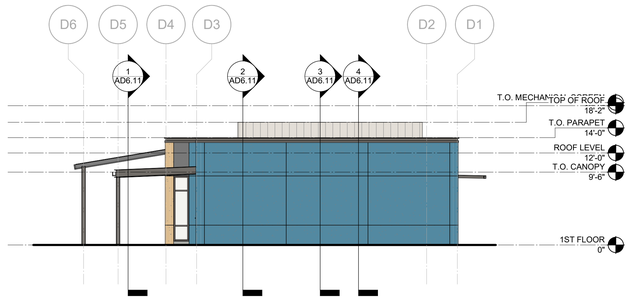


BLDG D - EXTERIOR ELEVATION 4 **4** 1/8" = 1'-0"

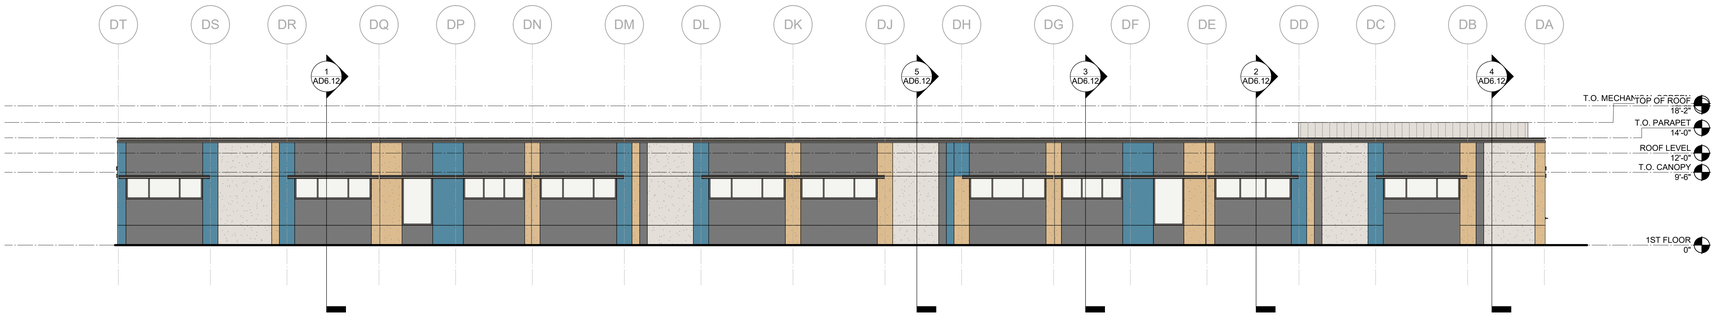

BLDG D - EXTERIOR ELEVATION 3 **3** 1/8" = 1'-0"

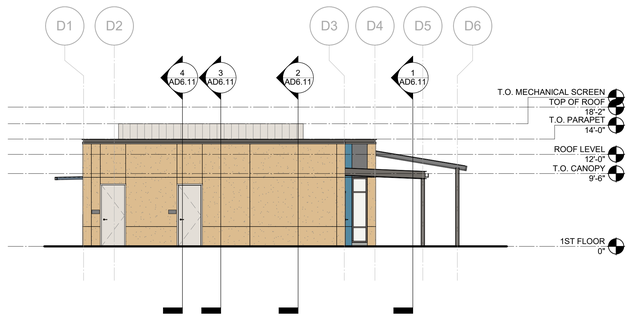

BLDG D - EXTERIOR ELEVATION 2 **2** 1/8" = 1'-0"

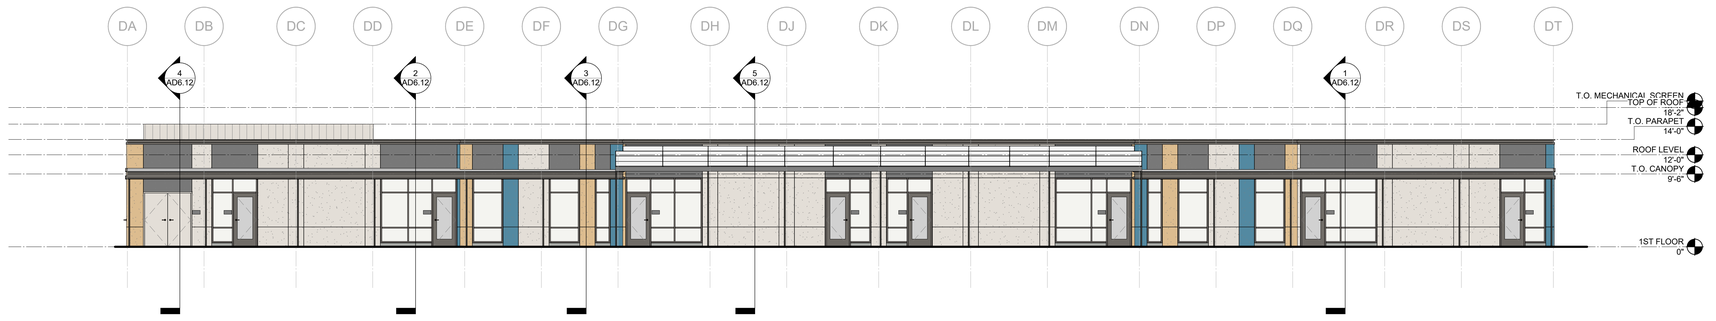

BLDG D - EXTERIOR ELEVATION 1 **1** 1/8" = 1'-0"

EXTERIOR COLOR SCHEDULE

	MATERIAL	COLOR
	PLASTER	COLOR - CUPOLA YELLOW
	PLASTER	COLOR - SECURE BLUE
	PLASTER	COLOR - INCREDIBLE WHITE
	PLASTER	COLOR - INTELLECTUAL GRAY
	PLASTER	COLOR - GRAY DOMINO

GENERAL NOTES - ELEVATIONS

1. LIGHT FIXTURES, AIR TERMINALS, GRILLES, ELECTRICAL FIXTURES, OUTLETS, DATA RECEPTACLES, AUDIO/VIDEO CONNECTIONS AND MEDICAL GAS FIXTURES SHOWN ARE FOR ARCHITECTURAL COORDINATION AND DIMENSIONAL CONTROL ONLY. REF: MECHANICAL, ELECTRICAL, AND PLUMBING DRAWINGS AND SPECIFICATIONS.
2. NOT ALL FIXTURES MAY BE SHOWN ON ARCHITECTURAL ELEVATIONS
3.

AGENCY APPROVAL:

REVIEWING AGENCIES STAMP HERE

LODI USD

HMC Architects
DESIGN FOR GOOD
3431-010-000
2101 CAPITOL AVENUE, SUITE 100,
SACRAMENTO, CA, 95816
916 368 7990 / www.hmcarchitects.com

NOT FOR CONSTRUCTION

ISSUE

Δ	DESCRIPTION	DATE

FACILITY:
SAMUEL M. GANTNER ELEMENTARY SCHOOL
1305 E VINE ST,
LODI, CA 95240

PROJECT:
SAMUEL M. GANTNER ELEMENTARY SCHOOL

SHEET NAME:
BLDG D - EXTERIOR ELEVATIONS

DESIGN DEVELOPMENT

DATE: **2025.09.30** | CLIENT PROJ NO:


SHEET:

AD5.11


PLEASE RECYCLE

Autodesk Docs://3431010000 LODI USD SAMUEL M. GANTNER ES R24/3431010000-A-LUSD-GANTNER ES-BLDG.rvt
9/30/2025 5:20:36 PM


THE LINE SHOWN ABOVE IS 1" LONG ON ORIGINAL PLOT. IF THIS SHEET IS UNDER 1" ADJUST PLOT SCALE ACCORDINGLY

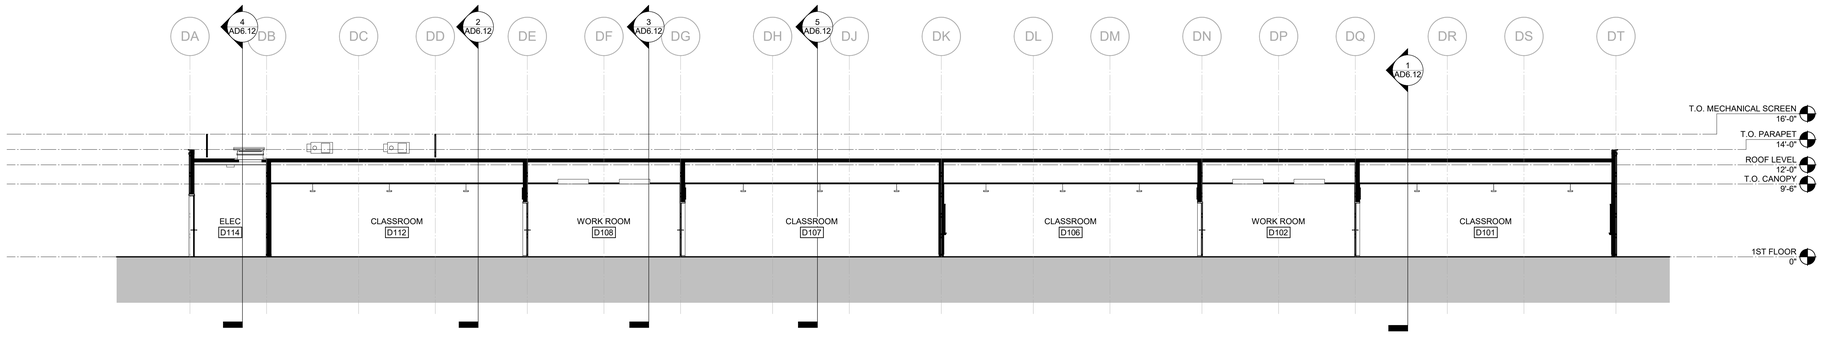


BLDG D - SECTION 8 4 1/8" = 1'-0"

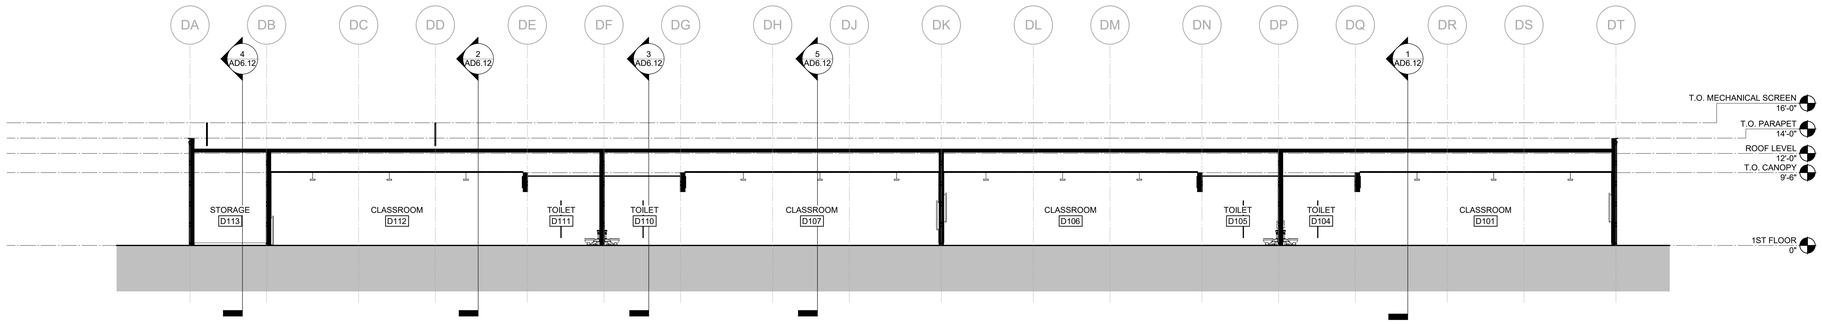

BLDG D - SECTION 7 3 1/8" = 1'-0"

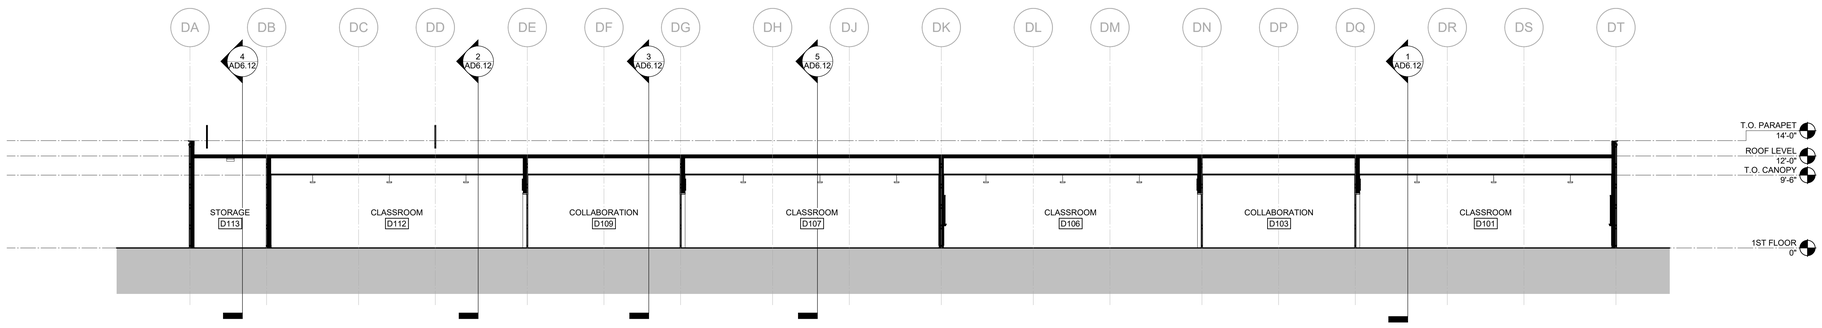

BLDG D - SECTION 2 2 1/8" = 1'-0"

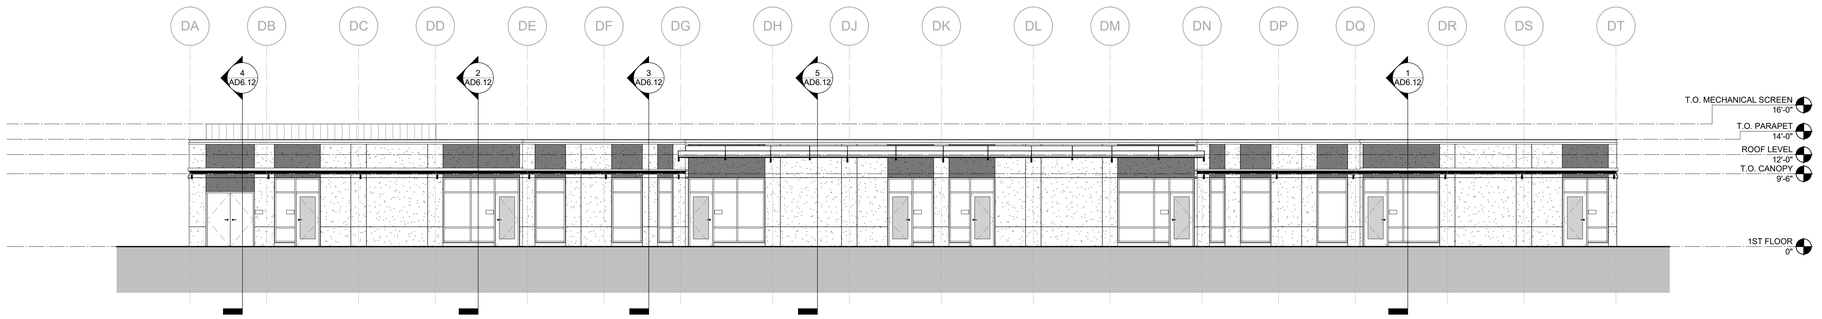

BLDG D - SECTION 1 1 1/8" = 1'-0"

PLEASE RECYCLE

AGENCY APPROVAL:

REVIEWING AGENCIES STAMP HERE

LODI USD

HMC Architects
DESIGN FOR GOOD
3431-010-000
2101 CAPITOL AVENUE, SUITE 100,
SACRAMENTO, CA, 95816
916 368 7990 / www.hmcarchitects.com

NOT FOR CONSTRUCTION

ISSUE

Δ	DESCRIPTION	DATE

FACILITY:
SAMUEL M. GANTNER ELEMENTARY SCHOOL
1305 E VINE ST,
LODI, CA 95240

PROJECT:
SAMUEL M. GANTNER ELEMENTARY SCHOOL

SHEET NAME:
BLDG D - SECTIONS

DESIGN DEVELOPMENT


DATE: **2025.09.30** | CLIENT PROJ NO:

SHEET:


AD6.11

Autodesk Docs://3431010000 LODI USD SAMUEL M. GANTNER ES R24/3431010000-A-LUSD-GANTNER ES-BLDG.rvt
9/30/2025 5:20:38 PM


THE LINE SHOWN ABOVE IS
EXACTLY ONE INCH ON FULL
SHEETS ORIGINAL PAGE SIZE

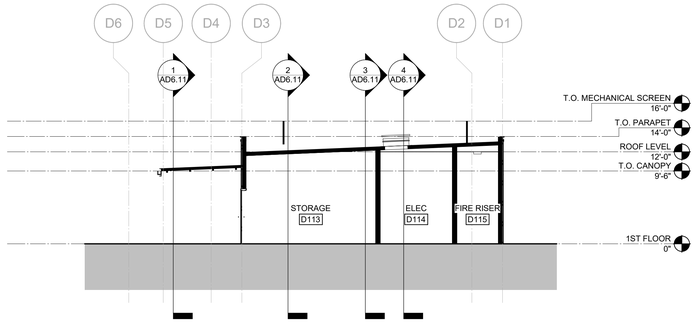


BLDG D - SECTION 5 **4** 1/8" = 1'-0"

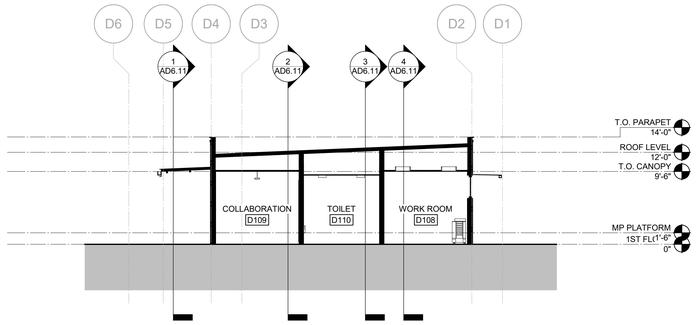


BLDG D - SECTION 6 **3** 1/8" = 1'-0"

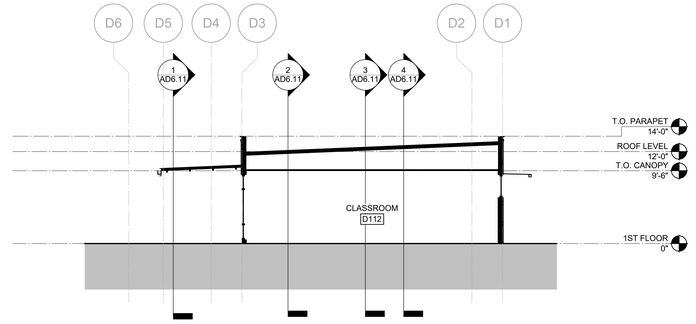

BLDG D - SECTION 4 **2** 1/8" = 1'-0"

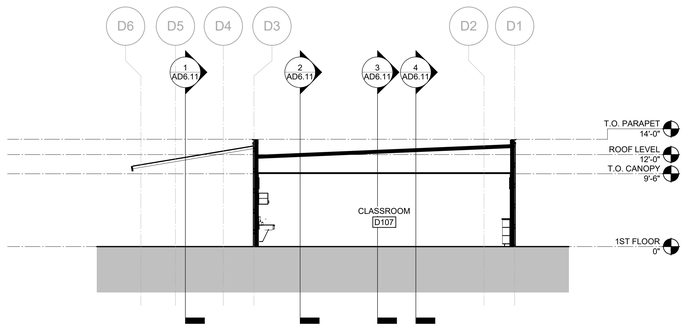

BLDG D - SECTION 9 **5** 1/8" = 1'-0"

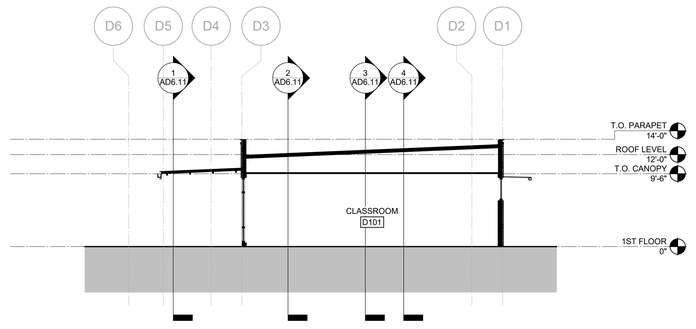

BLDG D - SECTION 3 **1** 1/8" = 1'-0"

AGENCY APPROVAL:

REVIEWING AGENCIES STAMP HERE

LODI USD

HMC Architects
DESIGN FOR GOOD
3431-010-000
2101 CAPITOL AVENUE, SUITE 100,
SACRAMENTO, CA, 95816
916.368.7990 / www.hmcarchitects.com

NOT FOR CONSTRUCTION

ISSUE

Δ	DESCRIPTION	DATE

FACILITY:
SAMUEL M. GANTNER ELEMENTARY SCHOOL
1305 E VINE ST,
LODI, CA 95240

PROJECT:
SAMUEL M. GANTNER ELEMENTARY SCHOOL

SHEET NAME:
BLDG D - SECTIONS

DESIGN DEVELOPMENT

DATE: **2025.09.30** | CLIENT PROJ NO:


SHEET:

AD6.12

Autodesk Docs://3431010000 LODI USD SAMUEL M. GANTNER ES R24/3431010000-A-LUSD-GANTNER ES-BLDG.rvt
9/30/2025 5:20:38 PM


PLEASE RECYCLE

THE LINE SHOWN ABOVE IS EXACTLY ONE INCH LONG ON THIS SHEET'S ORIGINAL PAGE SIZE

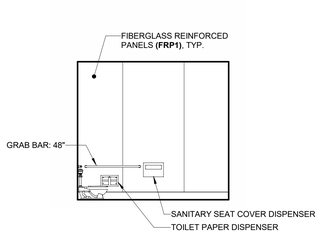


KINDERGARTEN HEIGHT


D105 & D111 TOILET 2A 1/4" = 1'-0"

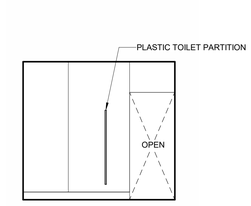


D105 & D111 TOILET 2B 1/4" = 1'-0"

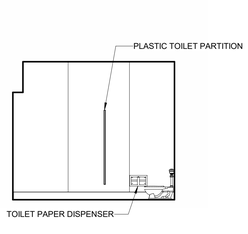

D105 & D111 TOILET 2C 1/4" = 1'-0"

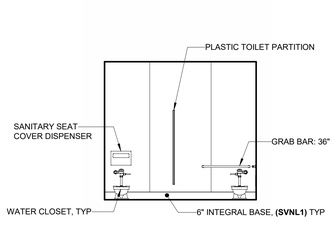


D105 & D111 TOILET 2D 1/4" = 1'-0"

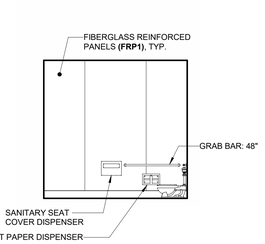


KINDERGARTEN HEIGHT


D104 & D110 TOILET 1A 1/4" = 1'-0"

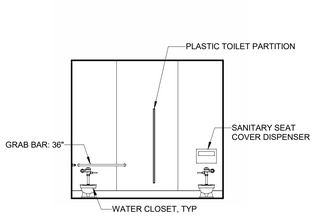


D104 & D110 TOILET 1B 1/4" = 1'-0"

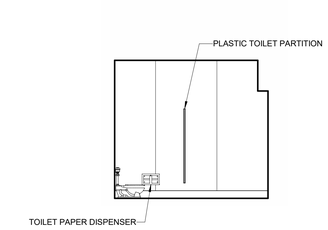

D104 & D110 TOILET 1C 1/4" = 1'-0"

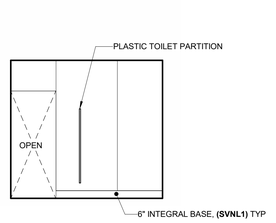

D104 & D110 TOILET 1D 1/4" = 1'-0"

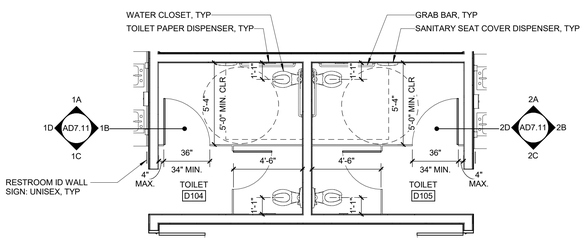

ENLARGED PLAN - D104/D110 & D105/D111 TOILETS 1 1/4" = 1'-0"

AGENCY APPROVAL:

REVIEWING AGENCIES STAMP HERE

LODI USD

HMC Architects
DESIGN FOR GOOD
3431-010-000
2101 CAPITOL AVENUE, SUITE 100,
SACRAMENTO, CA, 95816
916 368 7990 / www.hmcarchitects.com

NOT FOR CONSTRUCTION

ISSUE

Δ	DESCRIPTION	DATE

NOTES

LEGEND

CASEWORK ABBREVIATIONS:

WI WOODWORK INSTITUTE

FACILITY:
SAMUEL M. GANTNER ELEMENTARY SCHOOL
1305 E VINE ST,
LODI, CA 95240

PROJECT:
SAMUEL M. GANTNER ELEMENTARY SCHOOL

SHEET NAME:
ENLARGED PLANS AND ELEVATIONS

DESIGN DEVELOPMENT

DATE: **2025.09.30** | CLIENT PROJ NO:


SHEET:

AD7.11


Autodesk Docs://3431010000 LODI USD SAMUEL M. GANTNER ES R24/3431010000-A-LUSD-GANTNER ES-BLDG.rvt
9/30/2025 5:20:42 PM

PLEASE RECYCLE


THE LINE SHOWN ABOVE IS EXACTLY ONE INCH LONG ON THIS SHEET'S ORIGINAL PAGE SIZE

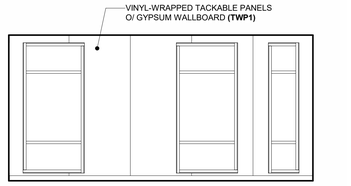


D103 & D109 COLLABORATION **3A** 1/4" = 1'-0"

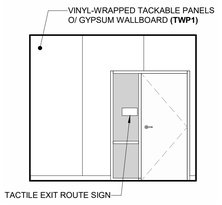


D103 & D109 COLLABORATION **3B** 1/4" = 1'-0"

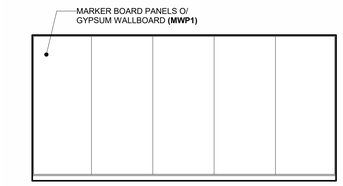


D103 & D109 COLLABORATION **3C** 1/4" = 1'-0"

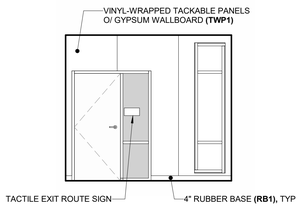


D103 & D109 COLLABORATION **3D** 1/4" = 1'-0"

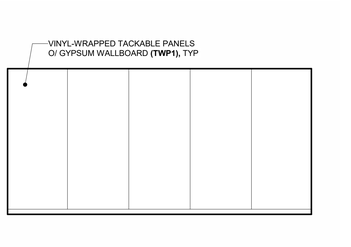


D102 & D108 (SIM.) WORK ROOM **2A** 1/4" = 1'-0"

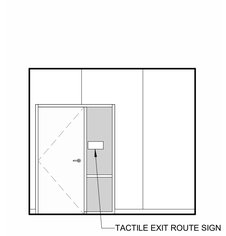


D102 & D108 (SIM.) WORK ROOM **2B** 1/4" = 1'-0"

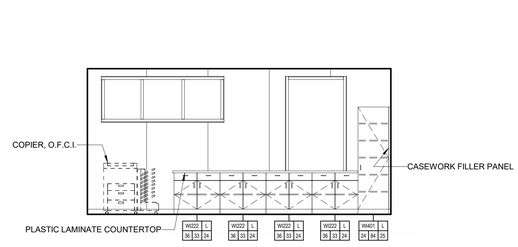


D102 & D108 (SIM.) WORK ROOM **2C** 1/4" = 1'-0"

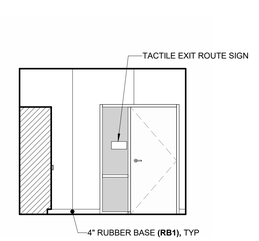


D102 & D108 (SIM.) WORK ROOM **2D** 1/4" = 1'-0"

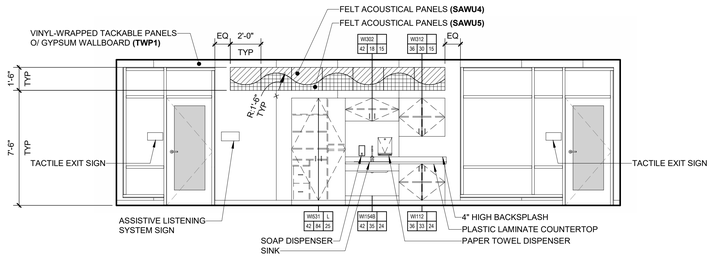


D101 & D107 CLASSROOM **1A** 1/4" = 1'-0"

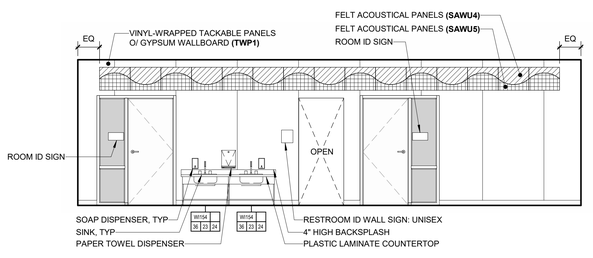

D101 & D107 CLASSROOM **1B** 1/4" = 1'-0"

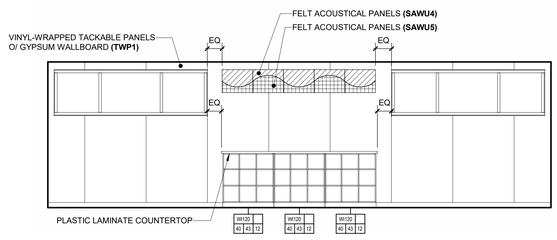

D101 & D107 CLASSROOM **1C** 1/4" = 1'-0"

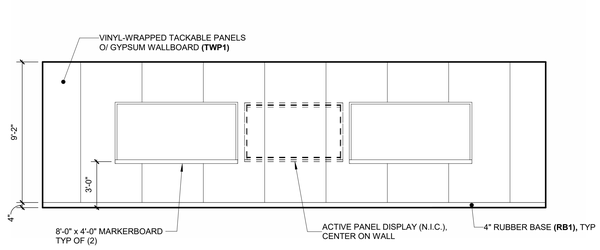

D101 & D107 CLASSROOM **1D** 1/4" = 1'-0"

AGENCY APPROVAL:

REVIEWING AGENCIES STAMP HERE

LODI USD

HMC Architects
DESIGN FOR GOOD
3431-010-000
2101 CAPITOL AVENUE, SUITE 100,
SACRAMENTO, CA, 95816
916 368 7990 / www.hmcarchitects.com

NOT FOR CONSTRUCTION

ISSUE

Δ	DESCRIPTION	DATE

NOTES

LEGEND

CASEWORK ABBREVIATIONS:

WI WOODWORK INSTITUTE

FACILITY:
SAMUEL M. GANTNER ELEMENTARY SCHOOL
1305 E VINE ST,
LODI, CA 95240

PROJECT:
SAMUEL M. GANTNER ELEMENTARY SCHOOL

SHEET NAME:
BLDG D - INTERIOR ELEVATIONS

DESIGN DEVELOPMENT

DATE: **2025.09.30** | CLIENT PROJ NO:


SHEET:

AD8.11


Autodesk Docs://3431010000 LODI USD SAMUEL M. GANTNER ES R24/3431010000-A-LUSD-GANTNER ES-BLDG.rvt
9/30/2025 5:20:46 PM

PLEASE RECYCLE


THE LINE SHOWN ABOVE IS EXACTLY ONE INCH LONG ON FULL SHEETS ORIGINAL PAGE SIZE

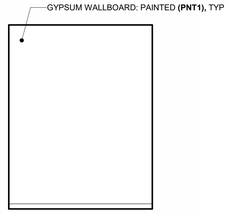


D115 FIRE RISER **4A** 1/4" = 1'-0"

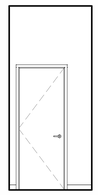


D115 FIRE RISER **4B** 1/4" = 1'-0"

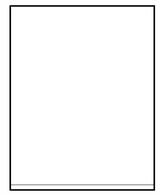


D115 FIRE RISER **4C** 1/4" = 1'-0"

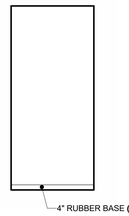


D115 FIRE RISER **4D** 1/4" = 1'-0"

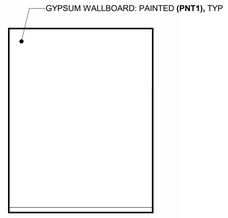


D114 ELECTRICAL **3A** 1/4" = 1'-0"

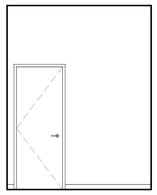


D114 ELECTRICAL **3B** 1/4" = 1'-0"

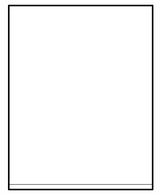


D114 ELECTRICAL **3C** 1/4" = 1'-0"

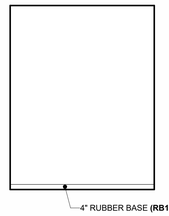


D114 ELECTRICAL **3D** 1/4" = 1'-0"

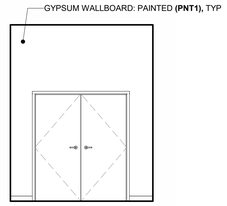


D113 STORAGE **2A** 1/4" = 1'-0"

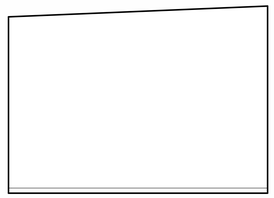


D113 STORAGE **2B** 1/4" = 1'-0"

 


D113 STORAGE **2C** 1/4" = 1'-0"

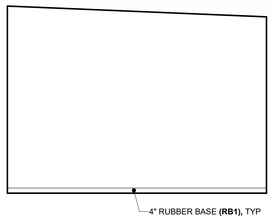


D113 STORAGE **2D** 1/4" = 1'-0"

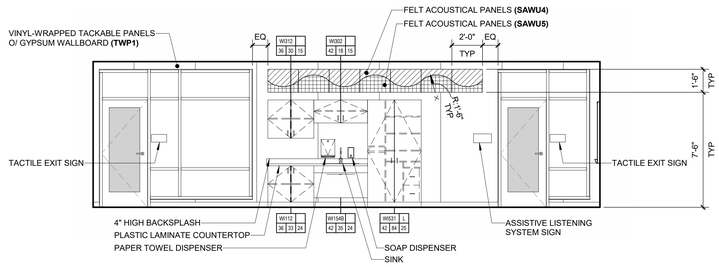


D106 & D112 CLASSROOM **1A** 1/4" = 1'-0"

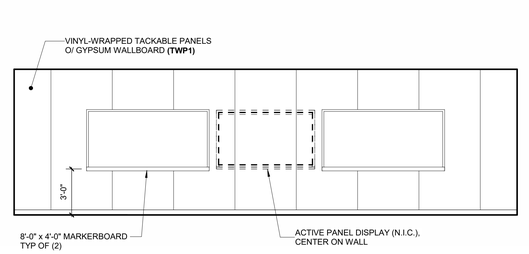

D106 & D112 CLASSROOM **1B** 1/4" = 1'-0"

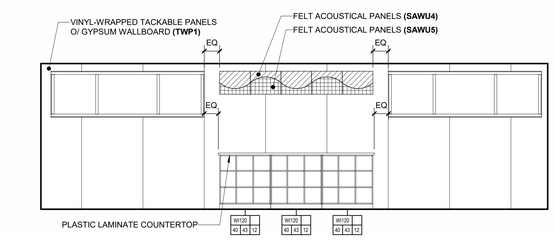

D106 & D112 CLASSROOM **1C** 1/4" = 1'-0"

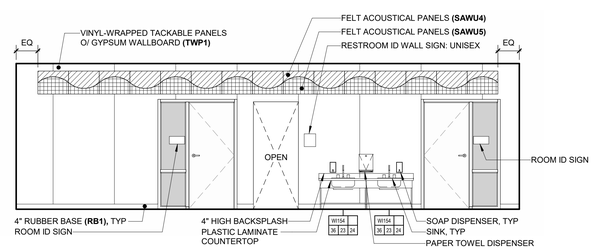

D106 & D112 CLASSROOM **1D** 1/4" = 1'-0"

AGENCY APPROVAL:

REVIEWING AGENCIES STAMP HERE

LODI USD

HMC Architects
DESIGN FOR GOOD
3431-010-000
2101 CAPITOL AVENUE, SUITE 100,
SACRAMENTO, CA, 95816
916 368 7990 / www.hmcarchitects.com

NOT FOR CONSTRUCTION

ISSUE

Δ	DESCRIPTION	DATE

NOTES

LEGEND

CASEWORK ABBREVIATIONS:

WI WOODWORK INSTITUTE

FACILITY:
SAMUEL M. GANTNER ELEMENTARY SCHOOL
1305 E VINE ST,
LODI, CA 95240

PROJECT:
SAMUEL M. GANTNER ELEMENTARY SCHOOL

SHEET NAME:
BLDG D - INTERIOR ELEVATIONS

DESIGN DEVELOPMENT

DATE: **2025.09.30** | CLIENT PROJ NO:


SHEET:

AD8.12

Autodesk Docs://3431010000 LODI USD SAMUEL M. GANTNER ES R24/3431010000-A-LUSD-GANTNER ES-BLDG.rvt
9/30/2025 5:20:51 PM

PLEASE RECYCLE

THE LINE SHOWN ABOVE IS 1" WHEN PRINTED ON ARCH E1 SHEETS (ORIGINAL PAGE SIZE)

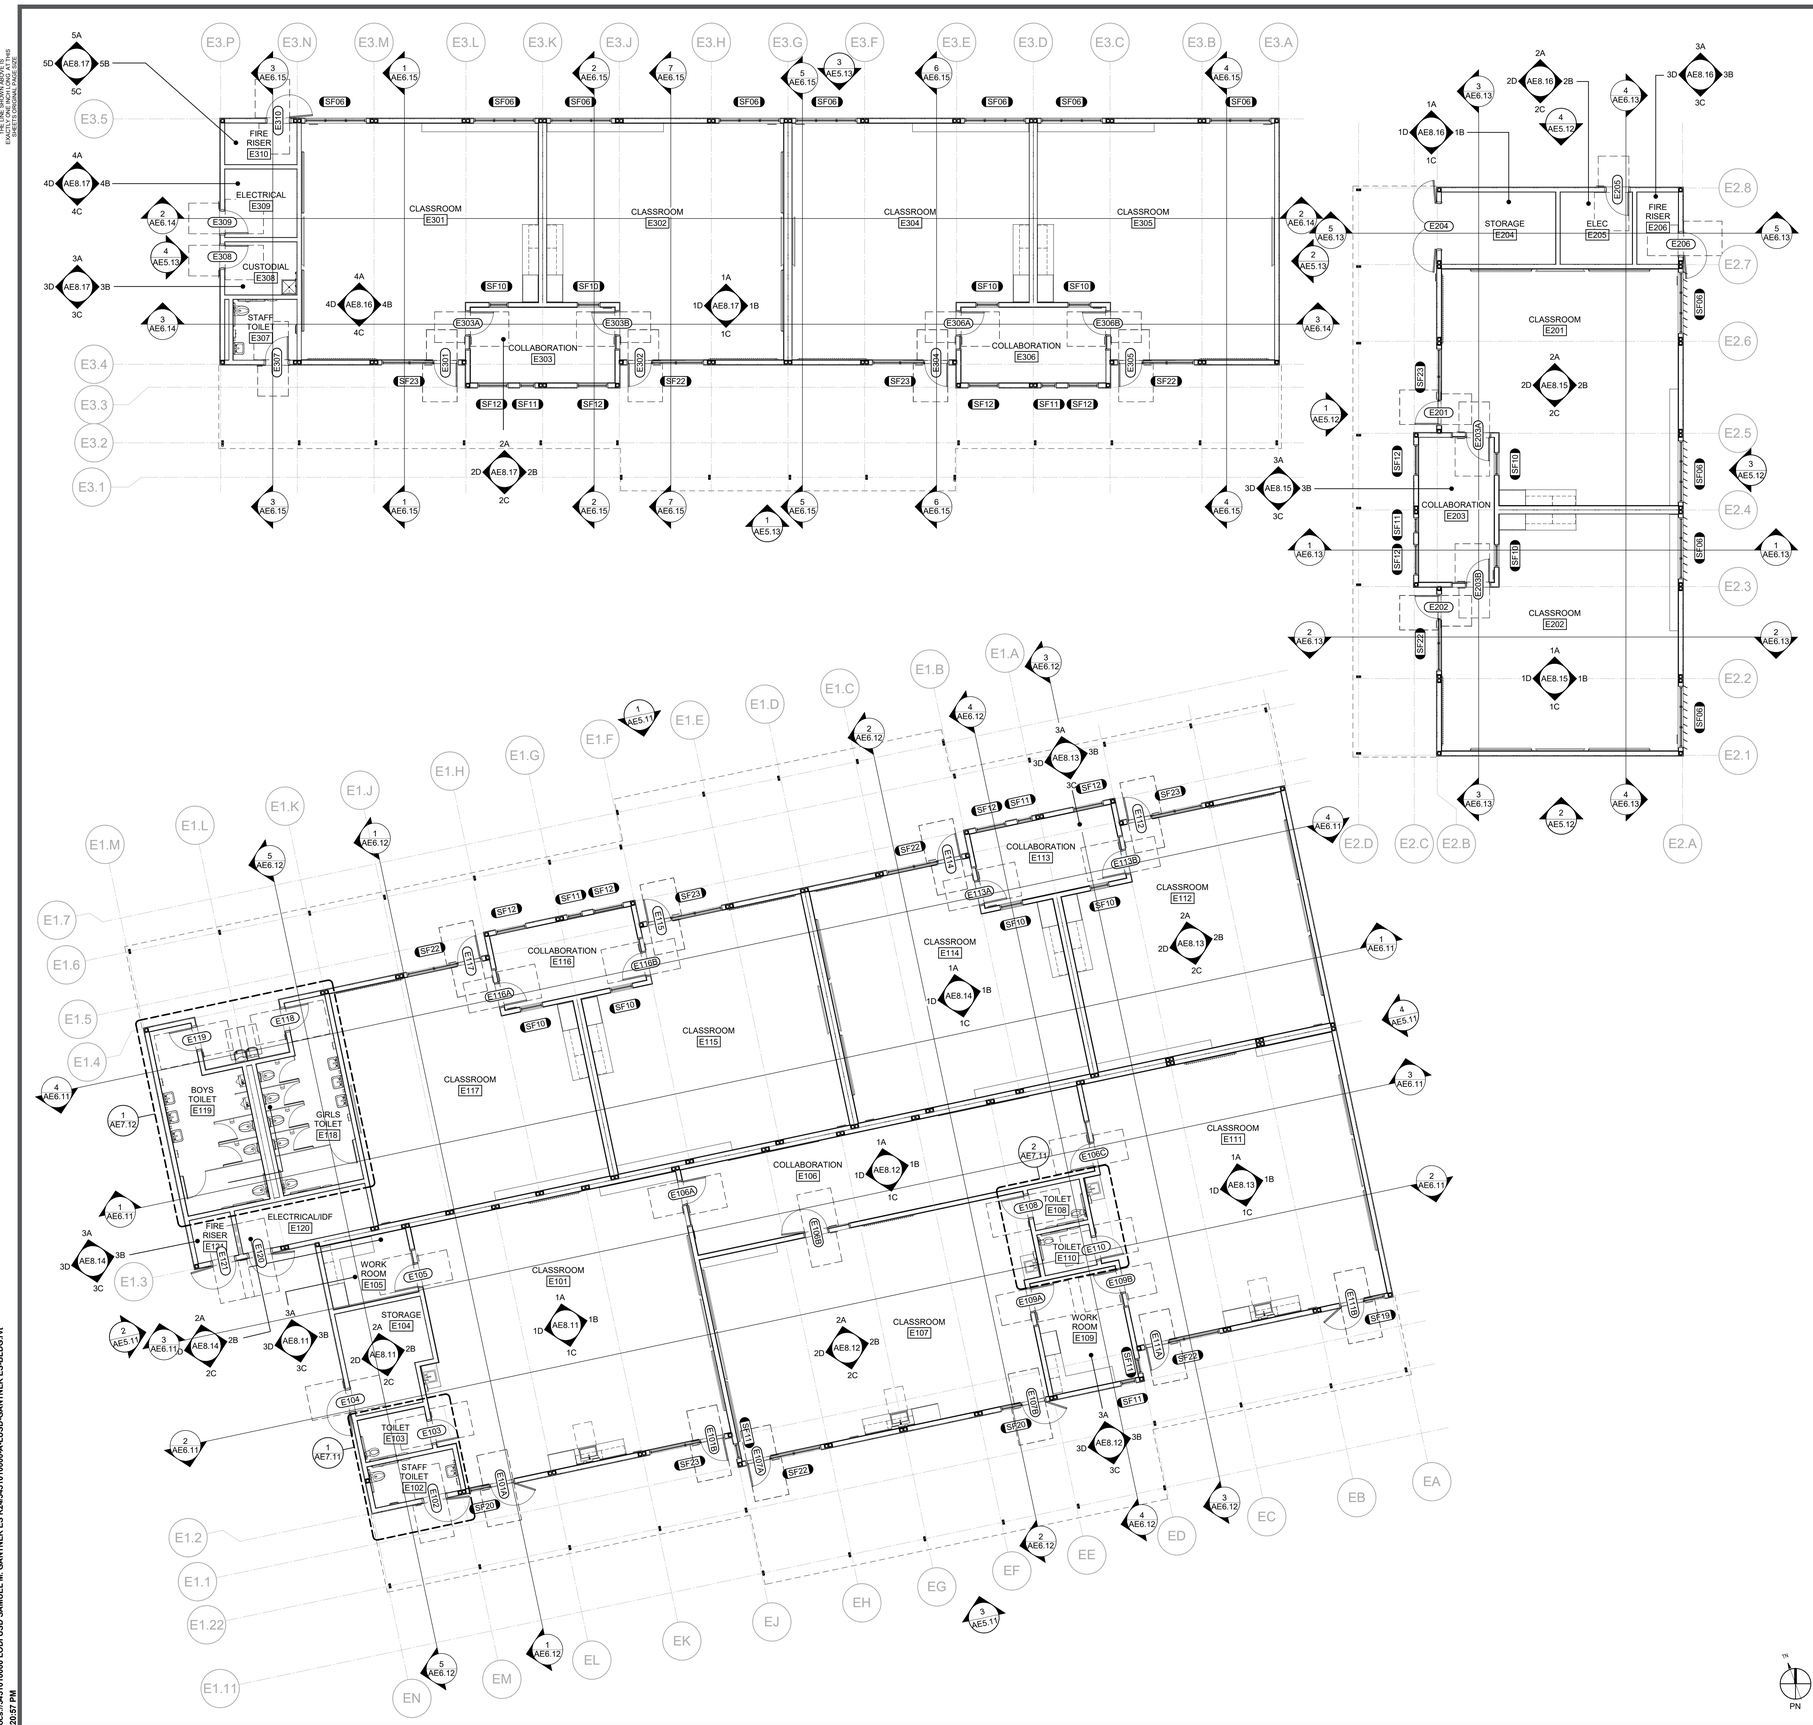

BLDG E - FLOOR PLAN

1 1/8" = 1'-0"

LEGEND

NON-RATED PARTITION

AGENCY APPROVAL:

REVIEWING AGENCIES STAMP HERE

LODI USD

HMC Architects
DESIGN FOR GOOD
3431-010-000
2101 CAPITOL AVENUE, SUITE 100,
SACRAMENTO, CA, 95816
916 368 7990 / www.hmcarchitects.com

NOT FOR CONSTRUCTION

ISSUE

Δ	DESCRIPTION	DATE

NOTES

1. REFER TO SHEET G0.11 FOR TYPICAL SYMBOLS AND ABBREVIATIONS.
2. REFER TO G-SERIES SHEETS FOR ADDITIONAL INFO AND CODE REQUIREMENTS.
3. FOR ADDITIONAL ELEVATION CALLOUTS SEE ENLARGED PLANS.
4. REFER TO PARTIAL PLANS FOR MORE INFORMATION. OVERALL PLANS ARE INTENDED TO PROVIDE CONTEXT FOR PARTIAL PLANS.

FACILITY:
SAMUEL M. GANTNER ELEMENTARY SCHOOL
1305 E VINE ST,
LODI, CA 95240

PROJECT:
SAMUEL M. GANTNER ELEMENTARY SCHOOL

SHEET NAME:
BLDG E - FLOOR PLAN

DESIGN DEVELOPMENT

DATE: **2025.09.30**

CLIENT PROJ NO:


SHEET:


AE2.11


Autodesk Docs://3431010000 LODI USD SAMUEL M. GANTNER ES R24/3431010000-A-LUSD-GANTNER ES-BLDG.rvt
9/30/2025 5:26:57 PM

PLEASE RECYCLE

THE LINE SHOWN ABOVE IS
EXACTLY ONE INCH LONG ON
SHEETS ORIGINAL PAGE SIZE

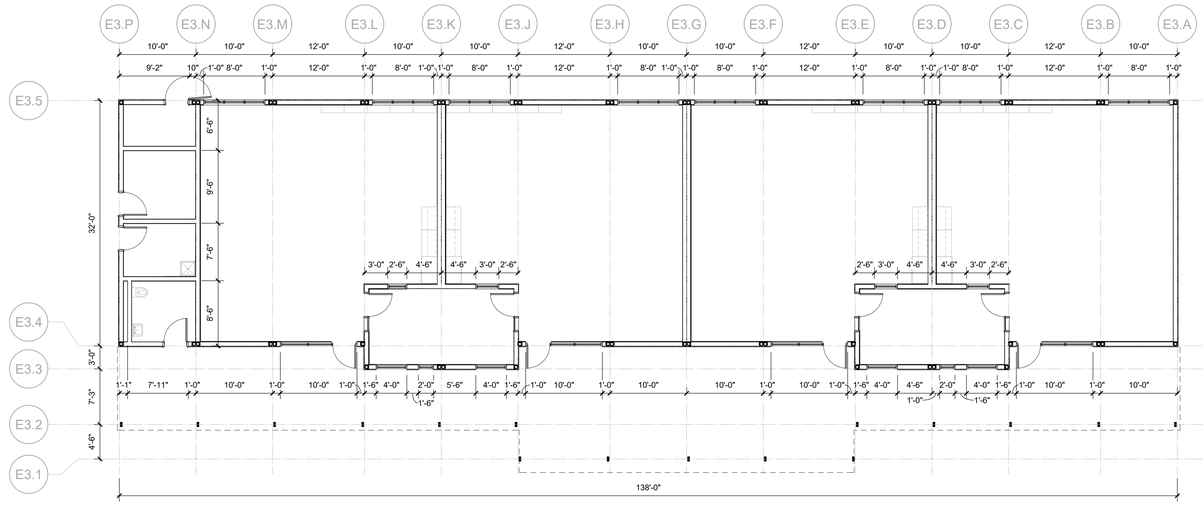

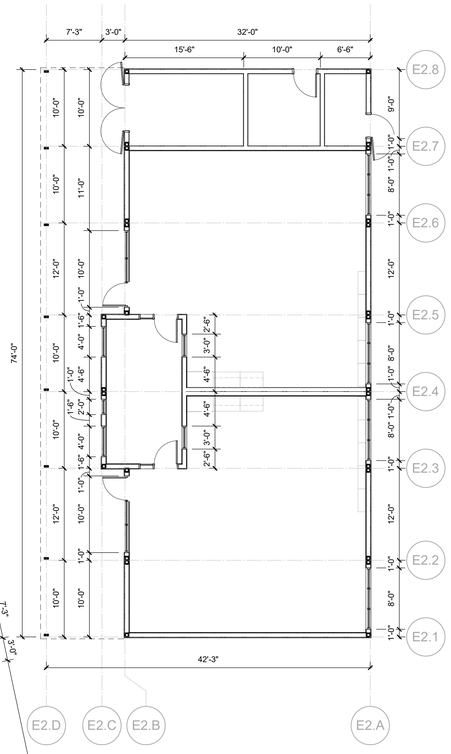

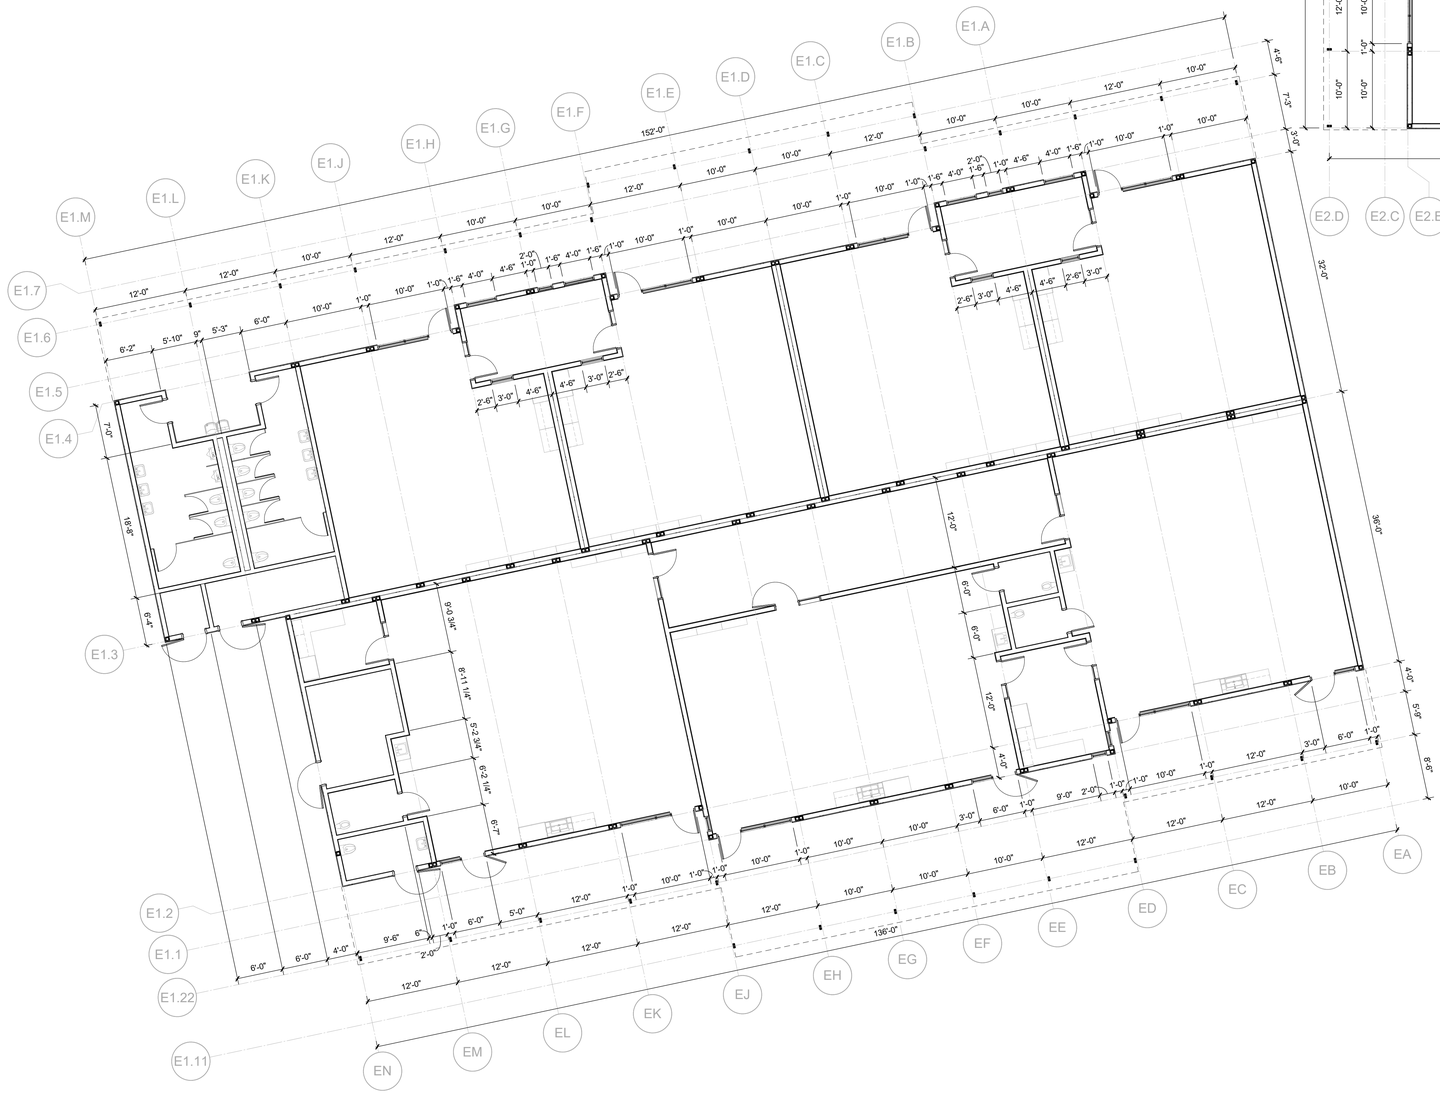

LEGEND

NON-RATED PARTITION

AGENCY APPROVAL:

REVIEWING AGENCIES STAMP HERE

LODI USD

HMC Architects
DESIGN FOR GOOD
3431-010-000
2101 CAPITOL AVENUE, SUITE 100,
SACRAMENTO, CA, 95816
916 368 7990 / www.hmcarchitects.com

NOT FOR CONSTRUCTION

ISSUE

Δ	DESCRIPTION	DATE

NOTES

1. REFER TO SHEET G0.11 FOR TYPICAL SYMBOLS AND ABBREVIATIONS.
2. REFER TO G-SERIES SHEETS FOR ADDITIONAL INFO AND CODE REQUIREMENTS.
3. FOR ADDITIONAL ELEVATION CALLOUTS SEE ENLARGED PLANS.
4. REFER TO PARTIAL PLANS FOR MORE INFORMATION. OVERALL PLANS ARE INTENDED TO PROVIDE CONTEXT FOR PARTIAL PLANS.

FACILITY:

SAMUEL M. GANTNER ELEMENTARY SCHOOL
1305 E VINE ST,
LODI, CA 95240

PROJECT:

SAMUEL M. GANTNER ELEMENTARY SCHOOL

SHEET NAME:

BLDG E - DIMENSION PLAN

DESIGN DEVELOPMENT

DATE: **2025.09.30**

CLIENT PROJ NO:

SHEET:

AE2.12


PIN


BLDG E - DIMENSION PLAN **1** 1/8" = 1'-0"


Autodesk Docs://3431010000 LODI USD SAMUEL M. GANTNER ES R24/3431010000-A-LUSD-GANTNER ES-BLDG.rvt
9/30/2025 5:21:00 PM

PLEASE RECYCLE

THE LINE SHOWN ABOVE IS EXACTLY ONE INCH ON FULL SIZE SHEETS (ORIGINAL PAGE SIZE)

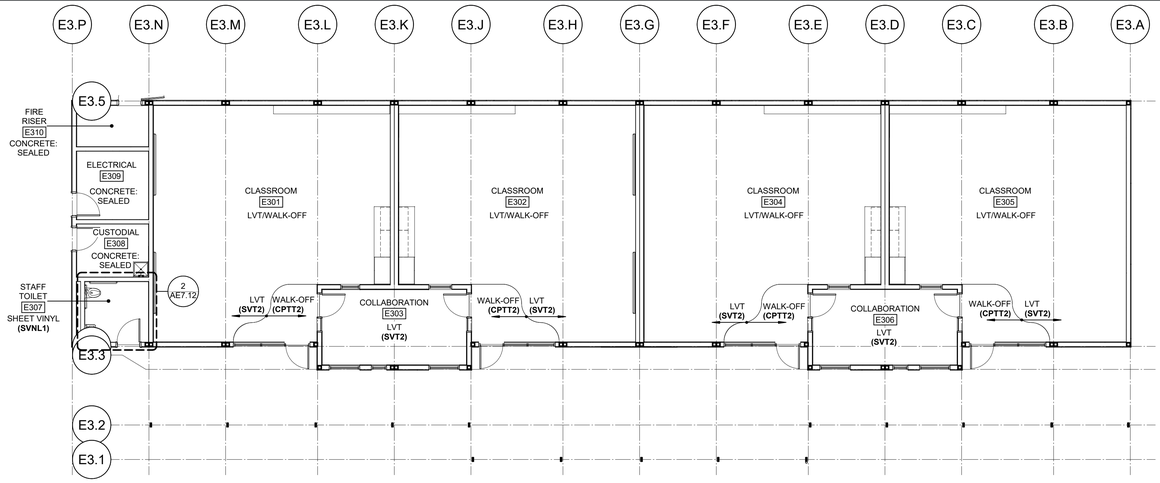

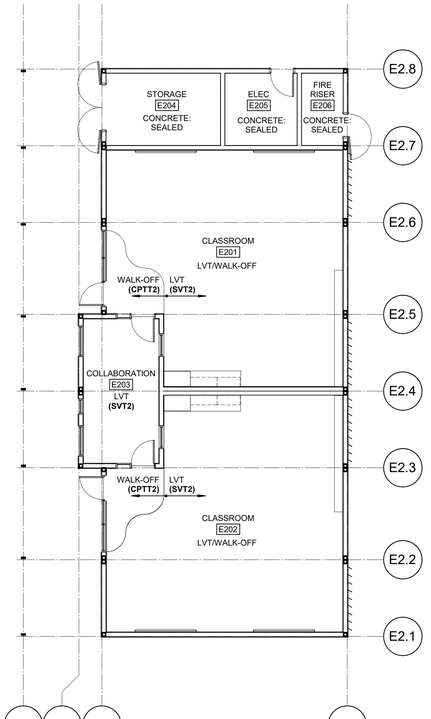

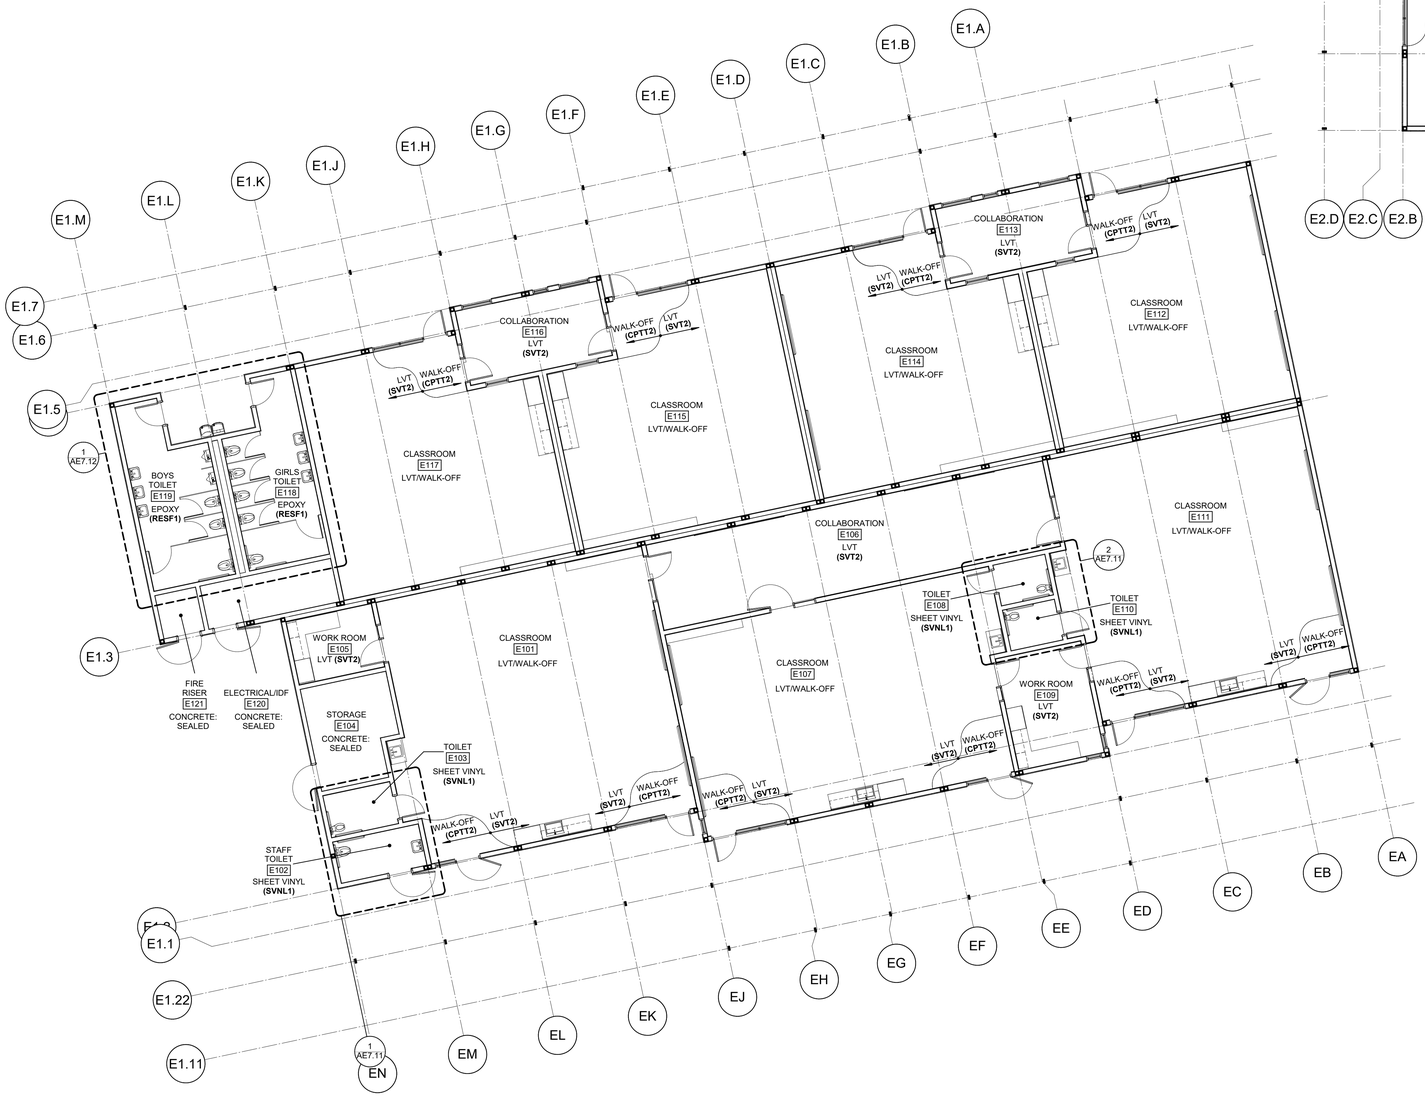

PN

BLDG E - FINISH FLOOR PLAN | **1** | 1/8" = 1'-0"

LEGEND

ROOM NAME
- 101 — ROOM NUMBER
- WF — ROOM FIELD WALL FINISH - SEE SCHEDULE; * = MULTIPLE FINISHES, SEE INT ELEVATION
- BF — WALL BASE FINISH. SEE FINISH SCHEDULE
- FF — ROOM FLOORING FINISH. SEE FINISH SCHEDULE

FINISHES NOTED ABOVE ARE TYPICAL FIELD FINISHES FOR THE ROOM, U.N.O. ADDITIONAL FINISHES MAY BE INDICATED ON THIS PLAN AND/OR INTERIOR ELEVATIONS.

DENOTES DIRECTION OF FLOORING - IF APPLICABLE

GENERAL NOTES - FINISH PLANS

1. FINISHES DEPICTED IN FINISH PLANS AND ELEVATIONS ARE NOT SHOWN ON PARTIAL FLOOR PLANS. REFER TO ENLARGED PLANS, ELEVATIONS, AND DETAILS.

NOTES

1. REFER TO SHEET G0.11 FOR TYPICAL SYMBOLS AND ABBREVIATIONS.
2. REFER TO G-SERIES SHEETS FOR ADDITIONAL INFO AND CODE REQUIREMENTS.
3. FOR ADDITIONAL ELEVATION CALLOUTS SEE ENLARGED PLANS.
4. REFER TO PARTIAL PLANS FOR MORE INFORMATION. OVERALL PLANS ARE INTENDED TO PROVIDE CONTEXT FOR PARTIAL PLANS.

AGENCY APPROVAL:

REVIEWING AGENCIES STAMP HERE

LODI USD

HMC Architects
DESIGN FOR GOOD
3431-010-000
2101 CAPITOL AVENUE, SUITE 100,
SACRAMENTO, CA, 95816
916 368 7990 / www.hmcarchitects.com

NOT FOR CONSTRUCTION

ISSUE

Δ	DESCRIPTION	DATE

FACILITY:
SAMUEL M. GANTNER ELEMENTARY SCHOOL
1305 E VINE ST,
LODI, CA 95240

PROJECT:
SAMUEL M. GANTNER ELEMENTARY SCHOOL

SHEET NAME:
BLDG E - FINISH PLAN

DESIGN DEVELOPMENT

DATE: **2025.09.30** | CLIENT PROJ NO:


SHEET:

AE2.13

Autodesk Docs://3431010000 LODI USD SAMUEL M. GANTNER ES R24/3431010000-A-LUSD-GANTNER ES-BLDG.rvt
9/30/2025 5:21:04 PM

PLEASE RECYCLE

THE LINE SHOWN ABOVE IS 1" LONG ON ORIGINAL PLOT. IF NOT, SHEETS ORIGINAL PAGE SIZE

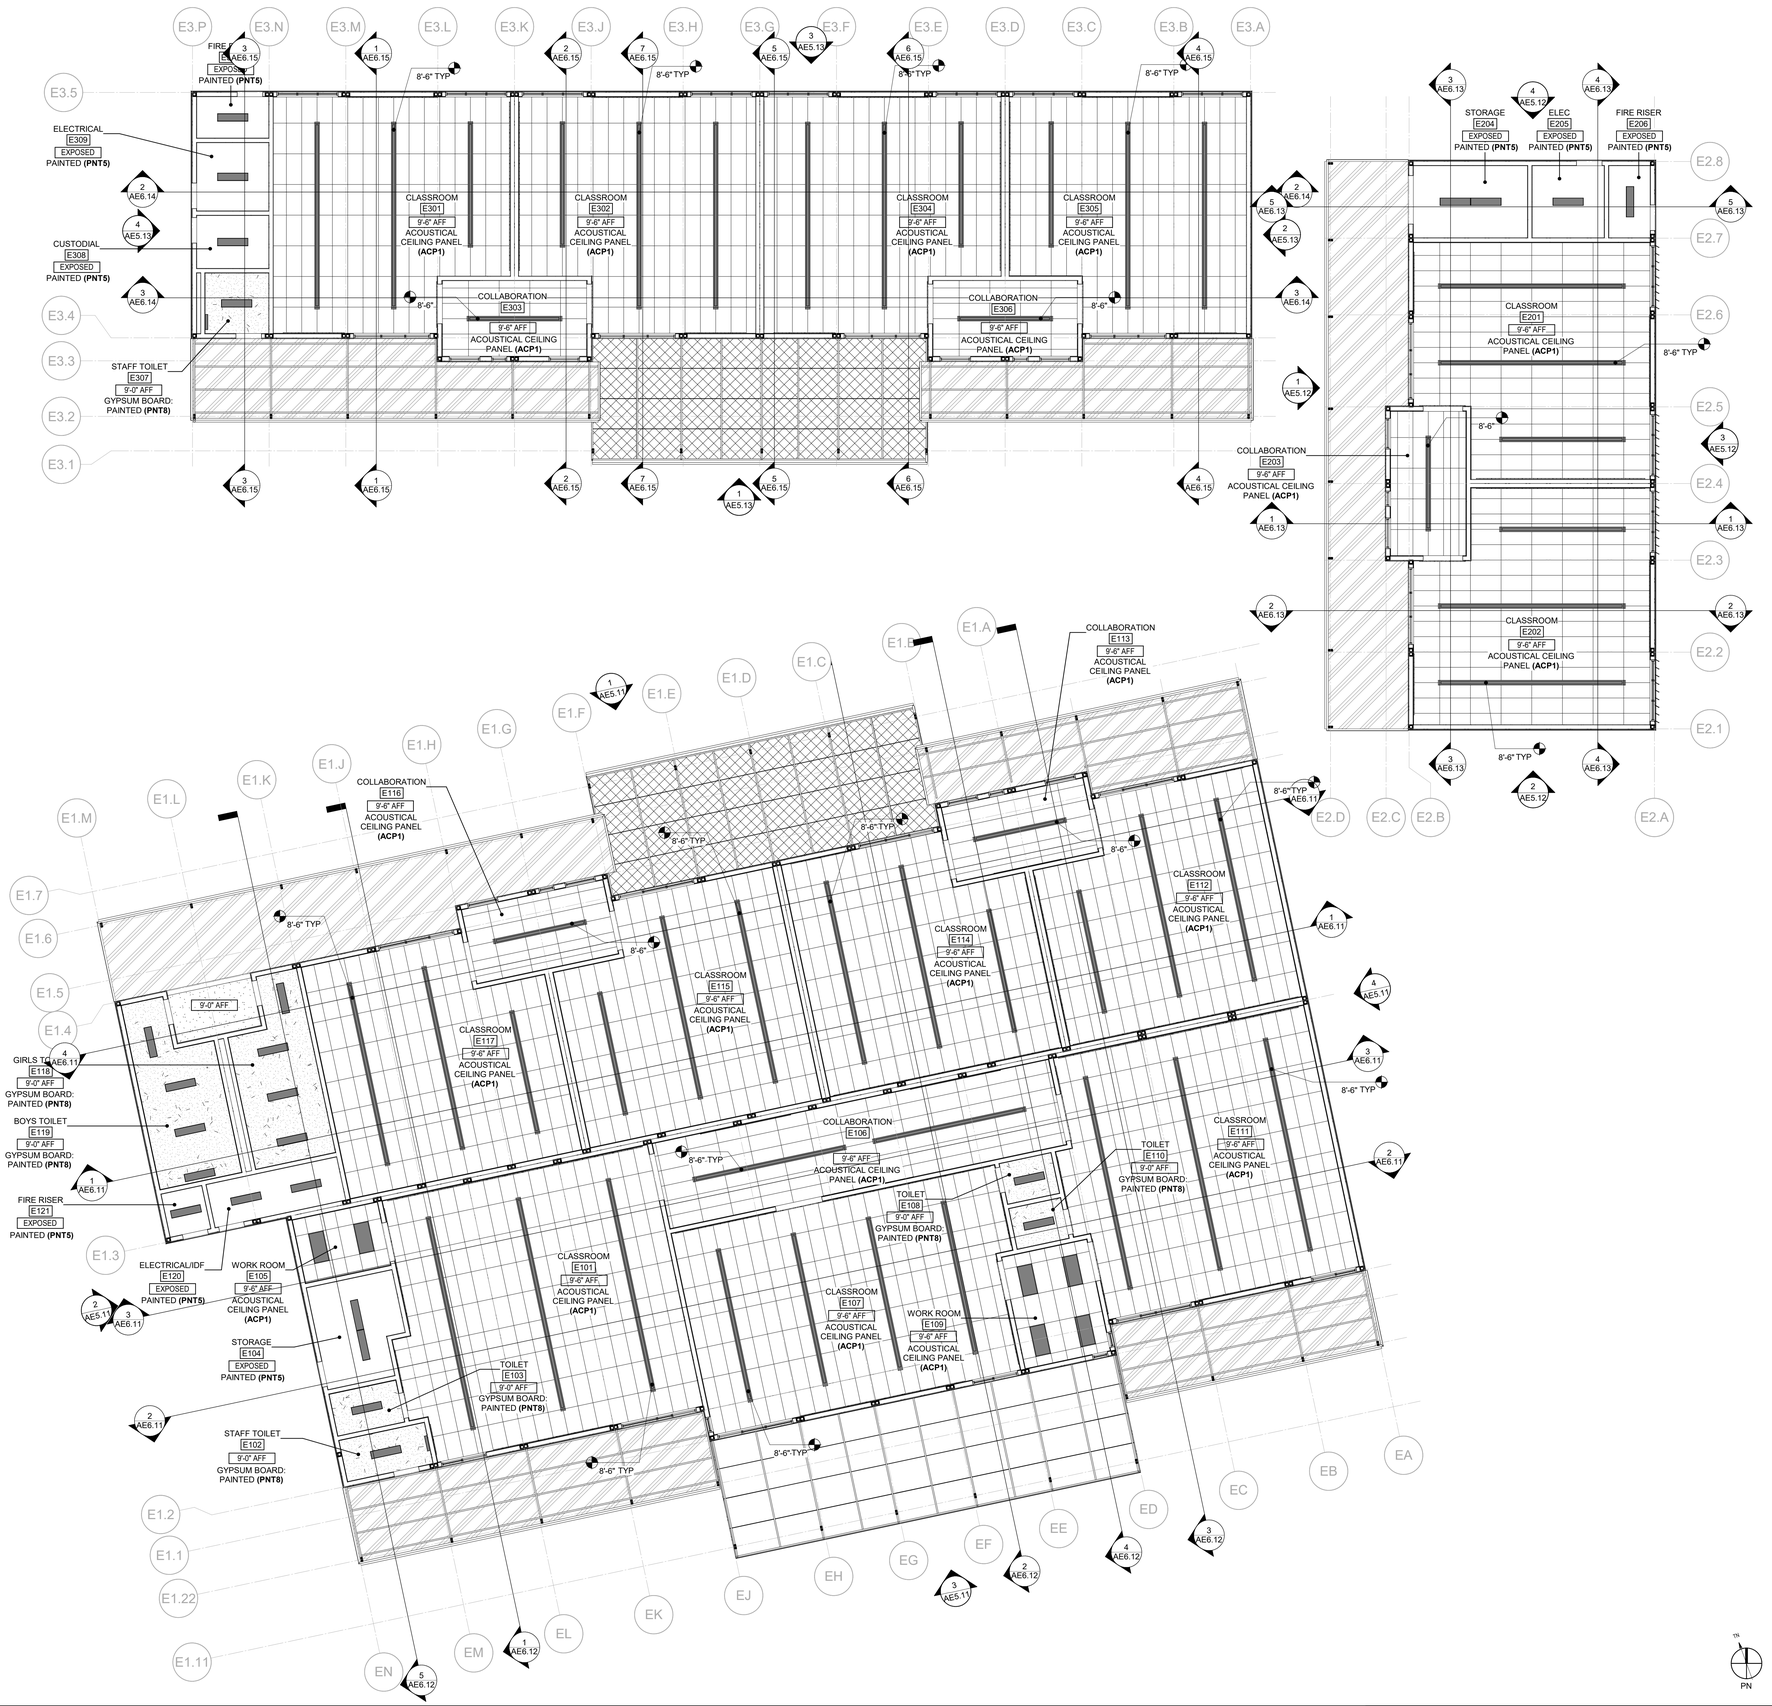

LEGEND- RCP'S

BUILDING ELEMENTS

- PARTITION
- GB, PLASTER, OR STUCCO CEILING- REF: CEILING TAGS
- 24"x24" ACOUSTIC TILE CEILING SYSTEM- REF: CEILING TAGS AND SPECIFICATIONS
- 24"x48" ACOUSTIC TILE CEILING SYSTEM- REF: CEILING TAGS AND SPECIFICATIONS
- METAL CANOPY
- TRANSLUCENT KALWALL CANOPY SYSTEM
- PERFORATED METAL CANOPY
- METAL PANEL SOFFIT
- 10.000 — HEIGHT ABOVE LEVEL (NOT FINISH FLOOR)
- RETURN AIR GRILLE (DIAGONAL HATCH- SYMBOL SHAPES WILL VARY)
- SUPPLY AIR GRILLE (CROSSHATCH- SYMBOL SHAPES WILL VARY)
- LIGHT FIXTURE (SHADED- SYMBOL SHAPES WILL VARY)
- 10'-0" AFF — HEIGHT ABOVE FINISH FLOOR

GENERAL NOTES- PARTIAL RCP'S

1. DIMENSIONS TO FACE OF PARTITIONS ARE TO FACE OF SUBSTRATE LAYER AS SHOWN IN PARTITION TYPES ON A0.11. FINISHES DEPICTED IN FINISH PLANS AND ELEVATIONS ARE NOT SHOWN ON PARTIAL FLOOR PLANS. REFER TO ENLARGED PLANS, ELEVATIONS, AND DETAILS.

BLDG B - REFLECTED CEILING PLAN | **1** 1/8" = 1'-0"

AGENCY APPROVAL:

REVIEWING AGENCIES STAMP HERE

LODI USD

HMC Architects
DESIGN FOR GOOD
3431-010-000
2101 CAPITOL AVENUE, SUITE 100, SACRAMENTO, CA, 95816
916 368 7990 / www.hmcarchitects.com

NOT FOR CONSTRUCTION

ISSUE

Δ	DESCRIPTION	DATE

FACILITY:
SAMUEL M. GANTNER ELEMENTARY SCHOOL
1305 E VINE ST,
LODI, CA 95240

PROJECT:
SAMUEL M. GANTNER ELEMENTARY SCHOOL

SHEET NAME:
BLDG E - REFLECTED CEILING PLAN

DESIGN DEVELOPMENT

DATE: **2025.09.30** | CLIENT PROJ NO:


SHEET:

AE3.11

Autodesk Docs://3431010000 LODI USD SAMUEL M. GANTNER ES R24/3431010000-A-LUSD-GANTNER ES-BLDG.rvt
9/30/2025 5:21:10 PM


PLEASE RECYCLE

THE LINE SHOWN ABOVE IS 1" LONG ON ORIGINAL PLOT. IF NOT, SHEETS ORIGINAL PAGE SIZE

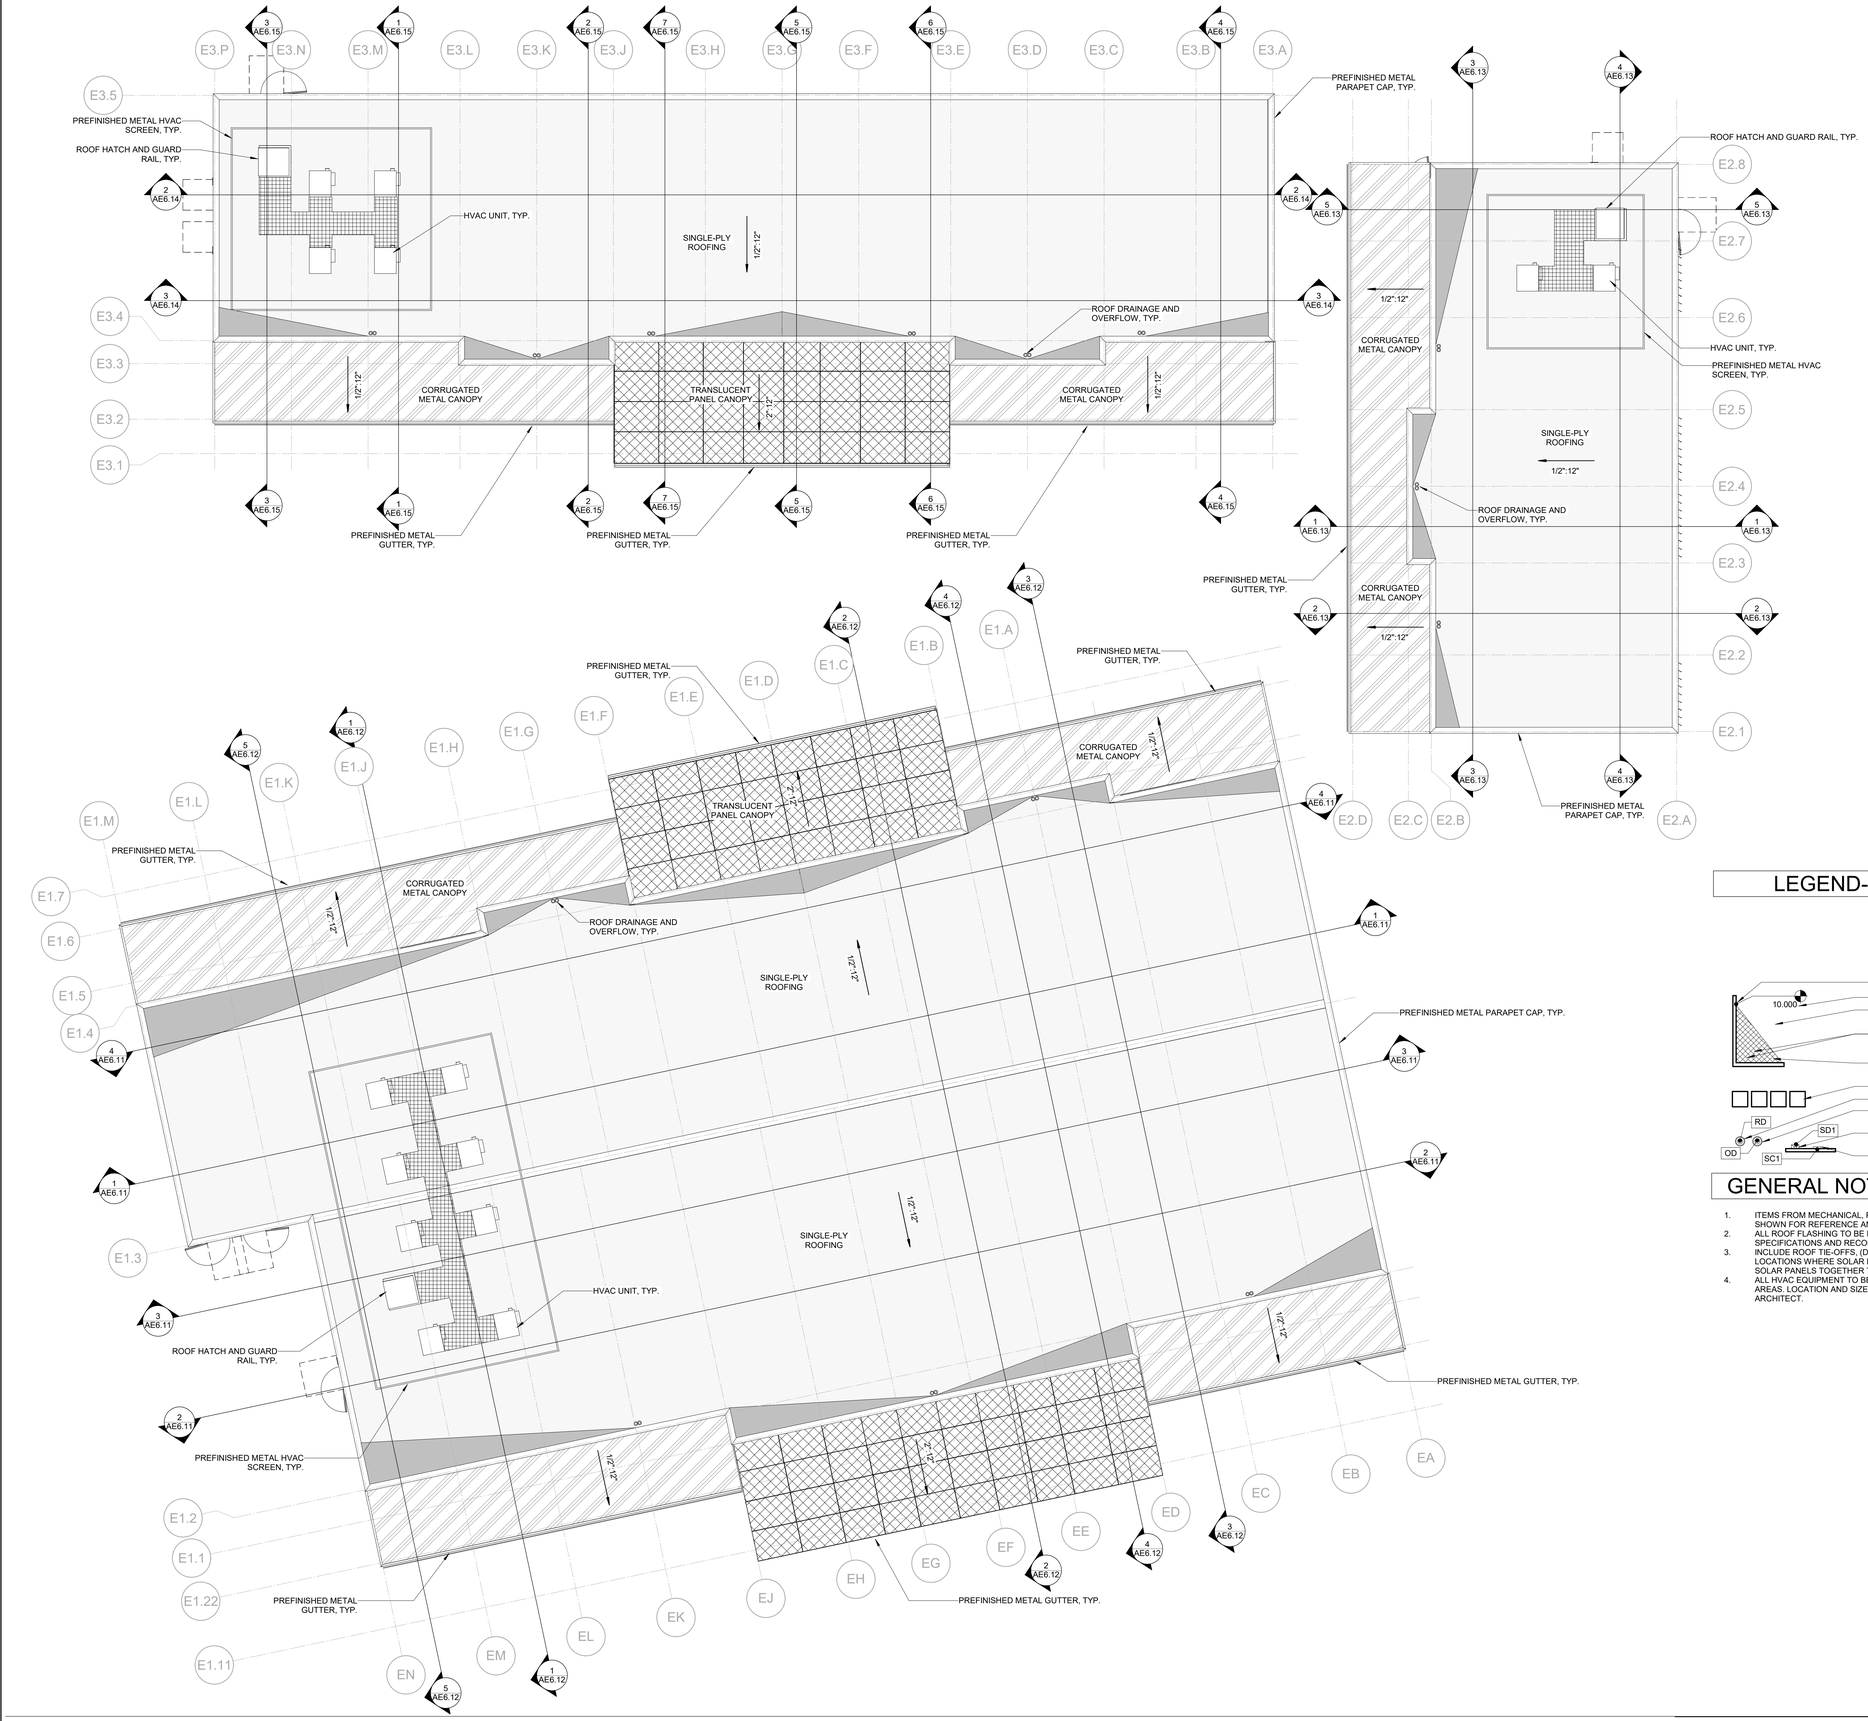

LEGEND- ROOF PLANS

BUILDING ELEMENTS

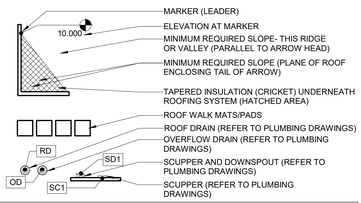

GENERAL NOTES- ROOF PLANS

1. ITEMS FROM MECHANICAL, PLUMBING, AND ELECTRICAL SCOPES MAY BE SHOWN FOR REFERENCE AND COORDINATION ONLY.
2. ALL ROOF FLASHING TO BE IN ACCORDANCE WITH MANUFACTURERS SPECIFICATIONS AND RECOMMENDATIONS
3. INCLUDE ROOF TIE-OFFS, (D-RINGS) AND HOSE BIBBS AT ALL ROOF LOCATIONS WHERE SOLAR PANELS ARE TO BE INSTALLED. GROUP SOLAR PANELS TOGETHER TO THE EXTENT POSSIBLE.
4. ALL HVAC EQUIPMENT TO BE INSTALLED WITHIN ROOF SCREENED AREAS. LOCATION AND SIZES OF THESE AREAS TO BE DISCUSSED WITH ARCHITECT.

BLDG E - ROOF PLAN 1 — 1/8" = 1'-0"

PN

PLEASE RECYCLE

AGENCY APPROVAL:

REVIEWING AGENCIES STAMP HERE

LODI USD

HMC Architects
DESIGN FOR GOOD
3431-010-000
2101 CAPITOL AVENUE, SUITE 100, SACRAMENTO, CA, 95816
916 368 7990 / www.hmcarchitects.com

NOT FOR CONSTRUCTION

ISSUE

Δ	DESCRIPTION	DATE

FACILITY:
SAMUEL M. GANTNER ELEMENTARY SCHOOL
1305 E VINE ST,
LODI, CA 95240

PROJECT:
SAMUEL M. GANTNER ELEMENTARY SCHOOL

SHEET NAME:
BLDG E - ROOF PLAN

DESIGN DEVELOPMENT


DATE: **2025.09.30** | CLIENT PROJ NO:

SHEET:


AE4.11

Autodesk Docs://3431010000 LODI USD SAMUEL M. GANTNER ES R24/3431010000-A-LUSD-GANTNER ES-BLDG.rvt
9/30/2025 5:21:13 PM


THE LINE SHOWN ABOVE IS EXACTLY 1" WHEN PLOTTED AT FIVE SHEETS ORIGINAL PAGE SIZE

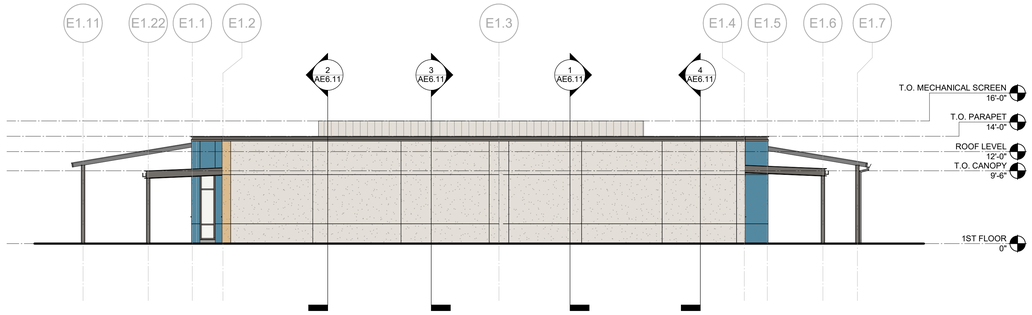

BLDG E1 - EXTERIOR ELEVATION 4 **4** 1/8" = 1'-0"

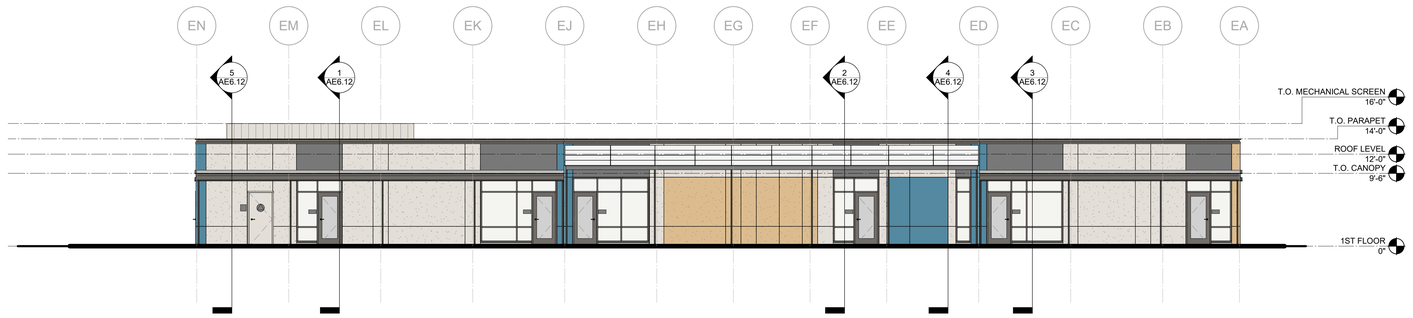

BLDG E1 - EXTERIOR ELEVATION 3 **3** 1/8" = 1'-0"

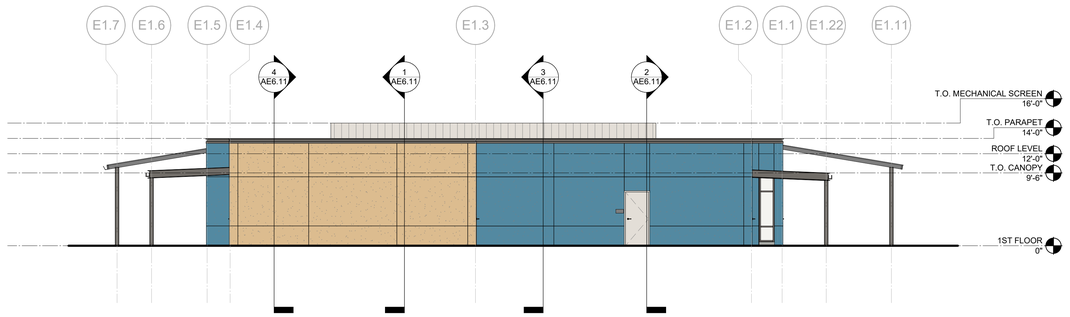

BLDG E1 - EXTERIOR ELEVATION 2 **2** 1/8" = 1'-0"



BLDG E1 - EXTERIOR ELEVATION 1 **1** 1/8" = 1'-0"

EXTERIOR COLOR SCHEDULE

	MATERIAL	COLOR
	PLASTER	COLOR - CUPOLA YELLOW
	PLASTER	COLOR - SECURE BLUE
	PLASTER	COLOR - INCREDIBLE WHITE
	PLASTER	COLOR - INTELLECTUAL GRAY
	PLASTER	COLOR - GRAY DOMINO

GENERAL NOTES - ELEVATIONS

1. LIGHT FIXTURES, AIR TERMINALS, GRILLES, ELECTRICAL FIXTURES, OUTLETS, DATA RECEPTACLES, AUDIO/VIDEO CONNECTIONS AND MEDICAL GAS FIXTURES SHOWN ARE FOR ARCHITECTURAL COORDINATION AND DIMENSIONAL CONTROL ONLY. REF: MECHANICAL, ELECTRICAL, AND PLUMBING DRAWINGS AND SPECIFICATIONS.
2. NOT ALL FIXTURES MAY BE SHOWN ON ARCHITECTURAL ELEVATIONS
3.

AGENCY APPROVAL:

REVIEWING AGENCIES STAMP HERE

LODI USD

HMC Architects
DESIGN FOR GOOD
3431-010-000
2101 CAPITOL AVENUE, SUITE 100,
SACRAMENTO, CA, 95816
916.368.7990 / www.hmcarchitects.com

NOT FOR CONSTRUCTION

ISSUE

Δ	DESCRIPTION	DATE

FACILITY:
SAMUEL M. GANTNER ELEMENTARY SCHOOL
1305 E VINE ST,
LODI, CA 95240

PROJECT:
SAMUEL M. GANTNER ELEMENTARY SCHOOL

SHEET NAME:
BLDG E1 - EXTERIOR ELEVATIONS

DESIGN DEVELOPMENT

DATE: **2025.09.30** | CLIENT PROJ NO:


SHEET:

AE5.11


Autodesk Docs://3431010000 LODI USD SAMUEL M. GANTNER ES R24/3431010000-A-LUSD-GANTNER ES-BLDG.rvt
9/30/2025 5:21:15 PM

PLEASE RECYCLE


THE LINE SHOWN ABOVE IS EXACTLY ONE INCH LONG ON ARCH D SHEETS ORIGINAL PAGE SIZE

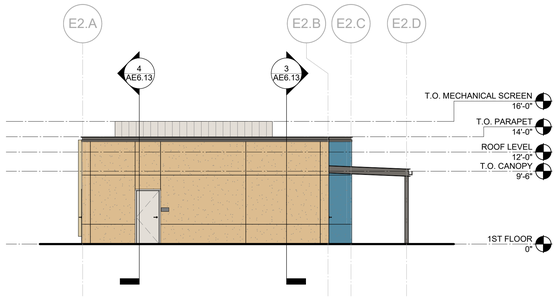

BLDG E2 - EXTERIOR ELEVATION 4 — **4** — 1/8" = 1'-0"

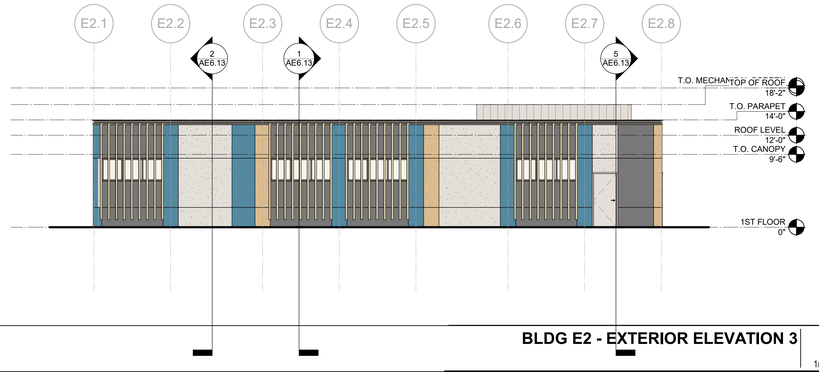

BLDG E2 - EXTERIOR ELEVATION 3 — **3** — 1/8" = 1'-0"

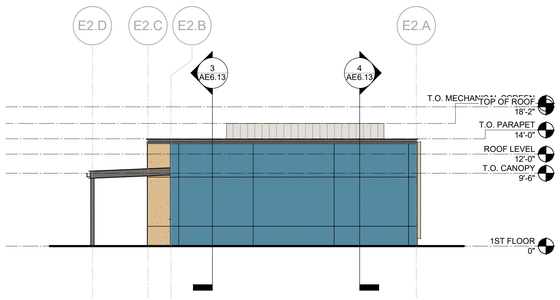

BLDG E2 - EXTERIOR ELEVATION 2 — **2** — 1/8" = 1'-0"



BLDG E2 - EXTERIOR ELEVATION 1 — **1** — 1/8" = 1'-0"

EXTERIOR COLOR SCHEDULE

	MATERIAL	COLOR
	PLASTER	COLOR - CUPOLA YELLOW
	PLASTER	COLOR - SECURE BLUE
	PLASTER	COLOR - INCREDIBLE WHITE
	PLASTER	COLOR - INTELLECTUAL GRAY
	PLASTER	COLOR - GRAY DOMINO

GENERAL NOTES - ELEVATIONS

1. LIGHT FIXTURES, AIR TERMINALS, GRILLES, ELECTRICAL FIXTURES, OUTLETS, DATA RECEPTACLES, AUDIO/VIDEO CONNECTIONS AND MEDICAL GAS FIXTURES SHOWN ARE FOR ARCHITECTURAL COORDINATION AND DIMENSIONAL CONTROL ONLY. REF: MECHANICAL, ELECTRICAL, AND PLUMBING DRAWINGS AND SPECIFICATIONS.
2. NOT ALL FIXTURES MAY BE SHOWN ON ARCHITECTURAL ELEVATIONS
3.

AGENCY APPROVAL:

REVIEWING AGENCIES STAMP HERE

LODI USD

HMC Architects
DESIGN FOR GOOD
3431-010-000
2101 CAPITOL AVENUE, SUITE 100,
SACRAMENTO, CA, 95816
916 368 7990 / www.hmcarchitects.com

NOT FOR CONSTRUCTION

ISSUE

Δ	DESCRIPTION	DATE

FACILITY:
SAMUEL M. GANTNER ELEMENTARY SCHOOL
1305 E VINE ST,
LODI, CA 95240

PROJECT:
SAMUEL M. GANTNER ELEMENTARY SCHOOL

SHEET NAME:
BLDG E2 - EXTERIOR ELEVATIONS

DESIGN DEVELOPMENT

DATE: **2025.09.30** | CLIENT PROJ NO:


SHEET:

AE5.12


Autodesk Docs://3431010000 LODI USD SAMUEL M. GANTNER ES R24/3431010000-A-LUSD-GANTNER ES-BLDG.rvt
9/30/2025 5:21:18 PM

PLEASE RECYCLE


THE LINE SHOWN ABOVE IS EXACTLY ONE INCH LONG ON THIS SHEET'S ORIGINAL PAGE SIZE

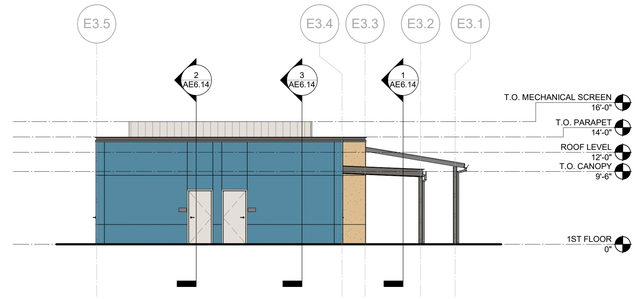


BLDG E3 - EXTERIOR ELEVATION 4 **4** 1/8" = 1'-0"

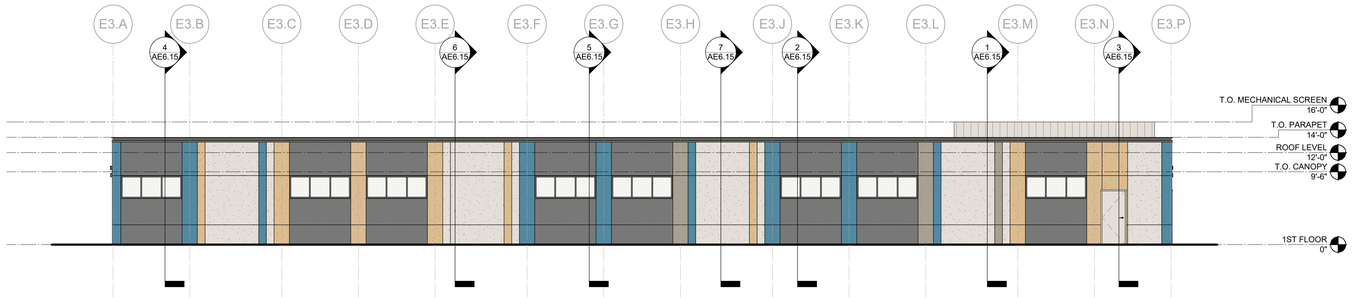

BLDG E3 - EXTERIOR ELEVATION 3 **3** 1/8" = 1'-0"

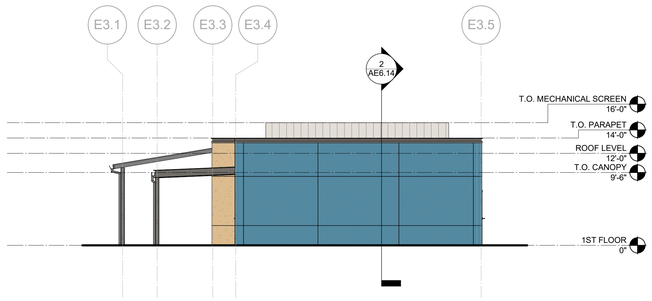

BLDG E3 - EXTERIOR ELEVATION 2 **2** 1/8" = 1'-0"

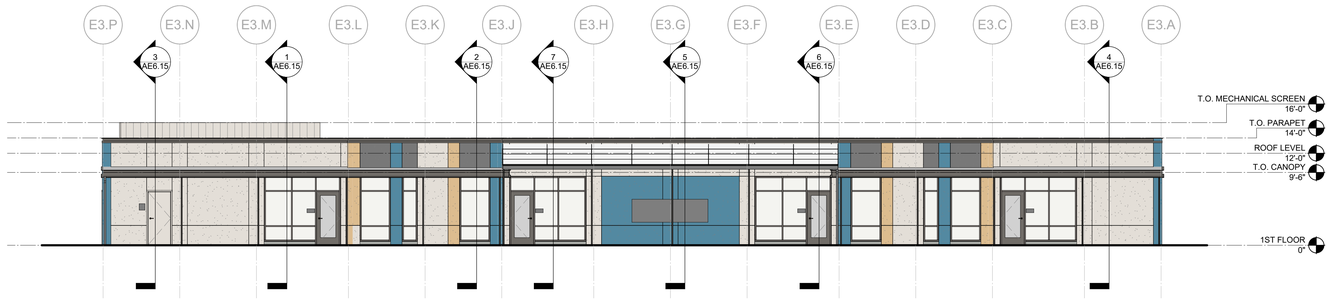

BLDG E3 - EXTERIOR ELEVATION 1 **1** 1/8" = 1'-0"

EXTERIOR COLOR SCHEDULE

	MATERIAL	COLOR
PAINT1	PLASTER	COLOR - CUPOLA YELLOW
PAINT2	PLASTER	COLOR - SECURE BLUE
PAINT3	PLASTER	COLOR - INCREDIBLE WHITE
PAINT4	PLASTER	COLOR - INTELLECTUAL GRAY
PAINT5	PLASTER	COLOR - GRAY DOMINO

GENERAL NOTES - ELEVATIONS

1. LIGHT FIXTURES, AIR TERMINALS, GRILLES, ELECTRICAL FIXTURES, OUTLETS, DATA RECEPTACLES, AUDIO/VIDEO CONNECTIONS AND MEDICAL GAS FIXTURES SHOWN ARE FOR ARCHITECTURAL COORDINATION AND DIMENSIONAL CONTROL ONLY. REF: MECHANICAL, ELECTRICAL, AND PLUMBING DRAWINGS AND SPECIFICATIONS.
2. NOT ALL FIXTURES MAY BE SHOWN ON ARCHITECTURAL ELEVATIONS
3.

AGENCY APPROVAL:

REVIEWING AGENCIES STAMP HERE

LODI USD

HMC Architects
DESIGN FOR GOOD
3431-010-000
2101 CAPITOL AVENUE, SUITE 100,
SACRAMENTO, CA, 95816
916 368 7990 / www.hmcarchitects.com

NOT FOR CONSTRUCTION

ISSUE

Δ	DESCRIPTION	DATE

FACILITY:
SAMUEL M. GANTNER ELEMENTARY SCHOOL
1305 E VINE ST,
LODI, CA 95240

PROJECT:
SAMUEL M. GANTNER ELEMENTARY SCHOOL

SHEET NAME:
BLDG E3 - EXTERIOR ELEVATIONS

DESIGN DEVELOPMENT

DATE: **2025.09.30**
CLIENT PROJ NO:


SHEET:

AE5.13


Autodesk Docs://3431010000 LODI USD SAMUEL M. GANTNER ES R24/3431010000-A-LUSD-GANTNER ES-BLDG.rvt
9/30/2025 5:21:22 PM

PLEASE RECYCLE


THE LINE SHOWN ABOVE IS EXACTLY 1" WHEN PRINTED AT FIVE SHEETS ORIGINAL PAGE SIZE

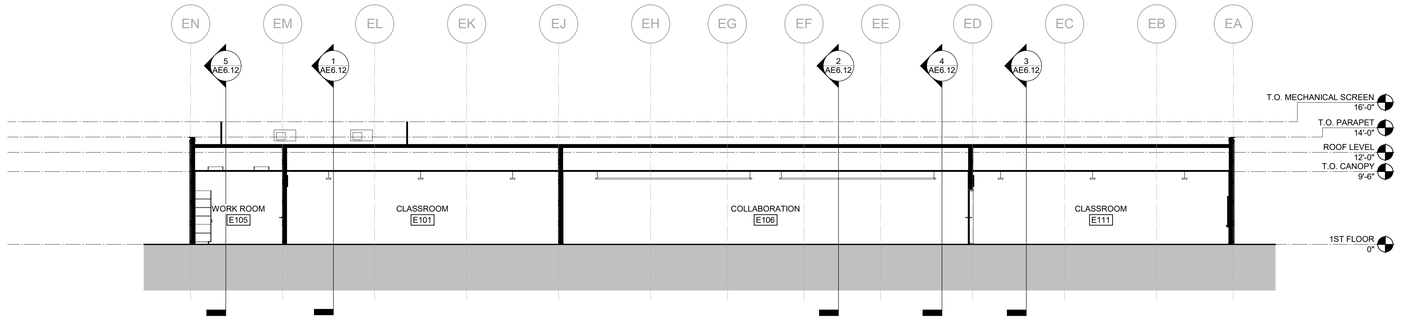


BLDG E1 - SECTION 6 3 1/8" = 1'-0"

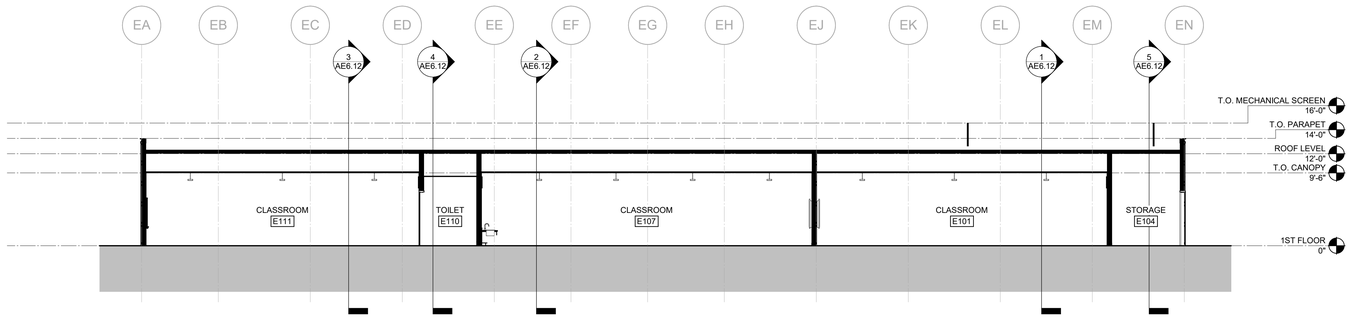

BLDG E1 - SECTION 2 2 1/8" = 1'-0"

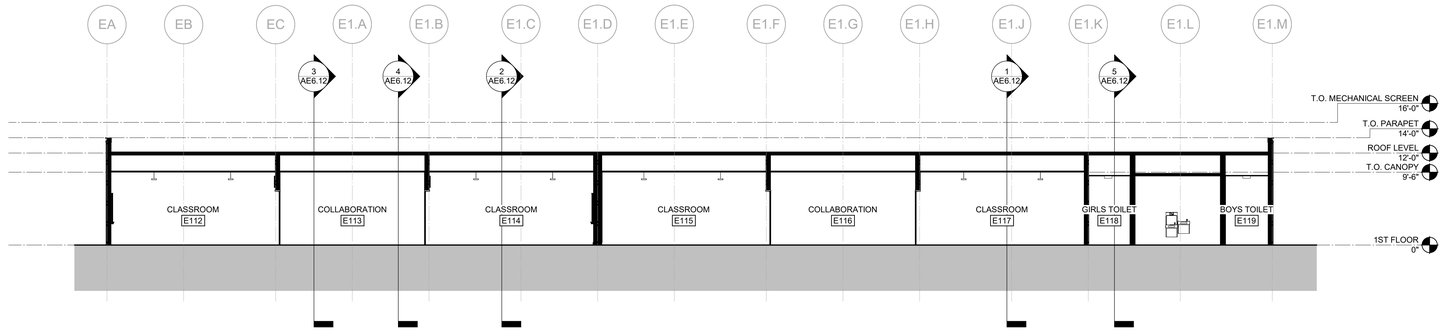

BLDG E1 - SECTION 7 4 1/8" = 1'-0"

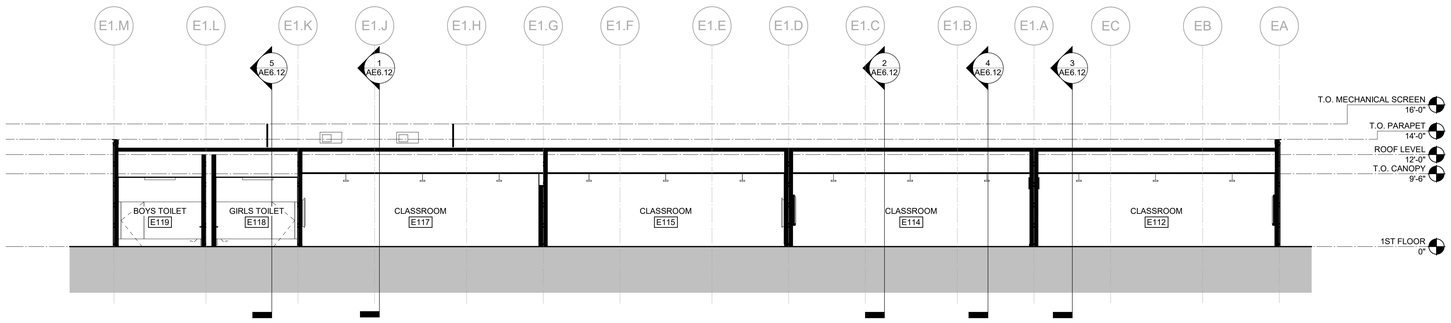

BLDG E1 - SECTION 1 1 1/8" = 1'-0"

PLEASE RECYCLE

AGENCY APPROVAL:

REVIEWING AGENCIES STAMP HERE

LODI USD

HMC Architects DESIGN FOR GOOD
3431-010-000
2101 CAPITOL AVENUE, SUITE 100, SACRAMENTO, CA, 95816
916.368.7990 / www.hmcarchitects.com

NOT FOR CONSTRUCTION

ISSUE

Δ	DESCRIPTION	DATE

FACILITY:
SAMUEL M. GANTNER ELEMENTARY SCHOOL
1305 E VINE ST,
LODI, CA 95240

PROJECT:
SAMUEL M. GANTNER ELEMENTARY SCHOOL

SHEET NAME:
BLDG E1 - SECTIONS

DESIGN DEVELOPMENT


DATE: **2025.09.30** | CLIENT PROJ NO:

SHEET:


AE6.11

Autodesk Docs://3431010000 LODI USD SAMUEL M. GANTNER ES R24/3431010000-A-LUSD-GANTNER ES-BLDG.rvt
9/30/2025 5:21:25 PM


THE LINE SHOWN ABOVE IS 1" LONG ON ORIGINAL PLOTTED SHEETS ORIGINAL PAGE SIZE

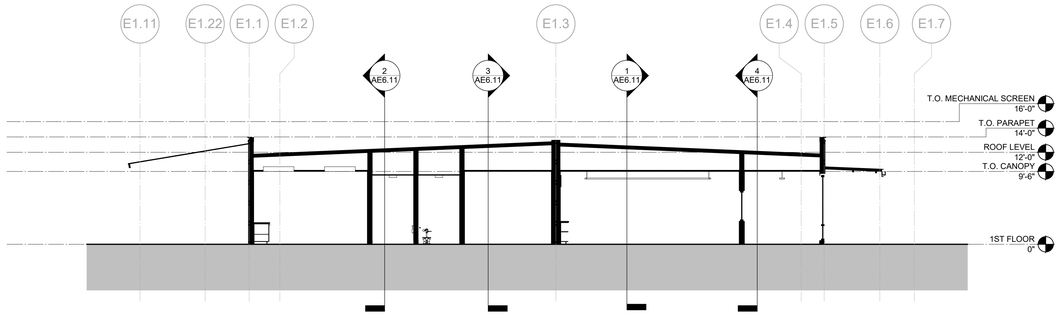


BLDG E1 - SECTION 8 **4** 1/8" = 1'-0"

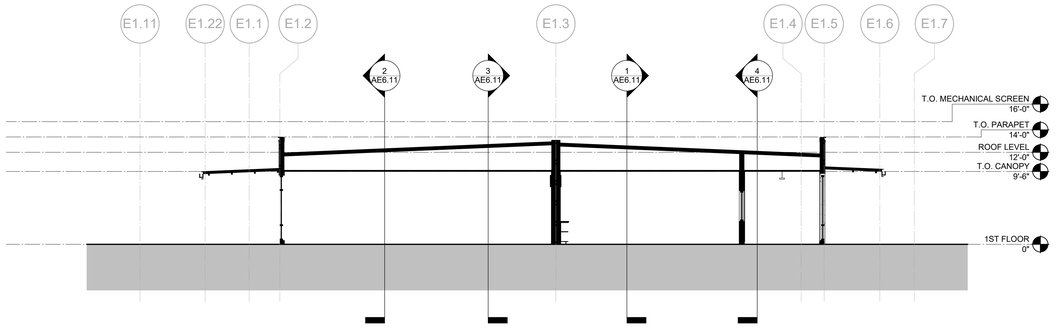


BLDG E1 - SECTION 5 **3** 1/8" = 1'-0"

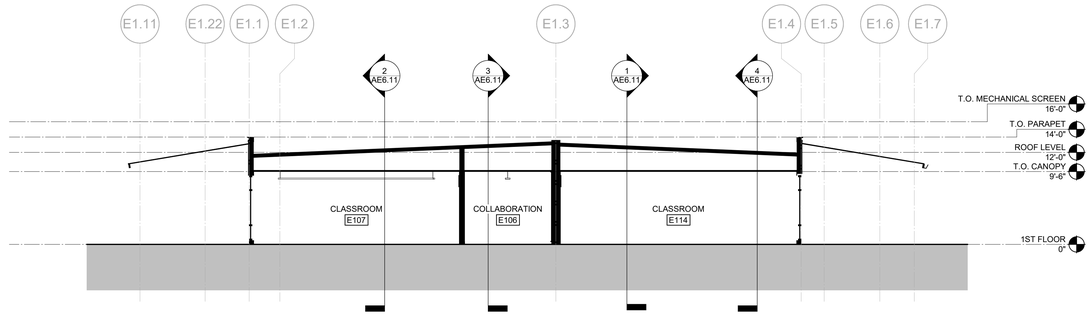

BLDG E1 - SECTION 4 **2** 1/8" = 1'-0"

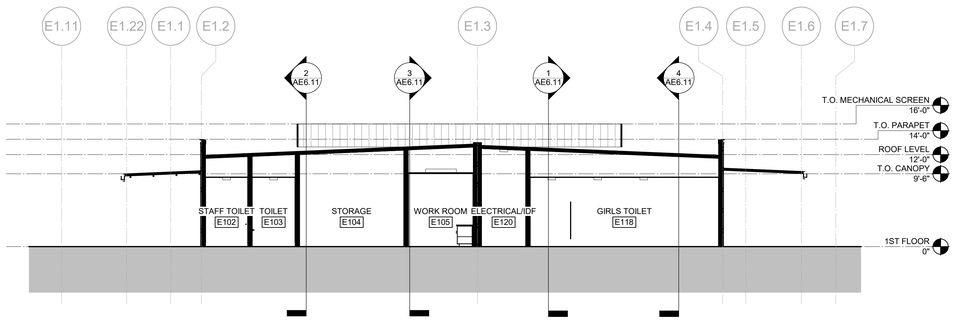

BLDG E1 - SECTION 9 **5** 1/8" = 1'-0"

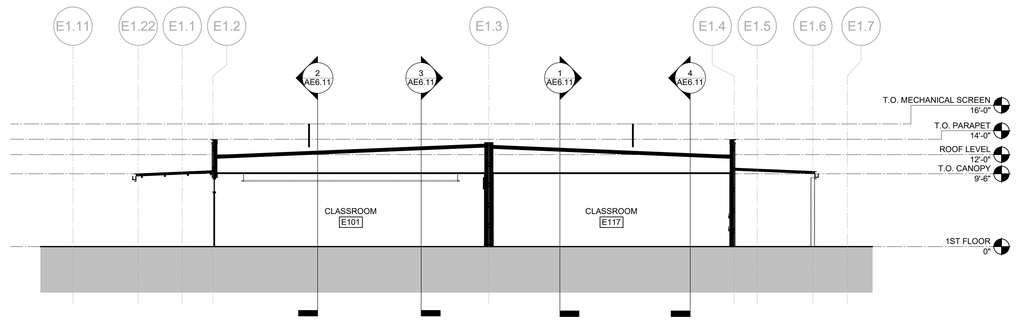

BLDG E1 - SECTION 3 **1** 1/8" = 1'-0"

PLEASE RECYCLE

AGENCY APPROVAL:

REVIEWING AGENCIES STAMP HERE

LODI USD

HMC Architects
DESIGN FOR GOOD
3431-010-000
2101 CAPITOL AVENUE, SUITE 100,
SACRAMENTO, CA, 95816
916 368 7990 / www.hmcarchitects.com

NOT FOR CONSTRUCTION

ISSUE

Δ	DESCRIPTION	DATE

FACILITY:
SAMUEL M. GANTNER ELEMENTARY SCHOOL
1305 E VINE ST,
LODI, CA 95240

PROJECT:
SAMUEL M. GANTNER ELEMENTARY SCHOOL

SHEET NAME:
BLDG E1 - SECTIONS

DESIGN DEVELOPMENT


DATE: **2025.09.30** | CLIENT PROJ NO:

SHEET:


AE6.12

Autodesk Docs://3431010000 LODI USD SAMUEL M. GANTNER ES R24/3431010000-A-LUSD-GANTNER ES-BLDG.rvt
9/30/2025 5:21:26 PM


THE LINE SHOWN ABOVE IS EXACTLY 1" LONG ON ARCH D SIZE SHEETS (ORIGINAL PAGE SIZE)

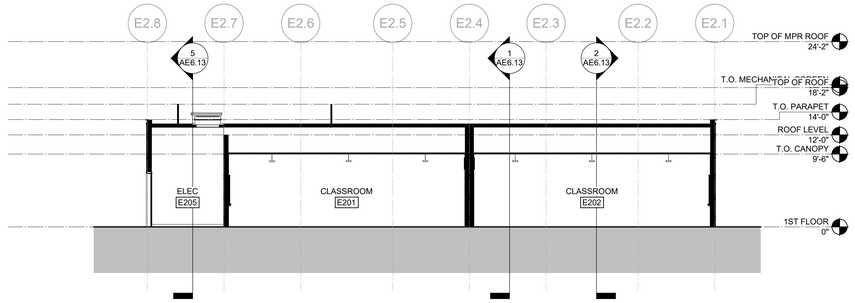


BLDG E2 - SECTION 4 **4** 1/8" = 1'-0"

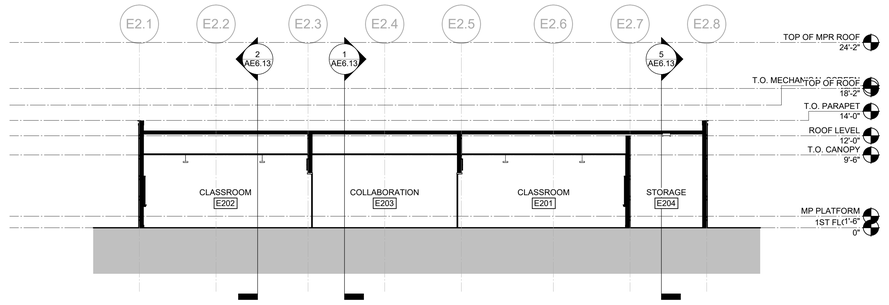


BLDG E2 - SECTION 3 **3** 1/8" = 1'-0"

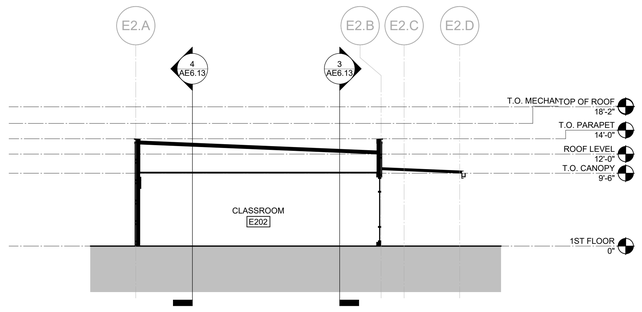

BLDG E2 - SECTION 2 **2** 1/8" = 1'-0"

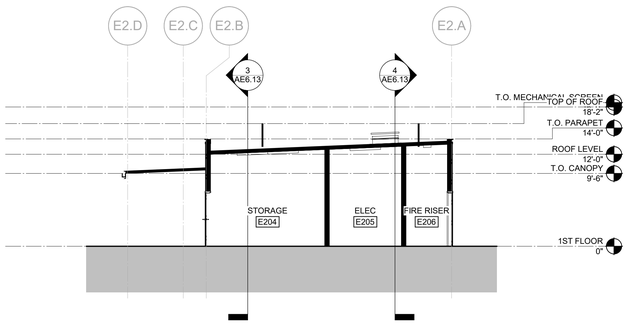

BLDG E2 - SECTION 5 **5** 1/8" = 1'-0"

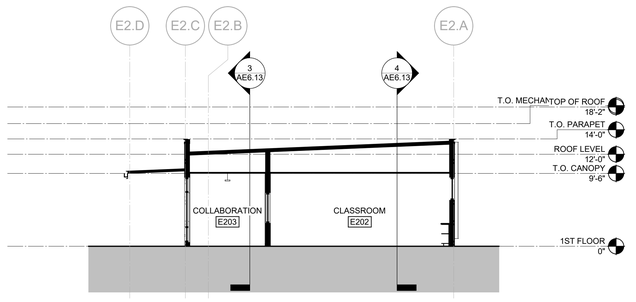

BLDG E2 - SECTION 1 **1** 1/8" = 1'-0"

PLEASE RECYCLE

AGENCY APPROVAL:

REVIEWING AGENCIES STAMP HERE

LODI USD

HMC Architects
DESIGN FOR GOOD
3431-010-000
2101 CAPITOL AVENUE, SUITE 100,
SACRAMENTO, CA, 95816
916.368.7990 / www.hmcarchitects.com

NOT FOR CONSTRUCTION

ISSUE

Δ	DESCRIPTION	DATE

FACILITY:
SAMUEL M. GANTNER ELEMENTARY SCHOOL
1305 E VINE ST,
LODI, CA 95240

PROJECT:
SAMUEL M. GANTNER ELEMENTARY SCHOOL

SHEET NAME:
BLDG E2 - SECTIONS

DESIGN DEVELOPMENT


DATE: **2025.09.30**
CLIENT PROJ NO:

SHEET:


AE6.13

Autodesk Docs://3431010000 LODI USD SAMUEL M. GANTNER ES R24/3431010000-A-LUSD-GANTNER ES-BLDG.rvt
9/30/2025 5:21:31 PM


THE LINE SHOWN ABOVE IS
EXACTLY ONE INCH LONG ON
SHEETS ORIGINAL PAGE SIZE

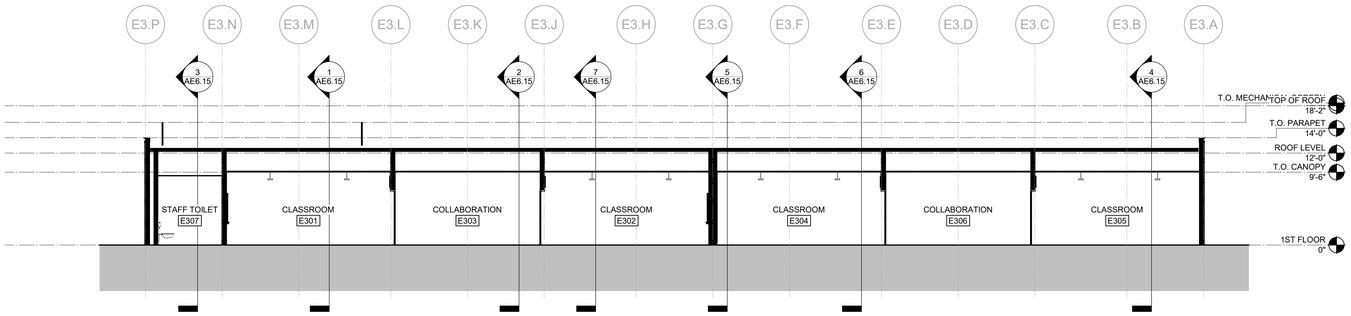

BLDG E3 - SECTION 4 **3**
1/8" = 1'-0"

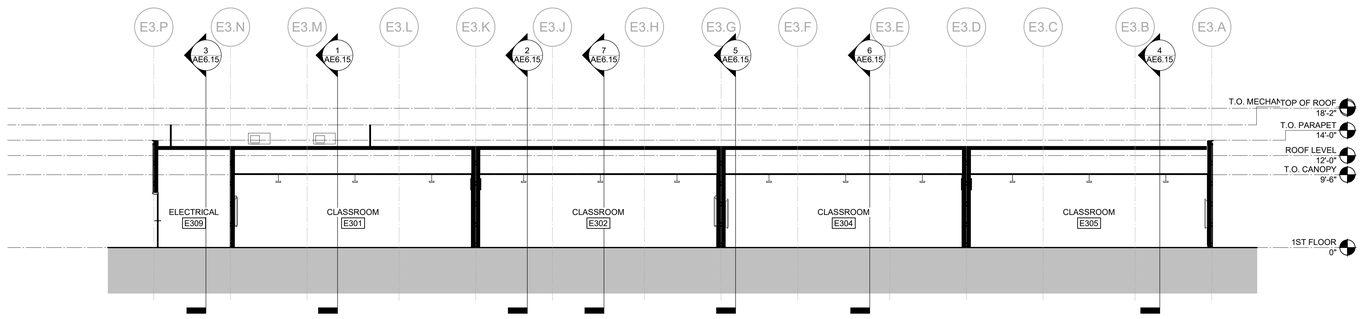

BLDG E3 - SECTION 3 **2**
1/8" = 1'-0"

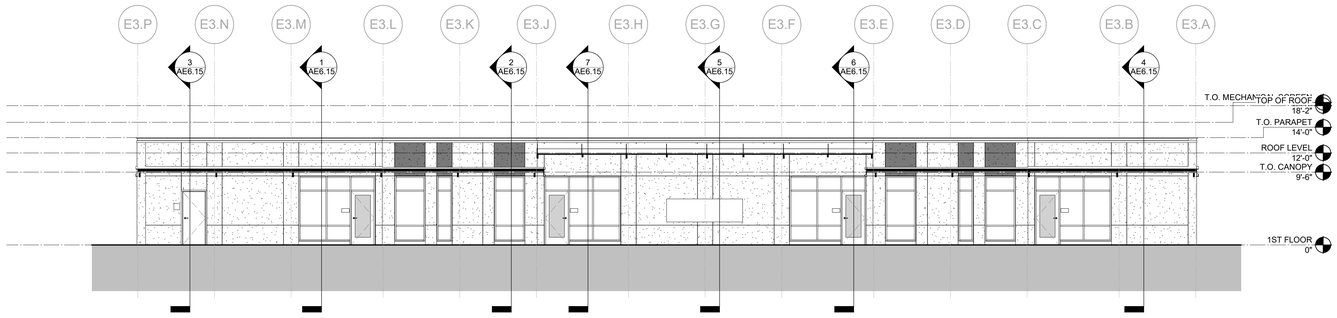

BLDG E3 - SECTION 5 **1**
1/8" = 1'-0"

PLEASE RECYCLE

AGENCY APPROVAL:

REVIEWING AGENCIES
STAMP HERE

LODI USD

HMC Architects
DESIGN FOR GOOD
3431-010-000
2101 CAPITOL AVENUE, SUITE 100,
SACRAMENTO, CA, 95816
916 368 7990 / www.hmcarchitects.com

NOT FOR CONSTRUCTION

ISSUE

Δ	DESCRIPTION	DATE

FACILITY:
SAMUEL M. GANTNER ELEMENTARY SCHOOL
1305 E VINE ST,
LODI, CA 95240

PROJECT:
SAMUEL M. GANTNER ELEMENTARY SCHOOL

SHEET NAME:
BLDG E3 - SECTIONS

DESIGN DEVELOPMENT


DATE: **2025.09.30** | CLIENT PROJ NO:

SHEET:


AE6.14

Autodesk Docs://3431010000 LODI USD SAMUEL M. GANTNER ES R24/3431010000-A-LUSD-GANTNER ES-BLDG.rvt
9/30/2025 5:21:33 PM


THE LINE SHOWN ABOVE IS
EXACTLY ONE INCH LONG ON
SHEETS ORIGINAL PAGE SIZE

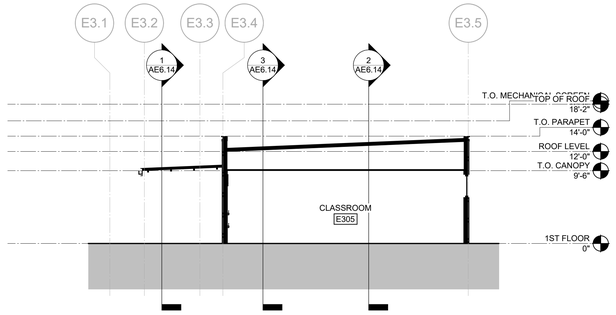


BLDG E3 - SECTION 10 4 — 1/8" = 1'-0"

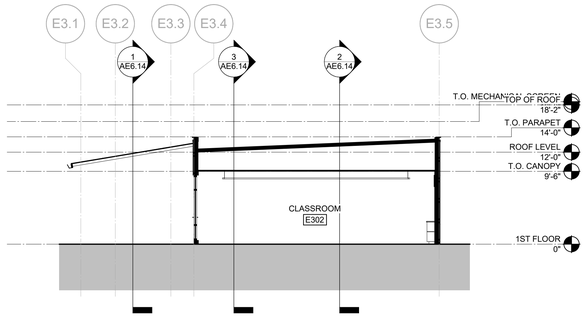


BLDG E3 - SECTION 2 7 — 1/8" = 1'-0"

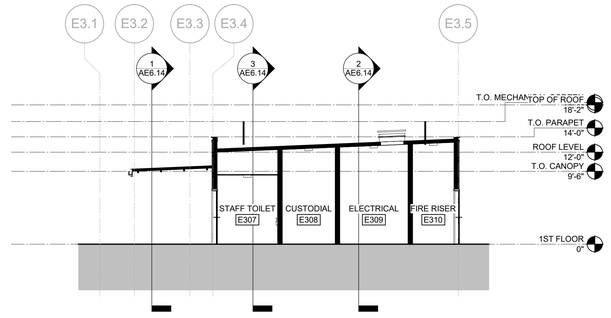


BLDG E3 - SECTION 6 3 — 1/8" = 1'-0"

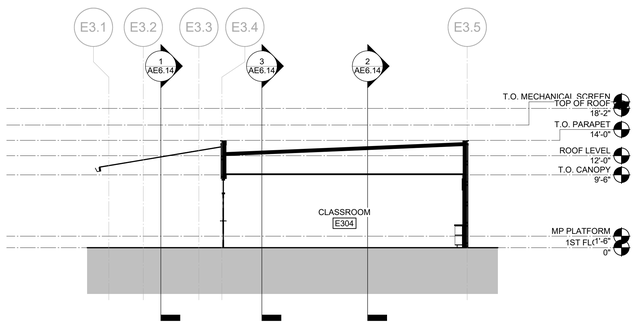


BLDG E3 - SECTION 8 6 — 1/8" = 1'-0"

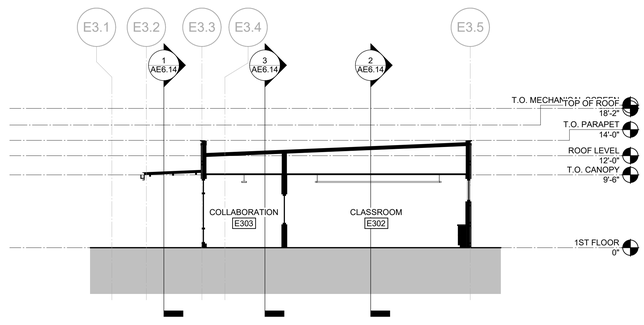

BLDG E3 - SECTION 9 2 — 1/8" = 1'-0"

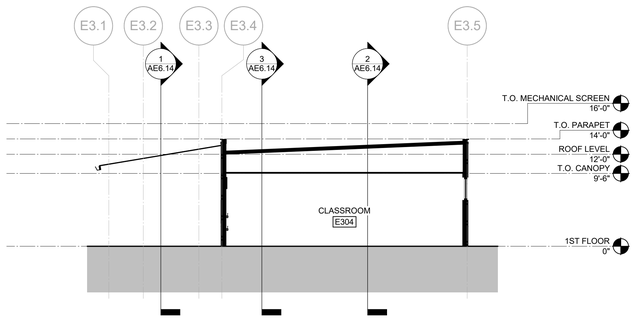

BLDG E3 - SECTION 7 5 — 1/8" = 1'-0"

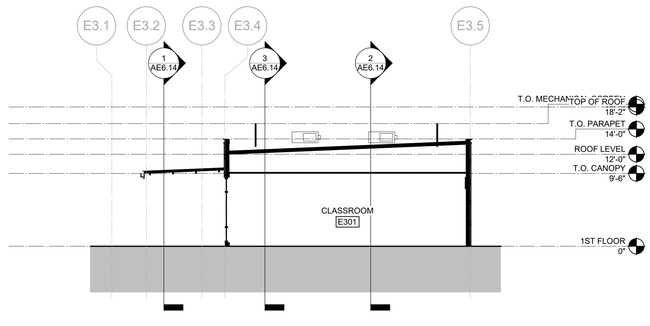

BLDG E3 - SECTION 1 1 — 1/8" = 1'-0"

AGENCY APPROVAL:

REVIEWING AGENCIES STAMP HERE

LODI USD

HMC Architects
DESIGN FOR GOOD
3431-010-000
2101 CAPITOL AVENUE, SUITE 100,
SACRAMENTO, CA, 95816
916 368 7990 / www.hmcarchitects.com

NOT FOR CONSTRUCTION

ISSUE

Δ	DESCRIPTION	DATE

FACILITY:
SAMUEL M. GANTNER ELEMENTARY SCHOOL
1305 E VINE ST,
LODI, CA 95240

PROJECT:
SAMUEL M. GANTNER ELEMENTARY SCHOOL

SHEET NAME:
BLDG E3 - SECTIONS

DESIGN DEVELOPMENT

DATE: **2025.09.30** | CLIENT PROJ NO:


SHEET:

AE6.15

Autodesk Docs://3431010000 LODI USD SAMUEL M. GANTNER ES R24/3431010000-A-LUSD-GANTNER ES-BLDG.rvt
9/30/2025 5:21:36 PM


PLEASE RECYCLE

THE LINE SHOWN ABOVE IS EXACTLY ONE INCH LONG ON FULL SHEETS ORIGINAL PAGE SIZE

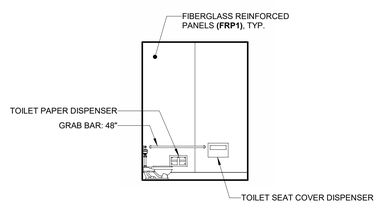


KINDERGARTEN HEIGHT


E110 TOILET 6A 1/4" = 1'-0"

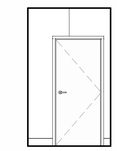


E110 TOILET 6B 1/4" = 1'-0"

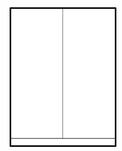

E110 TOILET 6C 1/4" = 1'-0"

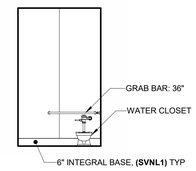


E110 TOILET 6D 1/4" = 1'-0"

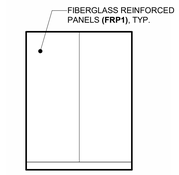


KINDERGARTEN HEIGHT


E108 TOILET 5A 1/4" = 1'-0"

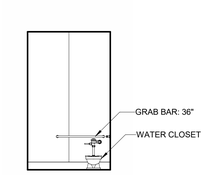


E108 TOILET 5B 1/4" = 1'-0"

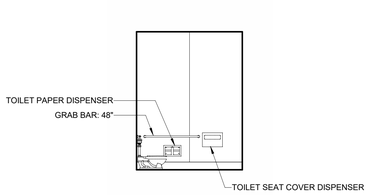

E108 TOILET 5C 1/4" = 1'-0"

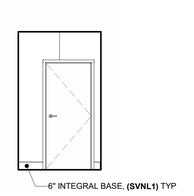


E108 TOILET 5D 1/4" = 1'-0"

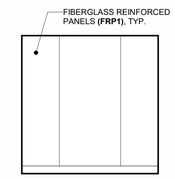


KINDERGARTEN HEIGHT


E103 TOILET 4A 1/4" = 1'-0"

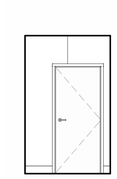


E103 TOILET 4B 1/4" = 1'-0"

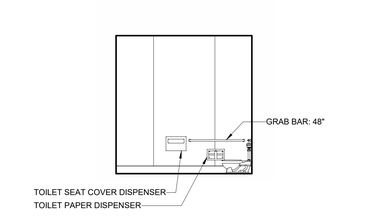

E103 TOILET 4C 1/4" = 1'-0"

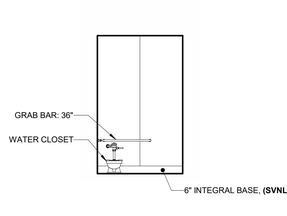


E103 TOILET 4D 1/4" = 1'-0"

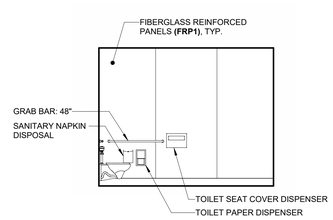


ADULT HEIGHT


E102 STAFF TOILET 3A 1/4" = 1'-0"

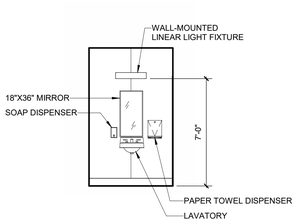


E102 STAFF TOILET 3B 1/4" = 1'-0"

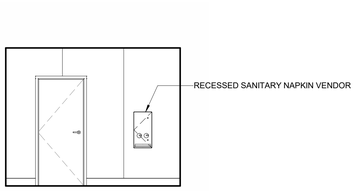


E102 STAFF TOILET 3C 1/4" = 1'-0"

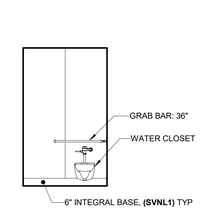

E102 STAFF TOILET 3D 1/4" = 1'-0"

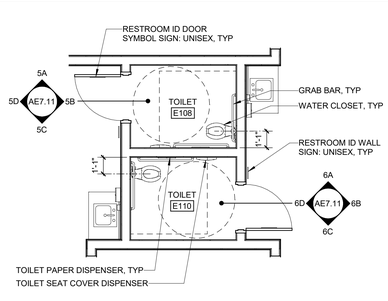

ENLARGED PLAN - E108 & E110 TOILETS 2 1/4" = 1'-0"

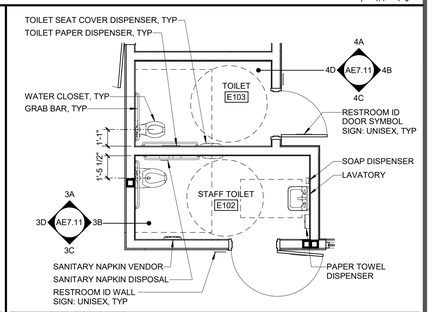

ENLARGED PLAN - E102 & E103 TOILETS 1 1/4" = 1'-0"

AGENCY APPROVAL:

REVIEWING AGENCIES STAMP HERE

LODI USD

HMC Architects
DESIGN FOR GOOD
3431-010-000
2101 CAPITOL AVENUE, SUITE 100,
SACRAMENTO, CA, 95816
916 368 7990 / www.hmcarchitects.com

NOT FOR CONSTRUCTION

ISSUE

Δ	DESCRIPTION	DATE

NOTES

LEGEND

CASEWORK ABBREVIATIONS:

WI WOODWORK INSTITUTE

FACILITY:
SAMUEL M. GANTNER ELEMENTARY SCHOOL
1305 E VINE ST,
LODI, CA 95240

PROJECT:
SAMUEL M. GANTNER ELEMENTARY SCHOOL

SHEET NAME:
ENLARGED PLANS AND ELEVATIONS

DESIGN DEVELOPMENT

DATE: **2025.09.30** CLIENT PROJ NO:


SHEET:

AE7.11

Autodesk Docs://3431010000 LODI USD SAMUEL M. GANTNER ES R24\3431010000-A-LUSD-GANTNER ES-BLDG.rvt
9/30/2025 5:21:42 PM


PLEASE RECYCLE

THE LINE SHOWN ABOVE IS EXACTLY ONE INCH ON THIS SHEET'S ORIGINAL PAGE SIZE

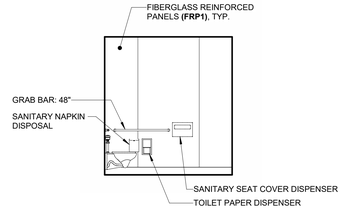


ADULT HEIGHT


E307 STAFF TOILET 5A
1/4" = 1'-0"

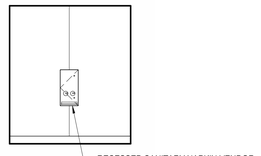


E307 STAFF TOILET 5B
1/4" = 1'-0"

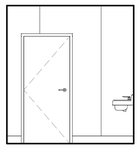

E307 STAFF TOILET 5C
1/4" = 1'-0"

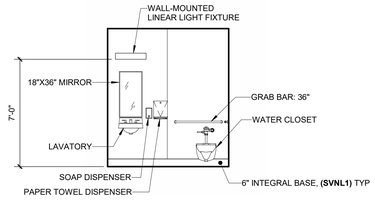


E307 STAFF TOILET 5D
1/4" = 1'-0"

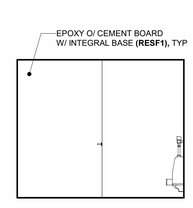


ELEMENTARY HEIGHT


E119 BOYS TOILET 4A
1/4" = 1'-0"

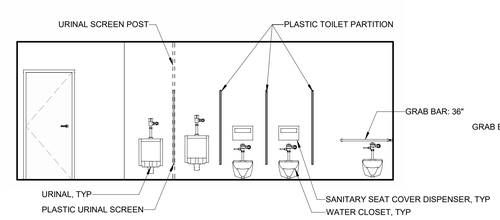


E119 BOYS TOILET 4B
1/4" = 1'-0"

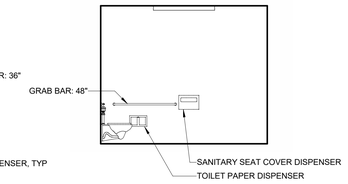

E119 BOYS TOILET 4C
1/4" = 1'-0"

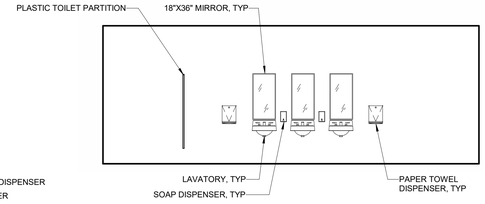


E119 BOYS TOILET 4D
1/4" = 1'-0"

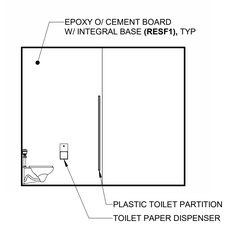


ELEMENTARY HEIGHT


E118 GIRLS TOILET 3A
1/4" = 1'-0"

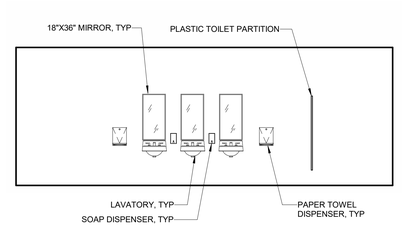


E118 GIRLS TOILET 3B
1/4" = 1'-0"

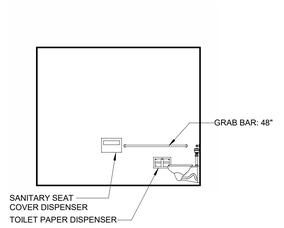


E118 GIRLS TOILET 3C
1/4" = 1'-0"

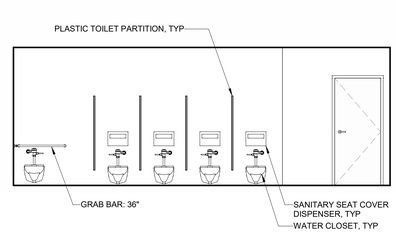

E118 GIRLS TOILET 3D
1/4" = 1'-0"

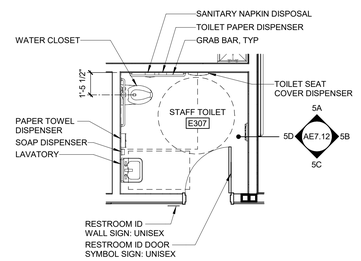

ENLARGED PLAN - E307 STAFF TOILET 2
1/4" = 1'-0"

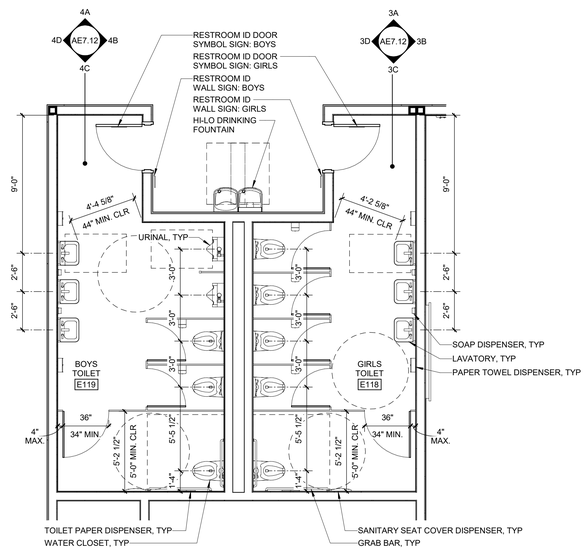

ENLARGED PLAN - E118 GIRLS TOILET & E119 BOYS TOILET 1
1/4" = 1'-0"

AGENCY APPROVAL:

REVIEWING AGENCIES STAMP HERE

LODI USD

HMC Architects
DESIGN FOR GOOD
3431-010-000
2101 CAPITOL AVENUE, SUITE 100, SACRAMENTO, CA, 95816
916 368 7990 / www.hmcarchitects.com

NOT FOR CONSTRUCTION

ISSUE

Δ	DESCRIPTION	DATE

NOTES

LEGEND

CASEWORK ABBREVIATIONS:

WI WOODWORK INSTITUTE

FACILITY:
SAMUEL M. GANTNER ELEMENTARY SCHOOL
1305 E VINE ST,
LODI, CA 95240

PROJECT:
SAMUEL M. GANTNER ELEMENTARY SCHOOL

SHEET NAME:
ENLARGED PLANS AND ELEVATIONS

DESIGN DEVELOPMENT

DATE: **2025.09.30** | CLIENT PROJ NO:


SHEET:

AE7.12


Autodesk Docs://3431010000 LODI USD SAMUEL M. GANTNER ES R24/3431010000-A-LUSD-GANTNER ES-BLDG.rvt
9/30/2025 5:21:46 PM

PLEASE RECYCLE


THE LINE SHOWN ABOVE IS EXACTLY ONE INCH LONG ON THIS SHEET'S ORIGINAL PAGE SIZE

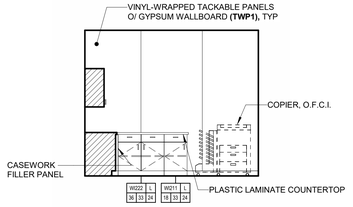


E105 WORK ROOM 3A
1/4" = 1'-0"

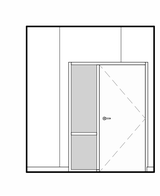


E105 WORK ROOM 3B
1/4" = 1'-0"

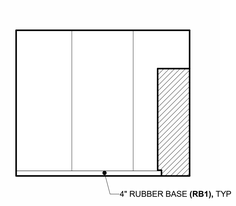


E105 WORK ROOM 3C
1/4" = 1'-0"

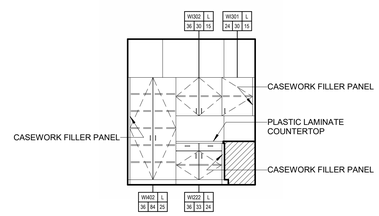


E105 WORK ROOM 3D
1/4" = 1'-0"

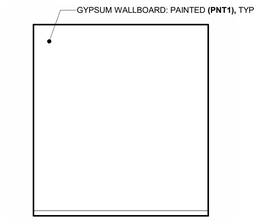


E104 STORAGE 2A
1/4" = 1'-0"

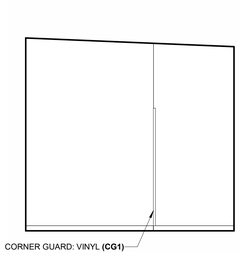


E104 STORAGE 2B
1/4" = 1'-0"

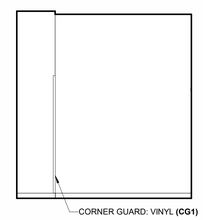


E104 STORAGE 2C
1/4" = 1'-0"

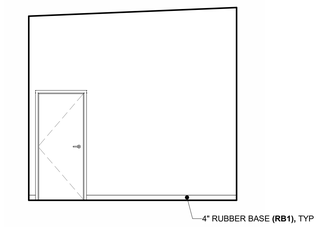


E104 STORAGE 2D
1/4" = 1'-0"

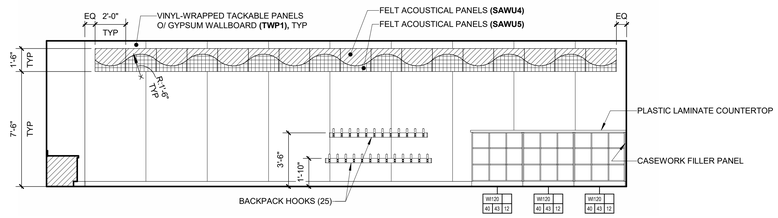


E101 CLASSROOM 1A
1/4" = 1'-0"

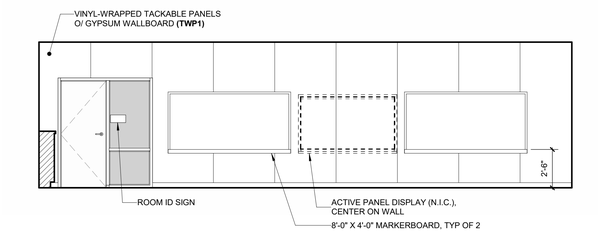

E101 CLASSROOM 1B
1/4" = 1'-0"

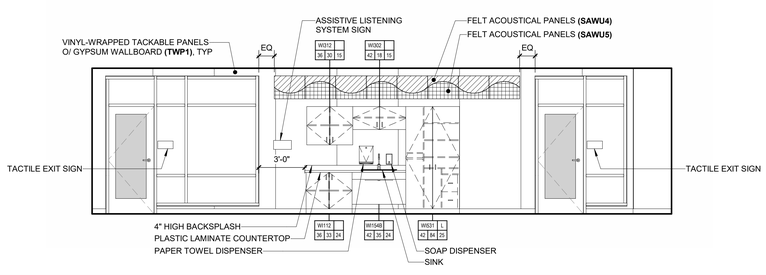

E101 CLASSROOM 1C
1/4" = 1'-0"

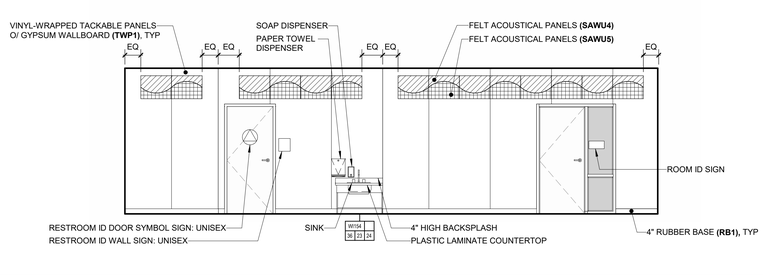

E101 CLASSROOM 1D
1/4" = 1'-0"

AGENCY APPROVAL:

REVIEWING AGENCIES STAMP HERE

LODI USD

HMC Architects
DESIGN FOR GOOD
3431-010-000
2101 CAPITOL AVENUE, SUITE 100,
SACRAMENTO, CA, 95816
916 368 7990 / www.hmcarchitects.com

NOT FOR CONSTRUCTION

ISSUE

Δ	DESCRIPTION	DATE

NOTES

LEGEND

CASEWORK ABBREVIATIONS:

WI WOODWORK INSTITUTE

FACILITY:
SAMUEL M. GANTNER ELEMENTARY SCHOOL
1305 E VINE ST,
LODI, CA 95240

PROJECT:
SAMUEL M. GANTNER ELEMENTARY SCHOOL

SHEET NAME:
BLDG E - INTERIOR ELEVATIONS

DESIGN DEVELOPMENT

DATE: **2025.09.30**
CLIENT PROJ NO:


SHEET:

AE8.11


Autodesk Docs://3431010000 LODI USD SAMUEL M. GANTNER ES R24/3431010000-A-LUSD-GANTNER ES-BLDG.rvt
9/30/2025 5:21:51 PM

PLEASE RECYCLE


THE LINE SHOWN ABOVE IS EXACTLY ONE INCH LONG ON THIS SHEET'S ORIGINAL PAGE SIZE

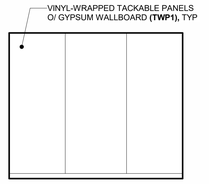


E109 WORK ROOM 3A
1/4" = 1'-0"

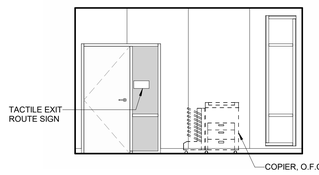


E109 WORK ROOM 3B
1/4" = 1'-0"

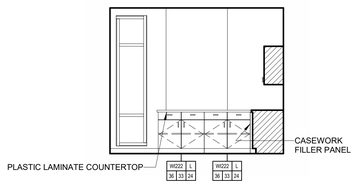


E109 WORK ROOM 3C
1/4" = 1'-0"

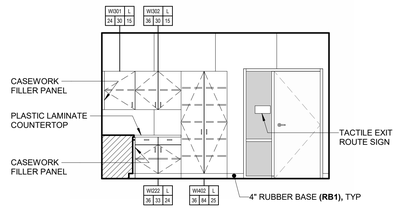


E109 WORK ROOM 3D
1/4" = 1'-0"

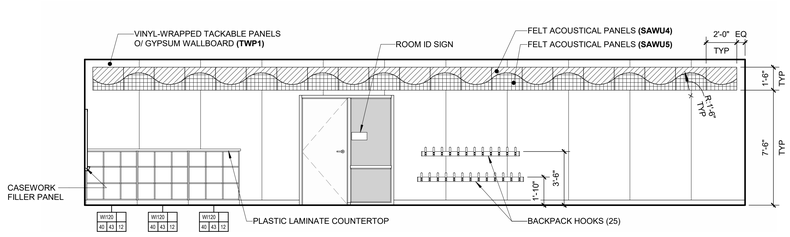


E107 CLASSROOM 2A
1/4" = 1'-0"

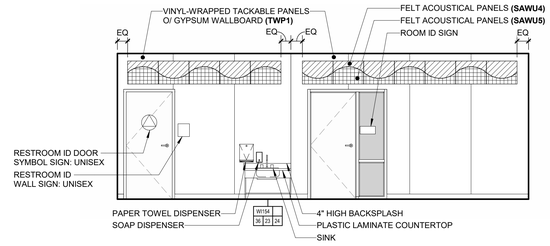


E107 CLASSROOM 2B
1/4" = 1'-0"

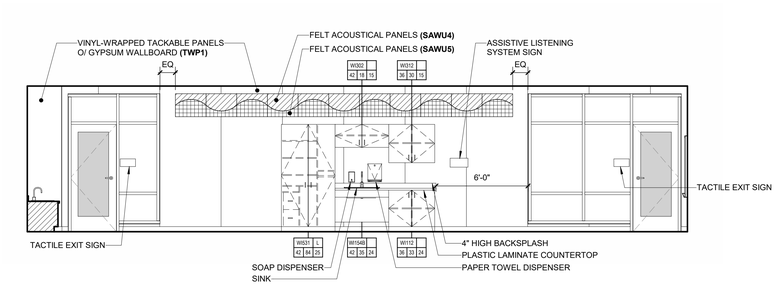


E107 CLASSROOM 2C
1/4" = 1'-0"

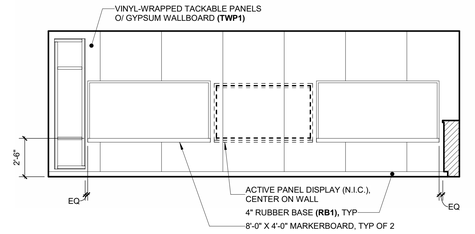


E107 CLASSROOM 2D
1/4" = 1'-0"

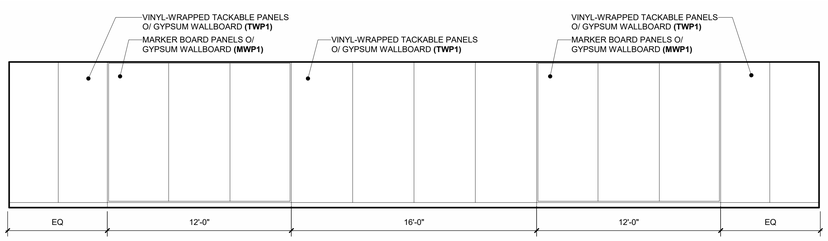


E106 COLLABORATION 1A
1/4" = 1'-0"

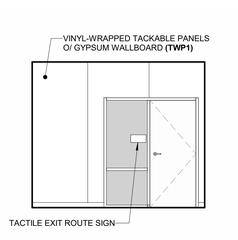

E106 COLLABORATION 1B
1/4" = 1'-0"

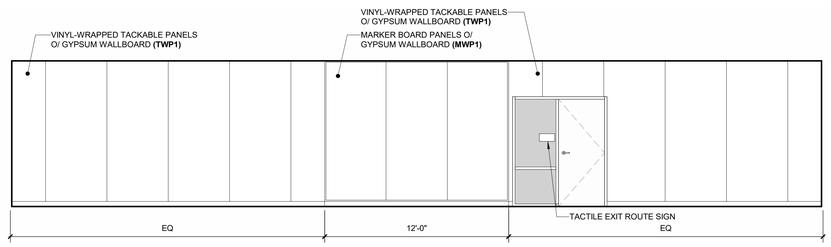

E106 COLLABORATION 1C
1/4" = 1'-0"

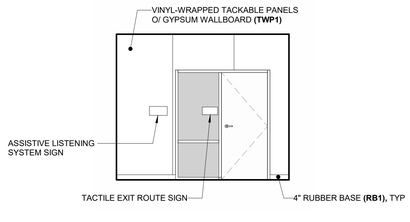

E106 COLLABORATION 1D
1/4" = 1'-0"

PLEASE RECYCLE

AGENCY APPROVAL:

REVIEWING AGENCIES STAMP HERE

LODI USD

HMC Architects
DESIGN FOR GOOD
3431-010-000
2101 CAPITOL AVENUE, SUITE 100, SACRAMENTO, CA, 95816
916 368 7990 / www.hmcarchitects.com

NOT FOR CONSTRUCTION

ISSUE

Δ	DESCRIPTION	DATE

NOTES

LEGEND

CASEWORK ABBREVIATIONS:

WI WOODWORK INSTITUTE

FACILITY:
SAMUEL M. GANTNER ELEMENTARY SCHOOL
1305 E VINE ST,
LODI, CA 95240

PROJECT:
SAMUEL M. GANTNER ELEMENTARY SCHOOL

SHEET NAME:
BLDG E - INTERIOR ELEVATIONS

DESIGN DEVELOPMENT


DATE: **2025.09.30** | CLIENT PROJ NO:

SHEET:


AE8.12

Autodesk Docs://3431010000 LODI USD SAMUEL M. GANTNER ES R24/3431010000-A-LUSD-GANTNER ES-BLDG.rvt
9/30/2025 5:21:55 PM


THE LINE SHOWN ABOVE IS
EXACTLY ONE INCH LONG ON
SHEETS ORIGINAL PAGE SIZE

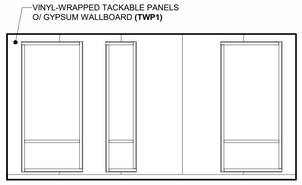


E113 & E116 COLLABORATION 3A
1/4" = 1'-0"

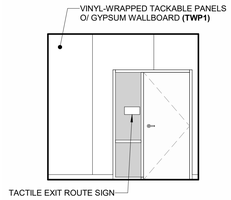


E113 & E116 COLLABORATION 3B
1/4" = 1'-0"

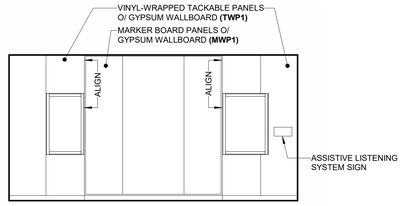


E113 & E116 COLLABORATION 3C
1/4" = 1'-0"

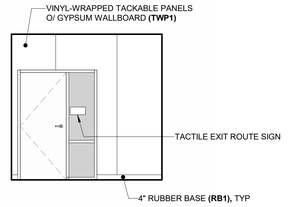


E113 & E116 COLLABORATION 3D
1/4" = 1'-0"

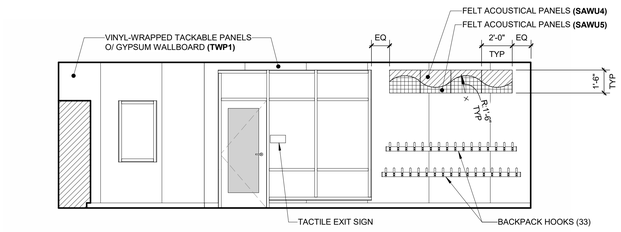


E112 & E115 CLASSROOM 2A
1/4" = 1'-0"

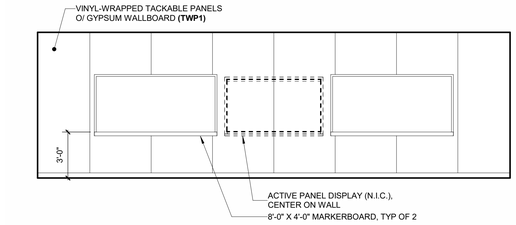


E112 & E115 CLASSROOM 2B
1/4" = 1'-0"

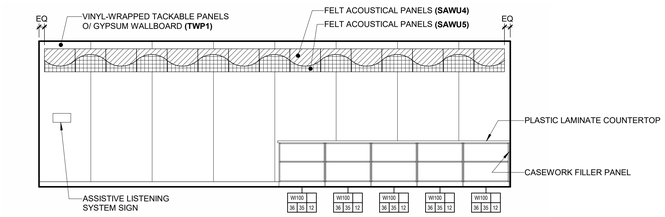


E112 & E115 CLASSROOM 2C
1/4" = 1'-0"

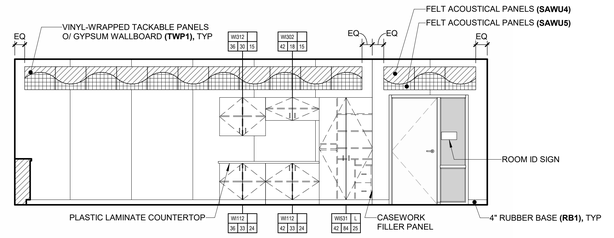


E112 & E115 CLASSROOM 2D
1/4" = 1'-0"

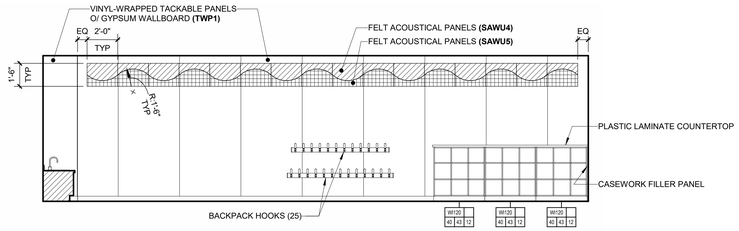


E111 CLASSROOM 1A
1/4" = 1'-0"

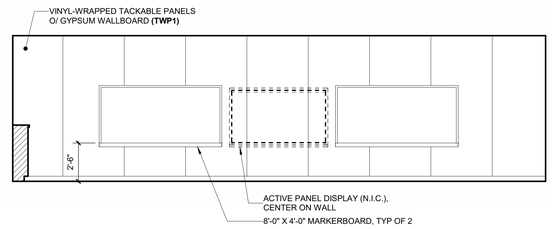

E111 CLASSROOM 1B
1/4" = 1'-0"

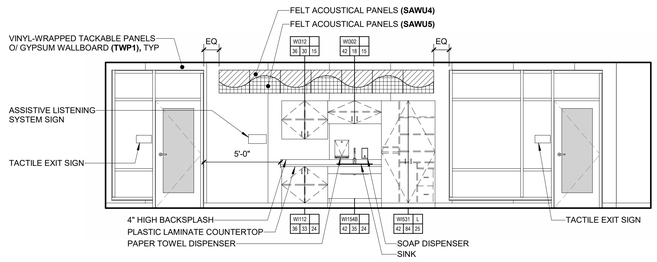

E111 CLASSROOM 1C
1/4" = 1'-0"

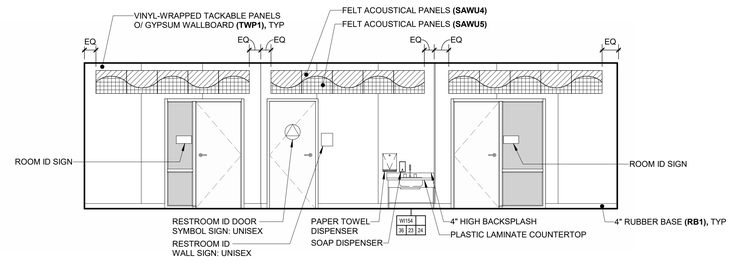

E111 CLASSROOM 1D
1/4" = 1'-0"

Autodesk Docs://3431010000 LODI USD SAMUEL M. GANTNER ES R24/3431010000-A-LUSD-GANTNER ES-BLDG.rvt
9/30/2025 5:22:00 PM

AGENCY APPROVAL:

REVIEWING AGENCIES
STAMP HERE

LODI USD

HMC Architects
DESIGN FOR GOOD
3431-010-000
2101 CAPITOL AVENUE, SUITE 100,
SACRAMENTO, CA, 95816
916 368 7990 / www.hmcarchitects.com

NOT FOR CONSTRUCTION

ISSUE

Δ	DESCRIPTION	DATE

NOTES

LEGEND

CASEWORK ABBREVIATIONS:

WI WOODWORK INSTITUTE

FACILITY:
SAMUEL M. GANTNER ELEMENTARY SCHOOL
1305 E VINE ST,
LODI, CA 95240

PROJECT:
SAMUEL M. GANTNER ELEMENTARY SCHOOL

SHEET NAME:
BLDG E - INTERIOR ELEVATIONS

DESIGN DEVELOPMENT


DATE: **2025.09.30** | CLIENT PROJ NO:

SHEET:


AE8.13

PLEASE RECYCLE


THE LINE SHOWN ABOVE IS EXACTLY ONE INCH ON FULL SHEETS ORIGINAL PAGE SIZE

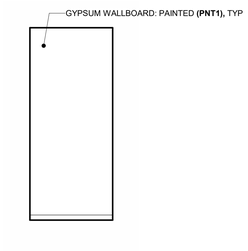


E121 FIRE RISER **3A** 1/4" = 1'-0"

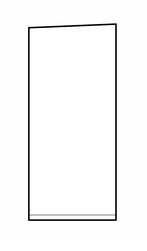


E121 FIRE RISER **3B** 1/4" = 1'-0"

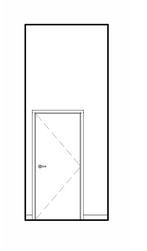


E121 FIRE RISER **3C** 1/4" = 1'-0"

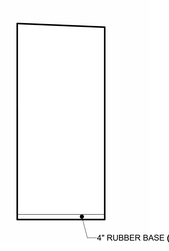


E121 FIRE RISER **3D** 1/4" = 1'-0"

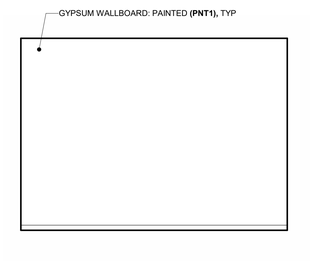


E120 ELECTRICAL **2A** 1/4" = 1'-0"

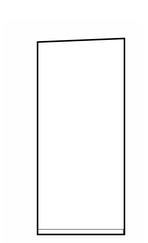


E120 ELECTRICAL **2B** 1/4" = 1'-0"

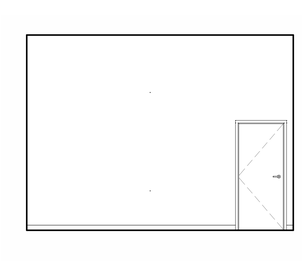


E120 ELECTRICAL **2C** 1/4" = 1'-0"

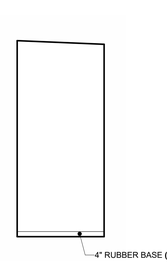


E120 ELECTRICAL **2D** 1/4" = 1'-0"

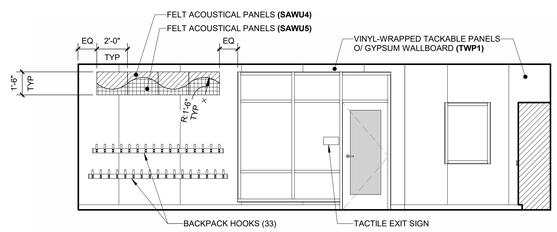


E114 & E117 CLASSROOM **1A** 1/4" = 1'-0"

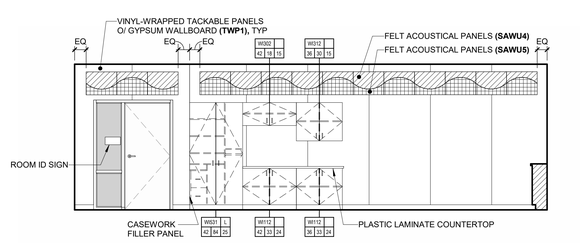

E114 & E117 CLASSROOM **1B** 1/4" = 1'-0"

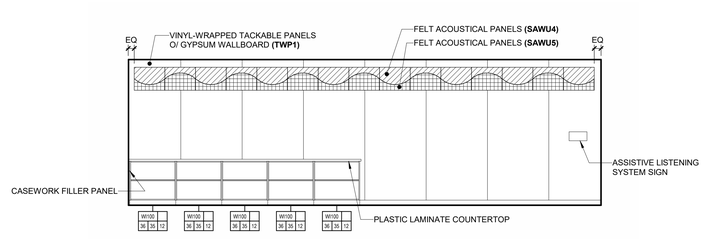

E114 & E117 CLASSROOM **1C** 1/4" = 1'-0"

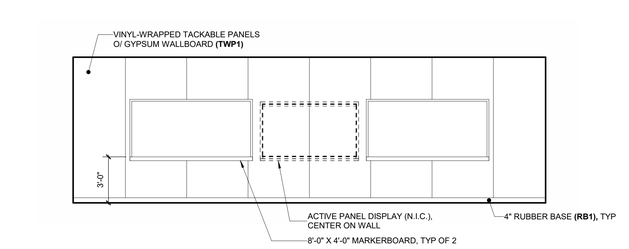

E114 & E117 CLASSROOM **1D** 1/4" = 1'-0"

PLEASE RECYCLE

AGENCY APPROVAL:

REVIEWING AGENCIES STAMP HERE

LODI USD

HMC Architects
DESIGN FOR GOOD
3431-010-000
2101 CAPITOL AVENUE, SUITE 100, SACRAMENTO, CA, 95816
916 368 7990 / www.hmcarchitects.com

NOT FOR CONSTRUCTION

ISSUE

Δ	DESCRIPTION	DATE

NOTES

LEGEND

CASEWORK ABBREVIATIONS:

WI WOODWORK INSTITUTE

FACILITY:
SAMUEL M. GANTNER ELEMENTARY SCHOOL
1305 E VINE ST,
LODI, CA 95240

PROJECT:
SAMUEL M. GANTNER ELEMENTARY SCHOOL

SHEET NAME:
BLDG E - INTERIOR ELEVATIONS

DESIGN DEVELOPMENT


DATE: **2025.09.30** | CLIENT PROJ NO:

SHEET:


AE8.14

Autodesk Docs://3431010000 LODI USD SAMUEL M. GANTNER ES R24/3431010000-A-LUSD-GANTNER ES-BLDG.rvt
9/30/2025 5:22:04 PM


THE LINE SHOWN ABOVE IS 1" LONG WHEN PRINTED AT FULL SHEET'S ORIGINAL PAGE SIZE

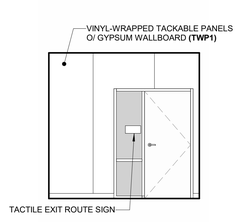


E203 COLLABORATION **3A** 1/4" = 1'-0"

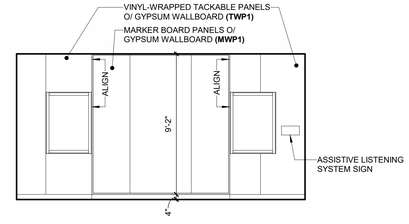


E203 COLLABORATION **3B** 1/4" = 1'-0"

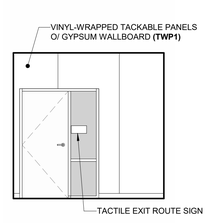


E203 COLLABORATION **3C** 1/4" = 1'-0"

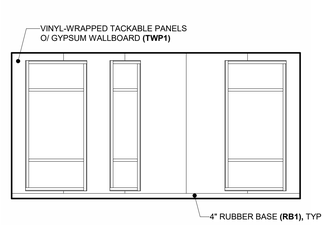


E203 COLLABORATION **3D** 1/4" = 1'-0"

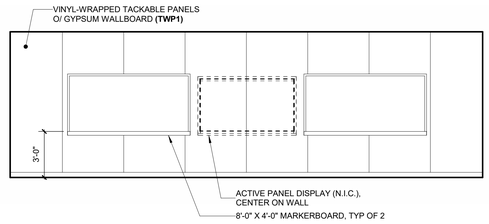


E202 CLASSROOM **2A** 1/4" = 1'-0"

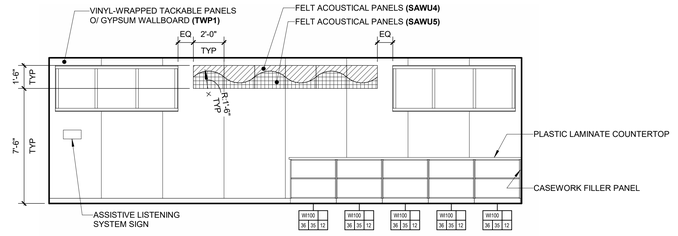


E202 CLASSROOM **2B** 1/4" = 1'-0"

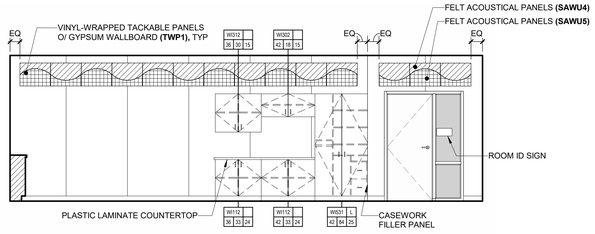


E202 CLASSROOM **2C** 1/4" = 1'-0"

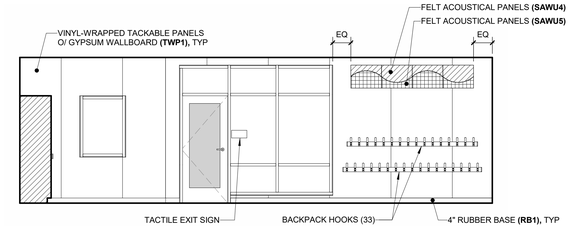


E202 CLASSROOM **2D** 1/4" = 1'-0"

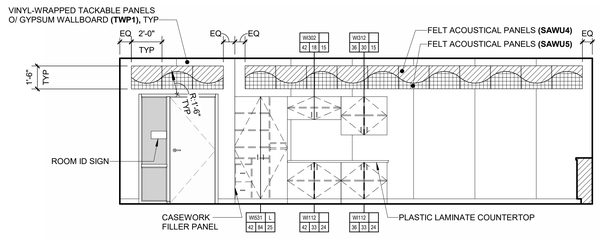


E201 CLASSROOM **1A** 1/4" = 1'-0"

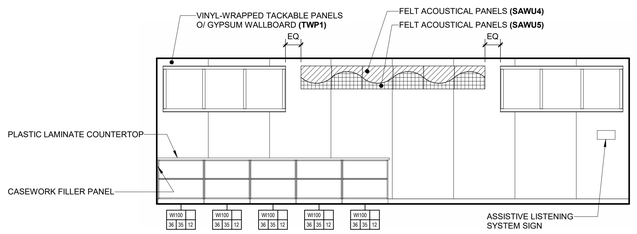

E201 CLASSROOM **1B** 1/4" = 1'-0"

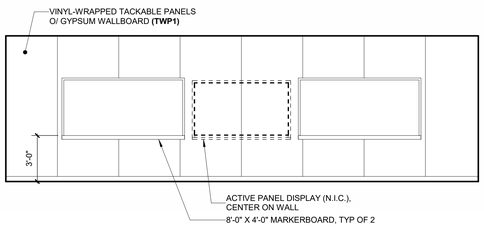

E201 CLASSROOM **1C** 1/4" = 1'-0"

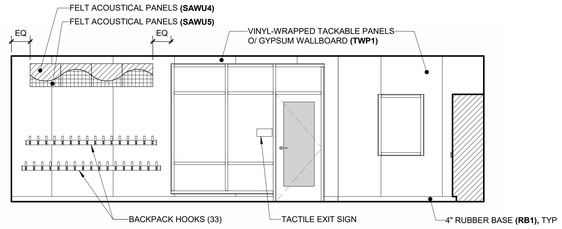

E201 CLASSROOM **1D** 1/4" = 1'-0"

AGENCY APPROVAL:

REVIEWING AGENCIES STAMP HERE

LODI USD

HMC Architects
DESIGN FOR GOOD
3431-010-000
2101 CAPITOL AVENUE, SUITE 100, SACRAMENTO, CA, 95816
916 368 7990 / www.hmcarchitects.com

NOT FOR CONSTRUCTION

ISSUE

Δ	DESCRIPTION	DATE

NOTES

LEGEND

CASEWORK ABBREVIATIONS:

WI WOODWORK INSTITUTE

FACILITY:

SAMUEL M. GANTNER ELEMENTARY SCHOOL
1305 E VINE ST,
LODI, CA 95240

PROJECT:

SAMUEL M. GANTNER ELEMENTARY SCHOOL

SHEET NAME:

BLDG E - INTERIOR ELEVATIONS

DESIGN DEVELOPMENT

DATE: **2025.09.30** | CLIENT PROJ NO:


SHEET:

AE8.15


Autodesk Docs://3431010000 LODI USD SAMUEL M. GANTNER ES R24/3431010000-A-LUSD-GANTNER ES-BLDG.rvt
9/30/2025 5:22:08 PM

PLEASE RECYCLE


THE LINE SHOWN ABOVE IS 1" LONG ON ORIGINAL PAPER SIZE SHEETS (ORIGINAL PAGE SIZE)

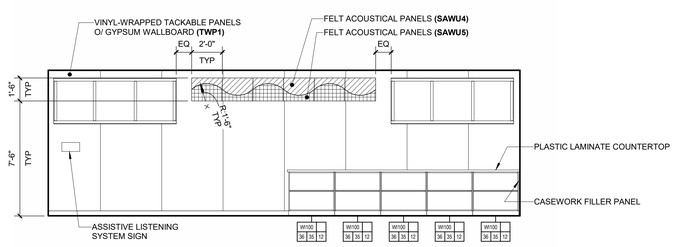


E301 & E304 CLASSROOM 4A
1/4" = 1'-0"

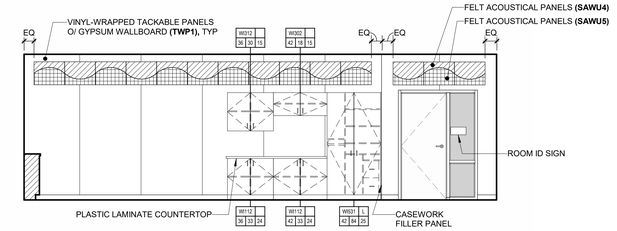

E301 & E304 CLASSROOM 4B
1/4" = 1'-0"

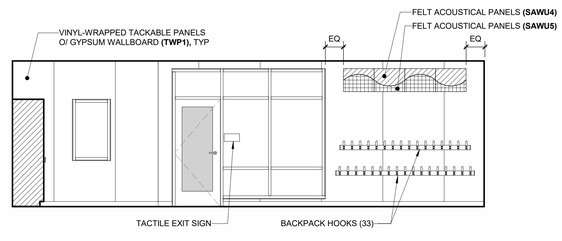

E301 & E304 CLASSROOM 4C
1/4" = 1'-0"

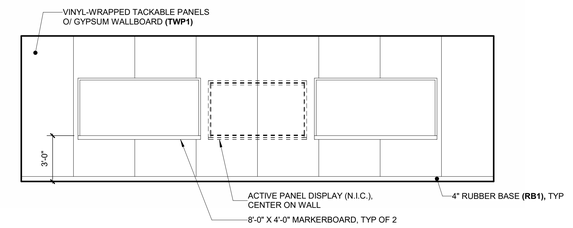

E301 & E304 CLASSROOM 4D
1/4" = 1'-0"




E206 FIRE RISER 3A
1/4" = 1'-0"

E206 FIRE RISER 3B
1/4" = 1'-0"

E206 FIRE RISER 3C
1/4" = 1'-0"

E206 FIRE RISER 3D
1/4" = 1'-0"

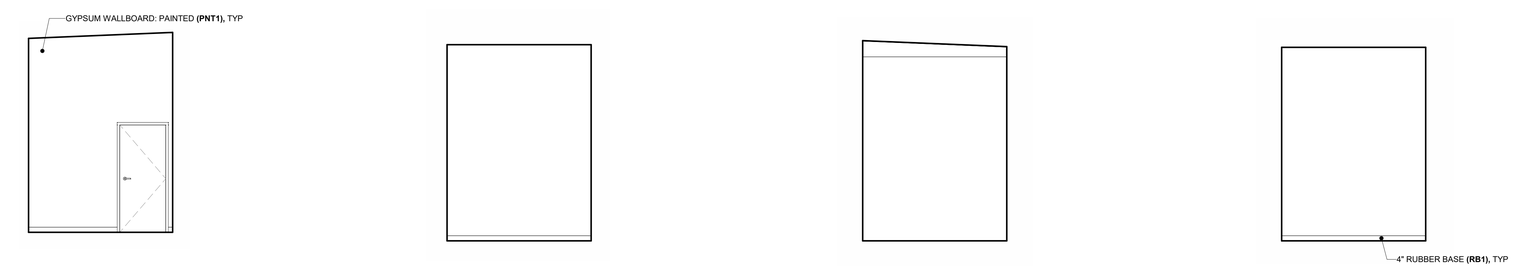


E205 ELECTRICAL 2A
1/4" = 1'-0"

E205 ELECTRICAL 2B
1/4" = 1'-0"

E205 ELECTRICAL 2C
1/4" = 1'-0"

E205 ELECTRICAL 2D
1/4" = 1'-0"

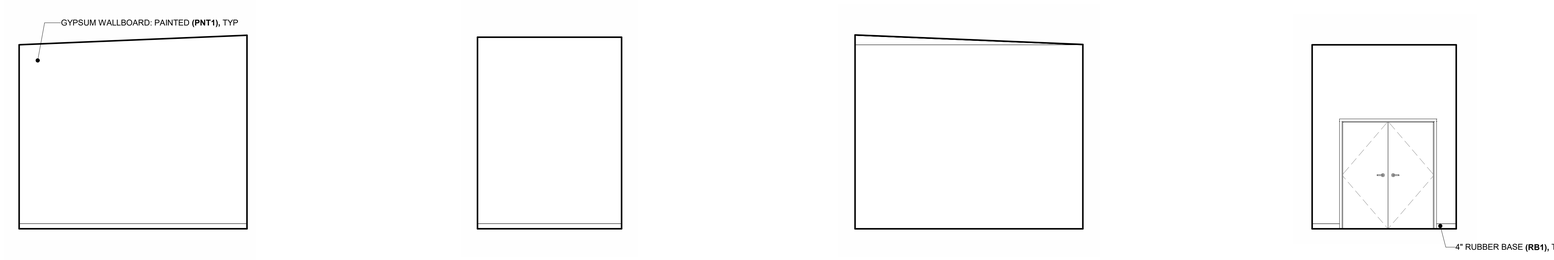

E204 STORAGE 1A
1/4" = 1'-0"

E204 STORAGE 1B
1/4" = 1'-0"

E204 STORAGE 1C
1/4" = 1'-0"

E204 STORAGE 1D
1/4" = 1'-0"

AGENCY APPROVAL:

REVIEWING AGENCIES STAMP HERE

LODI USD

HMC Architects
DESIGN FOR GOOD
3431-010-000
2101 CAPITOL AVENUE, SUITE 100,
SACRAMENTO, CA, 95816
916 368 7990 / www.hmcarchitects.com

NOT FOR CONSTRUCTION

ISSUE

Δ	DESCRIPTION	DATE

NOTES

LEGEND

CASEWORK ABBREVIATIONS:

WI WOODWORK INSTITUTE

FACILITY:
SAMUEL M. GANTNER ELEMENTARY SCHOOL
1305 E VINE ST,
LODI, CA 95240

PROJECT:
SAMUEL M. GANTNER ELEMENTARY SCHOOL

SHEET NAME:
BLDG E - INTERIOR ELEVATIONS

DESIGN DEVELOPMENT

DATE: **2025.09.30** | CLIENT PROJ NO:


SHEET:

AE8.16


Autodesk Docs://3431010000 LODI USD SAMUEL M. GANTNER ES R24/3431010000-A-LUSD-GANTNER ES-BLDG.rvt
9/30/2025 5:22:13 PM

PLEASE RECYCLE


THE LINE SHOWN ABOVE IS EXACTLY ONE INCH LONG ON THIS SHEET'S ORIGINAL PAGE SIZE

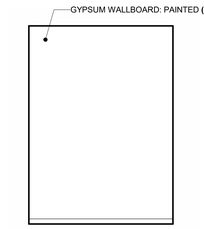


E309 ELECTRICAL **4A** 1/4" = 1'-0"

 


E309 ELECTRICAL **4B** 1/4" = 1'-0"

 


E309 ELECTRICAL **4C** 1/4" = 1'-0"

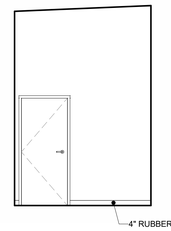


E309 ELECTRICAL **4D** 1/4" = 1'-0"

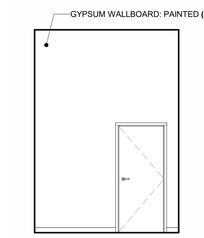


E310 FIRE RISER **5A** 1/4" = 1'-0"

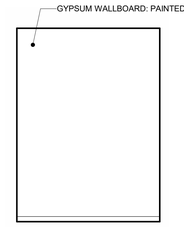


E308 CUSTODIAL **3A** 1/4" = 1'-0"

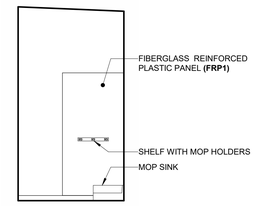

E308 CUSTODIAL **3B** 1/4" = 1'-0"

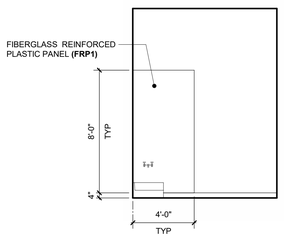


E308 CUSTODIAL **3C** 1/4" = 1'-0"

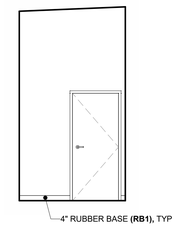


E308 CUSTODIAL **3D** 1/4" = 1'-0"




E310 FIRE RISER **5B** 1/4" = 1'-0"

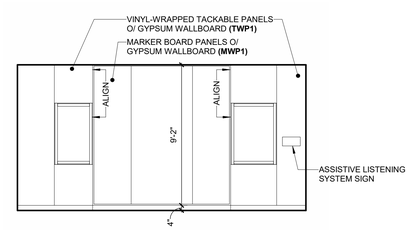


E303 & E306 COLLABORATION **2A** 1/4" = 1'-0"

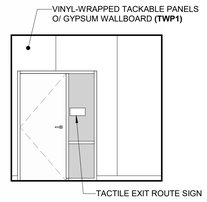


E303 & E306 COLLABORATION **2B** 1/4" = 1'-0"

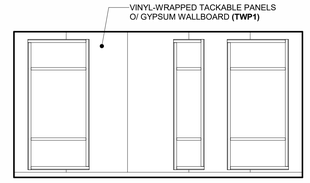


E303 & E306 COLLABORATION **2C** 1/4" = 1'-0"

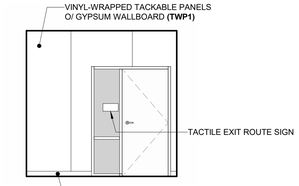


E303 & E306 COLLABORATION **2D** 1/4" = 1'-0"

 


E310 FIRE RISER **5C** 1/4" = 1'-0"

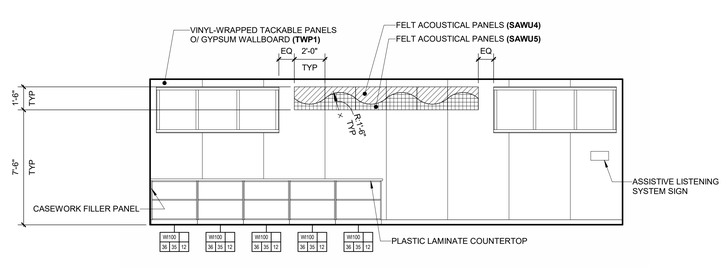


E302 & E305 CLASSROOM **1A** 1/4" = 1'-0"

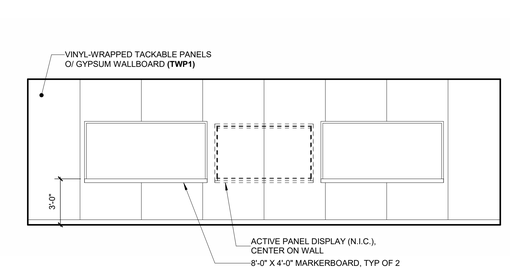


E302 & E305 CLASSROOM **1B** 1/4" = 1'-0"

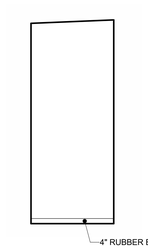

E310 FIRE RISER **5D** 1/4" = 1'-0"

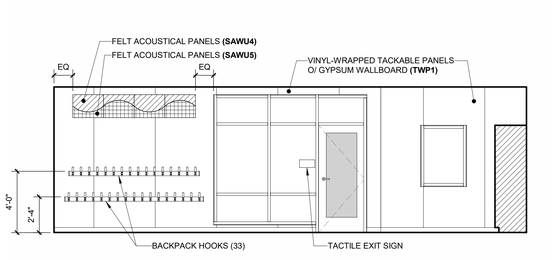

E302 & E305 CLASSROOM **1C** 1/4" = 1'-0"

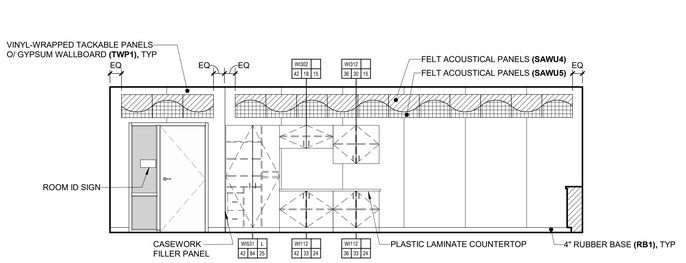

E302 & E305 CLASSROOM **1D** 1/4" = 1'-0"

AGENCY APPROVAL:

REVIEWING AGENCIES STAMP HERE

LODI USD

HMC Architects
DESIGN FOR GOOD
3431-010-000
2101 CAPITOL AVENUE, SUITE 100,
SACRAMENTO, CA, 95816
916 368 7990 / www.hmcarchitects.com

NOT FOR CONSTRUCTION

ISSUE

Δ	DESCRIPTION	DATE

NOTES

LEGEND

CASEWORK ABBREVIATIONS:

WI WOODWORK INSTITUTE

FACILITY:
SAMUEL M. GANTNER ELEMENTARY SCHOOL
1305 E VINE ST,
LODI, CA 95240

PROJECT:
SAMUEL M. GANTNER ELEMENTARY SCHOOL

SHEET NAME:
BLDG E - INTERIOR ELEVATIONS

DESIGN DEVELOPMENT

DATE: **2025.09.30**

CLIENT PROJ NO:

SHEET:

AE8.17

Autodesk Docs://3431010000 LODI USD SAMUEL M. GANTNER ES R24/3431010000-A-LUSD-GANTNER ES-BLDG.rvt
9/30/2025 5:22:18 PM

PLEASE RECYCLE


THE LINE SHOWN ABOVE IS 1" LONG ON ORIGINAL PLOT. IF NOT, ADJUST SCALE ACCORDINGLY

GENERAL NOTES


1. THE PURPOSE OF THIS SHEET IS TO DESCRIBE AND ILLUSTRATE DOOR TYPES. NOT ALL DOOR TYPES SHOWN ARE NECESSARILY USED. SEE DOOR SCHEDULE FOR DOOR TYPES USED.
2. FIRE DOORS, FIRE WINDOWS AND FIRE DAMPERS SHALL HAVE AN APPROVED LABEL OR LISTING MARK, INDICATING THE FIRE PROTECTION RATING WHICH IS PERMANENTLY AFFIXED AT THE FACTORY WHERE FABRICATION AND ASSEMBLY ARE DONE.
3. SMOKE BARRIER DOORS INSTALLED ACROSS THE CORRIDORS AND EXIT ACCESS DOORS LOCATED AT ZONE BOUNDARIES SHALL BE EQUIPPED WITH APPROVED VISION PANELS.
4. ALL SMOKE BARRIER DOORS LOCATED ON THE FLOOR OR IN THE AFFECTED ZONE SHALL COMPLY WITH CBC SECTION 716.2.6.6 AND SHALL BE AUTOMATIC CLOSING UPON ACTIVATION OF THE FIRE ALARM OR FIRE SPRINKLER SYSTEM.
5. ALL DOORS IN THE SMOKE BARRIERS AND OPENING INTO RATED EXIT WAYS SHALL BEAR AN APPROVED LABEL BEARING THE LETTER "S" (CBC 716.2.9.3)
6. ALL INTERIOR DOORS IN A 2-HOUR EXIT ENCLOSURE SHALL BE PROTECTED BY A FIRE ASSEMBLY OF NOT LESS THAN 90 MINUTES. THE MAXIMUM TRANSMITTED TEMPERATURE END POINT FOR SUCH DOORS SHALL NOT EXCEED 450 DEGREES F ABOVE AMBIENT AT THE END OF 30 MINUTES OF THE FIRE EXPOSURE SPECIFIED IN CBC 716.2.2.3.
7. FIRE ASSEMBLIES REQUIRED TO HAVE 1 1/2 HOURS, 1 HOUR OR 3/4 HOUR FIRE PROTECTION RATING SHALL BE EITHER AUTOMATIC OR SELF CLOSING FIRE ASSEMBLIES. AUTOMATIC CLOSING FIRE ASSEMBLIES TO BE ACTIVATED BY AN INCREASE IN TEMPERATURE SHALL HAVE HEAT-ACTUATING DEVICES INSTALLED ON EACH SIDE OF THE WALL AT THE CEILING HEIGHT WHERE THE CEILING IS MORE THAN 3 FEET ABOVE THE TOP OF THE OPENING OR BY A SINGLE FUSIBLE LINK IN THE OPENING INCORPORATED IN THE CLOSING DEVICE.
8. GLASS:
   A. INTERIOR DOORS:
      1. NON-RATED DOORS SHALL HAVE 1/4" CLEAR TEMPERED GLASS MIN, UNO.
      2. ALL RATED DOORS SHALL HAVE 1/4" CLEAR FIRE RATED GLASS MN, UNO.
   B. MAXIMUM GLASS IN FIRE RATED DOORS:
      1. 20 MINUTE DOORS: 1296 SQUARE INCHES MAXIMUM.
      2. 60 MINUTE DOORS: 100 SQUARE INCHES MAXIMUM.
      3. 90 MINUTE DOORS: 100 SQUARE INCHES MAXIMUM PER LITE.
9. GLAZING IN THE FOLLOWING LISTED AREAS SHALL BE DEEMED TO BE LOCATED IN HAZARDOUS LOCATIONS AND SUBJECT TO HUMAN IMPACT, AND AS SUCH SHALL BE REQUIRED TO BE COMPOSED OF SAFETY GLAZING:
   A. INGRESS AND EGRESS DOORS.
   B. FIXED PANELS IN SWINGING DOORS.
   C. GLAZING IN FIXED PANELS ADJACENT TO A DOOR WHERE THE NEAREST EXPOSED EDGE OF THE GLAZING IS WITHIN A 24 INCH ARC OF EITHER VERTICAL EDGE OF THE DOOR ON A CLOSED POSITION AND WHERE THE BOTTOM EXPOSED EDGE OF THE GLAZING IS LESS THAN 60 INCHES ABOVE THE WALKING SURFACE.
   D. GLAZING IN INDIVIDUAL FIXED PANELS WHERE:
      1. THE EXPOSED AREA OF THE INDIVIDUAL PANE EXCEEDS 9 SQUARE FEET.
      2. THE EXPOSED BOTTOM EDGE IS LESS THAN 18 INCHES ABOVE THE FLOOR.
      3. THE EXPOSED TOP EDGE IS GREATER THAN 36 INCHES ABOVE THE FLOOR.
      4. ONE OR MORE WALKING SURFACES WITHIN 36 INCHES HORIZONTALLY OF THE PLANE OF THE GLAZING.
10. EACH LIGHT OF THE GLAZING SHALL BEAR THE MANUFACTURER'S LABEL DESIGNATING THE TYPE AND THICKNESS OF GLASS. WHEN APPROVED BY THE AGENCY, LABELS MAY BE OMITTED FROM OTHER THAN SAFETY GLAZING MATERIALS, PROVIDED AN AFFIDAVIT IS FURNISHED BY THE GLAZING CONTRACTOR CERTIFYING THAT EACH LIGHT IS GLAZED IN ACCORDANCE WITH APPROVED PLANS AND SPECIFICATIONS. IDENTIFICATION OF GLAZING IN HAZARDOUS LOCATIONS AND SUBJECT TO HUMAN IMPACT SHALL BE ETCHED OR CERAMIC FIRED ON THE GLASS AND READABLE FROM THE INSIDE OF THE BUILDING AFTER INSTALLATIONS.
11. EXIT DOORS SHALL BE OPENABLE FROM THE INSIDE WITHOUT THE USE OF A KEY OR ANY SPECIAL KNOWLEDGE OR EFFORT.
12. PANIC HARDWARE SHALL COMPLY WITH THE REQUIREMENTS OF CBC SECTION 1010.1.10. THE ACTIVATING MEMBER SHALL BE MOUNTED AT A HEIGHT OF NOT LESS THAN 36 INCHES NOR MORE THAN 44 INCHES ABOVE THE FLOOR. THE UNLATCHING FORCE SHALL NOT EXCEED 15 POUNDS WHEN APPLIED IN THE DIRECTION OF TRAVEL.
13. DOOR ASSEMBLIES, APPROACHES AND FINISH HARDWARE SHALL BE IN COMPLIANCE WITH DISABLED ACCESS CONSTRUCTION STANDARDS.
14. THE MAXIMUM EFFORT TO OPERATE DOORS SHALL NOT EXCEED THE FOLLOWING:
   A. EXTERIOR DOORS = 5.0 POUNDS
   B. INTERIOR DOORS = 5.0 POUNDS
   C. FIRE DOORS = 15.0 POUNDS
15. DOOR OPENING LOCATIONS:
   A. IMMEDIATELY 6" FROM F.O.S. ADJACENT TO A FLANKING WALL U.N.O.
   B. DOOR OPENINGS IN OTHER LOCATIONS ARE LOCATED BY DIMENSIONS.
16. SEE SPECIFICATIONS FOR HARDWARE SCHEDULE
17. FINISH FLOOR TRANSITIONS OCCUR AT CENTERLINE OF DOORS, UNLESS NOTED OTHERWISE
18. ALL INTERIOR DOORS WITH FIRE-RATINGS GREATER THAN 20 MINUTE SHALL HAVE A NONCOMBUSTIBLE SILL WITH AN UNDERCUT OF 3/8" MAXIMUM ABOVE THE SILL.
19. MIN. 32" CLEAR WIDTH: AT LEAST ONE ACTIVE LEAF TO MEET 32" CLEAR WIDTH.
20. THE BOTTOM 10 INCHES OF ALL DOORS AND GATES TO HAVE SMOOTH UNINTERRUPTED SURFACE TO ALLOW THE DOOR TO BE OPENED BY A WHEELCHAIR FOOTREST WITHOUT CREATING A TRAP OR HAZARDOUS CONDITION (CBC. 11B-404.2.10).
21. DOOR THRESHOLD NOT TO EXCEED 1/2" WITH BEVELED SLOPE NOT MORE THAN 2:1 FOR THE UPPER 1/4" (CBC. 11B-303.3).
22. EACH LIGHT OF SAFETY GLAZING MATERIAL IN HAZARDOUS LOCATIONS AS DEFINED IN SECTION 2406 OF CHAPTER 24, "GLASS AND GLAZING," SHALL BE IDENTIFIED BY A LABEL WHICH WILL SPECIFY THE LABELER, WHETHER THE MANUFACTURER OR INSTALLER, AND STATE THAT SAFETY GLAZING MATERIAL HAS BEEN UTILIZED IN SUCH INSTALLATIONS. THE LABEL SHALL BE LEGIBLE AND VISIBLE FROM THE INSIDE OF THE BUILDING AFTER INSTALLATION AND SHALL SPECIFY THAT THE LABEL SHALL NOT BE REMOVED.
23. EACH PANE SHALL BEAR THE MANUFACTURER'S MARK DESIGNATING THE TYPE AND THICKNESS OF THE GLASS OR GLAZING MATERIAL. SAFETY GLAZING SHALL BE IDENTIFIED IN ACCORDANCE WITH CBC SECTION 2406.3. EACH PANE OF TEMPERED GLASS, EXCEPT TEMPERED SPANDREL GLASS, SHALL BE PERMANENTLY IDENTIFIED BY THE MANUFACTURER. THE IDENTIFICATION MARK SHALL BE ACID ETCHED, SAND BLASTED, CERAMIC FIRED, LASER ETCHED, EMBOSSED OR OF A TYPE THAT, ONCE APPLIED CANNOT BE REMOVED WITHOUT BEING DESTROYED. TEMPERED SPANDREL GLASS SHALL BE PROVIDED WITH A REMOVABLE PAPER MARKING BY THE MANUFACTURER.

DOOR TYPE LEGEND

PNL-F- XX-
- XX- : DOOR PANEL TYPE - SEE BELOW
- PNL-F- : DOOR PANEL MATERIAL /FINISH - SEE LEGEND

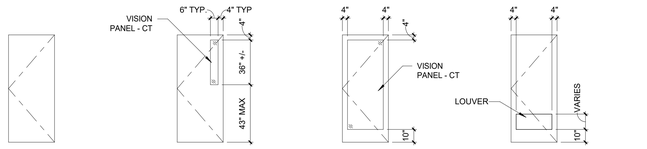


PNL-F | PNL-N | PNL-FG | PNL-L

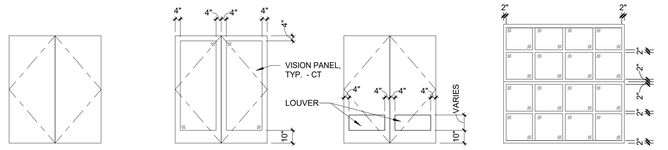


PNL-F | PNL-FG | PNL-L | PNL-FG3-STL

DOOR FRAME LEGEND

FRM-##XX-
- XX- : DOOR FRAME TYPE - SEE BELOW
- ##- : DOOR FRAME MATERIAL / FINISH - SEE LEGEND

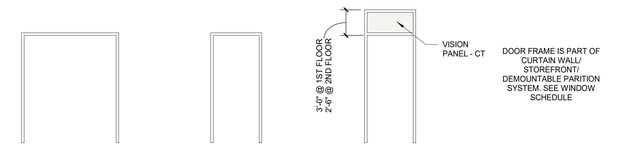


FRM-01HM | FRM-00HM | FRM-10HM | FRM-00AL | FRM-50AL

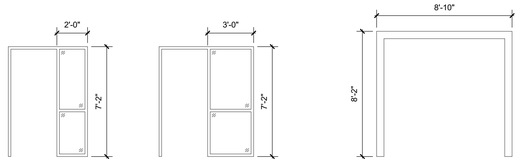

FRM-20AHM | FRM-20BHM | FRM-68STL

TYPICAL FINISH HARDWARE

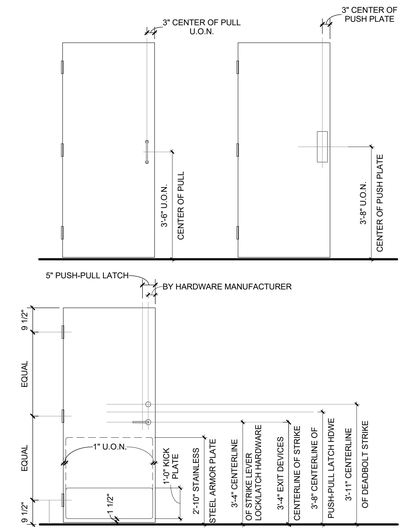

NOTES:
1. KICK AND ARMOR PLATES TO BE 1/2" FROM EDGE OF DOOR LEAVES FOR PAIR OF DOORS.
2. ARMOR PLATE AFFIXED TO FIRE RATED DOOR SHALL BE LABELED.

DOOR SCHEDULE A

DOOR NUMBER	SIZE WIDTH PANEL 1	SIZE WIDTH PANEL 2	SIZE HEIGHT	DOOR TYPE	FRAME TYPE	FIRE RATING (MINUTES)	HARDWARE GROUP	PANIC HARDWARE	UNDERCUT	DETAIL HEAD	DETAIL JAMB	DETAIL SILL	COMMENTS
A101A	3'-0"		8'-0"	PNL-FG-HM	FRM-00AL(SF)			Yes	0"				
A101B	3'-0"		8'-0"	PNL-FG-HM	FRM-00AL(SF)			Yes	0"				
A102A	3'-0"		8'-0"	PNL-FG-HM	FRM-00AL(SF)			Yes	0"				
A103A	3'-0"		8'-0"	PNL-FG-HM	FRM-00AL(SF)			Yes	0"				
A104A	3'-0"		7'-0"	PNL-F-WD	FRM-20BHM			No	0"				
A104B	3'-0"		7'-0"	PNL-F-WD	FRM-20BHM			No	0"				
A105	3'-0"		7'-0"	PNL-F-WD	FRM-20BHM			No	0"				
A106	3'-0"		7'-0"	PNL-F-WD	FRM-00HM1			No	0"				
A107	3'-0"		7'-0"	PNL-F-WD	FRM-00HM1			No	0"				
A108A	3'-0"		7'-0"	PNL-F-WD	FRM-00HM1			No	0"				
A108B	3'-0"		8'-0"	PNL-FG-HM	FRM-00AL(SF)			No	0"				
A109A	3'-0"		8'-0"	PNL-FG-HM	FRM-00AL(SF)			Yes	0"				
A109B	3'-0"		7'-0"	PNL-F-WD	FRM-00HM1			Yes	0"				
A110	3'-0"		7'-0"	PNL-F-WD	FRM-20AHM			No	0"				
A111	3'-0"		7'-0"	PNL-F-WD	FRM-20AHM			No	0"				
A112	3'-0"		7'-0"	PNL-F-WD	FRM-00HM1			No	0"				
A113	3'-0"		7'-0"	PNL-F-WD	FRM-00HM1			No	0"				
A114A	3'-0"		8'-0"	PNL-FG-HM	FRM-00AL(SF)			No	0"				
A115	3'-0"		7'-0"	PNL-F-WD	FRM-20BHM			No	0"				
A116	3'-0"		7'-0"	PNL-F-WD	FRM-20AHM			No	0"				
A117	3'-0"		7'-0"	PNL-F-WD	FRM-20AHM			No	0"				
A118	3'-0"		7'-0"	PNL-F-WD	FRM-00HM1			No	0"				
A119	3'-0"		7'-0"	PNL-F-WD	FRM-00HM1			No	0"				
A120	3'-0"		7'-0"	PNL-F-WD	FRM-00HM1			No	0"				
A121	3'-0"		7'-0"	PNL-F-WD	FRM-00HM1			No	0"				
A122	3'-0"		7'-0"	PNL-F-WD	FRM-00HM1			No	0"				
A123	3'-0"		7'-0"	PNL-F-WD	FRM-20BHM			No	0"				
A124	3'-0"		7'-0"	PNL-F-WD	FRM-20AHM			No	0"				
A125	3'-0"		7'-0"	PNL-F-WD	FRM-20AHM			No	0"				
A126A	3'-0"		8'-0"	PNL-FG-HM	FRM-00AL(SF)			Yes	0"				
A126B	3'-0"		8'-0"	PNL-FG-HM	FRM-00AL(SF)			Yes	0"				
A127	3'-0"		7'-0"	PNL-F-WD	FRM-20BHM			No	0"				
A128	3'-0"		7'-0"	PNL-F-WD	FRM-20AHM			No	0"				
A129A	3'-0"		7'-0"	PNL-F-WD	FRM-00HM1			No	0"				
A130A	3'-0"		8'-0"	PNL-FG-HM	FRM-00AL(SF)			No	0"				
A130B	3'-0"		7'-0"	PNL-F-WD	FRM-00HM1			No	0"				
A131A	3'-0"		8'-0"	PNL-FG-HM	FRM-00AL(SF)			Yes	0"				
A131B	3'-0"		8'-0"	PNL-FG-HM	FRM-00AL(SF)			Yes	0"				
A131C	8'-0"		8'-0"	PNL-FG3-STL	FRM-68STL			No	0"				
A132A	3'-0"		8'-0"	PNL-F-WD	FRM-00HM1			No	0"				

DOOR SCHEDULE B

DOOR NUMBER	SIZE WIDTH PANEL 1	SIZE WIDTH PANEL 2	SIZE HEIGHT	DOOR TYPE	FRAME TYPE	FIRE RATING (MINUTES)	HARDWARE GROUP	PANIC HARDWARE	UNDERCUT	DETAIL HEAD	DETAIL JAMB	DETAIL SILL	COMMENTS
B101A	3'-0"	3'-0"	8'-0"	PNL-FG-HM	FRM-00AL(SF)			Yes	0"				
B101B	3'-0"	3'-0"	7'-0"	PNL-F-HM	FRM-00HM1			Yes	0"				
B101C	3'-0"	3'-0"	8'-0"	PNL-FG-HM	FRM-00AL(SF)			Yes	0"				
B102A	3'-0"		7'-0"	PNL-N-HM	FRM-00HM1			No	0"				
B102B	3'-0"	3'-0"	8'-0"	PNL-F-HM	FRM-00AL(SF)			Yes	0"				
B102C	3'-0"	3'-0"	8'-0"	PNL-FG-HM	FRM-00AL(SF)			Yes	0"				
B102D	3'-0"		7'-0"	PNL-N-HM	FRM-20BHM			No	0"				
B102E	3'-0"		7'-0"	PNL-N-HM	FRM-00HM1			No	0"				
B103	3'-0"		8'-0"	PNL-FG-HM	FRM-00AL(SF)			No	0"				
B104	3'-0"	3'-0"	7'-0"	PNL-F-HM	FRM-00HM1			No	0"				
B106	3'-0"		7'-0"	PNL-F-HM	FRM-00HM1			No	0"				
B108	3'-0"		7'-0"	PNL-F-HM	FRM-00HM1			No	0"				
B109A	3'-0"	3'-0"	7'-0"	PNL-F-HM	FRM-00HM1			Yes	0"				
B109B	3'-0"	3'-0"	7'-0"	PNL-F-HM	FRM-00HM1			Yes	0"				
B110	3'-0"		8'-0"	PNL-F-HM	FRM-00HM1			No	0"				
B111	3'-0"		7'-0"	PNL-F-HM	FRM-00HM1			No	0"				
B112	3'-0"		7'-0"	PNL-F-HM	FRM-00HM1			No	0"				
B113	3'-0"		7'-0"	PNL-F-HM	FRM-00HM1			No	0"				
B116	4'-0"		8'-0"	PNL-N-HM	FRM-00HM1			Yes	0"				
B117	3'-0"		7'-0"	PNL-F-HM	FRM-00HM1			No	0"				
B118	3'-0"		7'-0"	PNL-N-HM	FRM-00HM1			No	0"				
B120	3'-0"		7'-0"	PNL-F-HM	FRM-00HM1			No	0"				
B121A	3'-0"		8'-0"	PNL-F-HM	FRM-00HM1			No	0"				
B121B	3'-0"		7'-0"	PNL-F-HM	FRM-00HM1			No	0"				
B122	3'-0"		8'-0"	PNL-F-HM	FRM-00HM1			No	0"				
B123	3'-0"		8'-0"	PNL-F-HM	FRM-00HM1			No	0"				
B124A	3'-0"		8'-0"	PNL-FG-HM	FRM-00AL(SF)			No	0"				
B124B	7'-0"		10'-0"	PNL-FG3-STL	FRM-68STL			No	0"				
B124C	3'-0"		8'-0"	PNL-FG-HM	FRM-00AL(SF)			No	0"				

DOOR SCHEDULE C

DOOR NUMBER	SIZE WIDTH PANEL 1	SIZE WIDTH PANEL 2	SIZE HEIGHT	DOOR TYPE	FRAME TYPE	FIRE RATING (MINUTES)	HARDWARE GROUP	PANIC HARDWARE	UNDERCUT	DETAIL HEAD	DETAIL JAMB	DETAIL SILL	COMMENTS
C101A	3'-0"		7'-0"	PNL-FG-HM	FRM-00AL(SF)			Yes	0"				
C101B	3'-0"		7'-0"	PNL-FG-HM	FRM-00HM1			Yes	0"				
C103A	3'-0"		7'-0"	PNL-F-HM	FRM-00HM1			No	0"				
C104A	3'-0"		7'-0"	PNL-F-HM	FRM-00HM1			No	0"				
C104B	3'-0"		7'-0"	PNL-F-HM	FRM-00HM1			No	0"				
C106	3'-0"		7'-0"	PNL-F-HM	FRM-00HM1			No	0"				
C107	3'-0"		7'-0"	PNL-F-HM	FRM-00HM1			No	0"				
C108A	3'-0"		7'-0"	PNL-FG-HM	FRM-00AL(SF)			Yes	0"				
C108B	3'-0"		7'-0"	PNL-FG-HM	FRM-00HM1			Yes	0"				

DOOR MATERIAL/FINISH LEGEND

A	ALARM CONTACT
AL(#)	ALUMINUM
ADG-1	ACOUSTIC DOOR GASKET
AO	AUTOMATIC DOOR OPERATOR
CA	CLEAR ANODIZED
CL	COMBO LOCK
CR	CARD READER
CT	CLEAR TEMPERED GLAZING
CW	CURTAIN WALL
DE	DELAYED EGRESS
EB	"PUSH TO EXIT" EMERGENCY BUTTON
EL	ELECTRICAL LOCK
EMC	ELECTRO MECHANICAL CLOSER
FA	FIRE ALARM INTERFACE RELAY
FF	FACTORY FINISHED
FG	FIRE RATED GLASS
FGF	FIRE RATED GLASS & FRAMING
HM(#)	HOLLOW METAL
ID	INTEGRATED DOOR ASSEMBLY
IGU	INSULATED GLAZING UNITS
IP	INFILL PANEL
KD	KNOCK DOWN FRAME
MHO	MAGNETIC HOLD OPEN
NR	NOT RATED
PH	PANIC HARDWARE
PL	PLASTIC LAMINATE
PT	PAINT
REX	REQUEST TO EXIT MOTION SENSOR
RF	RF COPPER SHIELDED NON-FERROUS SYSTEM
ST	STAIN GRADE WOOD VENEER
SC	SOLID CORE WOOD DOOR
SG	SAFETY GLAZING
SHD	SHIELDED DOOR FRAME / GLAZING
SP	SPANDREL GLAZING
STL	STEEL
SM	SMOKE BARRIER SEAL
SF	STOREFRONT SYSTEM
UC	UNDERCUT
WD(#)	WOOD
WS	WAVE SENSOR

"#" IN FRAME FINISH DESIGNATION DESCRIBES DOOR FRAME PROFILE ONLY

AGENCY APPROVAL:

REVIEWING AGENCIES STAMP HERE

LODI USD

HMC DESIGN FOR GOOD Architects
3431-010-000
2101 CAPITOL AVENUE, SUITE 100,
SACRAMENTO, CA. 95816
916 368 7990 / www.hmcarchitects.com

NOT FOR CONSTRUCTION

ISSUE

Δ	DESCRIPTION	DATE

NOTES

1. FOR DOORS INDICATED WITH "ADG-1" SEE ACOUSTIC DOOR GASKET SPECIFICATIONS FOR ADDITIONAL REQUIREMENTS IN ADDITION TO ANY REQUIREMENTS OUTLINED IN THE DOOR HARDWARE GROUP.

FACILITY:
SAMUEL M. GANTNER ELEMENTARY SCHOOL
1305 E VINE ST,
LODI, CA 95240

PROJECT:
SAMUEL M. GANTNER ELEMENTARY SCHOOL

SHEET NAME:
DOOR SCHEDULE

DESIGN DEVELOPMENT

DATE: **2025.09.30** | CLIENT PROJ NO:

SHEET:

A9.11

Autodesk Docs://343101000 LODI USD SAMUEL M. GANTNER ES R24/343101000-A-LUSD-GANTNER ES-BLDG.rvt
9/30/2025 5:22:22 PM

PLEASE RECYCLE

THE LINE SHOWN ABOVE IS EXACTLY ONE INCH LONG ON FULL SHEETS ORIGINAL PAGE SIZE

DOOR SCHEDULE D

DOOR NUMBER	SIZE WIDTH PANEL 1	SIZE WIDTH PANEL 2	SIZE HEIGHT	DOOR TYPE	FRAME TYPE	FIRE RATING (MINUTES)	HARDWARE GROUP	PANIC HARDWARE	UNDERCUT	DETAIL HEAD	DETAIL JAMB	DETAIL SILL	COMMENTS
D101A	3'-0"		7'-0"	PNL-FG-HM	FRM-00AL(SF)			Yes	0"				
D101B	3'-0"		7'-0"	PNL-FG-HM	FRM-00AL(SF)			Yes	0"				
D102A	3'-0"		7'-0"	PNL-F-HM	FRM-20AHM			No	0"				
D102B	3'-0"		7'-0"	PNL-F-HM	FRM-20AHM			No	0"				
D103A	3'-0"		7'-0"	PNL-F-HM	FRM-20AHM			No	0"				
D103B	3'-0"		7'-0"	PNL-F-HM	FRM-20AHM			No	0"				
D106A	3'-0"		7'-0"	PNL-FG-HM	FRM-00AL(SF)			Yes	0"				
D106B	3'-0"		7'-0"	PNL-FG-HM	FRM-00AL(SF)			Yes	0"				
D107A	3'-0"		7'-0"	PNL-FG-HM	FRM-00AL(SF)			Yes	0"				
D107B	3'-0"		7'-0"	PNL-FG-HM	FRM-00AL(SF)			Yes	0"				
D108A	3'-0"		7'-0"	PNL-F-HM	FRM-20AHM			No	0"				
D108B	3'-0"		7'-0"	PNL-F-HM	FRM-20AHM			No	0"				
D109A	3'-0"		7'-0"	PNL-F-HM	FRM-20AHM			No	0"				
D109B	3'-0"		7'-0"	PNL-F-HM	FRM-20AHM			No	0"				
D112A	3'-0"		7'-0"	PNL-FG-HM	FRM-00AL(SF)			Yes	0"				
D112B	3'-0"		7'-0"	PNL-FG-HM	FRM-00AL(SF)			Yes	0"				
D113	3'-0"	3'-0"	7'-0"	PNL-F-HM	FRM-00HM1			No	0"				
D114	3'-0"		8'-0"	PNL-F-HM	FRM-00HM1			No	0"				
D115	3'-0"		8'-0"	PNL-F-HM	FRM-00HM1			No	0"				

DOOR SCHEDULE E

DOOR NUMBER	SIZE WIDTH PANEL 1	SIZE WIDTH PANEL 2	SIZE HEIGHT	DOOR TYPE	FRAME TYPE	FIRE RATING (MINUTES)	HARDWARE GROUP	PANIC HARDWARE	UNDERCUT	DETAIL HEAD	DETAIL JAMB	DETAIL SILL	COMMENTS
E101A	3'-0"		7'-0"	PNL-FG-HM	FRM-00AL(SF)			Yes	0"				
E101B	3'-0"		7'-0"	PNL-FG-HM	FRM-00AL(SF)			Yes	0"				
E102	3'-0"		7'-0"	PNL-F-HM	FRM-00HM1			No	0"				
E103	3'-0"		7'-0"	PNL-F-HM	FRM-00HM1			No	0"				
E104	3'-0"		7'-0"	PNL-F-HM	FRM-00HM1			No	0"				
E105	3'-0"		7'-0"	PNL-F-HM	FRM-20AHM			No	0"				
E106A	3'-0"		7'-0"	PNL-F-HM	FRM-20BHM			No	0"				
E106B	3'-0"		7'-0"	PNL-F-HM	FRM-20BHM			No	0"				
E106C	3'-0"		7'-0"	PNL-F-HM	FRM-20BHM			No	0"				
E107A	3'-0"		7'-0"	PNL-FG-HM	FRM-00AL(SF)			Yes	0"				
E107B	3'-0"		7'-0"	PNL-FG-HM	FRM-00AL(SF)			Yes	0"				
E108	3'-0"		7'-0"	PNL-F-HM	FRM-00HM1			No	0"				
E109A	3'-0"		7'-0"	PNL-F-HM	FRM-20AHM			No	0"				
E109B	3'-0"		7'-0"	PNL-F-HM	FRM-20AHM			No	0"				
E110	3'-0"		7'-0"	PNL-F-HM	FRM-00HM1			No	0"				
E111A	3'-0"		7'-0"	PNL-FG-HM	FRM-00AL(SF)			Yes	0"				
E111B	3'-0"		7'-0"	PNL-FG-HM	FRM-00AL(SF)			Yes	0"				
E112	3'-0"		7'-0"	PNL-FG-HM	FRM-00AL(SF)			No	0"				
E113A	3'-0"		7'-0"	PNL-F-HM	FRM-20AHM			No	0"				
E113B	3'-0"		7'-0"	PNL-F-HM	FRM-20AHM			No	0"				
E114	3'-0"		7'-0"	PNL-FG-HM	FRM-00AL(SF)			No	0"				
E115	3'-0"		7'-0"	PNL-FG-HM	FRM-00AL(SF)			No	0"				
E116A	3'-0"		7'-0"	PNL-F-HM	FRM-20AHM			No	0"				
E116B	3'-0"		7'-0"	PNL-F-HM	FRM-20AHM			No	0"				
E117	3'-0"		7'-0"	PNL-FG-HM	FRM-00AL(SF)			No	0"				
E118	3'-0"		7'-0"	PNL-F-HM	FRM-00HM1			No	0"				
E119	3'-0"		7'-0"	PNL-F-HM	FRM-00HM1			No	0"				
E120	3'-0"		7'-0"	PNL-F-HM	FRM-00HM1			No	0"				
E121	3'-0"		7'-0"	PNL-F-HM	FRM-00HM1			No	0"				
E201	3'-0"		7'-0"	PNL-FG-HM	FRM-00AL(SF)			No	0"				
E202	3'-0"		7'-0"	PNL-FG-HM	FRM-00AL(SF)			No	0"				
E203A	3'-0"		7'-0"	PNL-F-HM	FRM-20AHM			No	0"				
E203B	3'-0"		7'-0"	PNL-F-HM	FRM-20AHM			No	0"				
E204	3'-0"	3'-0"	7'-0"	PNL-F-HM	FRM-00HM1			No	0"				
E205	3'-0"		7'-0"	PNL-F-HM	FRM-00HM1			No	0"				
E206	3'-0"		7'-0"	PNL-F-HM	FRM-00HM1			No	0"				
E301	3'-0"		7'-0"	PNL-FG-HM	FRM-00AL(SF)			No	0"				
E302	3'-0"		7'-0"	PNL-FG-HM	FRM-00AL(SF)			No	0"				
E303A	3'-0"		7'-0"	PNL-F-HM	FRM-20AHM			No	0"				
E303B	3'-0"		7'-0"	PNL-F-HM	FRM-20AHM			No	0"				
E304	3'-0"		7'-0"	PNL-FG-HM	FRM-00AL(SF)			No	0"				
E305	3'-0"		7'-0"	PNL-FG-HM	FRM-00AL(SF)			No	0"				
E306A	3'-0"		7'-0"	PNL-F-HM	FRM-20AHM			No	0"				
E306B	3'-0"		7'-0"	PNL-F-HM	FRM-20AHM			No	0"				
E307	3'-0"		7'-0"	PNL-F-HM	FRM-00HM1			No	0"				
E308	3'-0"		7'-0"	PNL-F-HM	FRM-00HM1			No	0"				
E309	3'-0"		7'-0"	PNL-F-HM	FRM-00HM1			No	0"				
E310	3'-0"		7'-0"	PNL-F-HM	FRM-00HM1			No	0"				

AGENCY APPROVAL:

REVIEWING AGENCIES STAMP HERE

LODI USD

HMC Architects
DESIGN FOR GOOD
3431-010-000
2101 CAPITOL AVENUE, SUITE 100,
SACRAMENTO, CA, 95816
916 368 7990 / www.hmcarchitects.com

NOT FOR CONSTRUCTION

ISSUE

Δ	DESCRIPTION	DATE

FACILITY:
SAMUEL M. GANTNER ELEMENTARY SCHOOL
1305 E VINE ST,
LODI, CA 95240

PROJECT:
SAMUEL M. GANTNER ELEMENTARY SCHOOL

SHEET NAME:
DOOR SCHEDULE

DESIGN DEVELOPMENT

DATE: **2025.09.30**
CLIENT PROJ NO:


SHEET:


A9.12


Autodesk Docs://3431010000 LODI USD SAMUEL M. GANTNER ES R24/3431010000-A-LUSD-GANTNER ES-BLDG.rvt
9/30/2025 5:22:24 PM


PLEASE RECYCLE

THE LINE SHOWN ABOVE IS EXACTLY ONE INCH LONG ON ANSI SHEETS ORIGINAL PAGE SIZE

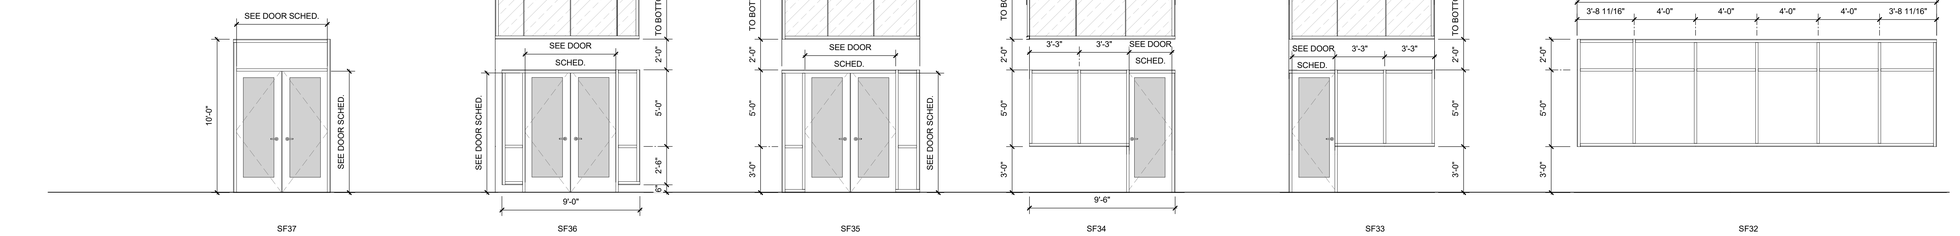

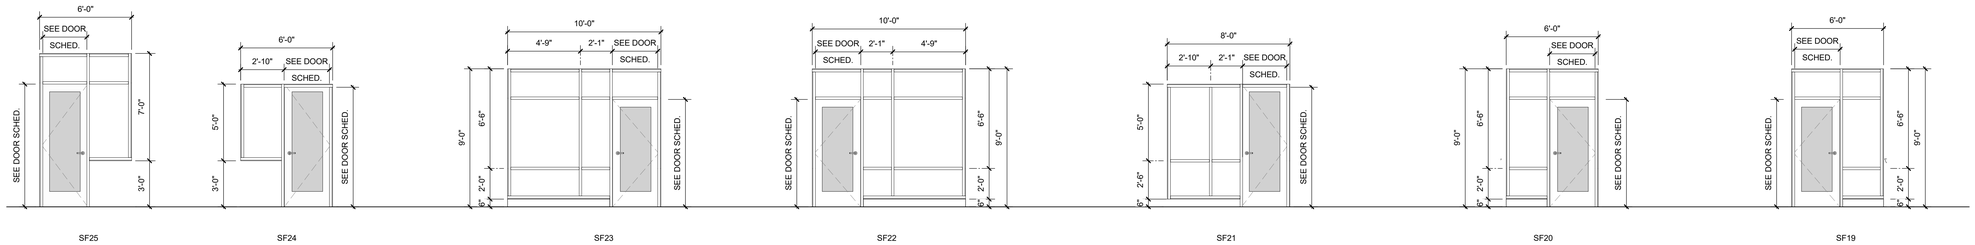

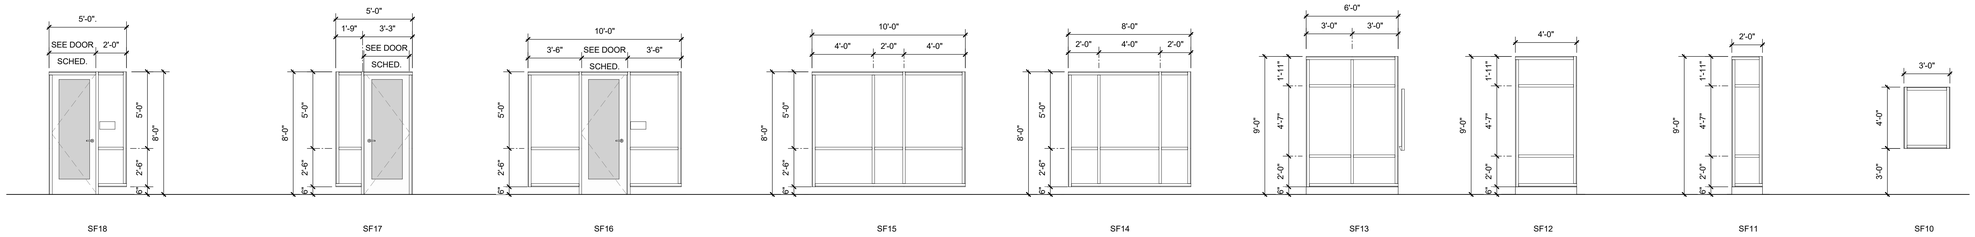

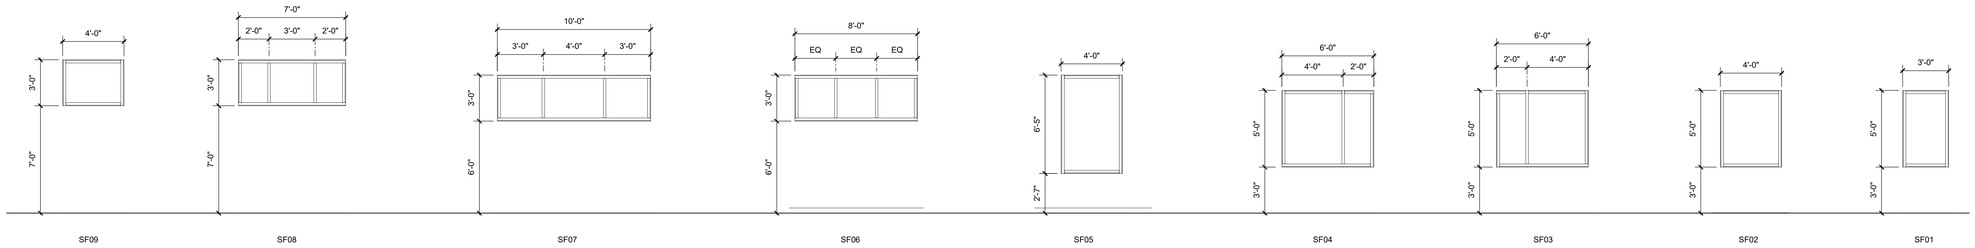

Autodesk Docs://3431010000 LODI USD SAMUEL M. GANTNER ES R24/3431010000-A-LUSD-GANTNER ES-BLDG.rvt
9/30/2025 5:22:25 PM

AGENCY APPROVAL:

REVIEWING AGENCIES STAMP HERE

LODI USD

HMC Architects
DESIGN FOR GOOD
3431-010-000
2101 CAPITOL AVENUE, SUITE 100,
SACRAMENTO, CA, 95816
916 368 7990 / www.hmcarchitects.com

NOT FOR CONSTRUCTION

ISSUE

Δ	DESCRIPTION	DATE

FACILITY:
SAMUEL M. GANTNER ELEMENTARY SCHOOL
1305 E VINE ST,
LODI, CA 95240

PROJECT:
SAMUEL M. GANTNER ELEMENTARY SCHOOL

SHEET NAME:
WINDOW SCHEDULE

DESIGN DEVELOPMENT


DATE: **2025.09.30**
CLIENT PROJ NO:

SHEET:

A9.21

PLEASE RECYCLE

THE LINE SHOWN ABOVE IS EXACTLY ONE INCH LONG ON THIS SHEET'S ORIGINAL PAGE SIZE

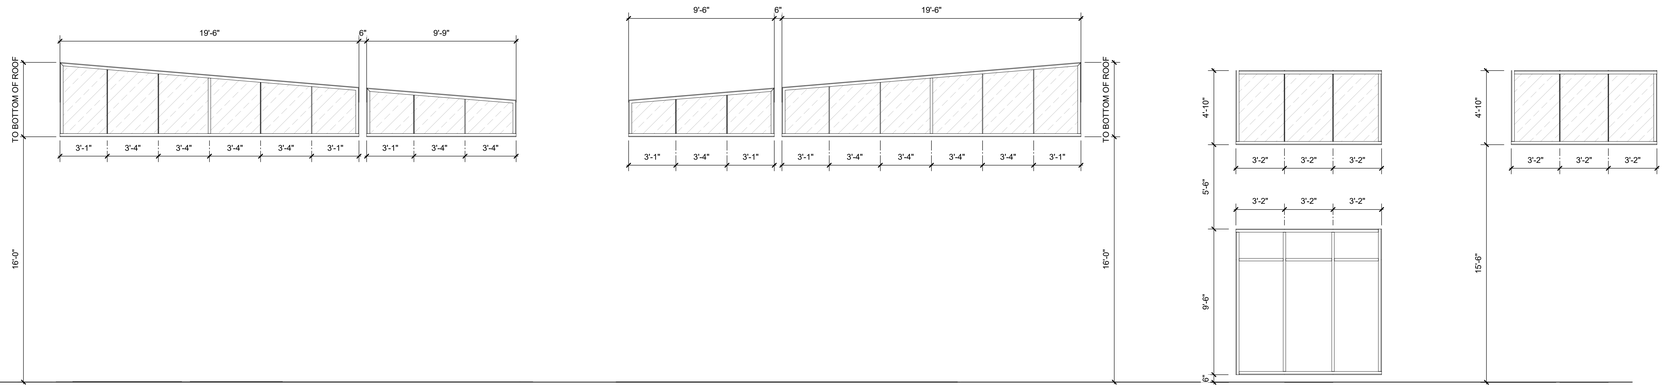

AGENCY APPROVAL:

REVIEWING AGENCIES STAMP HERE

LODI USD

HMC Architects
DESIGN FOR GOOD
3431-010-000
2101 CAPITOL AVENUE, SUITE 100,
SACRAMENTO, CA, 95816
916 368 7990 / www.hmcarchitects.com

NOT FOR CONSTRUCTION

ISSUE

Δ	DESCRIPTION	DATE

FACILITY:
SAMUEL M. GANTNER ELEMENTARY SCHOOL
1305 E VINE ST,
LODI, CA 95240

PROJECT:
SAMUEL M. GANTNER ELEMENTARY SCHOOL

SHEET NAME:
WINDOW SCHEDULE

DESIGN DEVELOPMENT

DATE: **2025.09.30**
CLIENT PROJ NO:


SHEET:

A9.22


Autodesk Docs://3431010000 LODI USD SAMUEL M. GANTNER ES R24/3431010000-A-LUSD-GANTNER ES-BLDG.rvt
9/30/2025 5:22:27 PM

PLEASE RECYCLE

THE LINE SHOWN ABOVE IS EXACTLY 1" WHEN PLOTTED AT FULL SHEET'S ORIGINAL PAGE SIZE

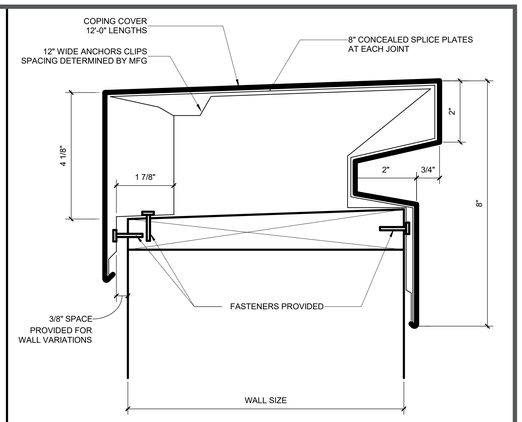

METAL COPING DETAIL 2
6" = 1'-0"

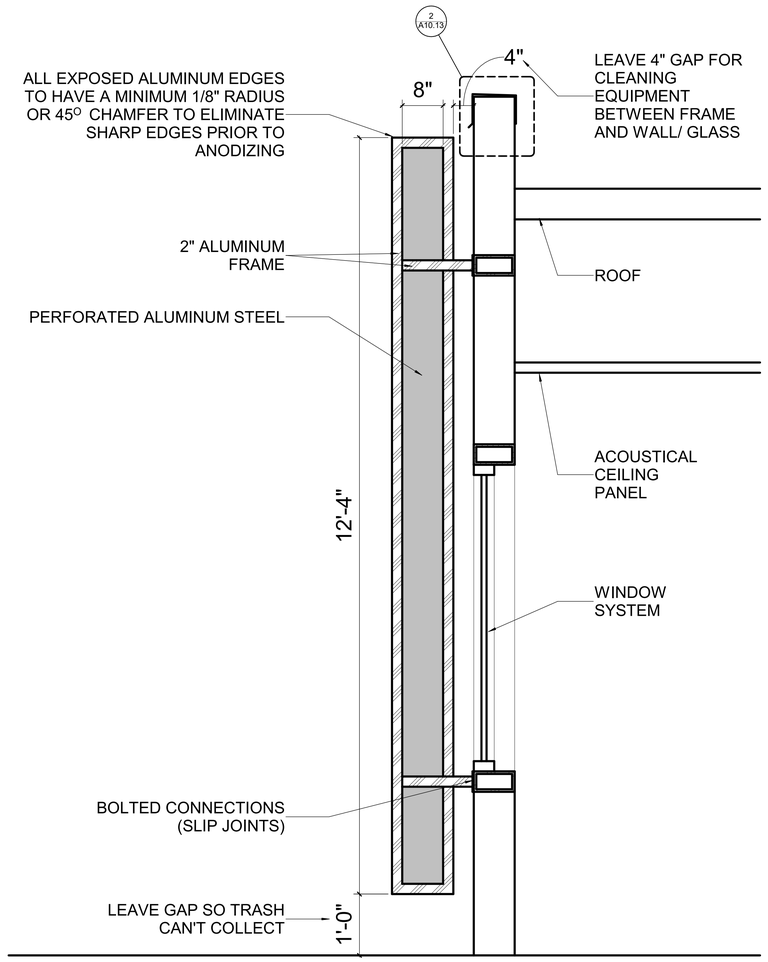

TYP. VERTICAL FIN DETAIL 1
1" = 1'-0"

PLEASE RECYCLE

Autodesk Docs://3431010000 LODI USD SAMUEL M. GANTNER ES R24/3431010000-A-LUSD-GANTNER ES-BLDG.rvt
9/30/2025 5:22:52 PM

AGENCY APPROVAL:

REVIEWING AGENCIES
STAMP HERE

LODI USD

HMC Architects
DESIGN FOR GOOD
3431-010-000
2101 CAPITOL AVENUE, SUITE 100,
SACRAMENTO, CA, 95816
916 368 7990 / www.hmcarchitects.com

NOT FOR CONSTRUCTION

ISSUE

Δ	DESCRIPTION	DATE

KEYNOTES

NOTES

FACILITY:
SAMUEL M. GANTNER ELEMENTARY SCHOOL
1305 E VINE ST,
LODI, CA 95240

PROJECT:
SAMUEL M. GANTNER ELEMENTARY SCHOOL

SHEET NAME:
WALL DETAILS

DESIGN DEVELOPMENT

DATE: **2025.09.30**
CLIENT PROJ NO:

SHEET:

A10.13

IF THIS LINE SHOWN ABOVE IS LESS THAN 1" LONG, DRAWING IS NOT TO SCALE

ELECTRICAL GENERAL NOTES

1) ALL WORK AND MATERIALS SHALL BE PERFORMED AND INSTALLED IN COMPLIANCE WITH THE FOLLOWING CODES AS AMENDED AND ADOPTED BY THE AUTHORITY(IES) HAVING JURISDICTION: 2022 CALIFORNIA ADMINISTRATIVE CODE (CAC), 2022 CALIFORNIA BUILDING CODE (CBC), 2022 CALIFORNIA FIRE CODE (CFC), 2022 CALIFORNIA MECHANICAL CODE (CMC), 2022 CALIFORNIA PLUMBING CODE (CPC), 2022 CALIFORNIA ELECTRICAL CODE (CEC), 2022 CALIFORNIA ENERGY CODE (CENC), 2022 CALIFORNIA GREEN BUILDING CODE (CGC), NATIONAL FIRE PROTECTION ASSOCIATION (NFPA), TITLE 19 C.C.R. PUBLIC SAFETY, STATE FIRE MARSHAL REGULATIONS, AND ANY OTHER LOCAL CODES, ORDINANCES, REGULATIONS, OR AUTHORITIES HAVING JURISDICTION. NOTHING IN THESE PLANS IS TO BE CONSTRUED TO PERMIT WORK NOT CONFORMING TO THESE CODES OR OTHER CODES AND REGULATIONS APPLICABLE TO THIS PROJECT. THESE CODES SHALL DETERMINE MINIMUM REQUIREMENTS FOR MATERIALS, METHODS, AND LABOR PRACTICES NOT OTHERWISE DEFINED IN THESE SPECIFICATIONS.

2) ALL CONDUCTORS SHALL BE PER DESIGN SHEETS. CEC AND MAXIMUM VOLTAGE DROP OF 5% WILL DEFINE CONDUCTOR SIZING.

3) ALL CONDUCTORS SHALL BE IN CONDUITS, U.O.N. CONDUITS SHALL BE USED IN THE FOLLOWING METHODS:
   - POLYVINYL CHLORIDE (PVC) CONDUITS ALLOWED FOR UNDERGROUND OTHERWISE PROVIDE RMC OR IMC, INSTALL PER CEC TABLE 300.5 BURIAL DEPTH REQUIREMENTS
   - ELECTRICAL METALLIC TUBING (EMT) WITH COMPRESSION FITTINGS MAY BE USED IN OR ON WALLS OR CEILINGS WHERE NOT SUBJECT TO MECHANICAL DAMAGE, DAMP CONDITIONS OR CORROSIVE CONDITIONS;
   - LIQUID TIGHT FLEXIBLE METAL CONDUIT WHERE REQUIRED;
   - FLEXIBLE METALLIC CONDUIT, WHERE REQUIRED BY CEC, IN DRY LOCATIONS. NOTE: ALL CONDUITS IN HAZARDOUS LOCATIONS (PER CEC) SHALL MEET THE REQUIREMENTS OF CEC CHAPTER 5.
   - CONNECTION TO LIGHT FIXTURES ABOVE LAY-IN CEILING MAY USE 3/8" FLEXIBLE METAL CONDUIT PER CEC 348.20(A)(2)
   - ALL EXPOSED CONDUIT SUBJECT TO WEAR OR COLLISION SHALL BE RIGID GALVANIZED STEEL (RGS) OR INTERMEDIATE METALLIC TUBING (IMT). APPLY BITUMASTIC COATING TO ALL METALLIC CONDUITS IN SLABS OR UNDERGROUND.
   - PROVIDE FIRE RETARDANT U.L. APPROVED SEALANT ON ALL RACEWAY PENETRATIONS OF FIRE RATED CEILINGS, PARTITIONS, WALLS AND STRUCTURAL SLABS.

4) FOR TELEPHONE SYSTEM: PROVIDE GROUNDING FOR ALL TELEPHONE BACKBOARDS, TERMINAL CABINETS AND EQUIPMENT PER REQUIREMENTS OF CEC 800 AND TELEPHONE COMPANY.

5) ALL EQUIPMENT SHALL BE PROVIDED WITH AN APPROVED DISCONNECTING MEANS PER CEC. ALL DISCONNECT SWITCHES SHALL BE SIZED PER CEC TO ACCOMMODATE EQUIPMENT SERVED, INCLUDING REQUIRED FUSES, U.O.N. SWITCHES SHALL BE HORSE POWER RATED, OF HEAVY DUTY TYPE. PROVIDE MEANS FOR PAD LOCKING IN THE OPEN POSITION.

6) ALL CIRCUIT BREAKERS SHALL BE INVERSE TIME (THERMAL MAGNETIC) "PERMANENT TRIP" TYPE. TWO AND THREE POLE CIRCUIT BREAKERS SHALL BE COMMON TRIP. AMPACITY IS EQUAL TO OR GREATER THAN CIRCUIT BREAKER FRAME AMPERE RATING.

7) ALL CONNECTIONS TO GROUND RODS AND GRID, ETC., SHALL BE MADE WITH U.L. APPROVED WELDED CONNECTIONS, UNLESS NOTED OTHERWISE.

8) LIGHTING SYSTEMS SHALL COMPLY WITH CENC. ALL LIGHTING FIXTURES, LAMPS, BALLASTS, DIMMER SWITCHES, AND CONTROLS SHALL BE CERTIFIED WITH THE CALIFORNIA ENERGY COMMISSION AS MEETING ALL CENC REQUIREMENTS AND BE LISTED IN THE APPLICABLE ENERGY COMMISSION DIRECTORY. ALL SUCH DEVICES AND EQUIPMENT SHALL BE INSTALLED PER THE MANUFACTURER'S INSTRUCTIONS. LIGHT FIXTURES IN SUSPENDED CEILINGS SHALL BE SUPPORTED IN STRICT ACCORDANCE WITH CBC SEISMIC REQUIREMENTS.

9) LIGHT POLLUTION REDUCTION: OUTDOOR LIGHTING SYSTEMS SHALL BE INSTALLED TO COMPLY WITH THE FOLLOWING:
   1) THE MINIMUM REQUIREMENTS IN CENC FOR LIGHTING ZONES 0-4 AS DEFINED IN CH. 10 OF CAC
   2) BACKLIGHT RATINGS AS DEFINED IN IES TM-15-11
   3) UPLIGHT AND GLARE RATINGS AS DEFINED IN CEC TABLES 130.2-A AND 130.2B
   4) ALLOWABLE BUG RATING NOT EXCEEDING THOSE SHOWN IN TABLE 5.106.8, OR

   COMPLY WITH A LOCAL ORDINANCE LAWFULLY ENACTED PURSUANT TO SECTION 101.7, WHICHEVER IS MORE STRINGENT.

10) ALL ELECTRICAL EQUIPMENT, DEVICES, WIRE, ETC., SHALL BE LISTED, FOR THE INTENDED USE, WITH UNDERWRITER'S LABORATORIES, INC., (U.L.), WHERE STANDARDS HAVE BEEN ESTABLISHED BY UL. ALL EQUIPMENT SHALL BE RAIN TIGHT WHERE EXPOSED TO THE WEATHER. ALL FLEX CONDUITS CONNECTED TO SUCH EQUIPMENT SHALL BE METALLIC LIQUID TIGHT. ALL EQUIPMENT IN HAZARDOUS LOCATIONS, PER CEC, CHAPTER 5, SHALL BE IN ACCORDANCE WITH THE CEC. ALL EQUIPMENT IN CORROSIVE ENVIRONMENTS SHALL BE IN ENCLOSURES (SUCH AS NEMA 4X) RATED FOR THE ENVIRONMENT.

11) RECEPTACLES AND SWITCHES INTENDED TO BE ACCESSIBLE TO THE PUBLIC SHALL BE INSTALLED IN ACCORDANCE WITH CBC 11B-308. INSTALLATION HEIGHT ABOVE FINISHED FLOOR OR GROUND SHALL BE AS FOLLOWS: TOP OF UNOBSTRUCTED OUTLET BOXES SHALL BE NO MORE THAN 48 INCHES, BOTTOM OF UNOBSTRUCTED OUTLET BOXES SHALL BE NO LESS THAN 15 INCHES, ETC.

12) UTILITY SERVICE AND REQUIREMENTS SHALL BE COORDINATED WITH POWER SERVICE WITH POWER COMPANY; PROVIDE FOR ALL STANDARD POWER COMPANY REQUIREMENTS. FAULT CURRENT RATINGS SHALL BE PROVIDED BY UTILITY.

13) THE LAYOUTS OF THE CONTRACT DRAWINGS ARE DIAGRAMMATIC. IT IS NOT INTENDED TO SHOW EVERY OFFSET AND FITTING, NOR EVERY STRUCTURAL DIFFICULTY THAT WILL BE ENCOUNTERED DURING THE INSTALLATION OF THE WORK. ALIGNMENT OF EQUIPMENT AND ROUTING OF RACEWAYS MAY BE VARIED SLIGHTLY TO ACCOMMODATE ARCHITECTURAL CONDITIONS OR TO AVOID THE WORK OF OTHER TRADES. IF ANY CONFLICTS OCCUR NECESSITATING DEPARTURES FROM CONTRACT DRAWINGS, DETAILS OF DEPARTURES AND REASONS THEREFORE SHALL BE SUBMITTED AS SOON AS PRACTICABLE FOR WRITTEN APPROVAL OF THE ENGINEER.

14) THE WORD "CONTRACTOR", AS USED IN THE ELECTRICAL CONTRACT DOCUMENTS, SHALL MEAN THE PRIME (I.E. GENERAL) CONTRACTOR AND HIS/HER SUBCONTRACTORS FOR THE APPROPRIATE TRADE. WHERE THE OWNER ACTS AS HIS OWN CONTRACTOR, THE WORD CONTRACTOR APPLIES TO THE OWNER.

15) CONTRACTOR SHALL PROVIDE EVIDENCE OF LICENSING, BONDING, AND INSURANCE, AND PROVIDE OTHER NECESSARY ADMINISTRATIVE FUNCTIONS FOR CONTRACTOR'S WORK.

16) CONTRACTOR SHALL PROCURE AND PAY FOR ALL REQUIRED PERMITS AND SERVICE CHARGES.

17) COORDINATION: CONFORM TO GENERAL CONSTRUCTION CONTRACT DOCUMENTS EXCEPT AS MODIFIED HEREIN. REFER ALSO TO STRUCTURAL AND MECHANICAL CONTRACT DOCUMENTS. COORDINATE ALL WORK WITH OTHER TRADES.

18) CUTTING AND PATCHING: ANY CUTTING, ATTACHING, OR WELDING TO BUILDING STRUCTURE SHOULD BE COORDINATED AND APPROVED BY A CALIFORNIA LICENSED STRUCTURAL ENGINEER. PATCHING SUBJECT TO ACCEPTANCE BY OWNER.

19) SAW CUT TRENCHES IN SLAB SHALL BE FULLY RESTORED AND REINFORCED TO PREVENT SAGGING. ROUGHEN SAW CUT EDGES PRIOR TO RE-POURING CONCRETE.

20) COORDINATE ALL WORK WITH OTHER TRADES TO PROVIDE A COMPLETE INSTALLATION. CONNECT ALL EQUIPMENT FURNISHED BY OTHERS AS REQUIRED. INSTALL ALL WORK TO CLEAR ARCHITECTURAL AND STRUCTURAL MEMBERS. INSTALL ALL ABOVE GRADE (OVERHEAD) PIPING AS HIGH AS PRACTICAL.

21) RESTORE ALL DAMAGE RESULTING FROM THE WORK AND LEAVE PREMISES IN CLEAN CONDITION WHEN FINISHED WITH WORK. ADJUST, CLEAN, REPAIR, OR REPLACE PRODUCTS, WHICH HAVE BEEN DAMAGED.

22) PROVIDE FLASHING AND COUNTER FLASHING FOR ALL WALL AND ROOF PENETRATIONS.

23) WARRANTY: ALL MATERIALS AND EQUIPMENT INSTALLED UNDER THIS CONTRACT SHALL BE GUARANTEED FREE FROM ALL MECHANICAL, ELECTRICAL, AND WORKMANSHIP DEFECTS FOR A MINIMUM OF ONE YEAR FROM DATE OF FINAL ACCEPTANCE. CONTRACTOR SHALL BE RESPONSIBLE FOR ALL DAMAGES TO THE PREMISES CAUSED BY WORK UNDER THIS CONTRACT, AS WELL AS ANY DAMAGE FROM LEAKS VIA ROOF PENETRATIONS MADE AND SEALED UNDER CONTRACTOR'S SCOPE.

ELECTRICAL CALGREEN NOTES

5.106.5.3 ELECTRIC VEHICLE (EV) CHARGING. CONSTRUCTION SHALL COMPLY WITH CGC SECTION 5.106.5.3.1 OR SECTION 5.106.5.3.2 TO FACILITATE FUTURE INSTALLATION OF ELECTRIC VEHICLE SUPPLY EQUIPMENT (EVSE).

5.106.5.3.1 SINGLE CHARGING SPACE REQUIREMENTS. WHEN ONLY A SINGLE CHARGING SPACE IS REQUIRED PER CGC TABLE 5.106.5.3.3, A RACEWAY IS REQUIRED TO BE INSTALLED AT THE TIME OF CONSTRUCTION AND SHALL BE INSTALLED IN ACCORDANCE WITH CEC

5.106.5.3.2 MULTIPLE CHARGING SPACES REQUIREMENTS. WHEN MULTIPLE CHARGING SPACES ARE REQUIRED PER CGC TABLE 5.106.5.3.3, RACEWAY(S) IS/ARE REQUIRED TO BE INSTALLED AT THE TIME OF CONSTRUCTION AND SHALL BE INSTALLED IN ACCORDANCE WITH CEC

5.106.5.3.3 EV CHARGING SPACE CALCULATION. CGC TABLE 5.106.5.3.3 SHALL BE USED TO DETERMINE IF SINGLE OR MULTIPLE CHARGING SPACE REQUIREMENTS APPLY FOR THE FUTURE INSTALLATION OF EVSE.

5.106.5.3.4 IDENTIFICATION. THE SERVICE PANEL OR SUBPANEL(S) CIRCUIT DIRECTORY SHALL IDENTIFY THE RESERVED OVERCURRENT PROTECTIVE DEVICE SPACE(S) FOR FUTURE EV CHARGING AS "EV CAPABLE". THE RACEWAY TERMINATION SHALL BE PERMANENTLY AND VISIBLY MARKED AS "EV CAPABLE"

5.106.5.3.5 FUTURE CHARGING SPACES: FUTURE CHARGING SPACES QUALIFY AS DESIGNATED PARKING AS DESCRIBED IN CGC SECTION 5.106.5.2 DESIGNATED PARKING FOR CLEAN AIR VEHICLES.

MEP ANCHORAGE NOTE

ALL MECHANICAL, PLUMBING, AND ELECTRICAL COMPONENTS SHALL BE ANCHORED AND INSTALLED PER THE DETAILS ON THE DSA-APPROVED CONSTRUCTION DOCUMENTS. THE FOLLOWING COMPONENTS SHALL BE ANCHORED OR BRACED TO MEET THE FORCE AND DISPLACEMENT REQUIREMENTS PRESCRIBED IN THE 2022 CBC SECTIONS 1617A.1.18 THROUGH 1617A.1.26 AND ASCE 7-16 CHAPTERS 13, 26, AND 30:

1. ALL PERMANENT EQUIPMENT AND COMPONENTS.
2. TEMPORARY, MOVABLE OR MOBILE EQUIPMENT THAT IS PERMANENTLY ATTACHED (E.G. HARD WIRED) TO THE BUILDING UTILITY SERVICES SUCH AS ELECTRICITY, GAS, OR WATER. "PERMANENTLY ATTACHED" SHALL INCLUDE ALL ELECTRICAL CONNECTIONS EXCEPT PLUGS FOR 110/220 VOLT RECEPTACLES HAVING A FLEXIBLE CABLE.
3. TEMPORARY, MOVABLE OR MOBILE EQUIPMENT WHICH IS HEAVIER THAN 400 POUNDS OR HAS A CENTER OF MASS LOCATED 4 FEET OR MORE ABOVE THE ADJACENT FLOOR OR ROOF LEVEL THAT DIRECTLY SUPPORT THE COMPONENT IS REQUIRED TO BE RESTRAINED IN A MANNER APPROVED BY DSA.

THE FOLLOWING MECHANICAL AND ELECTRICAL COMPONENTS SHALL BE POSITIVELY ATTACHED TO THE STRUCTURE BUT NEED NOT DEMONSTRATE DESIGN COMPLIANCE WITH THE REFERENCES NOTED ABOVE. THESE COMPONENTS SHALL HAVE FLEXIBLE CONNECTIONS PROVIDED BETWEEN THE COMPONENT AND ASSOCIATED DUCTWORK, PIPING, AND CONDUIT. FLEXIBLE CONNECTIONS MUST ALLOW MOVEMENT IN BOTH TRANSVERSE AND LONGITUDINAL DIRECTIONS:

A. COMPONENTS WEIGHING LESS THAN 400 POUNDS AND HAVING A CENTER OF MASS LOCATED 4 FEET OR LESS ABOVE THE ADJACENT FLOOR OR ROOF LEVEL THAT DIRECTLY SUPPORT THE COMPONENT.

B. COMPONENTS WEIGHING LESS THAN 20 POUNDS, OR IN THE CASE OF DISTRIBUTED SYSTEMS, LESS THAN 5 POUNDS PER FOOT, WHICH ARE SUSPENDED FROM A ROOF OR FLOOR OR HUNG FROM A WALL.

THE ANCHORAGE OF ALL MECHANICAL, ELECTRICAL, AND PLUMBING COMPONENTS SHALL BE SUBJECT TO THE APPROVAL OF THE DESIGN PROFESSIONAL IN GENERAL RESPONSIBLE CHARGE OR STRUCTURAL ENGINEER DELEGATED RESPONSIBILITY AND ACCEPTANCE BY DSA. THE PROJECT INSPECTOR WILL VERIFY THAT ALL COMPONENTS AND EQUIPMENT HAVE BEEN ANCHORED IN ACCORDANCE WITH THE ABOVE REQUIREMENTS.

MEP BRACING NOTE

PIPING, DUCTWORK, AND ELECTRICAL DISTRIBUTION SYSTEMS SHALL BE BRACED TO COMPLY WITH THE FORCES AND DISPLACEMENTS PRESCRIBED IN ASCE 7 SECTION 13.3 AS DEFINED IN ASCE 7 SECTIONS 13.6.5, 13.6.6, 13.6.7, 13.6.8; AND 2022 CBC, SECTIONS 1617A.1.24, 1617A.1.25, AND 1617A.1.26.

THE METHOD OF SHOWING BRACING AND ATTACHMENTS TO THE STRUCTURE FOR THE IDENTIFIED DISTRIBUTION SYSTEM ARE AS NOTED BELOW. THE MEP DESIGN PROFESSIONAL ENGINEER RESPONSIBLE FOR CONTENT ON THESE SHEETS HAS VERIFIED THAT THE DESIGN METHODS IDENTIFIED BELOW ARE IN ACCORDANCE WITH DSA IR 16-13.

MECHANICAL PIPING (MP), MECHANICAL DUCTWORK (MD), PLUMBING PIPING (PP), ELECTRICAL DISTRIBUTION SYSTEMS (E):

MP☐ MD☐ PP☐ E☒ OPTION 1: PROJECT-SPECIFIC DESIGN

MP☐ MD☐ PP☐ E☐ OPTION 2: DESIGN BASED ON OSHPD OPM, WITHIN PROJECT SUBMITTAL

MP☐ MD☐ PP☐ E☐ OPTION 3: DESIGN BASED ON OSHPD OPM, DEFERRED SUBMITTAL

ELECTRICAL LEGEND

	2X4 LIGHT FIXTURE (SURFACE, RECESSED)
	2X2 LIGHT FIXTURE (SURFACE, RECESSED)
	FIXTURE W/ BATTERY BACKUP (TYP. ALL SHADED FIXTURES)
	RECESSED DOWNLIGHT
	ROUND SURFACE MOUNT LIGHT
	PENDANT LIGHT
	TRACK LIGHT
	SIGNLIGHT
	WALL MOUNT LIGHT
	POLE MOUNT LIGHT - 2 HEAD
	POLE MOUNT LIGHT - 1 HEAD
	EXIT/EMERGENCY COMBO LIGHT
	EMERGENCY FIXTURE
	EXIT LIGHT
	CEILING EXHAUST FAN
S_x	WALL MOUNTED SWITCH
$S_{3,x}$	WALL MOUNTED 3-WAY SWITCH
P	PHOTOCELL
	PRIMARY AND SECONDARY DAYLIT ZONES
	CEILING MOUNTED SENSOR
	RECEPTACLE - DUPLEX
	RECEPTACLE - QUADRUPLEX
	RECEPTACLE - DEDICATED
	RECEPTACLE - 2-POLE
	RECEPTACLE - SPECIALTY, SEE PLANS FOR TYPE
	RECEPTACLE WITH USB PORT
	FLOOR MOUNTED RECEPTACLE
	CEILING MOUNTED RECEPTACLE
	PHONE-DATA PORT
S	SMOKE DETECTOR
C	CARBON MONOXIDE DECTECTOR
J	JUNCTION BOX
3P 60 40	DISCONNECT - POLES (CAPACITY/FUSE)
"X"-1,3,5	HOME RUN - PANEL-CIRCUIT(S)
	WIRE/CONDUIT - OVERHEAD
	WIRE/CONDUIT - UNDERGROUND
	POWER PANEL
T	TRANSFORMER
AFF	ABOVE FINISHED FLOOR
+XX"	HEIGHT (INCHES) AFF
D	DIMMER
M	OCCUPANCY SENSOR
V	VACANCY SENSOR
GFCI	GROUND FAULT CURRENT INTERRUPTER
WP	WEATHERPROOF
HP	HORSEPOWER
BHP	BRAKE HORSEPOWER
NTS	NOT TO SCALE
GND	GROUND
GEC	GROUNDING ELECTRODE CONDUCTOR
MSB	MAIN SWITCHBOARD
SBJ	SYSTEM BONDING JUMPER
SSBJ	SUPPLY SIDE BONDING JUMPER
BCPM	BRANCH CIRCUIT POWER METER
TYP	TYPICAL
UON	UNLESS OTHERWISE NOTED
PA	PUBLIC ADDRESS

AGENCY APPROVAL:

REVIEWING AGENCIES STAMP HERE

LODI USD

HMC DESIGN FOR GOOD Architects
3431-010-000
2101 CAPITOL AVENUE, SUITE 100,
SACRAMENTO, CA, 95816
916 368 7990 / www.hmcarchitects.com

NOT FOR CONSTRUCTION

ISSUE

Δ DESCRIPTION DATE

KEYNOTES

NOTES

OPTIMIZED ENERGY & FACILITIES CONSULTING, INC.
5734 Lonetree Boulevard, Rocklin, CA 95765
Office: (916) 626 5518 www.oefcinc.com

FACILITY:
SAMUEL M. GANTNER ELEMENTARY SCHOOL

LODI, CA 95240

PROJECT:
SAMUEL M. GANTNER ELEMENTARY SCHOOL - INC 2

SHEET NAME:
ELECTRICAL ONE-LINE & GENERAL NOTES

DESIGN DEVELOPMENT

DATE: **2025.09.30** CLIENT PROJ NO:


SHEET:

E1.11.2

PLEASE RECYCLE

THE LINE BROWN ABOVE IS EXACTLY 1" WHEN PLOTTED ON 24X36 SHEETS ORIGINAL IMAGE SIZE

ONE-LINE DIAGRAM

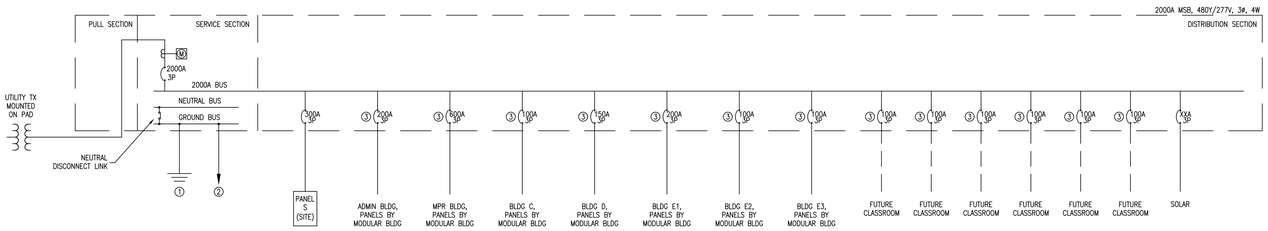

ONE-LINE NOTES:

1. (N) – NEW
   (E) – EXISTING
   (R) – REPLACED
   (F) – FUTURE
2. ALL EQUIPMENT/WIRING IS (N) U.O.N.
3. ALUMINUM WIRING INSULATION SHALL BE XHHW, U.O.N. COPPER WIRING INSULATION SHALL BE THWN-2, U.O.N.
4. THE SERVICE DISCONNECT SHALL BE PERMANENTLY MARKED PER CEC 230.70(B)
5. POST A DATED AVAILABLE FAULT CURRENT CALCULATION AT THE SERVICE EQUIPMENT PER CEC 110.24
6. SWITCHBOARDS, PANELBOARDS, INDUSTRIAL CONTROLS PANELS, ETC. SHALL BE FIELD OR FACTORY MARKED TO WARN QUALIFIED PERSONS OF POTENTIAL ELECTRIC ARC FLASH HAZARDS. MARKING SHALL MEET 110.21(B) AND BE CLEARLY VISIBLE PER CEC 110.16
7. SERVICE EQUIPMENT SHALL HAVE METERING CAPABILITIES PER CENC TABLE 130.5–A
8. SERVICE EQUIPMENT SHALL BE GFI TESTED IN ACCORDANCE WITH CEC 230.95. THE TESTING REPORT SHALL BE PROVIDED TO THE BUILDING OFFICIAL PRIOR TO ENERGIZATION
9. ALL SWITCHBOARDS AND PANELBOARDS SUPPLIED BY A FEEDER SHALL BE MARKED TO INDICATE THE DEVICE OR EQUIPMENT WHERE THE POWER SUPPLY ORIGINATES PER CEC 408.4(B)
10. FOR SWITCHBOARDS 1200A OR LARGER, PROVIDE ENERGY REDUCING MAINTENANCE SWITCH (ERMS) OR OTHER METHOD OF ARC ENERGY REDUCTION PER CEC 240.87, AND SERVICE EQUIPMENT LABELING PER CEC 110.16(B)
11. POST IDENTIFICATION FOR CONDUCTORS OF DIFFERENT VOLTAGE SYSTEMS PER CEC 210.5
12. AN INTERSYSTEM BONDING ELECTRODE WHICH INCLUDES PROVISIONS FOR CONNECTING AT LEAST THREE GROUNDING OR BONDING CONDUCTORS REQUIRED FOR COMMUNICATIONS SYSTEMS SHALL BE INSTALLED EXTERNALLY AT THE SERVICE EQUIPMENT AS SPECIFIED IN CEC 800.100(B) AND CEC 250.94


ONE-LINE KEY NOTES:

(1) GROUND ELECTRODE SYSTEM: PROVIDE GROUND ELECTRODE PER CEC 250.52(A), AND CONNECT TO SERVICE EQUIPMENT WITH MINIMUM #3/0 AWG CU GEC PER CEC 250.24

(2) MINIMUM #3/0 BARE COPPER BOND TO METAL FRAMING AND METAL PIPING

(3) BREAKER SIZE TO BE COORDINATED WITH MODULAR BLDG DESIGNER

SIGNAL RISER DIAGRAM

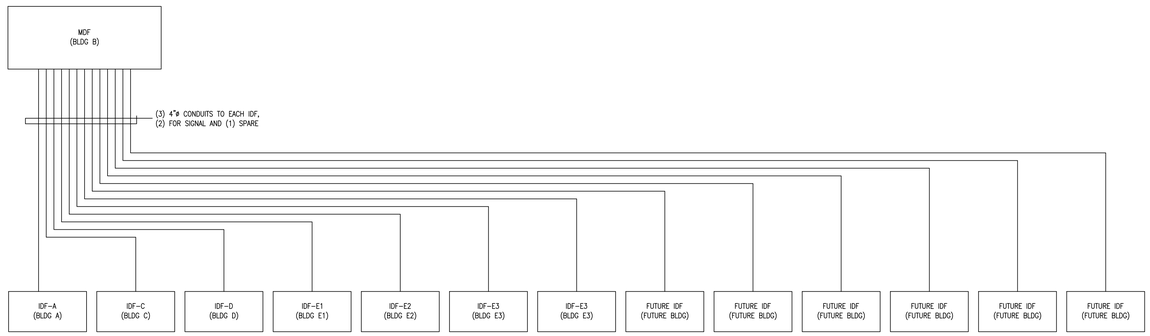

SIGNAL RISER NOTES:

1. (N) – NEW
   (E) – EXISTING
   (R) – REPLACED
   (F) – FUTURE
2. CONTRACTOR SHALL REVIEW ALL DISTRICT I.T. SPECIFICATIONS FOR INSTALLATION DETAILS, EQUIPMENT, AND FIELD LABELING
3. CONTRACTOR SHALL TEST ALL SIGNAL CABLING AFTER LABELING IS 100% COMPLETE PER DISTRICT I.T. REQUIREMENTS

AGENCY APPROVAL:

REVIEWING AGENCIES STAMP HERE

LODI USD

HMC Architects
DESIGN FOR GOOD
3431-010-000
2101 CAPITOL AVENUE, SUITE 100,
SACRAMENTO, CA, 95816
916 368 7990 / www.hmcarchitects.com

NOT FOR CONSTRUCTION

ISSUE

Δ DESCRIPTION DATE

KEYNOTES

NOTES

OPTIMIZED ENERGY & FACILITIES CONSULTING, INC.
5734 Lonetree Boulevard, Rocklin, CA 95765
Office: (916) 626 5518 www.oefcinc.com

FACILITY:
SAMUEL M. GANTNER ELEMENTARY SCHOOL

LODI, CA 95240

PROJECT:
SAMUEL M. GANTNER ELEMENTARY SCHOOL - INC 2

SHEET NAME:
ELECTRICAL ONE-LINE DIAGRAM & SIGNAL RISER DIAGRAM

DESIGN DEVELOPMENT

DATE: **2025.09.30** CLIENT PROJ NO:

SHEET:

E1.21.2

PLEASE RECYCLE

IF THIS LINE SHOWN ABOVE IS
EXACTLY 1" WHEN PRINTED, PLANS
SHEET IS ORIGINAL IMAGE SIZE



A ELECTRICAL PLAN - SIGNAL - BLDG A
SCALE: 1/8"=1'-0"

AGENCY APPROVAL:

REVIEWING AGENCIES STAMP HERE

LODI USD

HMC Architects
DESIGN FOR GOOD
3431-010-000
2101 CAPITOL AVENUE, SUITE 100,
SACRAMENTO, CA, 95816
916 368 7990 / www.hmcarchitects.com

NOT FOR CONSTRUCTION

ISSUE

Δ DESCRIPTION DATE

KEYNOTES

NOTES

OPTIMIZED ENERGY & FACILITIES CONSULTING, INC.
5734 Lonetree Boulevard, Rocklin, CA 95765
Office: (916) 626 5518 www.oefcinc.com

FACILITY:
SAMUEL M. GANTNER ELEMENTARY SCHOOL

LODI, CA 95240

PROJECT:
SAMUEL M. GANTNER ELEMENTARY SCHOOL - INC 2

SHEET NAME:
ELECTRICAL PLAN
SIGNAL
BLDG A

DESIGN DEVELOPMENT


DATE: **2025.09.30** CLIENT PROJ NO:

SHEET:

EA1.11.2

PLEASE RECYCLE

THE LINE SHOWN ABOVE IS EXACTLY ONE INCH LONG ON FULL SIZE SHEETS ORIGINAL IMAGE SIZE

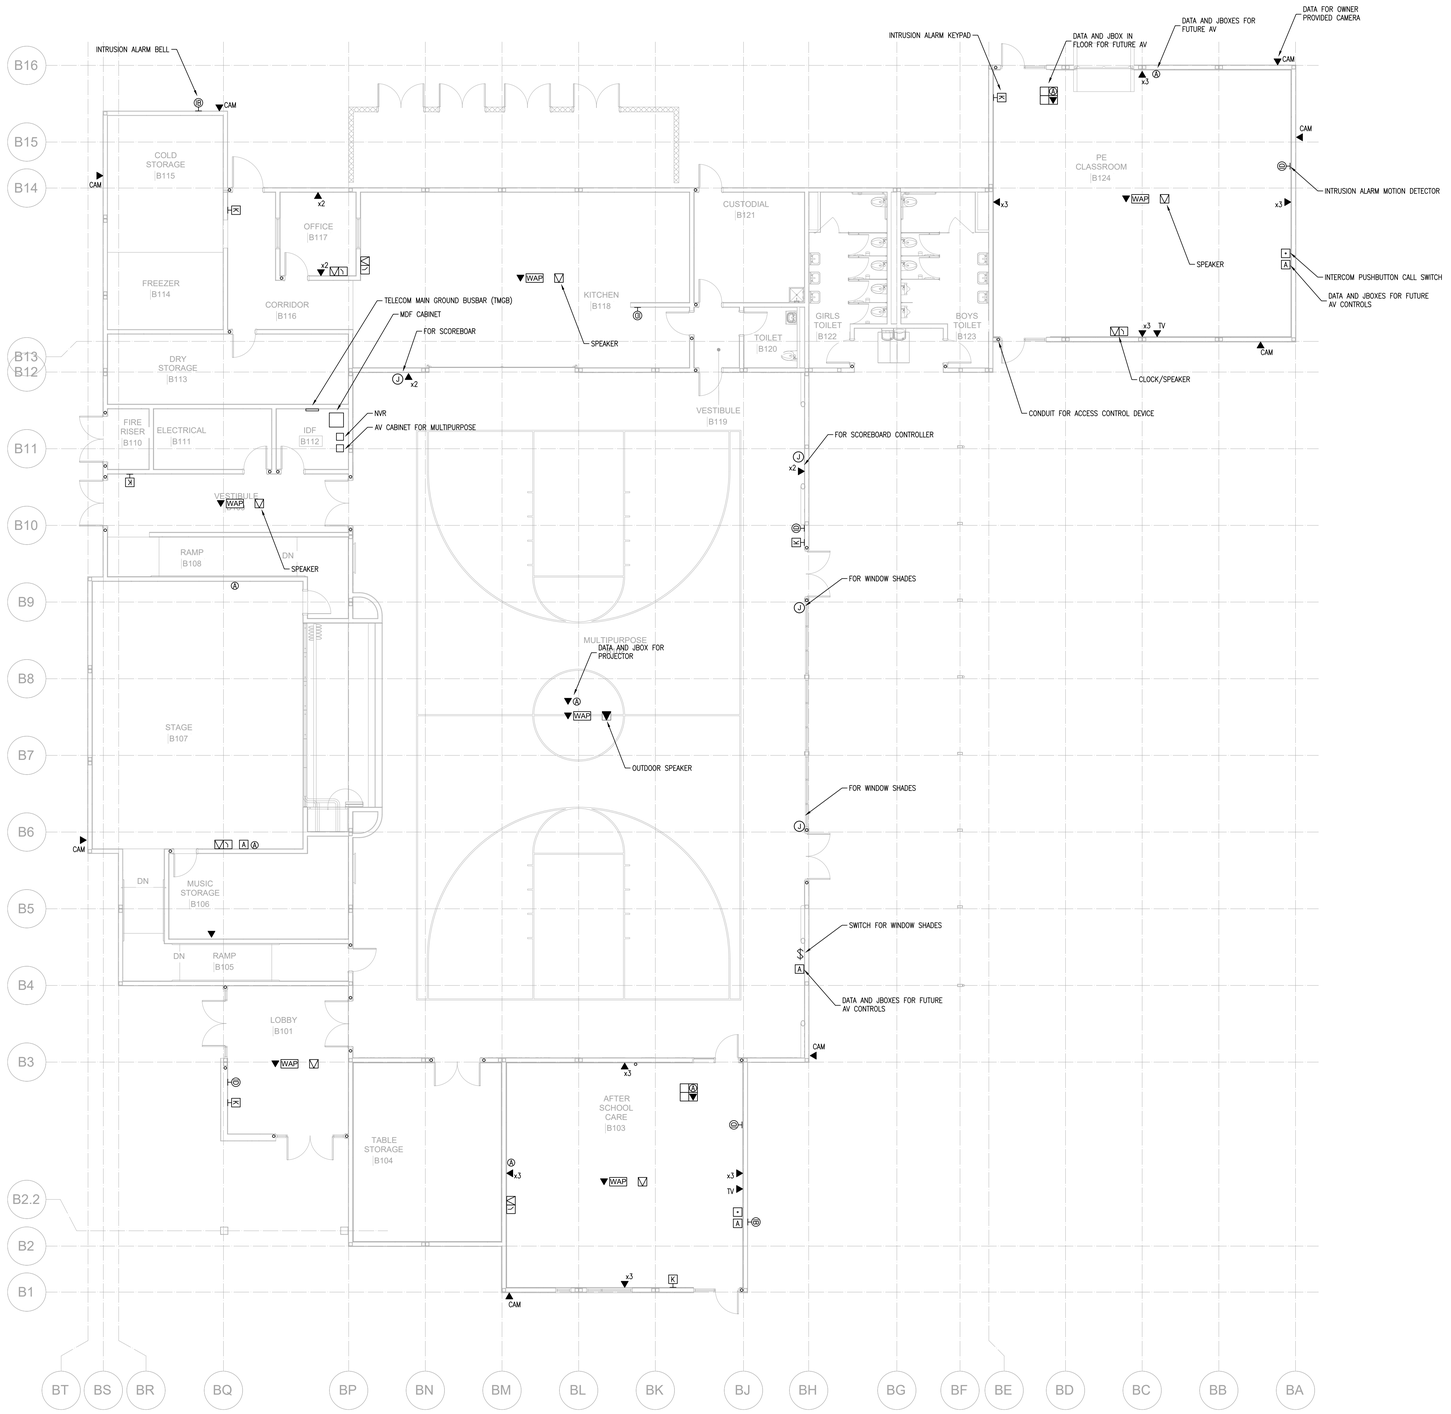

A ELECTRICAL PLAN - SIGNAL - BLDG B
SCALE: 1/8"=1'-0"

AGENCY APPROVAL:

REVIEWING AGENCIES STAMP HERE

LODI USD

HMC Architects
DESIGN FOR GOOD
3431-010-000
2101 CAPITOL AVENUE, SUITE 100,
SACRAMENTO, CA, 95816
916 368 7990 / www.hmcarchitects.com

NOT FOR CONSTRUCTION

ISSUE

Δ DESCRIPTION DATE

KEYNOTES

NOTES

OPTIMIZEDENERGY & FACILITIES CONSULTING, INC.
5734 Lonetree Boulevard, Rocklin, CA 95765
Office: (916) 626 5518 www.oefcinc.com

FACILITY:
SAMUEL M. GANTNER ELEMENTARY SCHOOL

LODI, CA 95240

PROJECT:
SAMUEL M. GANTNER ELEMENTARY SCHOOL - INC 2

SHEET NAME:
ELECTRICAL PLAN
SIGNAL
BLDG B

DESIGN DEVELOPMENT


DATE: **2025.09.30** CLIENT PROJ NO:

SHEET:

EB1.11.2

PLEASE RECYCLE

THE LINE SHOWN ABOVE IS EXACTLY ONE INCH LONG ON FULL SIZE SHEETS ORIGINAL IMAGE SIZE

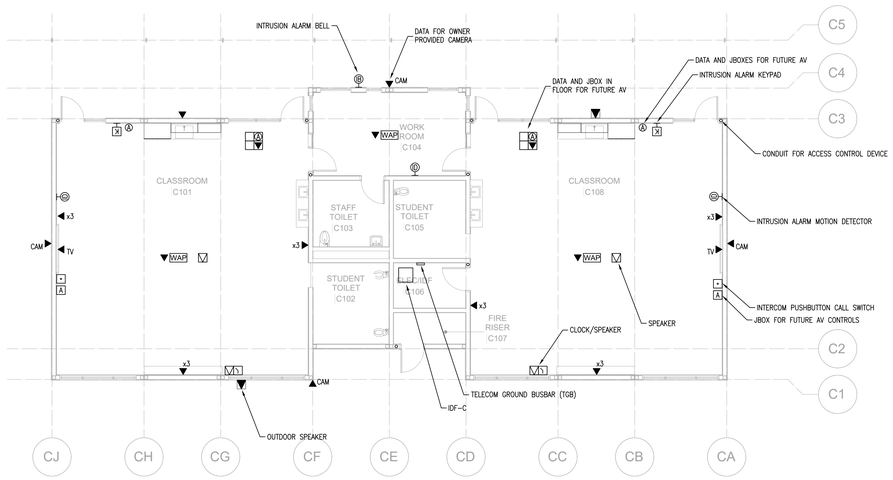

A ELECTRICAL PLAN - SIGNAL - BLDG C
SCALE: 1/8"=1'-0"

AGENCY APPROVAL:

REVIEWING AGENCIES STAMP HERE

LODI USD

HMC Architects
DESIGN FOR GOOD
3431-010-000
2101 CAPITOL AVENUE, SUITE 100,
SACRAMENTO, CA, 95816
916 368 7990 / www.hmcarchitects.com

NOT FOR CONSTRUCTION

ISSUE

Δ DESCRIPTION DATE

KEYNOTES

NOTES

OPTIMIZED ENERGY & FACILITIES CONSULTING, INC.
5734 Lonetree Boulevard, Rocklin, CA 95765
Office: (916) 626 5518 www.oefcinc.com

FACILITY:
SAMUEL M. GANTNER ELEMENTARY SCHOOL

LODI, CA 95240

PROJECT:
SAMUEL M. GANTNER ELEMENTARY SCHOOL - INC 2

SHEET NAME:
ELECTRICAL PLAN
SIGNAL
BLDG C

DESIGN DEVELOPMENT


DATE: **2025.09.30** CLIENT PROJ NO:

SHEET:

EC1.11.2

PLEASE RECYCLE

THE LINE SHOWN ABOVE IS EXACTLY ONE INCH LONG ON FULL SHEETS ORIGINAL IMAGE SIZE

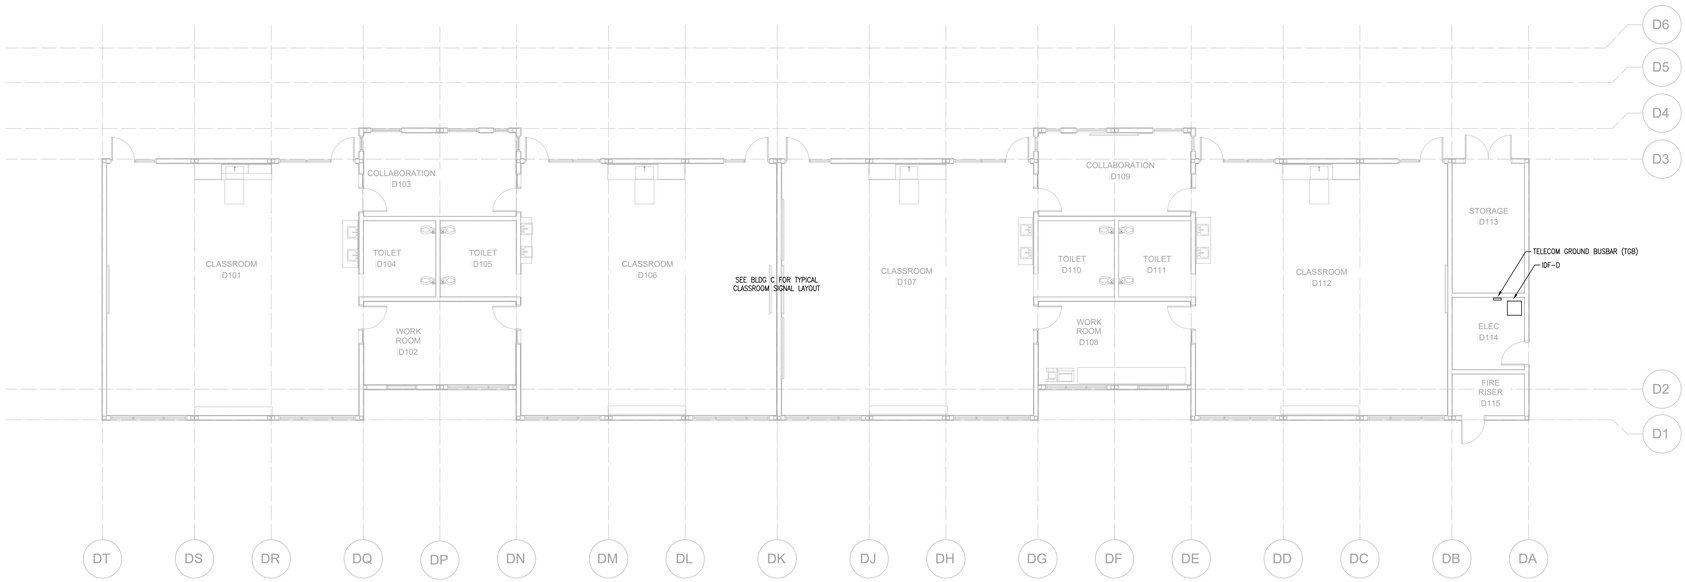

A ELECTRICAL PLAN - SIGNAL - BLDG D
SCALE: 1/8"=1'-0"

PLEASE RECYCLE

AGENCY APPROVAL:

REVIEWING AGENCIES STAMP HERE

LODI USD

HMC Architects
DESIGN FOR GOOD
3431-010-000
2101 CAPITOL AVENUE, SUITE 100,
SACRAMENTO, CA, 95816
916 368 7990 / www.hmcarchitects.com

NOT FOR CONSTRUCTION

ISSUE

Δ DESCRIPTION DATE

KEYNOTES

NOTES

OPTIMIZED ENERGY & FACILITIES CONSULTING, INC.
5734 Lonetree Boulevard, Rocklin, CA 95765
Office: (916) 626 5518 www.oefcinc.com

FACILITY:
SAMUEL M. GANTNER ELEMENTARY SCHOOL

LODI, CA 95240

PROJECT:
SAMUEL M. GANTNER ELEMENTARY SCHOOL - INC 2

SHEET NAME:
ELECTRICAL PLAN
SIGNAL
BLDG D

DESIGN DEVELOPMENT

DATE: **2025.09.30** | CLIENT PROJ NO:

SHEET:

ED1.11.2

THE LINE BROWN ABOVE IS EXACTLY 1" WHEN PLOTTED ON SHEETS ORIGINAL IMAGE SIZE



A ELECTRICAL PLAN - SIGNAL - BLDG E
SCALE: 1/8"=1'-0"

NORTH

PLEASE RECYCLE

AGENCY APPROVAL:

REVIEWING AGENCIES STAMP HERE

LODI USD

HMC Architects
DESIGN FOR GOOD
3431-010-000
2101 CAPITOL AVENUE, SUITE 100,
SACRAMENTO, CA, 95816
916 368 7990 / www.hmcarchitects.com

NOT FOR CONSTRUCTION

ISSUE

Δ DESCRIPTION DATE

KEYNOTES

NOTES

OPTIMIZED ENERGY & FACILITIES CONSULTING, INC.
5734 Lonetree Boulevard, Rocklin, CA 95765
Office: (916) 626 5518 www.oefcinc.com

FACILITY:
SAMUEL M. GANTNER ELEMENTARY SCHOOL

LODI, CA 95240

PROJECT:
SAMUEL M. GANTNER ELEMENTARY SCHOOL - INC 2

SHEET NAME:
ELECTRICAL PLAN
SIGNAL
BLDG E

DESIGN DEVELOPMENT

DATE: **2025.09.30**


CLIENT PROJ NO:

SHEET:

EE1.11.2

THE LINE BROWN ABOVE IS EXACTLY 1" WHEN PLOTTED ON 24X36 SHEETS (ORIGINAL IMAGE SIZE)

FIRE ALARM RISER DIAGRAM

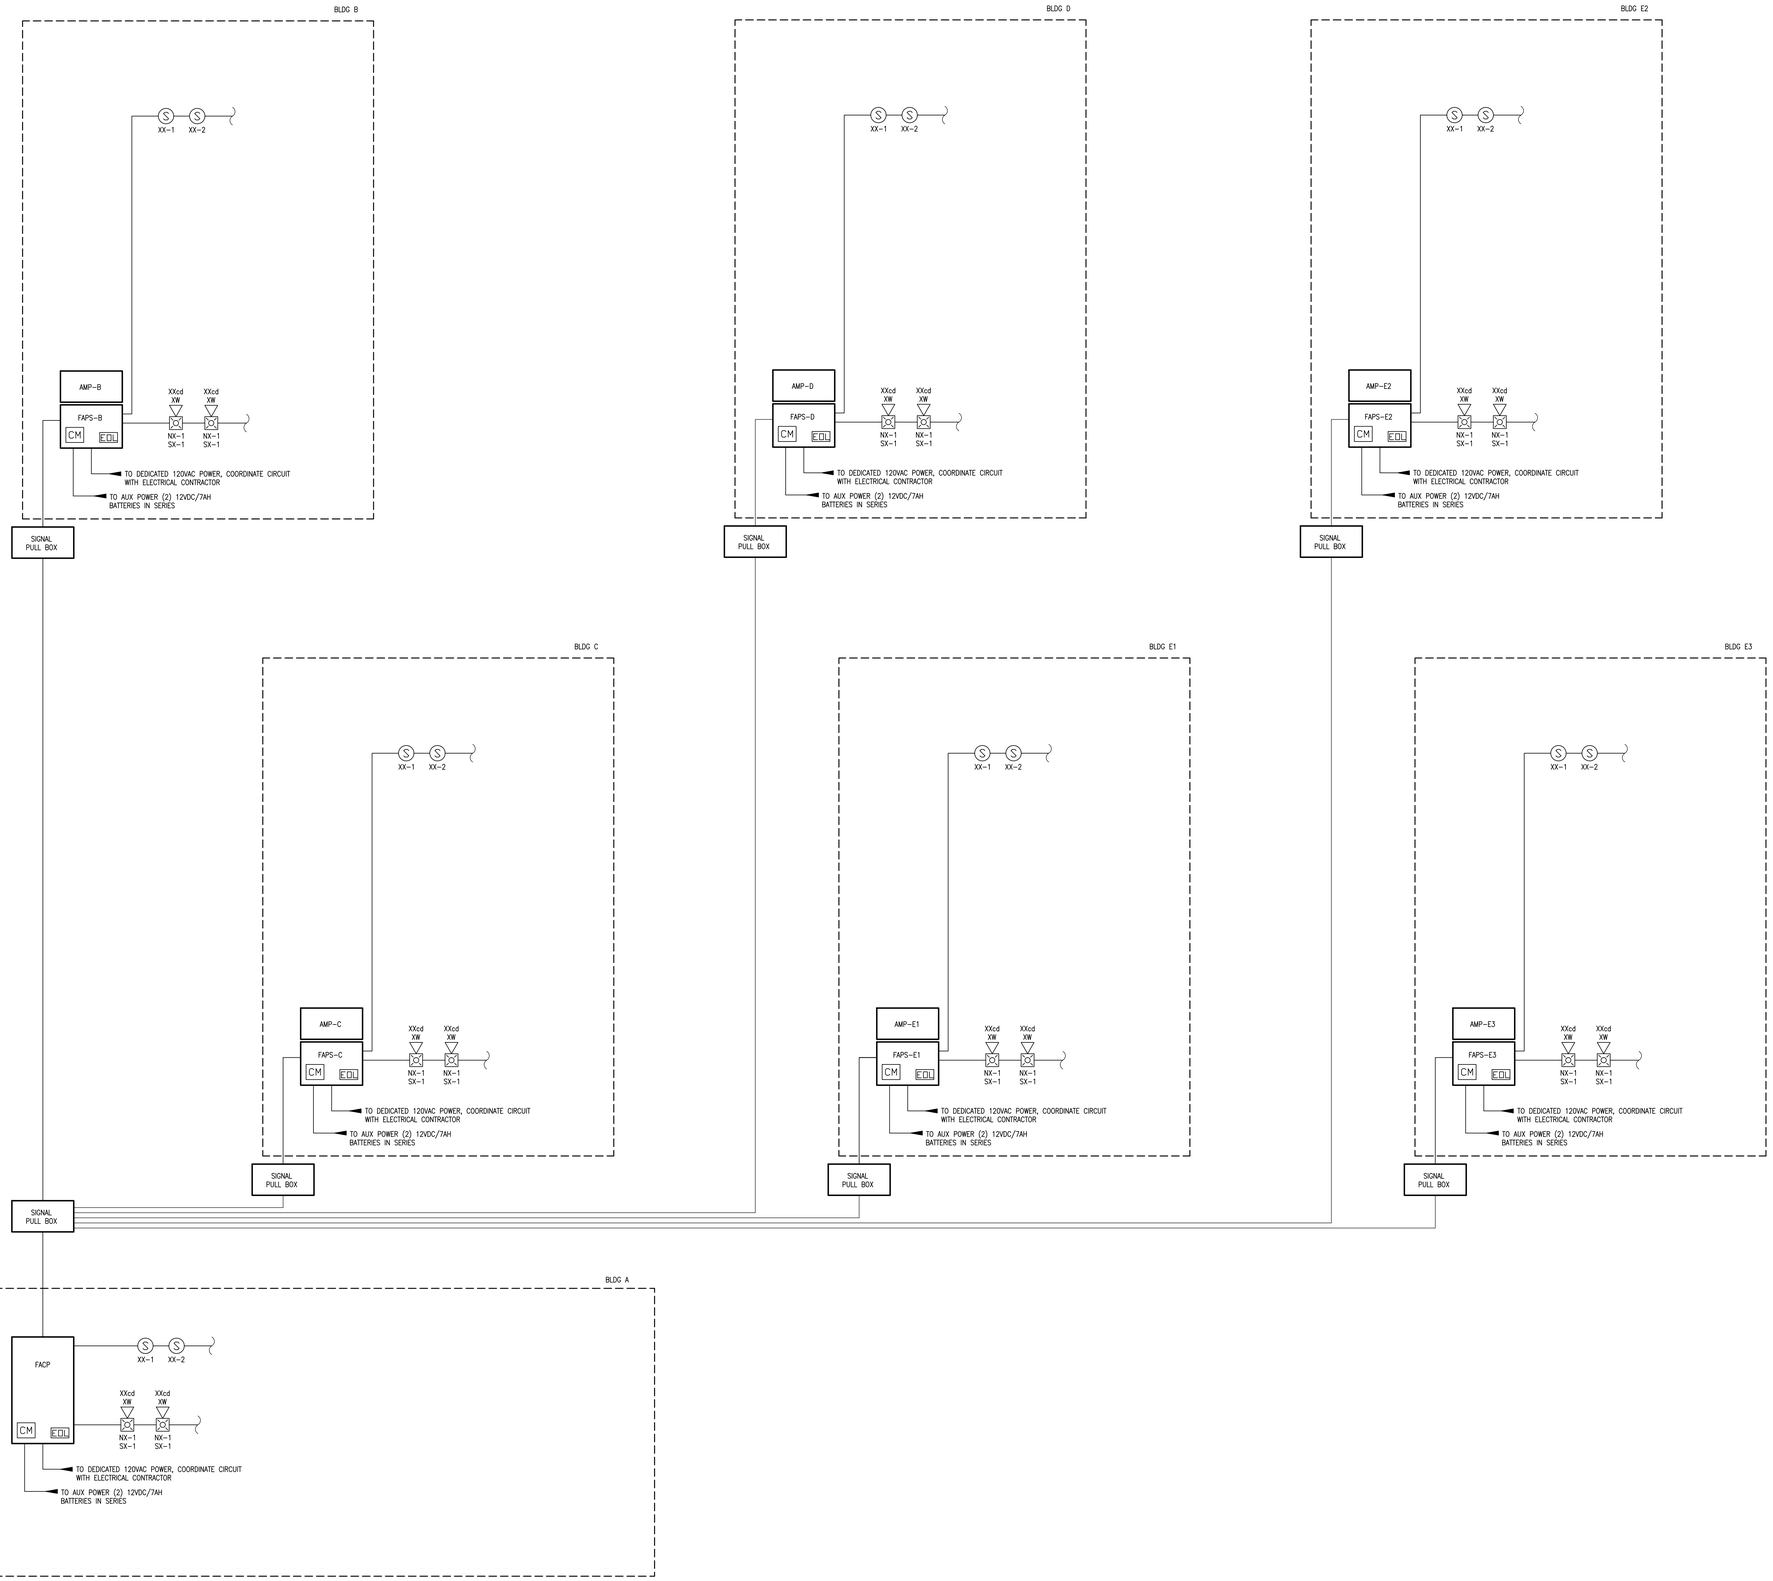

AGENCY APPROVAL:

REVIEWING AGENCIES STAMP HERE

LODI USD

HMC Architects
DESIGN FOR GOOD
3431-010-000
2101 CAPITOL AVENUE, SUITE 100,
SACRAMENTO, CA, 95816
916 368 7990 / www.hmcarchitects.com

NOT FOR CONSTRUCTION

ISSUE

Δ	DESCRIPTION	DATE

KEYNOTES

NOTES

OPTIMIZED ENERGY & FACILITIES CONSULTING, INC.
5734 Lonetree Boulevard, Rocklin, CA 95765
Office: (916) 626 5518 www.oefcinc.com

FACILITY:
SAMUEL M. GANTNER ELEMENTARY SCHOOL

LODI, CA 95240

PROJECT:
SAMUEL M. GANTNER ELEMENTARY SCHOOL - INC 2

SHEET NAME:
FIRE ALARM RISER DIAGRAM

DESIGN DEVELOPMENT

DATE: **2025.09.30**


CLIENT PROJ NO:

SHEET:

E2.11.2

PLEASE RECYCLE

THE LINE SHOWN ABOVE IS EXACTLY ONE INCH LONG ON ANSI SHEETS ORIGINAL PAGE SIZE

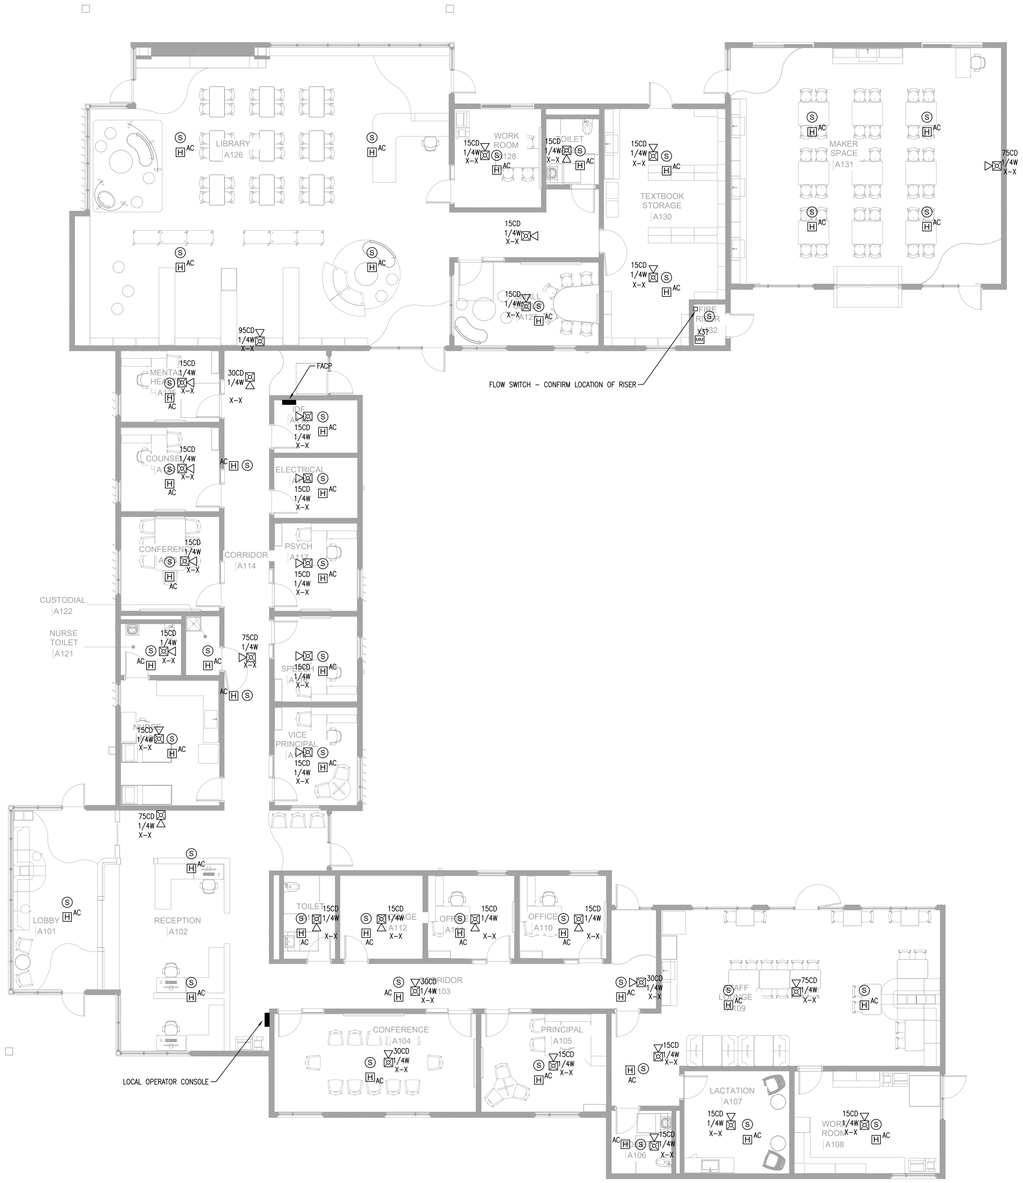

A FIRE ALARM PLAN - BLDG A
SCALE: 1/8"=1'-0"

NORTH

AGENCY APPROVAL:

REVIEWING AGENCIES STAMP HERE

LODI USD

HMC Architects
DESIGN FOR GOOD
3431-010-000
2101 CAPITOL AVENUE, SUITE 100,
SACRAMENTO, CA, 95816
916 368 7990 / www.hmcarchitects.com

NOT FOR CONSTRUCTION

ISSUE

Δ DESCRIPTION DATE

KEYNOTES

NOTES

OPTIMIZED ENERGY & FACILITIES CONSULTING, INC.
5734 Lonetree Boulevard, Rocklin, CA 95765
Office: (916) 626 5518 www.oefcinc.com

FACILITY:
SAMUEL M. GANTNER ELEMENTARY SCHOOL

LODI, CA 95240

PROJECT:
SAMUEL M. GANTNER ELEMENTARY SCHOOL - INC 2

SHEET NAME:
FIRE ALARM PLAN
BLDG A

DESIGN DEVELOPMENT


DATE: **2025.09.30** | CLIENT PROJ NO:

SHEET:

EA2.11.2

PLEASE RECYCLE

THE LINE SHOWN ABOVE IS EXACTLY ONE INCH LONG ON FULL SIZED PLANS SHEET'S ORIGINAL IMAGE SIZE

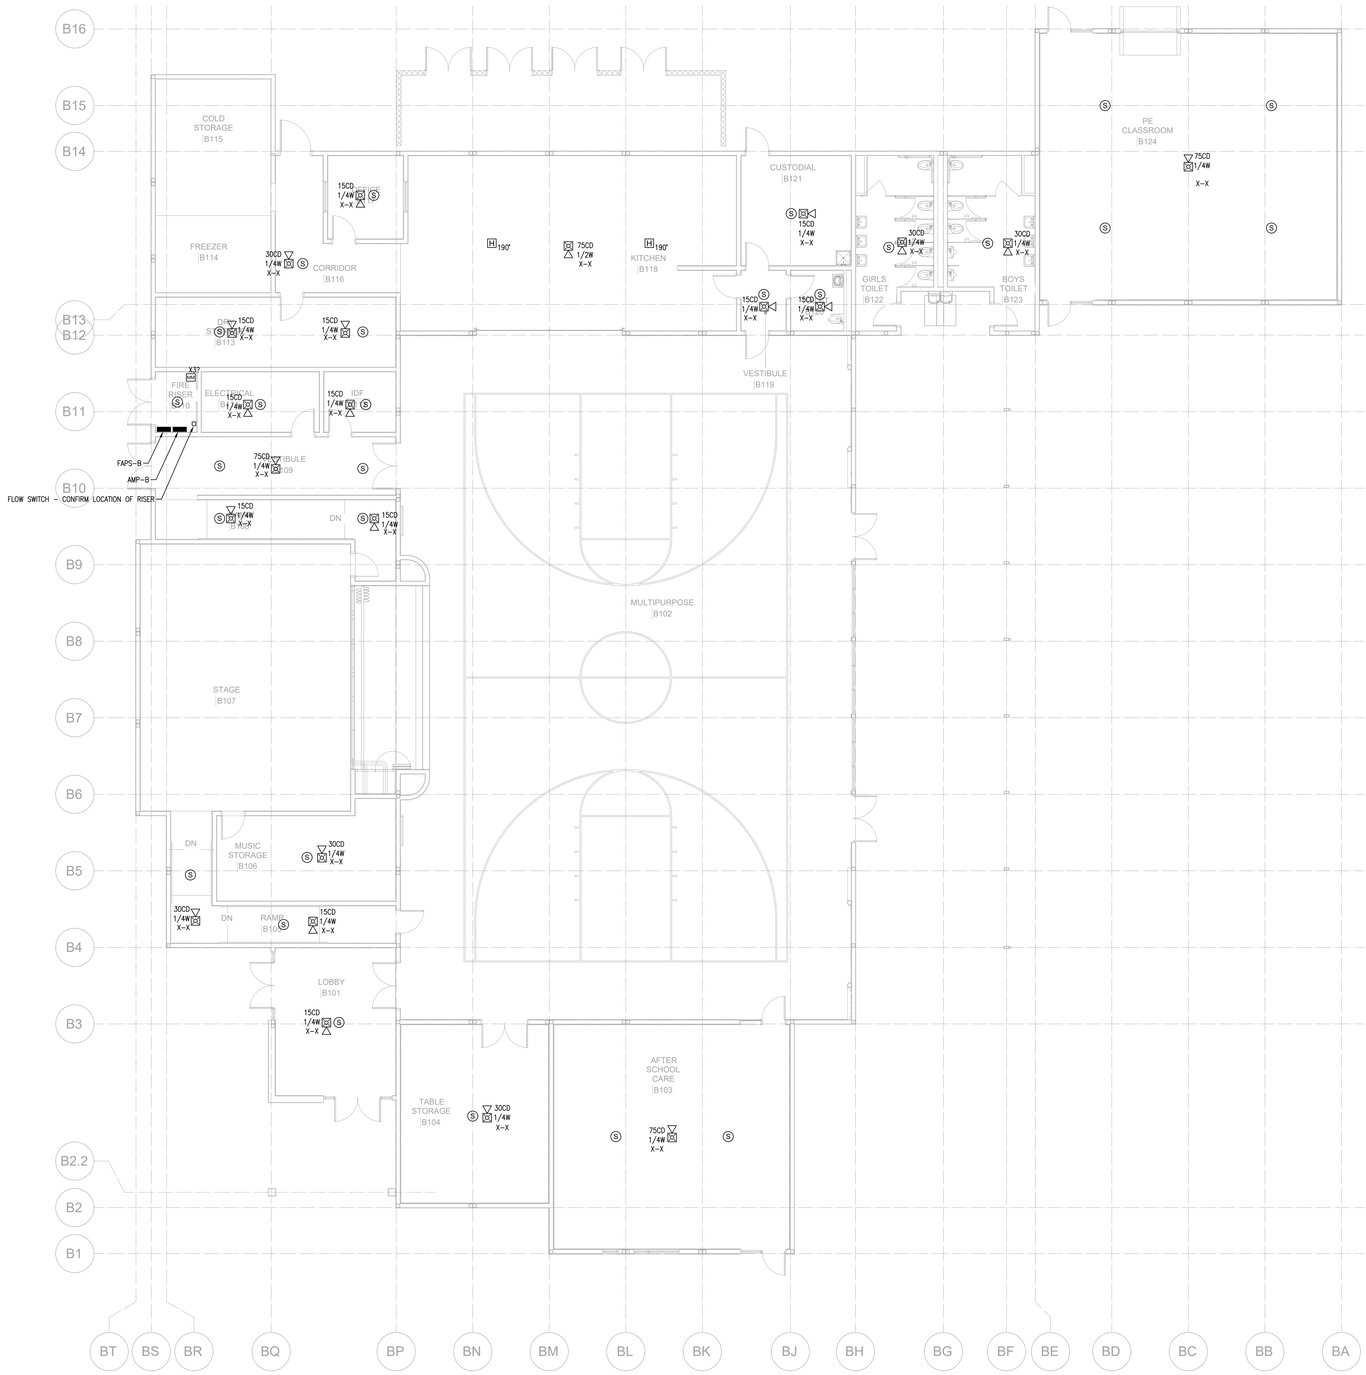

A FIRE ALARM PLAN - BLDG B
SCALE: 1/8"=1'-0"

NORTH

PLEASE RECYCLE

AGENCY APPROVAL:

REVIEWING AGENCIES STAMP HERE

LODI USD

HMC Architects
DESIGN FOR GOOD
3431-010-000
2101 CAPITOL AVENUE, SUITE 100,
SACRAMENTO, CA, 95816
916 368 7990 / www.hmcarchitects.com

NOT FOR CONSTRUCTION

ISSUE

Δ DESCRIPTION DATE

KEYNOTES

NOTES

OPTIMIZED ENERGY & FACILITIES CONSULTING, INC.
5734 Lonetree Boulevard, Rocklin, CA 95765
Office: (916) 626 5518 www.oefcinc.com

FACILITY:
SAMUEL M. GANTNER ELEMENTARY SCHOOL

LODI, CA 95240

PROJECT:
SAMUEL M. GANTNER ELEMENTARY SCHOOL - INC 2

SHEET NAME:
FIRE ALARM PLAN
BLDG B


DESIGN DEVELOPMENT

DATE: **2025.09.30** | CLIENT PROJ NO:

SHEET:

EB2.11.2

THE LINE SHOWN ABOVE IS EXACTLY ONE INCH LONG ON FULL SIZE SHEETS ORIGINAL IMAGE SIZE

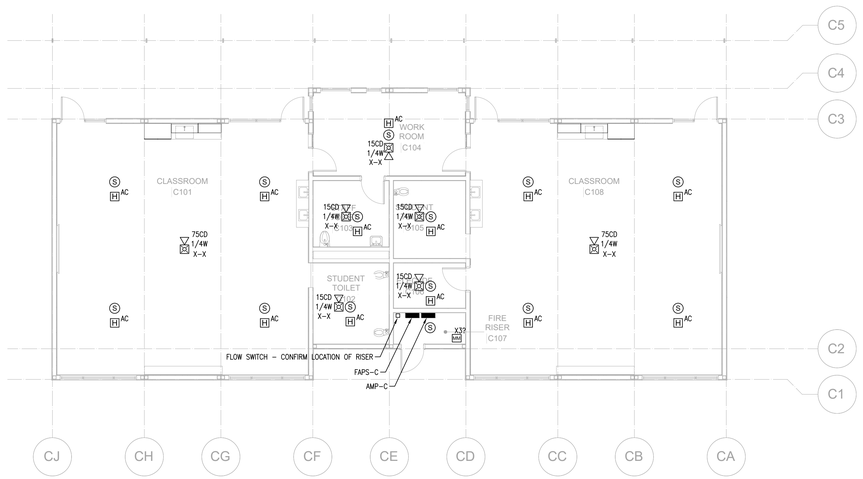

A FIRE ALARM PLAN - BLDG C
SCALE: 1/8"=1'-0"

NORTH

PLEASE RECYCLE

AGENCY APPROVAL:

REVIEWING AGENCIES STAMP HERE

LODI USD

HMC Architects
DESIGN FOR GOOD
3431-010-000
2101 CAPITOL AVENUE, SUITE 100,
SACRAMENTO, CA, 95816
916 368 7990 / www.hmcarchitects.com

NOT FOR CONSTRUCTION

ISSUE

Δ DESCRIPTION DATE

KEYNOTES

NOTES

OPTIMIZED ENERGY & FACILITIES CONSULTING, INC.
5734 Lonetree Boulevard, Rocklin, CA 95765
Office: (916) 626 5518 www.oefcinc.com

FACILITY:
SAMUEL M. GANTNER ELEMENTARY SCHOOL

LODI, CA 95240

PROJECT:
SAMUEL M. GANTNER ELEMENTARY SCHOOL - INC 2

SHEET NAME:
FIRE ALARM PLAN
BLDG C


DESIGN DEVELOPMENT

DATE: **2025.09.30** | CLIENT PROJ NO:

SHEET:

EC2.11.2

THE LINE SHOWN ABOVE IS EXACTLY ONE INCH LONG ON 22 X 34 SHEETS ORIGINAL IMAGE SIZE

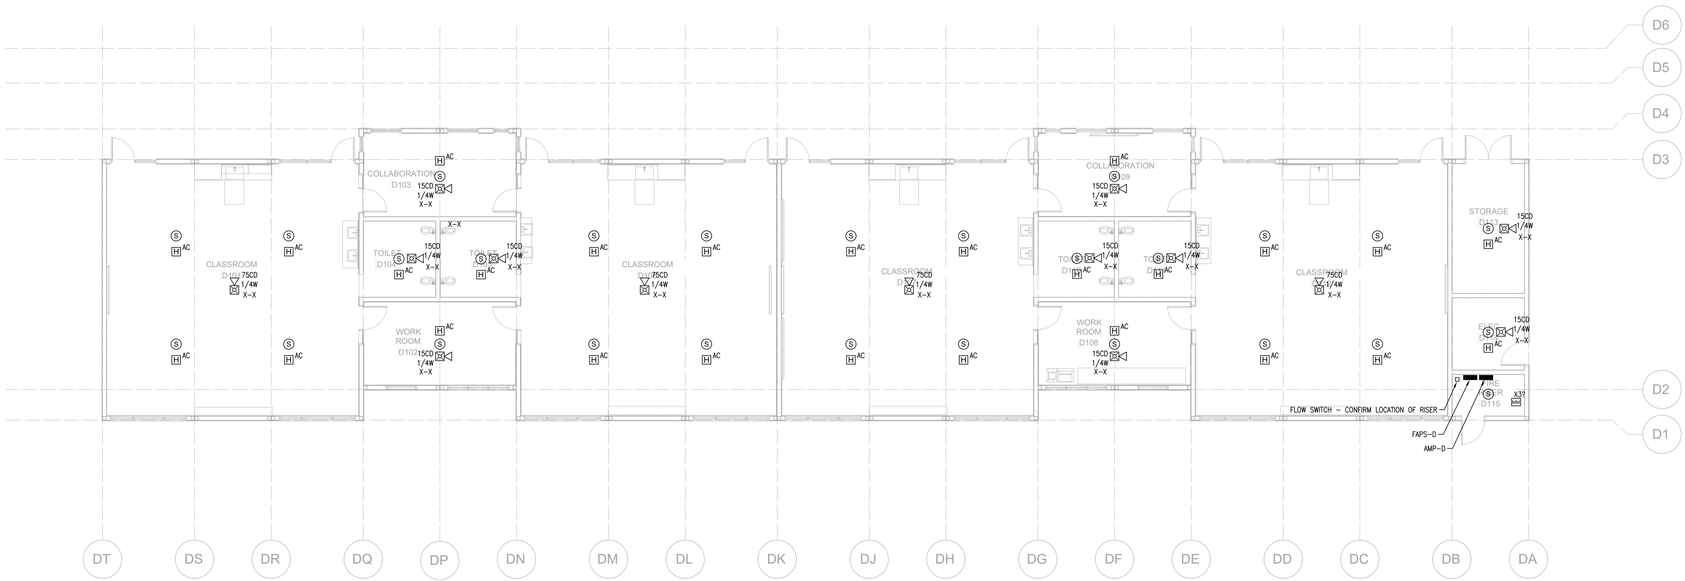

A FIRE ALARM PLAN - BLDG D
SCALE: 1/8"=1'-0"

NORTH

PLEASE RECYCLE

AGENCY APPROVAL:

REVIEWING AGENCIES STAMP HERE

LODI USD

HMC Architects
DESIGN FOR GOOD
3431-010-000
2101 CAPITOL AVENUE, SUITE 100,
SACRAMENTO, CA, 95816
916 368 7990 / www.hmcarchitects.com

NOT FOR CONSTRUCTION

ISSUE

Δ DESCRIPTION DATE

KEYNOTES

NOTES

OPTIMIZED ENERGY & FACILITIES CONSULTING, INC.
5734 Lonetree Boulevard, Rocklin, CA 95765
Office: (916) 626 5518 www.oefcinc.com

FACILITY:
SAMUEL M. GANTNER ELEMENTARY SCHOOL

LODI, CA 95240

PROJECT:
SAMUEL M. GANTNER ELEMENTARY SCHOOL - INC 2

SHEET NAME:
FIRE ALARM PLAN
BLDG D


DESIGN DEVELOPMENT

DATE: **2025.09.30** | CLIENT PROJ NO:

SHEET:

ED2.11.2

THE LINE SHOWN ABOVE IS EXACTLY ONE INCH LONG ON ALL SHEETS ORIGINAL IMAGE SIZE

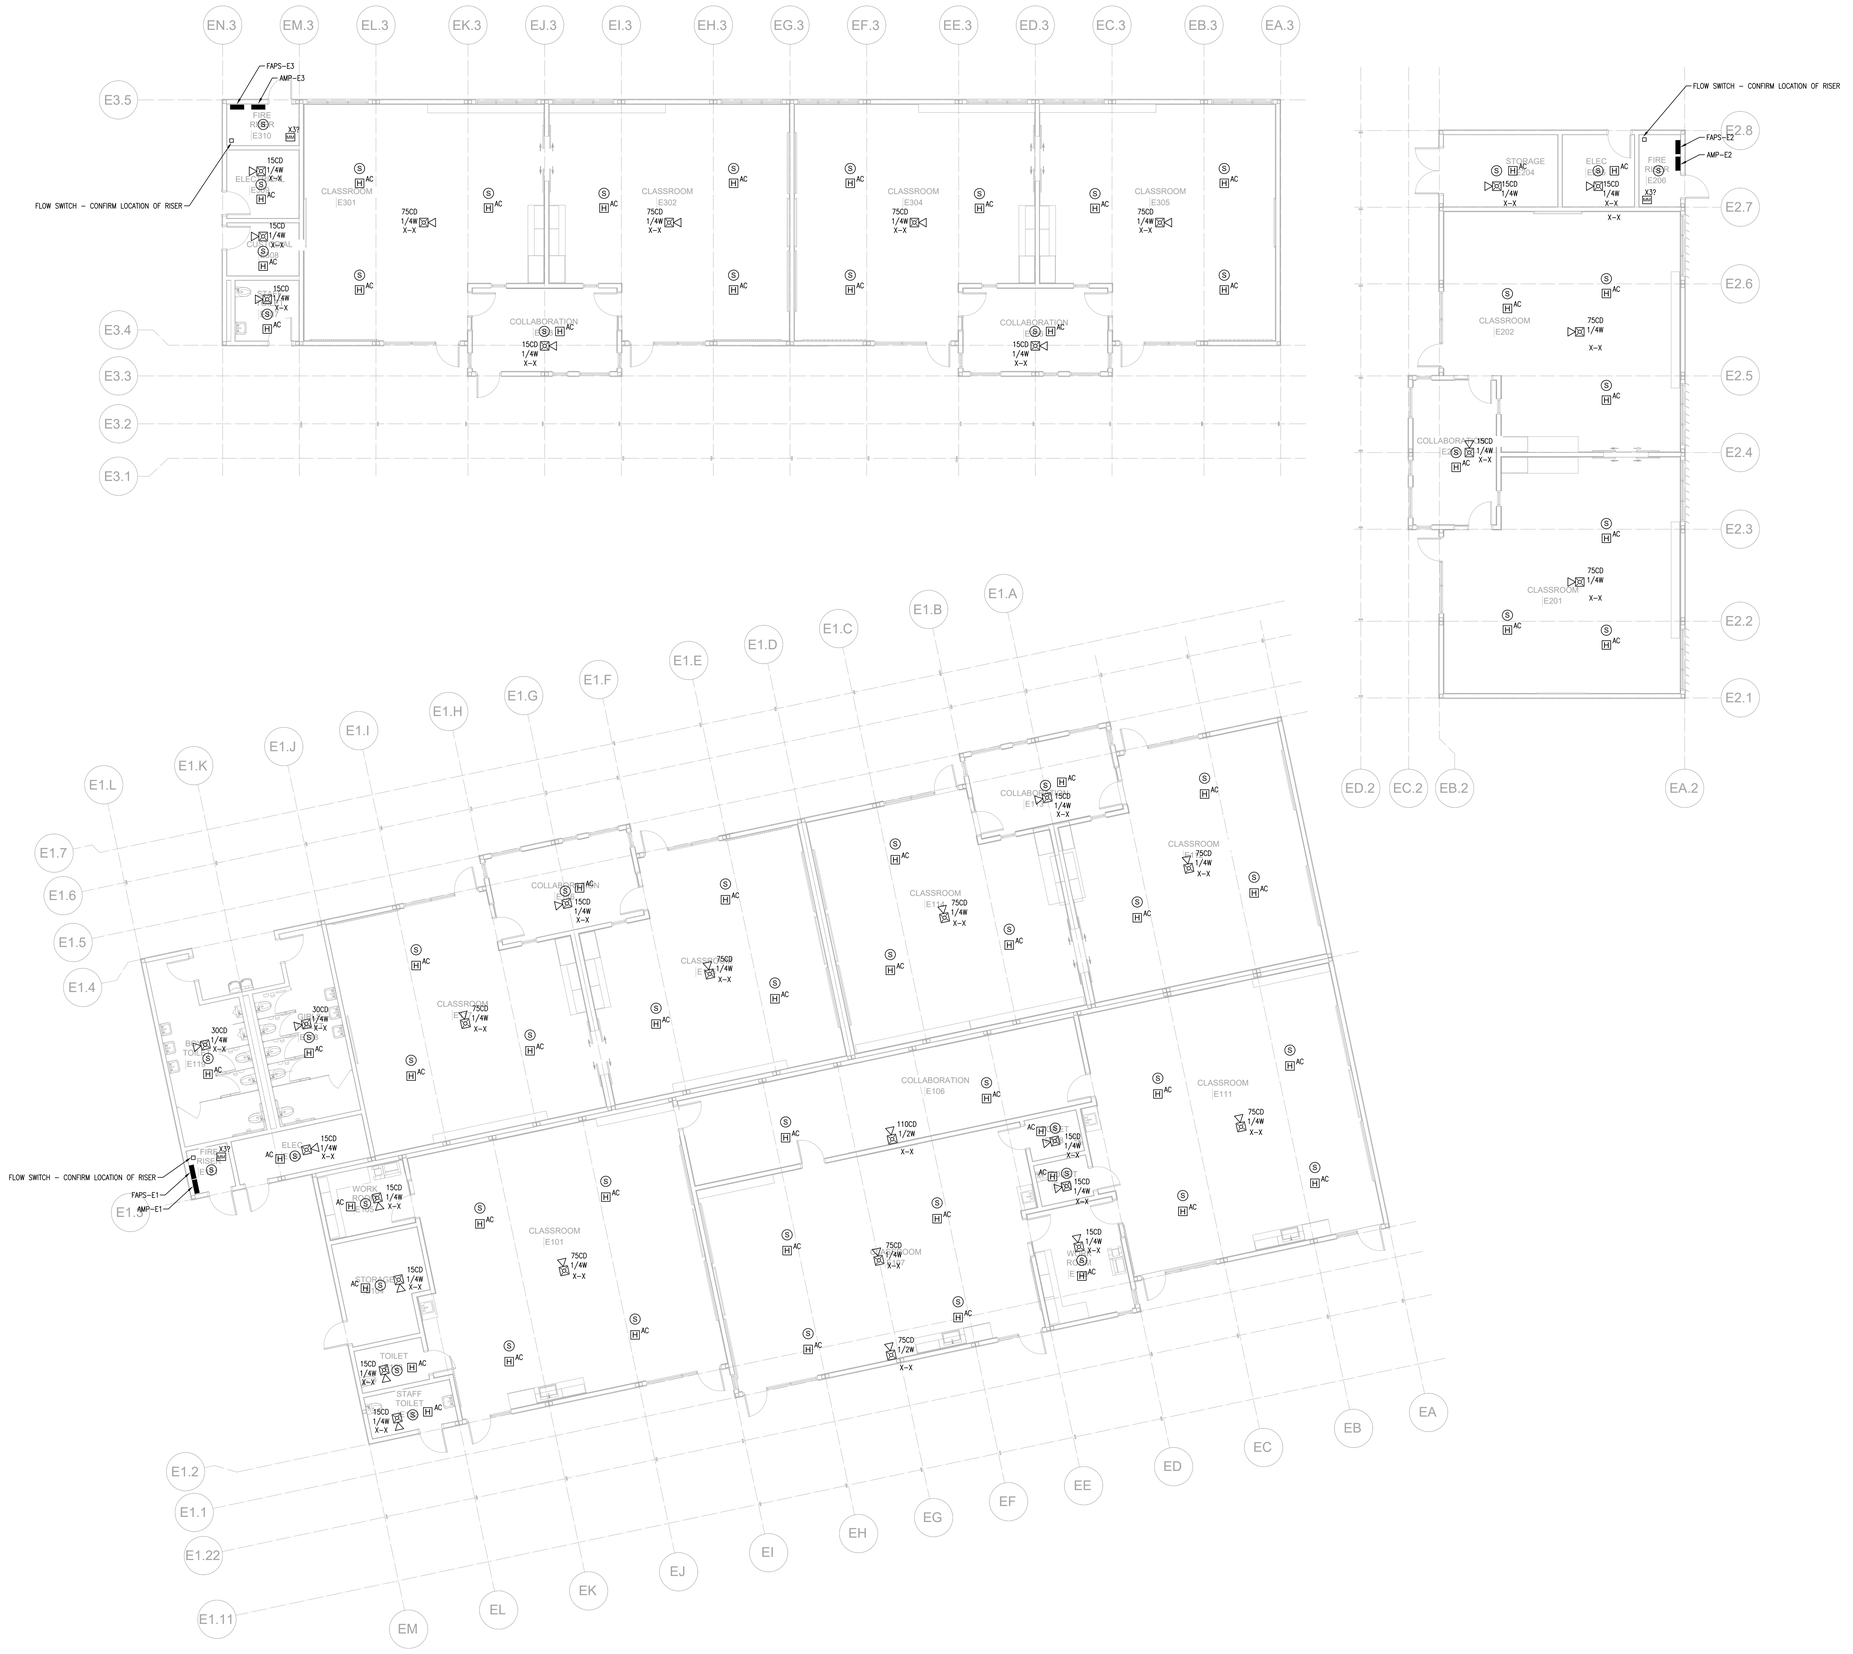

A FIRE ALARM PLAN - BLDG E
SCALE: 1/8"=1'–0"

NORTH

PLEASE RECYCLE

AGENCY APPROVAL:

REVIEWING AGENCIES STAMP HERE

LODI USD

HMC Architects
DESIGN FOR GOOD
3431-010-000
2101 CAPITOL AVENUE, SUITE 100,
SACRAMENTO, CA, 95816
916 368 7990 / www.hmcarchitects.com

NOT FOR CONSTRUCTION

ISSUE

Δ DESCRIPTION DATE

KEYNOTES

NOTES

OPTIMIZED ENERGY & FACILITIES CONSULTING, INC.
5734 Lonetree Boulevard, Rocklin, CA 95765
Office: (916) 626 5518 www.oefcinc.com

FACILITY:
SAMUEL M. GANTNER ELEMENTARY SCHOOL

LODI, CA 95240

PROJECT:
SAMUEL M. GANTNER ELEMENTARY SCHOOL - INC 2

SHEET NAME:
FIRE ALARM PLAN
BLDG E


DESIGN DEVELOPMENT

DATE: **2025.09.30** CLIENT PROJ NO:

SHEET:

EE2.11.2

THE LINE SHOWN ABOVE IS EXACTLY 1" WHEN PLOTTED ON 24X36 SHEETS ORIGINAL PAGE SIZE

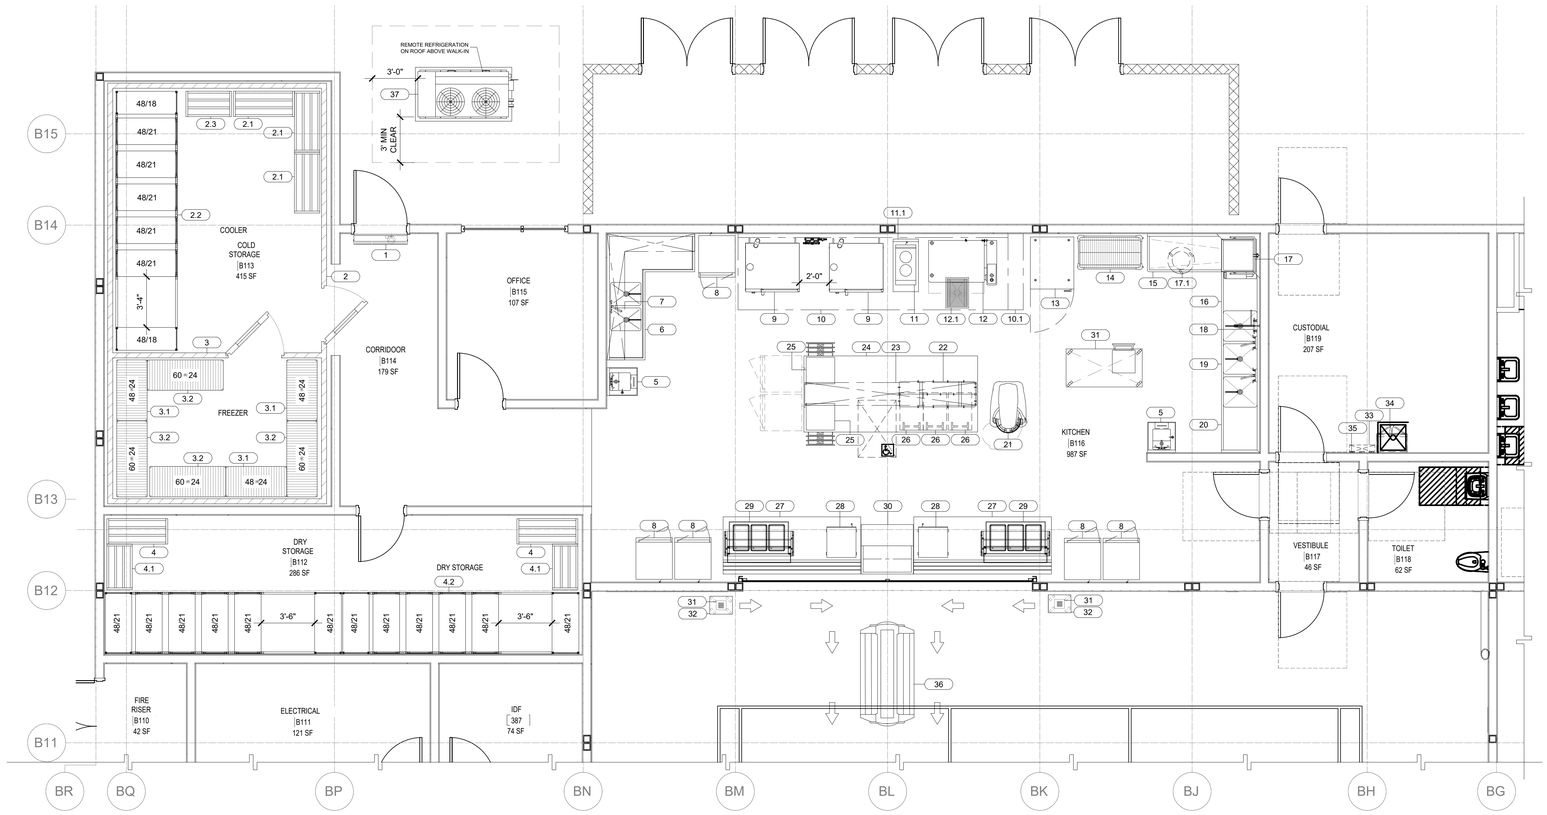

FOODSERVICE EQUIPMENT FLOOR PLAN

SCALE : 1/4" = 1'-0"

1
FS1.1

EQUIPMENT SCHEDULE

ITEM NO	QTY	EQUIPMENT CATEGORY	MANUFACTURER	MODEL NUMBER	EQUIPMENT REMARKS	EQUIPMENT WT. LBS	ANCHORAGE DETAIL
1	1	AIR CURTAIN, UNHEATED	BERNER	SLC07-1042A			
2	1	WALK-IN REFRIGERATOR	RMI	FABRICATED ITEM			
2.1	3	DUNNAGE RACK	NEW AGE INDUSTRIAL	2018			
2.2	1	HIGH DENSITY CAMSHELVING	CAMBRO				
2.3	1	RACK, DUNNAGE	NEW AGE INDUSTRIAL	2004			
3	1	WALK-IN FREEZER	RMI	FABRICATED ITEM			
3.1	3	COLD STORAGE SHELVING	METRO	4824NK3			
3.2	4	COLD STORAGE SHELVING	METRO	6024NK3			
4	2	DUNNAGE RACK	NEW AGE INDUSTRIAL	2018			
4.1	2	DUNNAGE RACK	NEW AGE INDUSTRIAL	2004			
4.2	1	HIGH DENSITY CAMSHELVING	CAMBRO				
5	2	WALL MOUNT HAND SINK	EAGLE	HSAP-14-FW			
6	1	PREPERATION SINK	CUSTOM	FABRICATED ITEM			
7	1	WALL MOUNTED STORAGE CABINET	CUSTOM	FABRICATED ITEM			
8	5	MOBILE WARMING & HOLDING CABINET	CRES COR	H-137-SUA-12D			
9	2	DOUBLE STACK COMBI OVEN- ELECTRIC	RATIONAL USA	ICOMBI CLASSIC 6-FULL SIZE E/6-FS E STAND I			
10	1	EXHAUST HOOD (TYPE I) AND S/S WALL LINING	STREIVOR AIR SYSTEMS	WCBD			
10.1	1	FIRE SUPPRESSION SYSTEM	STREIVOR / ANSUL	R-102			
11	1	COOKTOP, INDUCTION HEAT	ELECTROLUX PROF. N.A	169107 - AIZ16			
11.1	1	WORK COUNTER	CUSTOM	FABRICATED ITEM			
12	1	TILT SKILLET, ELECTRIC, POWER TILT	RATIONAL USA	IVARIO PRO XL W/ STANDARD FEET (208/240V)			
12.1	1	FLOOR TROUGH	ADVANCE TABCO	FTG-1824			
13	1	BLAST CHILLER	IRINOX	MULTIFRESH NEXT LL EXCELLENCE ECO-SILENT			
14	1	MOBILE POT AND PAN STORAGE SHELVING	INTERMETRO INDUSTRIES	N556PBR			
15	1	CLEAN DISHTABLE	CUSTOM	FABRICATED ITEM			
16	1	SOILED DISHTABLE	CUSTOM	FABRICATED ITEM			
17	1	WAREWASHER, DOOR TYPE, HIGH TEMP, VENTLESS	HOBART US FOODSERVICE	AM16VLT-ADV ELECTRIC			
17.1	1	TRASH CAN W/DOLLIE	RUBBERMAID	FG262000GRAY			
18	1	FAUCET, WALL MOUNT, WITH PRE-RINSE	T & S BRASS	B-0133-12ACB8ST			
19	1	THREE COMP. SINK	CUSTOM	FABRICATED ITEM			
20	1	CLEAN DISHTABLE	CUSTOM	FABRICATED ITEM			
21	1	MIXER, FLOOR	HOBART US FOODSERVICE	HL600-1STD			
22	1	POT RACK	CUSTOM	FABRICATED ITEM			
23	1	TABLE MOUNTED DOUBLE OVER SHELF	CUSTOM	FABRICATED ITEM			
24	1	CHEFS COUNTER	CUSTOM	FABRICATED ITEM			
25	2	THREE STACK UTENSIL DRAWER	CUSTOM	FABRICATED ITEM			
26	3	INGREDIENT BIN	CAMBRO	IB44148			
27	2	SERVING COUNTER W/ SNEEZE GUARDS	DUKE	CUSTOM			
28	2	DISPLAY CASE, HEATED	HATCO	GRSDS-41D			
29	2	DROP IN WELLS HOT/COLD	DUKE	CUSTOM			
30	1	REFRIGERATED GRAB N GO CASE	HYDRA-KOOL	KGL-RM-40-R			
31	2	P.O.S			OFCI		
31	1	MOBILE WORKTABLE WITH UTENSIL DRAWER	CUSTOM	FABRICATED ITEM			
32	2	MOBILE COUNTER	CUSTOM	FABRICATED ITEM			
33	1	MOP DRAINAGE TRAY	ADVANCE TABCO	K-243			
34	1	UPPER STORAGE CABINET FOR CLEANING SUPPLIES	ADVANCE TABCO	WCH-24			
35	1	MOP RACK	ADVANCE TABCO	K-242			
36	1	SALAD BAR (ELEMENTARY HT.)	CAMBRO	VBRL6191			
37	1	REMOTE REFRIGERATION UNIT LOC ON BLDG ROOF	COOLTEC	CRS-4			

HEALTH DEPARTMENT NOTES:

1. PROVIDE THERMOMETER IN ALL REFRIGERATION UNITS CONTAINING PERISHABLE FOODS.
2. PROVIDE PROBE THERMOMETER FOR CHECKING HOT AND COLD FOODS.
3. FOOD STORAGE SHELVES SHALL BE MINIMUM SIZE (6) INCHES ABOVE FLOOR.
4. ALL EQUIPMENT SHALL MEET OR BE EQUIVALENT TO "NSF" STANDARDS.
5. PROVIDE GARMENT STORAGE AREA: LOCKER, CABINET OR HANGERS FOR EMPLOYEE GARMENTS.
6. RODENT AND INSECT-PROOF ALL EXTERIOR DOORS AND WINDOWS. PROVIDE HEAVY-DUTY SELF-CLOSERS ON ALL EXTERIOR DOORS AND RESTROOM DOORS. SEAL ALL HOLES OR GAPS AROUND PIPES ENTERING BUILDING.
7. EXTERIOR DOORS SHALL BE RODENT PROOF WITH NO OPENINGS GREATER THAN 1/4 INCH.
8. PROVIDE HARDWOOD, METAL, FORMICA OR OTHER APPROVED MATERIALS, SMOOTH WITH SEALER ON ALL TABLE, COUNTERS, SHELVES, AND OTHER FOOD CONTACT SURFACES.
9. PROVIDE HAZARDOUS SUBSTANCE LOCATION: SEPARATE CABINET, ROOM OR DESIGNATED AREA FOR STORAGE OF PESTICIDE AND CLEANING COMPOUNDS.
10. INSTALL EQUIPMENT TO FACILITATE CLEANING. PLACE FLOOR MOUNTED UNITS ON CASTERS, MINIMUM SIX (6) INCHES HIGH, ROUND, METAL LEGS, OR SEAL IN POSITION ON MINIMUM FOUR (4) INCH CURB.
11. UNPACKAGED PROCESSED FOODS ON DISPLAY SHALL BE EFFECTIVELY SHIELDED OR COVERED.
12. PROVIDE SOAP AND TOWEL DISPENSERS AT ALL HAND WASHING SINKS.
13. FLOOR SINKS SHALL BE INSTALLED FLUSH WITH FLOOR AND READILY ACCESSIBLE FOR CLEANING.
14. GREASE INTERCEPTORS SHALL BE INSTALLED READILY ACCESSIBLE FOR CLEANING.
15. PROVIDE PROTECTIVE COVERS ON ALL LIGHTS IN FOOD PREPARATION, OPENED FOOD STORAGE ROOM(S), UTENSIL WASH AREAS, OR USE SHATTERPROOF BULBS.
16. LIGHTING REQUIREMENTS:
    -MINIMUM 50FT. CANDLES REQUIRED IN FOOD PREP AREA
    -MINIMUM 20FT. CANDLES REQUIRED IN RESTROOMS AND BARS
    -MINIMUM 10FT. CANDLES REQUIRED IN REFRIGERATORS
    -MINIMUM 10FT. CANDLES REQUIRED IN STORAGE AREAS
    -LIGHTING SHALL BE SHATTERPROOF OR SHIELDED
17. EXISTING FIXTURES, FINISHES, AND EQUIPMENT SHALL BE IN OPERABLE CONDITION AND SUBJECT TO FIELD APPROVAL.
18. WALLS & CEILING IN THE RESTROOMS, PREPARATION, STORAGE, AND JANITORIAL AREAS SHALL BE CONSTRUCTED OF APPROVED MATERIALS SO AS TO BE SMOOTH, WASHABLE, AND EASY TO CLEAN.

FOODSERVICE DRAWINGS SHEET LIST

FS1.1 - FOODSERVICE EQUIPMENT FLOOR PLAN

APPLICABLE CODE: 2022 CBC

MEP COMPONENT ANCHORAGE NOTE

ALL MECHANICAL, PLUMBING, AND ELECTRICAL COMPONENTS SHALL BE ANCHORED AND INSTALLED PER THE DETAILS ON THE DSA-APPROVED CONSTRUCTION DOCUMENTS. THE FOLLOWING COMPONENTS SHALL BE ANCHORED OR BRACED TO MEET THE FORCE AND DISPLACEMENT REQUIREMENTS PRESCRIBED IN THE 2022 CBC SECTIONS 1617A.1.18 THROUGH 1617A.1.26 AND ASCE 7-16 CHAPTERS 13, 26, AND 30:

1. ALL PERMANENT EQUIPMENT AND COMPONENTS.
2. TEMPORARY, MOVABLE OR MOBILE EQUIPMENT THAT IS PERMANENTLY ATTACHED (E.G. HARD WIRED) TO THE BUILDING UTILITY SERVICES SUCH AS ELECTRICITY, GAS OR WATER. "PERMANENTLY ATTACHED" SHALL INCLUDE ALL ELECTRICAL CONNECTIONS EXCEPT PLUGS FOR 110/220 VOLT RECEPTACLES HAVING A FLEXIBLE CABLE.
3. TEMPORARY, MOVABLE OR MOBILE EQUIPMENT WHICH IS HEAVIER THAN 400 POUNDS OR HAS A CENTER OF MASS LOCATED 4 FEET OR MORE ABOVE THE ADJACENT FLOOR OR ROOF LEVEL THAT DIRECTLY SUPPORT THE COMPONENT IS REQUIRED TO BE RESTRAINED IN A MANNER APPROVED BY DSA.

THE FOLLOWING MECHANICAL AND ELECTRICAL COMPONENTS SHALL BE POSITIVELY ATTACHED TO THE STRUCTURE BUT NEED NOT DEMONSTRATE DESIGN COMPLIANCE WITH THE REFERENCES NOTED ABOVE. THESE COMPONENTS SHALL HAVE FLEXIBLE CONNECTIONS PROVIDED BETWEEN THE COMPONENT AND ASSOCIATED DUCTWORK, PIPING, AND CONDUIT. FLEXIBLE CONNECTIONS MUST ALLOW MOVEMENT IN BOTH TRANSVERSE AND LONGITUDINAL DIRECTIONS:

A. COMPONENTS WEIGHING LESS THEN 400 POUNDS AND HAVING A CENTER MASS 4 FEET OR LESS ABOVE THE ADJACENT FLOOR OR ROOF LEVEL THAT DIRECTLY SUPPORT THE COMPONENT.

B. COMPONENTS WEIGHING LESS THAN 20 POUNDS, OR IN THE CASE OF DISTRIBUTED SYSTEMS, LESS THAN 5 POUNDS PER FOO T, WHICH ARE SUSPENDED FROM A ROOF OR FLOOR OR HUNG FROM A WALL.

THE ANCHORAGE OF ALL MECHANICAL, ELECTRICAL AND PLUMBING COMPONENTS SHALL BE SUBJECT TO THE APPROVAL OF THE DESIGN PROFESSIONAL IN GENERAL RESPONSIBLE CHARGE OR STRUCTURAL ENGINEER DELEGATED RESPONSIBILITY AND ACCEPTANCE BY DSA. THE PROJECT INSPECTOR WILL VERIFY THAT ALL COMPONENTS AND EQUIPMENT HAVE BEEN ANCHORED IN ACCORDANCE WITH THE ABOVE REQUIREMENTS.

FLOOR LEGEND

SYMBOL/ ABBR.	DESCRIPTION
OFCI	OWNER FURNISH / CONTRACTOR INSTALLED
OFOI	OWNER FURNISH / OWNER INSTALLED
FSEC	FOODSERVICE EQUIPMENT CONTRACTOR
VFVI	VENDER FURNISH / VENDER INSTALLED
(E), EXIST	EXISTING FOODSERVICE EQUIPMENT
(F)	FUTURE FOODSERVICE EQUIPMENT
	BUILDING WALLS (SEE ARCH. DWGS.)
	WALK-IN COOLER/ FREEZER INSULATED WALLS
1 1	KEY / SHEET NOTE
1	ITEM NUMBER SYMBOL (SEE EQUIPMENT SCHEDULE FOR DESCRIPTION)
KITCHEN 1	ROOM/ AREA NAME AND ROOM NUMBER
C	COLUMN GRIDS WITH COLUMN INDICATORS
48X18	STORAGE SHELVING SIZES (Width x Length)
30" CLR. / 48" CLR.	ACCESSIBLE CLEARANCES AND SYMBOL 30"x48" MIN CLEARANCE
	OUTLINE OF FOODSERVICE EQUIPMENT
	FOODSERVICE EQUIPMENT BELOW EQUIPMENT TOP
	FOODSERVICE EQUIPMENT ABOVE EQUIPMENT TOP
	MOBILE FOODSERVICE EQUIPMENT
F.E.C. "K"	F.E.C. (PROVIDE TYPE "K" AND 2A:10BC (MINIMUM)) FIRE EXTINGUISHER & CABINET REFER TO ARCH. DRAWINGS FOR FIRE EXTINGUISHER LOCATIONS
FS0.0	SHEET NUMBER
W.H.	WATER HEATER (SEE PLUMBING ENG. DWG.)
A FS0.0 B	ELEVATION INDICATOR SYMBOL

PLEASE RECYCLE

AGENCY APPROVAL:

LODI UNIFIED SCHOOL DISTRICT

HMC Architects
3431007000
2101 CAPITOL AVENUE, SUITE 100,
SACRAMENTO, CA, 95816
916 368 7990 / www.hmcarchitects.com

NOT FOR CONSTRUCTION

[redacted]

Δ _ DESCRIPTION _____ DATE _____

.\AMD INC LOGO.png

P.O BOX 163 GARDEN VALLEY CA 95633
PHONE # 530-333-4606
AMDFOODSERVICEDESIGN.COM

KEYNOTES

NOTES

FACILITY:
GANTNER ELEMENTARY SCHOOL
2801 WEST VINE STREET
LODI, CA 95242

PROJECT:
LODI MIDDLE SCHOOL ADDITIONS AND MODERNIZATION
Author
SHEET NAME:
FOODSERVICE EQUIPMENT FLOOR PLAN

[redacted]

DATE: 09/0 2025.09.30
CLIENT PROJ NO: 3431007000
SHEET:

FS1.1