Autodesk Docs://13173 MCSD - Perimeter Fencing Site Evaluations/13173.02 - Merced CSD - Hoover.rvt

INSTALLATION OF:

NEW PERIMETER FENCING

AT

HERBERT HOOVER MIDDLE SCHOOL

FOR

MERCED CITY SCHOOL DISTRICT

MERCED, CA

BID #: 2025-3

DSA #: 02-123702
FILE No.: 24-35
P.T.N.: 65771-147

IDENTIFICATION STAMP
DIV. OF THE STATE ARCHITECT
APP: 02-123702 INC: A
REVIEWED FOR
SS ☐ FLS ☑ ACS ☑
DATE: 10/14/2025

Teter, Inc. expressly reserves its common law copyright and other property rights in these plans. This document, the ideas and designs incorporated herein, as an instrument of professional service, is not to be used in whole or in part, for any other project without prior written authorization.

MARK	DATE	DESCRIPTION
A	10/07/25	DSA SUBMITTAL

ABBREVIATIONS

ABBREVIATIONS: WHEN USED IN THESE DOCUMENTS SHALL CONFORM TO THE FOLLOWING LIST UNLESS OTHERWISE NOTED. DRAWINGS OF OTHER DISCIPLINES (SUCH AS CIVIL, STRUCTURAL, PLUMBING, MECHANICAL, AND ELECTRICAL) MAY CONTAIN SPECIFIC ABBREVIATIONS, REFERENCES, AND LEGENDS WITH INTERPRETATION INTENDED ONLY FOR THOSE DISCIPLINES.

&	AND
∠	ANGLE
@	AT
℄	CENTERLINE
Ø	DIAMETER OR ROUND
⊥	PERPENDICULAR
#	POUND OR NUMBER
(E)	EXISTING
(N)	NEW
ABV.	ABOVE
A.B.	ANCHOR BOLT
A/C	AIR CONDITIONING
ACP	ASPHAULT CONCRETE PAVING
ACST.	ACOUSTICAL
A.C.T.	ACOUSTIC CEILING TILE
ADA	AMERICANS WITH DISABILITIES ACT
ADAAG	ADA ACCESSIBLE GUIDELINES
ADDL.	ADDITIONAL
ADJ.	ADJUSTABLE
ADJC.	ADJACENT
A.F.F.	ABOVE FINISH FLOOR
A.F.G.	ABOVE FINISH GRADE
AGG.	AGGREGATE
ALT.	ALTERNATE
ALUM.	ALUMINUM
ANOD.	ANODIZED
A.P.C.	ACOUSTIC PANEL CEILING
APPROX.	APPROXIMATE
ARCH.	ARCHITECT(URAL)
AV	AUDIO VISUAL
BD.	BOARD
BEL.	BELOW
B.E.N	BOUNDARY EDGE NAILING
BLDG.	BUILDING
BLK.	BLOCK
BLKG.	BLOCKING
BM.	BEAM
BOT.	BOTTOM
BRG.	BEARING
BTWN.	BETWEEN
B.U.R.	BUILT-UP ROOF(ING)
C&G	CURB AND GUTTER
CAB.	CABINET
C.B.	CARRIAGE BOLT
CEM.	CEMENT
CER.	CERAMIC
C.F.	CUBIC FOOT
C.I.	CAST IRON
C.J.	CONSTRUCTION JOINT
C.L.	CENTERLINE
C.L.F.	CHAIN LINK FENCE
CLG.	CEILING
CLO.	CLOSET
CLR.	CLEAR
CL.RM.	CLASS ROOM
CMU	CONCRETE MASONRY UNIT
CTR.	COUNTER
COL.	COLUMN
CONC.	CONCRETE
CONN.	CONNECTION
CONSTR.	CONSTRUCTION
CONT.	CONTINUOUS
CONTR.	CONTRACTOR
CPT.	CARPET
CRC	COLD ROLLED CHANNEL
CTR.	CENTER
CTSK	COUNTERSUNK
C.Y.	CUBIC YARD
D.A.	DISABLED ACCESS
DBL.	DOUBLE
DEMO	DEMOLISH/DEMOLITION
D.F.	DRINKING FOUNTAIN OR DOUGLASS FIR
DET.	DETAIL
DIAG.	DIAGONAL
DIA.	DIAMETER
DIM.	DIMENSION
DISP.	DISPENSER
DN.	DOWN
DP.	DEEP
DS	DOWN SPOUT
DWG.(S)	DRAWING(S)
DWR.	DRAWER
E	EAST
EA.	EACH
E.F.	EXHAUST FAN
EGR.	ENGINEER
E.J.	EXPANSION JOINT
EL.	ELEVATION
ELEC.	ELECTRIC(AL)
ELEV.	ELEVATOR
EMB.	EMBEDMENT
EMER.	EMERGENCY
E.N.	EDGE NAILING
ENCL.	ENCLOSURE
EQ.	EQUAL
EQUIP.	EQUIPMENT
EV	ELECTRIC VEHICLE
EVCS	ELECTRIC VEHICLE CHARGING STATION
EVSE	ELECTRIC VEHICLE SUPPLY EQUIPMENT
EVAP.	EVAPORATIVE
E.W.	EACH WAY
EXH.	EXHAUST
EXST.	EXISTING
EXP.	EXPANSION
EXT.	EXTERIOR
FA.	FIRE ALARM
F.B.	FLAT BAR
F.B.O	FURNISHED BY OWNER/OTHERS
F.D.	FLOOR DRAIN
F.D.C.	FIRE DEPARTMENT CONNECTION
FDN.	FOUNDATION
F.E.	FIRE EXTINGUISHER
F.E.C.	FIRE EXTINGUISHER CABINET
F.F.	FACTORY FINISH
F. FLR.	FINISH FLOOR
F.G.	FINISH GRADE
F.H.	FIRE HYDRANT
FHMS	FLAT HEAD MACHINE SCREW
FHWS	FLAT HEAD WOOD SCREW
FIN.	FINISH
FIXT.	FIXTURE
FLR.	FLOOR(ING)
FLASH.	FLASHING
FLUOR.	FLUORESCENT
F.O.	FACE OF
F.O.C.	FACE OF CONCRETE
F.O.F.	FACE OF FINISH
F.O.M.	FACE OF MASONRY
F.O.S	FACE OF STUD
FRP	FIBERGLASS REIN-FORCED PANELING
F.S.	FIRE SPRINKLER(S)
F.S.H.	FIRE SPRINKLER HEAD
FT.	FOOT/FEET
FURR.	FURRING
FUT.	FUTURE
GA.	GAUGE
GALV.	GALVANIZED
G.B.	GRAB BAR
G.C.	GENERAL CONTR.
GEN.	GENERAL
G.I.	GALVANIZED IRON
GL.	GLASS
GND.	GROUND
GR.	GRADE
GYP.	GYPSUM
H.B.	HOSE BIBB
HBD.	HARDBOARD
H.C.	HOLLOW CORE
HD.	HEAD
H.D.	HEAVY DUTY
HDR.	HEADER
HDW.	HARDWARE
HDWD.	HARDWOOD
H.M.	HOLLOW METAL
H.M.D.	HOLLOW METAL DOOR
H.M.F.	HOLLOW METAL FRAME
HORIZ.	HORIZONTAL
HR.	HOUR
HT.	HEIGHT
HVAC	HEATING/VENTILATING/ AIR CONDITIONING
HWY	HIGH WAY
I.D.	INSIDE DIAMETER/ DIMENSION
INFO	INFORMATION
INT.	INTERIOR
JAN.	JANITOR
JT.	JOINT
KIT.	KITCHEN
K.O.	KNOCK OUT
K.O.P.	KNOCK OUT PANEL
LAB.	LABORATORY
LAM.	LAMINATE
LAV.	LAVATORY
LB(S).	POUND(S)
L.B.	LAG BOLT
L.F.	LINEAL FOOT
L.H.	LEFT HAND
LIB.	LIBRARY
LT.	LIGHT
LT.WT.	LIGHT WEIGHT
MACH.	MACHINE
MAINT.	MAINTENANCE
MAX.	MAXIMUM
M.B.	MACHINE BOLT
M.B.M.	METAL BUILDING MANUFACTURER
MECH.	MECHANICAL
MED.	MEDIUM
MEMB.	MEMBRANE
MET.	METAL
MFR.	MANUFACTURER
MH.	MANHOLE
MKR.	MARKER
MIN.	MINIMUM
MISC.	MISCELLANEOUS
M.O.	MASONRY OPENING
MTD.	MOUNTED
MTG.	MEETING
MULL.	MULLION
N.	NORTH
N.I.C.	NOT IN CONTRACT
NO.	NUMBER
NOM.	NOMINAL
N.R.C.	NOISE REDUCTION COEFFICIENT
N.T.S	NOT TO SCALE
OCC	OCCUPANT LOAD
O.C.	ON CENTER
O.D.	OUTSIDE DIAMETER/ DIMENSION
OFF.	OFFICE
OFCI	OWNER FURNISHED, CONTR. INSTALLED
OFOI	OWNER FURNISHED, OWNER INSTALLED
O.F.R.D	OVER FLOW ROOF DRAIN
O.H.	OPPOSITE HAND
O.H.C.D.	OVER HEAD COILING DOOR
O.H.M.S.	OVAL HEAD MACH. SCREW
O.H.W.S	OVAL HEAD WOOD SCREW
OPNG.	OPENING
OPP.	OPPOSITE
O/	OVER
ORIG.	ORIGINAL
OVHD	OVERHEAD
OWJ	OPEN WEB JOIST
P.B.N.	PLYWOOD BOUNDARY NAILING
P.E.N.	PLYWOOD EDGE NAILING
P.E.S.	PLYWOOD EDGE SCREW
P.I.V.	POST INDICATOR VALVE
P.LAM	PLASTIC LAMINATE
P.L.	PROPERTY LINE
PL.	PLATE
PLAS.	PLASTER
PLYWD.	PLYWOOD
PR.	PAIR
PSF	POUNDS PER SQUARE FOOT
PSI	POUNDS PER SQUARE INCH
PT.	POINT
P.T.D.	PAPER TOWEL DISP.
P.T.D.F.	PRESSURE TREATED DOUGLAS FIR
PTN.	PARTITION
PVC	POLYVINYL CHLORIDE
R	RADIUS
R	THERMAL RESISTANCE
R.A.	RETURN AIR
R.D.	ROOF DRAIN
REFL	REFLECTED
REFR.	REFRIGERATOR
REINF.	REINFORCED
REM.	REMOVE
REQD.	REQUIRED
RESIL.	RESILIENT
R.H.	RIGHT HAND
R.H.W.S.	ROUND HEAD WOOD SCREW
RM.	ROOM
R.O.	ROUGH OPENING
R.O.W	RIGHT-OF-WAY
RWD.	REDWOOD
RWL	RAIN WATER LEADER
S	SOUTH
S.A.	SUPPLY AIR
S.C.	SOLID CORE
SCH.	SCHEDULE
S.D.	STORM DRAIN
SECT.	SECTION
SF	SQUARE FOOT/FEET
SHR.	SHOWER
SHTG.	SHEATHING
SIM	SIMILAR
S.M.	SHEET METAL
S.M.S	SHEET METAL SCREW
S.O.G.	SLAB-ON-GRADE
SPEC(S)	SPECIFICATION(S)
SPKR.	SPEAKER
SQ.	SQUARE
S.S.	STAINLESS STEEL
STA.	STATION
STC	SOUND TRANSMISSION CLASS
STD.	STANDARD
STL.	STEEL
STOR.	STORAGE
STRUCT.	STRUCTURAL
SUSP.	SUSPENDED
S.W.	SIDE WALK
SYS.	SYMMETRICAL
T.C.	TOP OF CONCRETE
TEMP.	TEMPORARY
TMPD.	TEMPERED
T&G	TONGUE & GROOVE
THD.	THREADED
THK.	THICK
T.I.	TENANT IMPROVEMENT
TK.BD.	TACK BOARD
T.O.S.	TOP OF STEEL
T.O.	TOP OF PAVEMENT
TS	TUBE STEEL
TEL.	TELEPHONE
TTB	TELEPHONE TERMINAL BACK BOARD
TV	TELEVISION
TYP.	TYPICAL
U.G.	UNDERGROUND
U.N.O	UNLESS NOTED OTHERWISE
UR.	URINAL
VCT	VINYL COMPOSITION TILE
VERT.	VERTICAL
VTR	VENT TO ROOG
VWC	VINYL WALL COVERING
W	WEST OF WIDTH/WIDE
W/	WITH
W.C.	WATER CLOSET
W.CH.	WHEEL CHAIR
WD.	WOOD
WDW.	WINDOW
WF	WIDE FLANGE
W.H.	WATER HEATER
W/O	WITHOUT
W.P.	WATERPROOF
W.S.	WOOD SCREW
WT.	WEIGHT
WWF	WELDED WIRE FABRIC
XFMR	TRANSFORMER


CODE AND ORGANIZATIONS

CBC	CALIFORNIA BUILDING CODE
CEC	CALIFORNIA ELECTRICAL CODE
CFC	CALIFORNIA FIRE CODE
CMC	CALIFORNIA MECHANICAL CODE
CPC	CALIFORNIA PLUMBING CODE
DSA	DIVISION OF THE STATE ARCHITECT
ICBO	INTERNATIONAL CONFERENCE OF BUILDING OFFICIALS
NSF	NATIONAL SANITATION FOUNDATION
NFPA	NATIONAL FIRE PROTECTION ASSOCIATION
NEC	NATIONAL ELECTRICAL CODE

TYPICAL SYMBOLS


SYMBOLS

∠	ANGLE
Ø	DIAMETER OR ROUND
⊥	PERPENDICULAR
&	AND
@	AT
℄	CENTER LINE
#	POUND OR NUMBER

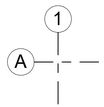

STATION LINE

GATE REFERENCE

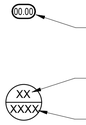

KEYNOTE SYMBOL

KEYNOTE REFERENCE, REFER TO KEYNOTE LIST ON SHEET

LOCATION ON SHEET REFERENCED

SHEET NUMBER WHERE DETAIL IS LOCATED

STATEMENT OF GENERAL CONFORMANCE

FOR ARCHITECTS/ENGINEERS WHO UTILIZE PLANS, INCLUDING BUT NOT LIMITED TO SHOP DRAWINGS, PREPARED BY OTHER LICENSED DESIGN PROFESSIONALS AND/OR CONSULTANTS.

APPLICATION NO:. 02-123702 FILE NO:. 24-35

THE DRAWINGS OR SHEETS LISTED ON THE COVER OR INDEX SHEET

HAVE BEEN PREPARED BY OTHER DESIGN PROFESSIONALS OR CONSULTANTS WHO ARE LICENSED AND/OR AUTHORIZED TO PREPARE SUCH DRAWINGS IN THIS STATE. IT HAS BEEN EXAMINED BY ME FOR:

1. DESIGN INTENT AND APPEARS TO MEET THE APPROPRIATE REQUIREMENTS OF TITLE 24, CALIFORNIA CODE OF REGULATIONS AND THE PROJECT SPECIFICATIONS PREPARED BY ME, AND

2. COORDINATION WITH MY PLANS AND SPECIFICATIONS AND IS ACCEPTABLE FOR INCORPORATION INTO THE CONSTRUCTION OF THIS PROJECT.

THE STATEMENT OF GENERAL CONFORMANCE "SHALL NOT BE CONSTRUED AS RELIEVING ME OF MY RIGHTS, DUTIES, AND RESPONSIBILITIES UNDER SECTIONS 17302 AND 81138 OF THE EDUCATION CODE AND SECTIONS 4-336, 4-341, AND 4-344" OF TITLE 24, PART I.

I CERTIFY THAT:

☒ ALL DRAWINGS OR SHEETS LISTED ON THE COVER OR INDEX
☐ THIS DRAWING OR PAGE

IS/ARE IN GENERAL CONFORMANCE AND HAVE BEEN COORDINATED WITH THE PROJECT PLANS AND SPECIFICATIONS

ARCHITECT'S SIGNATURE CHRISTOPHER NIKKEL ARCHITECT/ PARTNER TETER, INC.	10/7/25 DATE
C-35953 LICENSE NUMBER	11-30-25 EXPIRATION DATE

GENERAL

PROJECT ADDRESS:	800 E 26TH ST, MERCED, CA 95340
ASSESSORS PARCEL NO.:	033-120-002
GOVERNING AGENCY:	DIVISION OF THE STATE ARCHITECT, SACRAMENTO OFFICE

PROJECT DESCRIPTION

THIS PROJECT CONSIST OF
1. REMOVAL AND REPLACEMENT OF EXISTING CHAIN LINK FENCING AND GATES WITH 6'-0" HIGH, DECORATIVE METAL FENCING AND GATES

2. ADDITIVE ALTERNATES:
   1. NO. 3: PAINT (E) DM FENCING
   2. NO. 4: MOWSTRIP AT (E) DM FENCING
   3. NO. 5: MOWSTRIP AT NEW FENCING
   4. NO. 6: CONCRETE BETWEEN MOWSTRIP & SIDEWALK
   5. NO. 7: REMOVE (E) FABRIC, PAINT POSTS BLACK, NEW BLACK FABRIC & HARDWARE

3. DEFERRED SUBMITTALS:
   1. NONE


GOVERNING CODES

2025 CALIFORNIA BUILDING STANDARDS ADMINISTRATIVE CODE (CAC), PART 1, TITLE 24 C.C.R. EFFECTIVE APRIL 6, 2025
2022 CALIFORNIA BUILDING CODE (CBC), PART 2, TITLE 24 CCR
2022 CALIFORNIA ELECTRICAL CODE (CEC), PART 3, TITLE 24 CCR
2022 CALIFORNIA MECHANICAL CODE (CMC), PART 4, TITLE 24 CCR
2022 CALIFORNIA PLUMBING CODE (CPC), PART 5, TITLE 24 CCR
2022 CALIFORNIA ENERGY CODE, PART 6, TITLE 24 CCR
2022 CALIFORNIA FIRE CODE (CFC), PART 9, TITLE 24 CCR
2022 CALIFORNIA EXISTING BUILDING CODE (CEBC), PART 10, TITLE 24 CCR
2022 CALIFORNIA GREEN BUILDING STANDARDS CODE (CALGREEN), PART 11, TITLE 24 CCR
2022 CALIFORNIA REFERENCED STANDARDS CODE, PART 12, TITLE 24 CCR
TITLE 19 CCR, PUBLIC SAFETY, STATE FIRE MARSHAL REGULATIONS


ALL WORK SHALL CONFORM TO 2022 TITLE 24, CALIFORNIA CODE OF REGULATIONS (CCR)

APPLICABLE STANDARDS

FOR A LIST OF APPLICABLE STANDARDS, INCLUDING CALIFORNIA AMENDMENTS TO THE NFPA STANDARDS, REFER TO CBC CHAPTER 35 AND CFC CHAPTER 80.

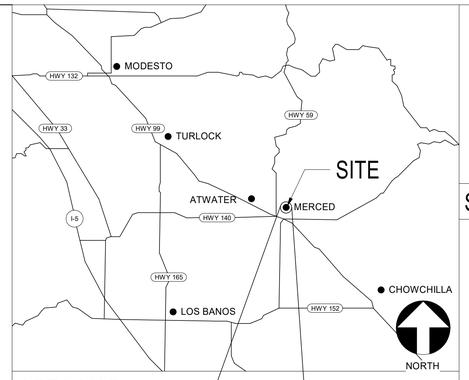

AREA MAP N.T.S.

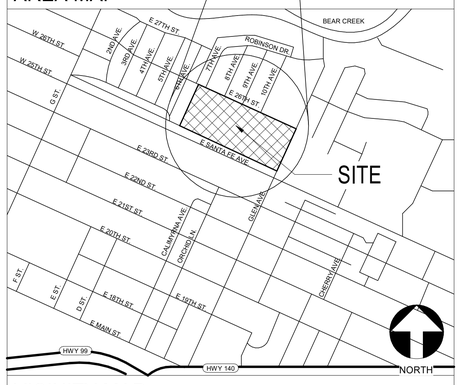

VICINITY MAP N.T.S.

OWNER
MERCED CITY SCHOOL DISTRICT

444 W 23rd ST.
MERCED, CA 95340
(209) 385-6600

CONTACT: BRYAN BEHN
E-MAIL: BBehn@mcsd.k12.ca.us

PROJECT ARCHITECT
TETER, INC.

7535 N. PALM AVE., SUITE 201
FRESNO, CA 93711
(559) 437-0887

CONTACT: CHRIS NIKKEL
E-MAIL: chris.nikkel@TETERAE.COM

GENERAL
G000 COVER SHEET
1 PAGE

ARCHITECTURAL
A100 SITE PLAN
A101 SITE PLAN ALTERNATES
A102 ENLARGED SITE PLANS
A110 SITE DETAILS
A111 SITE DETAILS
A112 SITE DETAILS
6 PAGES
7 **PAGES TOTAL**

SHEET INDEX

1. A COPY TITLE 24 C.C.R. PARTS 1 AND 2 SHALL BE KEPT ON THE JOB SITE AT ALL TIMES.

2. CHANGES TO THE STRUCTURAL, ACCESSIBILITY OR FIRE AND LIFE-SAFETY PORTIONS OF THE APPROVED PLANS AND SPECIFICATIONS AFTER THE WORK HAS BEEN LET SHALL BE MADE BY A CONSTRUCTION CHANGE DOCUMENT (CCD) AS REQUIRED IN SECTION 4-338, PART I, CAC, AND SHALL BE SUBMITTED TO, AND APPROVED BY DSA PRIOR TO COMMENCEMENT OF THE WORK. CONSTRUCTION CHANGE DOCUMENTS SHALL BE PREPARED AND SUBMITTED TO DSA IN COMPLIANCE WITH DSA INTERPRETATION OF REGULATION IR A-6.

3. ALL TESTS TO CONFORM TO THE REQUIREMENTS OF TITLE 24 SECTION 4-335, PART 1, AND APPROVED T & I SHEET.

4. TESTS OF MATERIALS AND TESTING LABORATORY SHALL BE IN ACCORDANCE WITH TITLE 24 SECTION 4-335, PART I, AND THE DISTRICT SHALL EMPLOY AND PAY THE LABORATORY. COSTS OF RETEST MAY BE BACK CHARGED TO THE CONTRACTOR.

5. DSA SHALL BE NOTIFIED AT THE START OF CONSTRUCTION AND PRIOR TO THE PLACEMENT OF THE CONCRETE PER TITLE 24 SECTION 4-331, PART I.

6. A CLASS 2 INSPECTOR REQUIRED FOR THIS PROJECT SHALL BE EMPLOYED BY OWNER AND APPROVED BY ARCHITECT, STRUCTURAL ENGINEER, AND DSA. INSPECTOR SHALL BE IN ACCORDANCE WITH SECTION 4-333(c). THE DUTY OF THE INSPECTOR SHALL BE IN ACCORDANCE WITH TITLE 24 SECTION 4-342, PART I.

7. SUPERVISION OF CONSTRUCTION BY DSA SHALL BE IN ACCORDANCE WITH TITLE 24 SECTION 4-334, PART 1.

8. CONTRACTOR, INSPECTOR, ARCHITECT, AND ENGINEERS SHALL SUBMIT VERIFIED REPORTS (FORM SSS-6) IN ACCORDANCE WITH TITLE 24 SECTION 4-336, PART I.

9. THE ARCHITECT AND THE STRUCTURAL ENGINEER SHALL PERFORM THEIR DUTIES IN ACCORDANCE WITH TITLE 24 SECTION 4-333(a) AND 4-341, PART I.

10. THE CONTRACTOR SHALL PERFORM HIS DUTIES IN ACCORDANCE WITH TITLE 24 SECTION 4-343, PART I.

11. THE INTENT OF THE DRAWINGS AND SPECIFICATIONS IS TO CONSTRUCT THE SCHOOL BUILDING IN ACCORDANCE WITH TITLE 24 C.C.R. SHOULD ANY CONDITIONS DEVELOP NOT COVERED BY THE CONTRACT DOCUMENTS WHEREIN THE FINISHED WORK WILL NOT COMPLY WITH SAID TITLE 24, C.C.R., A CHANGE ORDER DETAILING AND SPECIFYING THE REQUIRED WORK SHALL BE SUBMITTED TO AND APPROVED BY DSA BEFORE PROCEEDING WITH THE WORK.

12. SUBSTITUTIONS AND REQUESTS FOR INFORMATION AFFECTING STRUCTURAL SAFETY, FIRE AND LIFE SAFETY OR ACCESS COMPLIANCE SHALL BE APPROVED BY DSA PRIOR TO FABRICATION OR USE.

13. ADDENDA MUST BE SIGNED BY ARCHITECT AND APPROVED BY DSA.

14. NO CHANGES OR REVISIONS SHALL BE MADE FOLLOWING WRITTEN APPROVAL WHICH AFFECTS ACCESS COMPLIANCE ITEMS UNLESS SUCH CHANGES OR REVISIONS ARE SUBMITTED TO THE DSA FOR APPROVAL.

15. SUBSTITUTIONS AFFECTING DSA REGULATED ITEMS SHALL BE SUBMITTED AS A CONSTRUCTION CHANGE DOCUMENT OR ADDENDA, AND SHALL BE APPROVED BY DSA PRIOR TO FABRICATION AND INSTALLATION.

16. CONSTRUCTION CHANGE DOCUMENTS MUST BE SIGNED BY THE FOLLOWING:
   - ARCHITECT OR ENGINEER OF RECORD
   - STRUCTURAL ENGINEER (WHEN APPLICABLE)
   - DELEGATED PROFESSIONAL ENGINEER

17. MATERIALS AND THEIR INSTALLATION SHALL COMPLY WITH APPLICABLE CODES, STANDARDS AND MANUFACTURER'S RECOMMENDATIONS.

18. CONTRACTOR SHALL COMPLY WITH CFC CHAPTER 33 - FIRE SAFETY DURING CONSTRUCTION AND DEMOLITION, AND THE WRITTEN SITE FIRE SAFETY PLAN.

19. DSA IS NOT SUBJECT TO ARBITRATION.

PROJECT INFORMATION | PROJECT DIRECTORY | GENERAL NOTES

TETER, INC.
ARCHITECTS ENGINEERS CONNECTED
FRESNO HEADQUARTERS
VISALIA | BAKERSFIELD | MODESTO | SAN LUIS OBISPO


MERCED CITY SCHOOL DISTRICT
NEW PERIMETER FENCING
HERBERT HOOVER MIDDLE
MERCED, CA

DRAWING TITLE
COVER SHEET

PROJECT NO.
24-13173.02

DRAWING
G000

PLOT DATE: 10/7/2025 10:01:22 PM

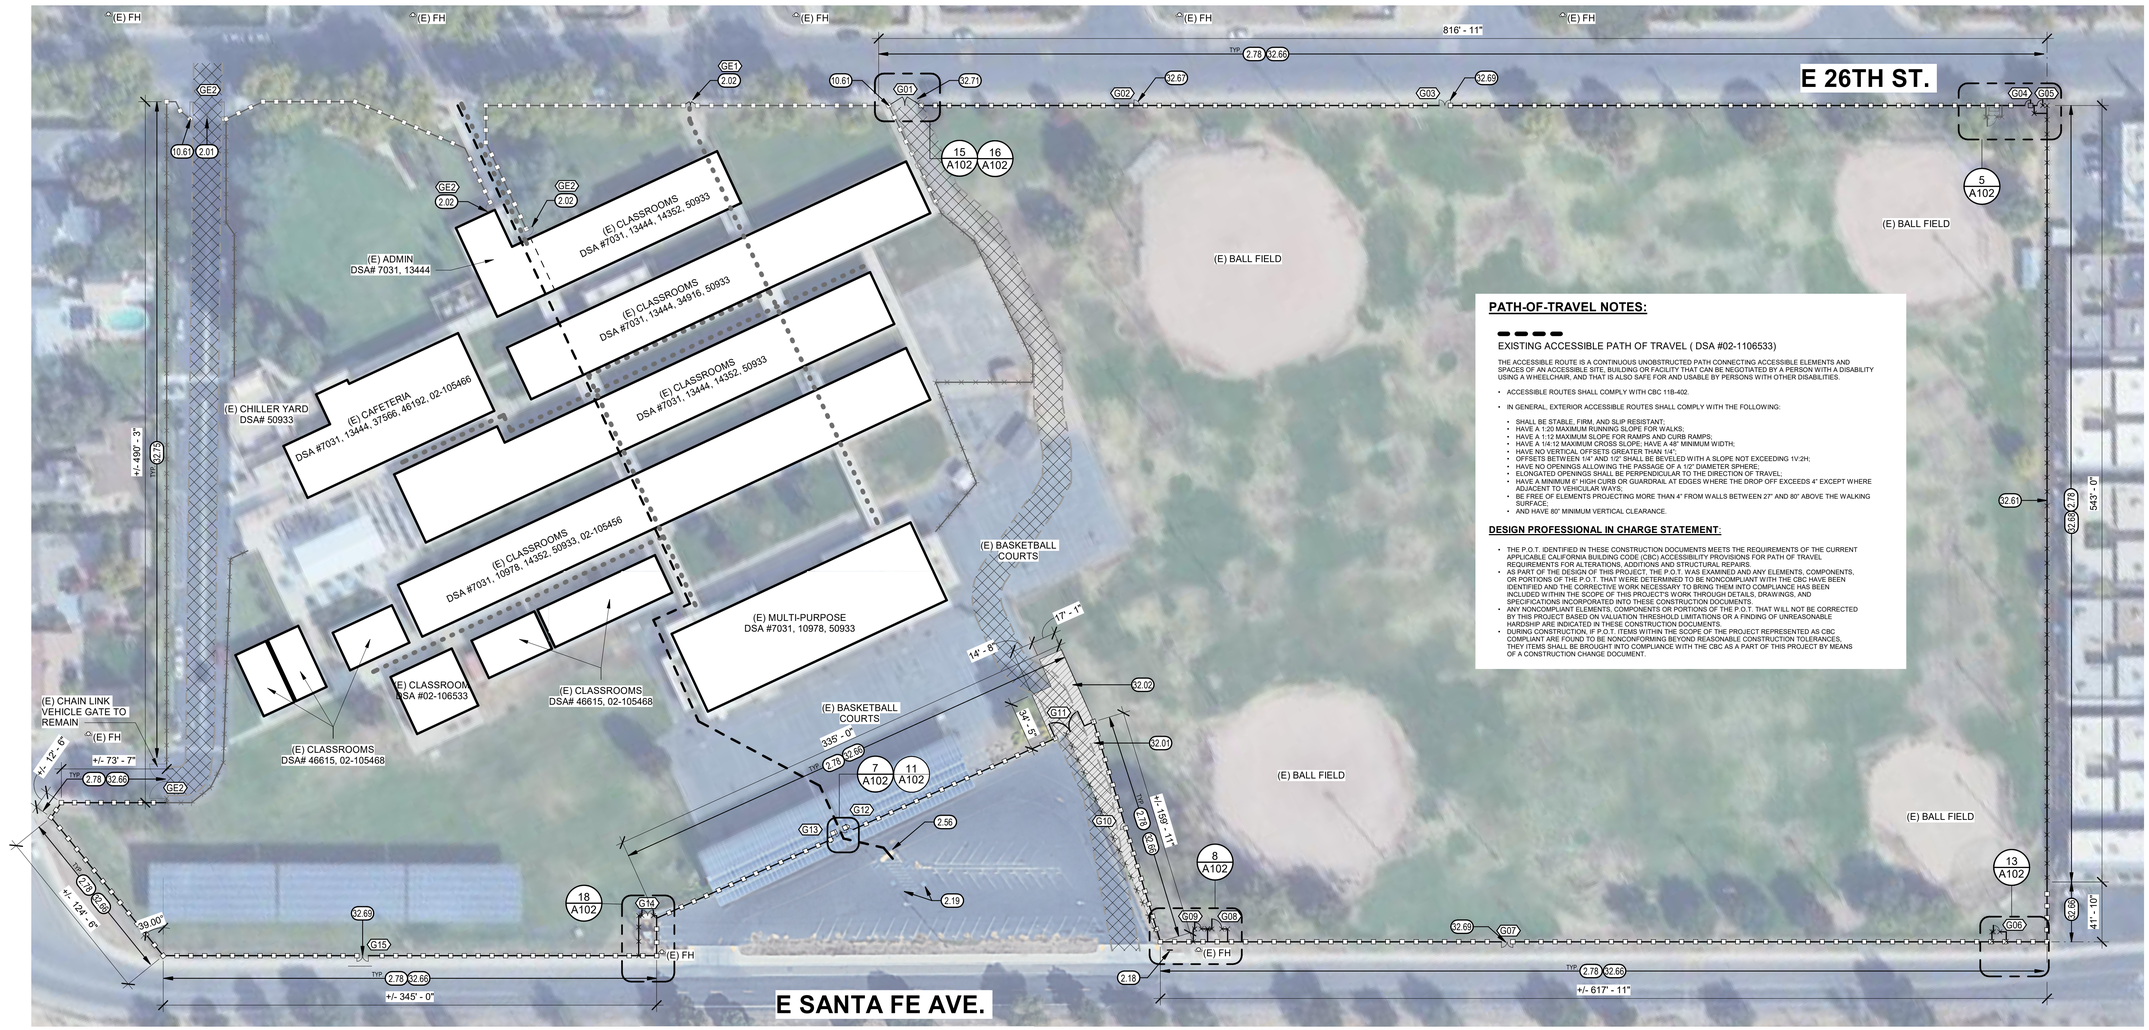

PATH-OF-TRAVEL NOTES:

EXISTING ACCESSIBLE PATH OF TRAVEL (DSA #02-1106533)

THE ACCESSIBLE ROUTE IS A CONTINUOUS UNOBSTRUCTED PATH CONNECTING ACCESSIBLE ELEMENTS AND SPACES OF AN ACCESSIBLE SITE. BUILDING OR FACILITY THAT CAN BE NEGOTIATED BY A PERSON WITH A DISABILITY USING A WHEELCHAIR, AND THAT IS ALSO SAFE FOR AND USABLE BY PERSONS WITH OTHER DISABILITIES.

- ACCESSIBLE ROUTES SHALL COMPLY WITH CBC 11B-402.
- IN GENERAL, EXTERIOR ACCESSIBLE ROUTES SHALL COMPLY WITH THE FOLLOWING:
  - SHALL BE STABLE, FIRM, AND SLIP RESISTANT;
  - HAVE A 1:20 MAXIMUM RUNNING SLOPE FOR WALKS;
  - HAVE A 1:12 MAXIMUM SLOPE FOR RAMPS AND CURB RAMPS;
  - HAVE A 1/4:12 MAXIMUM CROSS SLOPE; HAVE A 48" MINIMUM WIDTH;
  - HAVE NO VERTICAL OFFSETS GREATER THAN 1/4";
  - OFFSETS BETWEEN 1/4" AND 1/2" SHALL BE BEVELED WITH A SLOPE NOT EXCEEDING 1V:2H;
  - HAVE NO OPENINGS ALLOWING THE PASSAGE OF A 1/2" DIAMETER SPHERE;
  - ELONGATED OPENINGS SHALL BE PERPENDICULAR TO THE DIRECTION OF TRAVEL;
  - HAVE A MINIMUM 6" HIGH CURB OR GUARDRAIL AT EDGES WHERE THE DROP OFF EXCEEDS 4" EXCEPT WHERE ADJACENT TO VEHICULAR WAYS;
  - BE FREE OF ELEMENTS PROJECTING MORE THAN 4" FROM WALLS BETWEEN 27" AND 80" ABOVE THE WALKING SURFACE;
  - AND HAVE 80" MINIMUM VERTICAL CLEARANCE.

DESIGN PROFESSIONAL IN CHARGE STATEMENT:

- THE P.O.T. IDENTIFIED IN THESE CONSTRUCTION DOCUMENTS MEETS THE REQUIREMENTS OF THE CURRENT APPLICABLE CALIFORNIA BUILDING CODE (CBC) ACCESSIBILITY PROVISIONS FOR PATH OF TRAVEL REQUIREMENTS FOR ALTERATIONS, ADDITIONS AND STRUCTURAL REPAIRS.
- AS PART OF THE DESIGN OF THIS PROJECT, THE P.O.T. WAS EXAMINED AND ANY ELEMENTS, COMPONENTS, OR PORTIONS OF THE P.O.T. THAT WERE DETERMINED TO BE NONCOMPLIANT WITH THE CBC HAVE BEEN IDENTIFIED AND THE CORRECTIVE WORK NECESSARY TO BRING THEM INTO COMPLIANCE HAS BEEN INCLUDED WITHIN THE SCOPE OF THIS PROJECT'S WORK THROUGH DETAILS, DRAWINGS, AND SPECIFICATIONS INCORPORATED INTO THESE CONSTRUCTION DOCUMENTS.
- ANY NONCOMPLIANT ELEMENTS, COMPONENTS OR PORTIONS OF THE P.O.T. THAT WILL NOT BE CORRECTED BY THIS PROJECT BASED ON VALUATION THRESHOLD LIMITATIONS OR A FINDING OF UNREASONABLE HARDSHIP ARE INDICATED IN THESE CONSTRUCTION DOCUMENTS.
- DURING CONSTRUCTION, IF P.O.T. ITEMS WITHIN THE SCOPE OF THE PROJECT REPRESENTED AS CBC COMPLIANT ARE FOUND TO BE NONCONFORMING BEYOND REASONABLE CONSTRUCTION TOLERANCES, THEY ITEMS SHALL BE BROUGHT INTO COMPLIANCE WITH THE CBC AS A PART OF THIS PROJECT BY MEANS OF A CONSTRUCTION CHANGE DOCUMENT.

EXISTING PARKING LOT SUMMARY

REGULAR STALLS: 33
ACCESSIBLE STALLS REQUIRED: 2 (1 VAN)
ACCESSIBLE STALLS PROVIDED: 2 (1 VAN)

NORTH

SITE PLAN

1" = 50'-0" | 3

ABBREVIATIONS
D.M. = DECORATIVE METAL
C.L. = CHAIN LINK
PR = PAIR
SGL = SINGLE

NOTES
1. EXISTING EGRESS GATE PER DSA A# 02-106533, OPERATION TO REMAIN UNALTERED.
2. EXISTING SERVICE GATE PER DSA A# 02-106533, OPERATION TO REMAIN UNALTERED.

NO.	MATERIAL	TYPE	GATE OPENING	GATE LEAF			FUNCTION	DETAIL
				WIDTH	HEIGHT	PR/SGL		
GE1	D.M.	SWING	EXIST	EXIST.	EXIST.	EXIST.	(E) *EGRESS	NOTE 1
GE2	D.M.	SWING	EXIST	EXIST.	EXIST.	EXIST.	(E) SERVICE	NOTE 2
G01	D.M.	SWING	22' - 0"	11' - 0"	6' - 0"	PR	SERVICE	16 / A111
G02	D.M.	SWING	4' - 0"	4' - 0"	6' - 0"	SGL	SERVICE	2 / A110
G03	D.M.	SWING	8' - 0"	4' - 0"	6' - 0"	PR	SERVICE	3 / A110
G04	D.M.	SWING	4' - 0"	4' - 0"	6' - 0"	SGL	SERVICE	2 / A110
G05	D.M.	SWING	4' - 0"	4' - 0"	6' - 0"	SGL	SERVICE	2 / A110
G06	C.L.	SWING	4' - 6"	4' - 6"	6' - 0"	SGL	SERVICE	4 / A111
G07	D.M.	SWING	8' - 0"	4' - 0"	6' - 0"	PR	SERVICE	3 / A110
G08	C.L.	SWING	7' - 0"	7' - 0"	6' - 0"	SGL	SERVICE	4 / A111
G09	C.L.	SWING	4' - 6"	4' - 6"	6' - 0"	SGL	SERVICE	4 / A111
G10	D.M.	SWING	4' - 0"	4' - 0"	6' - 0"	SGL	SERVICE w/ EXIT	2 / A112
G11	D.M.	SWING	22' - 0"	11' - 0"	6' - 0"	PR	SERVICE	16 / A111
G12	D.M.	SWING	4' - 0"	4' - 0"	6' - 0"	SGL	SERVICE w/ EXIT	2 / A112
G13	D.M.	SWING	4' - 0"	4' - 0"	6' - 0"	SGL	SERVICE	2 / A110
G14	C.L.	SWING	8' - 0"	4' - 0"	6' - 0"	PR	SERVICE	8 / A111
G15	D.M.	SWING	8' - 0"	4' - 0"	6' - 0"	PR	SERVICE	3 / A110

GENERAL NOTES

1. CONCRETE FENCE POST FOOTINGS SHALL NOT ENCROACH INTO PUBLIC RIGHT OF WAY.
2. CONTRACTOR SHALL PROTECT IMPROVEMENTS WITHIN THE PUBLIC RIGHT-OF-WAY FROM DAMAGE DURING CONSTRUCTION ACTIVITIES.
3. CONTRACTOR SHALL OBTAIN AN ENCROACHMENT PERMIT BEFORE PERFORMING ANY WORK OR REPAIRS WITHIN THE CITY RIGHT-OF-WAY.
4. ANY WORK OR REPAIRS WITHIN THE CITY RIGHT-OF-WAY SHALL BE PER CITY OF MERCED STANDARDS.
5. CONTRACTOR SHALL MODIFY, REPAIR AND ADJUST (E) IRRIGATION SYSTEM TO ENSURE PROPER IRRIGATION COVERAGE TO (E) MODIFIED TURF AREAS.
6. CONTRACTOR SHALL REPLACE AND/OR REPAIR ANY DAMAGED IRRIGATION, OR TURF AREAS DISTURBED DURING THE COURSE OF CONSTRUCTION.
7. CONTRACTOR TO FIELD VERIFY ALL DIMENSIONS AND SITE CONDITIONS PRIOR TO SUBMITTING THEIR BID
8. MODIFY IRRIGATION PIPING AND SPRAY HEADS AS NEEDED FOR LANDSCAPE ADJUSTMENTS, FENCING INSTALLATION, AND/OR CONCRETE MOWSTRIP

LEGEND

- (E) DECORATIVE METAL FENCE TO REMAIN
- (E) CHAINLINK FENCE TO REMAIN
- PROPOSED 6'-0" DECORATIVE METAL FENCE, BLACK, SEE 2 / A111
- PROPOSED CHAIN LINK FENCE. HEIGHT VARIES PER LOCATION
- GXX — GATE DESIGNATION
- (E) BUILDING, NO WORK
- (E) 20'-0" FIRE LANE PER DSA# 02-14807
- (E) ACCESSIBLE PATH OF TRAVEL PER DSA #02-106533
- (E) PATH OF EMERGENCY EGRESS PER DSA #02-106533
- (E) FH — EXISTING FIRE HYDRANT
- NEW ASPHALT PAVING PER SPECIFICATIONS

KEYNOTES (00.00)

2.01 (E) VEHICLE GATE TO REMAIN
2.02 (E) METAL GATE TO REMAIN
2.18 EXISTING ACCESSIBLE PARKING LOT ENTRANCE TOW-AWAY SIGN (DSA A# 02-114807)
2.19 EXISTING ACCESSIBLE PARKING STALLS (QTY 2), SIGNAGE AND ACCESS AISLE TO REMAIN (DSA A# 02-114807)
2.56 REMOVE EXISTING DETECTABLE WARNING STRIP
2.78 REMOVE EXISTING CHAIN LINK FENCE
10.61 KNOX BOX, EMERGENCY SERVICES KEY STORAGE
32.01 INFILL AC PAVING UP TO CONC. MOW STRIP
32.02 NEW AC PAVING
32.61 INSTALL NEW FENCING 2' FROM EXISTING RESIDENTIAL FENCE
32.66 6'-0" FT HIGH, BLACK DECORATIVE METAL FENCING. SEE 2 / A111
32.67 DECORATIVE METAL SERVICE GATE, SEE 2 / A110
32.68 7'-0" FT HIGH, CHAIN LINK FENCING W/ NO CLIMB FABRIC, SEE 12 / A110
32.69 DECORATIVE METAL PAIR OF SWING SERVICE GATES, SEE 3 / A110
32.71 DECORATIVE METAL FIRE ACCESS GATE, SEE 16 / A111
32.75 NEW NO-CLIMB CHAIN LINK FABRIC, BLACK

PLOT DATE: 10/7/2025 10:01:24 PM

Autodesk Docs://13173 MCSD - Perimeter Fencing Site Evaluations/13173.02 - Merced CSD - Hoover.rvt

IDENTIFICATION STAMP
DIV. OF THE STATE ARCHITECT
APP: 02-123702 INC: A
REVIEWED FOR
SS ☐ FLS ☑ ACS ☑
DATE: 10/14/2025

Teter, Inc. expressly reserves its common law copyright and other property rights in these plans. This document, the ideas and designs incorporated herein, as an instrument of professional service, is not to be used in whole or in part, for any other project without prior written authorization.

MARK	DATE	DESCRIPTION
A	10/07/25	DSA SUBMITTAL

LICENSED ARCHITECT
CHRISTOPHER TEIXEIRA
C-35953
STATE OF CALIFORNIA

TETER, INC.
ARCHITECTS ENGINEERS CONNECTED
FRESNO HEADQUARTERS
VISALIA | BAKERSFIELD | MODESTO | SAN LUIS OBISPO


TETER

MERCED CITY SCHOOL DISTRICT
NEW PERIMETER FENCING
HERBERT HOOVER MIDDLE
MERCED, CA

DRAWING TITLE
SITE PLAN

PROJECT NO.
24-13173.02

DRAWING
A100

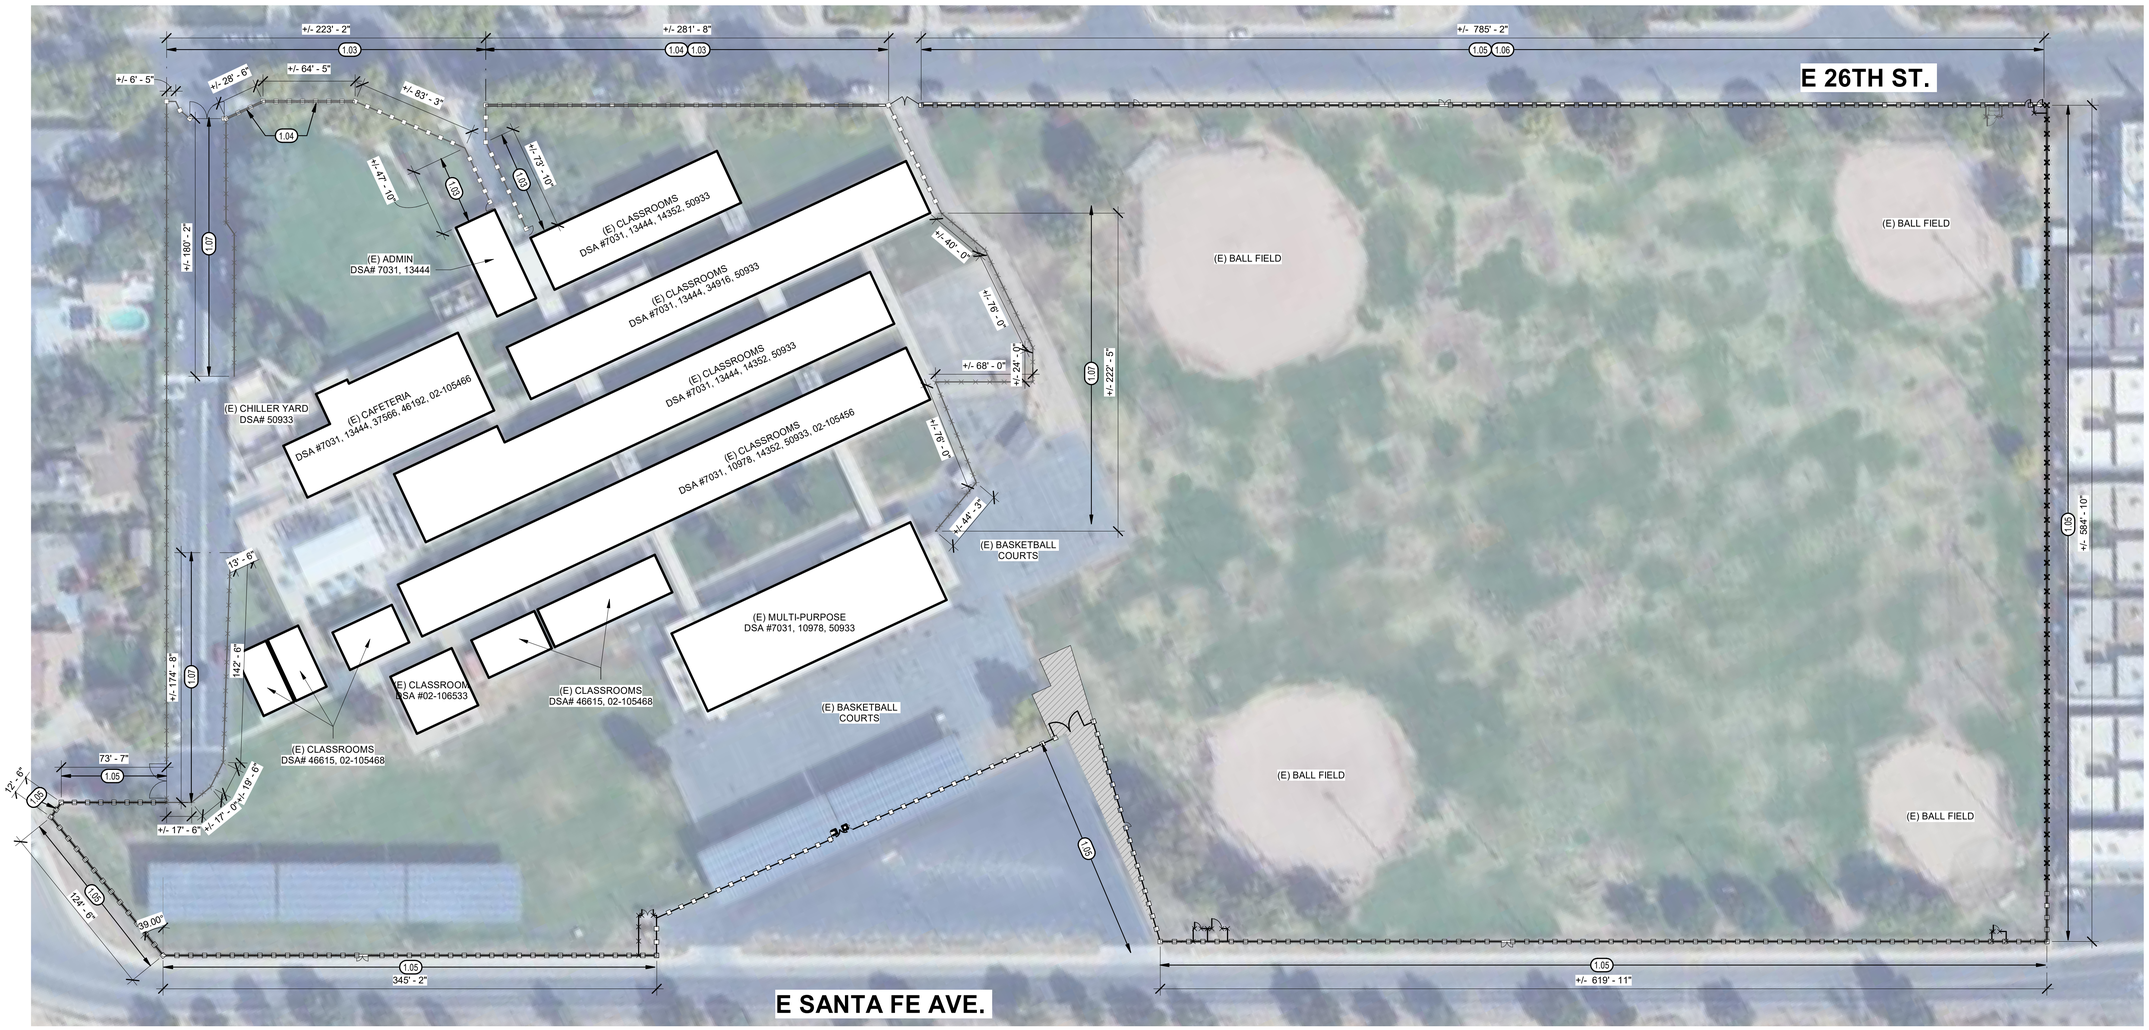

NORTH

SITE PLAN ALTERNATES

1" = 50'-0" | 3

GENERAL NOTES

1. CONCRETE FENCE POST FOOTINGS SHALL NOT ENCROACH INTO PUBLIC RIGHT OF WAY.
2. CONTRACTOR SHALL PROTECT IMPROVEMENTS WITHIN THE PUBLIC RIGHT-OF-WAY FROM DAMAGE DURING CONSTRUCTION ACTIVITIES.
3. CONTRACTOR SHALL OBTAIN AN ENCROACHMENT PERMIT BEFORE PERFORMING ANY WORK OR REPAIRS WITHIN THE CITY RIGHT-OF-WAY.
4. ANY WORK OR REPAIRS WITHIN THE CITY RIGHT-OF-WAY SHALL BE PER CITY OF MERCED STANDARDS.
5. CONTRACTOR SHALL MODIFY, REPAIR AND ADJUST (E) IRRIGATION SYSTEM TO ENSURE PROPER IRRIGATION COVERAGE TO (E) MODIFIED TURF AREAS.
6. CONTRACTOR SHALL REPLACE AND/OR REPAIR ANY DAMAGED IRRIGATION, OR TURF AREAS DISTURBED DURING THE COURSE OF CONSTRUCTION.
7. CONTRACTOR TO FIELD VERIFY ALL DIMENSIONS AND SITE CONDITIONS PRIOR TO SUBMITTING THEIR BID
8. MODIFY IRRIGATION PIPING AND SPRAY HEADS AS NEEDED FOR LANDSCAPE ADJUSTMENTS, FENCING INSTALLATION, AND/OR CONCRETE MOWSTRIP

LEGEND

- (E) DECORATIVE METAL FENCE TO REMAIN
- (E) CHAINLINK FENCE TO REMAIN
- PROPOSED 6'-0" DECORATIVE METAL FENCE, BLACK, SEE 2 / A111
- PROPOSED CHAIN LINK FENCE. HEIGHT VARIES PER LOCATION
- (E) BUILDING, NO WORK
- NEW CONCRETE PAVING PER SPECIFICATIONS
- ALTERNATE: NEW CONCRETE AS INDICATED

KEYNOTES (00.00)

1.03 ALTERNATE NO. 3: PAINT (E) DECORATIVE METAL FENCE AND GATES (BLACK)
1.04 ALTERNATE NO. 4: 18" MOWSTRIP AT (E) DECORATIVE METAL FENCING, SEE 1/A110 FOR ADDITIONAL INFORMATION
1.05 ALTERNATE NO. 5: 18" MOWSTRIP AT NEW FENCING, SEE 1/A110 FOR ADDITIONAL INFORMATION
1.06 ALTERNATE NO. 6: CONCRETE PAVING BETWEEN MOWSTRIP & SIDEWALK, SEE 1/A110 FOR ADDITIONAL INFORMATION
1.07 ALTERNATE NO. 7: REMOVE (E) CHAIN LINK FABRIC, PAINT (E) POSTS BLACK, INSTALL NEW BLACK CHAIN LINK FABRIC & HARDWARE

PLOT DATE: 10/7/2025 10:01:26 PM

Autodesk Docs://13173 MCSD - Perimeter Fencing Site Evaluations/13173.02 - Merced CSD - Hoover.rvt

IDENTIFICATION STAMP
DIV. OF THE STATE ARCHITECT
APP: 02-123702 INC: A
REVIEWED FOR
SS ☐ FLS ☑ ACS ☑
DATE: 10/14/2025

Teter, Inc. expressly reserves its common law copyright and other property rights in these plans. This document, the ideas and designs incorporated herein, as an instrument of professional service, is not to be used in whole or in part, for any other project without prior written authorization.

MARK	DATE	DESCRIPTION
A	10/07/25	DSA SUBMITTAL

CHRISTOPHER A. TEETER C-35953 LICENSED ARCHITECT STATE OF CALIFORNIA

TETER, INC.
FRESNO HEADQUARTERS
VISALIA | BAKERSFIELD | MODESTO | SAN LUIS OBISPO
ARCHITECTS ENGINEERS CONNECTED


MERCED CITY SCHOOL DISTRICT
NEW PERIMETER FENCING
HERBERT HOOVER MIDDLE
MERCED, CA

DRAWING TITLE
SITE PLAN ALTERNATES

PROJECT NO.
24-13173.02

DRAWING
A101


Autodesk Docs://13173 MCSD - Perimeter Fencing Site Evaluations/13173.02 - Merced CSD - Hoover.rvt

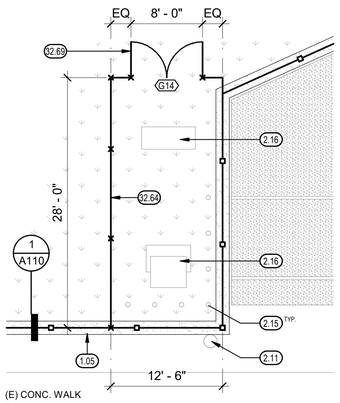

E SANTA FE AVE.

NORTH

ENLARGED SITE PLAN 1/8" = 1'-0" | 18

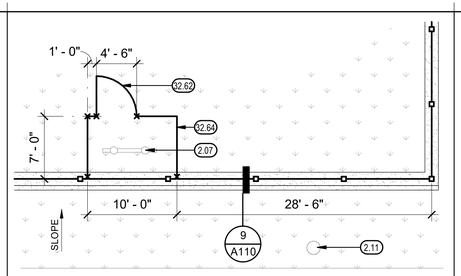


E SANTA FE AVE.

NORTH

ENLARGED SITE PLAN 1/8" = 1'-0" | 13


E 26TH ST.

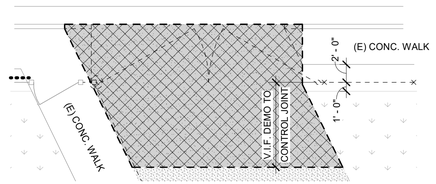

NORTH

DEMO ENLARGED SITE PLAN 1/8" = 1'-0" | 15


E 26TH ST.

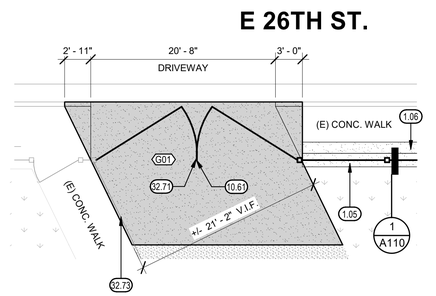

NORTH


ENLARGED SITE PLAN 1/8" = 1'-0" | 16

E 26TH ST.

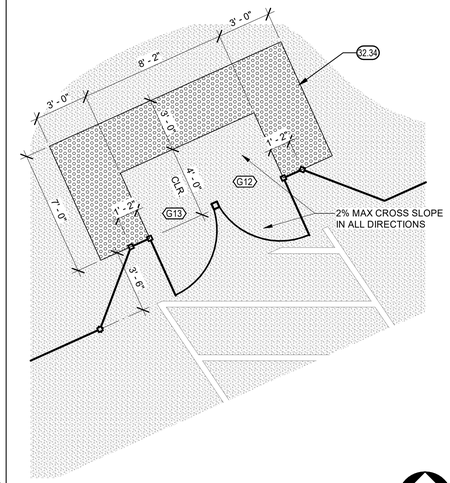

NORTH


ENLARGED SITE PLAN 1/4" = 1'-0" | 11

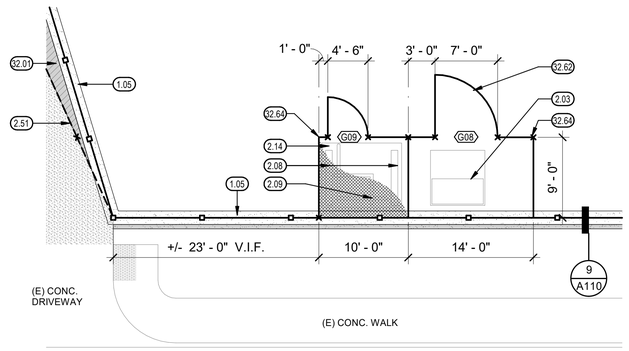

NORTH

ENLARGED SITE PLAN 1/8" = 1'-0" | 8

E 26TH ST.

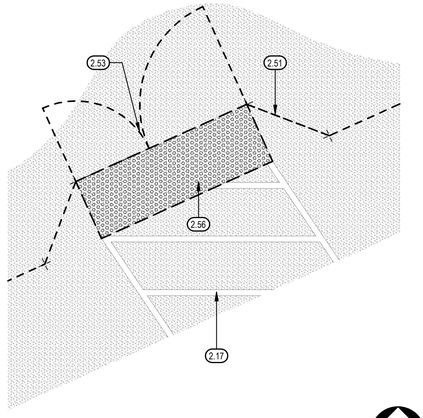

NORTH

DEMO ENLARGED SITE PLAN 1/4" = 1'-0" | 7

KEYNOTES 00.00

1.05	ALTERNATE NO. 5: 18" MOWSTRIP AT NEW FENCING, SEE 1/A110 FOR ADDITIONAL INFORMATION
1.06	ALTERNATE NO. 6: CONCRETE PAVING BETWEEN MOWSTRIP & SIDEWALK, SEE 1/A110 FOR ADDITIONAL INFORMATION
2.03	(E) ELEC. EQUIPMENT ON CONC. PAD TO REMAIN
2.04	EXISTING CHAIN LINK FENCE TO REMAIN
2.06	(E) CONC. WALK
2.07	(E) BACKFLOW PIPES TO REMAIN
2.08	(E) WOOD POSTS AND PANEL TO REMAIN
2.09	(E) PIPES TO REMAIN
2.11	(E) POWER POLE
2.14	(E) CONC PAD
2.15	(E) BOLLARDS TO REMAIN
2.16	(E) ELEC. EQUIP. TO REMAIN
2.17	(E) PAVEMENT STRIPING
2.51	REMOVE CHAIN LINK FENCING
2.53	REMOVE CHAIN LINK GATES
2.56	REMOVE EXISTING TRUNCATED DOMES
10.61	KNOX BOX, EMERGENCY SERVICES KEY STORAGE
32.01	INFILL AC PAVING UP TO CONC. MOW STRIP
32.34	DETECTABLE WARNING SURFACE, SEE 17 / A111
32.62	CHAIN LINK SERVICE GATE, SEE 4 / A111
32.64	6'-0" FT HIGH, CHAIN LINK FENCING. SEE 12 / A110
32.67	DECORATIVE METAL SERVICE GATE, SEE 2 / A110
32.68	7'-0" FT HIGH, CHAIN LINK FENCING W/ NO CLIMB FABRIC
32.69	DECORATIVE METAL PAIR OF SWING SERVICE GATES, SEE 3 / A110
32.71	DECORATIVE METAL FIRE ACCESS GATE, SEE 16 / A111
32.72	ADD PRIVACY SLATS TO (E) CHAIN LINK FENCE AND GATE
32.73	RE-INSTALL DECORATIVE METAL FENCE SECTION

LEGEND

- (E) CHAINLINK FENCE TO REMAIN
- PROPOSED 6' DECORATIVE METAL FENCE
- PROPOSED NEW CHAIN LINK FENCE
- GXX GATE DESIGNATION
- (E) ASPHALT
- (E) LANDSCAPE
- ENCLOSE TOP OF AREA W/ CHAIN LINK FENCING
- DEMO CONCRETE
- DEMO AC PAVING
- NEW CONCRETE PAVING PER SPECIFICATIONS
- NEW ASPHALT PAVING PER SPECIFICATIONS
- ALTERNATE: NEW CONCRETE AS INDICATED

IDENTIFICATION STAMP
DIV. OF THE STATE ARCHITECT
APP: 02-123702 INC:
REVIEWED FOR
SS ☐ FLS ☑ ACS ☑
DATE: 10/14/2025

Teter, Inc. expressly reserves its common law copyright and other property rights in these plans. This document, the ideas and designs incorporated herein, as an instrument of professional service, is not to be used in whole or in part, for any other project without prior written authorization.

MARK	DATE	DESCRIPTION
A	10/07/25	DSA SUBMITTAL

TETER, INC.
ARCHITECTS ENGINEERS CONNECTED
FRESNO HEADQUARTERS
VISALIA | BAKERSFIELD | MODESTO | SAN LUIS OBISPO

MERCED CITY SCHOOL DISTRICT
NEW PERIMETER FENCING
HERBERT HOOVER MIDDLE
MERCED, CA


DRAWING TITLE
ENLARGED SITE PLANS

PROJECT NO.
24-13173.02


DRAWING
A102

PLOT DATE: 10/7/2025 10:01:27 PM

Autodesk Docs://13173 MCSD - Perimeter Fencing Site Evaluations/13173.02 - Merced CSD - Hoover.rvt

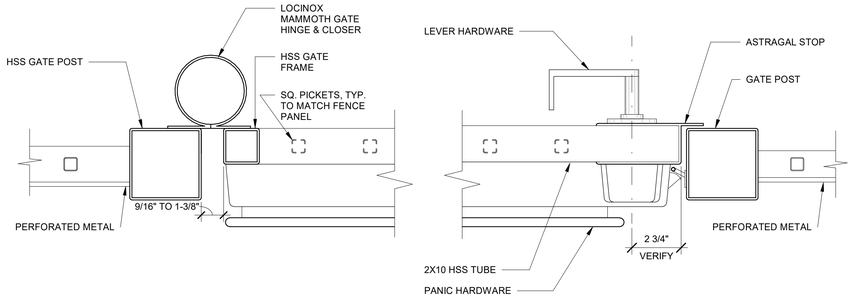


GATE PANIC HARDWARE - DECORATIVE METAL
3" = 1'-0" | 13

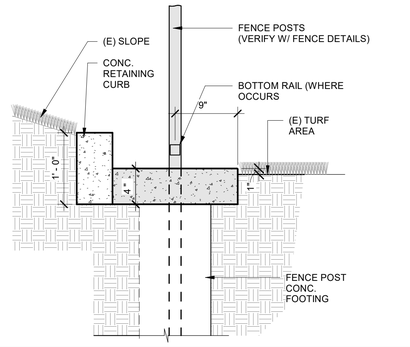


MOW STRIP AT SLOPE (ALT. NO. 5)
1" = 1'-0" | 9

DESCRIPTION	MEMBER SIZE	'DIA'	'D'
INTERMEDIATE & END POSTS 8'-0" O.C. MAX. x 8'-0" HT. (WITHOUT PERFORATED METAL MESH PANEL)	HSS 4" x 4" x 12 GA. 5.41 PLF	15"ø	48"
INTERMEDIATE & END POSTS 8'-0" O.C. MAX. x 6'-0" HT. (WITHOUT PERFORATED METAL MESH PANEL)	HSS 4" x 4" x 12 GA. 5.41 PLF	15"ø	42"
CORNER POSTS 8'-0" O.C. MAX. x 6'-0" HT. (UP TO 8'-0" MAX., HT.) (WITHOUT PERFORATED METAL MESH PANEL)	HSS 4" x 4" x 12 GA. 5.41 PLF	18"ø	48"
INTERMEDIATE, CORNER & END POSTS 8'-0" O.C. MAX. x 6'-0" HT. (WITH PERFORATED METAL MESH PANEL)	HSS 4" x 4" x 1/4" 12.21 PLF	18"ø	54"
GATE POSTS LEAF UP TO 4'-0" WIDE x 6'-0" HT. (UP TO 8'-0" MAX., HT.) (WITHOUT PERFORATED METAL MESH PANEL)	HSS 4" x 4" x 1/4" 12.21 PLF	18"ø	48"
GATE POSTS LEAF UP TO 4'-0" WIDE x 6'-0" HT. (WITH PERFORATED METAL MESH PANEL)	HSS 4" x 4" x 1/4" 12.21 PLF	18"ø	60"
GATE POSTS LEAF OVER 4'-0" UP TO 7'-0" WIDE x 6'-0" HT. (WITHOUT PERFORATED METAL MESH PANEL)	HSS 4"x4"x1/4" 12.21 PLF	18"ø	54"
GATE POSTS LEAF OVER 4'-0" UP TO 7'-0" WIDE x 6'-0" HT. (WITH PERFORATED METAL MESH PANEL)	HSS 4"x4"x1/4" 12.21 PLF	24"ø	72"
DRIVE GATE POSTS (ROLLING) LEAF UP TO 7'-0" WIDE x 6'-0" HT. (WITHOUT PERFORATED METAL MESH PANEL)	HSS 6"x6"x1/4" 19.02 PLF	24"ø	72"
DRIVE GATE POSTS (SWING) LEAF OVER 7'-0" UP TO 12'-0" WIDE x 6'-0" HT. (WITHOUT PERFORATED METAL MESH PANEL)	HSS 6"x6"x3/8" 19.02 PLF	24"ø	54"


FENCE/GATE POST INFO.
1/2" = 1'-0" | 6

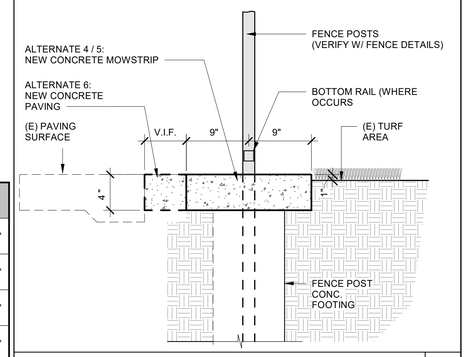

ALTERNATES
1" = 1'-0" | 1

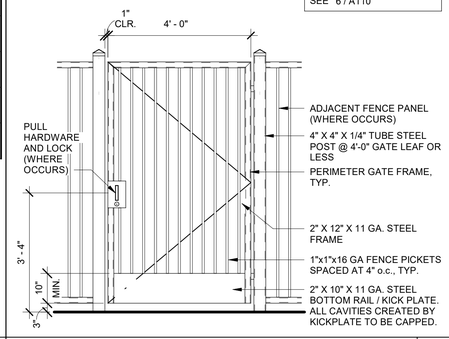


SINGLE MAINTENANCE GATE
1/2" = 1'-0" | 2

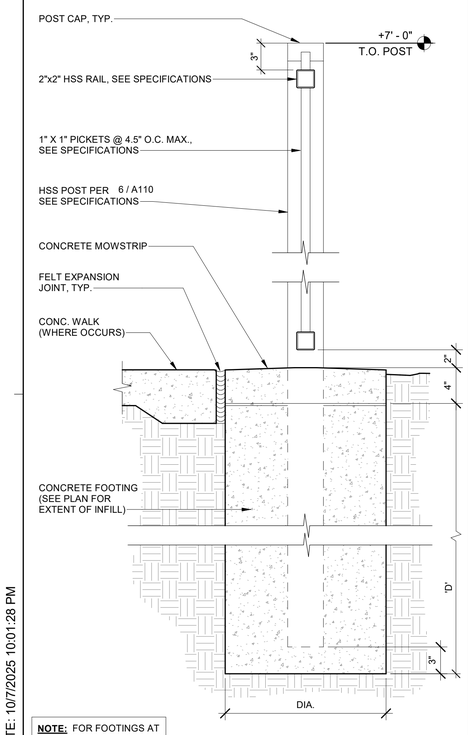


NOTE: FOR FOOTINGS AT GATE POSTS SEE 6 / A110

DECORATIVE METAL FENCE
1 1/2" = 1'-0" | 20

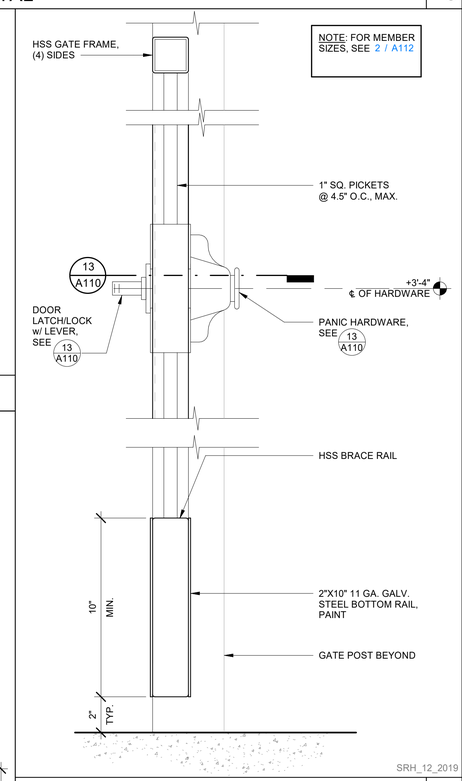


DECORATIVE MTL GATE SECTION
3" = 1'-0" | 15

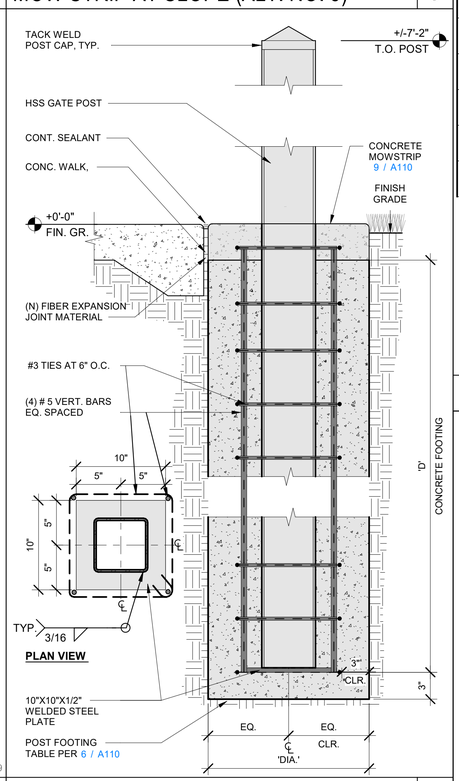



DRIVE GATE FOOTING
1 1/2" = 1'-0" | 11

6'-0", 7'-0" TALL CHAIN LINK FENCE	MEMBER SIZE:	'D'	'DIA'
LINE POSTS 10'-0" O.C. MAX.	1.90"Φ O.D. 2.72 PLF	42"	15"Φ
CORNER AND END POST	2.375"Φ O.D. 3.65 PLF	42"	15"Φ
GATE POST FOR LEAF TO 6'-0" WIDE	2.875"Φ O.D. 5.79 PLF	48"	18"Φ
GATE POST FOR LEAF 6'-0" TO 12'-0" WIDE	4.00"Φ O.D. 9.11 PLF	60"	18"Φ
TOP AND BRACE RAILS	1.66"ΦO.D. 2.27 PLF	--	--

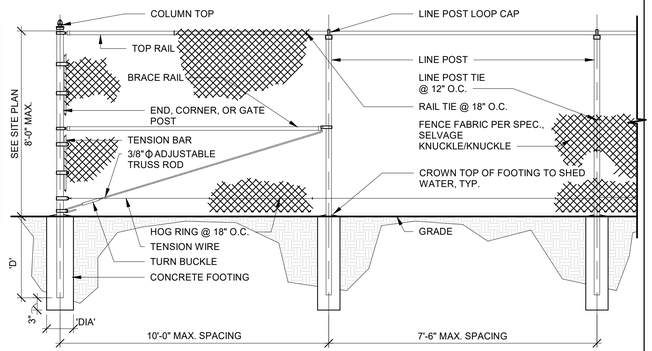


TYPICAL CHAIN-LINK FENCE PANEL, FOOTING & POST SCHEDULE
1/2" = 1'-0" | 12

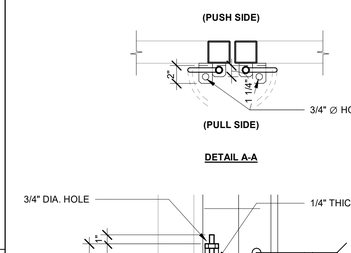

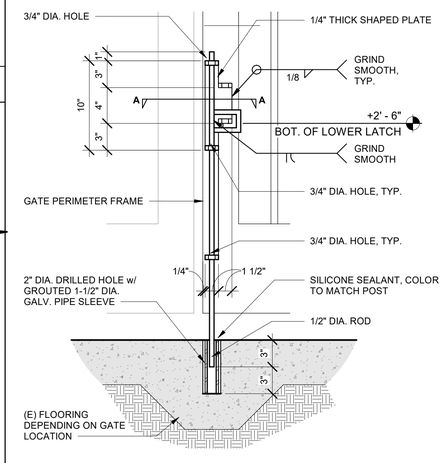


CANE BOLT
1 1/2" = 1'-0" | 8

NOTE:
FOR HARDWARE INFORMATION, SEE GATE SCHEDULE AND FOR GATE CONST., SEE 2 / A110

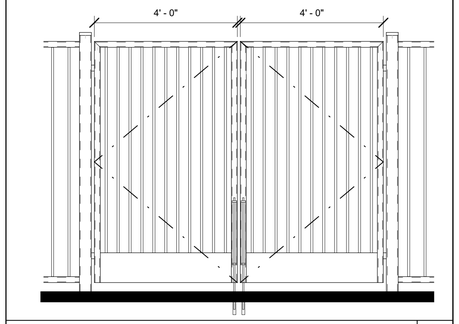

DECORATIVE MTL SVC GATE
1/2" = 1'-0" | 3

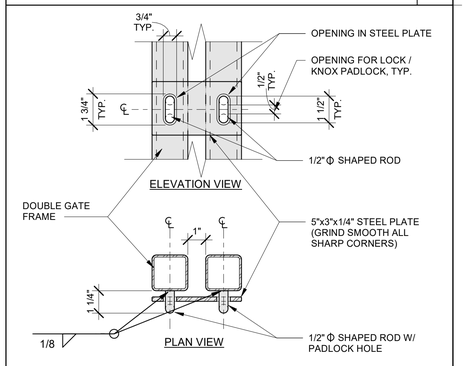

F.D. ACCESS
3" = 1'-0" | 4

IDENTIFICATION STAMP
DIV. OF THE STATE ARCHITECT
APP: 02-123702 INC: A
REVIEWED FOR
SS ☐ FLS ☑ ACS ☑
DATE: 10/14/2025

Teter, Inc. expressly reserves its common law copyright and other property rights in these plans. This document, the ideas and designs incorporated herein, as an instrument of professional service, is not to be used in whole or in part, for any other project without prior written authorization.

MARK	DATE	DESCRIPTION
A	10/07/25	DSA SUBMITTAL

TETER, INC.
ARCHITECTS ENGINEERS
FRESNO HEADQUARTERS
VISALIA | BAKERSFIELD | MODESTO | SAN LUIS OBISPO

MERCED CITY SCHOOL DISTRICT
NEW PERIMETER FENCING
HERBERT HOOVER MIDDLE
MERCED, CA


DRAWING TITLE
SITE DETAILS

PROJECT NO.
24-13173.02

DRAWING
A110

PLOT DATE: 10/7/2025 10:01:28 PM


Autodesk Docs://13173 MCSD - Perimeter Fencing Site Evaluations/13173.02 - Merced CSD - Hoover.rvt

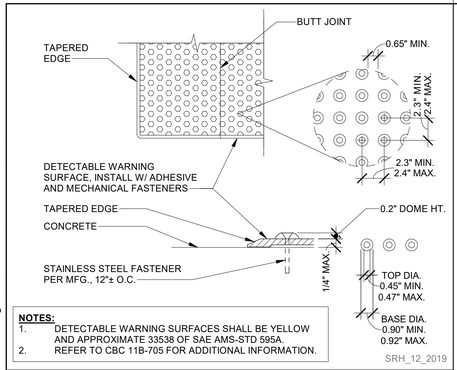


NOTES:
1. DETECTABLE WARNING SURFACES SHALL BE YELLOW AND APPROXIMATE 33538 OF SAE AMS-STD 595A.
2. REFER TO CBC 11B-705 FOR ADDITIONAL INFORMATION.

SRH_12_2019


DETECTABLE WARNING
1/2" = 1'-0" | 17

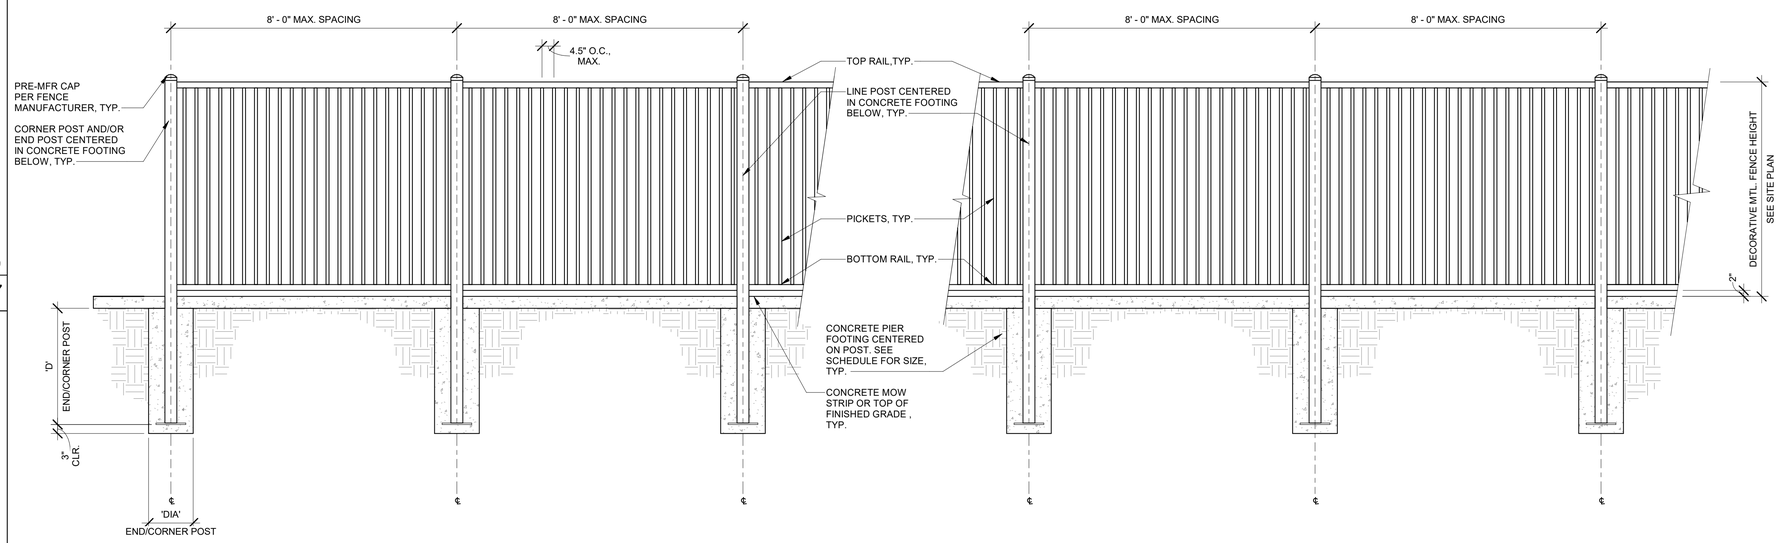


TYPICAL DECORATIVE METAL FENCE ELEVATION
1/2" = 1'-0" | 2

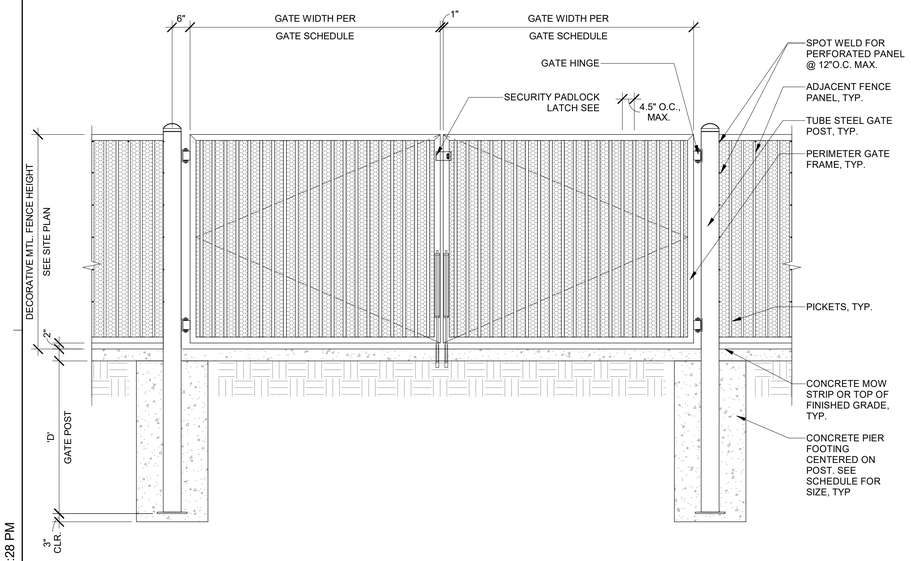

ORNAMENTAL PAIR OF GATES
1/2" = 1'-0" | 16

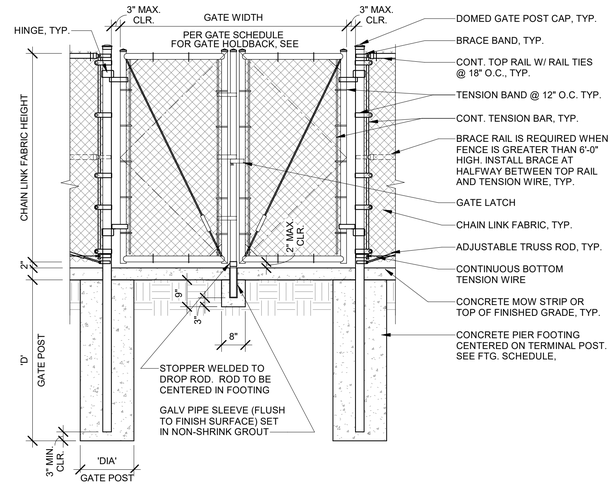

CHAIN LINK DOUBLE SWING GATE - SERVICE
1/2" = 1'-0" | 8

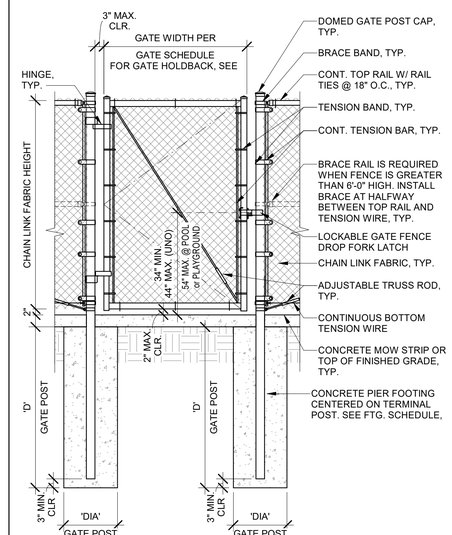

CHAIN LINK SWING SERVICE GATE
1/2" = 1'-0" | 4

PLOT DATE: 10/7/2025 10:01:28 PM

IDENTIFICATION STAMP
DIV. OF THE STATE ARCHITECT
APP: 02-123702 INC: A
REVIEWED FOR
SS ☐ FLS ☑ ACS ☑
DATE: 10/14/2025

Teter, Inc. expressly reserves its common law copyright and other property rights in these plans. This document, the ideas and designs incorporated herein, as an instrument of professional service, is not to be used in whole or in part, for any other project without prior written authorization.

MARK	DATE	DESCRIPTION
A	10/07/25	DSA SUBMITTAL


TETER, INC.
ARCHITECTS ENGINEERS CONNECTED
FRESNO HEADQUARTERS
VISALIA | BAKERSFIELD | MODESTO | SAN LUIS OBISPO

MERCED CITY SCHOOL DISTRICT
NEW PERIMETER FENCING
HERBERT HOOVER MIDDLE
MERCED, CA

DRAWING TITLE
SITE DETAILS

PROJECT NO.
24-13173.02

DRAWING
A111

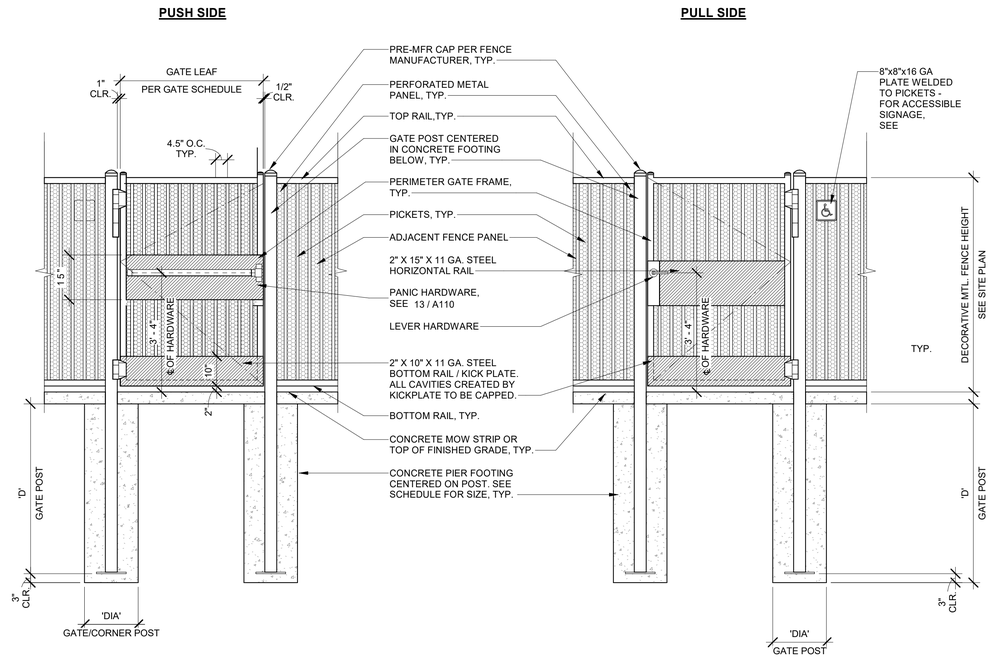

ORNAMENTAL SWING GATE - ACCESSIBLE

1/2" = 1'-0" | 2

IDENTIFICATION STAMP
DIV. OF THE STATE ARCHITECT
APP: 02-123702 INC:
REVIEWED FOR
SS ☐ FLS ☑ ACS ☑
DATE: 10/14/2025

Teter, Inc. expressly reserves its common law copyright and other property rights in these plans. This document, the ideas and designs incorporated herein, as an instrument of professional service, is not to be used in whole or in part, for any other project without prior written authorization.

MARK	DATE	DESCRIPTION
A	10/07/25	DSA SUBMITTAL

LICENSED ARCHITECT CHRISTOPHER TETER C-35953 STATE OF CALIFORNIA

TETER, INC.
ARCHITECTS ENGINEERS CONNECTED
FRESNO HEADQUARTERS
VISALIA | BAKERSFIELD | MODESTO | SAN LUIS OBISPO

TETER

MERCED CITY SCHOOL DISTRICT
NEW PERIMETER FENCING
HERBERT HOOVER MIDDLE
MERCED, CA

DRAWING TITLE
SITE DETAILS

PROJECT NO.
24-13173.02

DRAWING
A112

Autodesk Docs://13173 MCSD - Perimeter Fencing Site Evaluations/13173.02 - Merced CSD - Hoover.rvt

PLOT DATE: 10/7/2025 10:01:29 PM