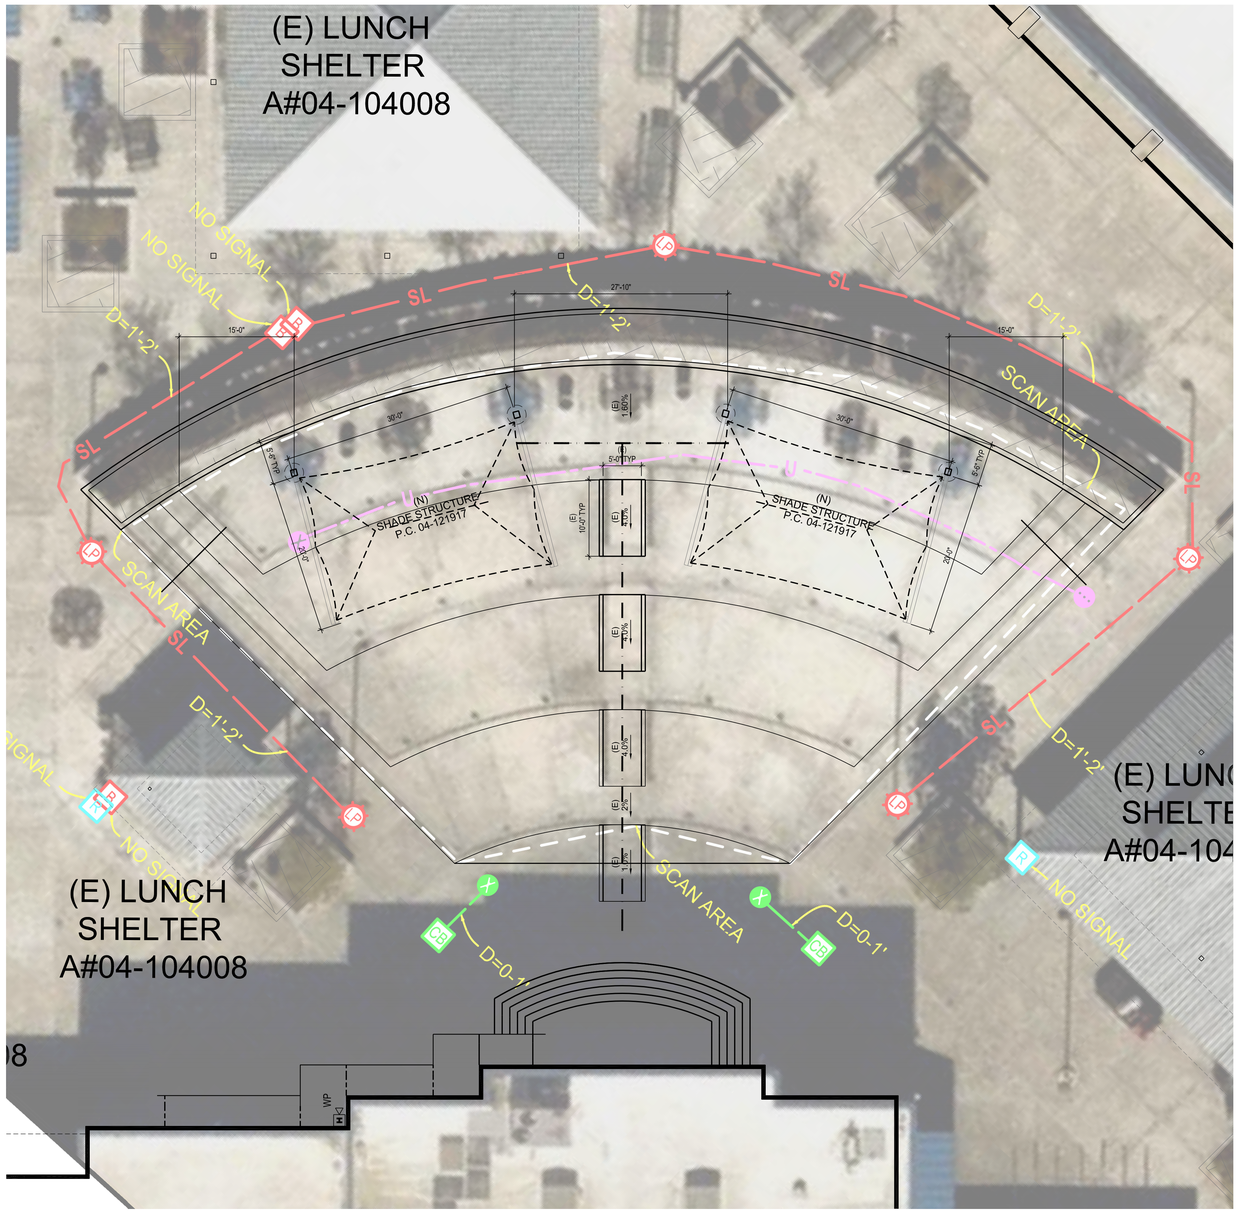


DESIGN PROFESSIONAL IN GENERAL RESPONSIBLE CHARGE STATEMENT:

THE POT IDENTIFIED IN THESE CONSTRUCTION DOCUMENTS IS COMPLIANT WITH THE CURRENT APPLICABLE CALIFORNIA BUILDING CODE ACCESSIBILITY PROVISIONS FOR PATH OF TRAVEL REQUIREMENTS FOR ALTERATIONS, ADDITIONS AND STRUCTURAL REPAIRS. AS PART OF THE DESIGN OF THIS PROJECT, THE POT WAS EXAMINED AND ANY ELEMENTS, COMPONENTS OR PORTIONS OF THE POT THAT WERE DETERMINED TO BE NONCOMPLIANT 1) HAVE BEEN IDENTIFIED AND 2) THE CORRECTIVE WORK NECESSARY TO BRING DETAILS, DRAWINGS AND SPECIFICATIONS INCORPORATED INTO THESE CONSTRUCTION DOCUMENTS. ANY NONCOMPLIANT ELEMENTS, COMPONENTS OR PORTIONS OF THE POT THAT WILL NOT BE CORRECTED BY THIS PROJECT BASED ON VALUATION THRESHOLD LIMITATIONS OR A FINDING OF UNREASONABLE HARDSHIP ARE SO INDICATED IN THE CONSTRUCTION DOCUMENTS.

DURING CONSTRUCTION, IF POT ITEMS WITHIN SCOPE OF THE PROJECT REPRESENTED AS CODE COMPLIANT ARE FOUND TO BE NONCONFORMING BEYOND REASONABLE CONSTRUCTION TOLERANCES, THEY SHALL BE BROUGHT INTO COMPLIANCE WITH THE CBC AS A PART OF THIS PROJECT BY MEANS OF CONSTRUCTION CHANGE DOCUMENT.

(E) P.O.T. A#04-104008

(N) P.O.T.

PATH OF TRAVEL

(N) 20'X30' SHADE STRUCTURE PER P.C. 04-121917

(E) WEATHERPROOF HORN A#04-104008

N

ENLARGED FLOOR PLAN | 1/8" = 1'-0" | 1 | REFERENCE NOTES

PBK
RANCHO CUCAMONGA
8163 ROCHESTER AVENUE, SUITE 100
RANCHO CUCAMONGA, CA 91730
909-987-0909 P

WARM SPRINGS MIDDLE SCHOOL
SHADE STRUCTURE PLACEMENT

MURRIETA VALLEY UNIFIED SCHOOL DISTRICT
39245 CALLE DE FORTUNA,
MURRIETA, CA 92563

LICENSED ARCHITECT
LISA COX
C-29158
07/31/25
STATE OF CALIFORNIA

CONSULTANT

NO	DATE	BY	DESCRIPTION
1			REVISIONS

DRAWN: IS	CHECKED: PBK
DATE: 01/10/2024	SCALE: AS SHOWN
PROJECT NUMBER: 240090	

ENLARGED FLOOR PLAN

DRAWING NUMBER: A1.1