



B-CANOPY
A-NEW Gym


C
B
D
A

Created : Thu Jan 29 14:50:23 2026, System ABS 2.1.11
This Project has Priced incomplete.
See myPortal project pricing step 4 for list of failures.
Drawings generated are limited and subject to change due to failures.

NOT FOR CONSTRUCTION

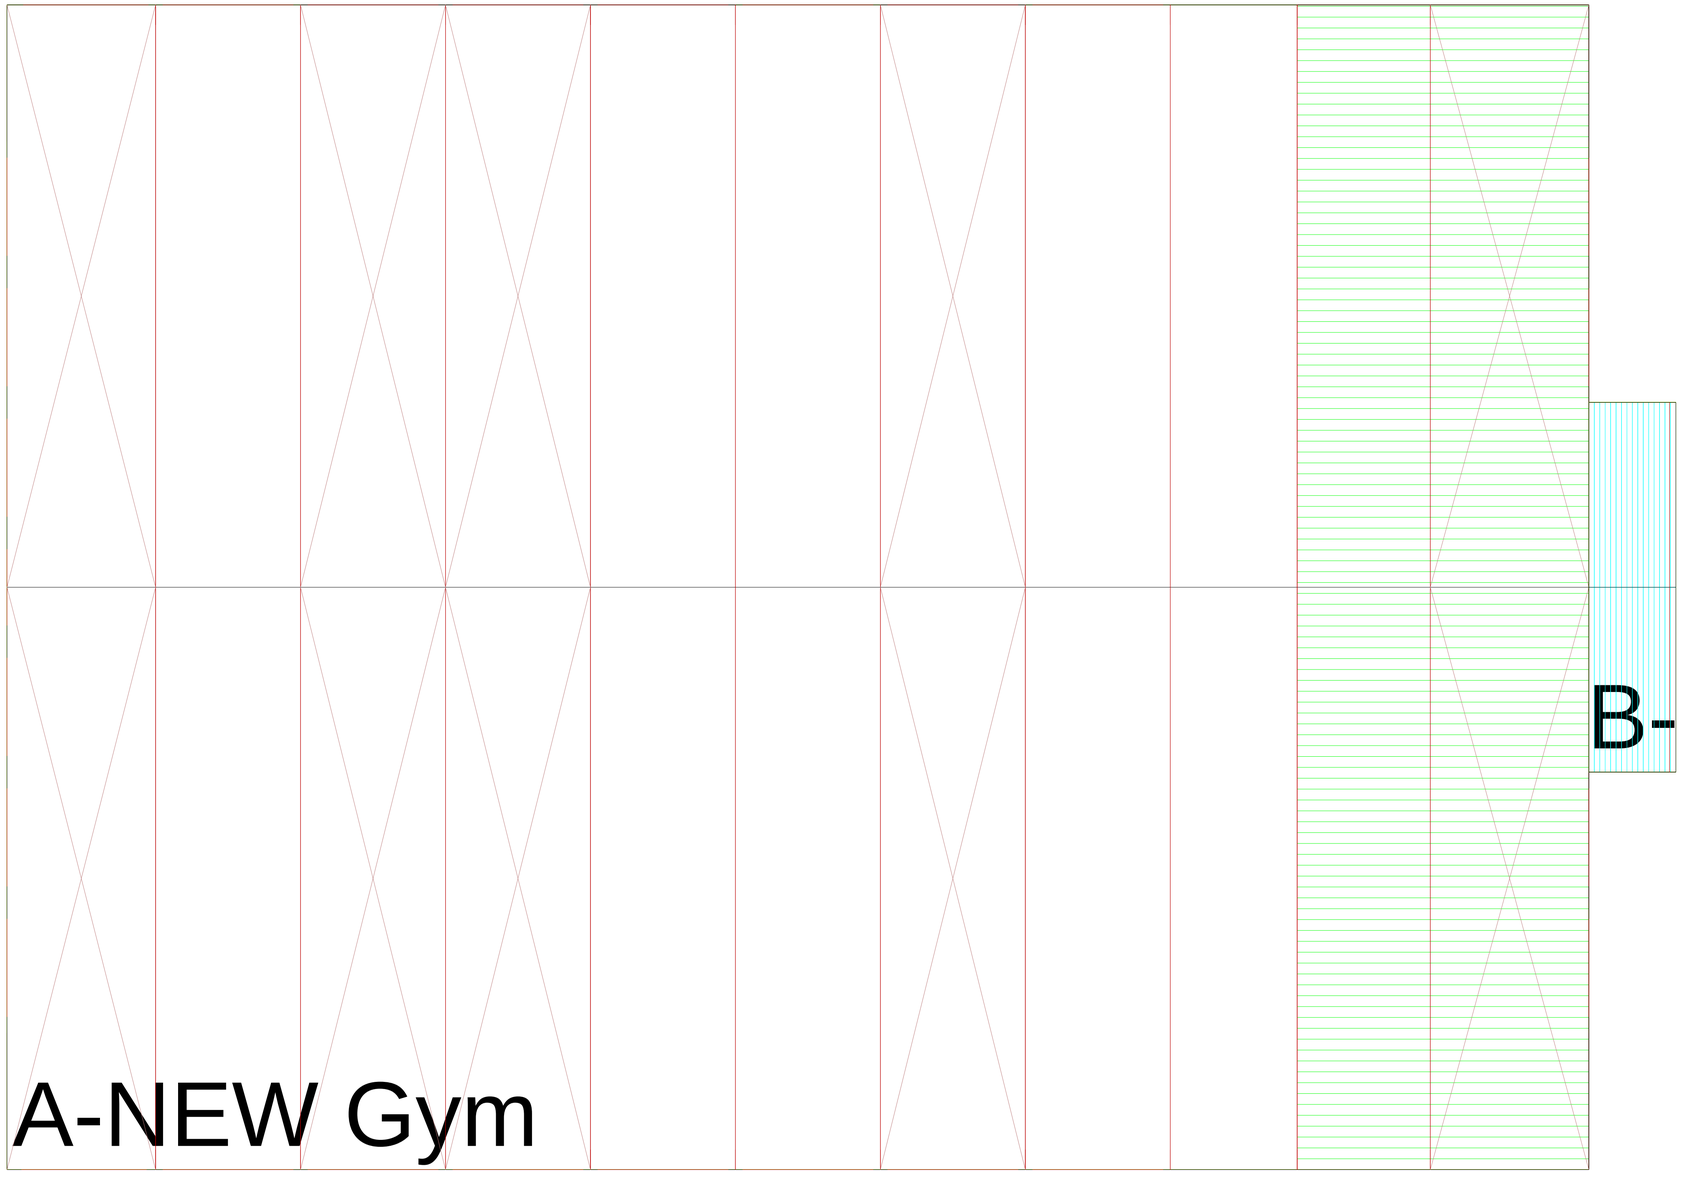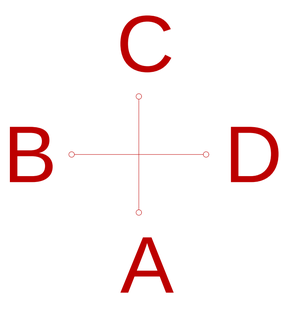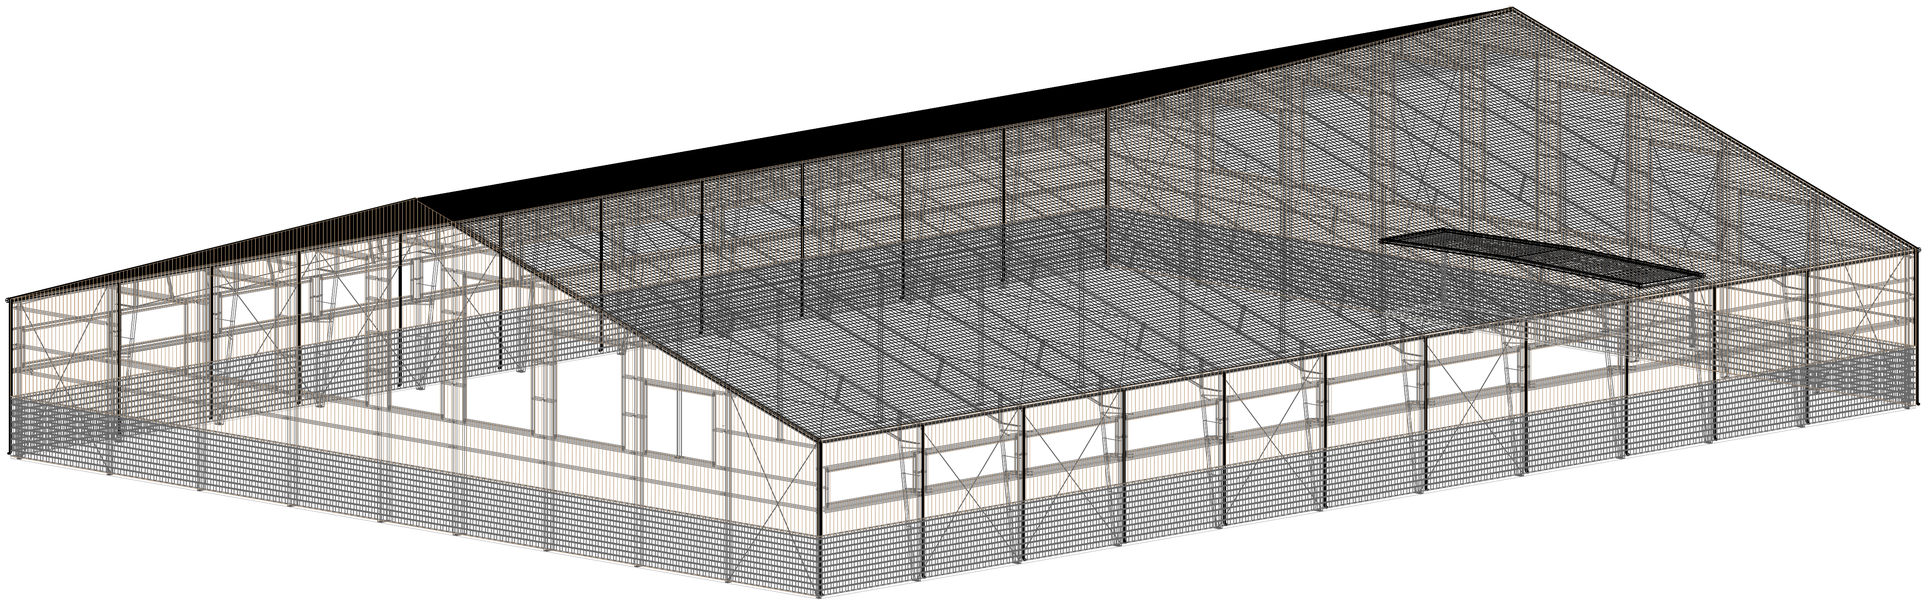

This drawing is not for construction. This drawing is intended to depict general building information and is solely for sales presentation purposes. For clarity of presentation, items depicted may be different from actual design and final drawings. In the event of conflict between this drawing and the purchase order, the purchase order shall prevail.

3D FRONT LEFT - (B) CANOPY

CECO Building Systems

Ceco Building Systems
www.cecobuildings.com

Customer:
Dexter High School
2200 North Parker Road
Dexter, MI 48130

Drawing Status:
- [ ] Preliminary
- [ ] For Approval
- [ ] For Construction Permit
- [ ] For Erector Installation

Scale: NOT TO SCALE

VERSION	PAPER SIZE
ABS 2.1.11	22x34
ESTIMATOR: Jake	DATE: 1/29/026

JOB NAME
Q-26-452313_Dexter Fieldhouse - ADD □2, entrance canopy□
405232

MEMBER
MBMA


The engineer whose seal appears hereon is an employee for the manufacturer for the materials described herein. Said seal or certification is limited to the products designed and manufactured by manufacturer only.The undersigned engineer is not the overall engineer of record for this project.

Anchor Rod Drawings

1) This drawing is for anchor rod placement only and is not a foundation design.
2) Foundation must be square and level with all anchor rods true in size, location, and projection.
3) Projection shown must be held to keep threads clear of finished concrete.
4) This structural design data includes magnitude and location of design loads and support conditions, material properties and type and size of major structural members necessary to show compliance with the order documents at the time of this issue. Any change to building loads or dimensions may change structural member sizes and location shown. This structural design data will be superseded and voided by any future mailing.
5) Anchor Rod size is determined by shear and tension at the bottom of the base plate. The length of the anchor rod and method of load transfer to the foundation are to be determined by the foundation engineer and are not provided by the manufacturer.
6) Anchor Rods are ASTM F1554 Gr. 36 material unless noted otherwise.
7) 3000 psi concrete compressive strength (f'c) is assumed for the purpose of column base plate design unless otherwise noted.
8) Concrete ramps between framed opening jambs are not shown on manufacturer drawings. End user may or may not install concrete ramps between framed opening jambs.

FINISH FLOOR AT ELEVATION 100'-0

NOT FOR CONSTRUCTION

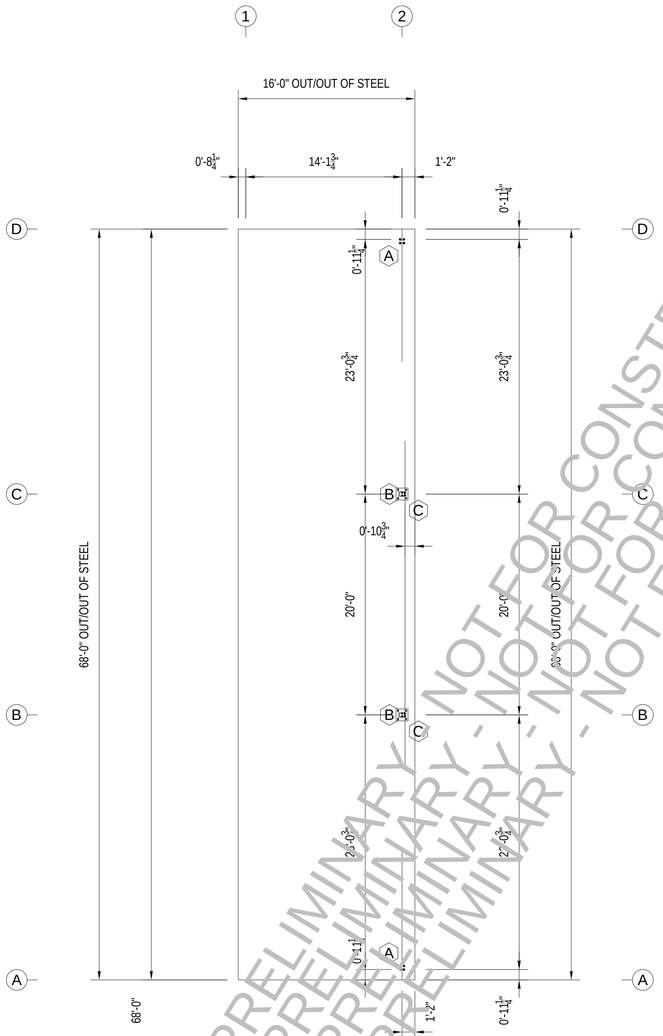

PRELIMINARY - NOT FOR CONSTRUCTION

This drawing is not for construction. This drawing is intended to depict general building information and is solely for sales presentation purposes. For clarity of presentation, items depicted may be different from actual design and final drawings. In the event of conflict between this drawing and the purchase order, the purchase order shall prevail.

ANCHOR ROD PLAN - (B) CANOPY

SWC / EWB / Key Plan / EWD / SWA

ANCHOR BOLTS TO BE DESIGNED BY FOUNDATION ENGINEER USING DIAMETERS SHOWN IN THE TABLE	
ANCHOR ROD DESCRIPTION	QUANTITY
5/8"ø DIAMETER X	8
3/4"ø DIAMETER X	16

Revision	Date	Description	By	CK'd

CECO Building Systems
Columbus, MS. (662) 243-6400
Mount Pleasant, IA. (319) 385-8001
www.cecobuildings.com

Project Name & Location:
Q-26-452313 Dexter Fieldhouse -
869 South Wagner Road
Ann Arbor, MI 48103

Customer:
Dexter High School
2200 North Parker Road
Dexter, MI 48130

Drawing Status:
- [ ] Preliminary (Not For Construction)
- [ ] For Approval (Not For Construction)
- [ ] For Construction Permit
- [ ] For Erector Installation


Scale:	NOT TO SCALE
Drawn By:	Auto 1/29/26
Checked By:	
Project Engineer:	
Job Number:	
Sheet Number:	F1 of 2

The engineer whose seal appears hereon is an employee for the manufacturer for the materials described herein. Said seal or certification is limited to the products designed and manufactured by manufacturer only.The undersigned engineer is not the overall engineer of record for this project.


This Project has Priced incomplete.
See myPortal project pricing step 4 for list of failures.
Drawings generated are limited and subject to change due to failures.

NOT FOR CONSTRUCTION

AISC CODE OF STANDARD PRACTICE TOLERANCES FOR SETTING ANCHOR RODS

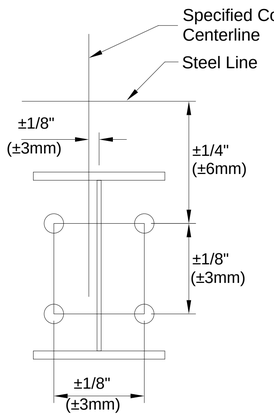


ANCHOR ROD SETTING TOLERANCES

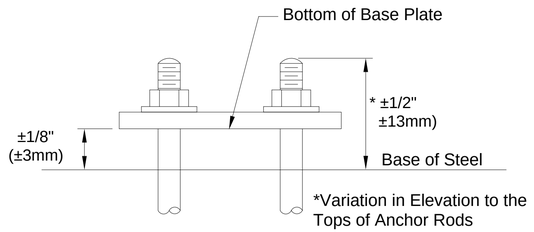

BASE PLATE AND ANCHOR ROD TOLERANCES


SIDEWALL

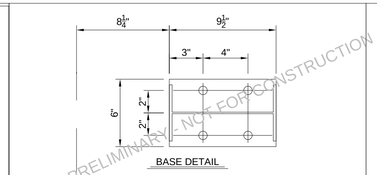

A

BASE OF STEEL AT ELEV. 100'-0


ENDWALL

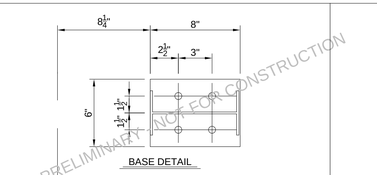

B

BASE OF STEEL AT ELEV. 111'-4

SIDEWALL

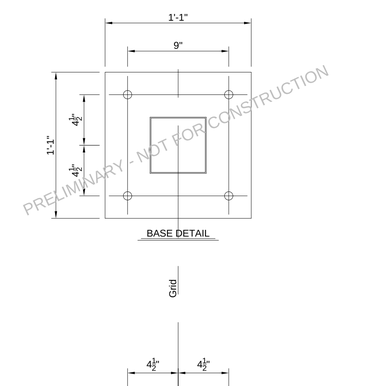

C

BASE OF STEEL AT ELEV. 100'-0

This drawing is not for construction. This drawing is intended to depict general building information and is solely for sales presentation purposes. For clarity of presentation, items depicted may be different from actual design and final drawings. In the event of conflict between this drawing and the purchase order, the purchase order shall prevail.

ANCHOR ROD SECTION DETAILS - (B) CANOPY

Revision	Date	By	Ck'd
Description			

Columbus, MS. (662) 243-6400
Mount Pleasant, IA. (319) 385-8001
www.cecobuildings.com

CECO Building Systems

Project Name & Location:
Q-26-452313 Dexter Fieldhouse -
859 South Wagner Road
Ann Arbor, MI 48103

Customer:
Dexter High School
2200 North Parker Road
Dexter, MI 48130


For Construction Permit
For Erector Installation
Preliminary. (Not For Construction)
For Approval (Not For Construction)
Drawing Status:

Scale:	NOT TO SCALE
Drawn By:	Auto 1/29/26
Checked By:	
Project Engineer:	
Job Number:	
Sheet Number:	F2 of 2

The engineer whose seal appears hereon is an employee for the manufacturer for the materials described herein. Said seal or certification is limited to the products designed and manufactured by manufacturer only.The undersigned engineer is not the overall engineer of record for this project.

Created : Thu Jan 29 14:53:30 2026, System ABS 2.1.11
This Project has Priced incomplete.
See myPortal project pricing step 4 for list of failures.
Drawings generated are limited and subject to change due to failures.

NOT FOR CONSTRUCTION

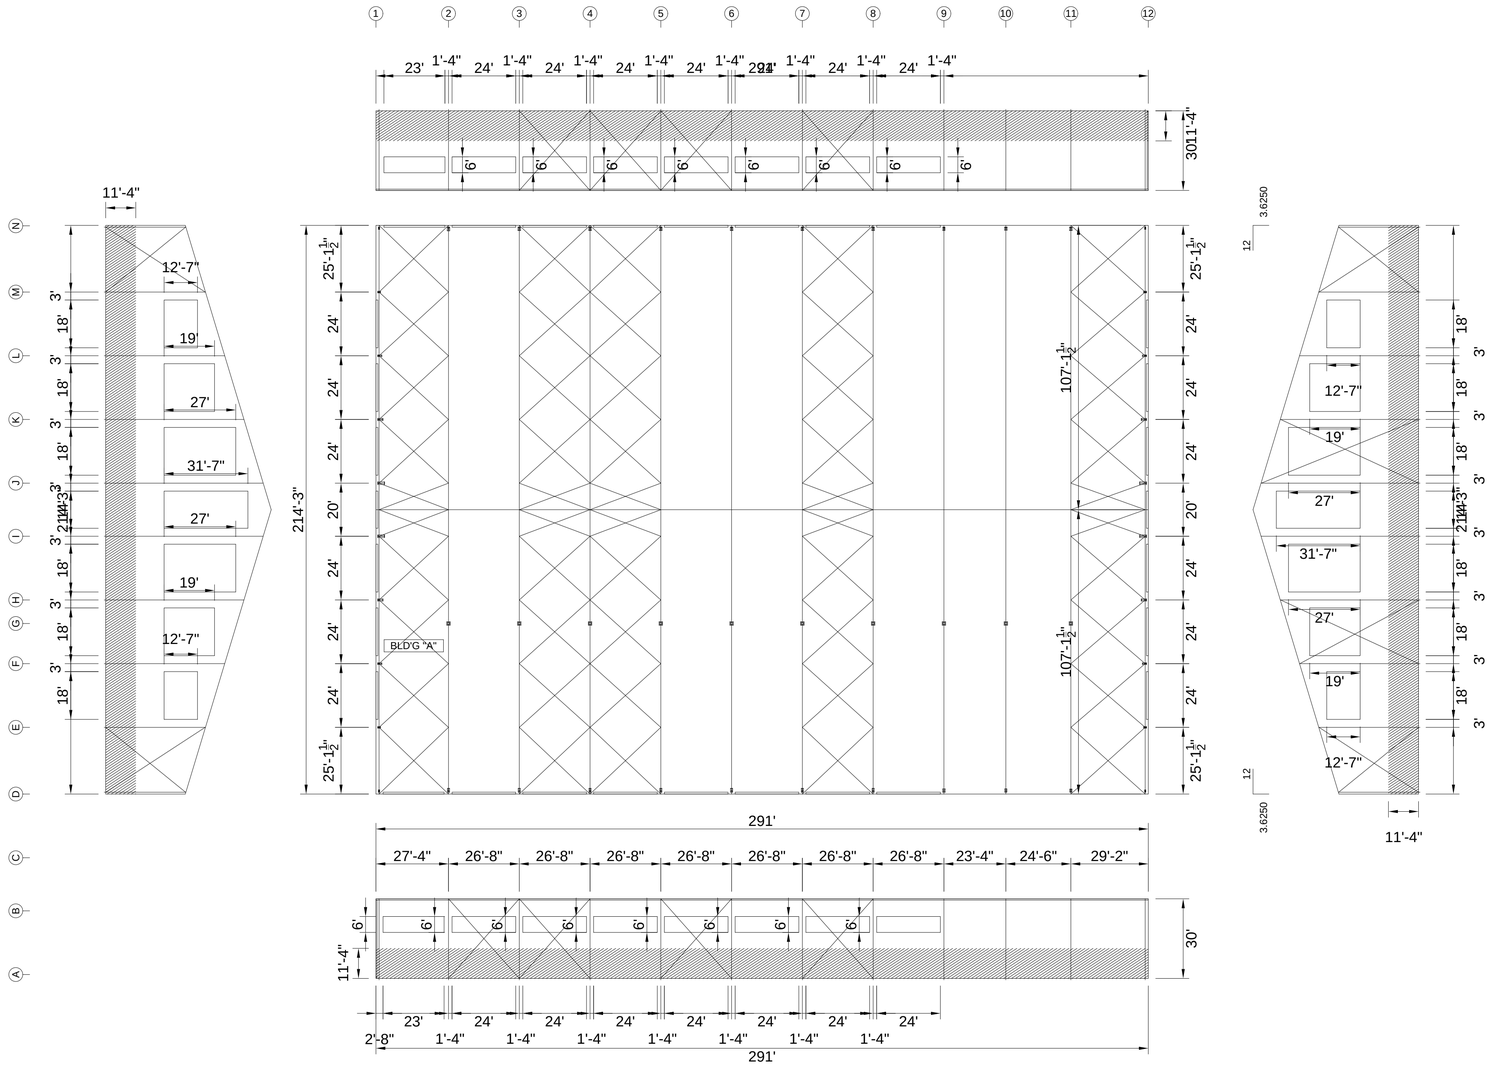

This drawing is not for construction. This drawing is intended to depict general building information and is solely for sales presentation purposes. For clarity of presentation, items depicted may be different from actual design and final drawings. In the event of conflict between this drawing and the purchase order, the purchase order shall prevail.

2D BUILDING SKETCH - (A) NEW Gym

CECO Building Systems

Ceco Building Systems
www.cecobuildings.com

Customer:
Dexter High School
2200 North Parker Road
Dexter, MI 48130

Drawing Status:
- Preliminary
- For Approval
- For Construction Permit
- For Erector Installation

Scale: NOT TO SCALE

VERSION	PAPER SIZE
ABS 2.1.11	22x34
ESTIMATOR: Jake	DATE: 1/29/026


JOB NAME
Q-26-452313_Dexter Fieldhouse - ADD
□2, entrance canopy□
405232

MEMBER
MBMA

The engineer whose seal appears hereon is an employee for the manufacturer for the materials described herein. Said seal or certification is limited to the products designed and manufactured by manufacturer only.The undersigned engineer is not the overall engineer of record for this project.

Created : Thu Jan 29 14:53:49 2026, System ABS 2.1.11
This Project has Priced incomplete.
See myPortal project pricing step 4 for list of failures.
Drawings generated are limited and subject to change due to failures.

NOT FOR CONSTRUCTION

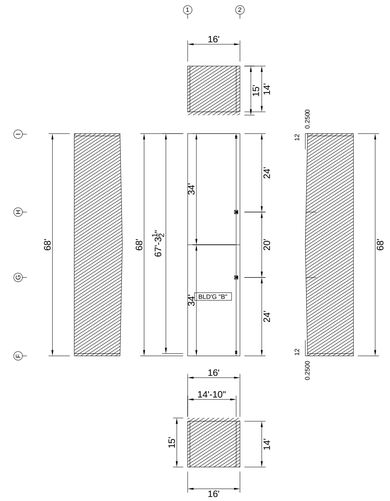

This drawing is not for construction. This drawing is intended to depict general building information and is solely for sales presentation purposes. For clarity of presentation, items depicted may be different from actual design and final drawings. In the event of conflict between this drawing and the purchase order, the purchase order shall prevail.

2D BUILDING SKETCH - (B) CANOPY

CECO Building Systems

Ceco Building Systems
www.cecobuildings.com

Customer:
Dexter High School
2200 North Parker Road
Dexter, MI 48130

Drawing Status:
☐ *Preliminary*
☐ *For Approval*
☐ *For Construction Permit*
☐ *For Erector Installation*

Scale: *NOT TO SCALE*

VERSION	PAPER SIZE
ABS 2.1.11	22x34
ESTIMATOR: Jake	DATE: 1/29/026

JOB NAME
Q-26-452313_Dexter Fieldhouse - ADD □2, entrance canopy□ 405232


MEMBER
MBMA

The engineer whose seal appears hereon is an employee for the manufacturer for the materials described herein. Said seal or certification is limited to the products designed and manufactured by manufacturer only.The undersigned engineer is not the overall engineer of record for this project.


Created : Thu Jan 29 14:52:09 2026, System ABS 2.1.11
This Project has Priced incomplete.
See myPortal project pricing step 4 for list of failures.
Drawings generated are limited and subject to change due to failures.

NOT FOR CONSTRUCTION


Front Wall

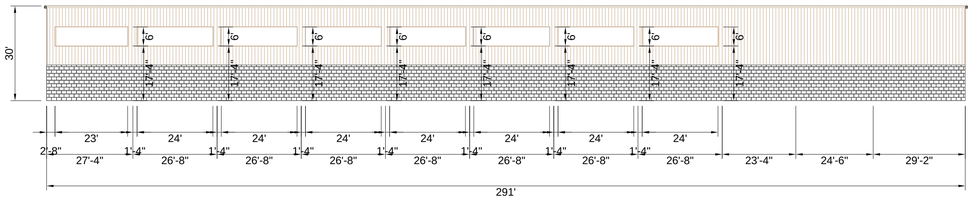


Back Wall

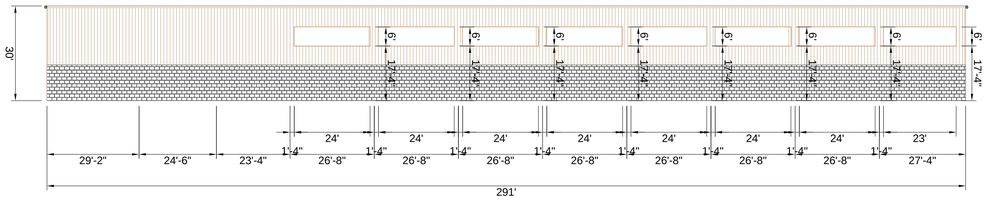

Left Wall

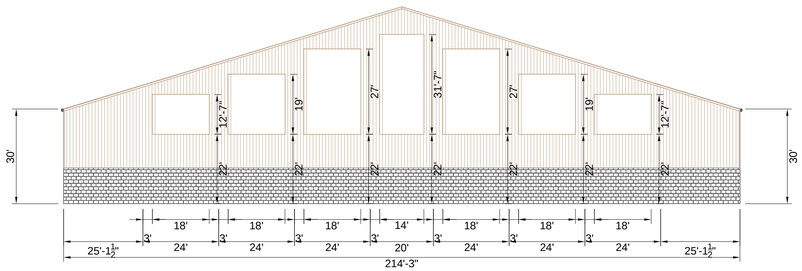

Right Wall

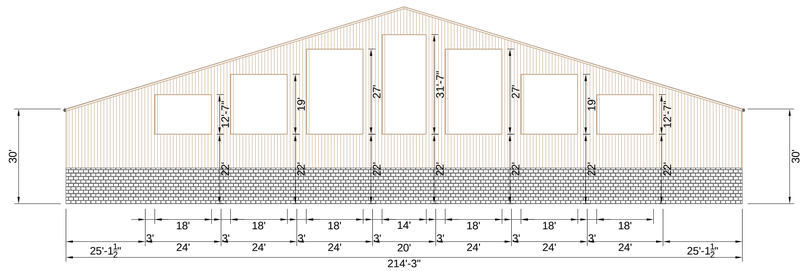

This drawing is not for construction. This drawing is intended to depict general building information and is solely for sales presentation purposes. For clarity of presentation, items depicted may be different from actual design and final drawings. In the event of conflict between this drawing and the purchase order, the purchase order shall prevail.

ARCHITECTURAL - (A) NEW Gym

Ceco Building Systems
www.cecobuildings.com

Customer:
Dexter High School
2200 North Parker Road
Dexter, MI 48130

Drawing Status:
☐ *Preliminary* ☐ *For Construction Permit*
☐ *For Approval* ☐ *For Erector Installation*

Scale: *NOT TO SCALE*

VERSION	PAPER SIZE
ABS 2.1.11	22x34
ESTIMATOR: Jake	DATE: 1/29/026

JOB NAME
Q-26-452313_Dexter Fieldhouse - ADD □2, entrance canopy□ 405232


MEMBER
MBMA

The engineer whose seal appears hereon is an employee for the manufacturer for the materials described herein. Said seal or certification is limited to the products designed and manufactured by manufacturer only.The undersigned engineer is not the overall engineer of record for this project.


Created : Thu Jan 29 14:53:06 2026, System ABS 2.1.11
This Project has Priced incomplete.
See myPortal project pricing step 4 for list of failures.
Drawings generated are limited and subject to change due to failures.

NOT FOR CONSTRUCTION


Front Wall

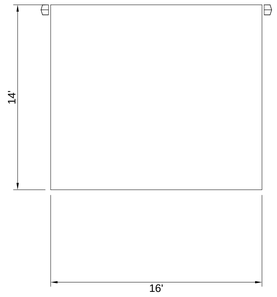


Back Wall

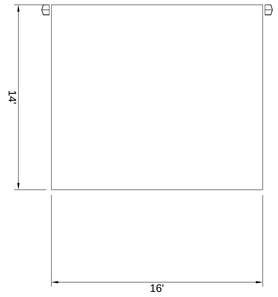

Left Wall

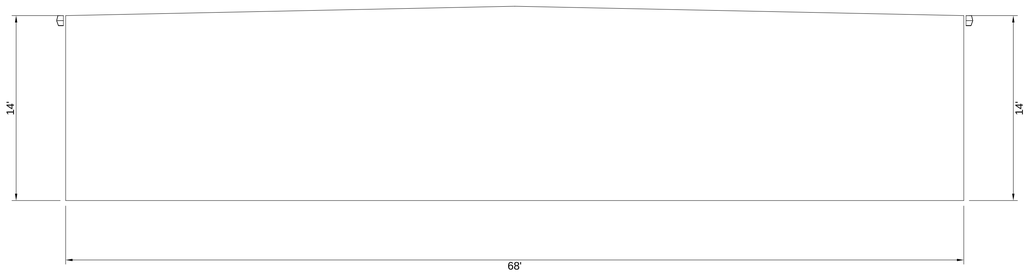

Right Wall

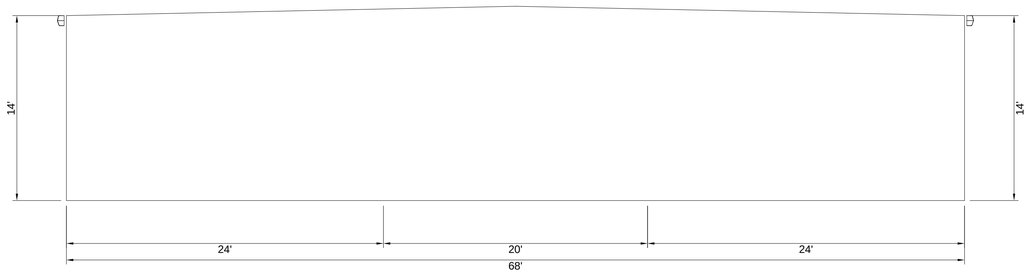

This drawing is not for construction. This drawing is intended to depict general building information and is solely for sales presentation purposes. For clarity of presentation, items depicted may be different from actual design and final drawings. In the event of conflict between this drawing and the purchase order, the purchase order shall prevail.

ARCHITECTURAL - (B) CANOPY

Ceco Building Systems
www.cecobuildings.com

Customer:
Dexter High School
2200 North Parker Road
Dexter, MI 48130

Drawing Status:
- [ ] Preliminary
- [ ] For Approval
- [ ] For Construction Permit
- [ ] For Erector Installation

Scale: NOT TO SCALE

VERSION	PAPER SIZE
ABS 2.1.11	22x34
ESTIMATOR: Jake	DATE: 1/29/026


JOB NAME
Q-26-452313_Dexter Fieldhouse - ADD □2, entrance canopy□ 405232

MEMBER
MBMA

The engineer whose seal appears hereon is an employee for the manufacturer for the materials described herein. Said seal or certification is limited to the products designed and manufactured by manufacturer only.The undersigned engineer is not the overall engineer of record for this project.

Created : Thu Jan 29 14:54:44 2026, System ABS 2.1.11
This Project has Priced incomplete.
See myPortal project pricing step 4 for list of failures.
Drawings generated are limited and subject to change due to failures.

NOT FOR CONSTRUCTION

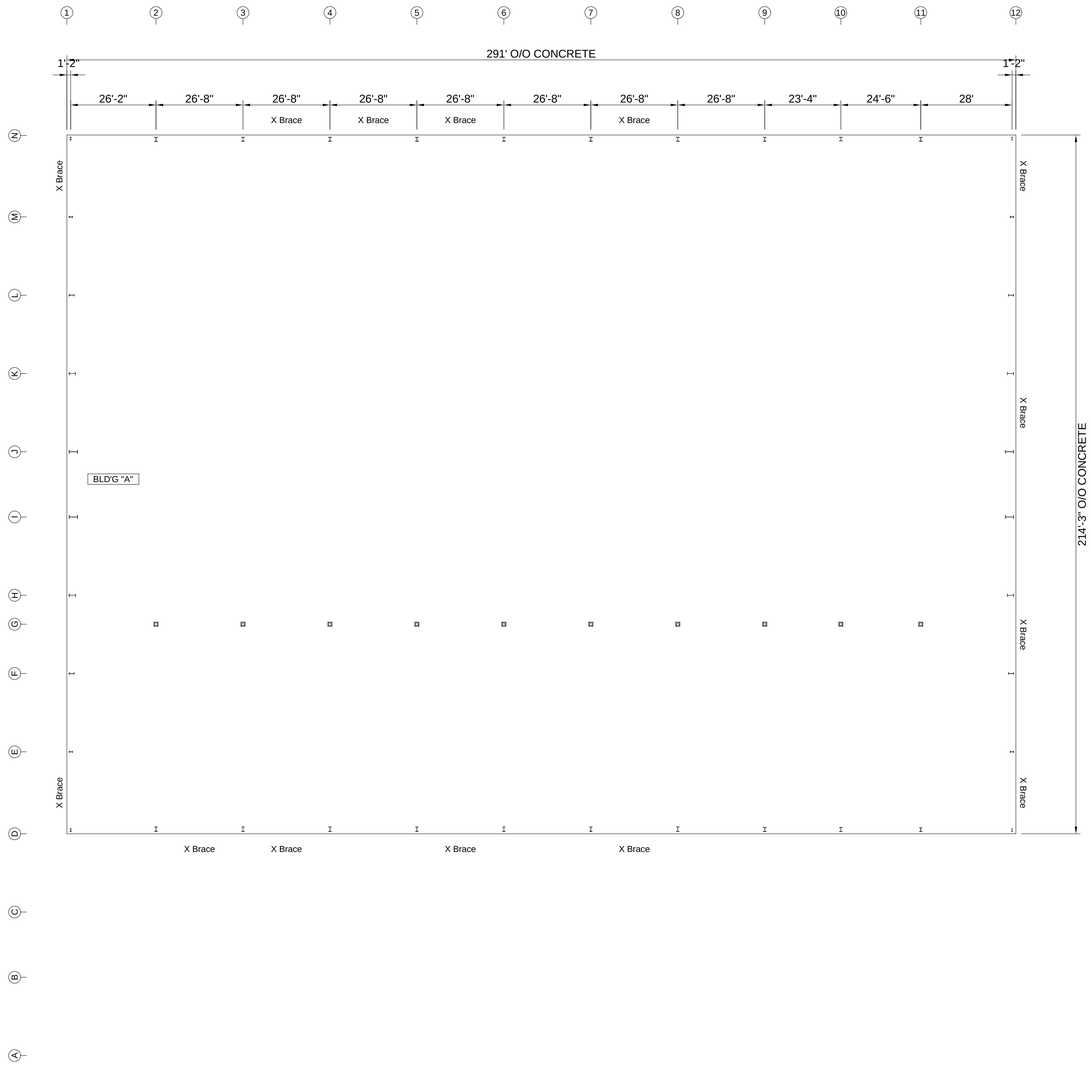

ACCESSORY SCHEDULE

Mark	Description	Qty.

Ceco Building Systems
www.cecobuildings.com

Customer:
Dexter High School
2200 North Parker Road
Dexter, MI 48130

Drawing Status:
Preliminary
For Approval
For Construction Permit
For Erector Installation

Scale: *NOT TO SCALE*

VERSION	PAPER SIZE
ABS 2.1.11	22x34
ESTIMATOR	**DATE**
Jake	1/29/026

JOB NAME
Q-26-452313_Dexter Fieldhouse - ADD □2, entrance canopy□ 405232

MEMBER
MBMA

The engineer whose seal appears hereon is an employee for the manufacturer for the materials described herein. Said seal or certification is limited to the products designed and manufactured by manufacturer only.The undersigned engineer is not the overall engineer of record for this project.

This drawing is not for construction. This drawing is intended to depict general building information and is solely for sales presentation purposes. For clarity of presentation, items depicted may be different from actual design and final drawings. In the event of conflict between this drawing and the purchase order, the purchase order shall prevail.


FLOOR PLAN - (A) NEW Gym

Created : Thu Jan 29 14:54:55 2026, System ABS 2.1.11
This Project has Priced incomplete.
See myPortal project pricing step 4 for list of failures.
Drawings generated are limited and subject to change due to failures.

NOT FOR CONSTRUCTION

ACCESSORY SCHEDULE

Mark	Description	Qty.

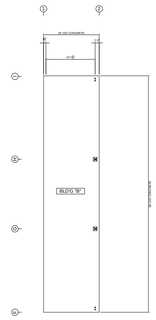

This drawing is not for construction. This drawing is intended to depict general building information and is solely for sales presentation purposes. For clarity of presentation, items depicted may be different from actual design and final drawings. In the event of conflict between this drawing and the purchase order, the purchase order shall prevail.

FLOOR PLAN - (B) CANOPY

Ceco Building Systems
www.cecobuildings.com

Customer:
Dexter High School
2200 North Parker Road
Dexter, MI 48130

Drawing Status:
Preliminary ☐ *For Approval* ☐
For Construction Permit ☐ *For Erector Installation* ☐

Scale: *NOT TO SCALE*

VERSION	PAPER SIZE
ABS 2.1.11	22x34
ESTIMATOR	**DATE**
Jake	1/29/026


JOB NAME
Q-26-452313_Dexter Fieldhouse - ADD □2, entrance canopy□ 405232

MEMBER
MBMA

The engineer whose seal appears hereon is an employee for the manufacturer for the materials described herein. Said seal or certification is limited to the products designed and manufactured by manufacturer only.The undersigned engineer is not the overall engineer of record for this project.

Created : Thu Jan 29 15:00:07 2026, System ABS 2.1.11
This Project has Priced incomplete.
See myPortal project pricing step 4 for list of failures.
Drawings generated are limited and subject to change due to failures.

NOT FOR CONSTRUCTION

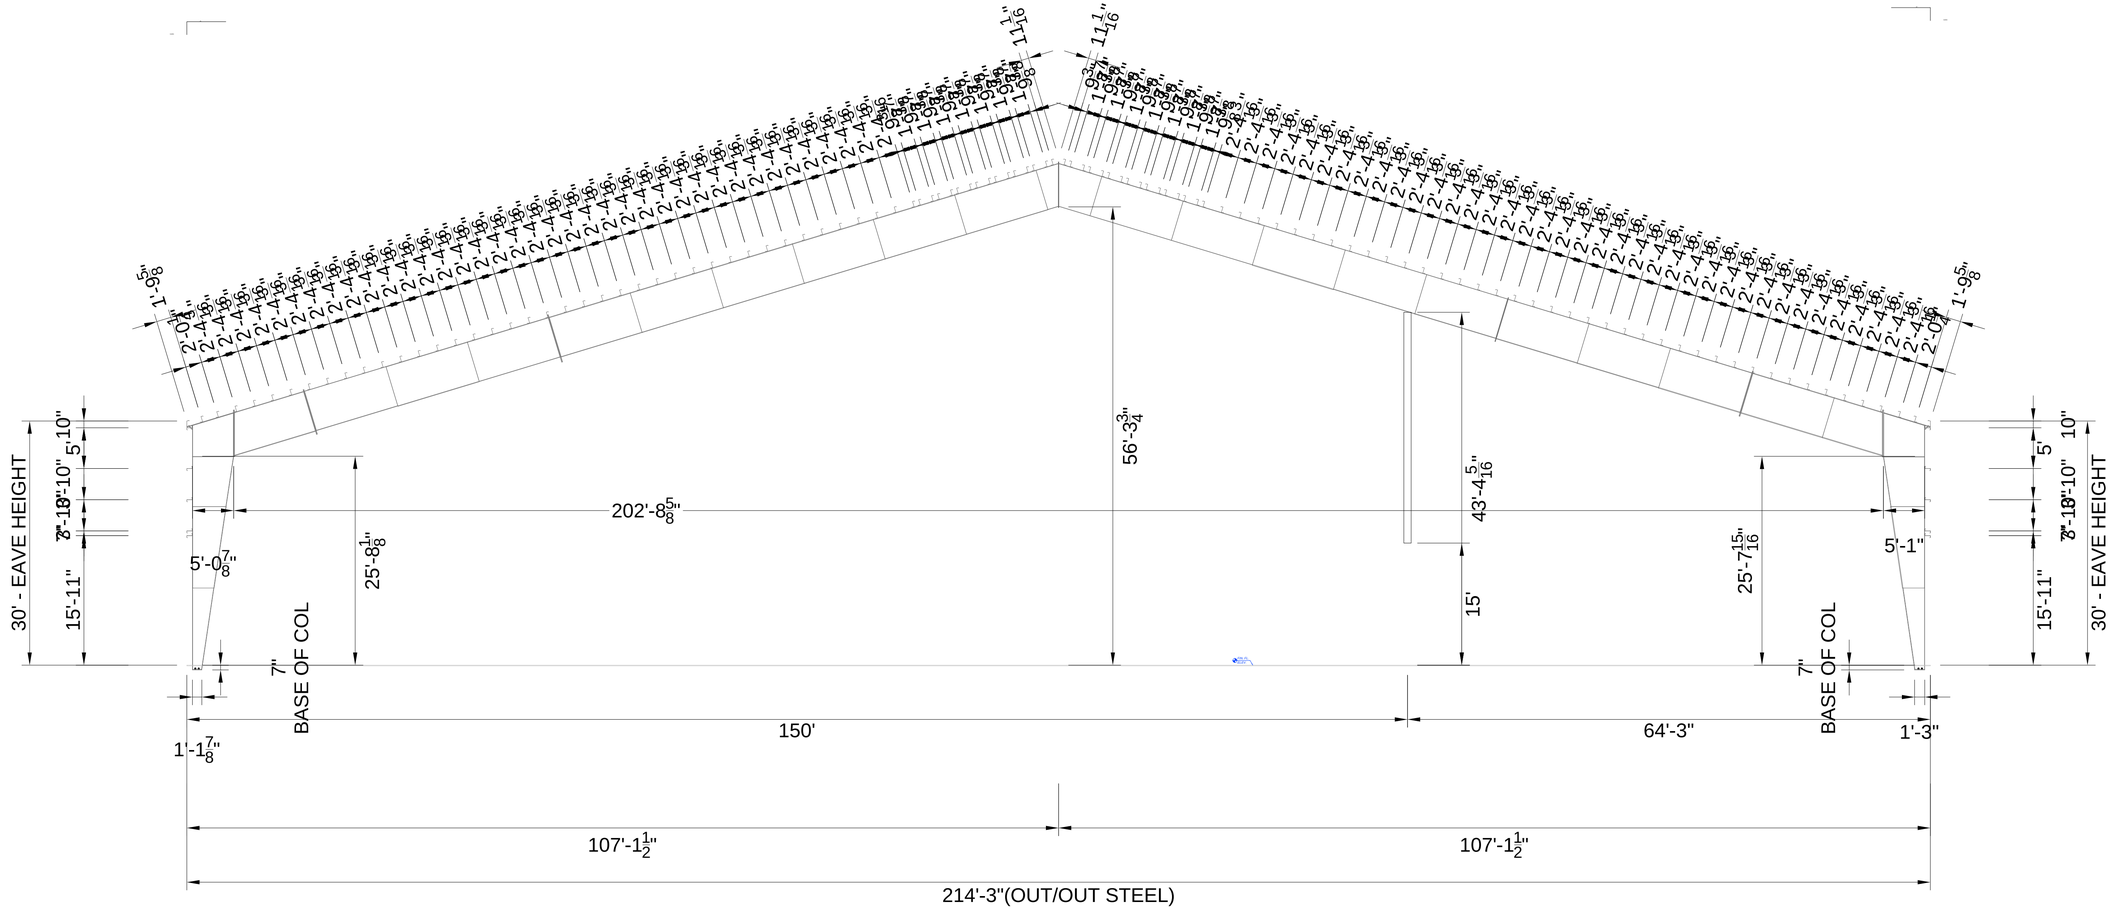

This drawing is not for construction. This drawing is intended to depict general building information and is solely for sales presentation purposes. For clarity of presentation, items depicted may be different from actual design and final drawings. In the event of conflict between this drawing and the purchase order, the purchase order shall prevail.

CROSS SECTION AT FRAME LINE "10" - (A) NEW Gym

Ceco Building Systems
www.cecobuildings.com

CECO Building Systems

Customer:
Dexter High School
2200 North Parker Road
Dexter, MI 48130

Drawing Status:
- [ ] Preliminary
- [ ] For Approval
- [ ] For Construction Permit
- [ ] For Erector Installation

Scale: NOT TO SCALE

VERSION	PAPER SIZE
ABS 2.1.11	22x34
ESTIMATOR: Jake	DATE: 1/29/026


JOB NAME
Q-26-452313_Dexter Fieldhouse - ADD □2, entrance canopy□
405232

MEMBER
MBMA

The engineer whose seal appears hereon is an employee for the manufacturer for the materials described herein. Said seal or certification is limited to the products designed and manufactured by manufacturer only.The undersigned engineer is not the overall engineer of record for this project.

Created : Thu Jan 29 15:02:11 2026, System ABS 2.1.11
This Project has Priced incomplete.
See myPortal project pricing step 4 for list of failures.
Drawings generated are limited and subject to change due to failures.

NOT FOR CONSTRUCTION

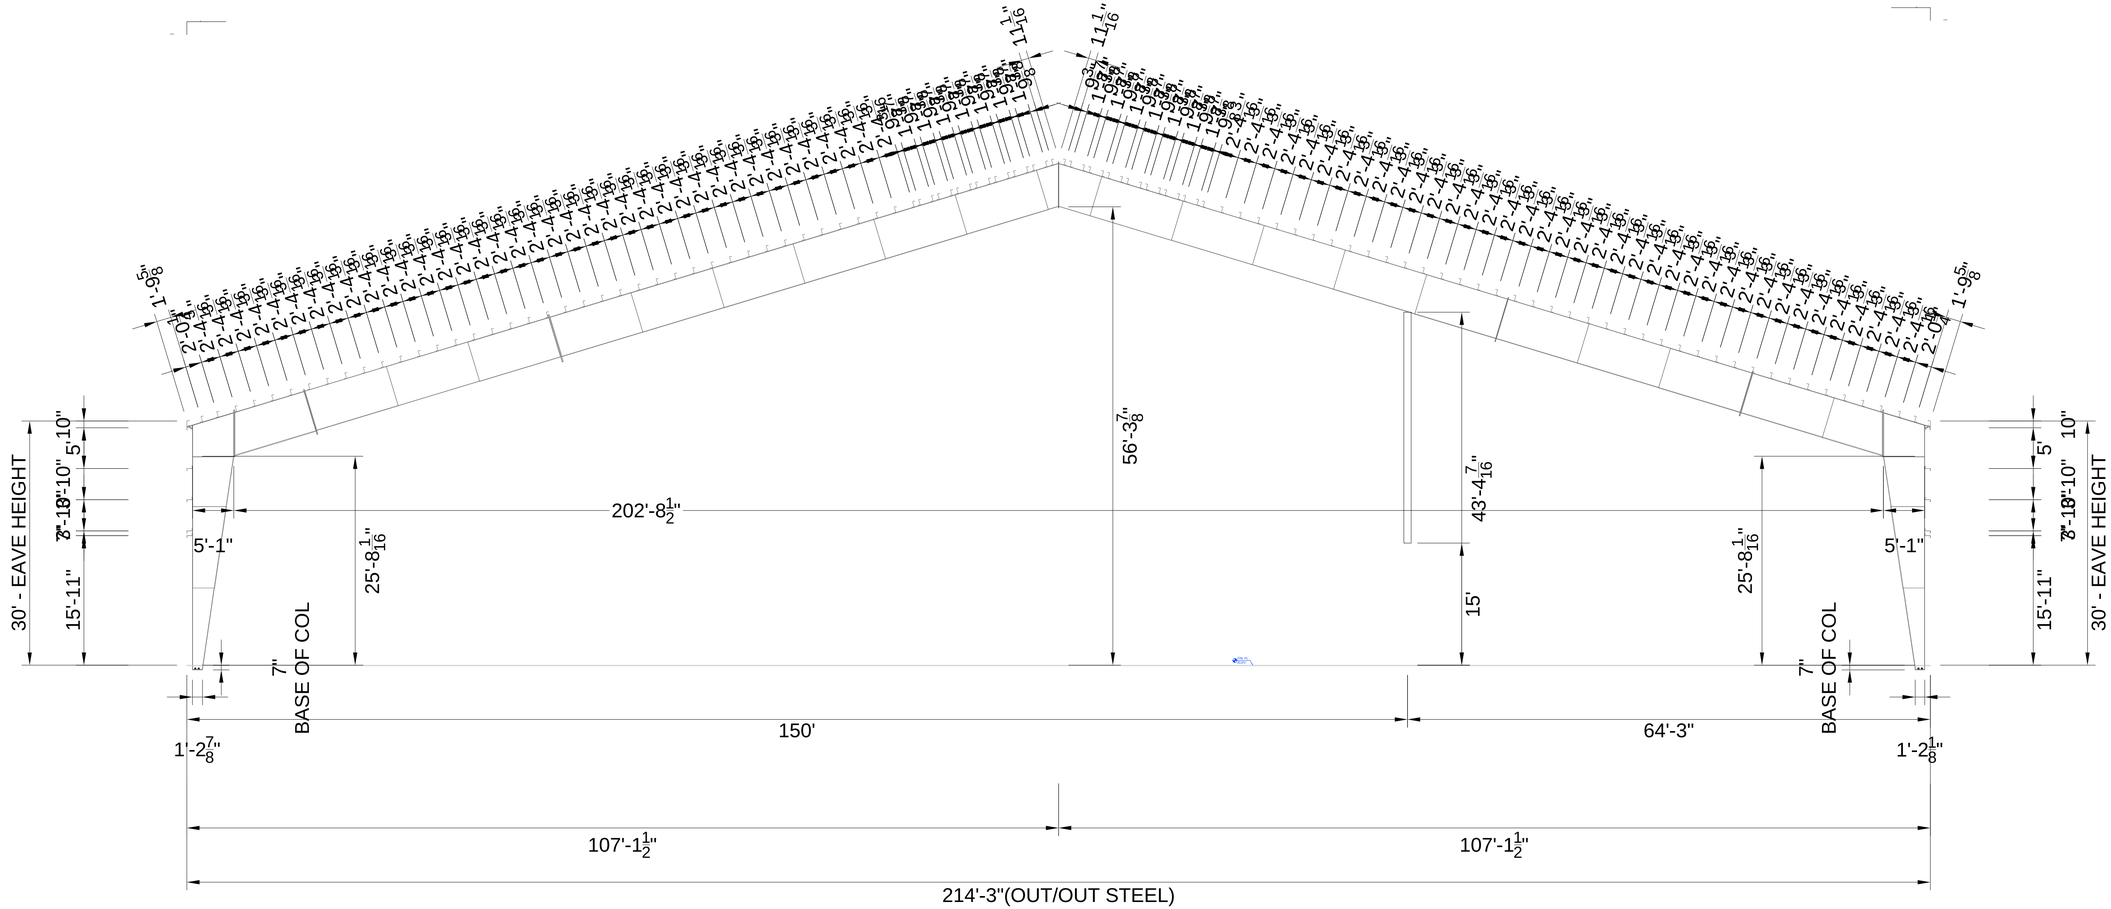

This drawing is not for construction. This drawing is intended to depict general building information and is solely for sales presentation purposes. For clarity of presentation, items depicted may be different from actual design and final drawings. In the event of conflict between this drawing and the purchase order, the purchase order shall prevail.

CROSS SECTION AT FRAME LINE "11" - (A) NEW Gym

Ceco Building Systems
www.cecobuildings.com

CECO Building Systems

Customer:
Dexter High School
2200 North Parker Road
Dexter, MI 48130

Drawing Status:
- ☐ Preliminary
- ☐ For Approval
- ☐ For Construction Permit
- ☐ For Erector Installation

Scale: NOT TO SCALE

VERSION	PAPER SIZE
ABS 2.1.11	22x34
ESTIMATOR: Jake	DATE: 1/29/026


JOB NAME
Q-26-452313_Dexter Fieldhouse - ADD □2, entrance canopy□
405232

MEMBER
MBMA

The engineer whose seal appears hereon is an employee for the manufacturer for the materials described herein. Said seal or certification is limited to the products designed and manufactured by manufacturer only.The undersigned engineer is not the overall engineer of record for this project.

Created : Thu Jan 29 14:55:44 2026, System ABS 2.1.11
This Project has Priced incomplete.
See myPortal project pricing step 4 for list of failures.
Drawings generated are limited and subject to change due to failures.

NOT FOR CONSTRUCTION

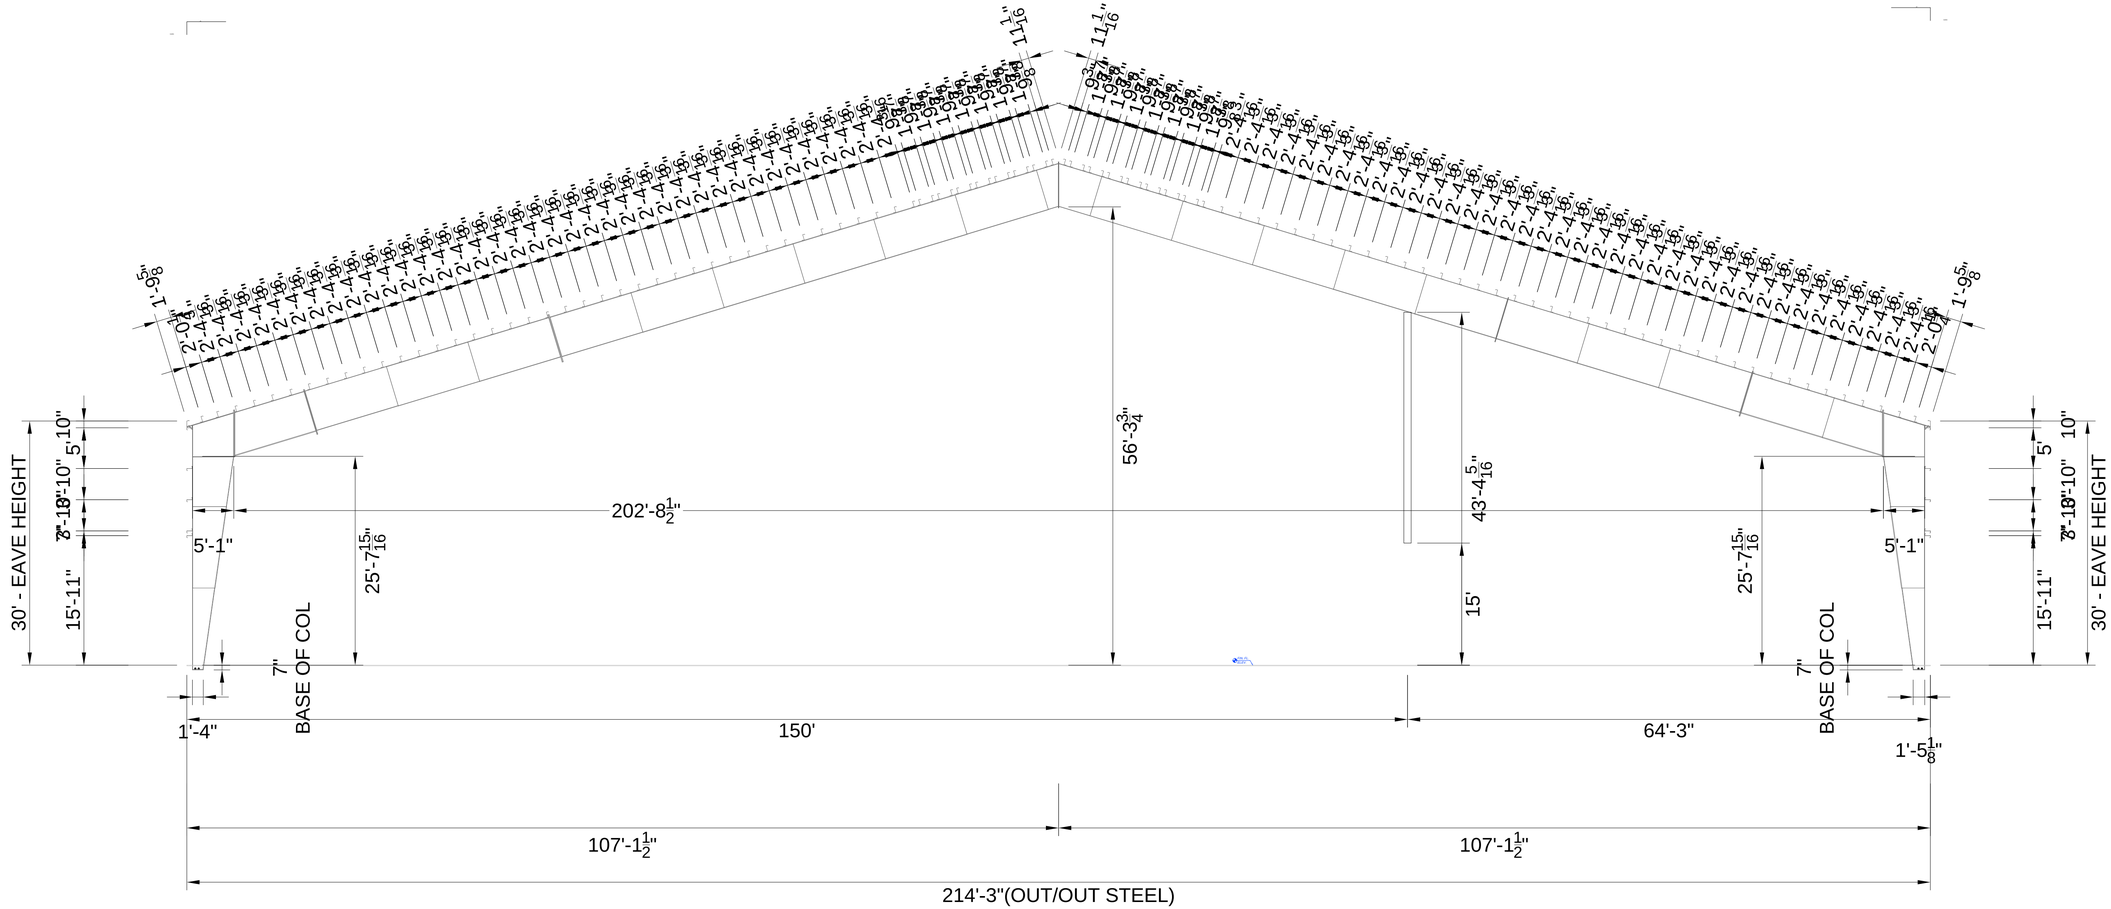

This drawing is not for construction. This drawing is intended to depict general building information and is solely for sales presentation purposes. For clarity of presentation, items depicted may be different from actual design and final drawings. In the event of conflict between this drawing and the purchase order, the purchase order shall prevail.

CROSS SECTION AT FRAME LINE "2" - (A) NEW Gym

CECO Building Systems
www.cecobuildings.com

Customer:
Dexter High School
2200 North Parker Road
Dexter, MI 48130

Drawing Status:
- ☐ Preliminary
- ☐ For Approval
- ☐ For Construction Permit
- ☐ For Erector Installation

Scale: NOT TO SCALE

VERSION	PAPER SIZE
ABS 2.1.11	22x34
ESTIMATOR: Jake	DATE: 1/29/026


JOB NAME
Q-26-452313_Dexter Fieldhouse - ADD □2, entrance canopy□
405232

MEMBER
MBMA

The engineer whose seal appears hereon is an employee for the manufacturer for the materials described herein. Said seal or certification is limited to the products designed and manufactured by manufacturer only.The undersigned engineer is not the overall engineer of record for this project.

Created : Thu Jan 29 14:56:56 2026, System ABS 2.1.11
This Project has Priced incomplete.
See myPortal project pricing step 4 for list of failures.
Drawings generated are limited and subject to change due to failures.

NOT FOR CONSTRUCTION

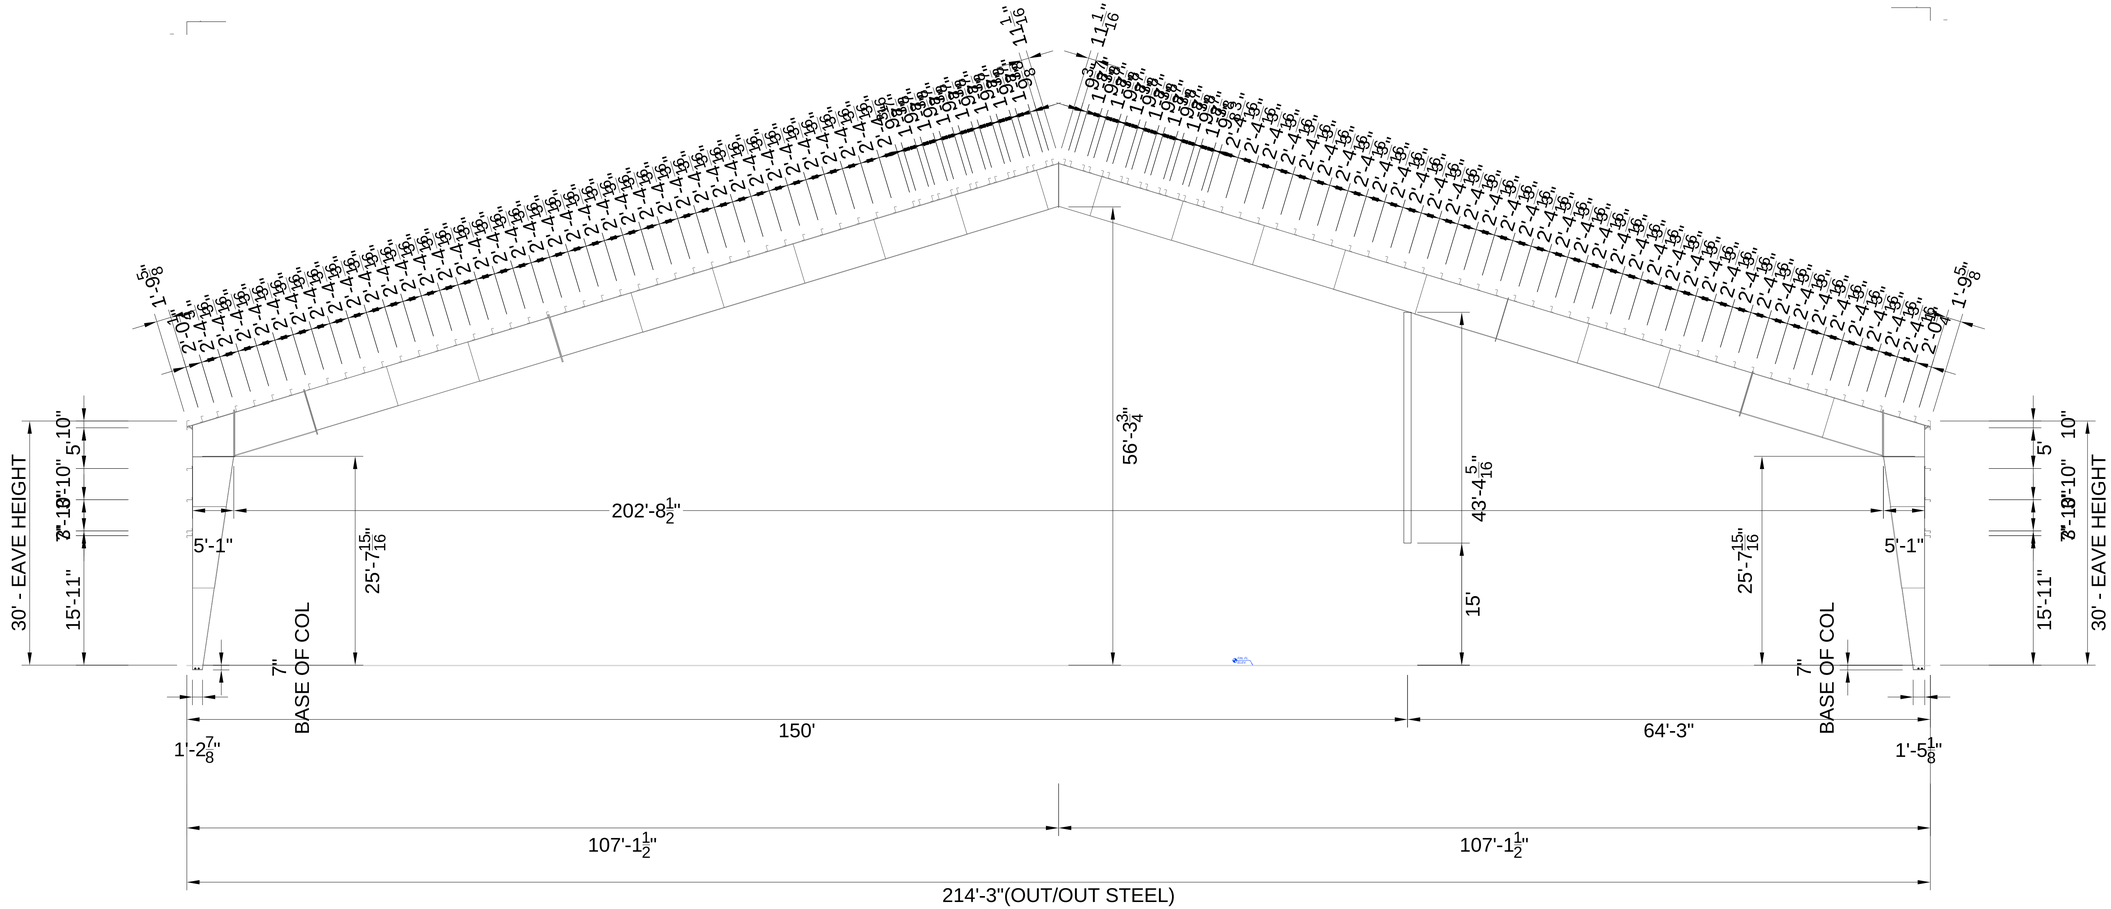

This drawing is not for construction. This drawing is intended to depict general building information and is solely for sales presentation purposes. For clarity of presentation, items depicted may be different from actual design and final drawings. In the event of conflict between this drawing and the purchase order, the purchase order shall prevail.

CROSS SECTION AT FRAME LINES "3-8" - (A) NEW Gym

Ceco Building Systems
www.cecobuildings.com

CECO Building Systems

Customer:
Dexter High School
2200 North Parker Road
Dexter, MI 48130

Drawing Status:
- ☐ Preliminary
- ☐ For Approval
- ☐ For Construction Permit
- ☐ For Erector Installation

Scale: NOT TO SCALE

VERSION	PAPER SIZE
ABS 2.1.11	22x34
ESTIMATOR: Jake	DATE: 1/29/026


JOB NAME
Q-26-452313_Dexter Fieldhouse - ADD □2, entrance canopy□
405232

MEMBER
MBMA

The engineer whose seal appears hereon is an employee for the manufacturer for the materials described herein. Said seal or certification is limited to the products designed and manufactured by manufacturer only.The undersigned engineer is not the overall engineer of record for this project.

Created : Thu Jan 29 14:58:23 2026, System ABS 2.1.11
This Project has Priced incomplete.
See myPortal project pricing step 4 for list of failures.
Drawings generated are limited and subject to change due to failures.

NOT FOR CONSTRUCTION

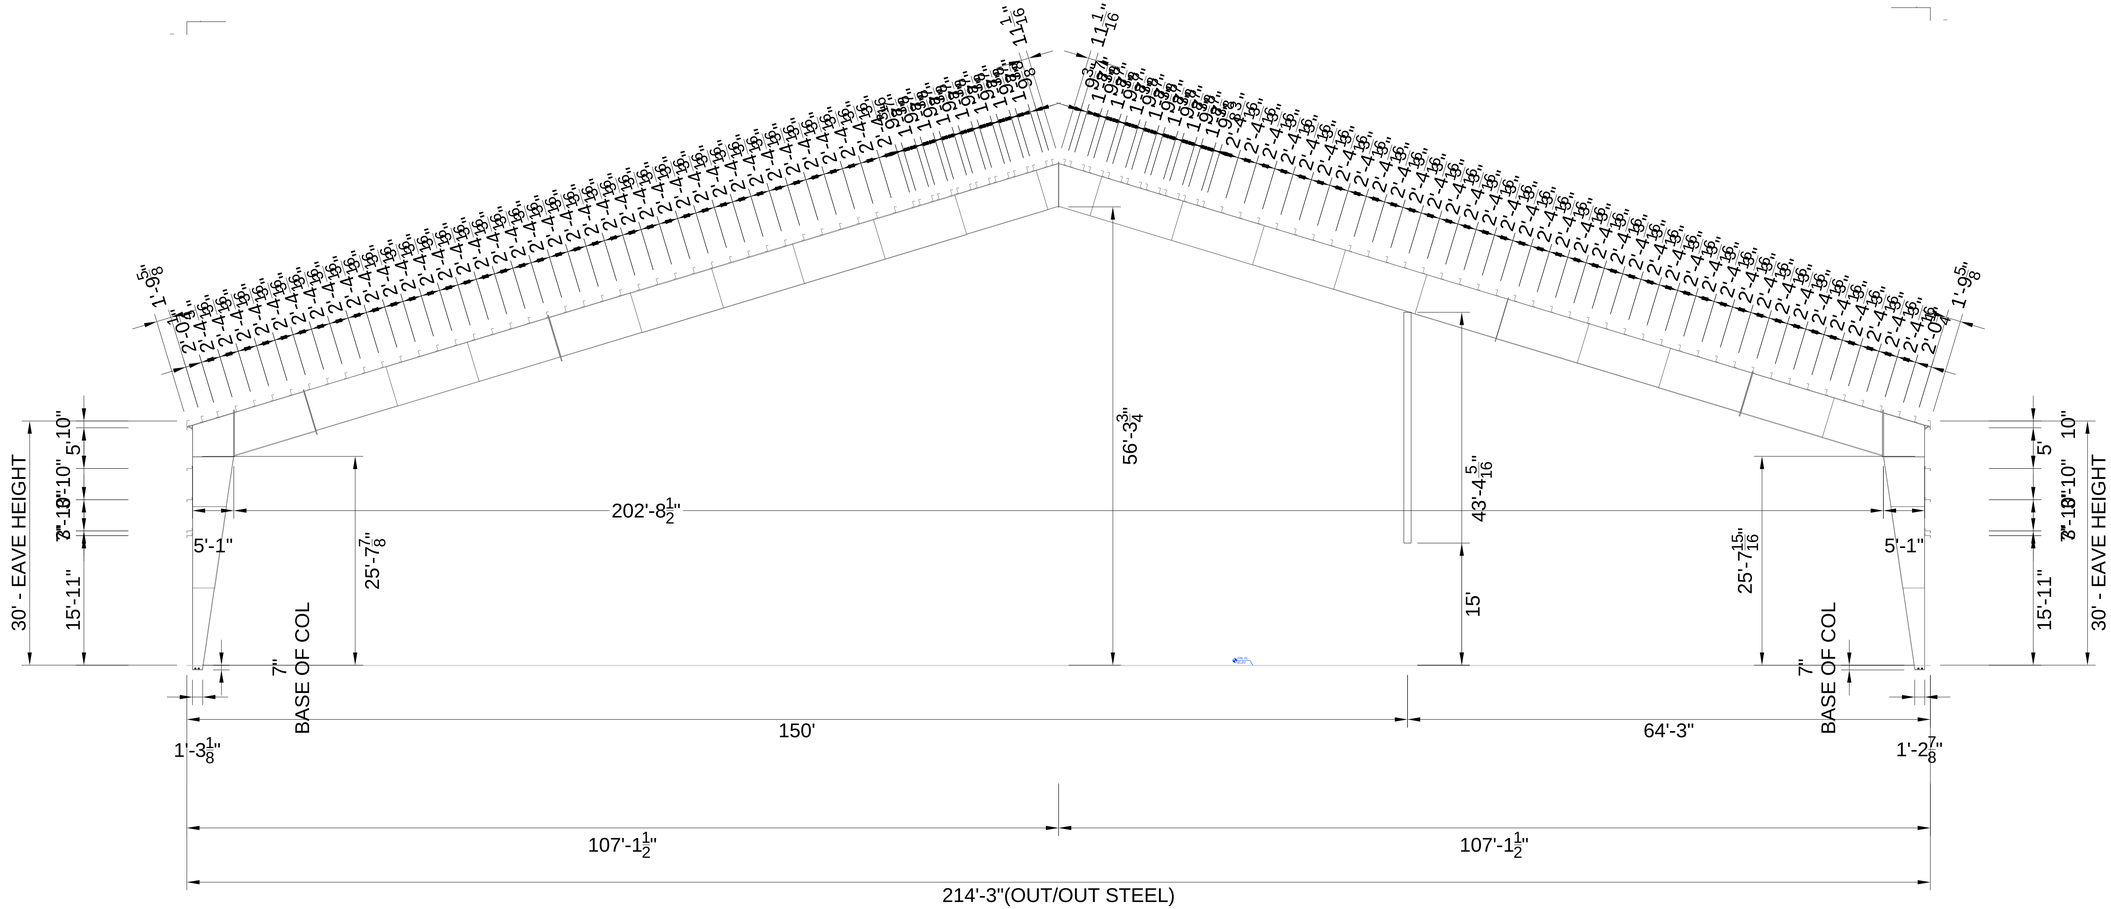

This drawing is not for construction. This drawing is intended to depict general building information and is solely for sales presentation purposes. For clarity of presentation, items depicted may be different from actual design and final drawings. In the event of conflict between this drawing and the purchase order, the purchase order shall prevail.

CROSS SECTION AT FRAME LINE "9" - (A) NEW Gym

Ceco Building Systems
www.cecobuildings.com

CECO Building Systems

Customer:
Dexter High School
2200 North Parker Road
Dexter, MI 48130

Drawing Status:
- ☐ Preliminary
- ☐ For Approval
- ☐ For Construction Permit
- ☐ For Erector Installation

Scale: NOT TO SCALE

VERSION	PAPER SIZE
ABS 2.1.11	22x34
ESTIMATOR: Jake	DATE: 1/29/026


JOB NAME
Q-26-452313_Dexter Fieldhouse - ADD □2, entrance canopy□
405232

MEMBER
MBMA

The engineer whose seal appears hereon is an employee for the manufacturer for the materials described herein. Said seal or certification is limited to the products designed and manufactured by manufacturer only.The undersigned engineer is not the overall engineer of record for this project.

Created : Thu Jan 29 15:03:17 2026, System ABS 2.1.11
This Project has Priced incomplete.
See myPortal project pricing step 4 for list of failures.
Drawings generated are limited and subject to change due to failures.

NOT FOR CONSTRUCTION

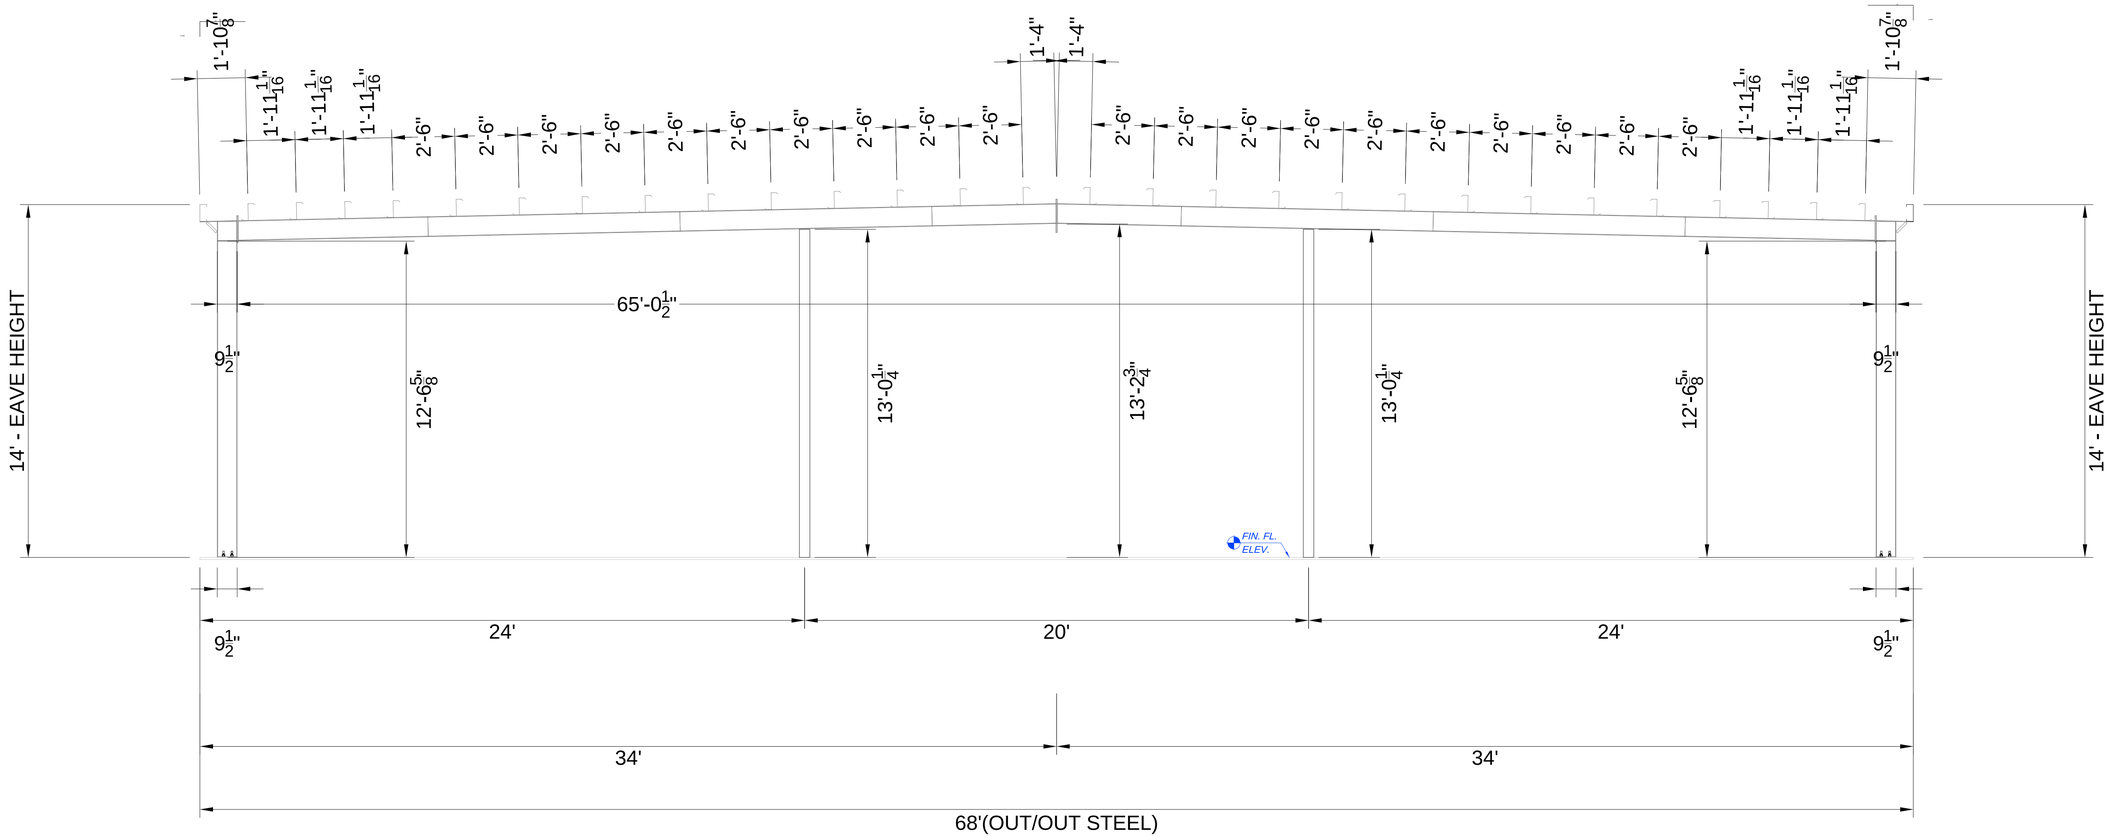

This drawing is not for construction. This drawing is intended to depict general building information and is solely for sales presentation purposes. For clarity of presentation, items depicted may be different from actual design and final drawings. In the event of conflict between this drawing and the purchase order, the purchase order shall prevail.

CROSS SECTION AT FRAME LINE "2" - (B) CANOPY

CECO Building Systems

Ceco Building Systems
www.cecobuildings.com

Customer:
Dexter High School
2200 North Parker Road
Dexter, MI 48130

Drawing Status:
- ☐ Preliminary
- ☐ For Approval
- ☐ For Construction Permit
- ☐ For Erector Installation

Scale: NOT TO SCALE

VERSION	PAPER SIZE
ABS 2.1.11	22x34
ESTIMATOR: Jake	DATE: 1/29/026


JOB NAME
Q-26-452313_Dexter Fieldhouse - ADD □2, entrance canopy□ 405232

MEMBER
MBMA

The engineer whose seal appears hereon is an employee for the manufacturer for the materials described herein. Said seal or certification is limited to the products designed and manufactured by manufacturer only.The undersigned engineer is not the overall engineer of record for this project.

Created : Thu Jan 29 14:50:37 2026, System ABS 2.1.11
This Project has Priced incomplete.
See myPortal project pricing step 4 for list of failures.
Drawings generated are limited and subject to change due to failures.

NOT FOR CONSTRUCTION

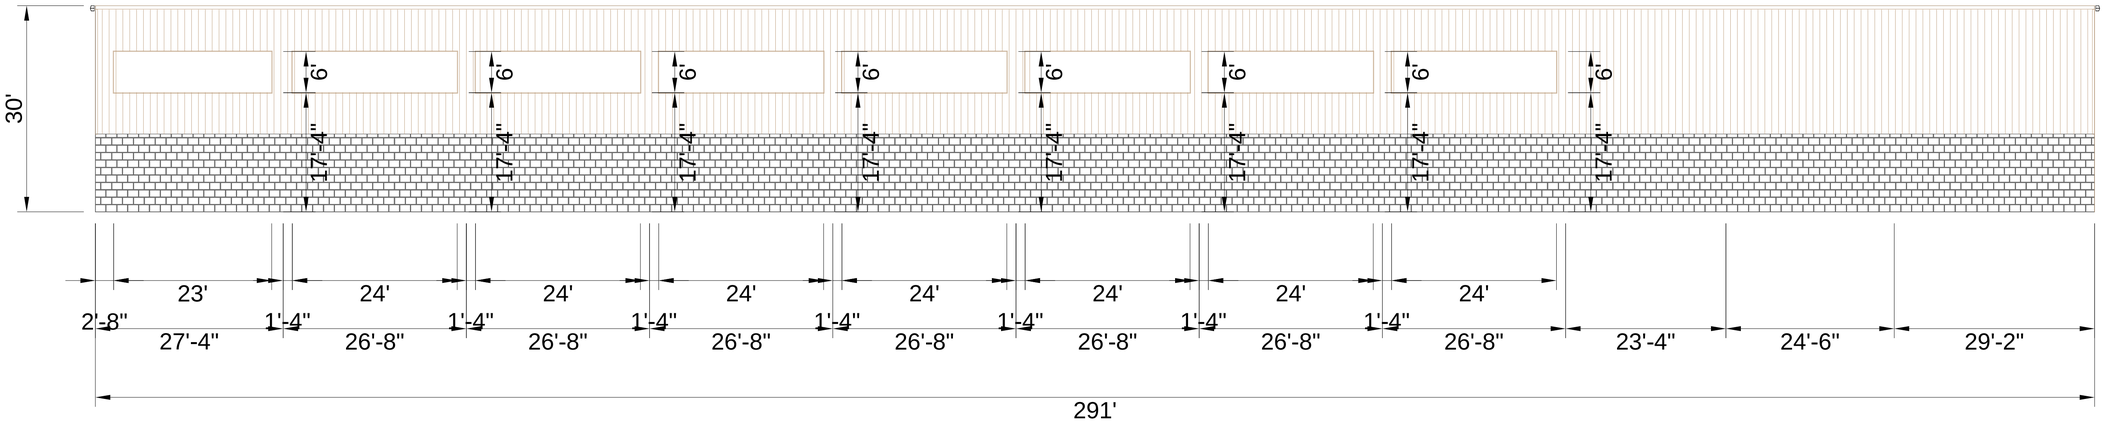

This drawing is not for construction. This drawing is intended to depict general building information and is solely for sales presentation purposes. For clarity of presentation, items depicted may be different from actual design and final drawings. In the event of conflict between this drawing and the purchase order, the purchase order shall prevail.

FRONT ARCHITECTURAL - (A) NEW Gym

Ceco Building Systems
www.cecobuildings.com

CECO Building Systems

Customer:
Dexter High School
2200 North Parker Road
Dexter, MI 48130

Drawing Status:
☐ *Preliminary* ☐ *For Approval*
☐ *For Construction Permit* ☐ *For Erector Installation*

Scale: *NOT TO SCALE*

VERSION	PAPER SIZE
ABS 2.1.11	22x34
ESTIMATOR	DATE
Jake	1/29/026


JOB NAME
Q-26-452313_Dexter Fieldhouse - ADD □2, entrance canopy□ 405232

MEMBER
MBMA

The engineer whose seal appears hereon is an employee for the manufacturer for the materials described herein. Said seal or certification is limited to the products designed and manufactured by manufacturer only.The undersigned engineer is not the overall engineer of record for this project.

Created : Thu Jan 29 14:52:29 2026, System ABS 2.1.11
This Project has Priced incomplete.
See myPortal project pricing step 4 for list of failures.
Drawings generated are limited and subject to change due to failures.

NOT FOR CONSTRUCTION

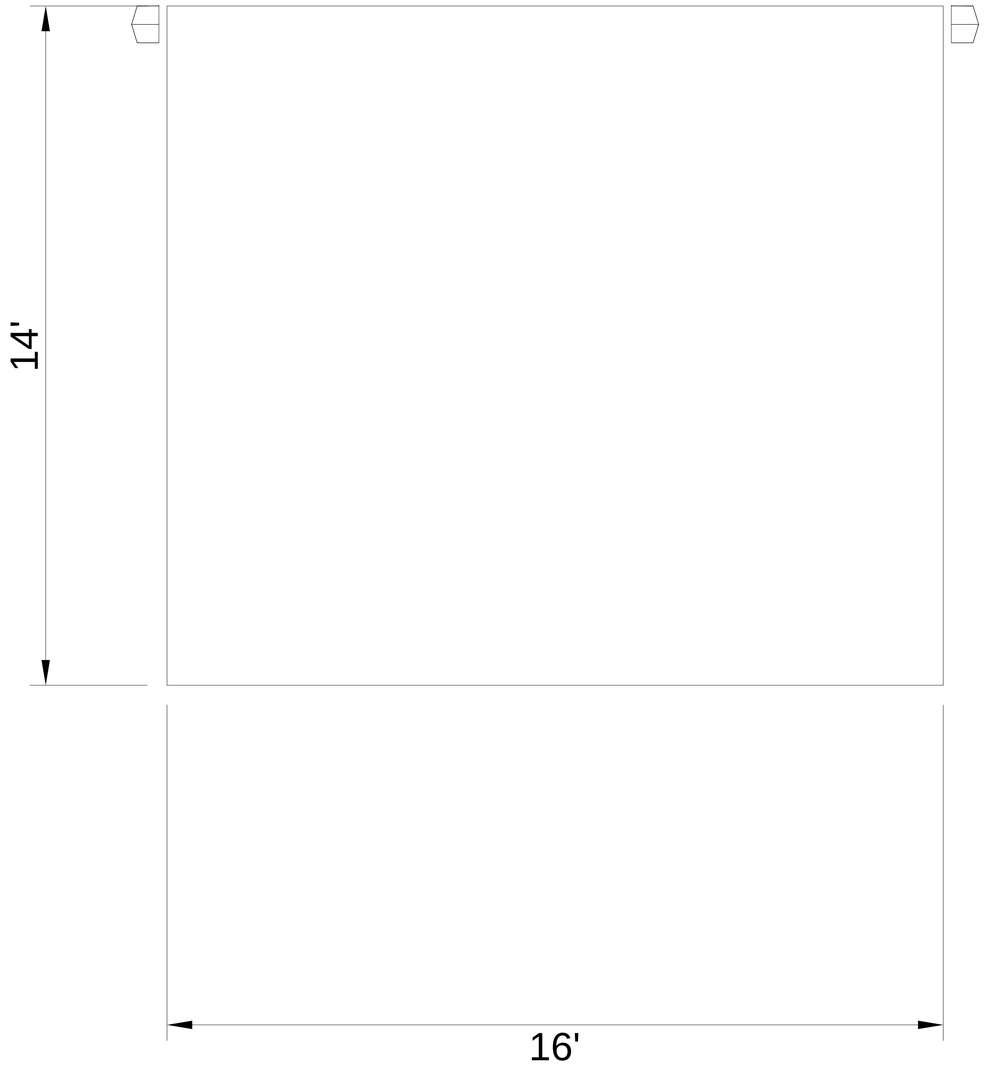

This drawing is not for construction. This drawing is intended to depict general building information and is solely for sales presentation purposes. For clarity of presentation, items depicted may be different from actual design and final drawings. In the event of conflict between this drawing and the purchase order, the purchase order shall prevail.

FRONT ARCHITECTURAL - (B) CANOPY

Ceco Building Systems
www.cecobuildings.com

Customer:
Dexter High School
2200 North Parker Road
Dexter, MI 48130

Drawing Status:
☐ *Preliminary*
☐ *For Approval*
☐ *For Construction Permit*
☐ *For Erector Installation*

Scale: *NOT TO SCALE*

VERSION	PAPER SIZE
ABS 2.1.11	22x34
ESTIMATOR: Jake	DATE: 1/29/026


JOB NAME
Q-26-452313_Dexter Fieldhouse - ADD □2, entrance canopy□ 405232

MEMBER
MBMA

The engineer whose seal appears hereon is an employee for the manufacturer for the materials described herein. Said seal or certification is limited to the products designed and manufactured by manufacturer only.The undersigned engineer is not the overall engineer of record for this project.

Created : Thu Jan 29 14:48:20 2026, System ABS 2.1.11
This Project has Priced incomplete.
See myPortal project pricing step 4 for list of failures.
Drawings generated are limited and subject to change due to failures.

NOT FOR CONSTRUCTION

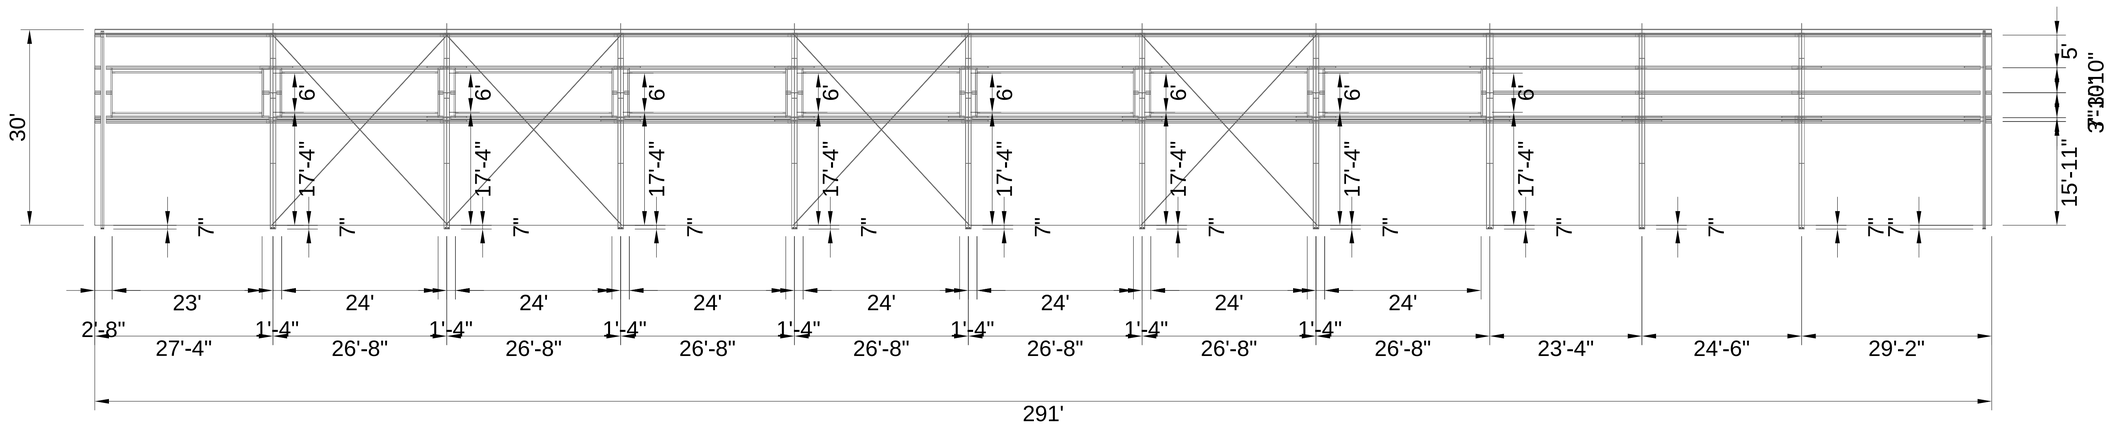

This drawing is not for construction. This drawing is intended to depict general building information and is solely for sales presentation purposes. For clarity of presentation, items depicted may be different from actual design and final drawings. In the event of conflict between this drawing and the purchase order, the purchase order shall prevail.

FRONT STRUCTURAL ELEVATION - (A) NEW Gym

CECO Building Systems

Ceco Building Systems
www.cecobuildings.com

Customer:
Dexter High School
2200 North Parker Road
Dexter, MI 48130

Drawing Status:
☐ *Preliminary* ☐ *For Construction Permit*
☐ *For Approval* ☐ *For Erector Installation*

Scale: NOT TO SCALE

VERSION	PAPER SIZE
ABS 2.1.11	22x34
ESTIMATOR: Jake	DATE: 1/29/026


JOB NAME
Q-26-452313_Dexter Fieldhouse - ADD □2, entrance canopy□ 405232

MEMBER
MBMA

The engineer whose seal appears hereon is an employee for the manufacturer for the materials described herein. Said seal or certification is limited to the products designed and manufactured by manufacturer only.The undersigned engineer is not the overall engineer of record for this project.

Created : Thu Jan 29 14:49:30 2026, System ABS 2.1.11
This Project has Priced incomplete.
See myPortal project pricing step 4 for list of failures.
Drawings generated are limited and subject to change due to failures.

NOT FOR CONSTRUCTION

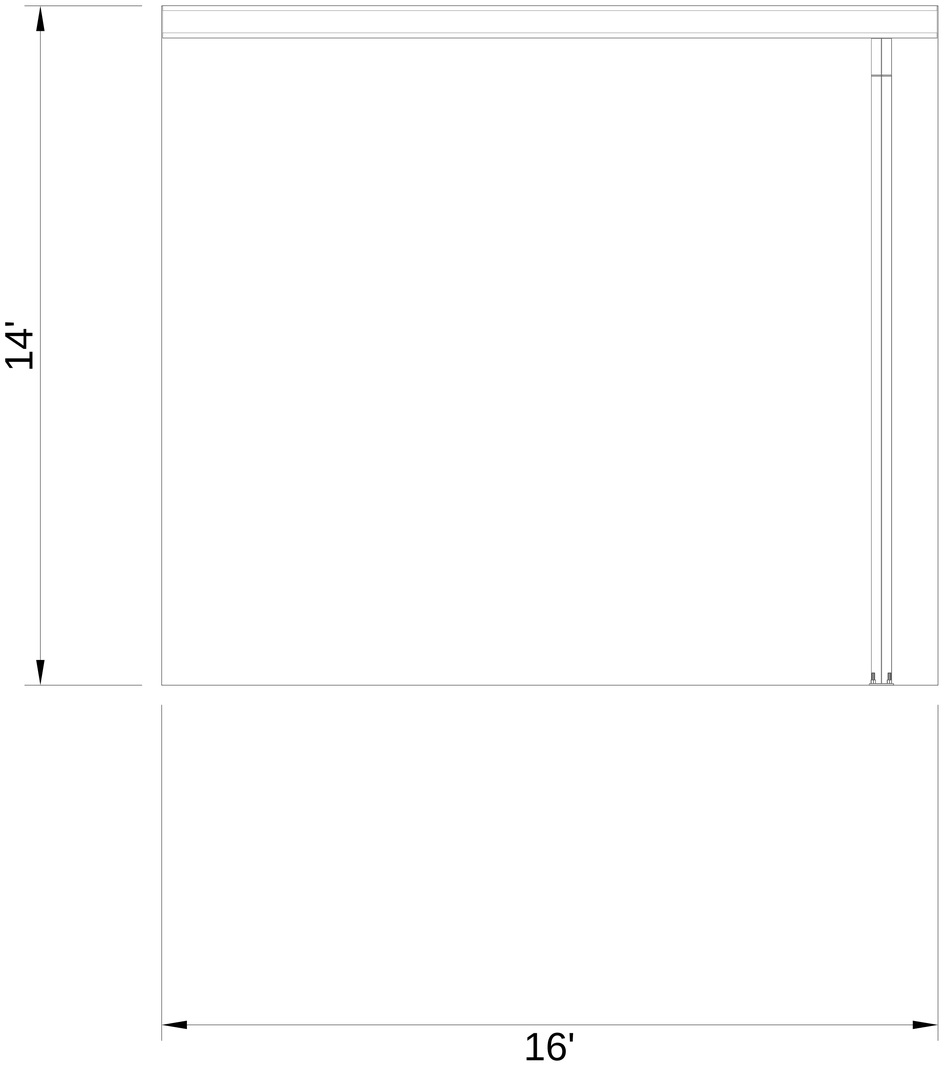

This drawing is not for construction. This drawing is intended to depict general building information and is solely for sales presentation purposes. For clarity of presentation, items depicted may be different from actual design and final drawings. In the event of conflict between this drawing and the purchase order, the purchase order shall prevail.

FRONT STRUCTURAL ELEVATION - (B) CANOPY

Ceco Building Systems
www.cecobuildings.com

CECO Building Systems

Customer:
Dexter High School
2200 North Parker Road
Dexter, MI 48130

Drawing Status:
- [ ] Preliminary
- [ ] For Approval
- [ ] For Construction Permit
- [ ] For Erector Installation

Scale: NOT TO SCALE

VERSION	PAPER SIZE
ABS 2.1.11	22x34
ESTIMATOR: Jake	DATE: 1/29/026


JOB NAME
Q-26-452313_Dexter Fieldhouse - ADD □2, entrance canopy□ 405232

MEMBER
MBMA

The engineer whose seal appears hereon is an employee for the manufacturer for the materials described herein. Said seal or certification is limited to the products designed and manufactured by manufacturer only.The undersigned engineer is not the overall engineer of record for this project.

Created : Thu Jan 29 14:50:53 2026, System ABS 2.1.11
This Project has Priced incomplete.
See myPortal project pricing step 4 for list of failures.
Drawings generated are limited and subject to change due to failures.

NOT FOR CONSTRUCTION

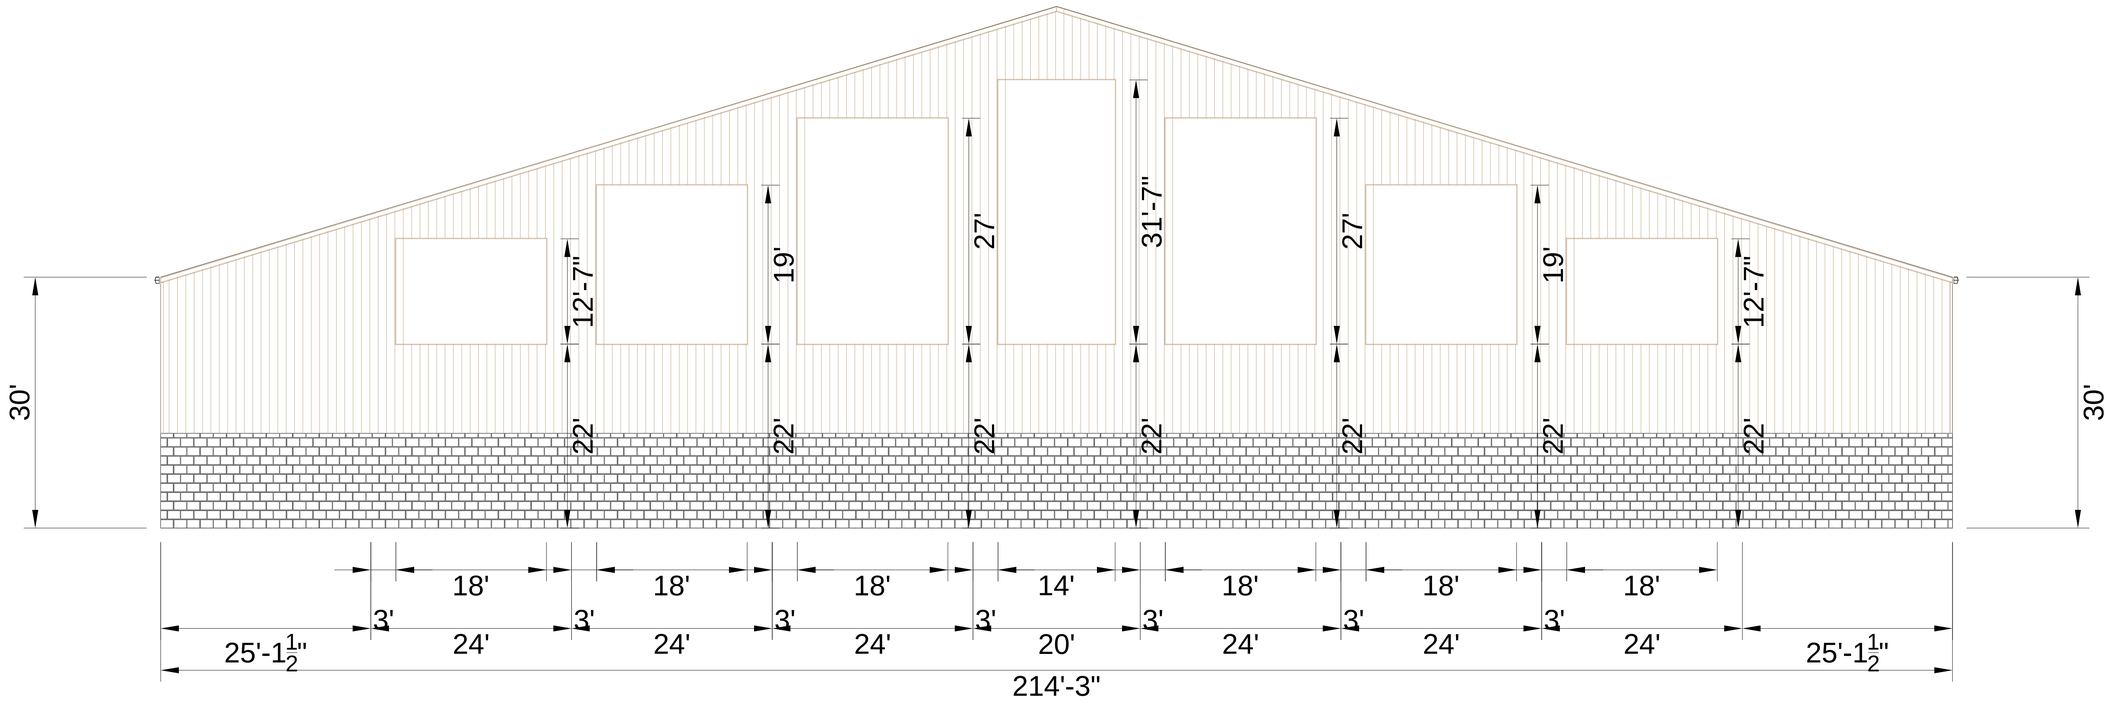

This drawing is not for construction. This drawing is intended to depict general building information and is solely for sales presentation purposes. For clarity of presentation, items depicted may be different from actual design and final drawings. In the event of conflict between this drawing and the purchase order, the purchase order shall prevail.

LEFT ARCHITECTURAL - (A) NEW Gym

Ceco Building Systems
www.cecobuildings.com

CECO Building Systems

Customer:
Dexter High School
2200 North Parker Road
Dexter, MI 48130

Drawing Status:
- ☐ Preliminary
- ☐ For Approval
- ☐ For Construction Permit
- ☐ For Erector Installation

Scale: NOT TO SCALE

VERSION	PAPER SIZE
ABS 2.1.11	22x34
ESTIMATOR: Jake	DATE: 1/29/026


JOB NAME
Q-26-452313_Dexter Fieldhouse - ADD □2, entrance canopy□ 405232

MEMBER
MBMA

The engineer whose seal appears hereon is an employee for the manufacturer for the materials described herein. Said seal or certification is limited to the products designed and manufactured by manufacturer only.The undersigned engineer is not the overall engineer of record for this project.

Created : Thu Jan 29 14:52:38 2026, System ABS 2.1.11
This Project has Priced incomplete.
See myPortal project pricing step 4 for list of failures.
Drawings generated are limited and subject to change due to failures.

NOT FOR CONSTRUCTION

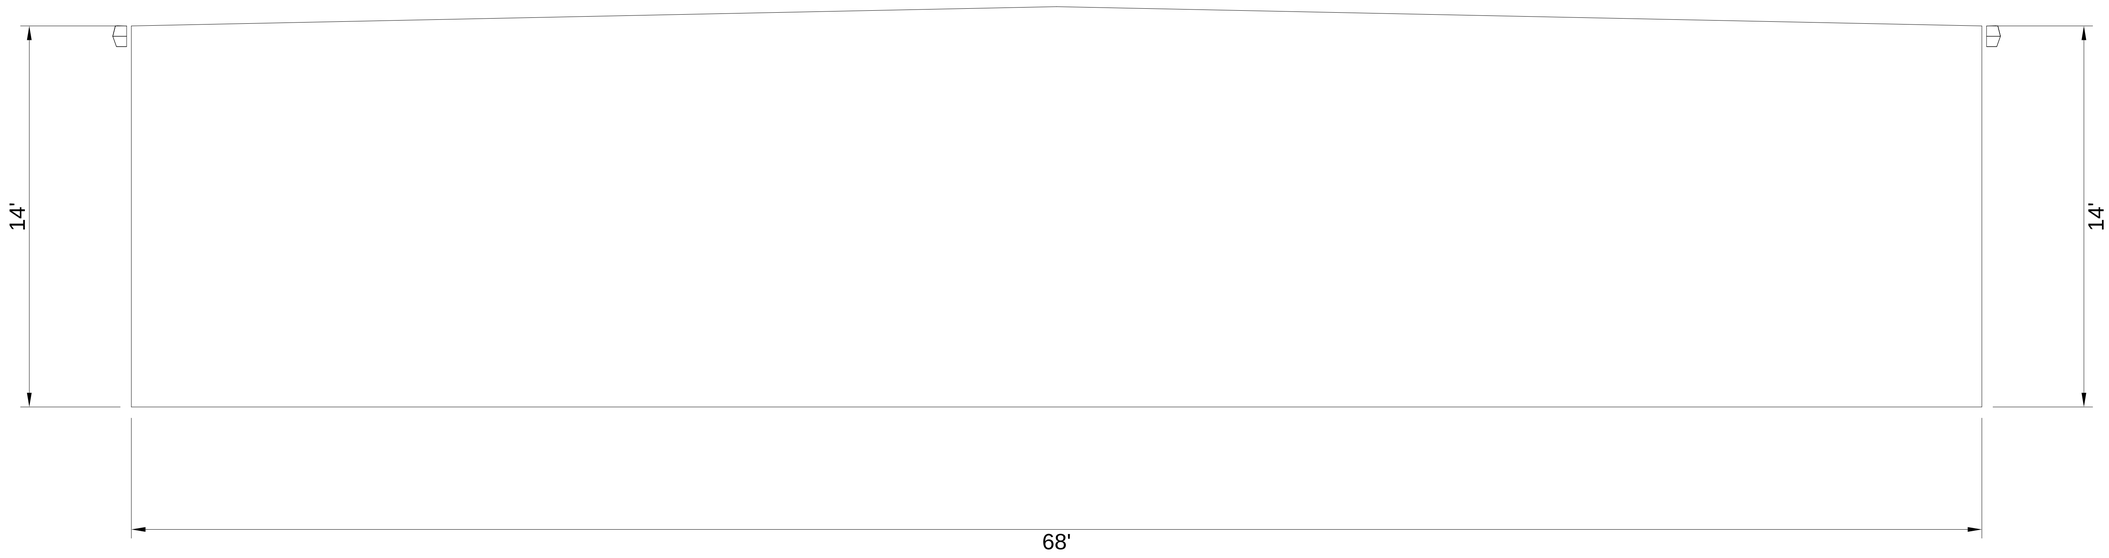

This drawing is not for construction. This drawing is intended to depict general building information and is solely for sales presentation purposes. For clarity of presentation, items depicted may be different from actual design and final drawings. In the event of conflict between this drawing and the purchase order, the purchase order shall prevail.

LEFT ARCHITECTURAL - (B) CANOPY

Ceco Building Systems
www.cecobuildings.com

CECO Building Systems

Customer:
Dexter High School
2200 North Parker Road
Dexter, MI 48130

Drawing Status:
- ☐ Preliminary
- ☐ For Approval
- ☐ For Construction Permit
- ☐ For Erector Installation

Scale: NOT TO SCALE

VERSION	PAPER SIZE
ABS 2.1.11	22x34
ESTIMATOR: Jake	DATE: 1/29/026


JOB NAME
Q-26-452313_Dexter Fieldhouse - ADD □2, entrance canopy□ 405232

MEMBER
MBMA

The engineer whose seal appears hereon is an employee for the manufacturer for the materials described herein. Said seal or certification is limited to the products designed and manufactured by manufacturer only.The undersigned engineer is not the overall engineer of record for this project.

Created : Thu Jan 29 14:48:39 2026, System ABS 2.1.11
This Project has Priced incomplete.
See myPortal project pricing step 4 for list of failures.
Drawings generated are limited and subject to change due to failures.

NOT FOR CONSTRUCTION

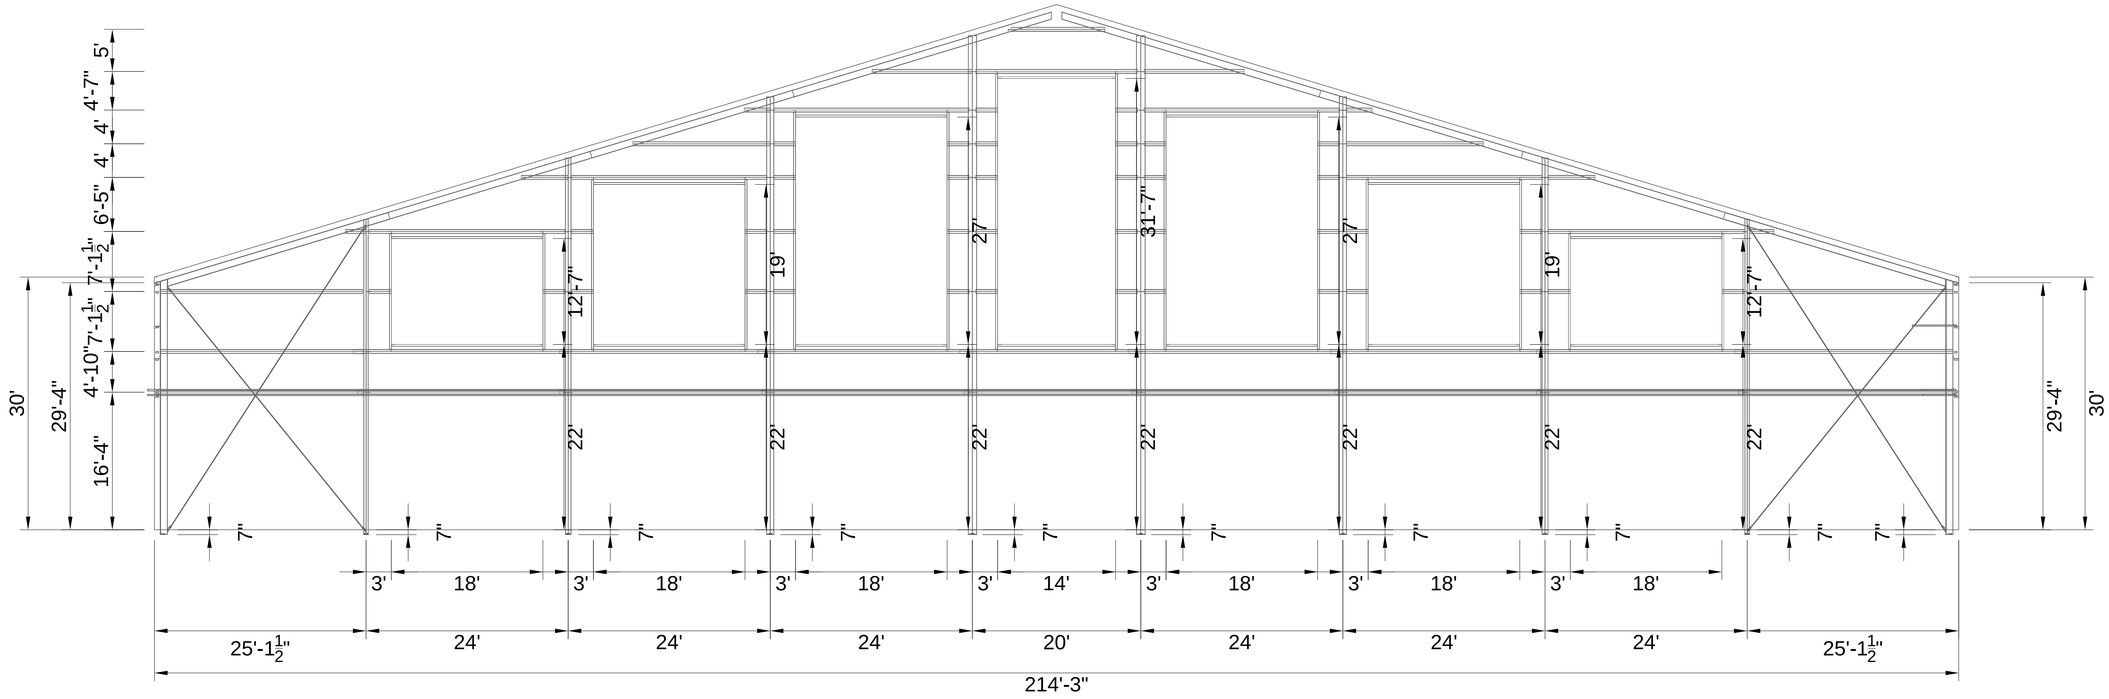

This drawing is not for construction. This drawing is intended to depict general building information and is solely for sales presentation purposes. For clarity of presentation, items depicted may be different from actual design and final drawings. In the event of conflict between this drawing and the purchase order, the purchase order shall prevail.

LEFT STRUCTURAL ELEVATION - (A) NEW Gym

Ceco Building Systems
www.cecobuildings.com

CECO Building Systems

Customer:
Dexter High School
2200 North Parker Road
Dexter, MI 48130

Drawing Status:
- ☐ Preliminary
- ☐ For Approval
- ☐ For Construction Permit
- ☐ For Erector Installation

Scale: NOT TO SCALE

VERSION	PAPER SIZE
ABS 2.1.11	22x34
ESTIMATOR: Jake	DATE: 1/29/026


JOB NAME
Q-26-452313_Dexter Fieldhouse - ADD □2, entrance canopy□ 405232

MEMBER
MBMA

The engineer whose seal appears hereon is an employee for the manufacturer for the materials described herein. Said seal or certification is limited to the products designed and manufactured by manufacturer only.The undersigned engineer is not the overall engineer of record for this project.

Created : Thu Jan 29 14:49:39 2026, System ABS 2.1.11
This Project has Priced incomplete.
See myPortal project pricing step 4 for list of failures.
Drawings generated are limited and subject to change due to failures.

NOT FOR CONSTRUCTION

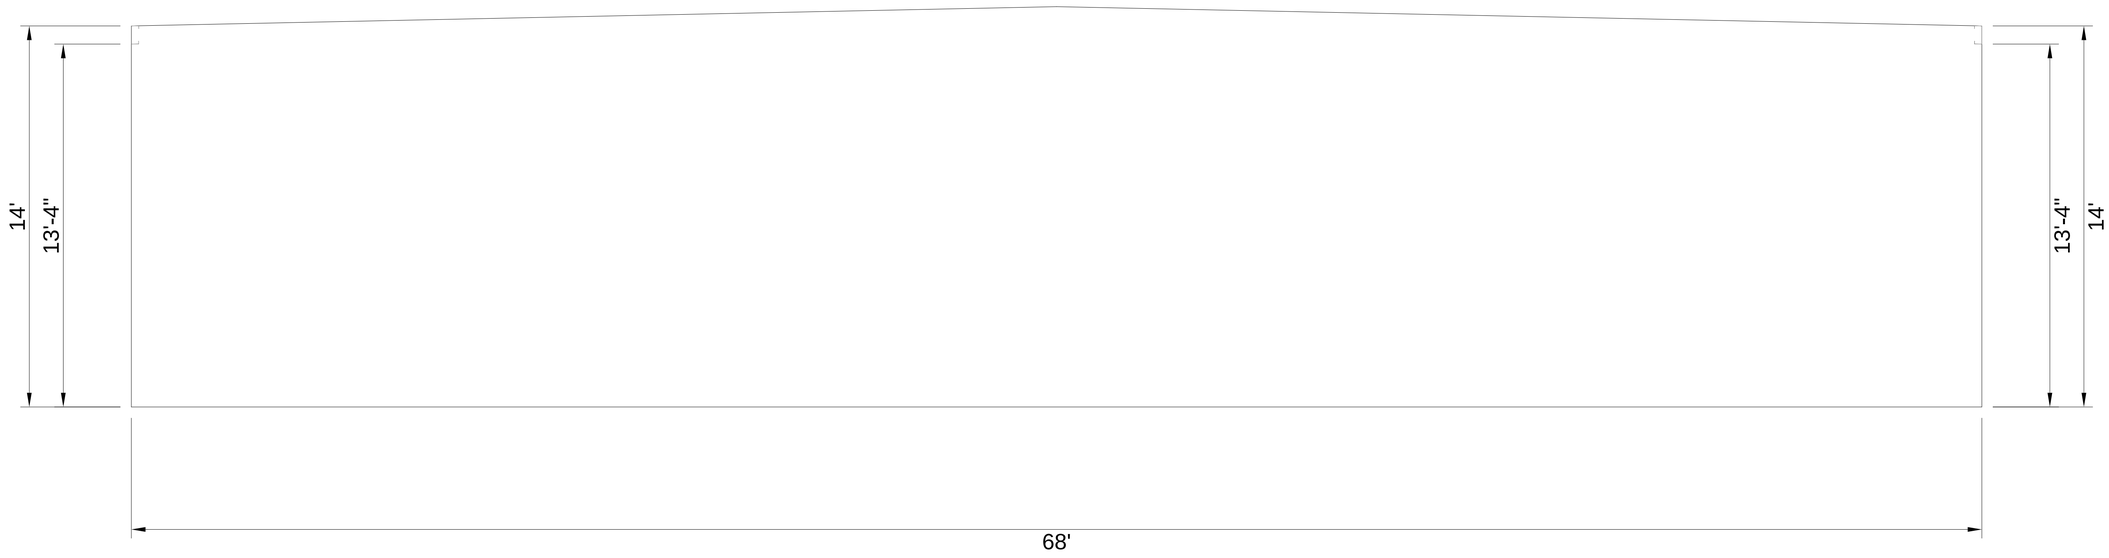

This drawing is not for construction. This drawing is intended to depict general building information and is solely for sales presentation purposes. For clarity of presentation, items depicted may be different from actual design and final drawings. In the event of conflict between this drawing and the purchase order, the purchase order shall prevail.

LEFT STRUCTURAL ELEVATION - (B) CANOPY

Ceco Building Systems
www.cecobuildings.com

CECO Building Systems

Customer:
Dexter High School
2200 North Parker Road
Dexter, MI 48130

Drawing Status:
☐ *Preliminary*
☐ *For Approval*
☐ *For Construction Permit*
☐ *For Erector Installation*

Scale: *NOT TO SCALE*

VERSION	PAPER SIZE
ABS 2.1.11	22x34
ESTIMATOR: Jake	DATE: 1/29/026


JOB NAME
Q-26-452313_Dexter Fieldhouse - ADD □2, entrance canopy□ 405232

MEMBER
MBMA

The engineer whose seal appears hereon is an employee for the manufacturer for the materials described herein. Said seal or certification is limited to the products designed and manufactured by manufacturer only.The undersigned engineer is not the overall engineer of record for this project.

Created : Thu Jan 29 14:51:10 2026, System ABS 2.1.11
This Project has Priced incomplete.
See myPortal project pricing step 4 for list of failures.
Drawings generated are limited and subject to change due to failures.

NOT FOR CONSTRUCTION

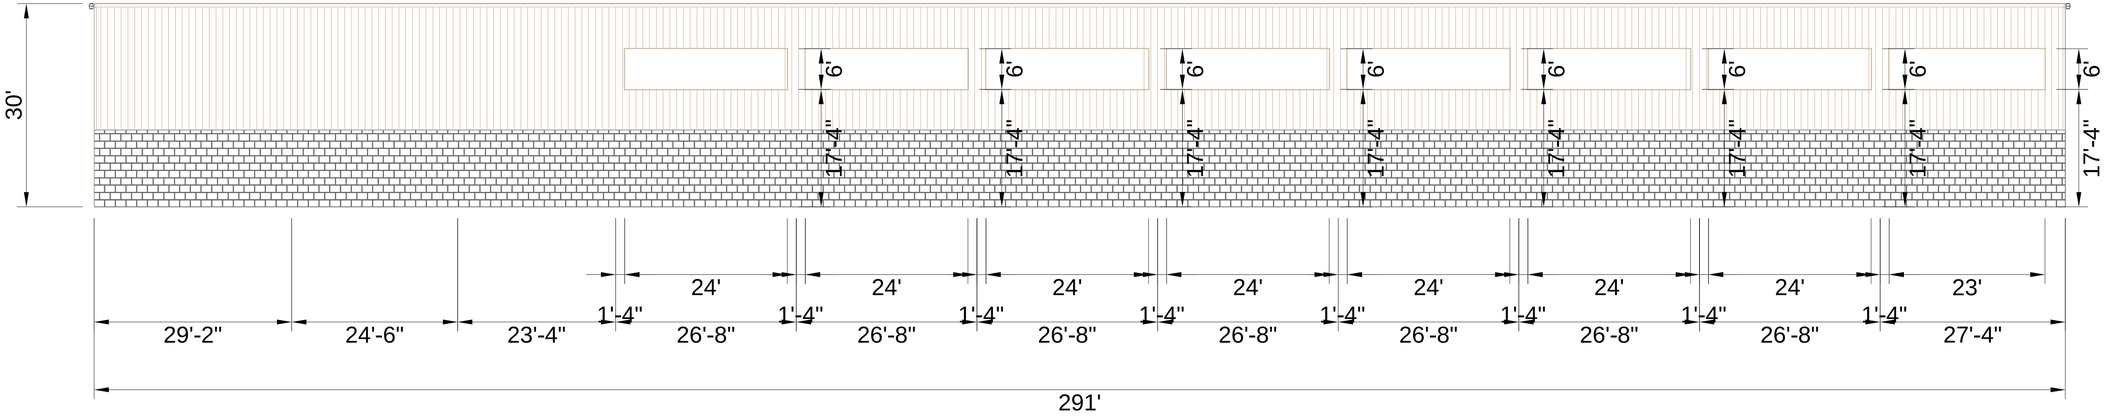

This drawing is not for construction. This drawing is intended to depict general building information and is solely for sales presentation purposes. For clarity of presentation, items depicted may be different from actual design and final drawings. In the event of conflict between this drawing and the purchase order, the purchase order shall prevail.

BACK ARCHITECTURAL - (A) NEW Gym

Ceco Building Systems
www.cecobuildings.com

CECO Building Systems

Customer:
Dexter High School
2200 North Parker Road
Dexter, MI 48130

Drawing Status:
☐ *Preliminary* ☐ *For Construction Permit*
☐ *For Approval* ☐ *For Erector Installation*

Scale: *NOT TO SCALE*

VERSION	PAPER SIZE
ABS 2.1.11	22x34
ESTIMATOR	DATE
Jake	1/29/026


JOB NAME
Q-26-452313_Dexter Fieldhouse - ADD □2, entrance canopy□ 405232

MEMBER
MBMA

The engineer whose seal appears hereon is an employee for the manufacturer for the materials described herein. Said seal or certification is limited to the products designed and manufactured by manufacturer only.The undersigned engineer is not the overall engineer of record for this project.

Created : Thu Jan 29 14:52:47 2026, System ABS 2.1.11
This Project has Priced incomplete.
See myPortal project pricing step 4 for list of failures.
Drawings generated are limited and subject to change due to failures.

NOT FOR CONSTRUCTION

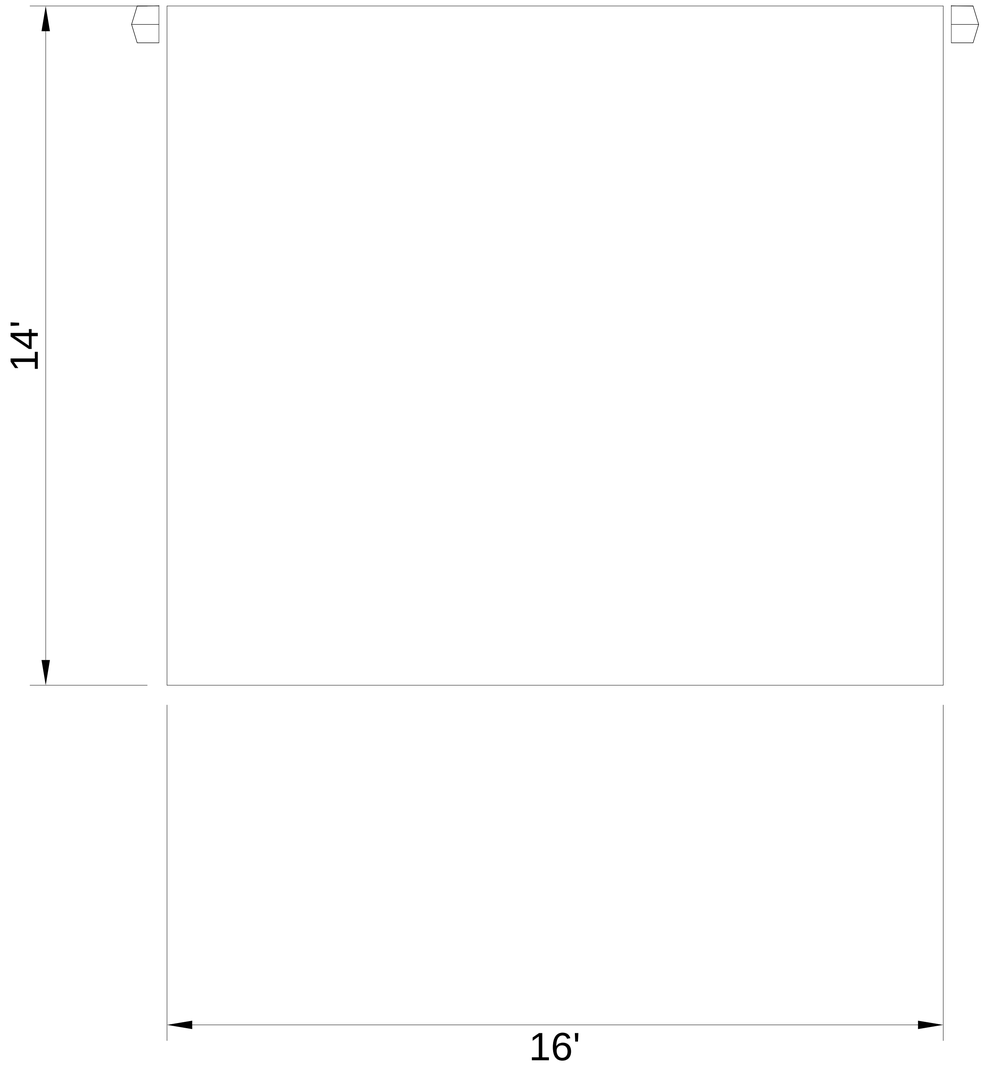

This drawing is not for construction. This drawing is intended to depict general building information and is solely for sales presentation purposes. For clarity of presentation, items depicted may be different from actual design and final drawings. In the event of conflict between this drawing and the purchase order, the purchase order shall prevail.

BACK ARCHITECTURAL - (B) CANOPY

Ceco Building Systems
www.cecobuildings.com

Customer:
Dexter High School
2200 North Parker Road
Dexter, MI 48130

Drawing Status:
☐ *Preliminary*
☐ *For Approval*
☐ *For Construction Permit*
☐ *For Erector Installation*

Scale: *NOT TO SCALE*

VERSION	PAPER SIZE
ABS 2.1.11	22x34
ESTIMATOR	**DATE**
Jake	1/29/026


JOB NAME
Q-26-452313_Dexter Fieldhouse - ADD □2, entrance canopy□ 405232

MEMBER
MBMA

The engineer whose seal appears hereon is an employee for the manufacturer for the materials described herein. Said seal or certification is limited to the products designed and manufactured by manufacturer only.The undersigned engineer is not the overall engineer of record for this project.

Created : Thu Jan 29 14:48:58 2026, System ABS 2.1.11
This Project has Priced incomplete.
See myPortal project pricing step 4 for list of failures.
Drawings generated are limited and subject to change due to failures.

NOT FOR CONSTRUCTION

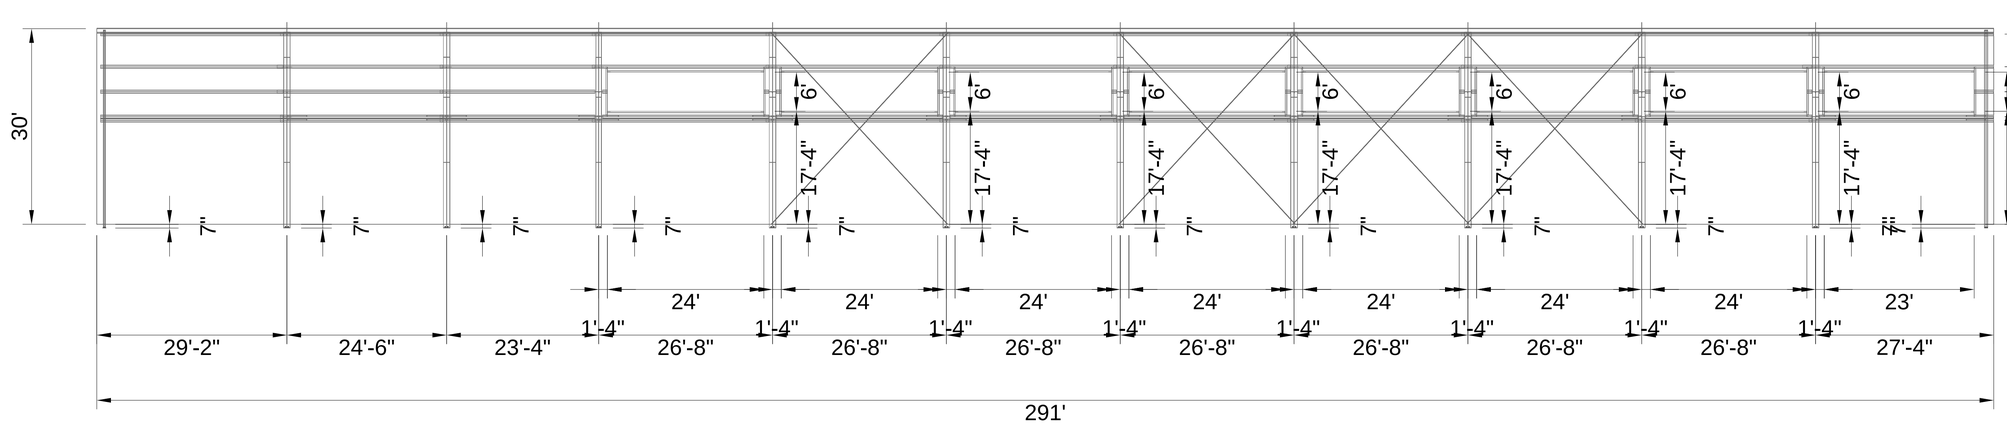

This drawing is not for construction. This drawing is intended to depict general building information and is solely for sales presentation purposes. For clarity of presentation, items depicted may be different from actual design and final drawings. In the event of conflict between this drawing and the purchase order, the purchase order shall prevail.

BACK STRUCTURAL ELEVATION - (A) NEW Gym

Ceco Building Systems
www.cecobuildings.com

CECO Building Systems

Customer:
Dexter High School
2200 North Parker Road
Dexter, MI 48130

Drawing Status:
☐ *Preliminary*
☐ *For Approval*
☐ *For Construction Permit*
☐ *For Erector Installation*

Scale: NOT TO SCALE

VERSION	PAPER SIZE
ABS 2.1.11	22x34
ESTIMATOR: Jake	DATE: 1/29/026


JOB NAME
Q-26-452313_Dexter Fieldhouse - ADD □2, entrance canopy□ 405232

MEMBER
MBMA

The engineer whose seal appears hereon is an employee for the manufacturer for the materials described herein. Said seal or certification is limited to the products designed and manufactured by manufacturer only.The undersigned engineer is not the overall engineer of record for this project.

Created : Thu Jan 29 14:49:49 2026, System ABS 2.1.11
This Project has Priced incomplete.
See myPortal project pricing step 4 for list of failures.
Drawings generated are limited and subject to change due to failures.

NOT FOR CONSTRUCTION

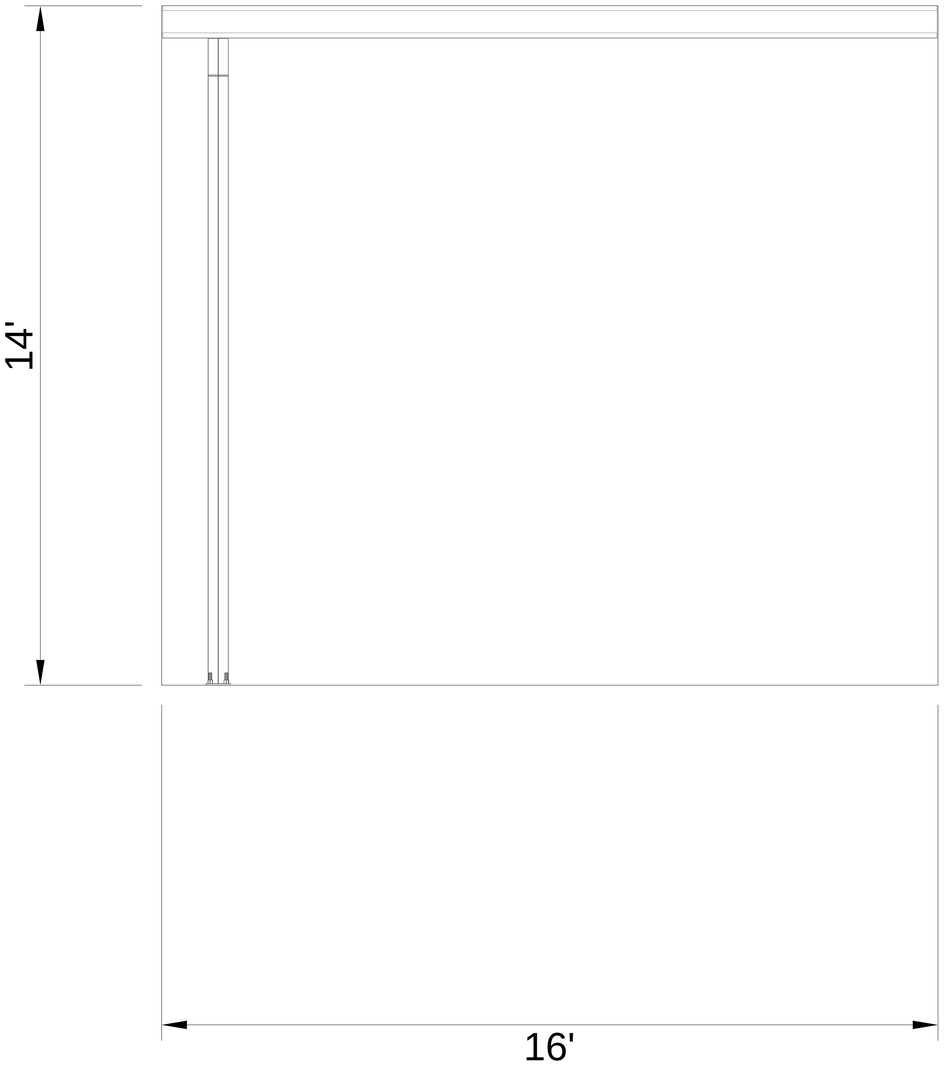

This drawing is not for construction. This drawing is intended to depict general building information and is solely for sales presentation purposes. For clarity of presentation, items depicted may be different from actual design and final drawings. In the event of conflict between this drawing and the purchase order, the purchase order shall prevail.

BACK STRUCTURAL ELEVATION - (B) CANOPY

Ceco Building Systems
www.cecobuildings.com

CECO Building Systems

Customer:
Dexter High School
2200 North Parker Road
Dexter, MI 48130

Drawing Status:
- [ ] Preliminary
- [ ] For Approval
- [ ] For Construction Permit
- [ ] For Erector Installation

Scale: NOT TO SCALE

VERSION	PAPER SIZE
ABS 2.1.11	22x34
ESTIMATOR: Jake	DATE: 1/29/026


JOB NAME
Q-26-452313_Dexter Fieldhouse - ADD □2, entrance canopy□ 405232

MEMBER
MBMA

The engineer whose seal appears hereon is an employee for the manufacturer for the materials described herein. Said seal or certification is limited to the products designed and manufactured by manufacturer only.The undersigned engineer is not the overall engineer of record for this project.

Created : Thu Jan 29 14:51:31 2026, System ABS 2.1.11
This Project has Priced incomplete.
See myPortal project pricing step 4 for list of failures.
Drawings generated are limited and subject to change due to failures.

NOT FOR CONSTRUCTION

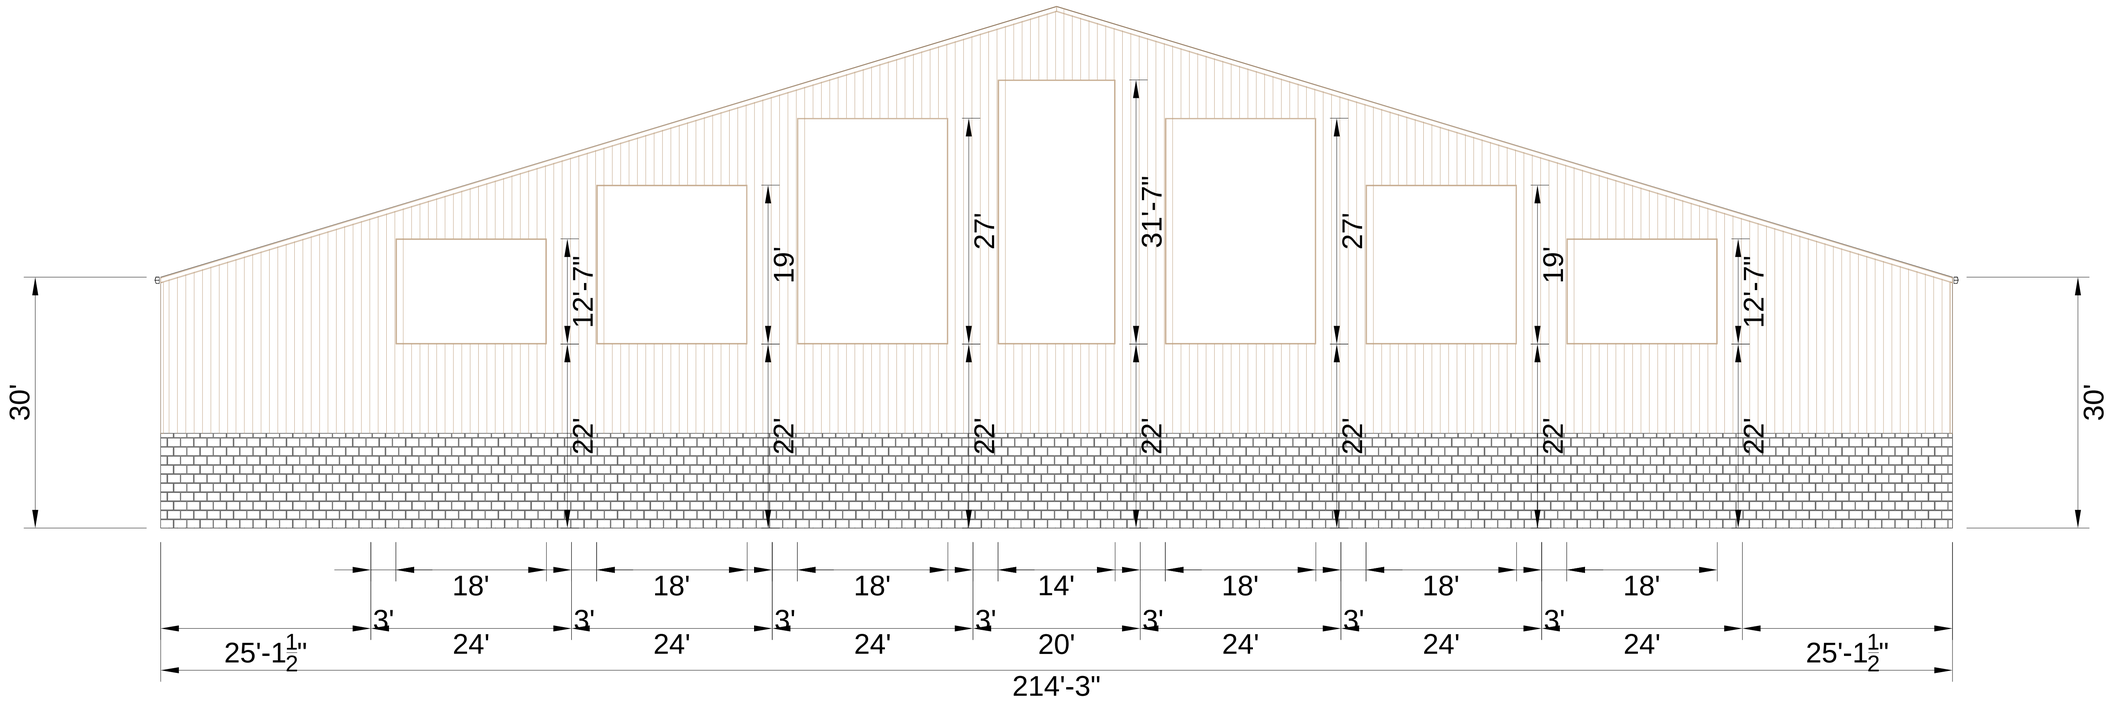

This drawing is not for construction. This drawing is intended to depict general building information and is solely for sales presentation purposes. For clarity of presentation, items depicted may be different from actual design and final drawings. In the event of conflict between this drawing and the purchase order, the purchase order shall prevail.

RIGHT ARCHITECTURAL - (A) NEW Gym

Ceco Building Systems
www.cecobuildings.com

CECO Building Systems

Customer:
Dexter High School
2200 North Parker Road
Dexter, MI 48130

Drawing Status:
☐ *Preliminary*
☐ *For Approval*
☐ *For Construction Permit*
☐ *For Erector Installation*

Scale: *NOT TO SCALE*

VERSION	PAPER SIZE
ABS 2.1.11	22x34
ESTIMATOR: Jake	DATE: 1/29/026


JOB NAME
Q-26-452313_Dexter Fieldhouse - ADD □2, entrance canopy□ 405232

MEMBER
MBMA

The engineer whose seal appears hereon is an employee for the manufacturer for the materials described herein. Said seal or certification is limited to the products designed and manufactured by manufacturer only.The undersigned engineer is not the overall engineer of record for this project.

Created : Thu Jan 29 14:52:56 2026, System ABS 2.1.11
This Project has Priced incomplete.
See myPortal project pricing step 4 for list of failures.
Drawings generated are limited and subject to change due to failures.

NOT FOR CONSTRUCTION

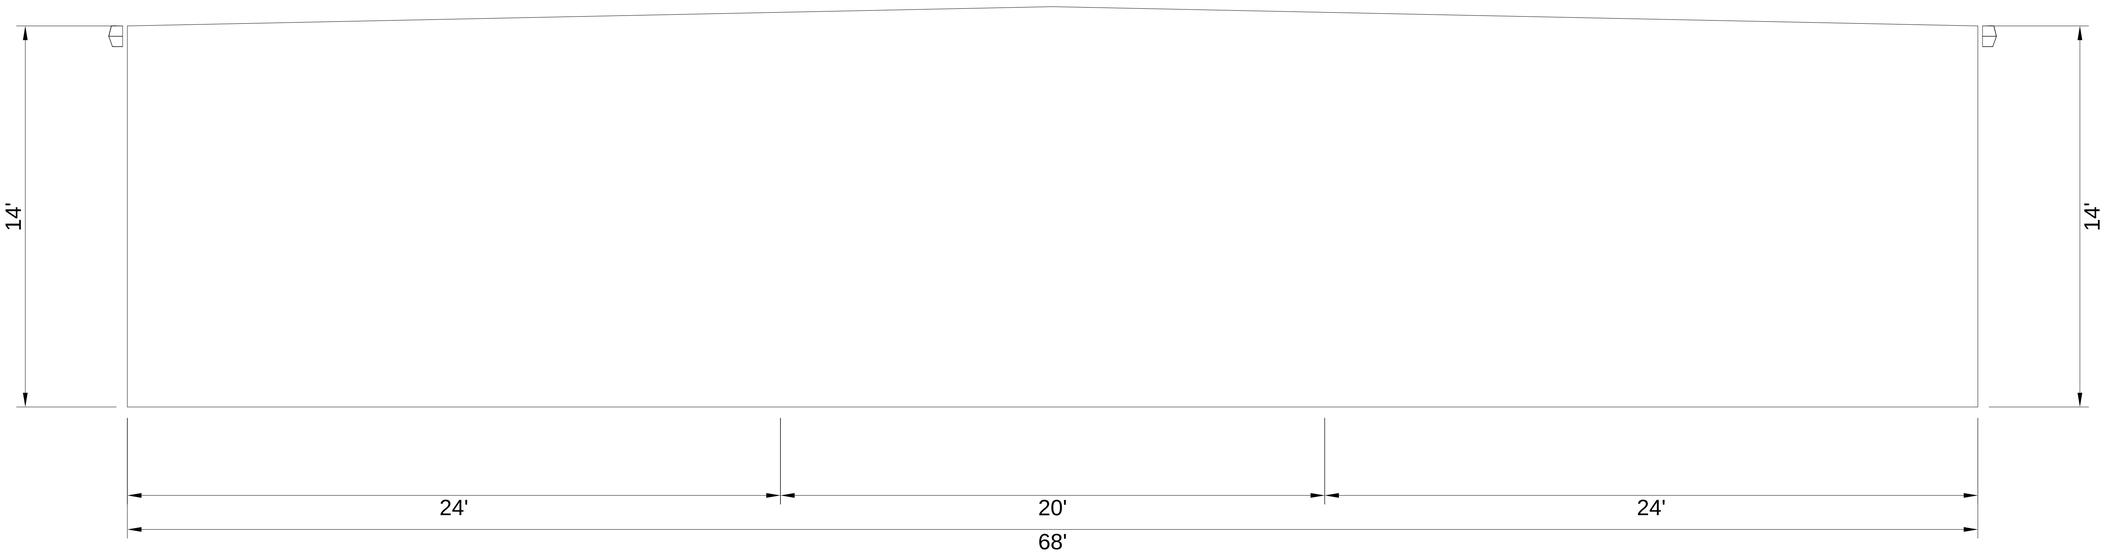

This drawing is not for construction. This drawing is intended to depict general building information and is solely for sales presentation purposes. For clarity of presentation, items depicted may be different from actual design and final drawings. In the event of conflict between this drawing and the purchase order, the purchase order shall prevail.

RIGHT ARCHITECTURAL - (B) CANOPY

Ceco Building Systems
www.cecobuildings.com

Customer:
Dexter High School
2200 North Parker Road
Dexter, MI 48130

Drawing Status:
☐ *Preliminary*
☐ *For Approval*
☐ *For Construction Permit*
☐ *For Erector Installation*

Scale: *NOT TO SCALE*

VERSION	PAPER SIZE
ABS 2.1.11	22x34
ESTIMATOR: Jake	DATE: 1/29/026


JOB NAME
Q-26-452313_Dexter Fieldhouse - ADD □2, entrance canopy□ 405232

MEMBER
MBMA

The engineer whose seal appears hereon is an employee for the manufacturer for the materials described herein. Said seal or certification is limited to the products designed and manufactured by manufacturer only.The undersigned engineer is not the overall engineer of record for this project.

Created : Thu Jan 29 14:49:17 2026, System ABS 2.1.11
This Project has Priced incomplete.
See myPortal project pricing step 4 for list of failures.
Drawings generated are limited and subject to change due to failures.

NOT FOR CONSTRUCTION

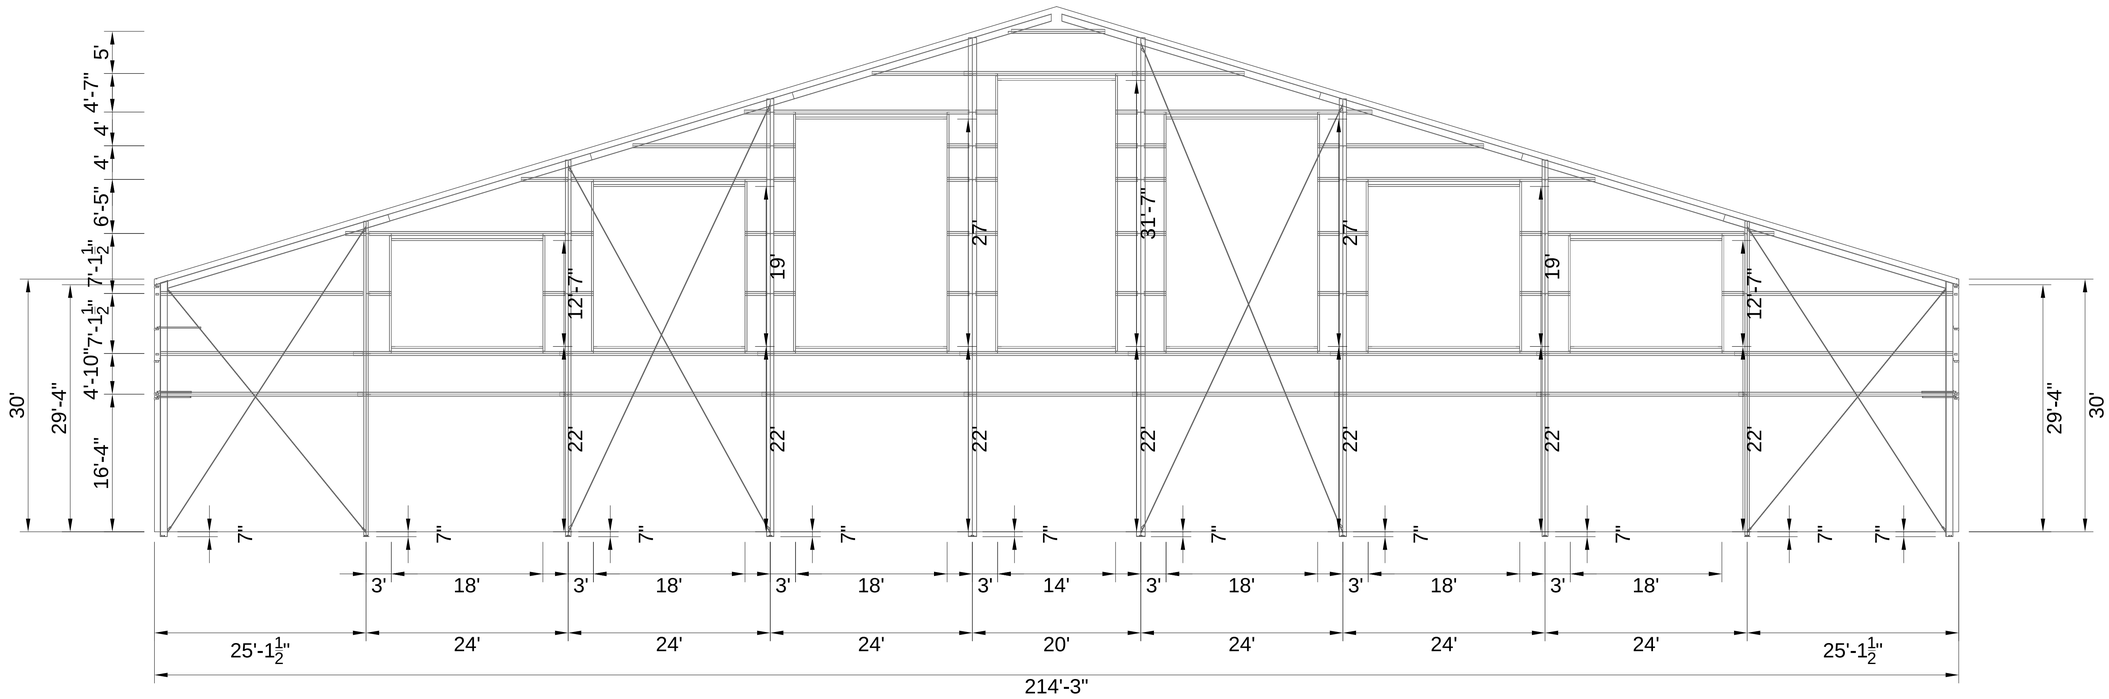

This drawing is not for construction. This drawing is intended to depict general building information and is solely for sales presentation purposes. For clarity of presentation, items depicted may be different from actual design and final drawings. In the event of conflict between this drawing and the purchase order, the purchase order shall prevail.

RIGHT STRUCTURAL ELEVATION - (A) NEW Gym

Ceco Building Systems
www.cecobuildings.com

CECO Building Systems

Customer:
Dexter High School
2200 North Parker Road
Dexter, MI 48130

Drawing Status:
☐ *Preliminary*
☐ *For Approval*
☐ *For Construction Permit*
☐ *For Erector Installation*

Scale: *NOT TO SCALE*

VERSION	PAPER SIZE
ABS 2.1.11	22x34
ESTIMATOR: Jake	DATE: 1/29/026


JOB NAME
Q-26-452313_Dexter Fieldhouse - ADD □2, entrance canopy□ 405232

MEMBER
MBMA

The engineer whose seal appears hereon is an employee for the manufacturer for the materials described herein. Said seal or certification is limited to the products designed and manufactured by manufacturer only.The undersigned engineer is not the overall engineer of record for this project.

Created : Thu Jan 29 14:49:59 2026, System ABS 2.1.11
This Project has Priced incomplete.
See myPortal project pricing step 4 for list of failures.
Drawings generated are limited and subject to change due to failures.

NOT FOR CONSTRUCTION

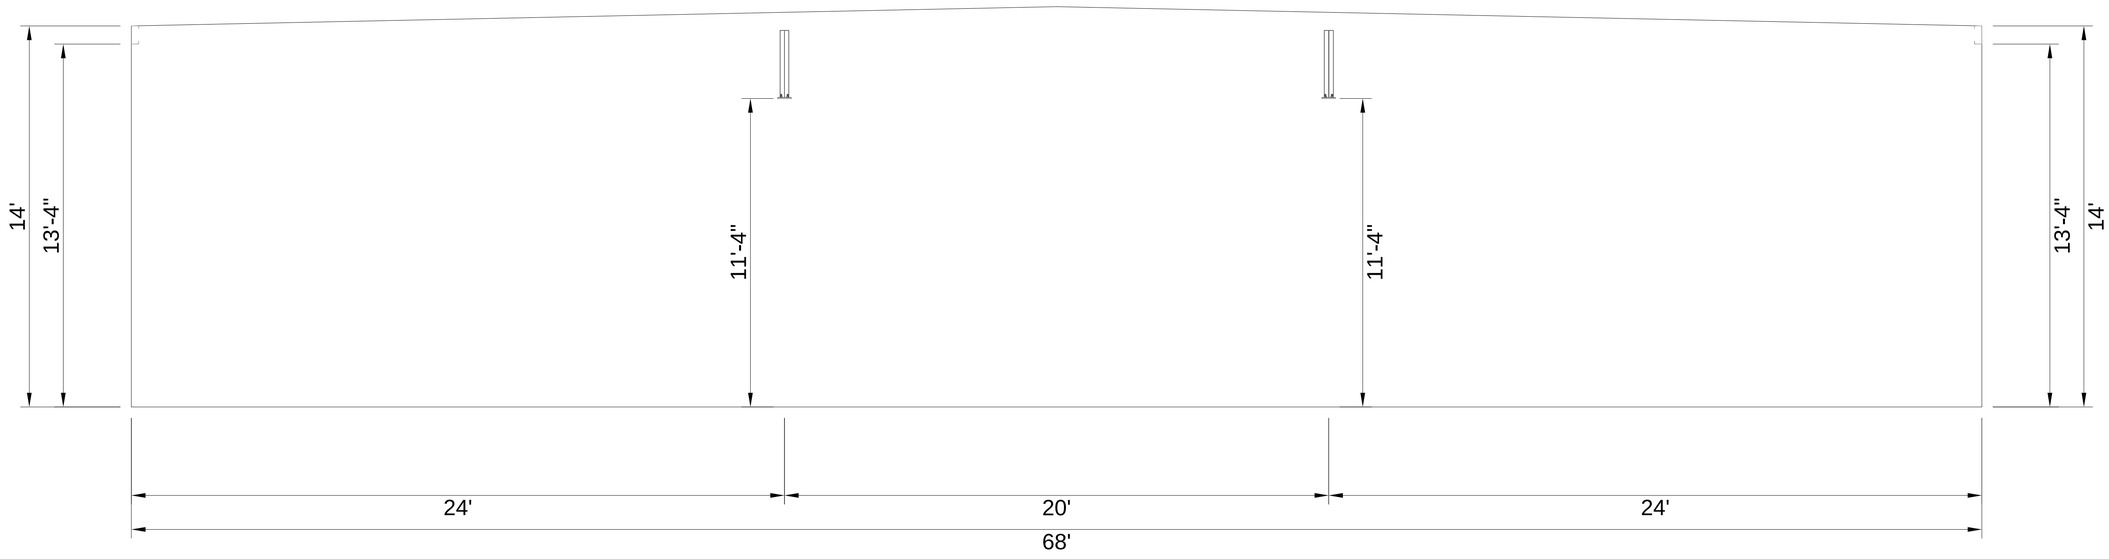

This drawing is not for construction. This drawing is intended to depict general building information and is solely for sales presentation purposes. For clarity of presentation, items depicted may be different from actual design and final drawings. In the event of conflict between this drawing and the purchase order, the purchase order shall prevail.

RIGHT STRUCTURAL ELEVATION - (B) CANOPY

Ceco Building Systems
www.cecobuildings.com

CECO Building Systems

Customer:
Dexter High School
2200 North Parker Road
Dexter, MI 48130

Drawing Status:
☐ *Preliminary*
☐ *For Approval*
☐ *For Construction Permit*
☐ *For Erector Installation*


Scale: *NOT TO SCALE*

VERSION	PAPER SIZE
ABS 2.1.11	22x34
ESTIMATOR: Jake	DATE: 1/29/026

JOB NAME
Q-26-452313_Dexter Fieldhouse - ADD □2, entrance canopy□ 405232

MEMBER
MBMA

The engineer whose seal appears hereon is an employee for the manufacturer for the materials described herein. Said seal or certification is limited to the products designed and manufactured by manufacturer only.The undersigned engineer is not the overall engineer of record for this project.

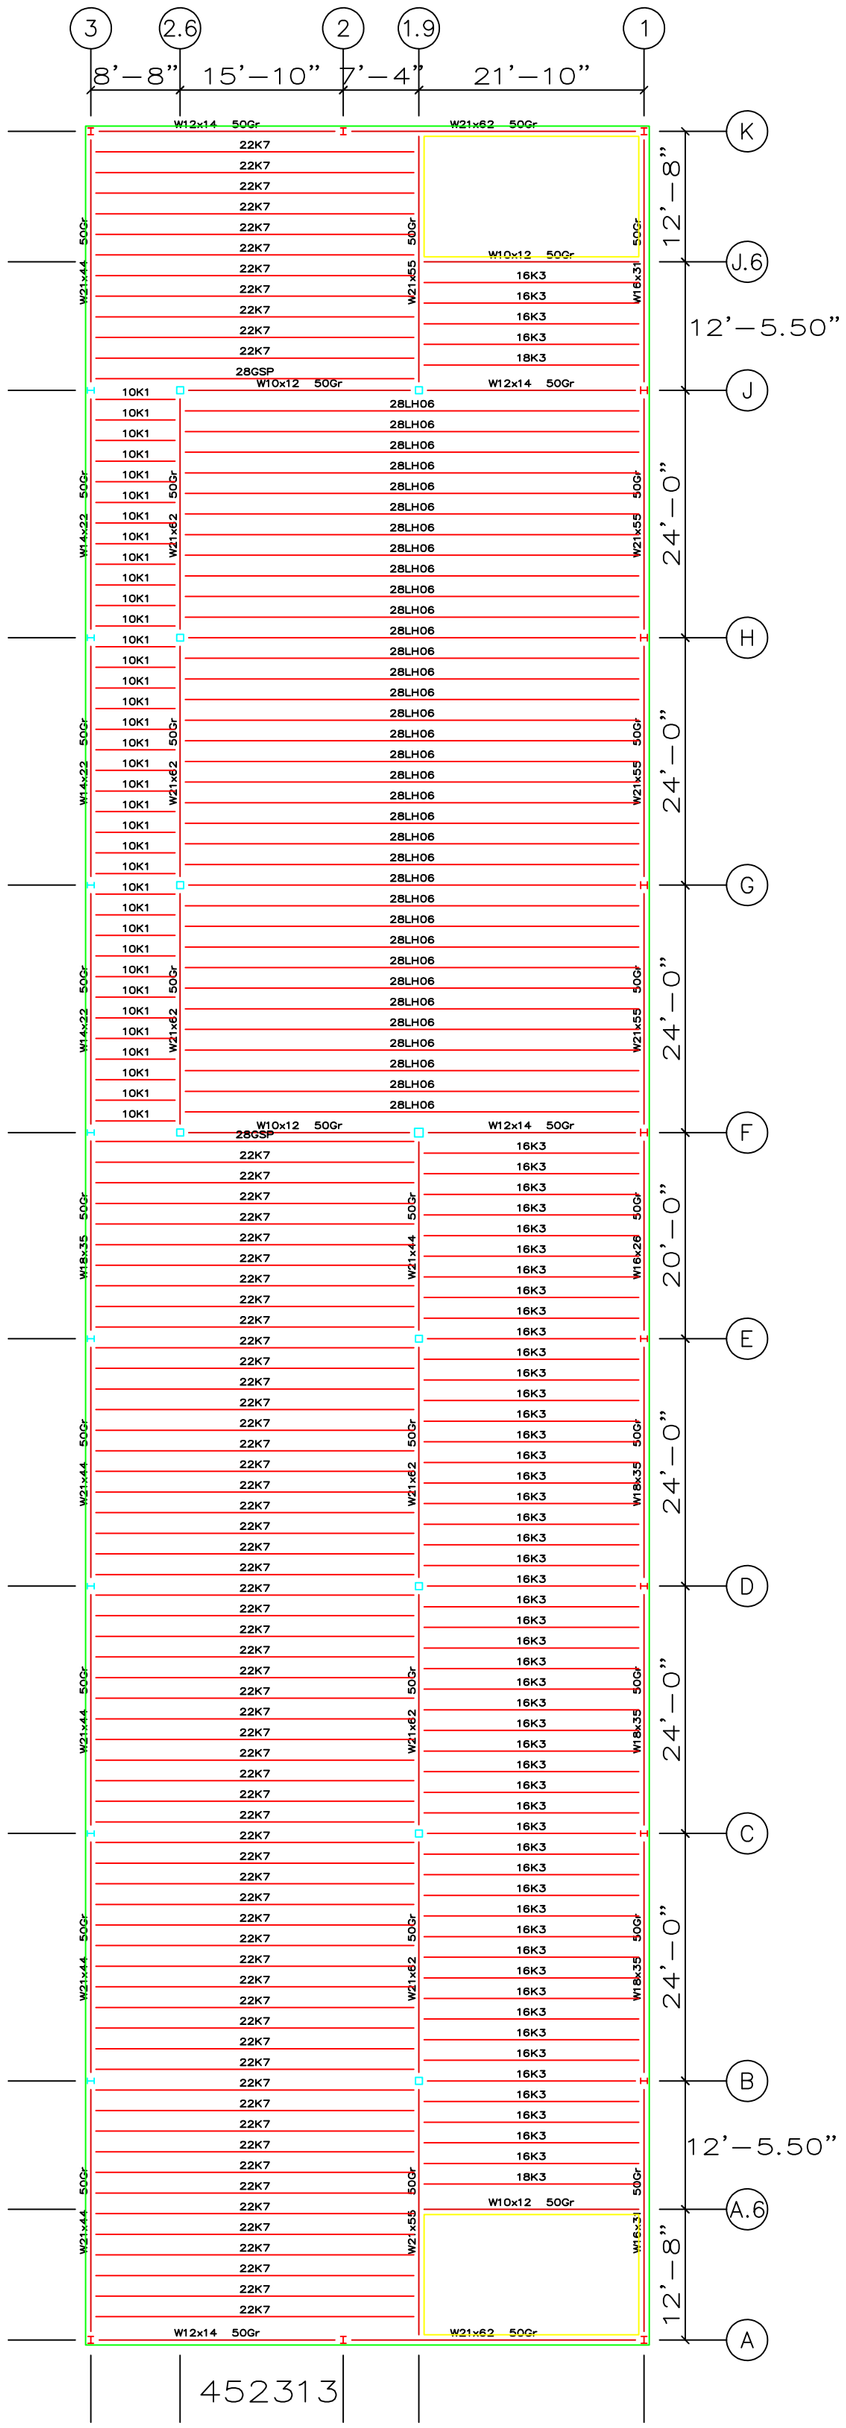
3
2.6
2
1.9
1
8’–8”
15’–10”
7’–4”
21’–10”
K
J.6
J
H
G
F
E
D
C
B
A.6
A
12’–8”
12’–5.50”
24’–0”
20’–0”
W12x14 50Gr
W21x62 50Gr
W10x12 50Gr
W21x44 50Gr
W14x22 50Gr
W18x35 50Gr
W16x31
W16x26
W18x35
W18x39
22K7
28GSP
16K3
18K3
10K1
28LH06
452313