
CUPERTINO UNION SCHOOL DISTRICT
2026 PAVING IMPROVEMENT PROJECT - PHASE 2
CONTRACT NO. 24-AC03-2026
BID NO. 26-B13-24

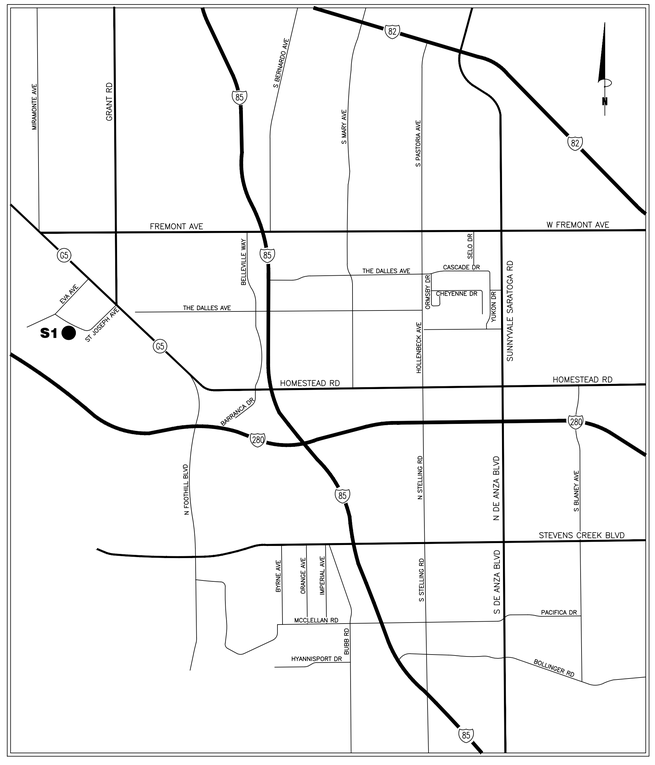

CUPERTINO, CA
NTS

SHEET INDEX	
SHEET NO.	SHEET DESCRIPTION
1	TITLE SHEET
2	ENLARGEMENT A - SITE PLAN
3	ENLARGEMENT B - SITE PLAN
4	PLAYGROUND STRIPING PLAN
5	GRADING PLAN
6	DETAILS

SCHOOL LOCATION	
SITE NO.	SCHOOL ADDRESS
S1	MONTCLAIRE ELEMENTARY SCHOOL 1160 ST. JOSEPH AVENUE, LOS ALTOS, CA

NOTES:

1. CONTRACTOR SHALL BE RESPONSIBLE FOR ANY AND ALL TESTING THAT MAY BE REQUIRED TO LEGALLY DISPOSE OF EXCESS MATERIAL.
2. CONTRACTOR SHALL CLEAN ALL LOOSE ROCK, DEBRIS AND VEGETATION FROM PAVEMENT AREAS TO BE SEAL COATED.
3. CONTRACTOR SHALL RESTRIPE ALL AREAS THAT ARE DISTURBED DURING CONSTRUCTION TO MATCH EXIST. STRIPING LAYOUTS UNLESS SHOWN OTHERWISE ON PLANS.
4. ALL CONFLICTING STRIPING SHALL BE REMOVED BY GRINDING OR SANDBLASTING.
5. ALL WORK SHALL BE PERFORMED IN ACCORDANCE WITH THE PLANS & CONTRACT DOCUMENTS. WORK NOT COMPLYING WITH PLANS & CONTRACT DOCUMENTS WILL BE SUBJECT TO REMOVAL AND REPLACEMENT AT THE CONTRACTORS EXPENSE.
6. THE CONTRACTOR SHALL REMOVE ALL CONSTRUCTION DEBRIS AND LEAVE WORK AREA CLEAN DAILY.
7. ALL MATERIALS AND WORKMANSHIP ARE SUBJECT TO REVIEW BY OWNER. ANY PORTION OF THE WORK FOUND TO BE DEFECTIVE SHALL BE REPLACED BY THE CONTRACTOR PER CONTRACT AT NO ADDITIONAL COST TO THE OWNER.
8. ABSOLUTE ACCURACY OF DRAWING CAN NOT BE GUARANTEED. WHILE EVERY EFFORT HAS BEEN MADE TO COORDINATE THE LOCATION OF THE EXISTING EQUIPMENT, PIPING, ETC. IT IS THE RESPONSIBILITY OF THE CONTRACTOR TO COORDINATE THE EXACT REQUIREMENTS GOVERNED BY ACTUAL JOB CONDITIONS.
9. AREAS NOT IN SCOPE OF WORK DISTURBED DURING CONSTRUCTION SHALL BE RESTORED TO THE EXISTING CONDITION AT THE CONTRACTORS EXPENSE.
10. PREP AND REPAINT ALL CURBS IN WORK AREAS TO MATCH EXISTING. (2 COATS MINIMUM)
11. CONTRACTOR SHALL CLEAN OUT ALL DRAINAGE STRUCTURES WITHIN LIMITS OF WORK, INCLUDING DROP INLETS, & SHALL FLUSH STORM DRAIN LINES PRIOR TO COMPLETION OF WORK TO ENSURE NO BLOCKAGES EXIST IN THE SYSTEM.
12. PROTECT EXISTING BUILDING STRUCTURES, AND ADJACENT FINISHED SURFACES DURING CONSTRUCTION. PATCH, REPAIR AND REFINISH AREAS DAMAGED OR IMPACTED BY WORK DURING THIS PROJECT TO MATCH ADJACENT UNDISTURBED AREAS. PATCHING, REPAIRING AND REFINISHING IS TO BE PERFORMED BY WORKMEN SKILLED IN THE TRADES INVOLVED.
13. CONTRACTOR SHALL PROPERLY COVER AND PROTECT UTILITY BOX LIDS PRIOR TO APPLYING SEAL COAT & REMOVE ALL PROTECTION AFTER SEALING WORK IS DONE.
14. CONTRACTOR SHALL HAVE LOCATING SERVICE VERIFY LOCATION OF ALL EXISTING UTILITIES PRIOR TO EXCAVATION. CONTRACTOR SHALL CONTACT THE ENGINEER TO REVIEW AND ADDRESS ANY UTILITIES CONFLICTING WITH THE SCOPE OF WORK.
15. UTILITY BOXES IN CONSTRUCTION AREAS SHALL BE REUSED AND RAISED TO FINISHED GRADE. IF BOXES ARE NOT REUSABLE, CONTRACTOR SHALL NOTIFY ENGINEER PRIOR TO REMOVAL.
16. ALL NEW CONCRETE SHALL BE DOWELED & EPOXIED INTO EXISTING CONCRETE WITH #4 REBAR X 12" MIN. @ 24" O.C.
17. ALL AREAS OF PCC CHIPPED OR DAMAGED DURING CONSTRUCTION SHALL BE REMOVED AND REPLACED BACK TO THE NEXT JOINT.
18. CONTRACTOR SHALL NOT CUT ANY ROOTS GREATER THAN 2" IN DIAMETER WITHOUT PRIOR APPROVAL FROM THE CLIENT'S ARBORIST. ANY ROOTS WITHIN 4' OF THE TRUNK OF ANY OF THE TREES IN THE PROJECT SHALL NOT BE CUT FOR ANY REASON.
19. CONTRACTOR RESPONSIBLE TO OBTAIN ALL NECESSARY PERMITS PRIOR TO CONSTRUCTION.

Pavement Engineering Inc.
You can ride on our reputation
Corporate Office:
3485 Sacramento Drive, Suite A
San Luis Obispo, CA 93401
805.781.2265

CUPERTINO UNION SCHOOL DISTRICT


2026 PAVING IMPROVEMENT PROJECT - PHASE 2

TITLE SHEET


REGISTERED PROFESSIONAL ENGINEER
JOSEPH L. PAINE
C52735
Exp. 12/31/2026
CIVIL
STATE OF CALIFORNIA

DRAWN BY: JT
PROJECT NUMBER: 250512-01
SCALE: NTS
VERIFY SCALE
BAR REPRESENTS 1" ON ORIGINAL
DATE: FEBRUARY 2026
SHEET NUMBER:

Path: Z:\SHARED\DRIVE\ACTIVE PROJECTS\CUPERTINO USD\250512-01_2026 PAVING\TASK01 - DESIGN\DRAWINGS\PHASE 2\250512-01_MONTCLAIRE ES.DWG Plot Date: 3/2/2026 10:26 AM

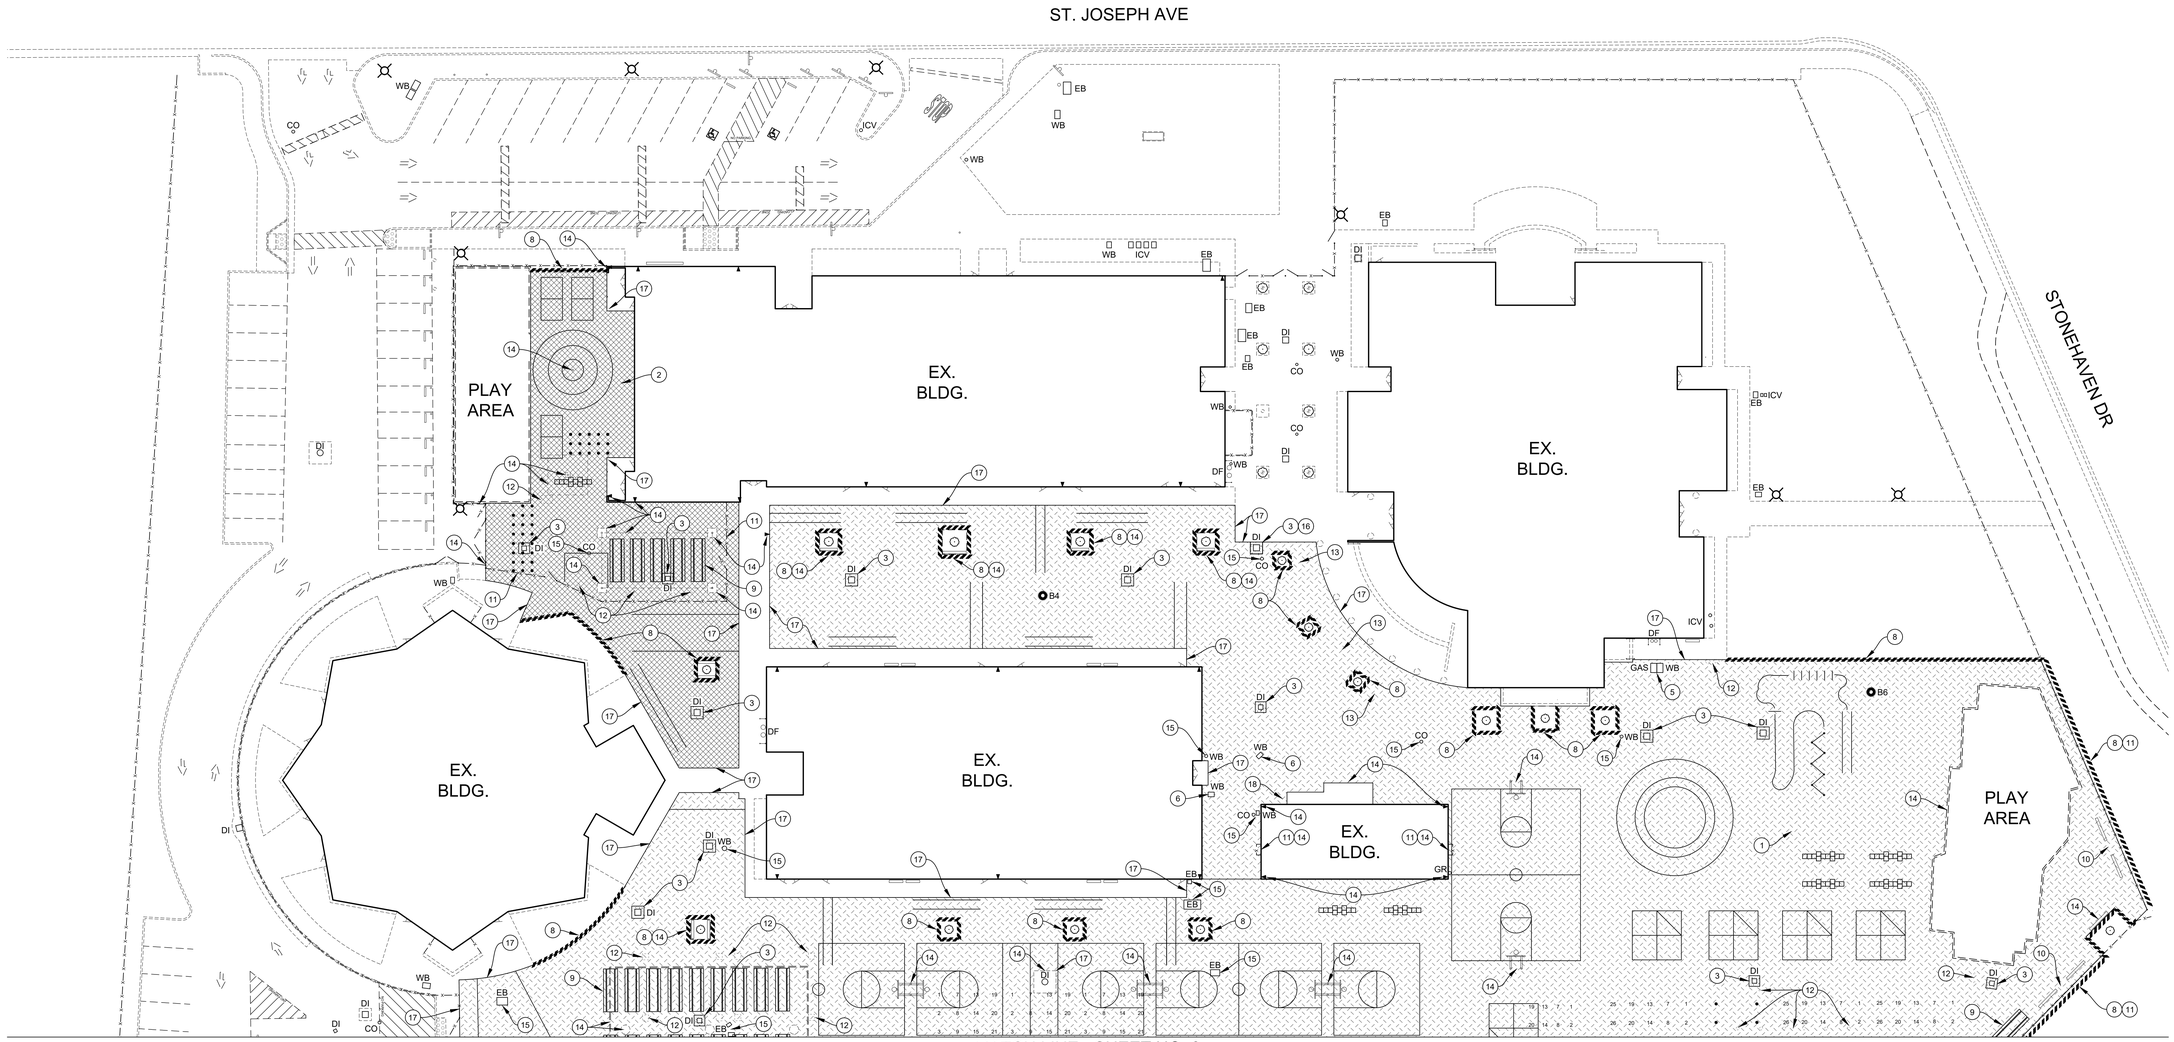

ENLARGEMENT A - SITE PLAN
1" = 20'

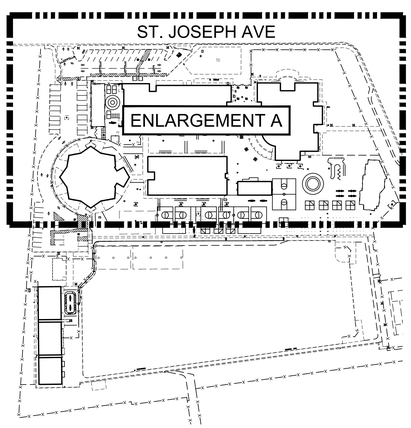

FULL SITE PLAN
NTS

CONSTRUCTION NOTES:

1. PULVERIZE EX. AC & AB TO A DEPTH OF 12"; REMOVE 4" PULVERIZED BASE; LIME/CEMENT TREAT MATERIAL TO 8" DEPTH; PLACE 4" HMA.
2. REMOVE & REPLACE 4" HMA.
3. INSTALL PCC APRON @ DRAIN INLET.
4. REMOVE & REPLACE PCC SWALE TYPE S36.
5. REMOVE EX. BOX & INSTALL CHRISTY MODEL B1324 BOX W/ B1324-61JH LID. ADJUST NEW BOX TO FINISH GRADE (2 EA.).
6. REMOVE EX. BOX & INSTALL CHRISTY MODEL B1017 BOX W/ B1017-61H LID. ADJUST NEW BOX TO FINISH GRADE.
7. REMOVE EX. DRAIN INLET & INSTALL CHRISTY MODEL V64 DRAIN INLET W/ V64-71C GRATE & EXTENSIONS AS REQUIRED.
8. REMOVE & REPLACE OR INSTALL 2X4 HEADERBOARD.
9. REMOVE EX. TABLE & REPLACE AFTER CONSTRUCTION (15 EA.).
10. UNBOLT & REMOVE EX. BENCH BEFORE CONSTRUCTION. REMOVE & REPLACE BENCH FOOTING W/ ANCHOR BASE PLATE MATCHING EX.; REPLACE & REFASTEN BENCH AFTER CONSTRUCTION (4 EA.).
11. REMOVE GATE & FENCE FABRIC & REPLACE AFTER CONSTRUCTION. PROTECT POSTS DURING CONSTRUCTION.
12. REMOVE & DISPOSE OF PCC POST BASE (25 EA.).
13. PRUNE & REMOVE TREE ROOTS.
14. PROTECT EX. FACILITIES DURING CONSTRUCTION.
15. ADJUST UTILITY BOX TO FINISH GRADE.
16. REMOVE & REPLACE V64-71C GRATE.
17. PAVE FLUSH TO EX. PCC FACILITIES.
18. MAINTAIN 2% MAX SLOPE IN ANY/ALL DIRECTION W/ IN LIMITS OF RAMP LANDING ZONE.
19. GRIND EX. ASPHALT TO REMOVE TRIPPING HAZARD PRIOR SEAL COAT.

BORING LOG

NO.	AC	AB	R-VALUE	FABRIC (Y/N)
B4	2.25"	6"	15	N
B6	3.25"	6"	16	N

*CORING DATA IS FOR INFORMATION ONLY. EXISTING SECTION MAY VARY FROM SECTION(S) FOUND AT CORING LOCATION(S). FABRIC MAY BE PRESENT IN SECTIONS EVEN IF NOT FOUND AT CORING LOCATION(S).

LEGEND

	SURFACE PREPARATION, CRACK FILL & DOUBLE APPLICATION EMULSION SEAL COAT W/30 MESH SAND		SIGN POST (EX.)
	BASE BID - SURFACE PREPARATION, CRACK FILL & DOUBLE APPLICATION EMULSION SEAL COAT W/30 MESH SAND		LIGHT STANDARD (EX.)
	ALTERNATE NO. 1 - SOLAR REFLECTIVE ASPHALT COATING (SAFETY BLUE COLOR)		DOWNSPOUT (EX.)
	BASE BID - PULVERIZE, SOIL TREATMENT, HMA PAVING	AB	AGGREGATE BASE
	ALTERNATE NO. 1 - SOLAR REFLECTIVE ASPHALT COATING (SAFETY BLUE COLOR)	HMA	HOT MIX ASPHALT
	BASE BID - REMOVE & REPLACE 4" HMA	PCC	PORTLAND CEMENT CONCRETE
	ALTERNATE NO. 1 - REFLEXIVE ASPHALT COATING	BFP	BACKFLOW PREVENTER (EX.)
	NEW (OR) RECONSTRUCT PCC FACILITIES	CO	CLEANOUT (EX.)
	DETECTABLE WARNING SURFACE (EX., TO REMAIN)	DF	DRINKING FOUNTAIN (EX.)
	REMOVE & REPLACE (OR) INSTALL REDWOOD HEADERBOARD	DI	DROP INLET (EX.)
	GRIND EX. ASPHALT	EB	ELECTRICAL BOX (EX.)
	FENCE (EX.)	GR	GROUND (EX.)
	SOLAR PANEL (EX.)	ICV	IRRIGATION CONTROL VALVE (EX.)
#	BORE LOCATION (SEE BORING LOG)	WB	WATER BOX (EX.)

Pavement Engineering Inc.
You can ride on our reputation
Corporate Office:
3485 Sacramento Drive, Suite A
San Luis Obispo, CA 93401
805.781.2265

CUPERTINO UNION SCHOOL DISTRICT

MONTCLAIRE ELEMENTARY SCHOOL

1160 ST. JOSEPH AVENUE, LOS ALTOS, CA

2026 PAVING IMPROVEMENT PROJECT - PHASE 2


ENLARGEMENT A: SITE PLAN

REGISTERED PROFESSIONAL ENGINEER
JOSEPH L. PAINE
C52735
Exp. 12/31/2026
CIVIL
STATE OF CALIFORNIA


DRAWN BY: JT
PROJECT NUMBER: 250512-01
SCALE: 1" = 20'
VERIFY SCALE
BAR REPRESENTS 1" ON ORIGINAL
DATE: FEBRUARY 2026
SHEET NUMBER: 2 OF 6

Path: Z:\SHARED\R DRIVE\ACTIVE PROJECTS\CUPERTINO USD\250512-01_2026 PAVING\TASK01 - DESIGN\DRAWINGS\PHASE 2\250512-01_MONTCLAIRE ES.DWG Plot Date: 3/2/2026 10:26 AM

MATCH LINE - SHEET NO. 2

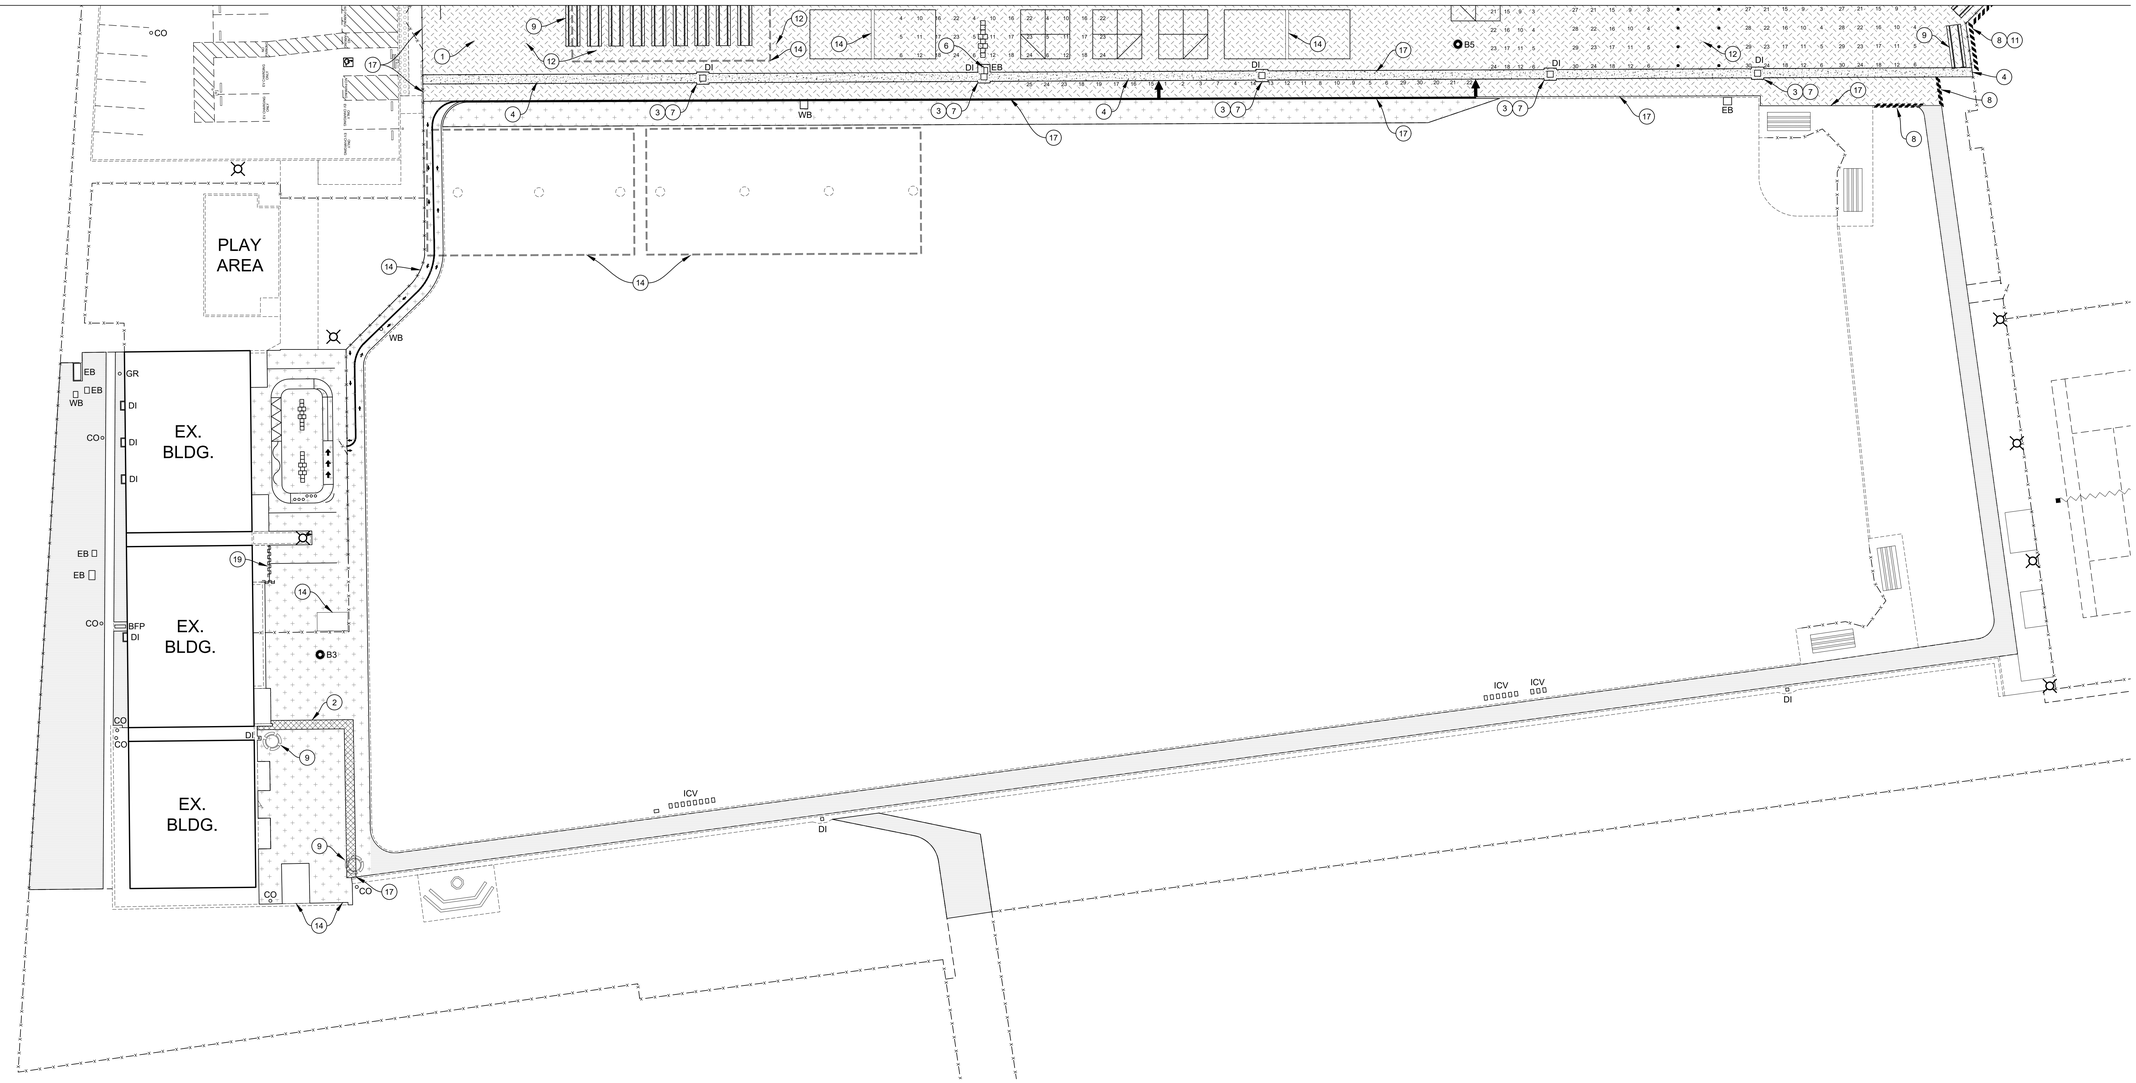

ENLARGEMENT B - SITE PLAN
1" = 20'

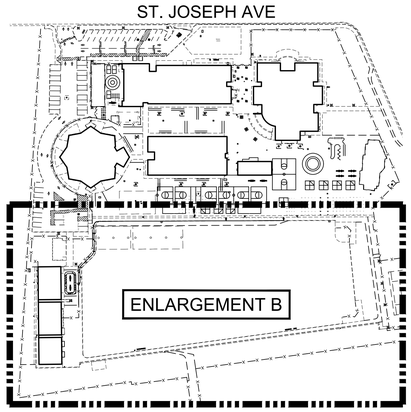

FULL SITE PLAN
NTS

CONSTRUCTION NOTES:

1. PULVERIZE EX. AC & AB TO A DEPTH OF 12"; REMOVE 4" PULVERIZED BASE; LIME/CEMENT TREAT MATERIAL TO 8" DEPTH; PLACE 4" HMA.
2. REMOVE & REPLACE 4" HMA.
3. INSTALL PCC APRON @ DRAIN INLET.
4. REMOVE & REPLACE PCC SWALE TYPE S36.
5. REMOVE EX. BOX & INSTALL CHRISTY MODEL B1324 BOX W/ B1324-61JH LID. ADJUST NEW BOX TO FINISH GRADE.
6. REMOVE EX. BOX & INSTALL CHRISTY MODEL B1017 BOX W/ B1017-61H LID. ADJUST NEW BOX TO FINISH GRADE.
7. REMOVE EX. DRAIN INLET & INSTALL CHRISTY MODEL V64 DRAIN INLET W/ V64-71C GRATE & EXTENSIONS AS REQUIRED.
8. REMOVE & REPLACE OR INSTALL 2X4 HEADERBOARD.
9. REMOVE EX. TABLE & REPLACE AFTER CONSTRUCTION (12 EA.).
10. UNBOLT & REMOVE EX. BENCH BEFORE CONSTRUCTION. REMOVE & REPLACE BENCH FOOTING W/ ANCHOR BASE PLATE MATCHING EX.; REPLACE & REFASTEN BENCH AFTER CONSTRUCTION.
11. REMOVE GATE & FENCE FABRIC & REPLACE AFTER CONSTRUCTION. PROTECT POSTS DURING CONSTRUCTION.
12. REMOVE & DISPOSE OF PCC POST BASE (12 EA.).
13. PRUNE & REMOVE TREE ROOTS.
14. PROTECT EX. FACILITIES DURING CONSTRUCTION.
15. ADJUST UTILITY BOX TO FINISH GRADE.
16. REMOVE & REPLACE V64-71C GRATE.
17. PAVE FLUSH TO EX. PCC FACILITIES.
18. MAINTAIN 2% MAX SLOPE IN ANY/ALL DIRECTION W/ IN LIMITS OF RAMP LANDING ZONE.
19. GRIND EX. ASPHALT TO REMOVE TRIPPING HAZARD PRIOR SEAL COAT.

BORING LOG

NO.	AC	AB	R-VALUE	FABRIC (Y/N)
B3	2.25"	7"	---	N
B5	4"	8"	---	Y

*CORING DATA IS FOR INFORMATION ONLY. EXISTING SECTION MAY VARY FROM SECTION(S) FOUND AT CORING LOCATION(S). FABRIC MAY BE PRESENT IN SECTIONS EVEN IF NOT FOUND AT CORING LOCATION(S).

LEGEND

	SURFACE PREPARATION, CRACK FILL & DOUBLE APPLICATION EMULSION SEAL COAT W/30 MESH SAND		SIGN POST (EX.)
	BASE BID - SURFACE PREPARATION, CRACK FILL & DOUBLE APPLICATION EMULSION SEAL COAT W/30 MESH SAND		LIGHT STANDARD (EX.)
	ALTERNATE NO. 1 - SOLAR REFLECTIVE ASPHALT COATING (SAFETY BLUE COLOR)		DOWNSPOUT (EX.)
	BASE BID - PULVERIZE, SOIL TREATMENT, HMA PAVING	AB	AGGREGATE BASE
	ALTERNATE NO. 1 - SOLAR REFLECTIVE ASPHALT COATING (SAFETY BLUE COLOR)	HMA	HOT MIX ASPHALT
	BASE BID - REMOVE & REPLACE 4" HMA	PCC	PORTLAND CEMENT CONCRETE
	ALTERNATE NO. 1 - REFLEXIVE ASPHALT COATING	BFP	BACKFLOW PREVENTER (EX.)
	NEW (OR) RECONSTRUCT PCC FACILITIES	CO	CLEANOUT (EX.)
	DETECTABLE WARNING SURFACE (EX., TO REMAIN)	DF	DRINKING FOUNTAIN (EX.)
	REMOVE & REPLACE (OR) INSTALL REDWOOD HEADERBOARD	DI	DROP INLET (EX.)
	GRIND EX. ASPHALT	EB	ELECTRICAL BOX (EX.)
	FENCE (EX.)	GR	GROUND (EX.)
	SOLAR PANEL (EX.)	ICV	IRRIGATION CONTROL VALVE (EX.)
#	BORE LOCATION (SEE BORING LOG)	WB	WATER BOX (EX.)

Pavement Engineering Inc.
You can ride on our reputation
Corporate Office:
3485 Sacramento Drive, Suite A
San Luis Obispo, CA 93401
805.781.2265

CUPERTINO UNION SCHOOL DISTRICT

MONTCLAIRE ELEMENTARY SCHOOL

1160 ST. JOSEPH AVENUE, LOS ALTOS, CA


2026 PAVING IMPROVEMENT PROJECT - PHASE 2

ENLARGEMENT B: SITE PLAN

REGISTERED PROFESSIONAL ENGINEER
JOSEPH L. RIRIE
C52715
Exp. 12/31/2026
CIVIL
STATE OF CALIFORNIA

DRAWN BY: JT
PROJECT NUMBER: 250512-01
SCALE: 1" = 20'
VERIFY SCALE
BAR REPRESENTS 1" ON ORIGINAL
DATE: FEBRUARY 2026
SHEET NUMBER: 3 OF 6

Path: Z:\SHARED\DRIVE\ACTIVE PROJECTS\CUPERTINO USD\250512-01_2026 PAVING\TASK01 - DESIGN\DRAWINGS\PHASE 2\250512-01_MONTCLAIRE ES.DWG Plot Date: 3/2/2026 10:26 AM

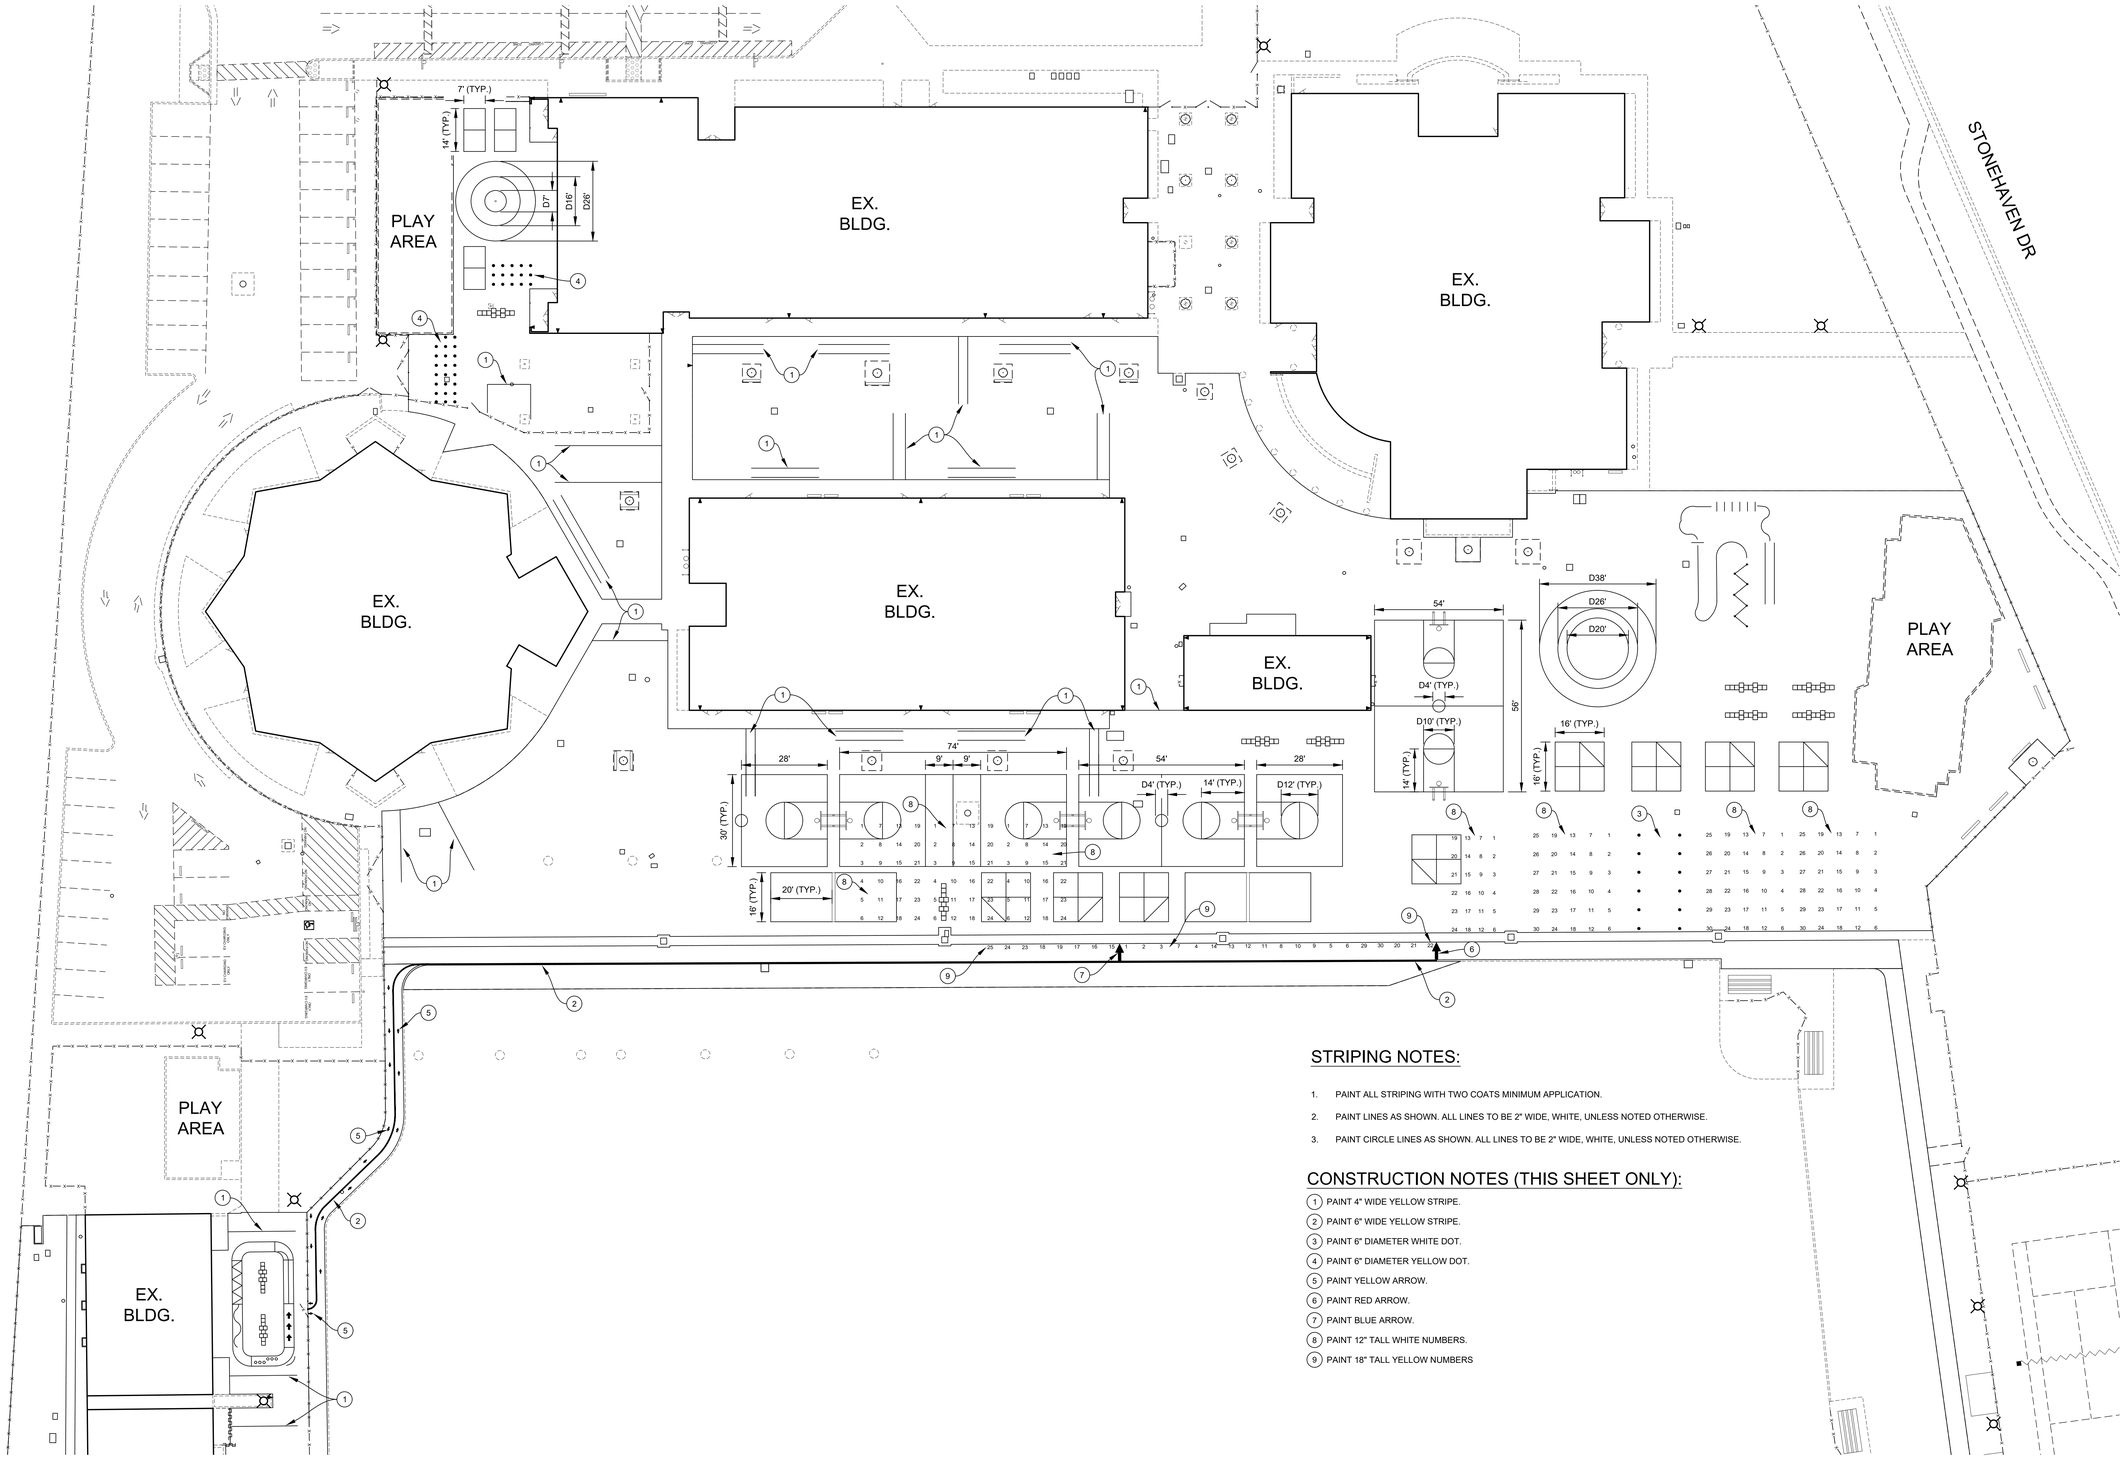

STRIPING NOTES:

1. PAINT ALL STRIPING WITH TWO COATS MINIMUM APPLICATION.
2. PAINT LINES AS SHOWN. ALL LINES TO BE 2" WIDE, WHITE, UNLESS NOTED OTHERWISE.
3. PAINT CIRCLE LINES AS SHOWN. ALL LINES TO BE 2" WIDE, WHITE, UNLESS NOTED OTHERWISE.

CONSTRUCTION NOTES (THIS SHEET ONLY):

1. PAINT 4" WIDE YELLOW STRIPE.
2. PAINT 6" WIDE YELLOW STRIPE.
3. PAINT 6" DIAMETER WHITE DOT.
4. PAINT 6" DIAMETER YELLOW DOT.
5. PAINT YELLOW ARROW.
6. PAINT RED ARROW.
7. PAINT BLUE ARROW.
8. PAINT 12" TALL WHITE NUMBERS.
9. PAINT 18" TALL YELLOW NUMBERS

PLAYGROUND STRIPING PLAN
1" = 20'

Pavement Engineering Inc.
You can ride on our reputation
Corporate Office:
3485 Sacramento Drive, Suite A
San Luis Obispo, CA 93401
805.781.2265

CUPERTINO UNION SCHOOL DISTRICT

MONTCLAIRE ELEMENTARY SCHOOL

1160 ST. JOSEPH AVENUE, LOS ALTOS, CA


2026 PAVING IMPROVEMENT PROJECT - PHASE 2

PLAYGROUND STRIPING PLAN

REGISTERED PROFESSIONAL ENGINEER
JOSEPH L. PAINE
C52735
Exp. 12/31/2026
CIVIL
STATE OF CALIFORNIA


DRAWN BY: JT
PROJECT NUMBER: 250512-01
SCALE: 1" = 20'
VERIFY SCALE
BAR REPRESENTS 1" ON ORIGINAL
DATE: FEBRUARY 2026
SHEET NUMBER: 4 OF 6

Path: Z:\SHARED\R DRIVE\ACTIVE PROJECTS\CUPERTINO USD\250512-01_2026 PAVING\TASK01 - DESIGN\DRAWINGS\PHASE 2\250512-01_MONTCLAIRE ES.DWG Plot Date: 3/2/2026 10:26 AM

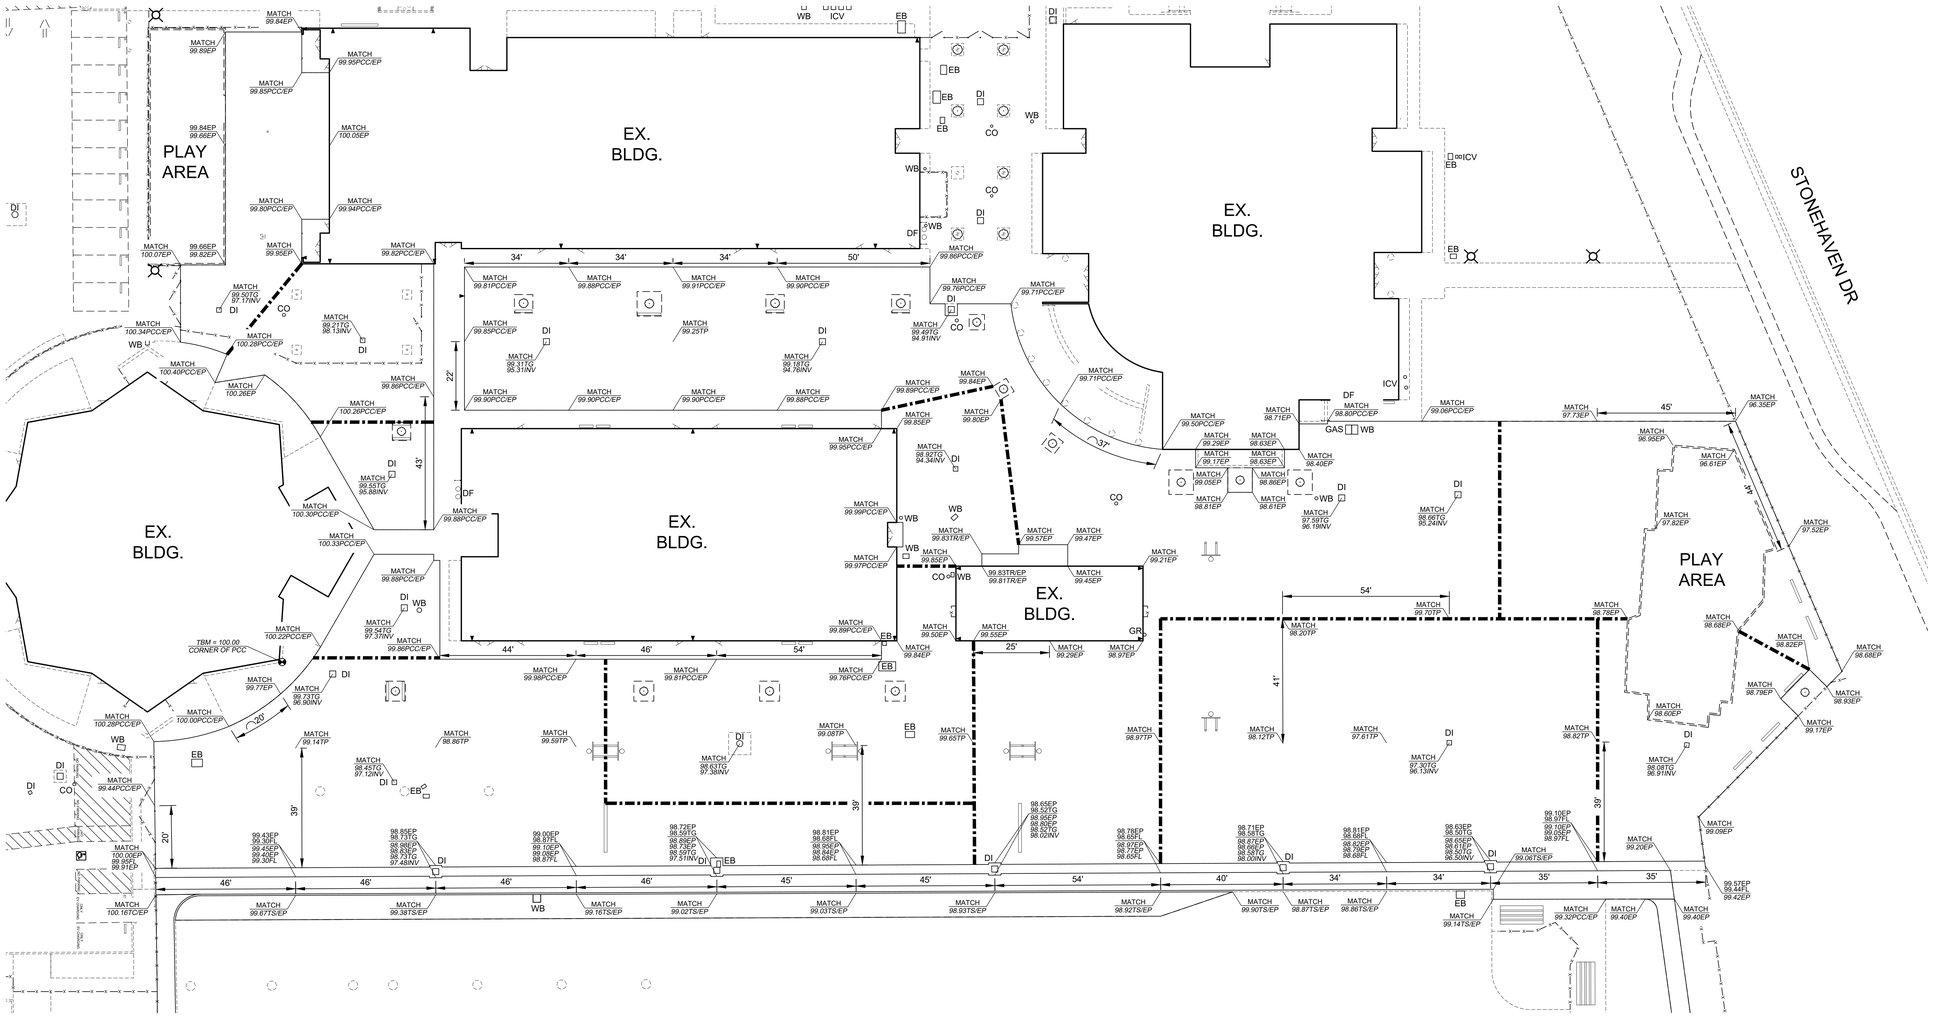

GRADING PLAN
1" = 20'

ST. JOSEPH AVE

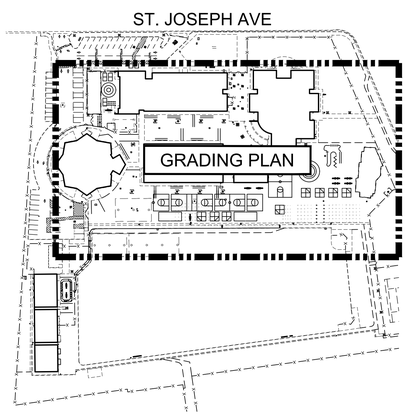

FULL SITE PLAN
NTS

LEGEND

⊕	TEMPORARY BENCHMARK
	GRADE BREAK
INV	INVERT
PCC	PORTLAND CEMENT CONCRETE
EP	EDGE OF PAVEMENT
FL	FLOW LINE
TC	TOP OF PCC CURB
TG	TOP OF GRATE
TP	TOP OF PAVEMENT
TR	TOP OF RAMP
TS	TOP OF PCC MOW STRIP
XX.XX / *XX.XX*	DESIGN ELEV. / *EXIST. ELEV.*

Pavement Engineering Inc.
You can ride on our reputation
Corporate Office:
3485 Sacramento Drive, Suite A
San Luis Obispo, CA 93401
805.781.2265

CUPERTINO UNION SCHOOL DISTRICT

MONTCLAIRE ELEMENTARY SCHOOL

1160 ST. JOSEPH AVENUE, LOS ALTOS, CA

2026 PAVING IMPROVEMENT PROJECT - PHASE 2


GRADING PLAN

REGISTERED PROFESSIONAL ENGINEER
JOSEPH L. RAINE
C52735
Exp. 12/31/2026
CIVIL
STATE OF CALIFORNIA

DRAWN BY: JT
PROJECT NUMBER: 250512-01
SCALE: 1" = 20'
VERIFY SCALE
BAR REPRESENTS 1" ON ORIGINAL
DATE: FEBRUARY 2026
SHEET NUMBER:


5 OF 6

Path: Z:\SHARED\DRIVE\ACTIVE PROJECTS\CUPERTINO USD\250512-01_2026 PAVING\01\ASM01 - DESIGN\DRAWINGS\PHASE 2\250512-01_MONTCLAIRE ES.DWG Plot Date: 3/2/2026 10:26 AM

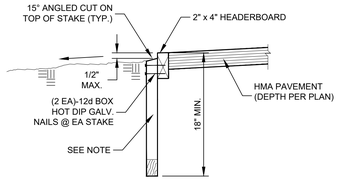


NOTE
2" x 4" x 18" MIN. STAKES @ 32" O.C. &
2" x 6" x 18" MIN. STAKES @ HEADERBOARD JOINTS

2x4 HEADERBOARD DETAIL
NTS

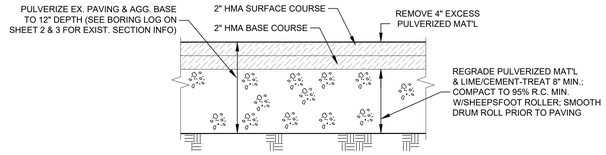

NOTES:
1. UNDERGROUND SERVICE ALERT (U.S.A.) SHALL BE NOTIFIED PRIOR TO ANY EXCAVATION ON THIS PROJECT. A REFERENCE NUMBER FROM U.S.A.SHALL BE PROVIDED TO CLIENT'S REPRESENTATIVE BEFORE ANY UNDERGROUND EXCAVATION WILL BE ALLOWED.
2. CONTRACTOR SHALL CONTACT CUSD & SCHEDULE WATER TO BE SHUT OFF PRIOR TO LIME/CEMENT-TREATING, THEN TURNED ON PRIOR TO PAVING TO AVOID PAVING OVER DAMAGED IRRIGATION LINES.
3. SEE SPECIFICATIONS FOR SOIL TREATMENT INFORMATION.

PULVERIZATION, GRADING, SOIL TREATMENT & HMA PAVING
NTS

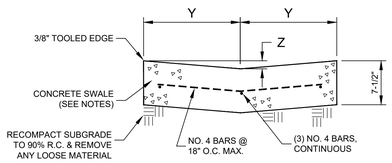


DIMENSION CHART


SWALE TYPE	HALF WIDTH (Y)	DEPTH (Z)
S24	12"	1"
S36	18"	1-1/2"
S48	24"	2"

NOTES:
1. DEPTH OF SWALE VARIES. WHERE SWALE INTERSECTS W/ACCESSIBLE PATH OF TRAVEL, ADJUST FLOWLINE DEPTH SUCH THAT SLOPE ON SIDES OF SWALE DO NOT EXCEED 5%.
2. INSTALL CONTRACTION JOINTS @ 10' O.C. MAX.
3. SWALE SURFACE SHALL BE BROOM-FINISHED.


PCC SWALE W/REINFORCEMENT
NTS

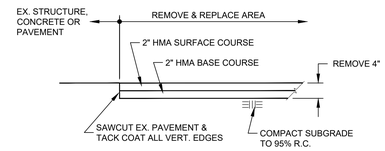


REMOVE & REPLACE 4" HMA
NTS

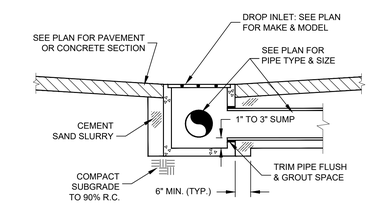

DROP INLET INSTALLATION DETAIL
NTS

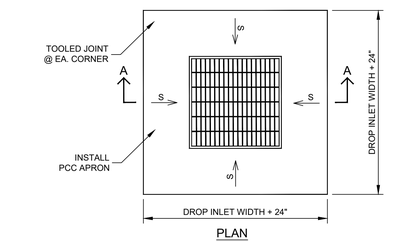

PLAN

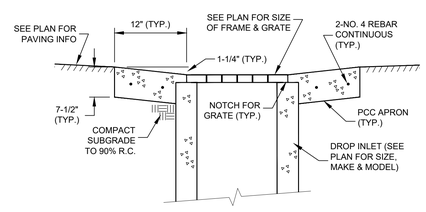

SECTION A-A

TYPICAL DROP INLET APRON
NTS

Pavement Engineering Inc.
You can ride on our reputation
Corporate Office:
3485 Sacramento Drive, Suite A
San Luis Obispo, CA 93401
805.781.2265

CUPERTINO UNION SCHOOL DISTRICT

MONTCLAIRE ELEMENTARY SCHOOL

1160 ST. JOSEPH AVENUE, LOS ALTOS, CA

2026 PAVING IMPROVEMENT PROJECT - PHASE 2

DETAILS

REGISTERED PROFESSIONAL ENGINEER
JOSEPH L. RIBLE
C52735
Exp. 12/31/2026
CIVIL
STATE OF CALIFORNIA

DRAWN BY: JT
PROJECT NUMBER: 250512-01
SCALE: NTS
VERIFY SCALE
BAR REPRESENTS
1" ON ORIGINAL
DATE: FEBRUARY 2026
SHEET NUMBER:

6 OF 6

Path: Z:\SHARED\DR DRIVE\ACTIVE PROJECTS\CUPERTINO USD\250512-01_2026 PAVING\TASK01 - DESIGN\DRAWINGS\PHASE 2\250512-01_MONTCLAIRE ES.DWG Plot Date: 3/2/2026 10:26 AM