


Gates Field
Install new site utilities. Install all curb and gutter. Grade/prep/place new asphalt parking lots. Completed by 9/4/26.
Dexter High School
Official Driving School
Dexter Center For the Performing Arts
Twin Turfs
N Parker Rd

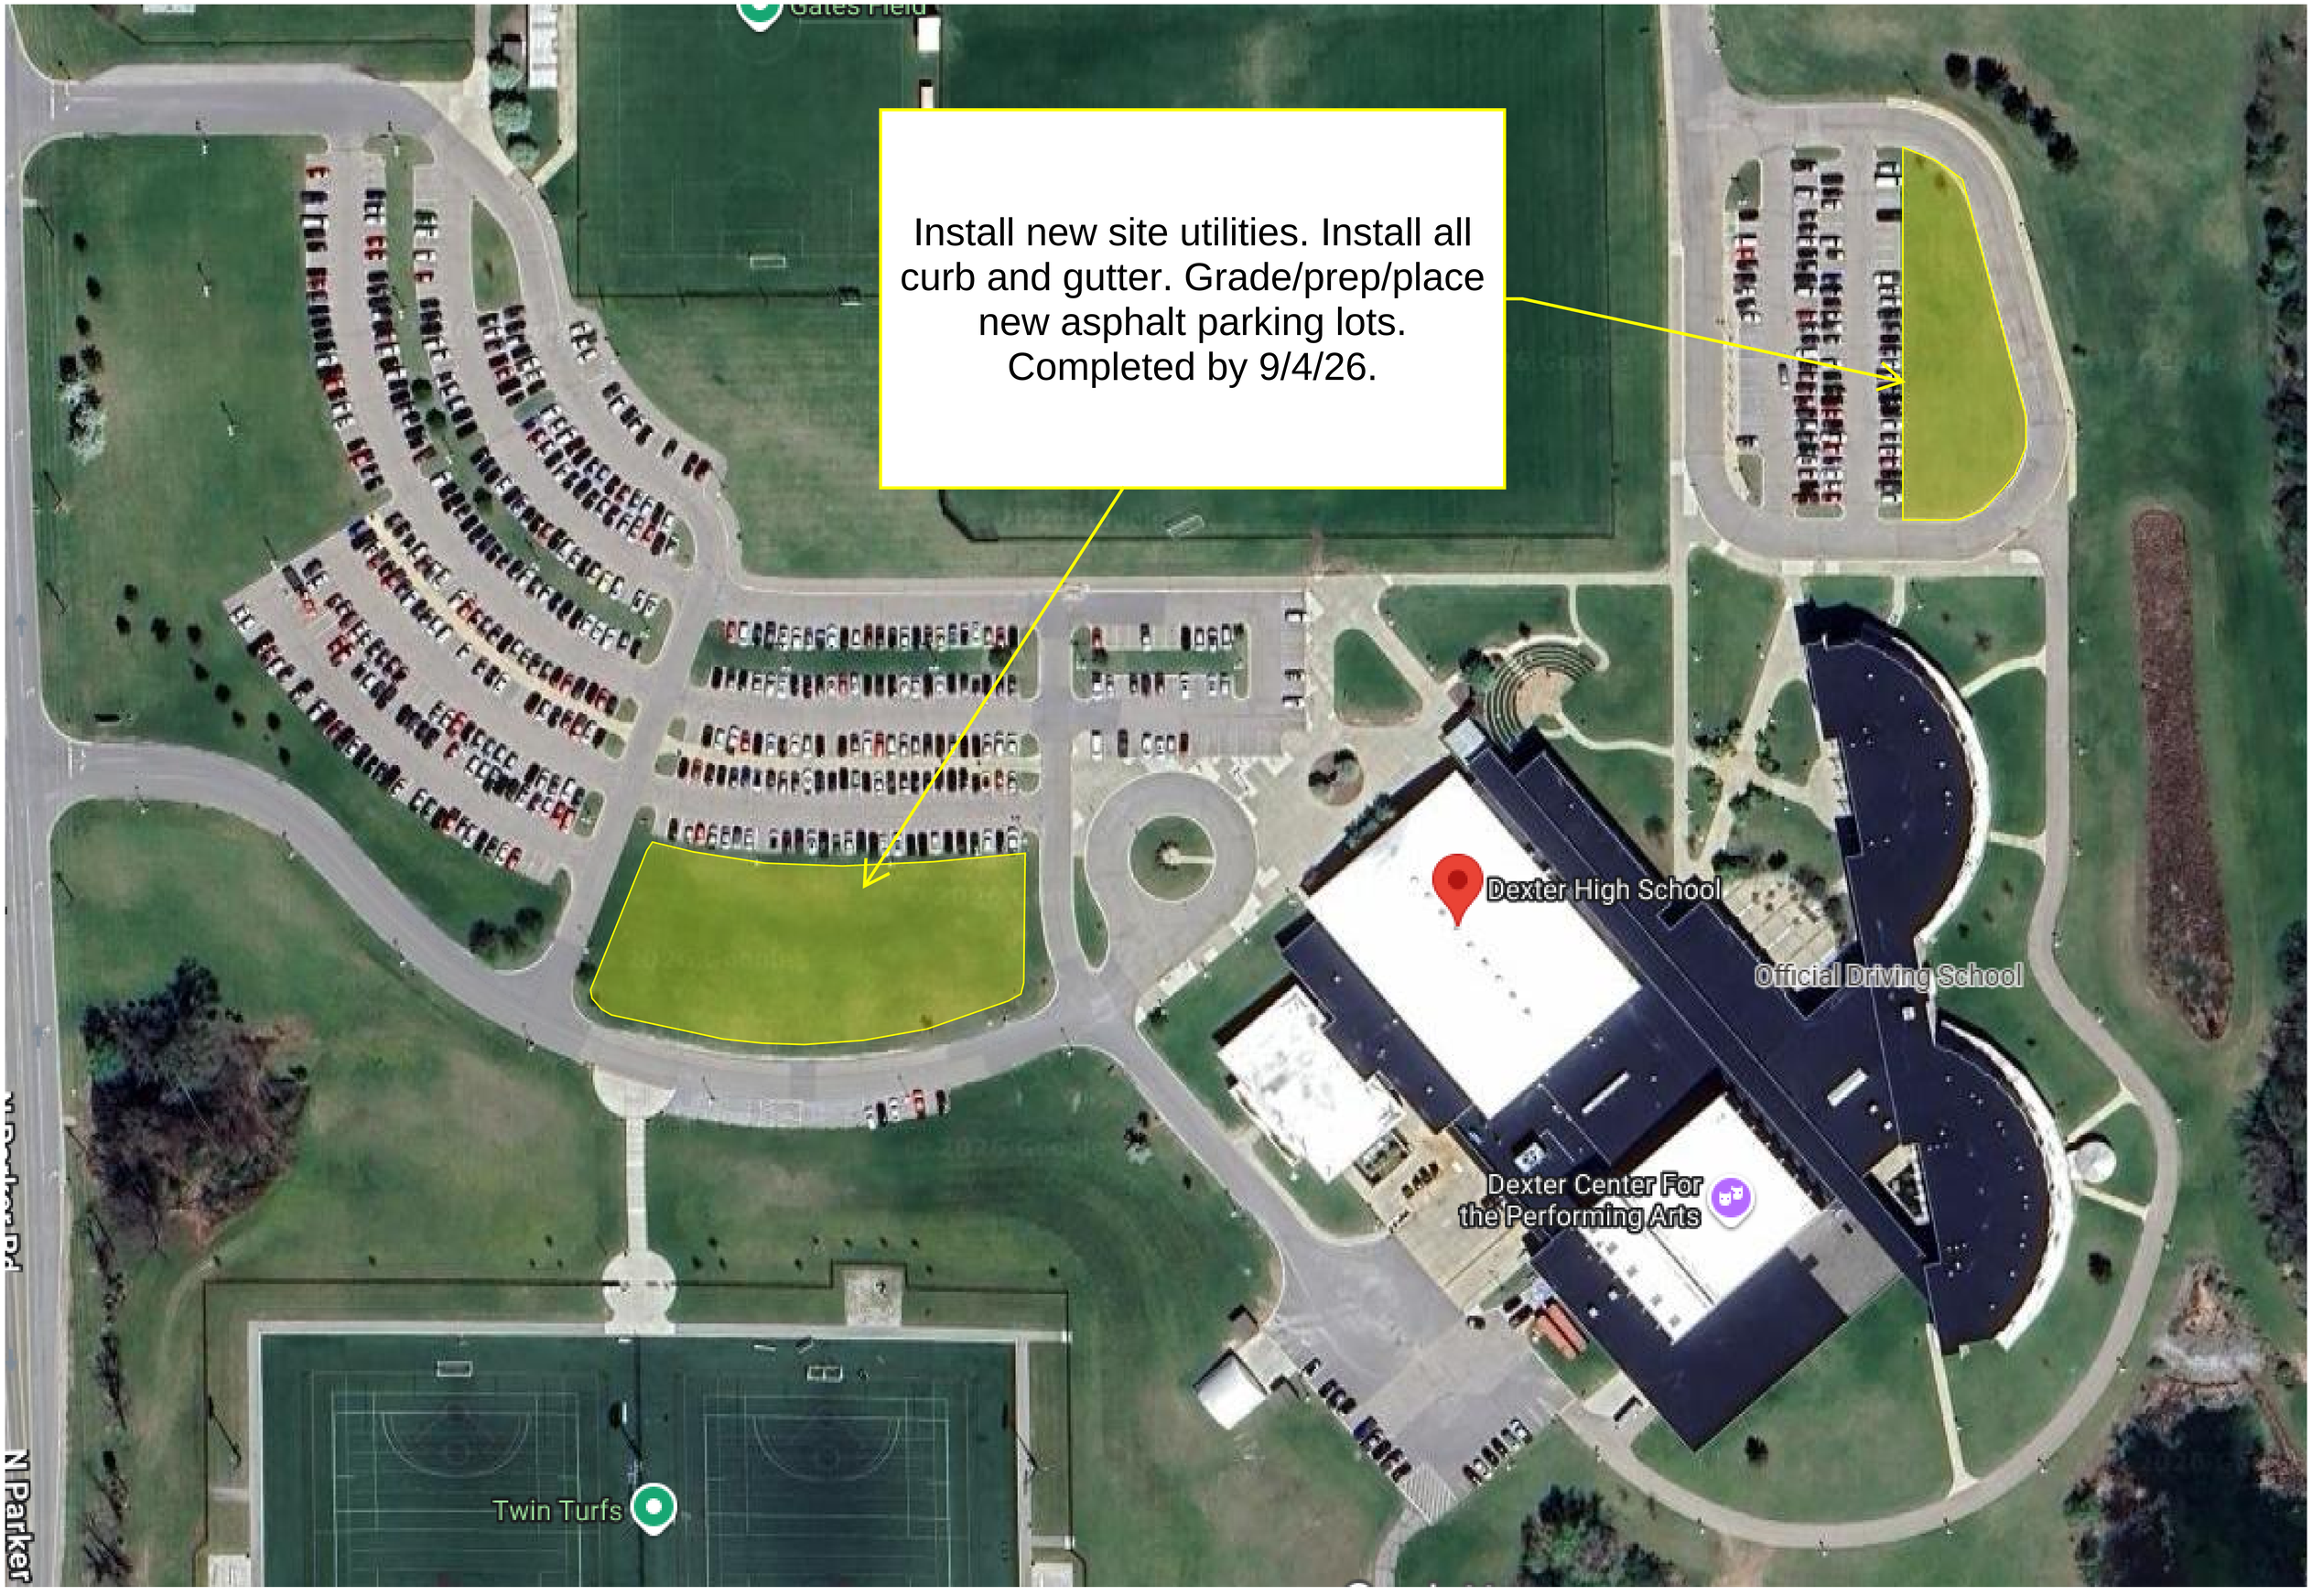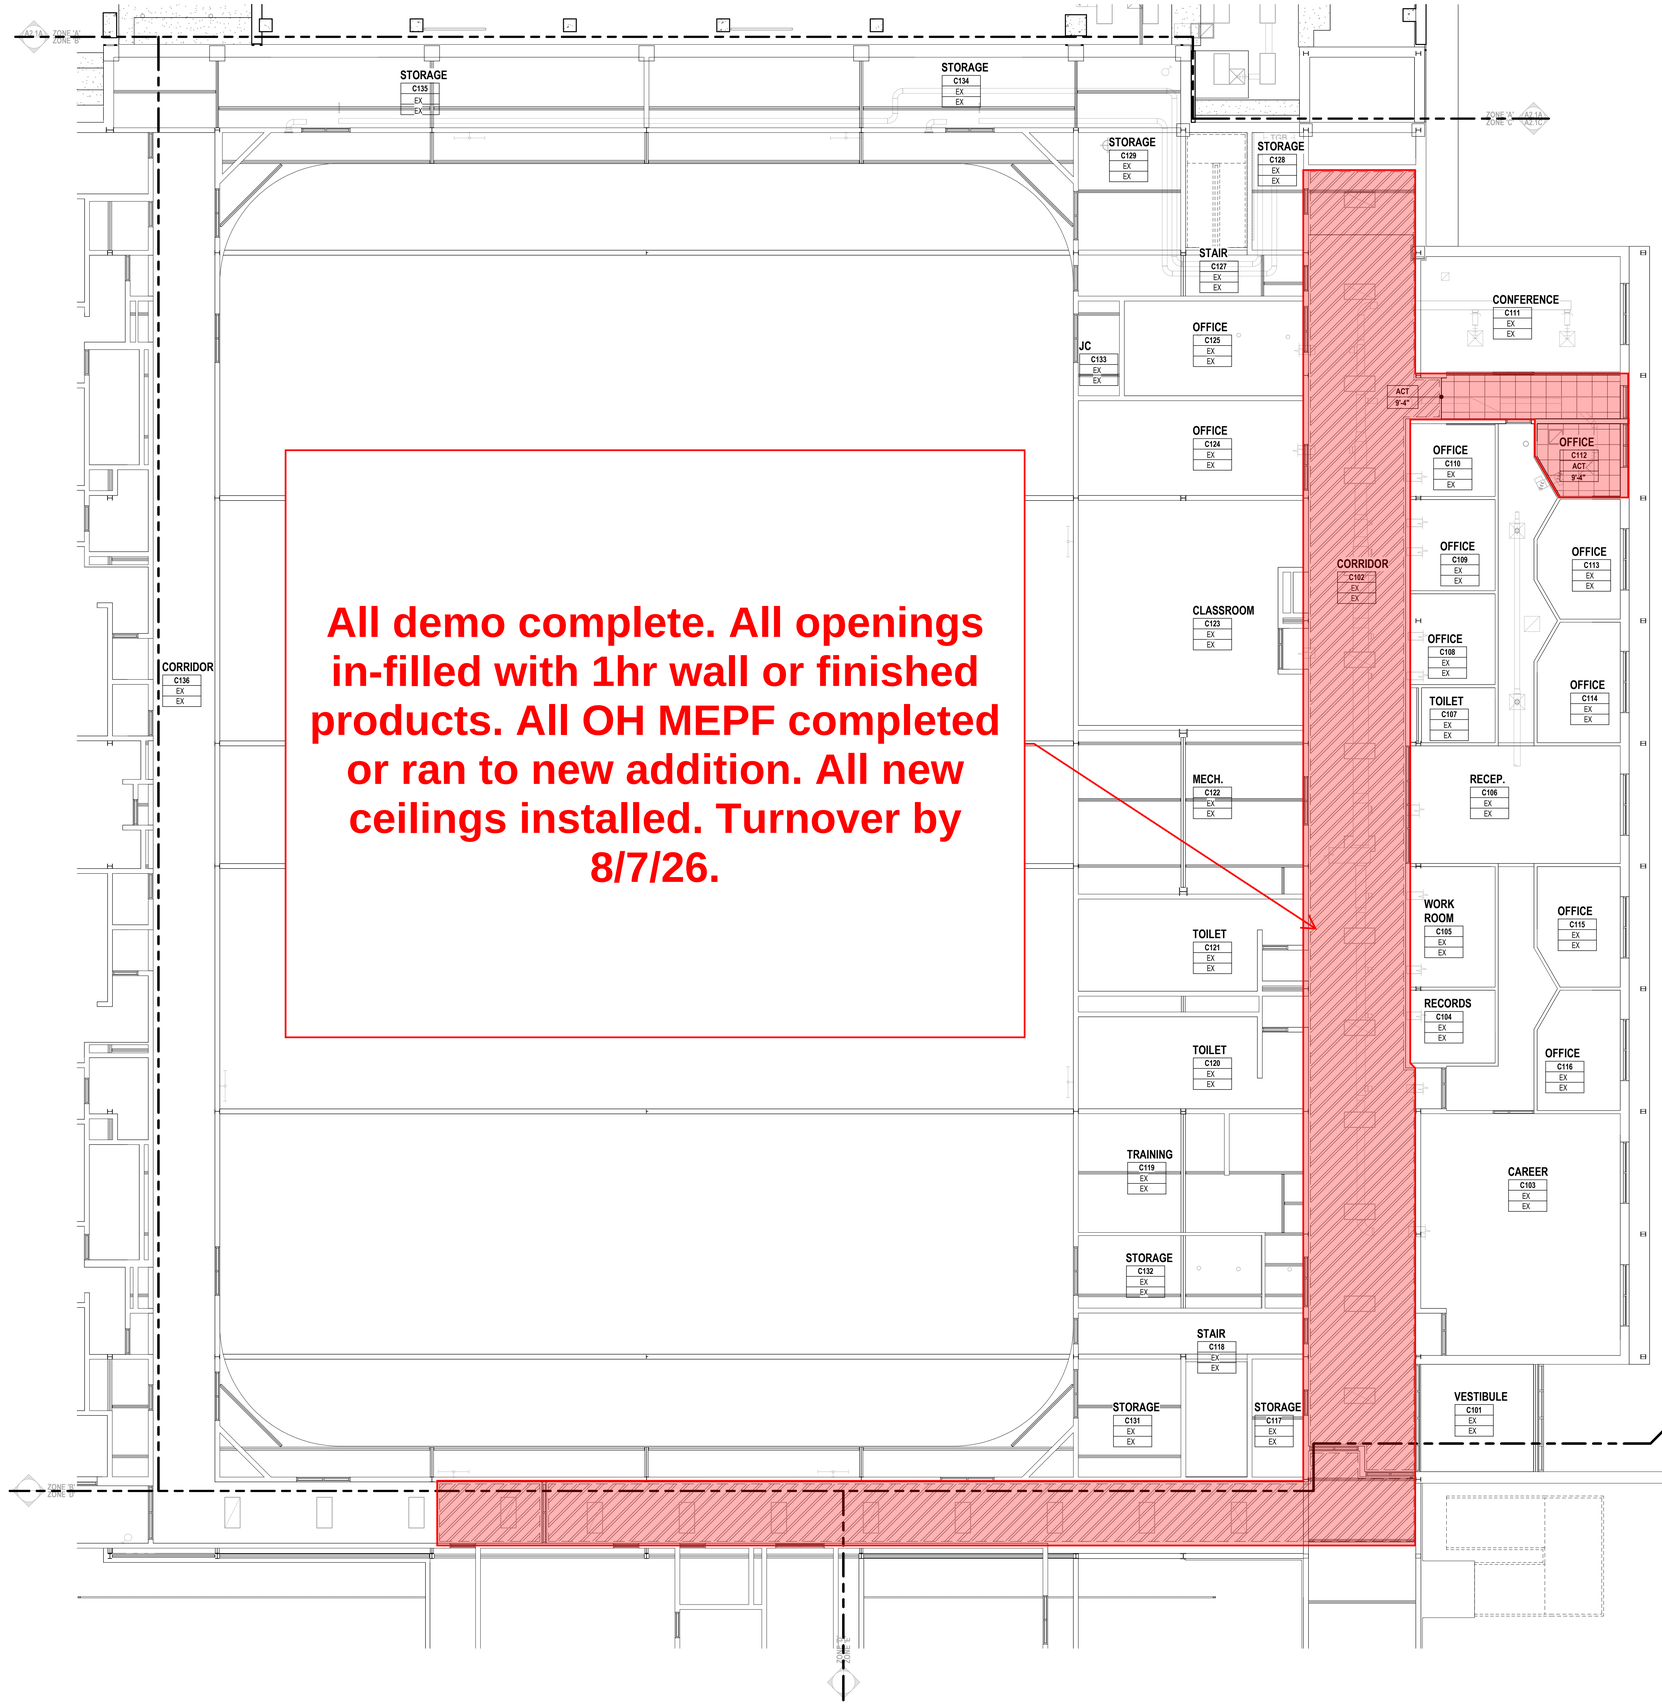

All demo complete. All openings in-filled with 1hr wall or finished products. All OH MEPF completed or ran to new addition. All new ceilings installed. Turnover by 8/7/26.

FIXTURE LEGEND

- RECESSED L.E.D. TROFFER (2'x4' / 1'x4')
- L.E.D. INDUSTRIAL FIXTURE
- SURFACE MOUNTED LINEAR L.E.D. FIXTURE
- PENDANT MOUNTED LINEAR L.E.D. FIXTURE
- RECESSED DOWNLIGHT
- EXIT SIGN
- SPEAKER

FIRE / LIFE SAFETY FIXTURES: SEE ELECTRICAL, FIRE PROTECTION, PLUMBING, AND TECHNOLOGY DRAWINGS & SPECIFICATIONS

MECHANICAL EQUIPMENT / FIXTURES - SEE MECHANICAL DRAWINGS & SPECIFICATIONS

- SUPPLY DIFFUSER
- RETURN-AIR / EXHAUST GRILLE

CEILING KEY

- GYPSUM BOARD (PAINTED) OR INTERIOR / EXTERIOR FINISH SYSTEM CEILING / SOFFIT
- 24" x 24" SUSPENDED LAY-IN ACOUSTICAL CEILING
- 24" x 48" SUSPENDED LAY-IN ACOUSTICAL CEILING
- EXPOSED OR EXISTING CONSTRUCTION TO REMAIN (PAINTED U.O.N.)
- RE-INSTALLATION OF EXISTING CEILING GRID AND TILES

CEILING LEGEND

ROOM/CEILING TAGS
ROOM NAME AND NUMBER PLUS GENERAL CEILING FINISH AND HEIGHT UNLESS OTHERWISE NOTED CEILING FINISH TAGS.

CEILING FINISH TAG
SPECIFIC FINISH / HEIGHT WHERE VARYING FROM GENERAL ROOM / CEILING TAGS.

CLASSROOM ← ROOM NAME
101 ← ROOM NUMBER
ACT ← CEILING FINISH ABBREVIATION (SEE BELOW) → ACT
9'-0" ← CEILING HEIGHT (AFF) → 8'-10"

CEILING FINISH ABBREVIATIONS

AB	ACOUSTICAL BAFFLE PANEL - SUSPENDED
ACT	ACOUSTICAL LAY-IN CEILING TILE
ACT-2	ACOUSTICAL DECORATIVE CEILING TILE
EX	EXISTING
EX-P	EXISTING - PAINTED
EXP-P	EXPOSED CONSTRUCTION - PAINTED
DEFS	DIRECT-APPLIED EXTERIOR FINISH SYSTEM
GYP-P	GYPSUM BOARD - PAINTED
GYP-EP	GYPSUM BOARD - EPOXY PAINTED
MP	METAL PANELS
PT	PAINTED
UF	UNFINISHED

NOTES
1. REFER TO FINISH PLANS FOR INFORMATION ON ROOM FINISHES.
2. REFER TO ARCHITECTURAL PLANS AND SPECIFICATIONS FOR ADDITIONAL INFORMATION ON MATERIALS AND CONSTRUCTION.
3. WHERE EXPOSED CONSTRUCTION IS INDICATED TO BE PAINTED, THIS SHALL INCLUDE ALL STRUCTURAL MEMBERS, ROOF / FLOOR DECK, DUCTWORK, DIFFUSERS, GRILLES, PIPING, SUSPENDED EQUIPMENT, CONDUITS, ETC. (U.O.N.).

WALL FIRE RATING LEGEND

- 2-HOUR FIRE RATED HORIZONTAL EXIT
- 2-HOUR FIRE BARRIER
- SMOKE BARRIER WITH 1-HOUR FIRE RATING
- SMOKE BARRIER (NON-RATED) UNENCLOSED FLOOR OPENINGS
- 1-HOUR FIRE BARRIER FOR UNENCLOSED FLOOR OPENINGS
- 1-HOUR FIRE RATED EXT/ELEVATOR SHAFT ENCLOSURE
- 1-HOUR FIRE BARRIER ENCLOSED VERTICAL SHAFTS
- 1-HOUR FIRE BARRIER FOR PROTECTION FROM HAZARDS
- SMOKE RESISTING PARTITION
- NON RATED WALLS TO STRUCTURE ABOVE

GENERAL NOTES

1. REFER TO ELECTRICAL DRAWINGS FOR FIXTURE TYPES. REFER ELECTRICAL AND MECHANICAL DRAWINGS FOR ADDITIONAL INFORMATION PERTAINING TO ELECTRICAL AND MECHANICAL WORK.
2. COORDINATE SIZE AND LOCATION OF ALL ACCESS PANELS WITH TRADE REQUIRING THE SAME. ACCESS PANELS ARE SPECIFIED ARCHITECTURALLY BUT ARE REQUIRED TO BE PROVIDED BY TRADE. SPOT ALL LOCATIONS WITHIN FIXED GYPSUM BOARD CEILINGS AND RECEIVE APPROVAL FROM THE ARCHITECT'S FIELD REPRESENTATIVE BEFORE PLACEMENT.
3. COORDINATE CEILING SUSPENSION SYSTEMS WITH OTHER CEILING SPACE EQUIPMENT SUPPORTS.
4. ALL FIRE WALLS, FIRE BARRIERS, FIRE PARTITIONS, SMOKE BARRIERS AND SMOKE PARTIONS (ABOVE ACCESSIBLE CEILINGS) SHALL BE MARKED EVERY 30'-0" HORIZONTALLY AND WITHIN 15'-0" OF ENDS OF WALLS: "FIRE AND/OR SMOKE BARRIER - PROTECT ALL OPENINGS". REFER TO CURRENT BUILDING CODE FOR LETTERING HEIGHT, STROKE AND CONTRAST.
5. ALL GYPSUM BOARD FASCIAS @ SOFFITS, ADJACENT TO LAY-IN CEILINGS, SHALL EXTEND 4" MINIMUM ABOVE LAY-IN CEILINGS.
6. INSTALL CONTROL JOINTS IN GYPSUM BOARD AND METAL STUD-FRAMED PARTITIONS, WALLS, CEILINGS, BULKHEADS, FASCIAE AND SOFFITS IN COMPLIANCE WITH SPECIFICATIONS, AND WITH GENERAL REQUIREMENTS OF ASTM C840. PRIOR TO COMMENCEMENT OF FRAMING INSTALLATION SUBMIT COORDINATION DRAWINGS INDICATING PROPOSED LOCATIONS OF ALL CONTROL JOINTS, AS SPECIFIED.
7. PROVIDE WOOD BLOCKING, ABOVE GYPSUM BOARD CEILINGS, AS REQUIRED FOR MISCELLANEOUS SUSPENDED ITEMS (e.g. CURTAIN TRACKS, WINDOW SHADES, ACOUSTICAL BAFFLES, ETC.).
8. REFER TO DRAWINGS A___ FOR TYPICAL DETAILS PERTAINING TO WALL TERMINATIONS AT STRUCTURE ABOVE.
9. SEE LIFE SAFETY PLANS FOR DAMPERING REQUIREMENTS.
10. CENTER SPRINKLER HEADS AT THE CENTER OF CEILING PANEL UNLESS SHOWN OTHERWISE. (REVIEW NOTE NO. 10 W/ GREG SMITH)

N

FIRST LEVEL REFLECTED CEILING PLAN - ZONE 'C'

SCALE: 1/8" = 1'-0"

TMP ARCHITECTURE

TMP ARCHITECTURE INC
1191 WEST SQUARE LAKE ROAD
BLOOMFIELD HILLS · MICHIGAN · 48302
PH · 248.338.4561
EM · INFO@TMP-ARCHITECTURE.COM

REGISTRATION SEAL

CONSULTANT

PROJECT TITLE


Dexter High School Additions

Dexter Community Schools
Dexter, MI

DRAWING TITLE

First Level Reflected Ceiling Plan - Zone 'C'

KEY PLAN

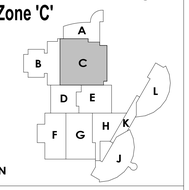

ISSUE DATES


03-09-2026	D.R. 1 - CONSTRUCTION DOCUMENTS
02-09-2026	OWNER REVIEW
01-19-2026	DESIGN DEVELOPMENT
10-17-2025	SCHEMATIC DESIGN

DATE:	ISSUED FOR:
DRAWN	MRF
CHECKED	MCL
APPROVED	DWL

PROJECT NO.
25026D

DRAWING NO.
A2.1C

Autodesk Docs://25026_DCS_Dexter HS - Renovations (A,B,D,F,G,H,J)/25026(A,B,D,F,G,H,J)-ARCH-25.rvt
3/9/2026 11:03:24 AM

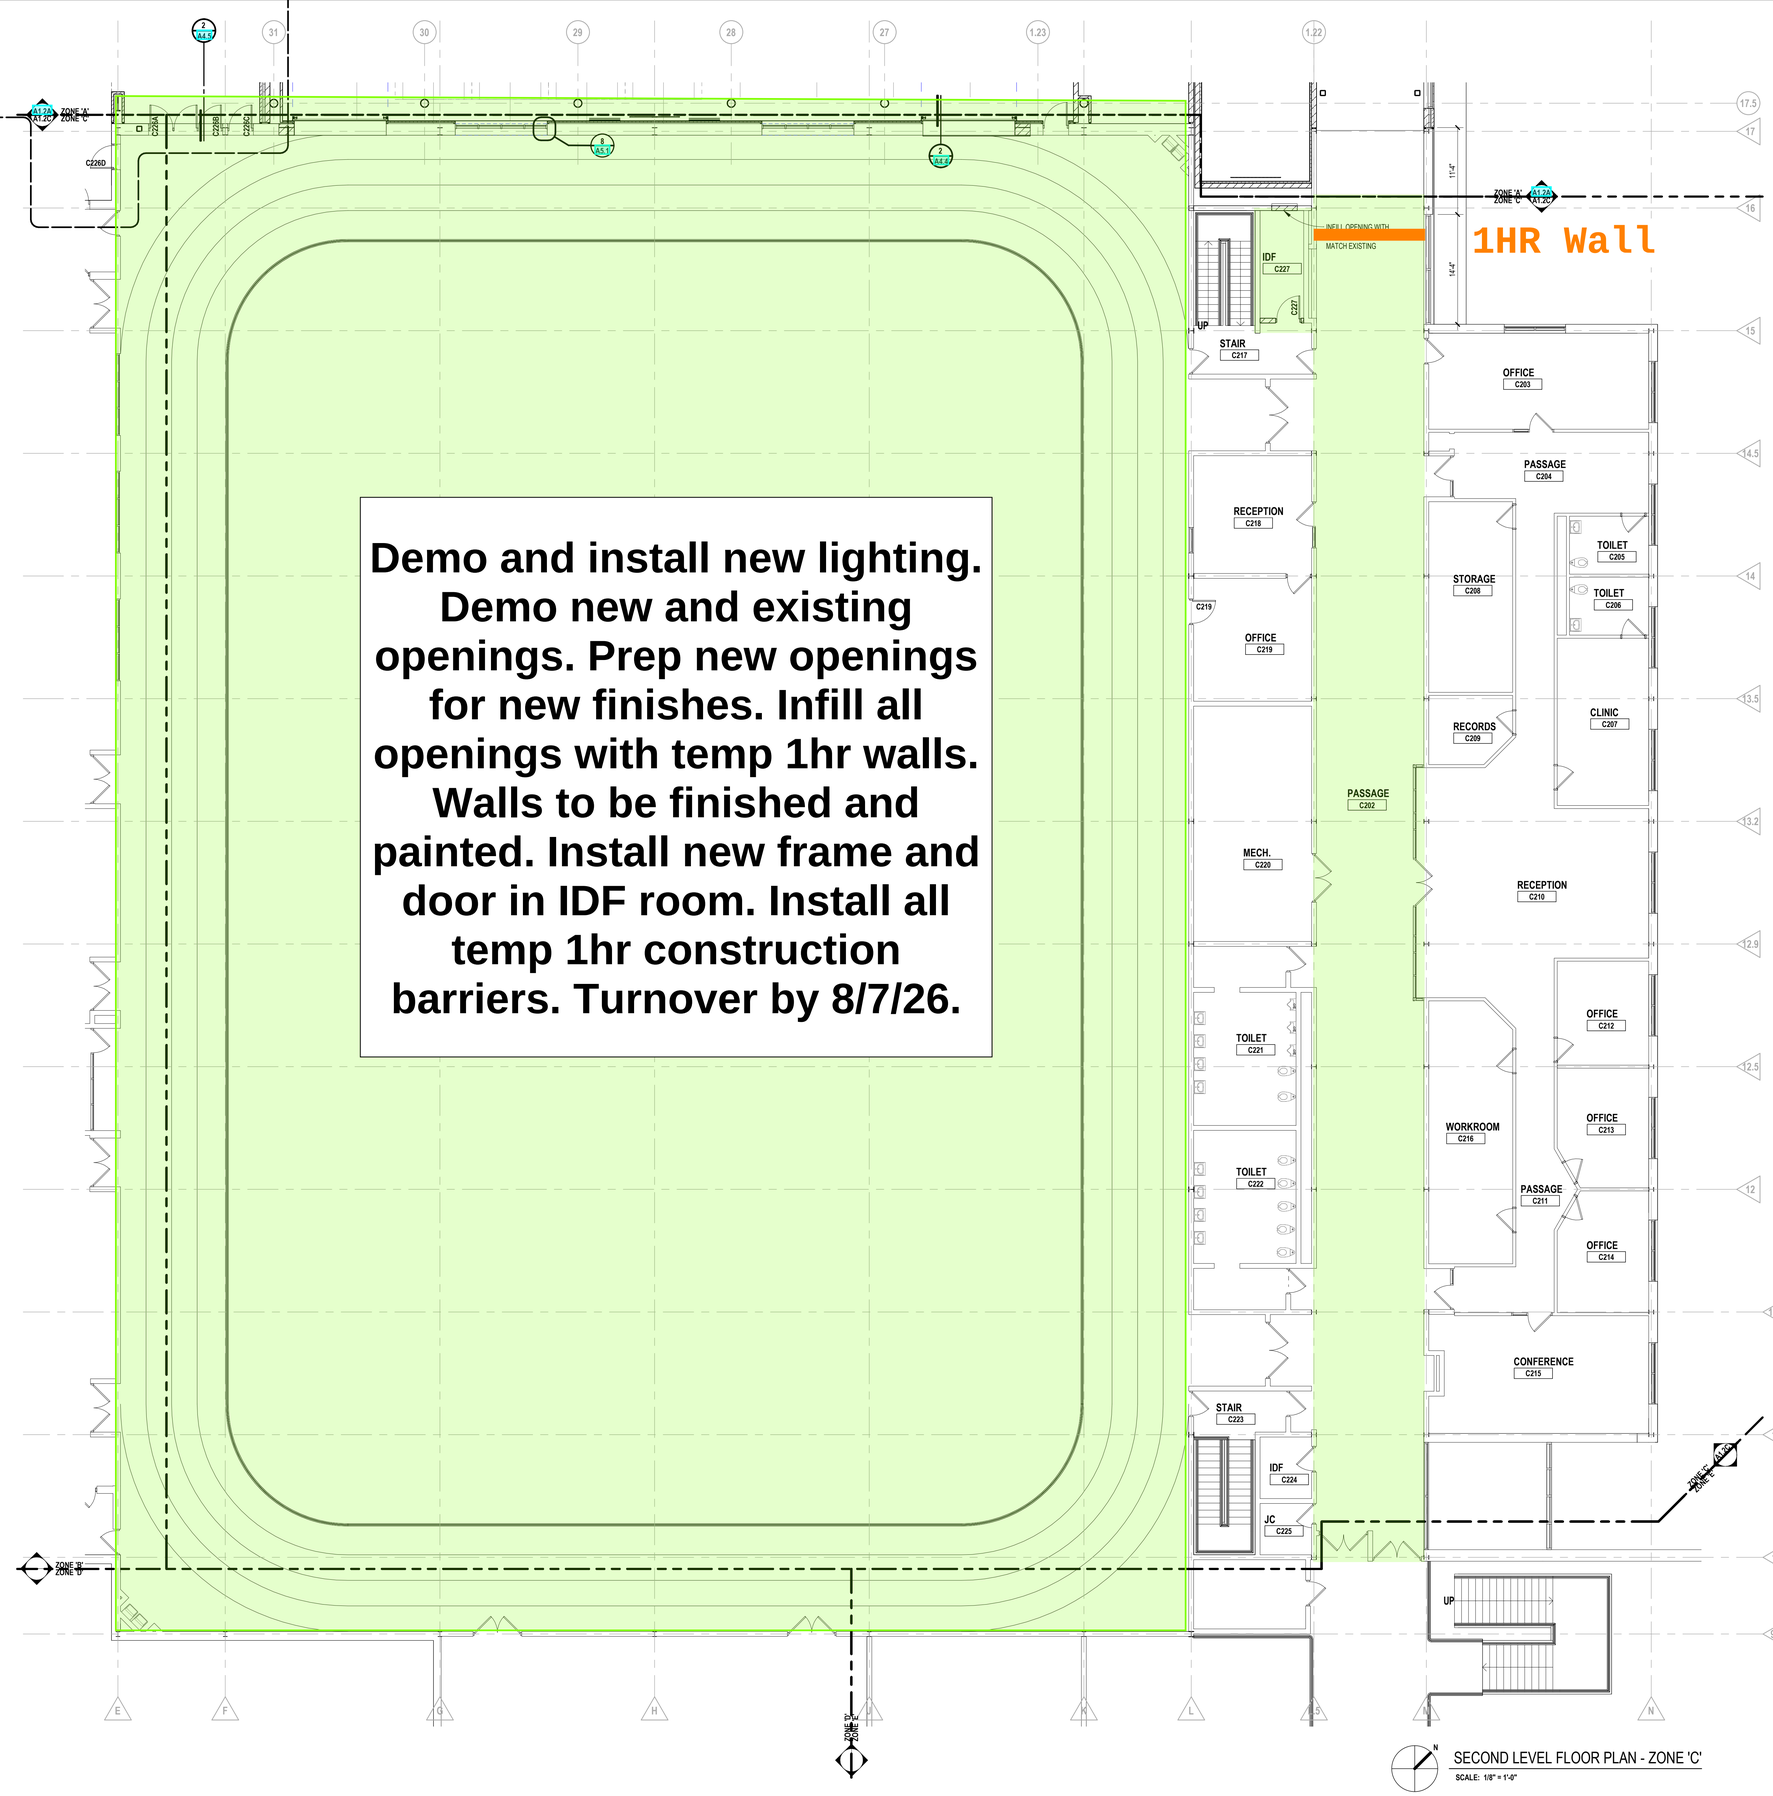

WALL / PARTITION KEY

- EXISTING WALL CONSTRUCTION
- METAL STUD PARTITION
- CONCRETE MASONRY UNIT WALL w/ HORIZONTAL REINFORCEMENT AT 16" OC
- CAST-IN-PLACE CONCRETE WALL (REFER TO STRUCTURAL FOR REINFORCING REQUIREMENTS)

WALL / PARTITION LEGEND

1B	1 5/8" METAL STUDS AT 16" O.C. (MAX.) WITH 3/4" PAINTED PLYWOOD ONE SIDE. HEIGHT: FROM FLOOR TO 4" ABOVE CEILING. BRACE TO ADJACENT WALL AS REQUIRED. TYPICAL AT COLUMN ENCLOSURES
1D	6" METAL STUDS AT 16" O.C. (MAX.) WITH 5/8" GYPSUM BOARD ONE SIDE. HEIGHT: FROM FLOOR TO 4" ABOVE CEILING. BRACE TO ADJACENT WALL AS REQUIRED
1F	2 1/2" METAL STUDS AT 16" O.C. (MAX.) WITH 5/8" GYPSUM BOARD ONE SIDE. HEIGHT: FROM FLOOR TO STRUCTURE ABOVE.
1G	3 5/8" METAL STUDS @ 16" OC (MAX) W/ 5/8" GYP BOARD ONE SIDE TO STRUCTURE ABOVE
4C	8" CMU TO ONE FULL COURSE ABOVE CEILING
4E	4" CMU TO STRUCTURE ABOVE
4G	8" CMU TO STRUCTURE ABOVE
5C	8" CMU TO STRUCTURE ABOVE, 1 HOUR RATED, UL DESIGN NO. U905
5F	8" CMU TO STRUCTURE ABOVE, 1 HOUR RATED, UL DESIGN NO. U905
6C	8" CMU TO STRUCTURE ABOVE, 2 HOUR RATED, UL DESIGN NO. U905
4C	8" CMU TO ONE FULL COURSE ABOVE CEILING

NOTES:

1. COORDINATE WITH THE REFLECTED CEILING PLANS FOR RATED WALLS. WALLS WHICH EXTEND UP TO THE STRUCTURE ABOVE AND WALLS WHICH EXTEND ONLY A MINIMUM OF 4" ABOVE THE ADJACENT HIGHEST CEILING. DIMENSIONS OF WALLS ARE SHOWN ACTUAL U.N.O. IN PLAN FOR DETERMINING THE CMU THICKNESS. REFER TO BUILDING SECTIONS, WALL SECTIONS AND INTERIOR ELEVATIONS FOR BANDING OF SPECIAL CMU TYPES OR ANY OTHER SPECIAL CONDITIONS. PARTIAL HEIGHT CMU WALLS WILL BE NOTED AS SUCH ON THE FLOOR PLANS.
2. REFER TO MASONRY SPECIFICATION FOR VERTICAL REINFORCEMENT AND WALL BRACING NOT INDICATED ON DRAWINGS.
3. AT FIRE-RATED AND SMOKE-RESISTING WALLS (MASONRY OR GYPSUM BOARD), PROVIDE U.L. APPROVED, FIRE-RATED, HEAD-OF-WALL TERMINATIONS AS INDICATED. IF NOT INDICATED, PROVIDE "BASIS OF DESIGN", HEAD-OF-WALL FIRESTOP JOINT SYSTEM AS INDICATED IN SPECIFICATION SECTION 078446 (1 OR 2 HOUR AS APPROPRIATE). PROVIDE MINIMUM 1 HOUR TERMINATION AT SMOKE-RESISTING WALLS.
4. ALL CMU IS 8" THICK (ACTUAL= 7 5/8") UNLESS DIMENSIONED OTHERWISE.
5. PROVIDE BULLNOSE CMU UNITS AT ALL OUTSIDE COURNERS WHEN CORNERS ARE EXPOSED IN FINAL CONSTRUCTION. DO NOT BULLNOSE CORNERS WHEN ABUTTING CONSTRUCTION (i.e. GYPSUM BOARD) IS INTENDED TO BE FLUSH WITH CMU.
6. ALL GYPSUM WALLS TO RECEIVE ABUSE RESISTANT GYPSUM BOARD BELOW 4'-0" AFF, TYPICAL.
7. WHERE FINISH PLANS (A10 SERIES DRAWINGS) CALL FOR WALL TILE, PROVIDE CEMENT BOARD SUBSTRATE IN LIEU OF GYPSUM BOARD.
8. ALL DOORS LOCATED 4" FROM JAMB TO ADJACENT WALL UNLESS OTHERWISE INDICATED.

GENERAL NOTES

1. COORDINATE SIZE AND LOCATION OF ALL CONCRETE HOUSEKEEPING PADS AND / OR EQUIPMENT SUPPORTS WITH APPROPRIATE EQUIPMENT MANUFACTURER.
2. COORDINATE SIZE AND LOCATION OF ALL ACCESS PANELS WITH TRADE REQUIRING THE SAME. ACCESS PANELS ARE SPECIFIED ARCHITECTURALLY BUT ARE REQUIRED TO BE PROVIDED BY EACH TRADE. ALL LOCATIONS MUST BE COORDINATED AND APPROVED BY THE ARCHITECT'S FIELD REPRESENTATIVE.
3. CONTRACTORS SHALL VERIFY ALL EXISTING BUILDING DIMENSIONS, PARTITION AND WALL LOCATIONS, AND FLOOR ELEVATIONS IN THE FIELD AND NOTIFY THE ARCHITECTS REPRESENTATIVE OF ANY DISCREPANCIES BEFORE START OF WORK.
4. FLOOR PLANS ARE DIMENSIONED TO ACTUAL WALL THICKNESS - TYPICAL.
5. DIMENSIONS FOLLOWED BY ± SHOULD BE REVIEWED AND ALL NECESSARY ADJUSTMENTS MADE PRIOR TO FABRICATION AND / OR INSTALLATION OF AFFECTED WORK. NOTIFY ARCHITECTS REPRESENTATIVE IF DISCREPANCIES ARISE BEFORE PROCEEDING WITH THE WORK.
6. INSTALL CONTROL JOINTS IN GYPSUM BOARD AND METAL STUD-FRAMED PARTITIONS, WALLS, CEILINGS, BULKHEADS, FASCIAE AND SOFFITS IN COMPLIANCE WITH SPECIFICATIONS, AND WITH GENERAL REQUIREMENTS OF ASTM C840. PRIOR TO COMMENCEMENT OF FRAMING INSTALLATION SUBMIT COORDINATION DRAWINGS INDICATING PROPOSED LOCATIONS OF ALL CONTROL JOINTS, AS SPECIFIED.
7. PROVIDE CONTROL JOINTS WHERE INTERIOR CMU (ON SLAB) ABUTS EXTERIOR / INTERIOR MASONRY (ON FOUNDATIONS OR FOOTINGS).
8. VERIFY QUANTITY, SIZE, AND LOCATION OF ALL FLOOR, ROOF, AND WALL OPENINGS FOR MECHANICAL AND ELECTRICAL WORK WITH THE APPROPRIATE TRADE. PROVIDE ALL OPENINGS SHOWN OR REQUIRED FOR THE COMPLETION OF THE WORK. PROVIDE ALL LINTELS REQUIRED FOR THESE OPENINGS PER SPECIFICATIONS.
9. REFER TO LIFE SAFETY PLANS FOR LOCATIONS OF REQUIRED FIRE RESISTANCE RATINGS. BECAUSE OF THE DRAWING SCALE OF THE LIFE SAFETY PLANS, COORDINATE THE REQUIRED FIRE RESISTANCE RATINGS WITH THOSE SHOWN ON THE REFLECTED CEILING PLANS.
10. REFER TO REFLECTED CEILING PLANS FOR EXTENSION OF PARTITION WALLS TO FLOOR OR ROOF CONSTRUCTION ABOVE AND WALL FIRE RESISTANCE RATING REQUIREMENTS.
11. REFER TO STRUCTURAL DRAWINGS FOR ALL WIND FRAME LOCATIONS AT INTERIOR AND EXTERIOR WALLS.
12. REFER TO A10 SERIES DRAWINGS FOR FLOOR FINISH PATTERNS AND ROOM FINISHES.
13. REFER TO STRUCTURAL DRAWINGS FOR ORIENTATION AND SIZES OF ALL STRUCTURAL COLUMNS.
14. REFER TO DRAWING A8_ FOR TYPICAL DETAILS PERTAINING TO WALL TERMINATIONS AT STRUCTURE ABOVE AND MASONRY CONTROL JOINT DETAILS.
15. VERIFY ALL DIMENSIONS IN FIELD.
16. PROVIDE WOOD BLOCKING WITHIN STUD WALLS FOR WALL MOUNTED ITEMS i.e. GRAB BARS, TOWEL DISPENSERS, PENCIL SHARPENERS, WALL STOPS, ACCORDIAN PARTITION JAMBS, ETC. REFER ALSO TO A9_ SERIES AND A6_ SERIES DRAWINGS.
17. REFER TO EXTERIOR ELEVATIONS AND PLAN DETAILS FOR LOCATIONS OF CONTROL JOINTS IN EXTERIOR WALLS.
18. ALL EXPOSED EXISTING STRUCTURAL STEEL COLUMNS TO BE PAINTED WITH INTUMESCENT PAINT TO MAINTAIN FIRE RATING.

PATCHING NOTES

1. REFER TO DEMOLITION PLANS FOR ADDITIONAL PATCHING NOTES.
2. FOR ALL FLOOR SURFACES RECEIVING NEW FLOOR FINISHES, PREPARE SUBSTRATE BY PROVIDING LEVELING AND PATCHING COMPOUNDS RECOMMENDED BY FINISH FLOORING MANUFACTURERS. CONTRACTOR'S BASE BID PROPOSAL SHALL ASSUME THAT ALL AREAS, INDICATED TO RECEIVE NEW FINISHES, WILL REQUIRE FLOOR PREPERATION.
3. PATCH AND REPAIR ALL FLOOR AND WALL SURFACES LEFT DAMAGED OR INCOMPLETE FROM REMOVAL OF EXISTING PARTITIONS, MILLWORK, CASEWORK, CHALKBOARDS, TACKBOARDS, DISPLAY CASES OR OTHER FIXED EQUIPMENT WITH MATERIALS TO MATCH EXISTING, AS ACCEPTABLE TO THE ARCHITECT.
4. MATCH EXISTING MASONRY COURSING ADJACENT IN EACH AREA AND TOOTH NEW WORK INTO EXISTING, UNLESS OTHERWISE INDICATED.
5. AT EXISTING FLOOR FINISHES TO REMAIN, THAT BECOME SUBSTRATES FOR NEW FLOOR FINISHES, PATCH AND FILL EXISTING AS REQUIRED TO PREPARE FOR NEW FLOOR FINISH UNTIL ACCEPTABLE TO NEW FLOOR FINISH CONTRACTOR.
6. TOOTH-IN MASONRY INTO EXISTING, U.O.N., INCLUDING JAMBS OF DOORS AND OTHER OPENINGS.

SECOND LEVEL FLOOR PLAN - ZONE 'C'

SCALE: 1/8" = 1'-0"

TMP ARCHITECTURE

TMP ARCHITECTURE INC

1191 WEST SQUARE LAKE ROAD
BLOOMFIELD HILLS · MICHIGAN · 48302
PH · 248.338.4561
EM · INFO@TMP-ARCHITECTURE.COM

REGISTRATION SEAL

CONSULTANT

PROJECT TITLE


Dexter High School Additions

Dexter Community Schools
Dexter, MI

DRAWING TITLE

Second Level Floor Plan - Zone 'C'

KEY PLAN

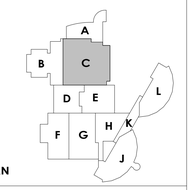

ISSUE DATES

03-09-2026	D.R. 1 - CONSTRUCTION DOCUMENTS
02-09-2026	OWNER REVIEW
01-19-2026	DESIGN DEVELOPMENT
11-24-2025	SCHEMATIC DESIGN REVISIONS
10-17-2025	SCHEMATIC DESIGN

DATE:	ISSUED FOR:
DRAWN	MRF
CHECKED	MCL
APPROVED	DWL


PROJECT NO.

25026D

DRAWING NO.


A1.2C

Autodesk Docs://25026_DCS_Dexter HS - Renovations (A,B,D,F,G,H,J)/25026(A,B,D,F,G,H,J)-ARCH-25.rvt
3/9/2026 11:03:18 AM

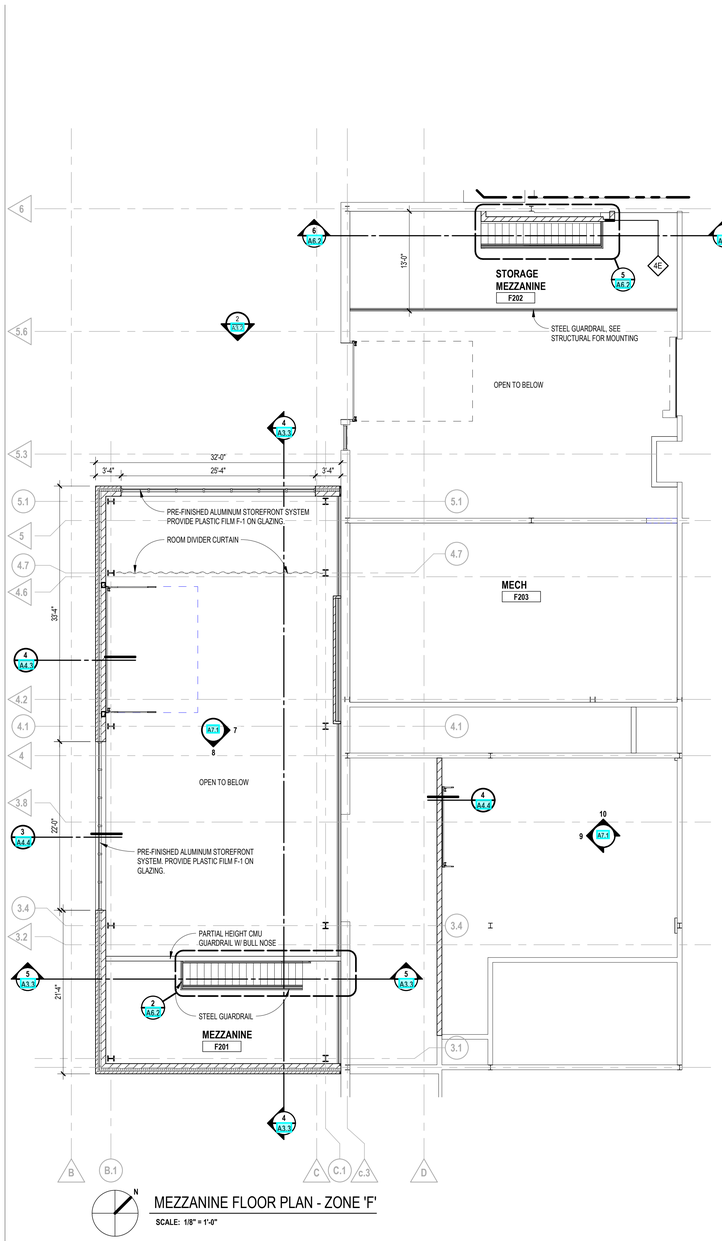

MEZZANINE FLOOR PLAN - ZONE 'F'

SCALE: 1/8" = 1'-0"

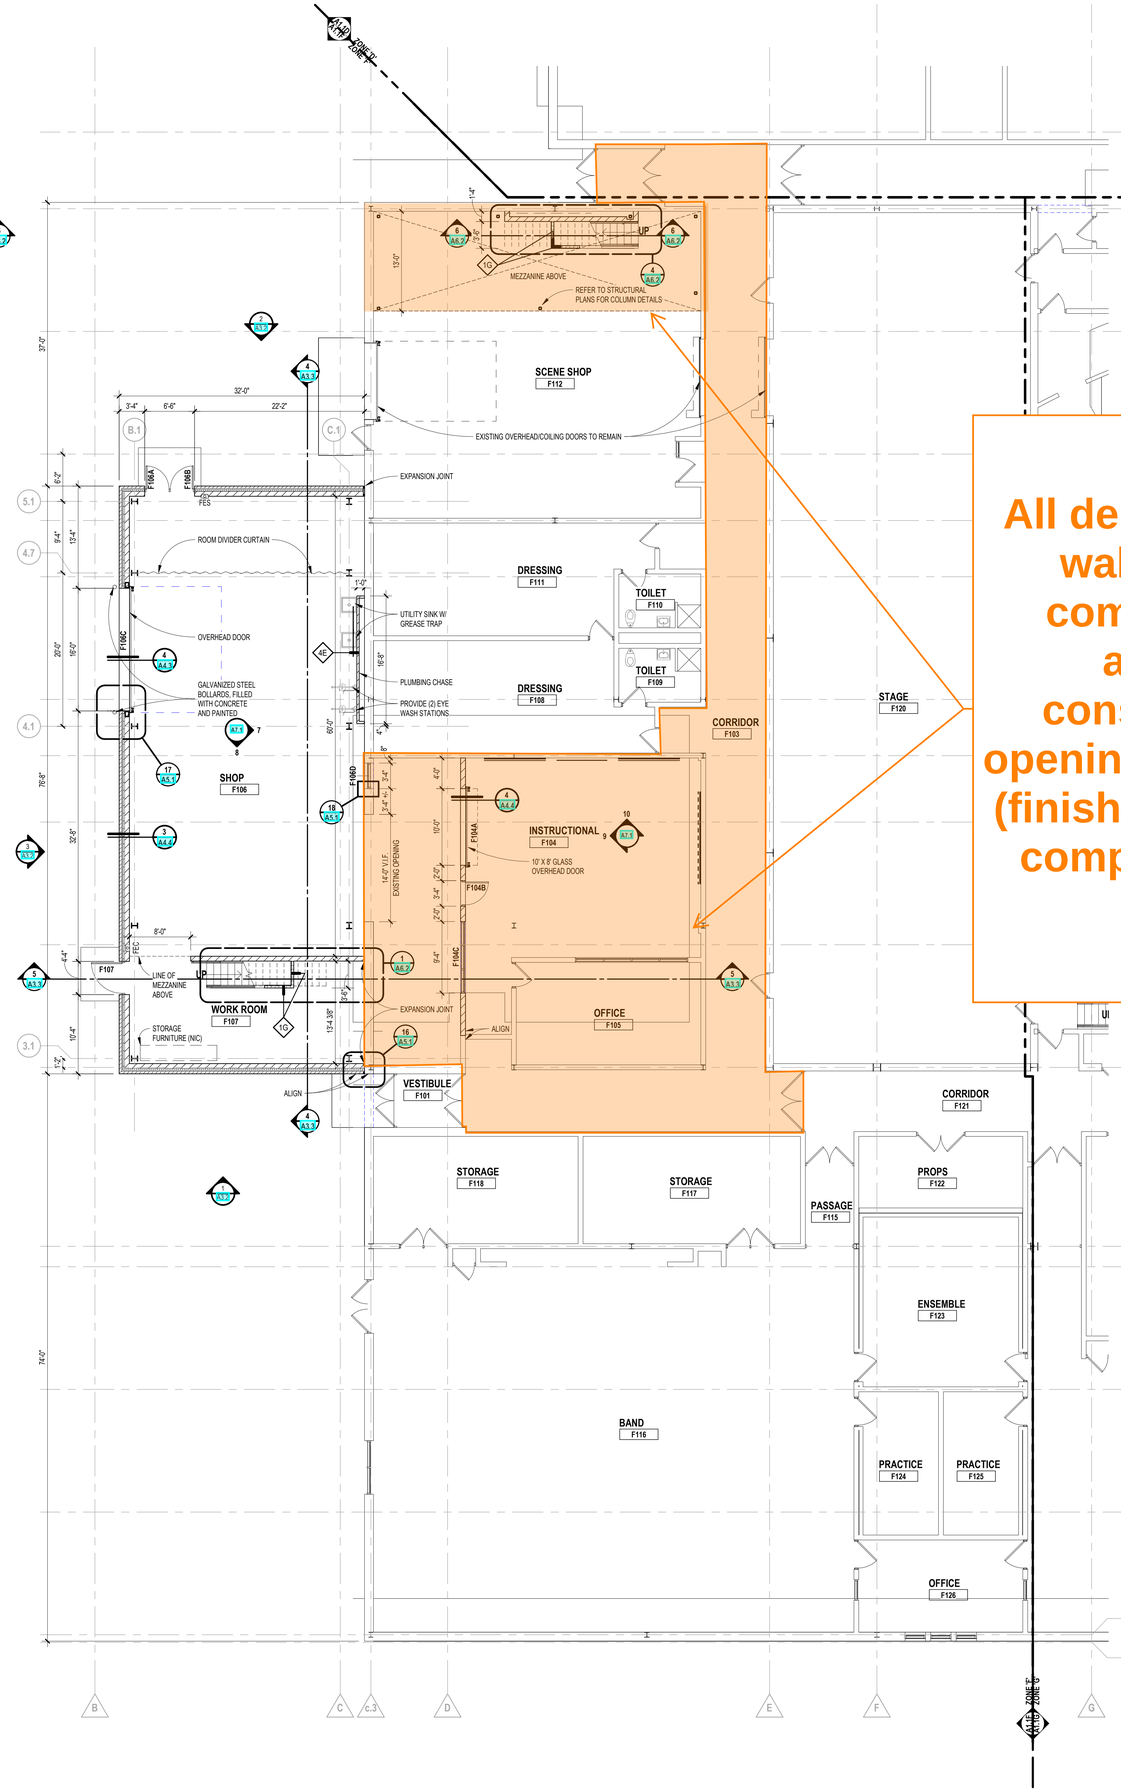

FIRST LEVEL FLOOR PLAN - ZONE 'F'

SCALE: 1/8" = 1'-0"

WALL / PARTITION KEY

- EXISTING WALL CONSTRUCTION
- METAL STUD PARTITION
- CONCRETE MASONRY UNIT WALL w/ HORIZONTAL REINFORCEMENT AT 16" OC
- CAST-IN-PLACE CONCRETE WALL (REFER TO STRUCTURAL FOR REINFORCING REQUIREMENTS)

WALL / PARTITION LEGEND

- 1B 1 5/8" METAL STUDS AT 16" O.C. (MAX.) WITH 3/4" PAINTED PLYWOOD ONE SIDE. HEIGHT: FROM FLOOR TO 4" ABOVE CEILING. BRACE TO ADJACENT WALL AS REQUIRED. TYPICAL AT COLUMN ENCLOSURES
- 1D 6" METAL STUDS AT 16" O.C. (MAX.) WITH 5/8" GYPSUM BOARD ONE SIDE. HEIGHT: FROM FLOOR TO 4" ABOVE CEILING. BRACE TO ADJACENT WALL AS REQUIRED
- 1F 2 1/2" METAL STUDS AT 16" O.C. (MAX.) WITH 5/8" GYPSUM BOARD ONE SIDE. HEIGHT: FROM FLOOR TO STRUCTURE ABOVE.
- 1G 3 5/8" METAL STUDS @ 16" OC (MAX) W/ 5/8" GYP BOARD ONE SIDE TO STRUCTURE ABOVE
- 4C 8" CMU TO ONE FULL COURSE ABOVE CEILING
- 4E 4" CMU TO STRUCTURE ABOVE
- 4G 8" CMU TO STRUCTURE ABOVE
- 5C 8" CMU TO STRUCTURE ABOVE, 1 HOUR RATED, UL DESIGN NO. U905
- 5F 8" CMU TO STRUCTURE ABOVE, 1 HOUR RATED, UL DESIGN NO. U905
- 6C 8" CMU TO STRUCTURE ABOVE, 2 HOUR RATED, UL DESIGN NO. U905
- 4C 8" CMU TO ONE FULL COURSE ABOVE CEILING

NOTES:

1. COORDINATE WITH THE REFLECTED CEILING PLANS FOR RATED WALLS. WALLS WHICH EXTEND UP TO THE STRUCTURE ABOVE AND WALLS WHICH EXTEND ONLY A MINIMUM OF 4" ABOVE THE CEILING SHALL BE RATED AS INDICATED.
2. ALL WALLS SHALL BE CONSTRUCTED TO THE UNDERSIDE OF THE FLOOR OR ROOF DECK ABOVE UNLESS NOTED OTHERWISE.
All demo complete. New masonry wall placed. New mezzanine complete. All MEPF complete and/or stubbed through construction barriers. All new openings are in-filled with 1hr walls (finished and painted). All painting complete. All flooring complete. Turnover by 9/4/26.

MECHANICAL AND ELECTRICAL WORK WITH THE APPROPRIATE TRADE. PROVIDE ALL OPENINGS SHOWN OR REQUIRED FOR THE COMPLETION OF THE WORK. PROVIDE ALL LINTELS REQUIRED FOR THESE OPENINGS PER SPECIFICATIONS.

9. REFER TO LIFE SAFETY PLANS FOR LOCATIONS OF REQUIRED FIRE RESISTANCE RATINGS. BECAUSE OF THE DRAWING SCALE OF THE LIFE SAFETY PLANS, COORDINATE THE REQUIRED FIRE RESISTANCE RATINGS WITH THOSE SHOWN ON THE REFLECTED CEILING PLANS.
10. REFER TO REFLECTED CEILING PLANS FOR EXTENSION OF PARTITION WALLS TO FLOOR OR ROOF CONSTRUCTION ABOVE AND WALL FIRE RESISTANCE RATING REQUIREMENTS.
11. REFER TO STRUCTURAL DRAWINGS FOR ALL WIND FRAME LOCATIONS AT INTERIOR AND EXTERIOR WALLS.
12. REFER TO A10 SERIES DRAWINGS FOR FLOOR FINISH PATTERNS AND ROOM FINISHES.
13. REFER TO STRUCTURAL DRAWINGS FOR ORIENTATION AND SIZES OF ALL STRUCTURAL COLUMNS.
14. REFER TO DRAWING A8_ FOR TYPICAL DETAILS PERTAINING TO WALL TERMINATIONS AT STRUCTURE ABOVE AND MASONRY CONTROL JOINT DETAILS.
15. VERIFY ALL DIMENSIONS IN FIELD.
16. PROVIDE WOOD BLOCKING WITHIN STUD WALLS FOR WALL MOUNTED ITEMS i.e. GRAB BARS, TOWEL DISPENSERS, PENCIL SHARPENERS, WALL STOPS, ACCORDIAN PARTITION JAMBS, ETC. REFER ALSO TO A8_ SERIES AND A6_ SERIES DRAWINGS.
17. REFER TO EXTERIOR ELEVATIONS AND PLAN DETAILS FOR LOCATIONS OF CONTROL JOINTS IN EXTERIOR WALLS.
18. ALL EXPOSED EXISTING STRUCTURAL STEEL COLUMNS TO BE PAINTED WITH INTUMESCENT PAINT TO MAINTAIN FIRE RATING.

PATCHING NOTES

1. REFER TO DEMOLITION PLANS FOR ADDITIONAL PATCHING NOTES.
2. FOR ALL FLOOR SURFACES RECEIVING NEW FLOOR FINISHES, PREPARE SUBSTRATE BY PROVIDING LEVELING AND PATCHING COMPOUNDS RECOMMENDED BY FINISH FLOORING MANUFACTURERS. CONTRACTOR'S BASE BID PROPOSAL SHALL ASSUME THAT ALL AREAS, INDICATED TO RECEIVE NEW FINISHES, WILL REQUIRE FLOOR PREPERATION.
3. PATCH AND REPAIR ALL FLOOR AND WALL SURFACES LEFT DAMAGED OR INCOMPLETE FROM REMOVAL OF EXISTING PARTITIONS, MILLWORK, CASEWORK, CHALKBOARDS, TACKBOARDS, DISPLAY CASES OR OTHER FIXED EQUIPMENT WITH MATERIALS TO MATCH EXISTING, AS ACCEPTABLE TO THE ARCHITECT.
4. MATCH EXISTING MASONRY COURSING ADJACENT IN EACH AREA AND TOOTH NEW WORK INTO EXISTING, UNLESS OTHERWISE INDICATED.
5. AT EXISTING FLOOR FINISHES TO REMAIN, THAT BECOME SUBSTRATES FOR NEW FLOOR FINISHES, PATCH AND FILL EXISTING AS REQUIRED TO PREPARE FOR NEW FLOOR FINISH UNTIL ACCEPTABLE TO NEW FLOOR FINISH CONTRACTOR.
6. TOOTH-IN MASONRY INTO EXISTING, U.O.N., INCLUDING JAMBS OF DOORS AND OTHER OPENINGS.

TMP ARCHITECTURE


TMP ARCHITECTURE INC
1191 WEST SQUARE LAKE ROAD
BLOOMFIELD HILLS · MICHIGAN · 48302
PH · 248.338.4561
EM · INFO@TMP-ARCHITECTURE.COM

REGISTRATION SEAL

DRAWING TITLE

First Level Floor Plan - Zone 'F'

KEY PLAN

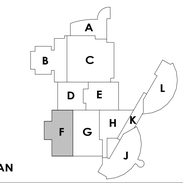

ISSUE DATES

DATE:	ISSUED FOR:
03-09-2026	D.R. 1 - CONSTRUCTION DOCUMENTS
02-09-2026	OWNER REVIEW
01-19-2026	DESIGN DEVELOPMENT
11-24-2025	SCHEMATIC DESIGN REVISIONS
10-17-2025	SCHEMATIC DESIGN

DRAWN	MRF
CHECKED	MCL
APPROVED	DWL

PROJECT NO.

25026D

DRAWING NO.

A1.1F

Autodesk Docs://25026_DCS_Dexter HS - Renovations (A,B,D,F,G,H,J)/25026(A,B,D,F,G,H,J)-ARCH-25.rvt
3/9/2026 11:03:13 AM