Rising to excellence in every pursuit
FARMINGTON MUNICIPAL SCHOOLS

ADMINISTRATIVE OFFICES
3401 E. 30th Street, Suite A
Farmington, NM 87402
district.fms.k12.nm.us

Date April 29, 2026

ITB #2026-01 Piedra Vista HS Shelter/Pavilion

ADDENDUM NO. 5
This addendum supplements the original documentation with additional materials and records from the meeting.

The following items are hereby included:

I am going through the bid form for the PV Pavilion project and just want to get some clarification on a couple of things.


1. Page 1, item 3 cash allowances – A-E all have N/A on them but under C it also has ONE? C-N/A
2. Page 6, A – project to commence 10 consecutive days after notice to proceed. It will take 12-14 weeks to get the building materials delivered. Also, the number of days for Substantial Completion is blank, do we fill that in? Yes
3. Page 5, C – lump sum price includes everything BUT GRT, correct? Correct
4. Technical Proposal – not applicable for this project? Correct
5. Prequalification for Subcontractors not required for this project? Correct
6. There is an existing shed on the location where the pavilion is supposed to be located. Is it to be removed, if so, by whom? And to where? Do we include this in our cost? To be removed by owner
7. Top of pier height from benchmark transformer pad. See Attached Civil Sheet
8. Final day to submit questions is April 29, 2026 at 3:00 pm (local time).

These materials are provided to ensure transparency, completeness of the record, and accessibility of information for all relevant parties.

Issued by:
Farmington Municipal School District

CONSTRUCTION NOTES:

1. 100.0'x100.0' PAVILION AS PER STRUCTURAL DRAWING PREPARED BY GEOMAT, INC.
2. FINISH GRADE UNDER PAVILION = 5706.50 - SYNTHETIC TURF BY OTHERS.
3. TOP OF FOOTINGS - 8" BELOW FINISH GRADES - TYPICAL
4. 6.0' FENCE BY OTHERS - TO BE LOCATED BY OWNER IN THE FIELD.

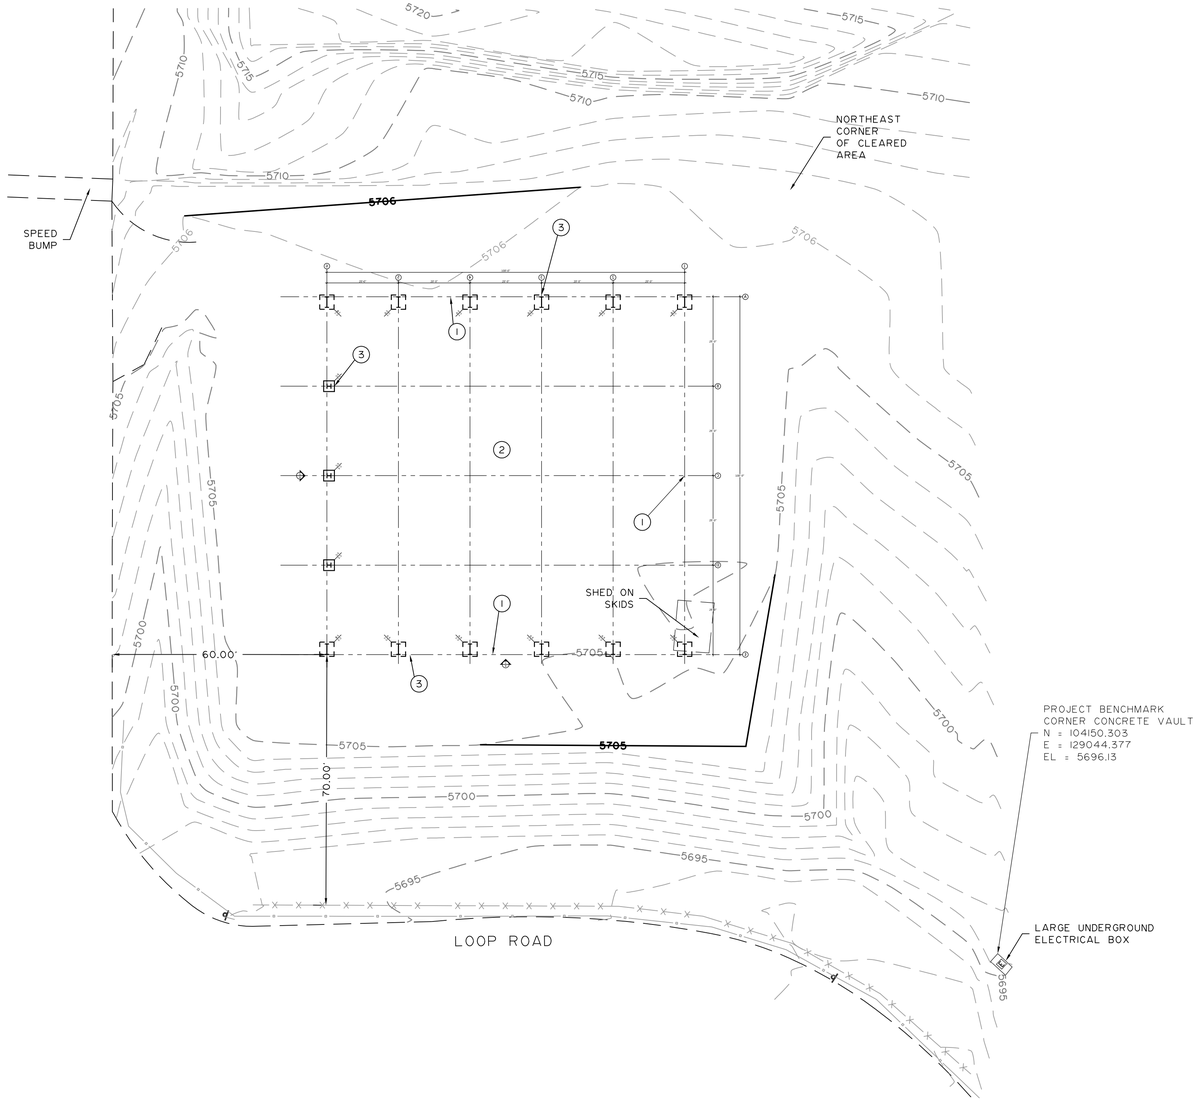

20 10 0 20 40 60

SCALE: 1" = 20'

BY	REVISION	DATE

CHENEY·WALTERS·ECHOLS
ENGINEERS · SURVEYORS
909 W. APACHE · FARMINGTON, NEW MEXICO 87401 · (505)327-3303

PRINTED: March 11, 2026
FILE: D:\DWG-HWS\2026\26114\26114 SET-030326.dwg

ROBERT A. ECHOLS — NEW MEXICO — 15880 — REGISTERED PROFESSIONAL ENGINEER & SURVEYOR — 3/9/26

SITE PLAN
PVHS 100'x100' PAVILION
5700 COLLEGE BLVD.
FARMINGTON, NEW MEXICO

DATE:03/03/2026
DRAWN BY: HWS
PROJ. 26114
SCALE:1" = 20'
FILE:26114SET-030326
SHEET
1
OF
1