
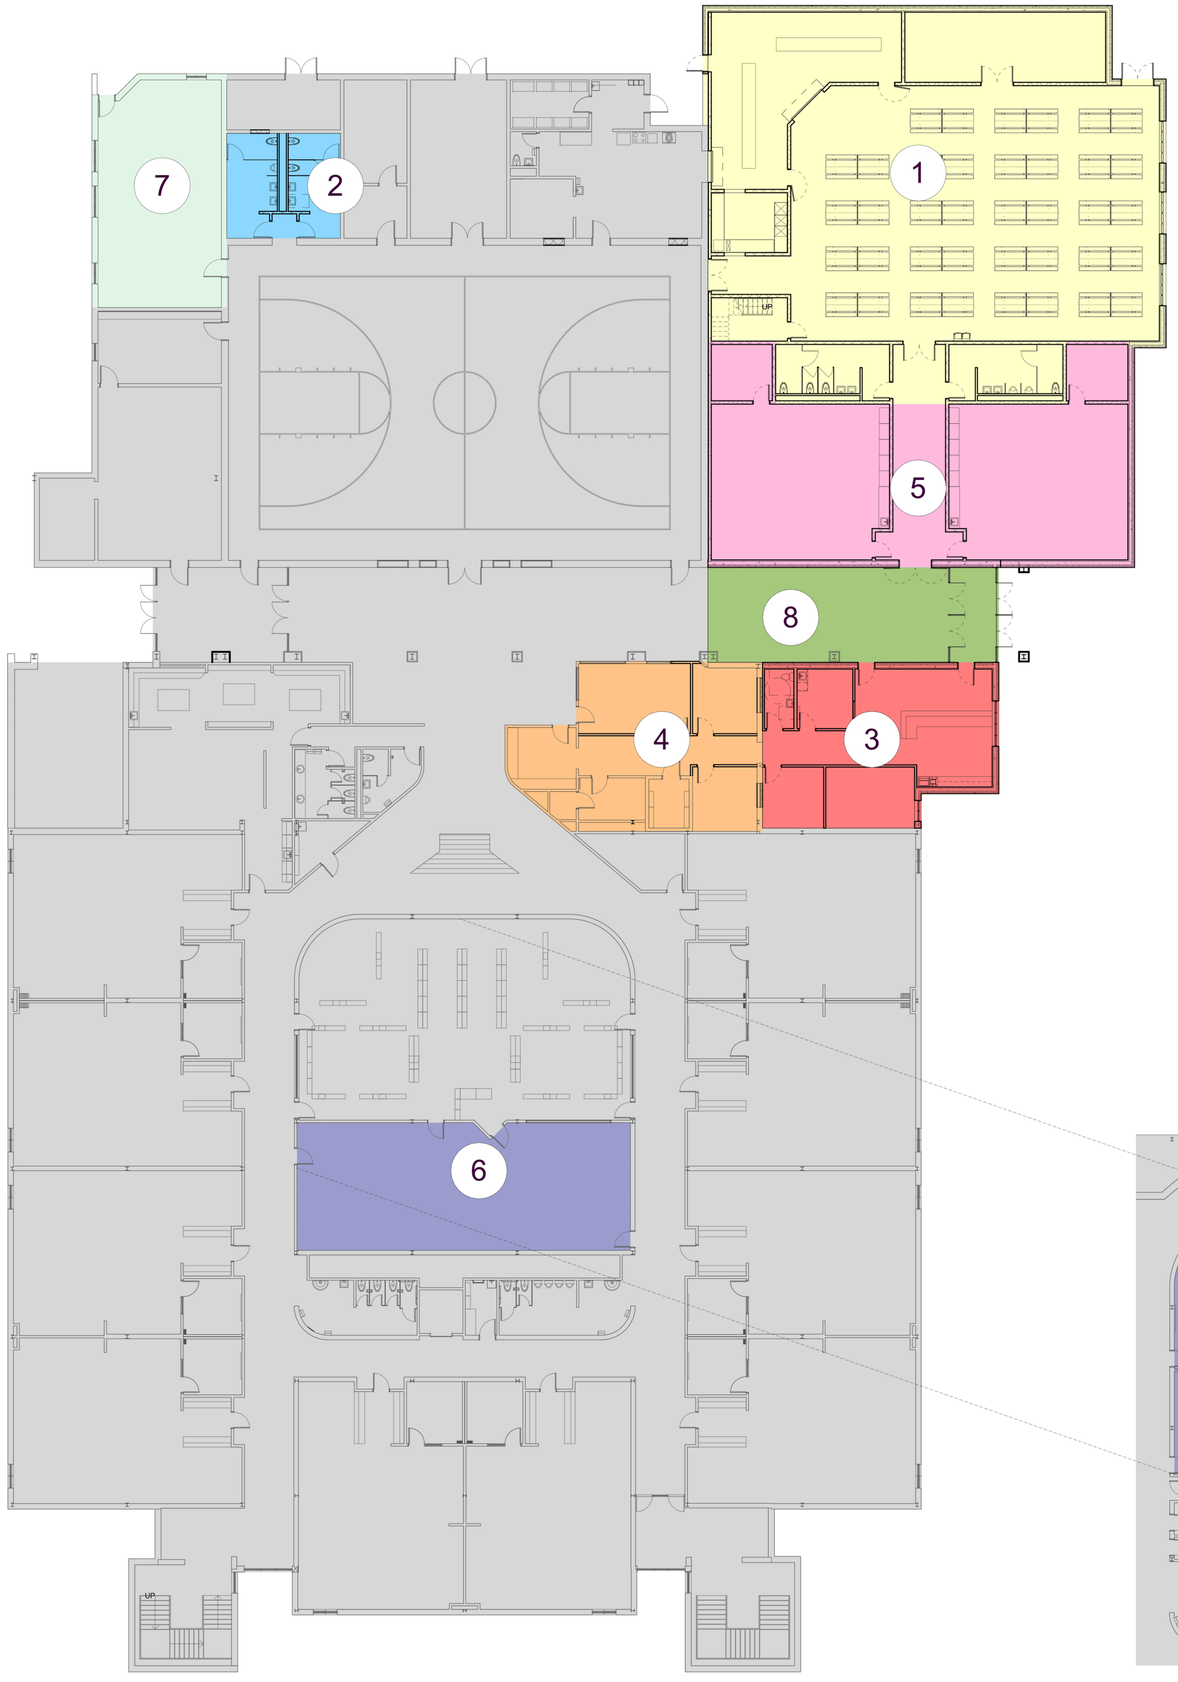


1 Centennial Elementary - Main Floor Plan
Scale: 3/32" = 1'-0"

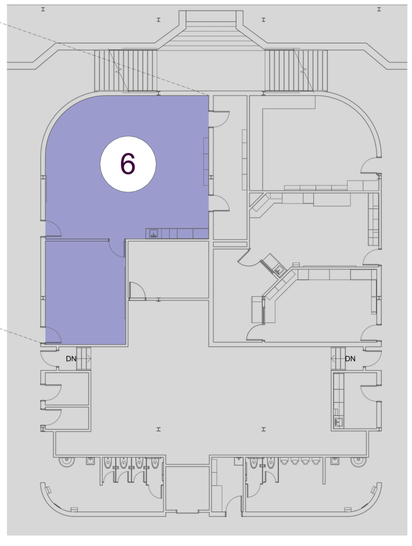

2 Centennial Elementary - Partial Lower Floor Plan
Scale: 3/32" = 1'-0"

J2 studio
architecture + design, pc
©2025 All Rights Reserved

PROJECTED WORK

- Energy Management System
- Ventilation Upgrade
- Boiler Replacement
- Chiller Replacement
- Multi-purpose Addition
- Parking Enhancements
- Restroom Remodel
- Furnace Replacement

Total Building Needs

$5,265,691

Legend

1. Classroom Addition
2. Restroom Renovation
3. Administration Addition
4. Administration Renovation
5. Multipurpose/Cafeteria/Kitchen Addition
6. Classroom Renovation
7. Storage Renovation
8. Vestibule/Secured Entrance Addition

LEARN MORE

ONE DISTRICT.
ONE PLAN.
ONE VOTE.
bps

www.bismarckschools.org/2026bond