

J2 studio
architecture + design, pc
©2025 All Rights Reserved

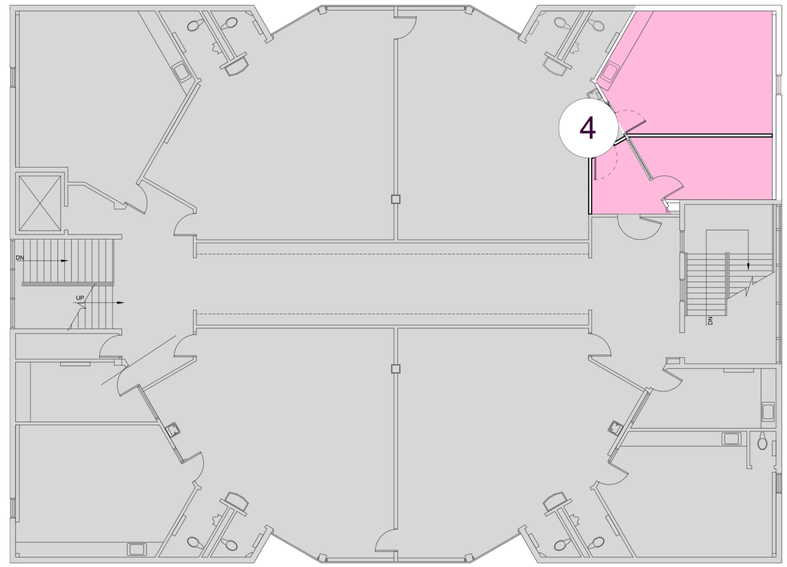

2 Roosevelt Elementary - Second Floor Plan
Scale: 1/8" = 1'-0"

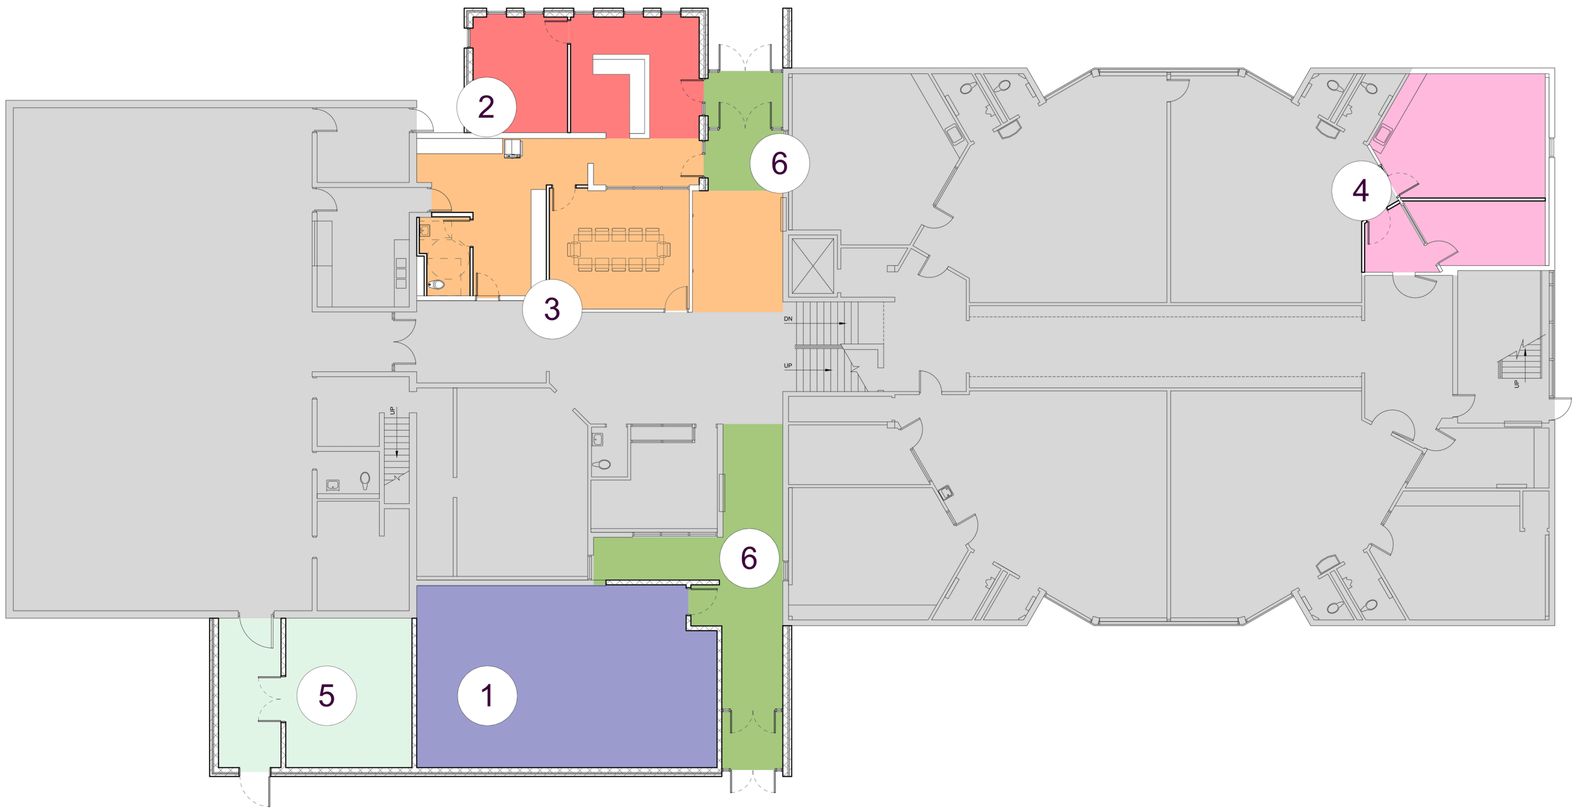

1 Roosevelt Elemenatary - Main Floor Plan
Scale: 1/8" = 1'-0"

www.bismarckschools.org/2026bond

PROJECTED WORK

- Energy Management System
- Ventilation Upgrade
- Boiler Replacement
- Hot Water Piping
- New Fire Sprinkler
- Secure Entry Upgrade
- New Music Classroom
- Additional Parking
- Translucent Wall Panels

Total Building Needs

$3,702,882

Legend

1. Classroom Addition
2. Administration Addition
3. Administration Renovation
4. Classroom Renovation
5. Storage Addition
6. Vestibule/Secured Entrance Addition

LEARN MORE

ONE DISTRICT.
ONE PLAN.
ONE VOTE.
bps