




AV SCREEN
KIDS CLUB
DW
CAFETERIA
KITCHEN
MOTOR
FOOD SERVICE
100 SF
STORAGE
GYM
CUST OFF
BOILER
PE OFF
GR 2
SPED
GR 2
GR 2
COMMONS
GR 2
GR 2
ASD
ASD
MUSIC
CERF
STORAGE
STEM
SMALL GROUP
90 SF
READING
(CYBRARY)
MEDIA CENTER
MOTOR
492 SF
PRE K
973 SF
LEAD TEACH
149 SF
PSYCH
121 SF
NURSE
456 SF
STOR
PRINCIPAL
200 SF
RECEPT.
321 SF
MAIN
ENTRANCE
275 SF
CONF
142 SF
STOR
106 SF
CONFERENCE
309 SF
WORK ROOM
485 SF
PRE K
1162 SF
IT TECH
SMALL GROUP
89 SF
SMALL GROUP
89 SF
STAFF LOUNGE
SPED
ELEV
GR 1
K
K
K
GR 1
COMMONS
RC
GR 1
ELL
K
K
GR 1
GR 1
N
Question 1



GR 3
SPED
GR 3
LEARNING COMMONS
GR 3
OT
GR 3
SPED
GR 3
SPED
637 SF
MUSIC
910 SF
GR 4
COPY
GR 4
GR 4
SPED
ELEV
G & T
SPED SUPPORT
GR 5
LEARNING COMMONS
GR 5
SPEECH
ITINERANT
GR 5
GR 5
Question 1
SCALE
50'
100'
N

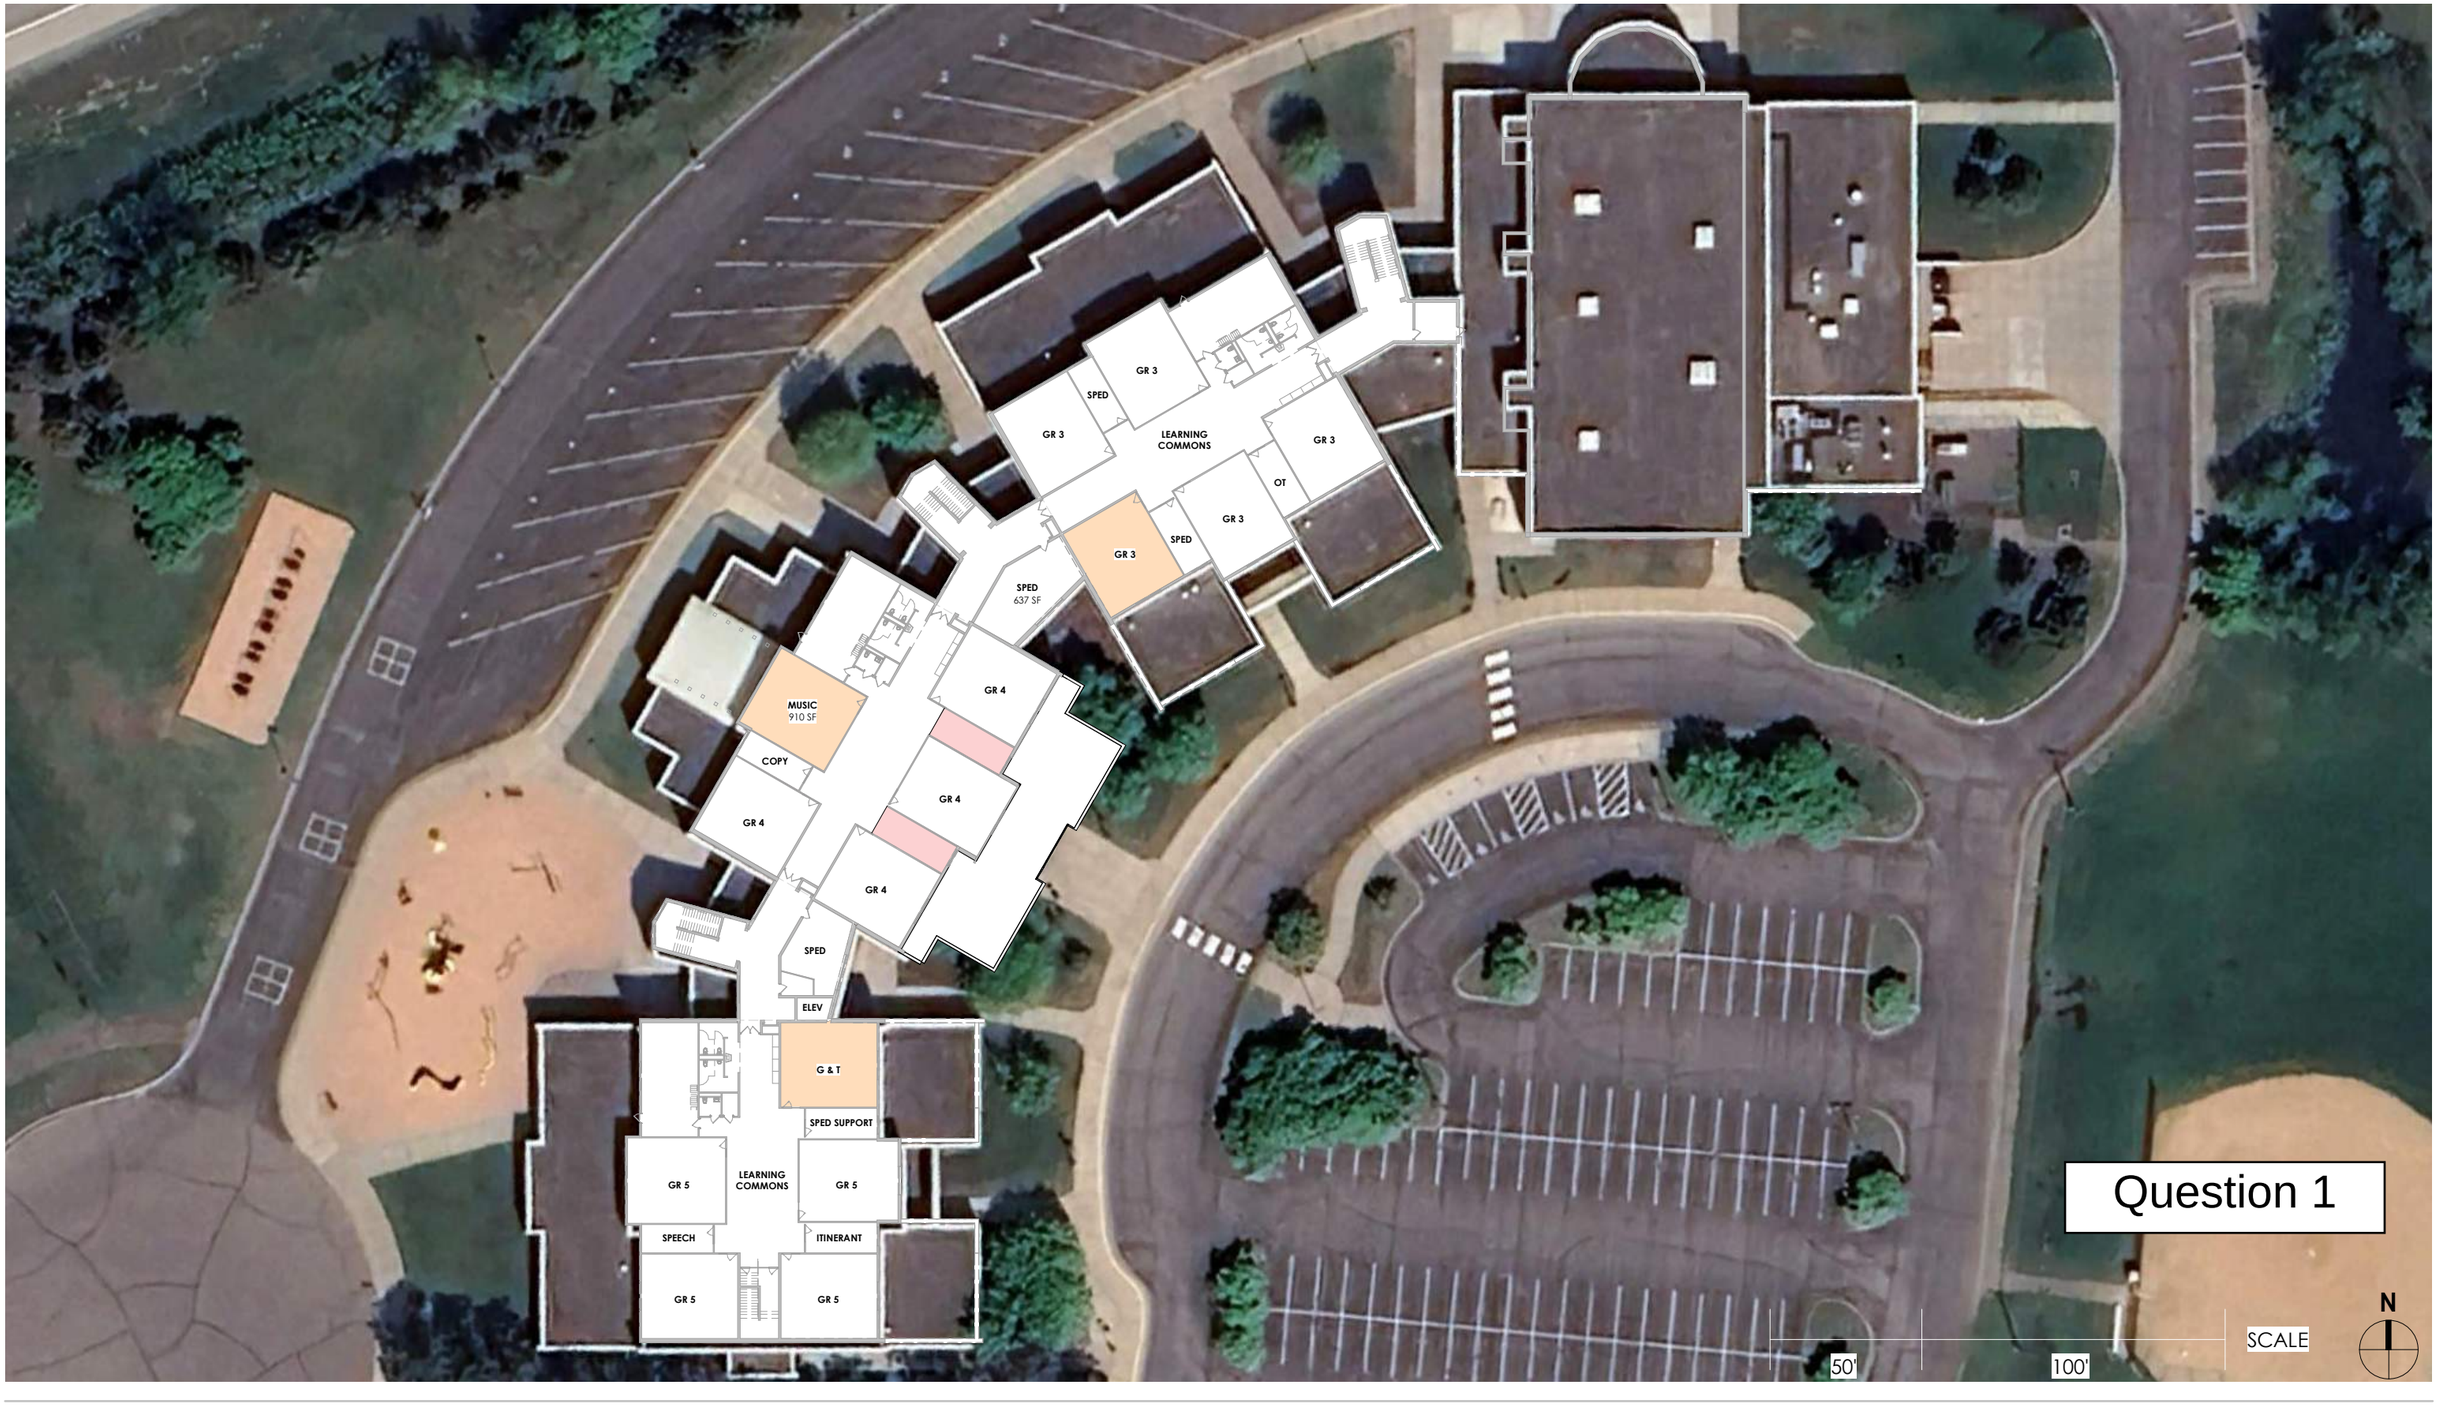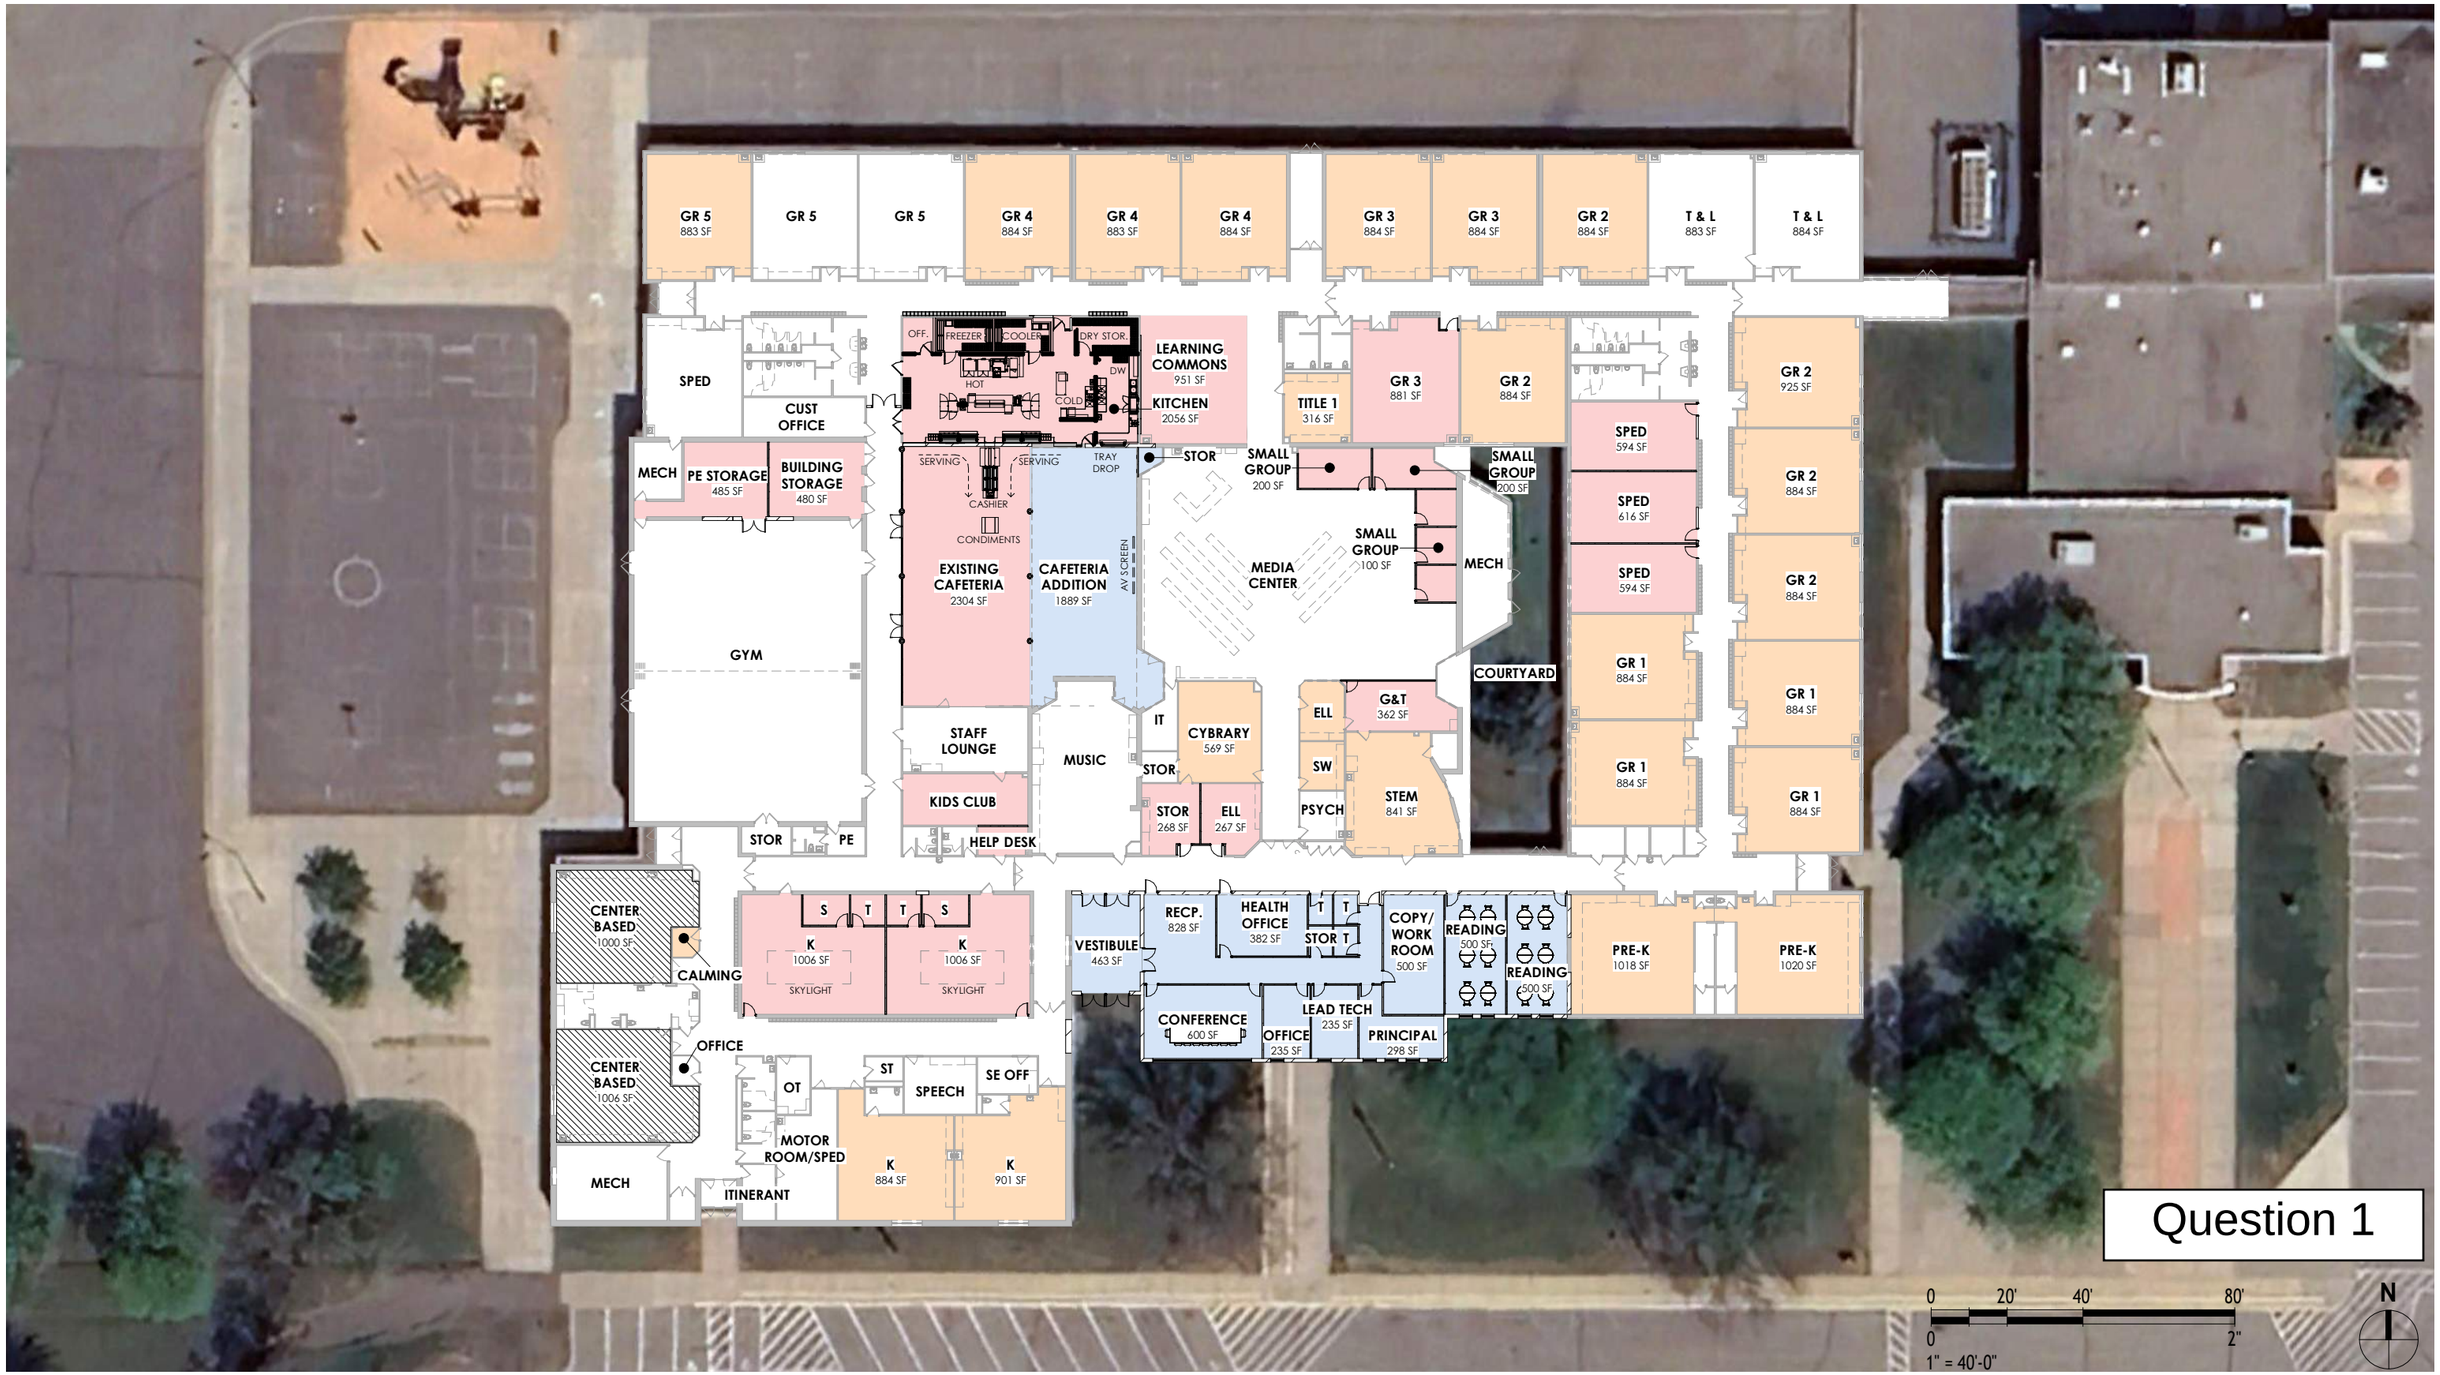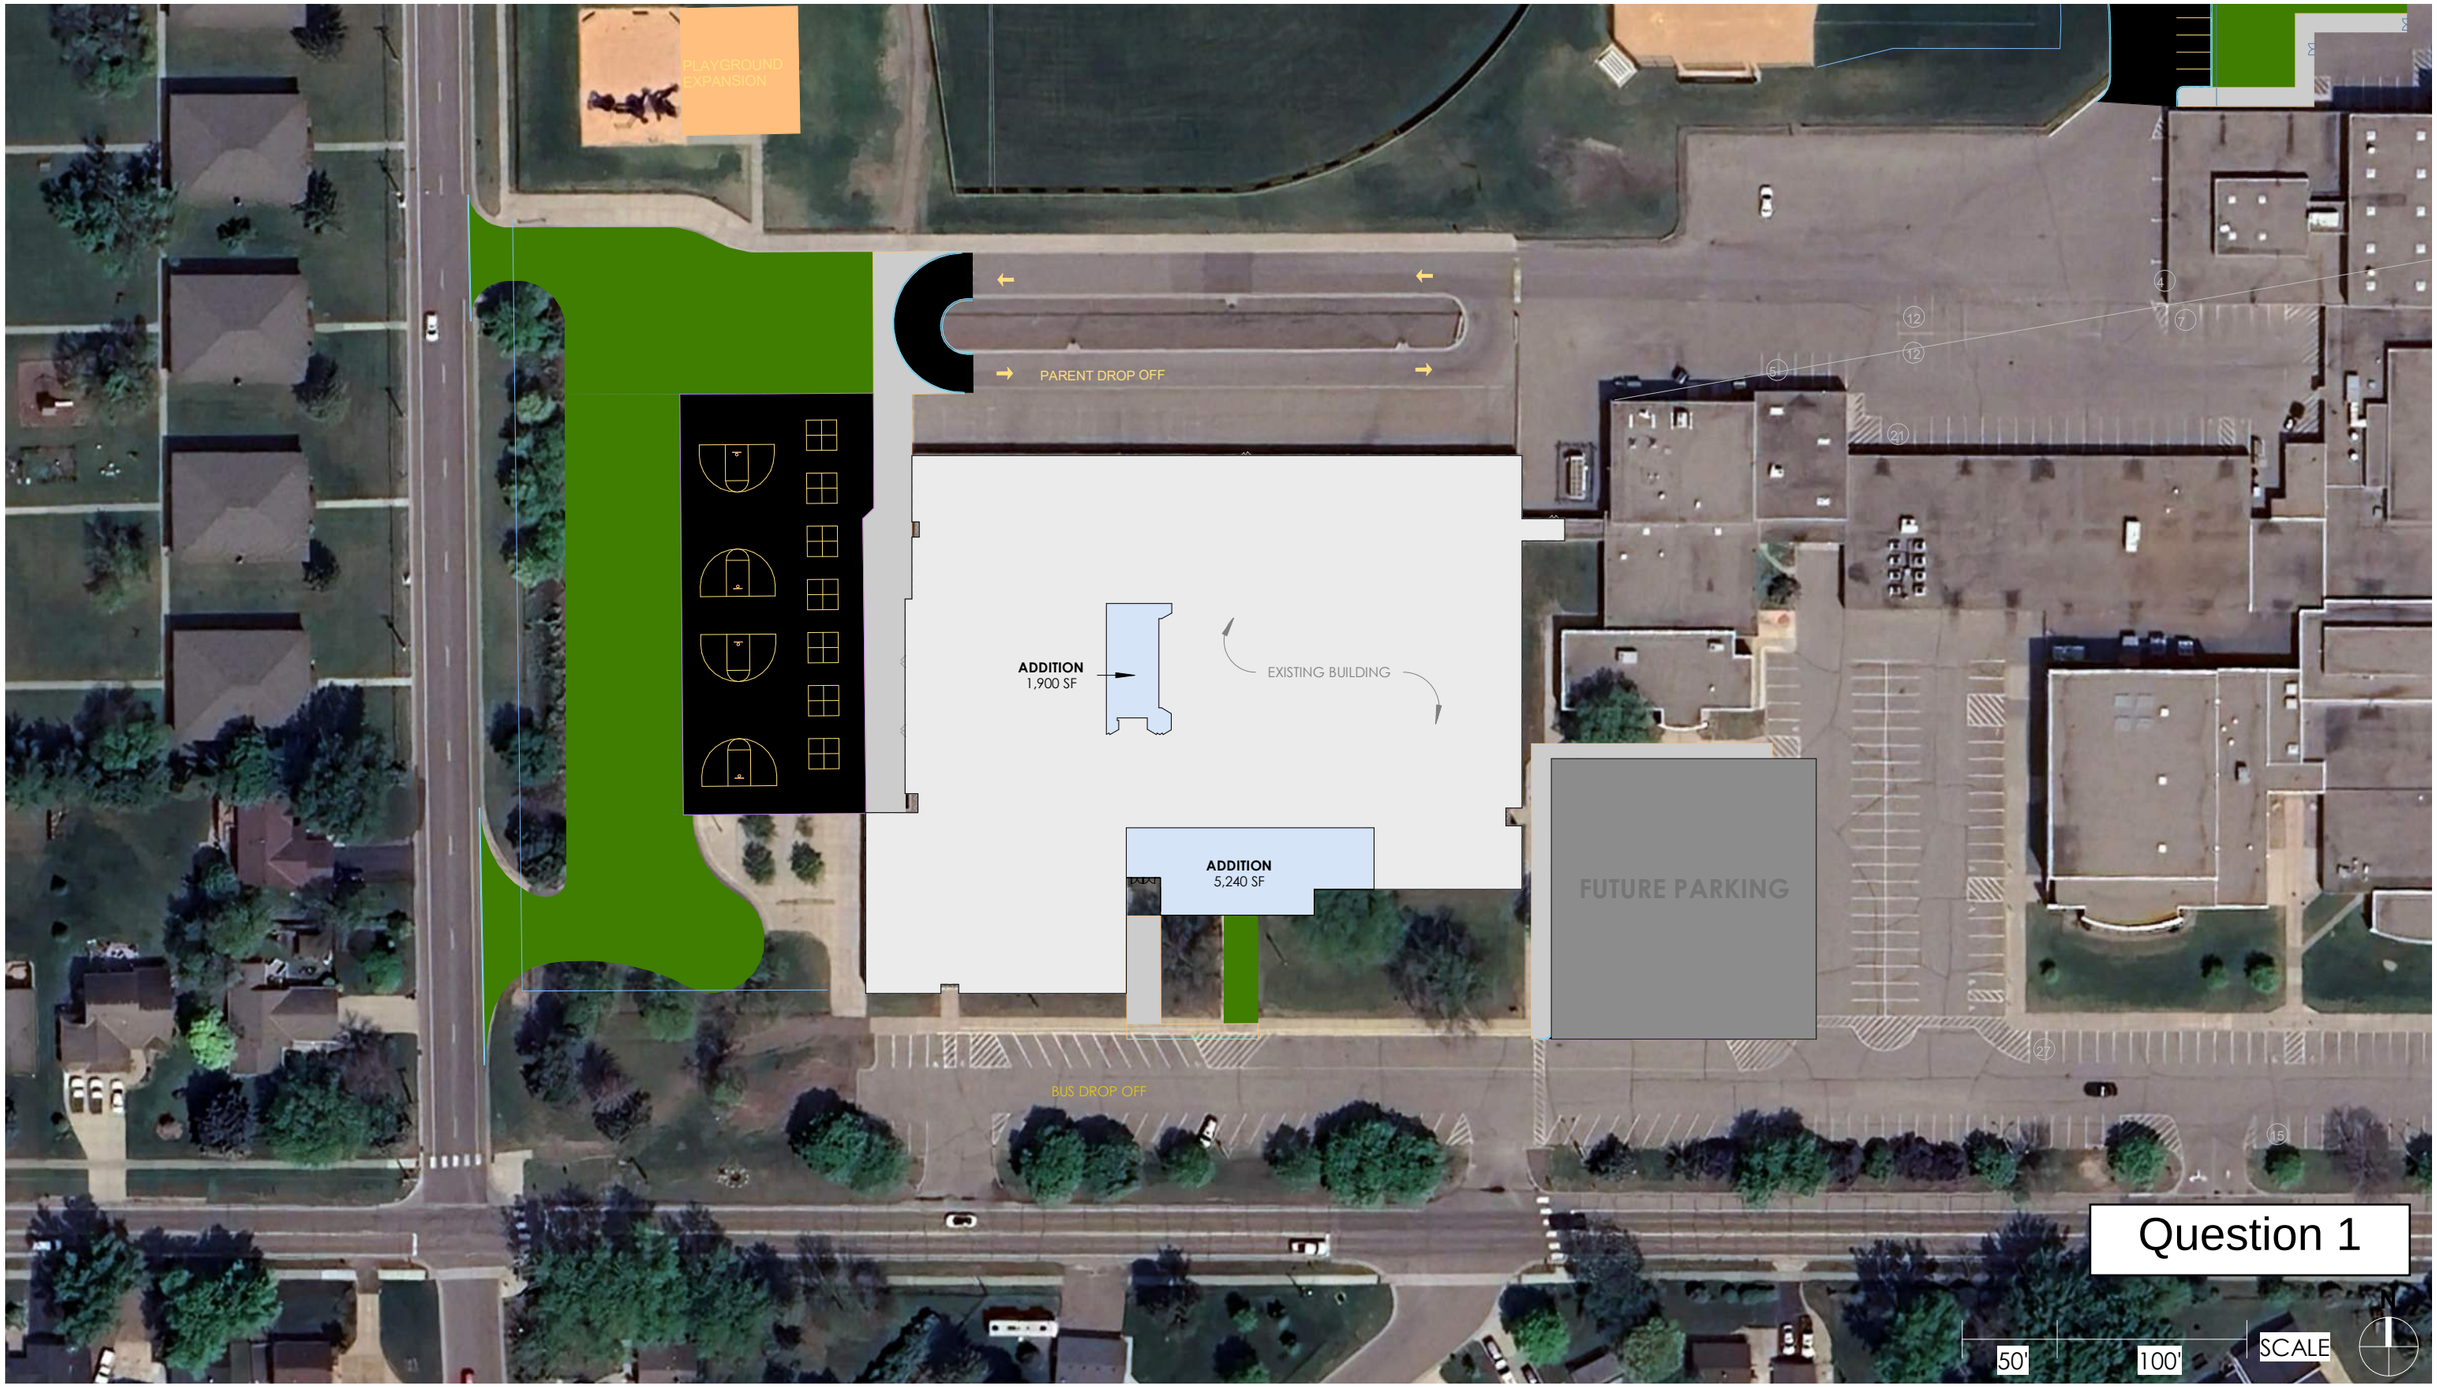


GR 5
883 SF
GR 5
GR 5
GR 4
884 SF
GR 4
883 SF
GR 4
884 SF
GR 3
884 SF
GR 3
884 SF
GR 2
884 SF
T & L
883 SF
T & L
884 SF
SPED
CUST OFFICE
MECH
PE STORAGE
485 SF
BUILDING STORAGE
480 SF
GYM
OFF.
FREEZER
COOLER
DRY STOR.
HOT
COLD
DW
LEARNING COMMONS
951 SF
KITCHEN
2056 SF
SERVING
SERVING
TRAY DROP
CASHIER
CONDIMENTS
STOR
EXISTING CAFETERIA
2304 SF
CAFETERIA ADDITION
1889 SF
AV SCREEN
STAFF LOUNGE
MUSIC
KIDS CLUB
HELP DESK
IT
CYBRARY
569 SF
STOR
STOR
268 SF
ELL
267 SF
STOR
PE
TITLE 1
316 SF
GR 3
881 SF
GR 2
884 SF
SMALL GROUP
200 SF
SMALL GROUP
200 SF
SMALL GROUP
100 SF
MEDIA CENTER
MECH
COURTYARD
ELL
G&T
362 SF
SW
PSYCH
STEM
841 SF
SPED
594 SF
SPED
616 SF
SPED
594 SF
GR 1
884 SF
GR 1
884 SF
GR 2
925 SF
GR 2
884 SF
GR 2
884 SF
GR 1
884 SF
GR 1
884 SF
CENTER BASED
1000 SF
CALMING
S
T
T
S
K
1006 SF
SKYLIGHT
K
1006 SF
SKYLIGHT
OFFICE
CENTER BASED
1006 SF
MECH
OT
MOTOR ROOM/SPED
ITINERANT
ST
SPEECH
SE OFF
K
884 SF
K
901 SF
VESTIBULE
463 SF
RECP.
828 SF
HEALTH OFFICE
382 SF
T
T
STOR
T
COPY/ WORK ROOM
500 SF
READING
500 SF
READING
500 SF
CONFERENCE
600 SF
LEAD TECH
235 SF
OFFICE
235 SF
PRINCIPAL
298 SF
PRE-K
1018 SF
PRE-K
1020 SF
Question 1
0
20'
40'
80'
0
2"
1" = 40'-0"
N


PLAYGROUND EXPANSION
PARENT DROP OFF
ADDITION
1,900 SF
EXISTING BUILDING
ADDITION
5,240 SF
FUTURE PARKING
BUS DROP OFF
Question 1
50'
100'
SCALE
N

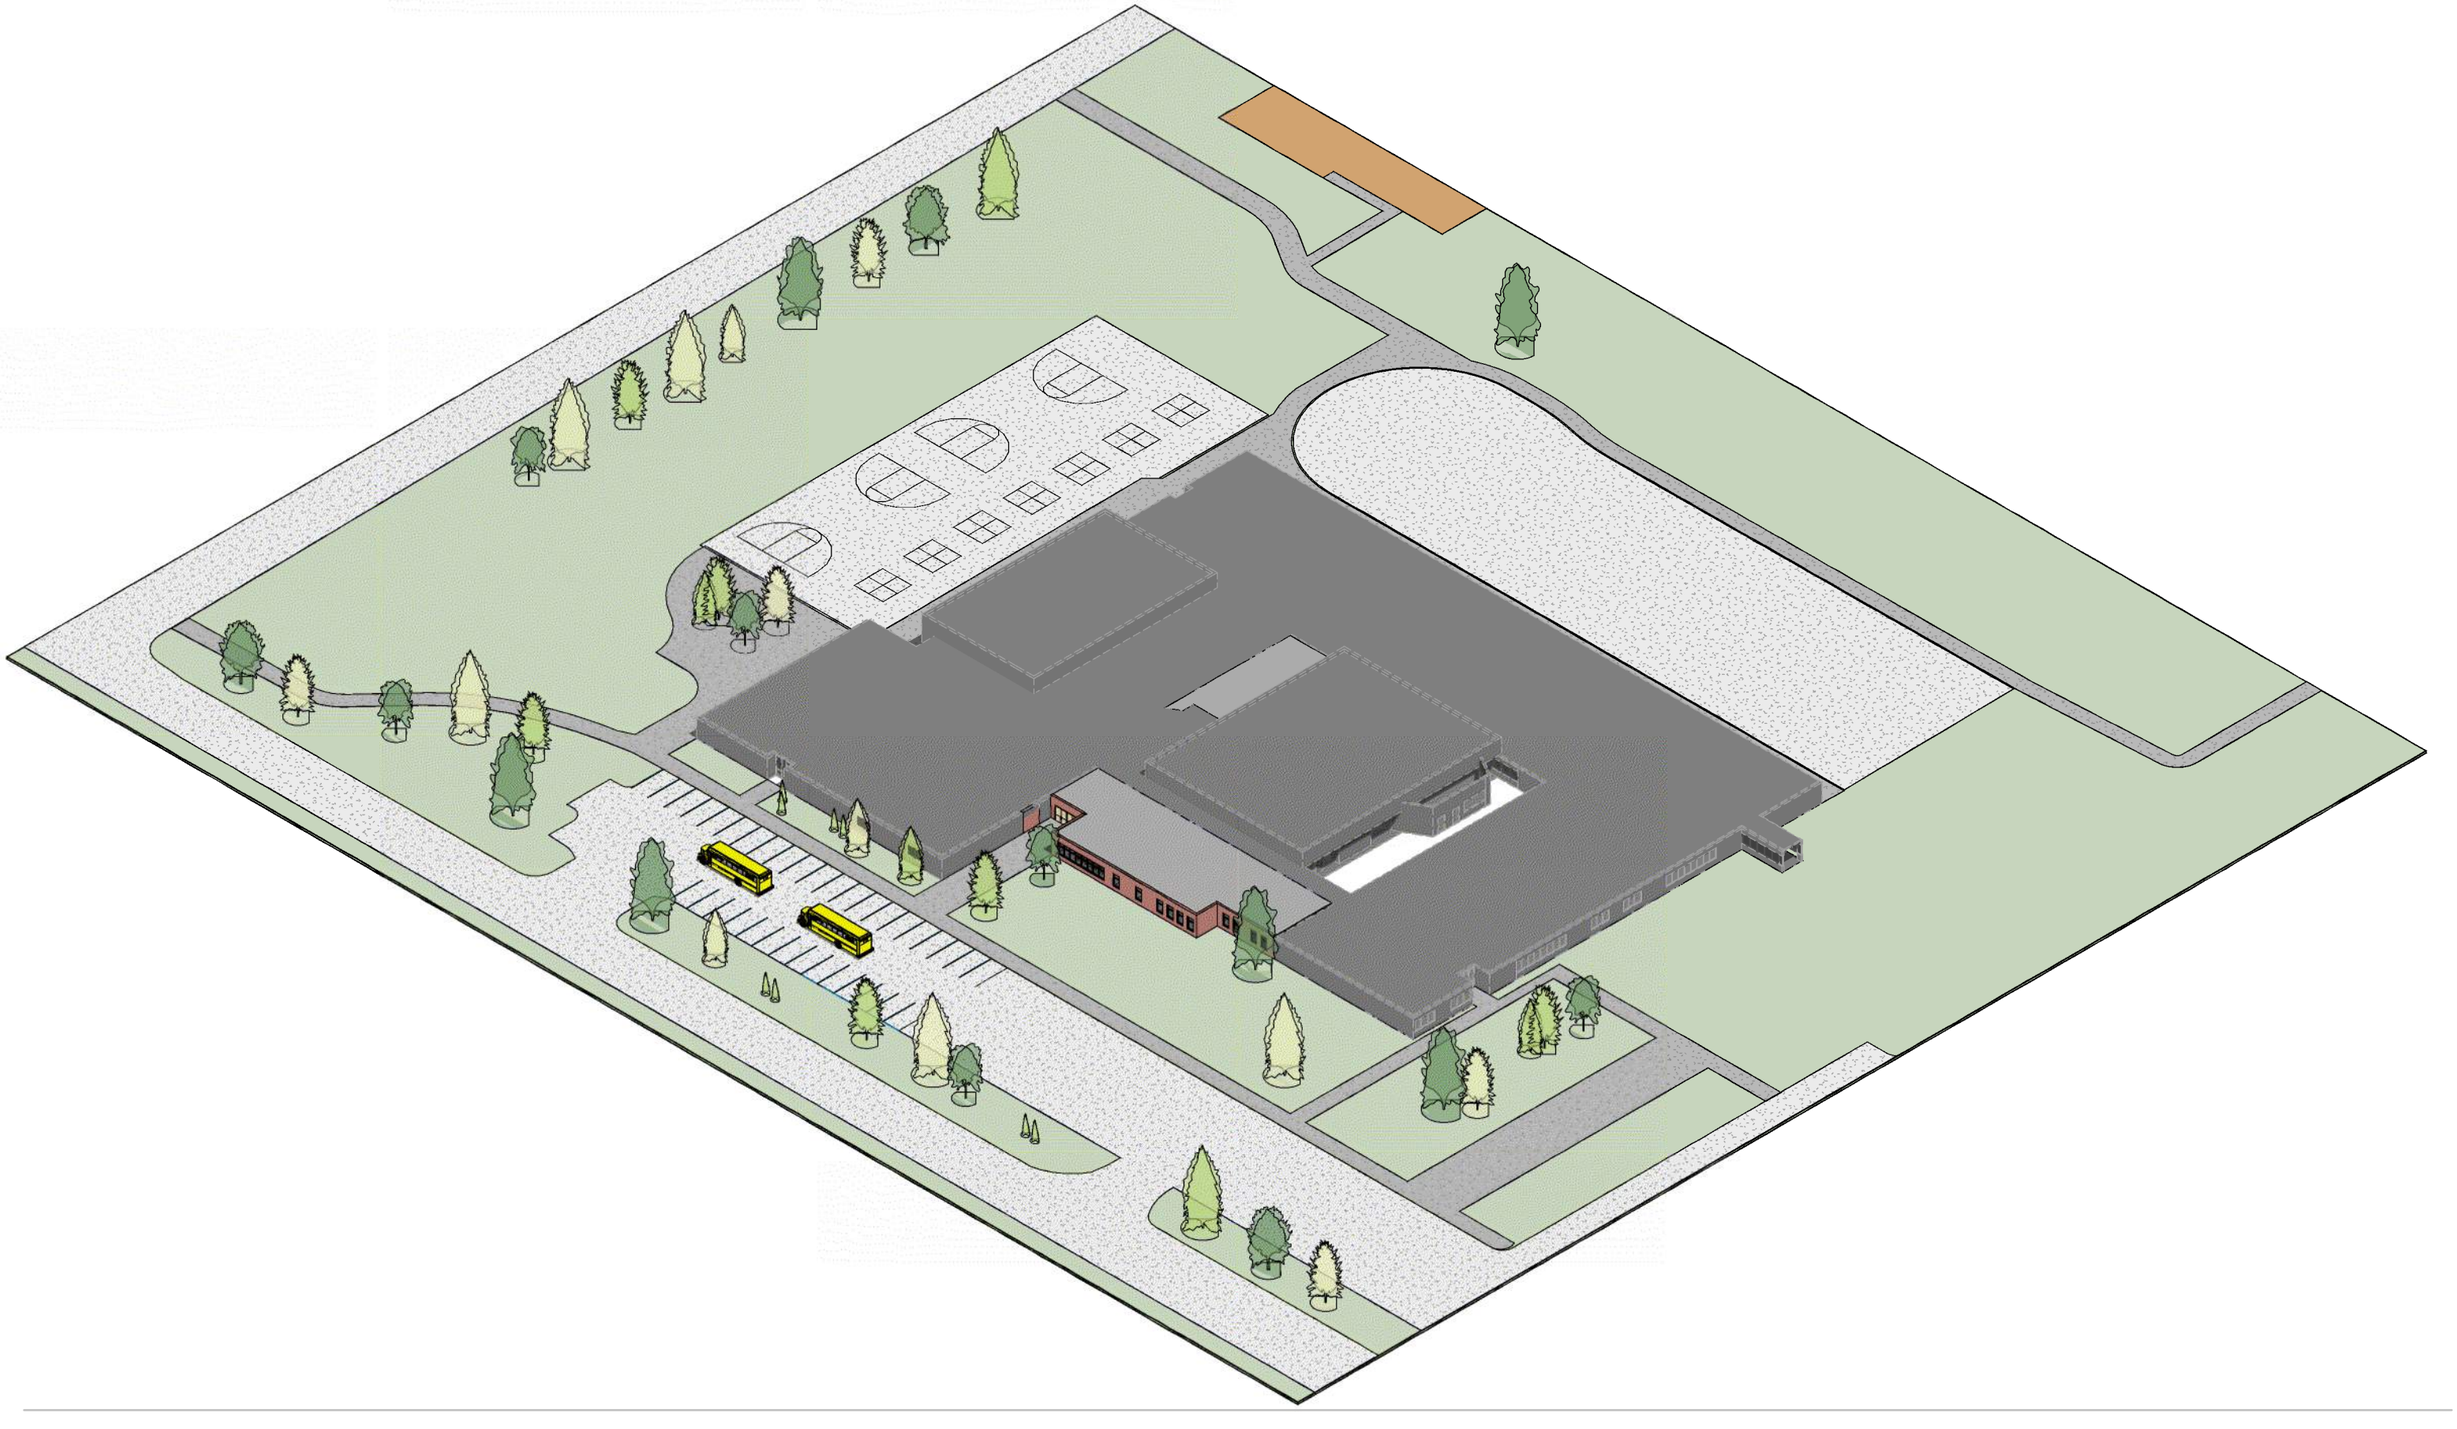

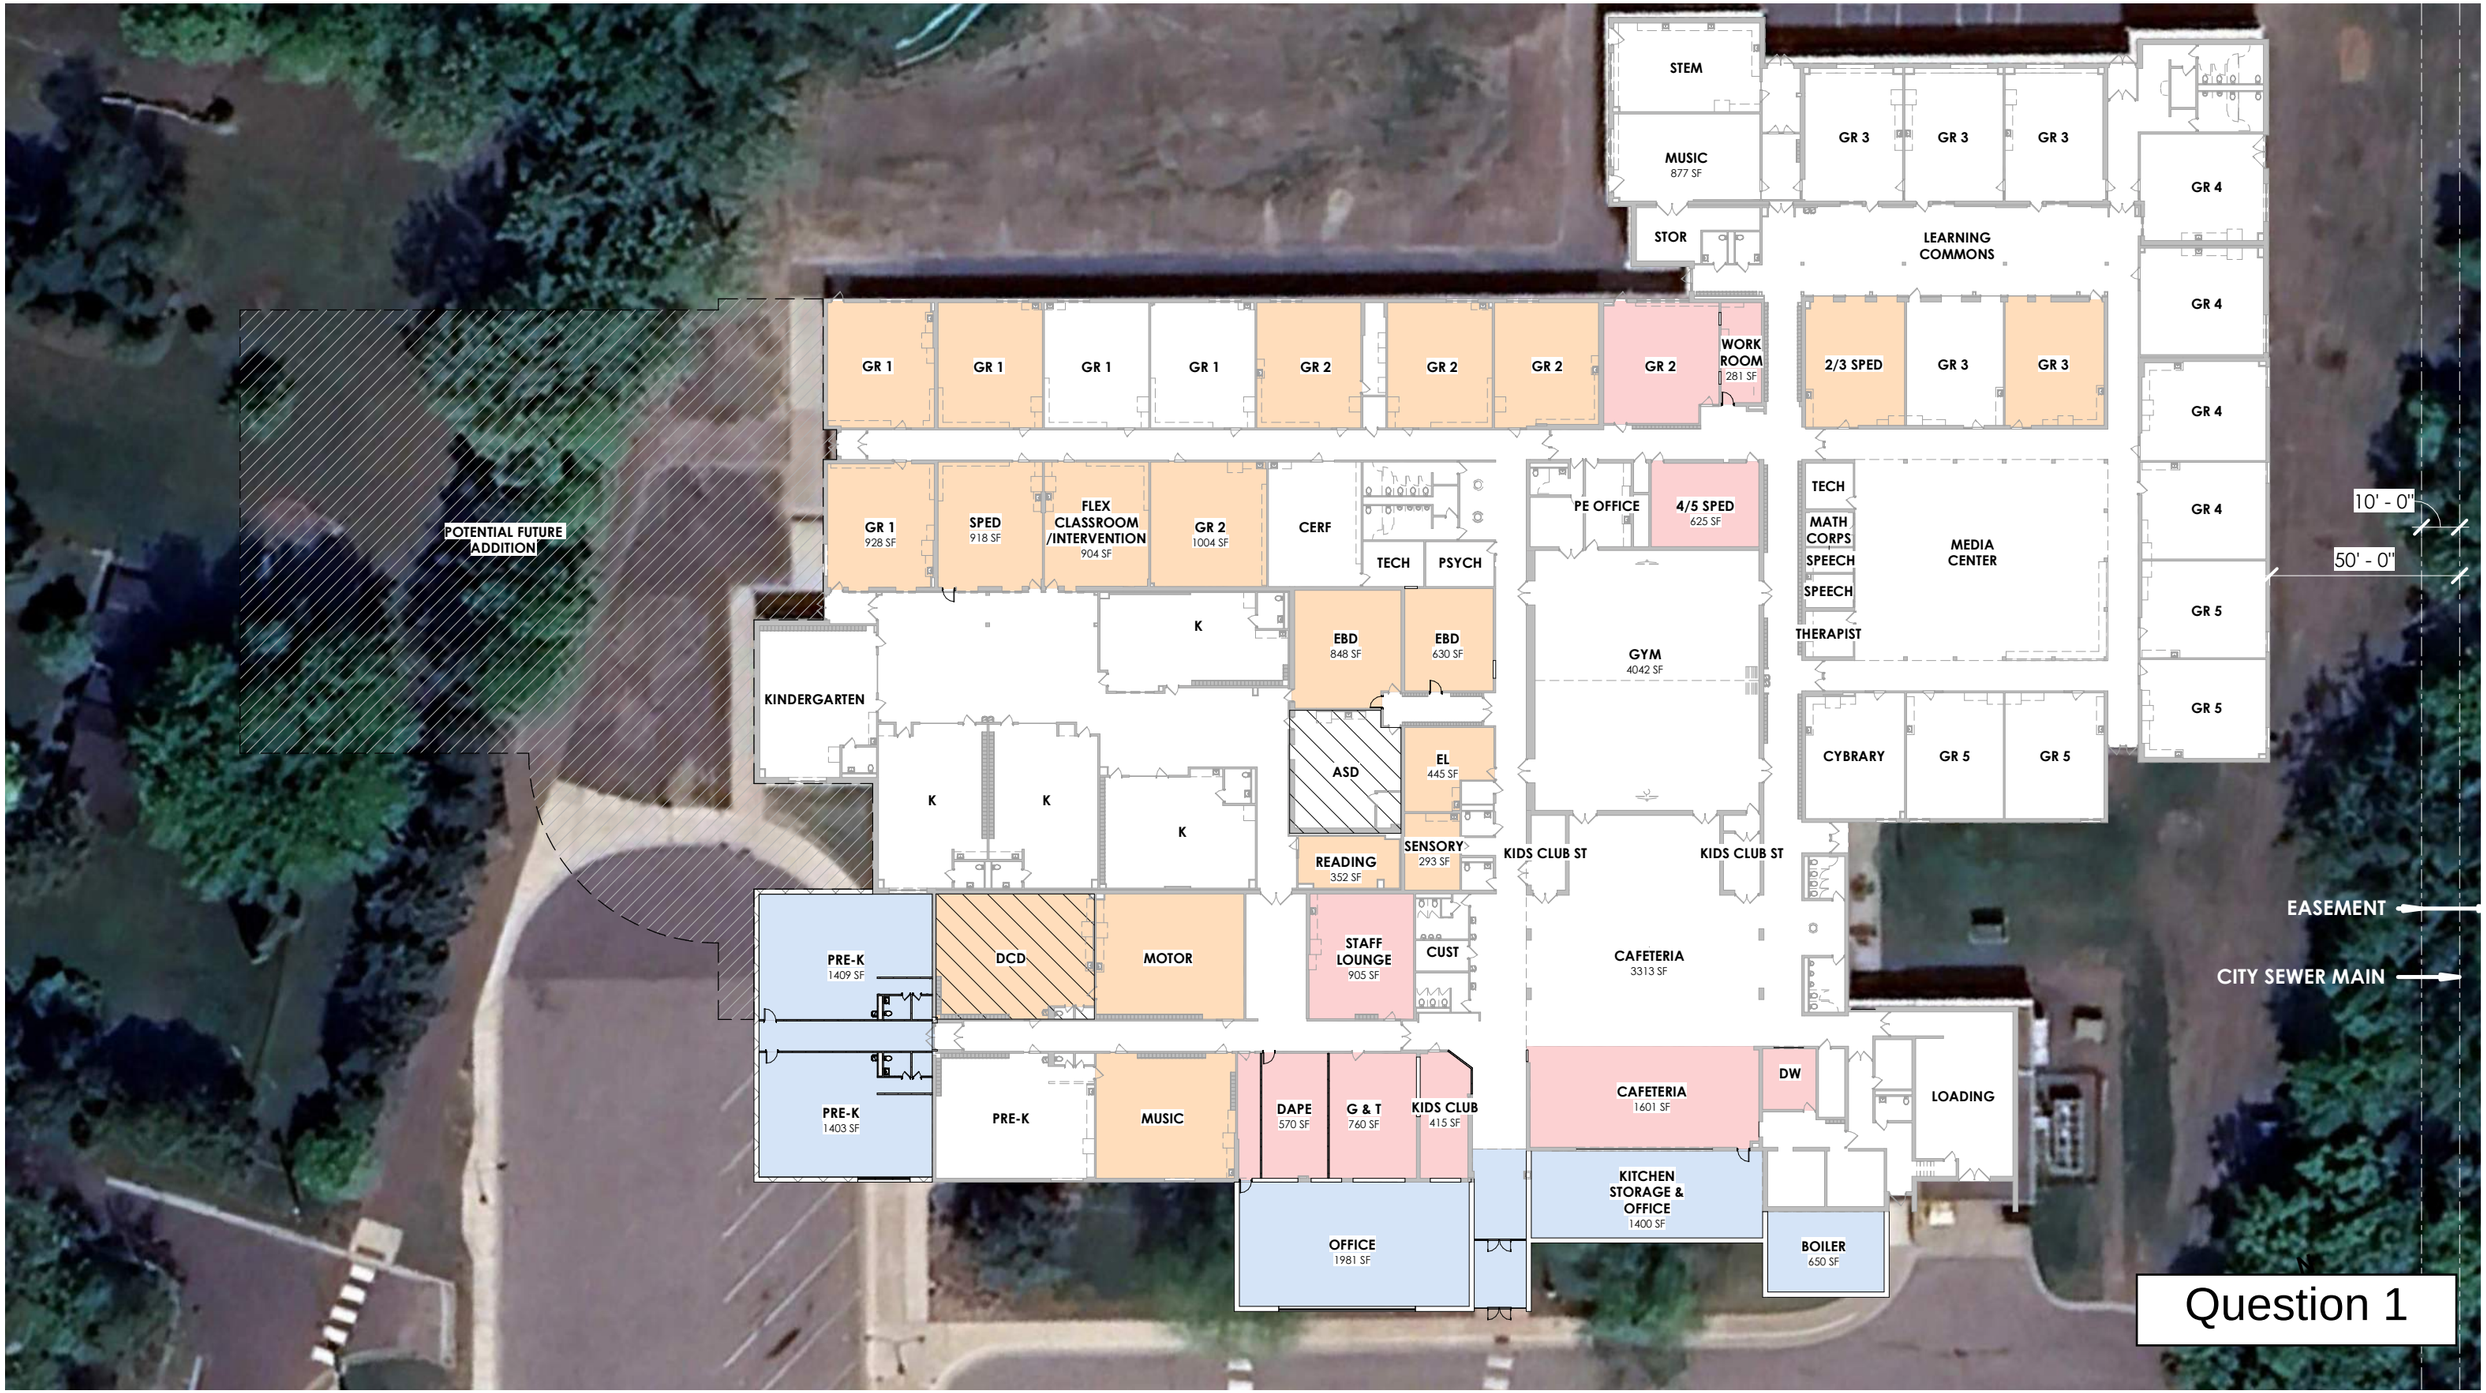
STEM
MUSIC
877 SF
STOR
GR 3
GR 3
GR 3
GR 4
LEARNING COMMONS
GR 4
GR 1
GR 1
GR 1
GR 1
GR 2
GR 2
GR 2
GR 2
WORK ROOM
281 SF
2/3 SPED
GR 3
GR 3
GR 4
POTENTIAL FUTURE ADDITION
GR 1
928 SF
SPED
918 SF
FLEX CLASSROOM /INTERVENTION
904 SF
GR 2
1004 SF
CERF
TECH
PSYCH
PE OFFICE
4/5 SPED
625 SF
TECH
MATH CORPS
SPEECH
SPEECH
THERAPIST
MEDIA CENTER
GR 4
GR 5
10' - 0"
50' - 0"
K
EBD
848 SF
EBD
630 SF
GYM
4042 SF
KINDERGARTEN
GR 5
CYBRARY
GR 5
GR 5
K
K
K
ASD
EL
445 SF
READING
352 SF
SENSORY
293 SF
KIDS CLUB ST
KIDS CLUB ST
EASEMENT
CITY SEWER MAIN
PRE-K
1409 SF
DCD
MOTOR
STAFF LOUNGE
905 SF
CUST
CAFETERIA
3313 SF
PRE-K
1403 SF
PRE-K
MUSIC
DAPE
570 SF
G & T
760 SF
KIDS CLUB
415 SF
CAFETERIA
1601 SF
DW
LOADING
KITCHEN STORAGE & OFFICE
1400 SF
OFFICE
1981 SF
BOILER
650 SF
Question 1





CENTERVILLE ELEMENTARY - PRELIMINARY SITE PLAN

NORTH 0 20 40 80

A


DATE: 02/19/2026

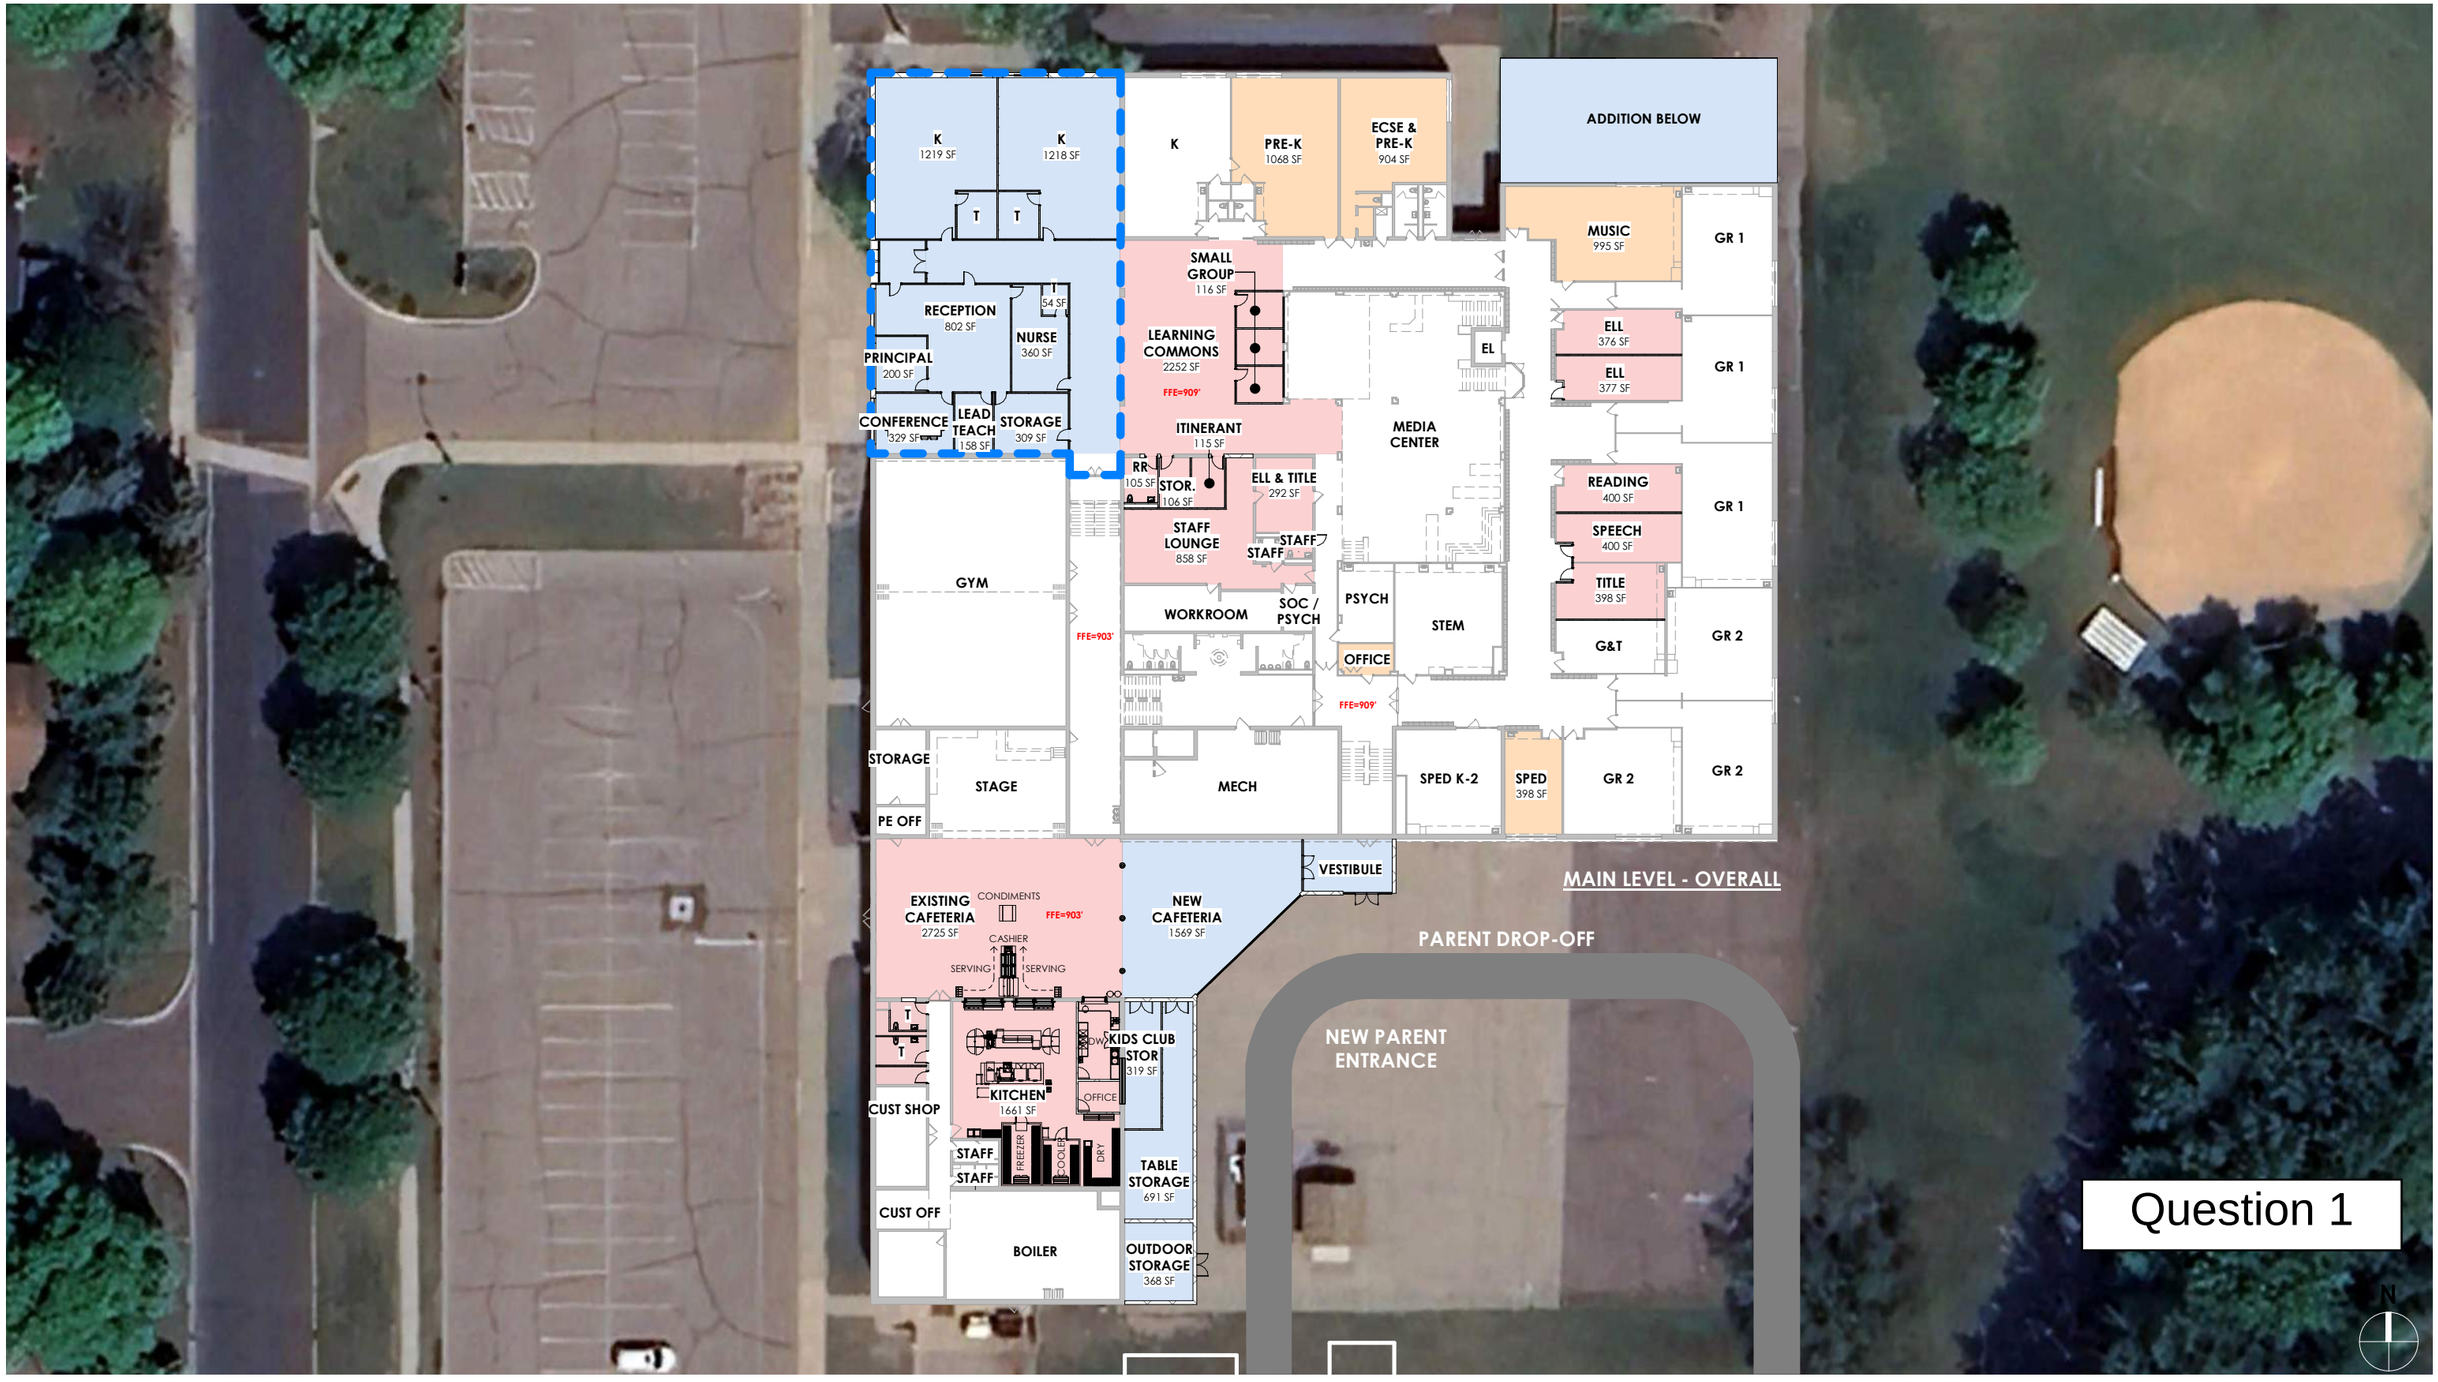
K
1219 SF
K
1218 SF
T
T
RECEPTION
802 SF
54 SF
NURSE
360 SF
PRINCIPAL
200 SF
CONFERENCE
329 SF
LEAD TEACH
158 SF
STORAGE
309 SF
K
PRE-K
1068 SF
ECSE & PRE-K
904 SF
ADDITION BELOW
MUSIC
995 SF
GR 1
SMALL GROUP
116 SF
LEARNING COMMONS
2252 SF
FFE=909'
EL
ELL
376 SF
ELL
377 SF
GR 1
ITINERANT
115 SF
MEDIA CENTER
RR
105 SF
STOR.
106 SF
ELL & TITLE
292 SF
READING
400 SF
SPEECH
400 SF
GR 1
STAFF LOUNGE
858 SF
STAFF
STAFF
GYM
WORKROOM
SOC / PSYCH
PSYCH
STEM
TITLE
398 SF
G&T
GR 2
FFE=903'
OFFICE
FFE=909'
STORAGE
STAGE
MECH
SPED K-2
SPED
398 SF
GR 2
GR 2
PE OFF
VESTIBULE
MAIN LEVEL - OVERALL
EXISTING CAFETERIA
2725 SF
CONDIMENTS
FFE=903'
CASHIER
SERVING
SERVING
NEW CAFETERIA
1569 SF
PARENT DROP-OFF
NEW PARENT ENTRANCE
T
T
KIDS CLUB STOR
319 SF
DW
OFFICE
KITCHEN
1661 SF
CUST SHOP
STAFF
STAFF
FREEZER
COOLER
DRY
TABLE STORAGE
691 SF
CUST OFF
BOILER
OUTDOOR STORAGE
368 SF
Question 1
N

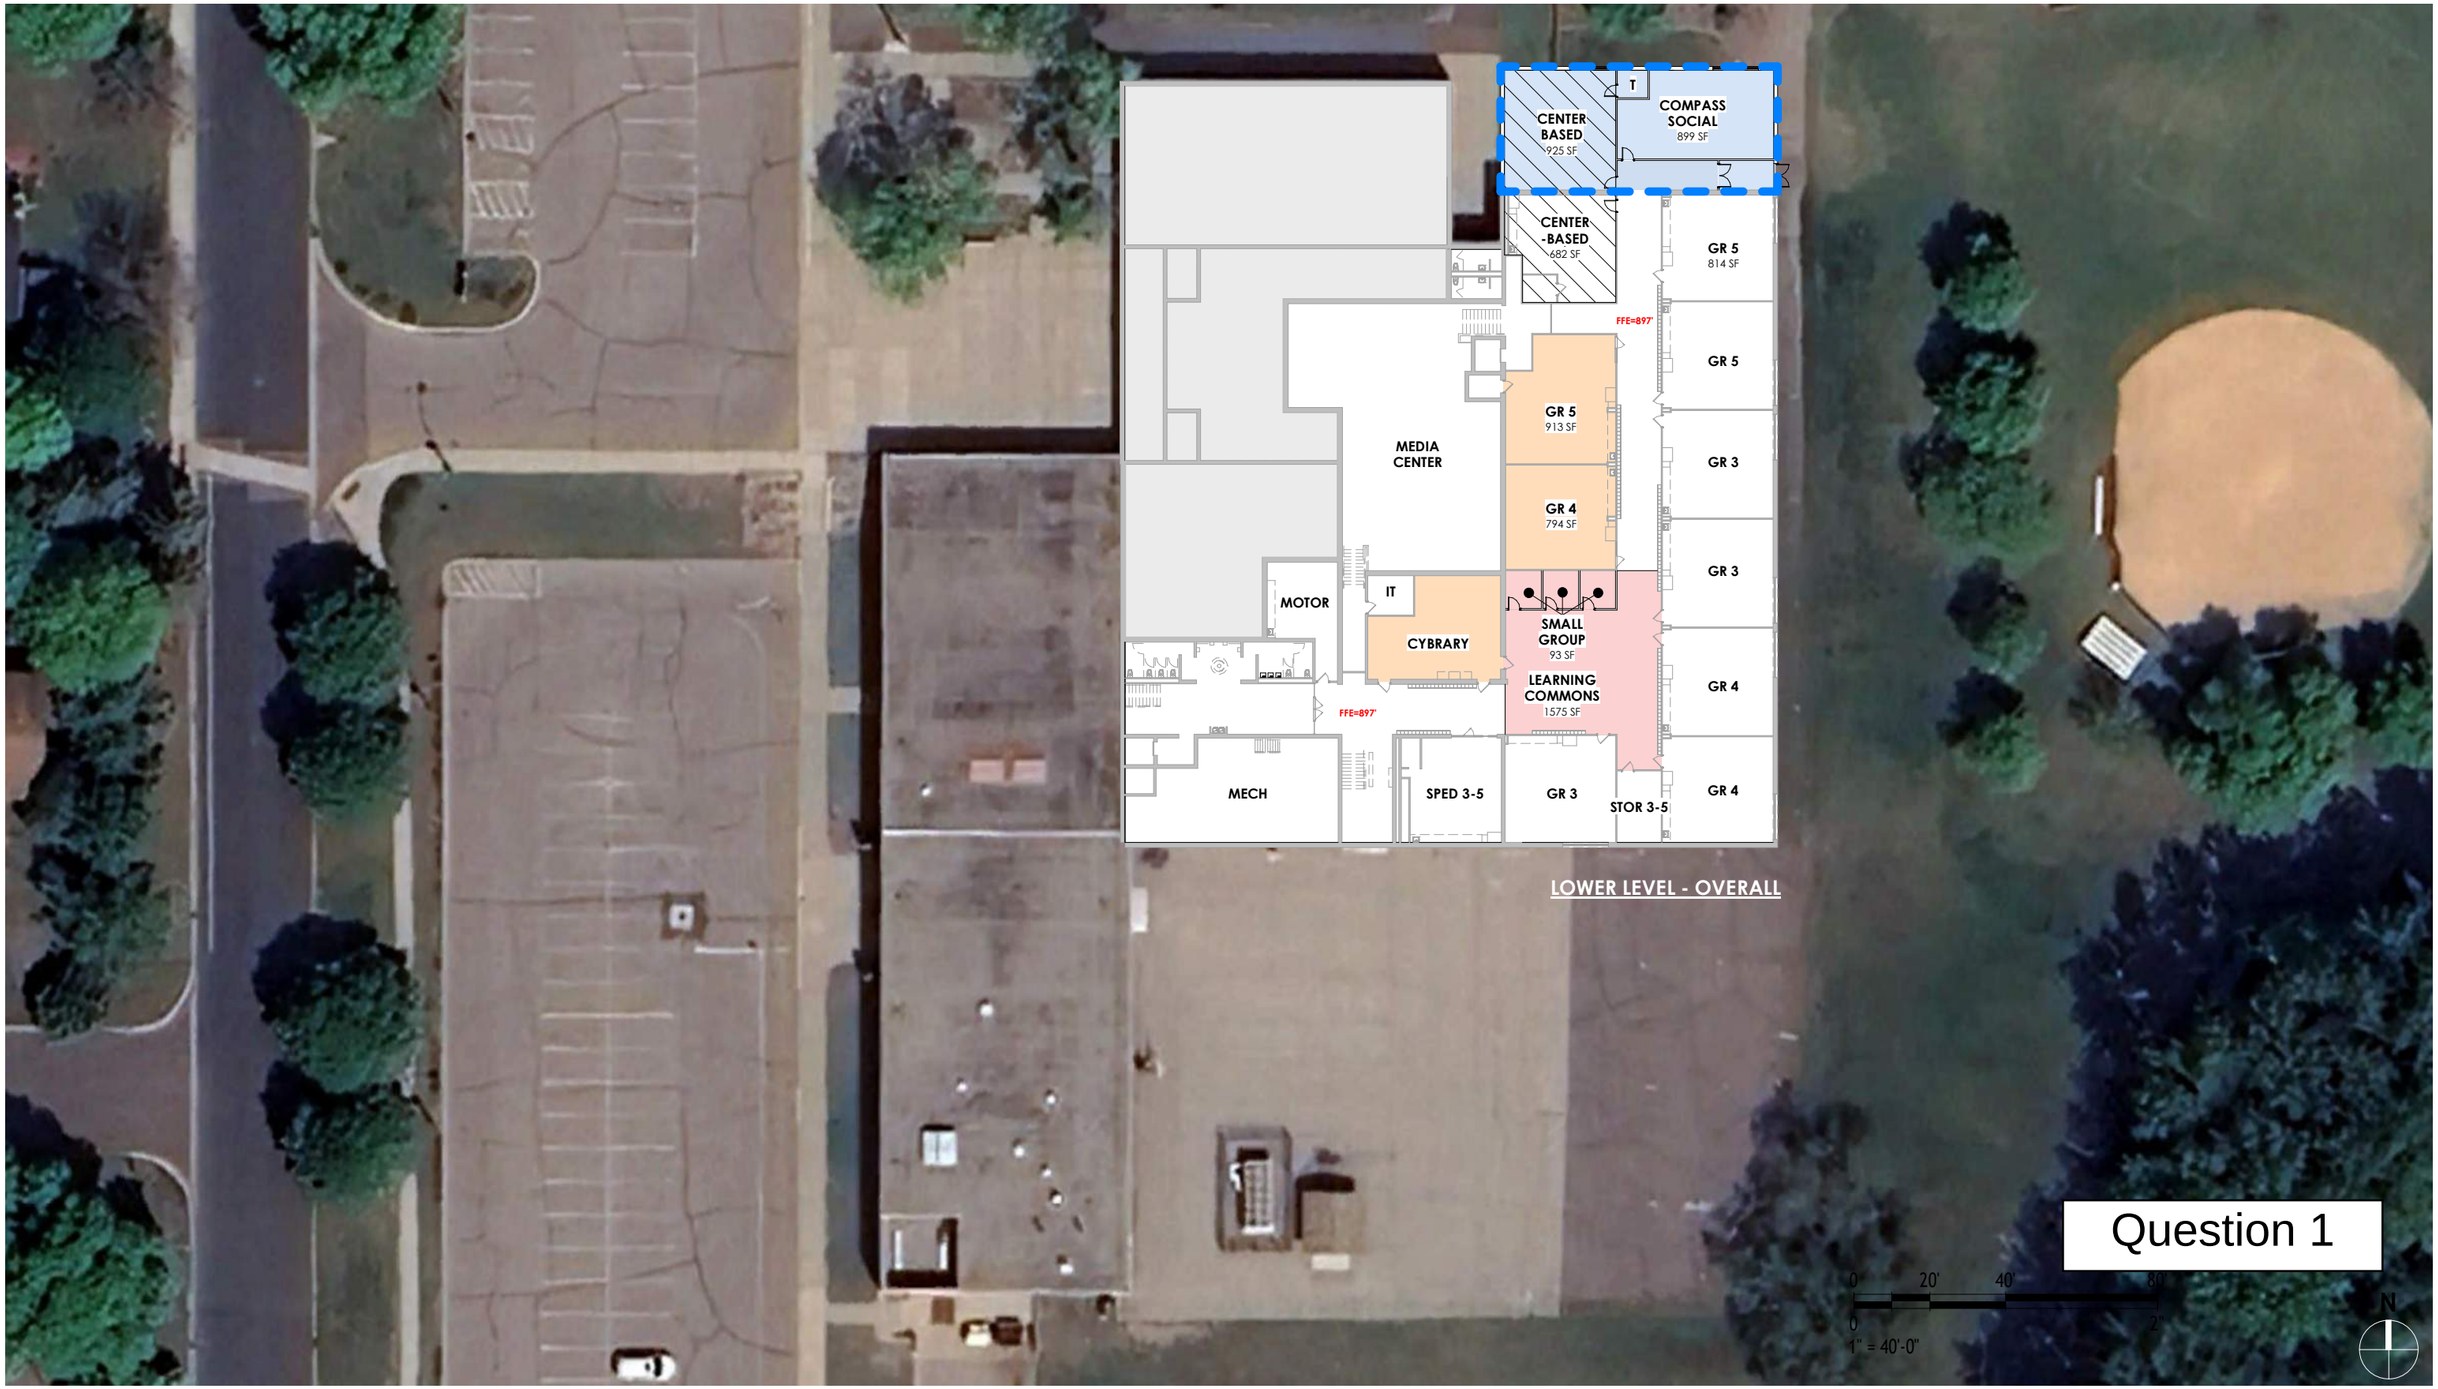

LOWER LEVEL - OVERALL



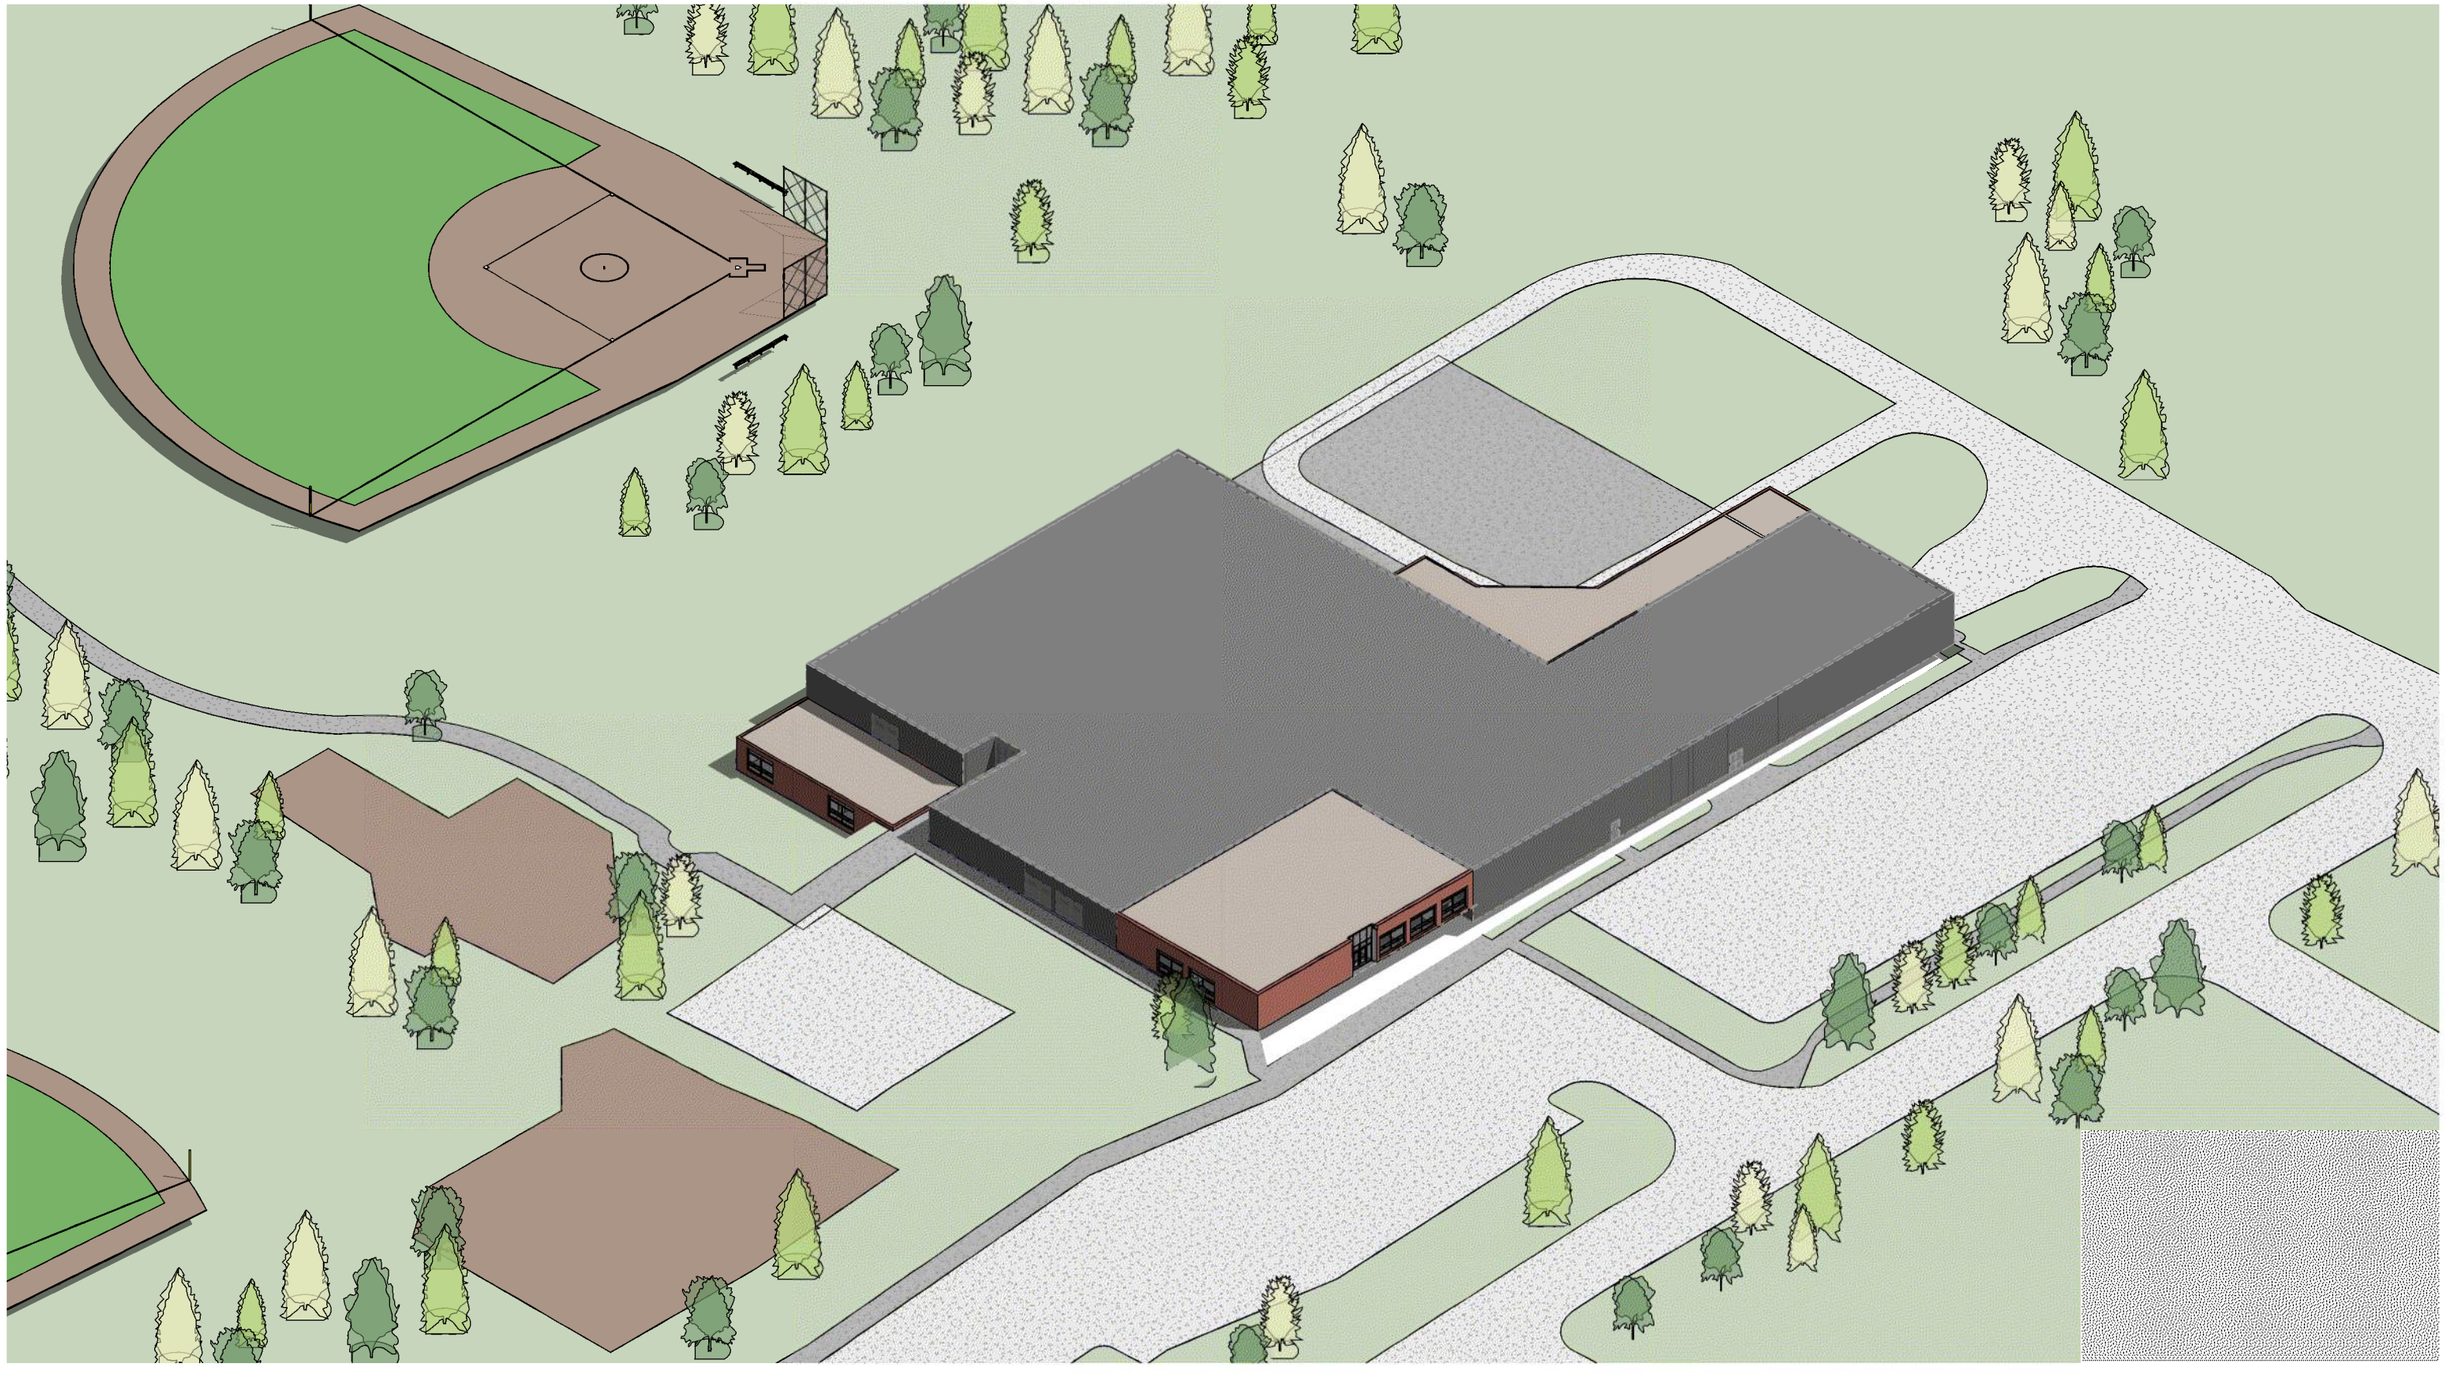




CENTENNIAL SCHOOL DISTRICT 12
CONNECTING. ACHIEVING. PREPARING.


RICE LAKE ELEMENTARY SCHOOL


NEXUS SOLUTIONS®


NEXUS SOLUTIONS
DEVETTER DESIGN GROUP

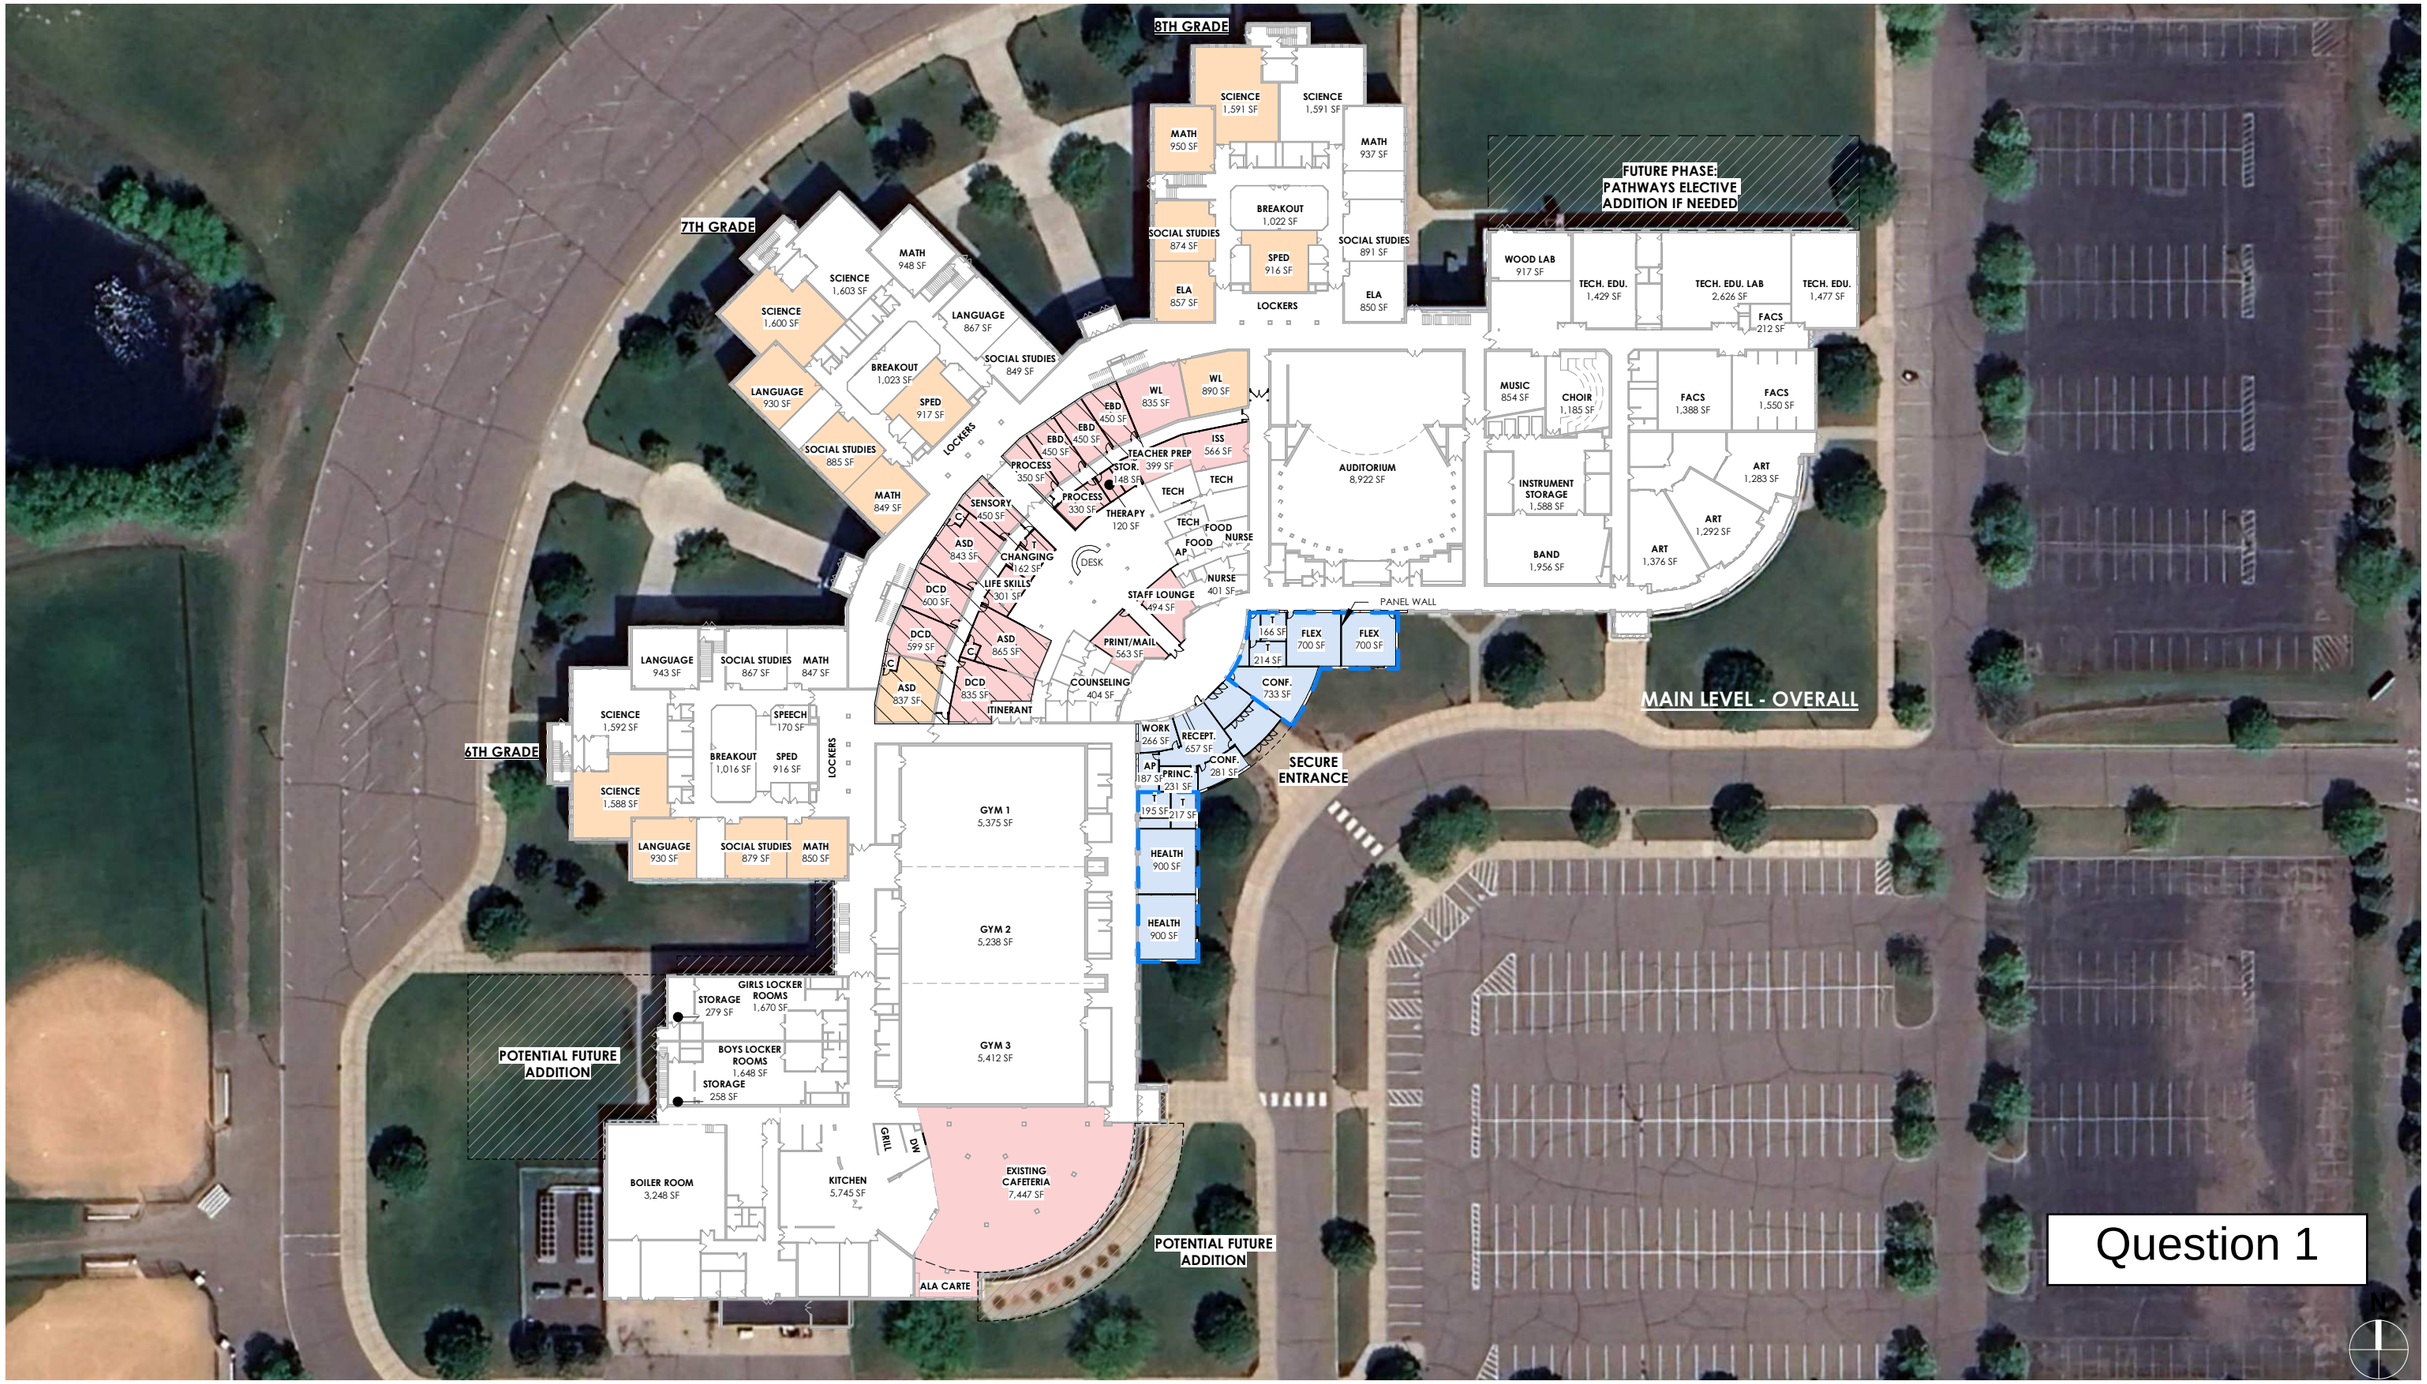


8TH GRADE
SCIENCE 1,591 SF
SCIENCE 1,591 SF
MATH 950 SF
MATH 937 SF
BREAKOUT 1,022 SF
SOCIAL STUDIES 874 SF
SPED 916 SF
SOCIAL STUDIES 891 SF
ELA 857 SF
ELA 850 SF
LOCKERS
FUTURE PHASE: PATHWAYS ELECTIVE ADDITION IF NEEDED
WOOD LAB 917 SF
TECH. EDU. 1,429 SF
TECH. EDU. LAB 2,626 SF
TECH. EDU. 1,477 SF
FACS 212 SF
7TH GRADE
MATH 948 SF
SCIENCE 1,603 SF
SCIENCE 1,600 SF
LANGUAGE 867 SF
SOCIAL STUDIES 849 SF
BREAKOUT 1,023 SF
LANGUAGE 930 SF
SPED 917 SF
SOCIAL STUDIES 885 SF
MATH 849 SF
LOCKERS
WL 835 SF
WL 890 SF
EBD 450 SF
EBD 450 SF
EBD 450 SF
ISS 566 SF
TEACHER PREP 399 SF
PROCESS 350 SF
STOR. 148 SF
PROCESS 330 SF
TECH
SENSORY 450 SF
THERAPY 120 SF
TECH
FOOD
NURSE
AP
FOOD
T CHANGING 162 SF
DESK
ASD 843 SF
LIFE SKILLS 301 SF
NURSE 401 SF
DCD 600 SF
STAFF LOUNGE 494 SF
AUDITORIUM 8,922 SF
MUSIC 854 SF
CHOIR 1,185 SF
FACS 1,388 SF
FACS 1,550 SF
INSTRUMENT STORAGE 1,588 SF
ART 1,283 SF
ART 1,292 SF
BAND 1,956 SF
ART 1,376 SF
PANEL WALL
T 166 SF
T 214 SF
FLEX 700 SF
FLEX 700 SF
CONF. 733 SF
PRINT/MAIL 563 SF
DCD 599 SF
ASD 865 SF
ASD 837 SF
DCD 835 SF
ITINERANT
COUNSELING 404 SF
LANGUAGE 943 SF
SOCIAL STUDIES 867 SF
MATH 847 SF
SCIENCE 1,592 SF
SPEECH 170 SF
6TH GRADE
BREAKOUT 1,016 SF
SPED 916 SF
LOCKERS
SCIENCE 1,588 SF
LANGUAGE 930 SF
SOCIAL STUDIES 879 SF
MATH 850 SF
WORK 266 SF
RECEPT. 657 SF
AP 187 SF
PRINC. 231 SF
CONF. 281 SF
T 195 SF
T 217 SF
SECURE ENTRANCE
GYM 1 5,375 SF
GYM 2 5,238 SF
GYM 3 5,412 SF
HEALTH 900 SF
HEALTH 900 SF
GIRLS LOCKER ROOMS 1,670 SF
STORAGE 279 SF
BOYS LOCKER ROOMS 1,648 SF
STORAGE 258 SF
POTENTIAL FUTURE ADDITION
BOILER ROOM 3,248 SF
KITCHEN 5,745 SF
GRILL
DW
EXISTING CAFETERIA 7,447 SF
POTENTIAL FUTURE ADDITION
ALA CARTE
MAIN LEVEL - OVERALL
Question 1

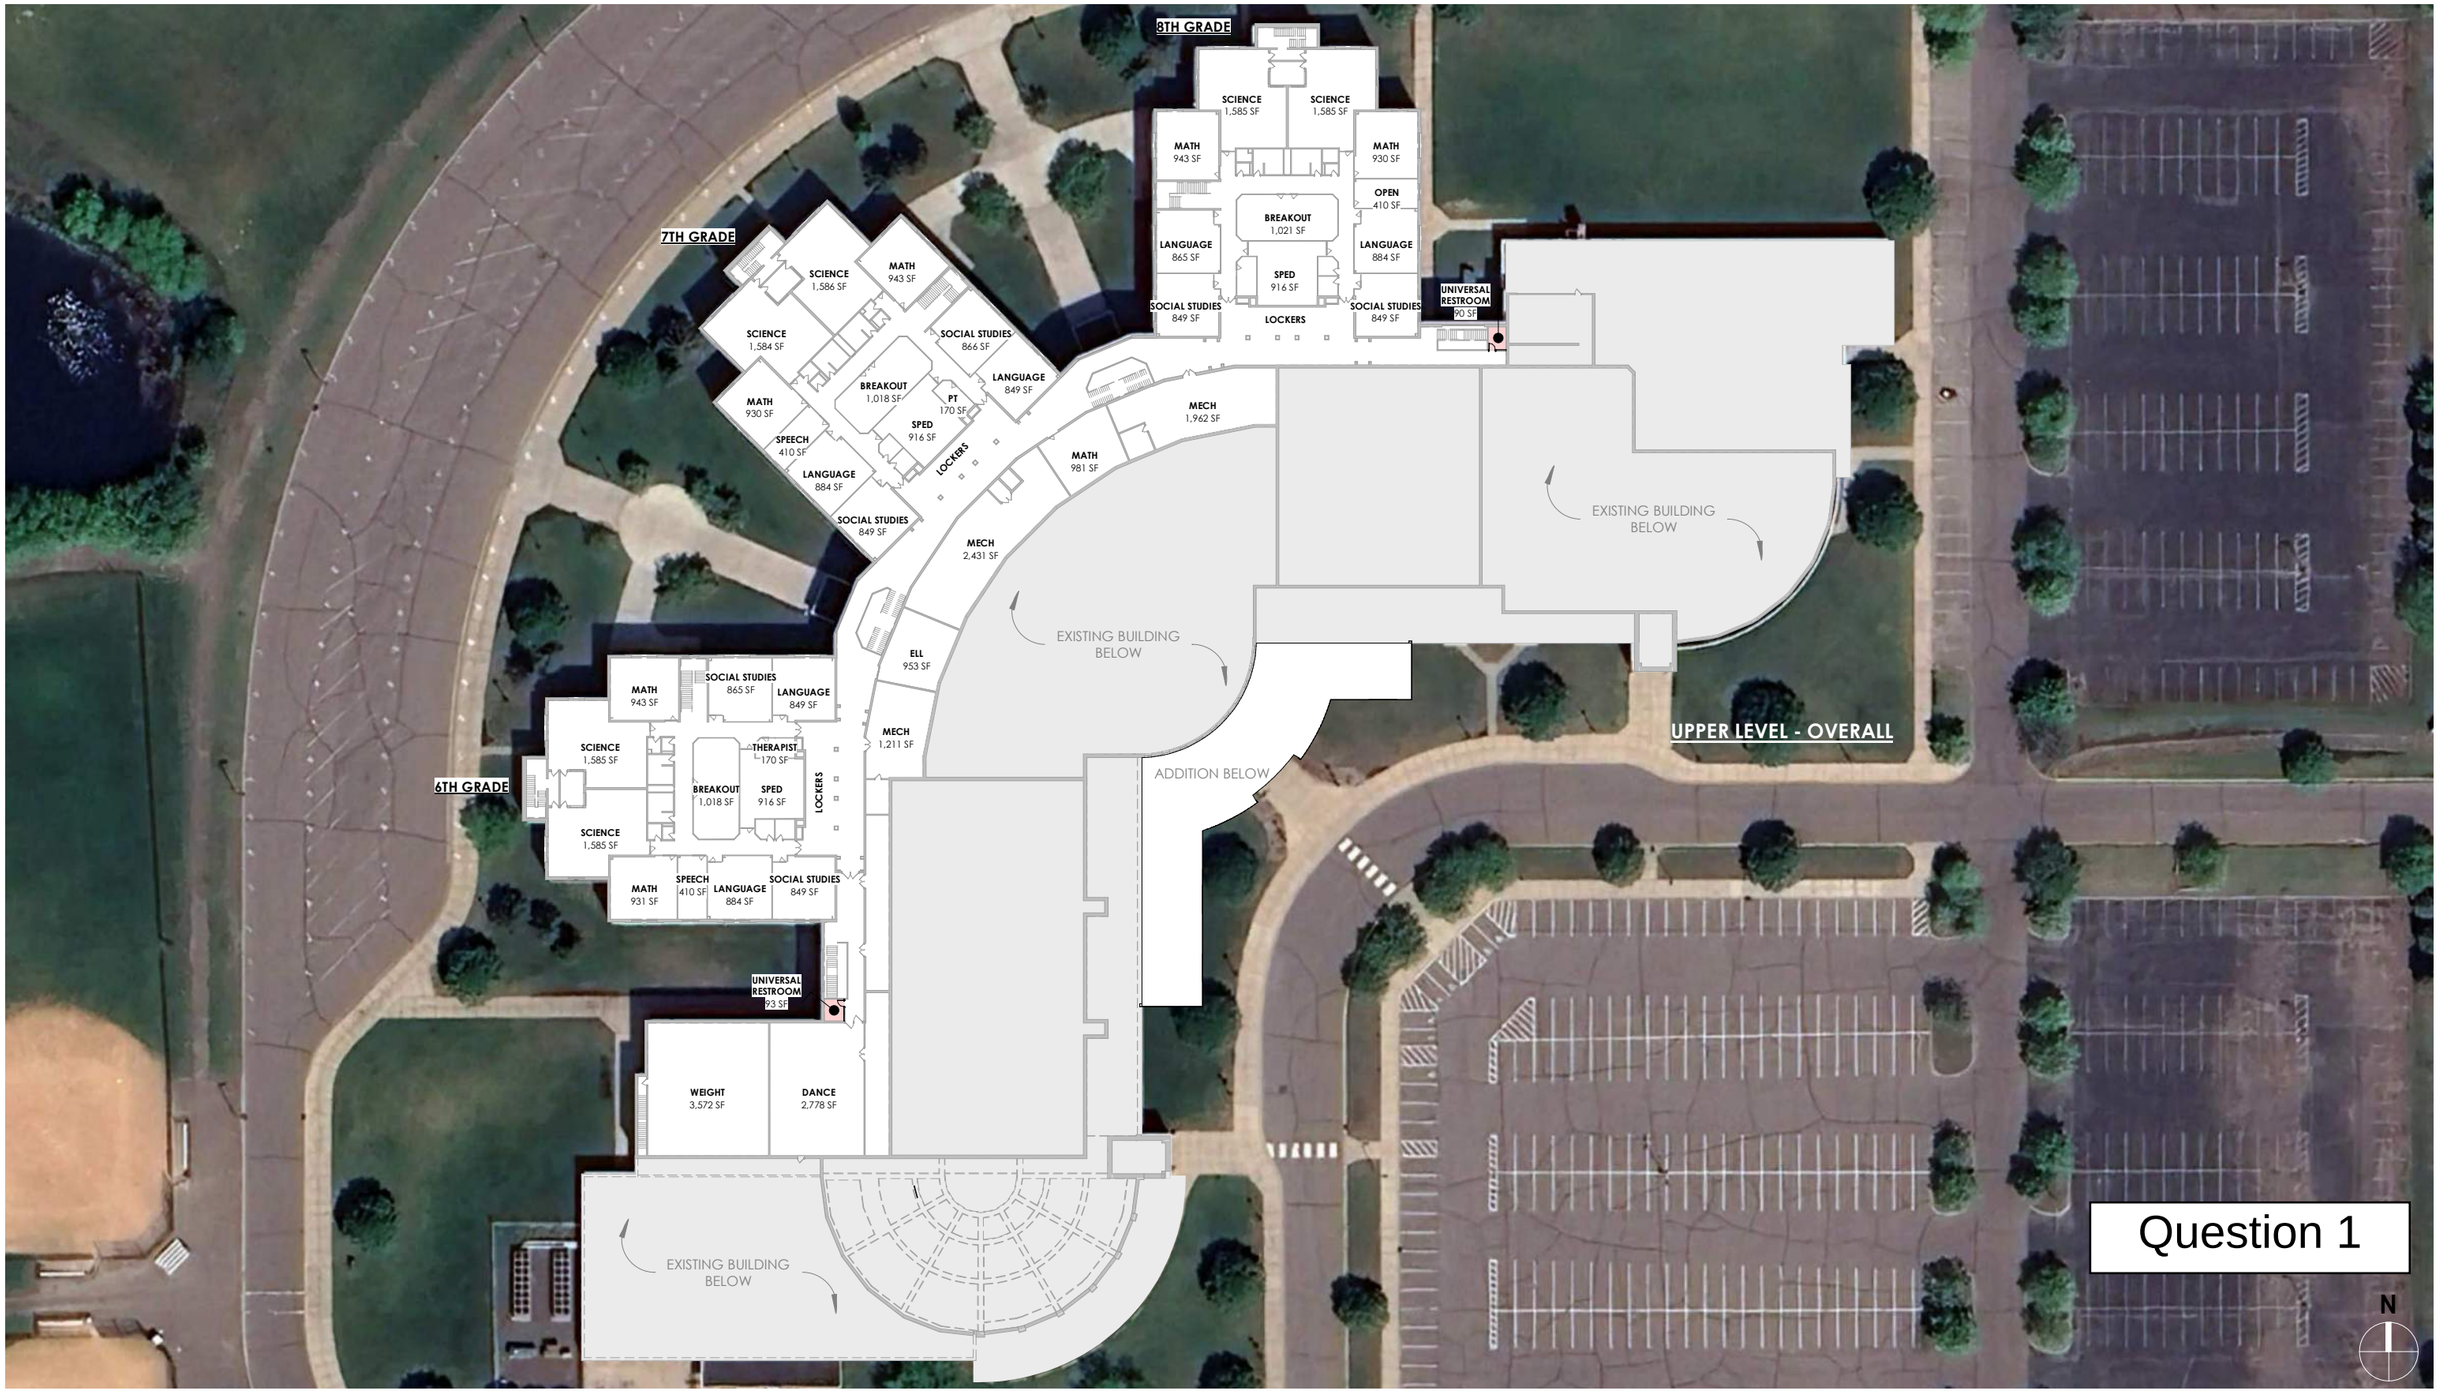
8TH GRADE
SCIENCE 1,585 SF
SCIENCE 1,585 SF
MATH 943 SF
MATH 930 SF
OPEN 410 SF
BREAKOUT 1,021 SF
LANGUAGE 865 SF
LANGUAGE 884 SF
SPED 916 SF
SOCIAL STUDIES 849 SF
SOCIAL STUDIES 849 SF
LOCKERS
UNIVERSAL RESTROOM 70 SF
7TH GRADE
SCIENCE 1,586 SF
MATH 943 SF
SCIENCE 1,584 SF
SOCIAL STUDIES 866 SF
BREAKOUT 1,018 SF
PT 170 SF
LANGUAGE 849 SF
MATH 930 SF
SPED 916 SF
SPEECH 410 SF
LOCKERS
LANGUAGE 884 SF
SOCIAL STUDIES 849 SF
MECH 1,962 SF
MATH 981 SF
MECH 2,431 SF
EXISTING BUILDING BELOW
EXISTING BUILDING BELOW
ELL 953 SF
MECH 1,211 SF
ADDITION BELOW
6TH GRADE
MATH 943 SF
SOCIAL STUDIES 865 SF
LANGUAGE 849 SF
SCIENCE 1,585 SF
THERAPIST 170 SF
BREAKOUT 1,018 SF
SPED 916 SF
LOCKERS
SCIENCE 1,585 SF
MATH 931 SF
SPEECH 410 SF
LANGUAGE 884 SF
SOCIAL STUDIES 849 SF
UNIVERSAL RESTROOM 73 SF
WEIGHT 3,572 SF
DANCE 2,778 SF
EXISTING BUILDING BELOW
UPPER LEVEL - OVERALL
Question 1
N

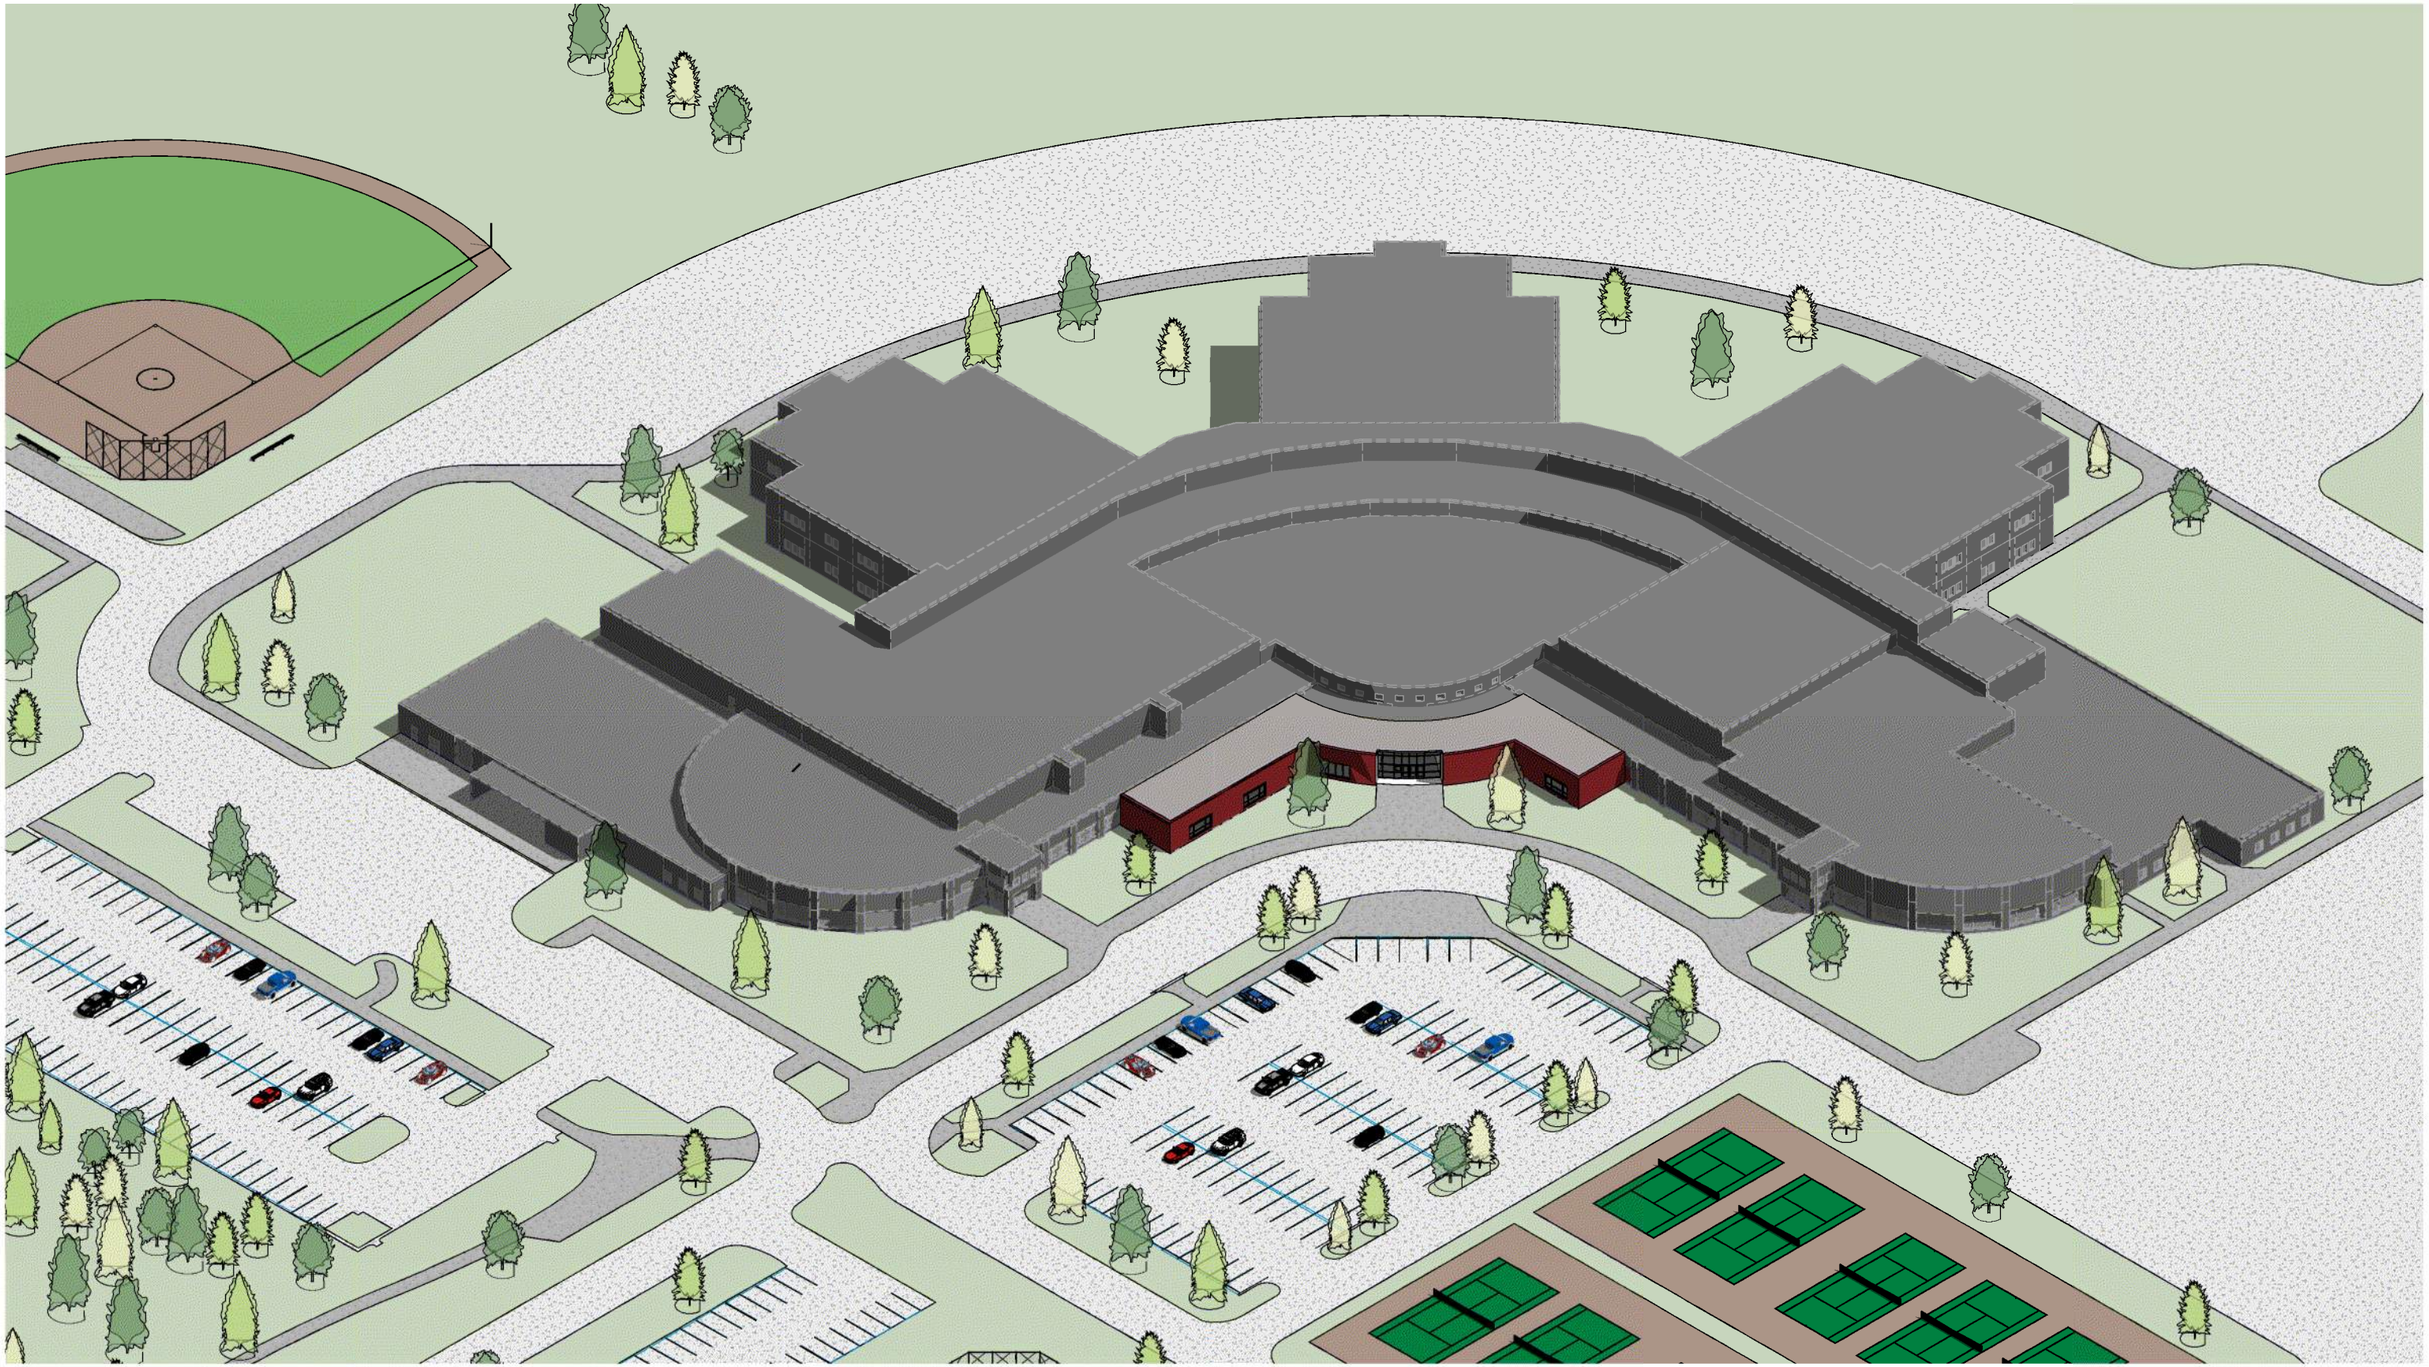

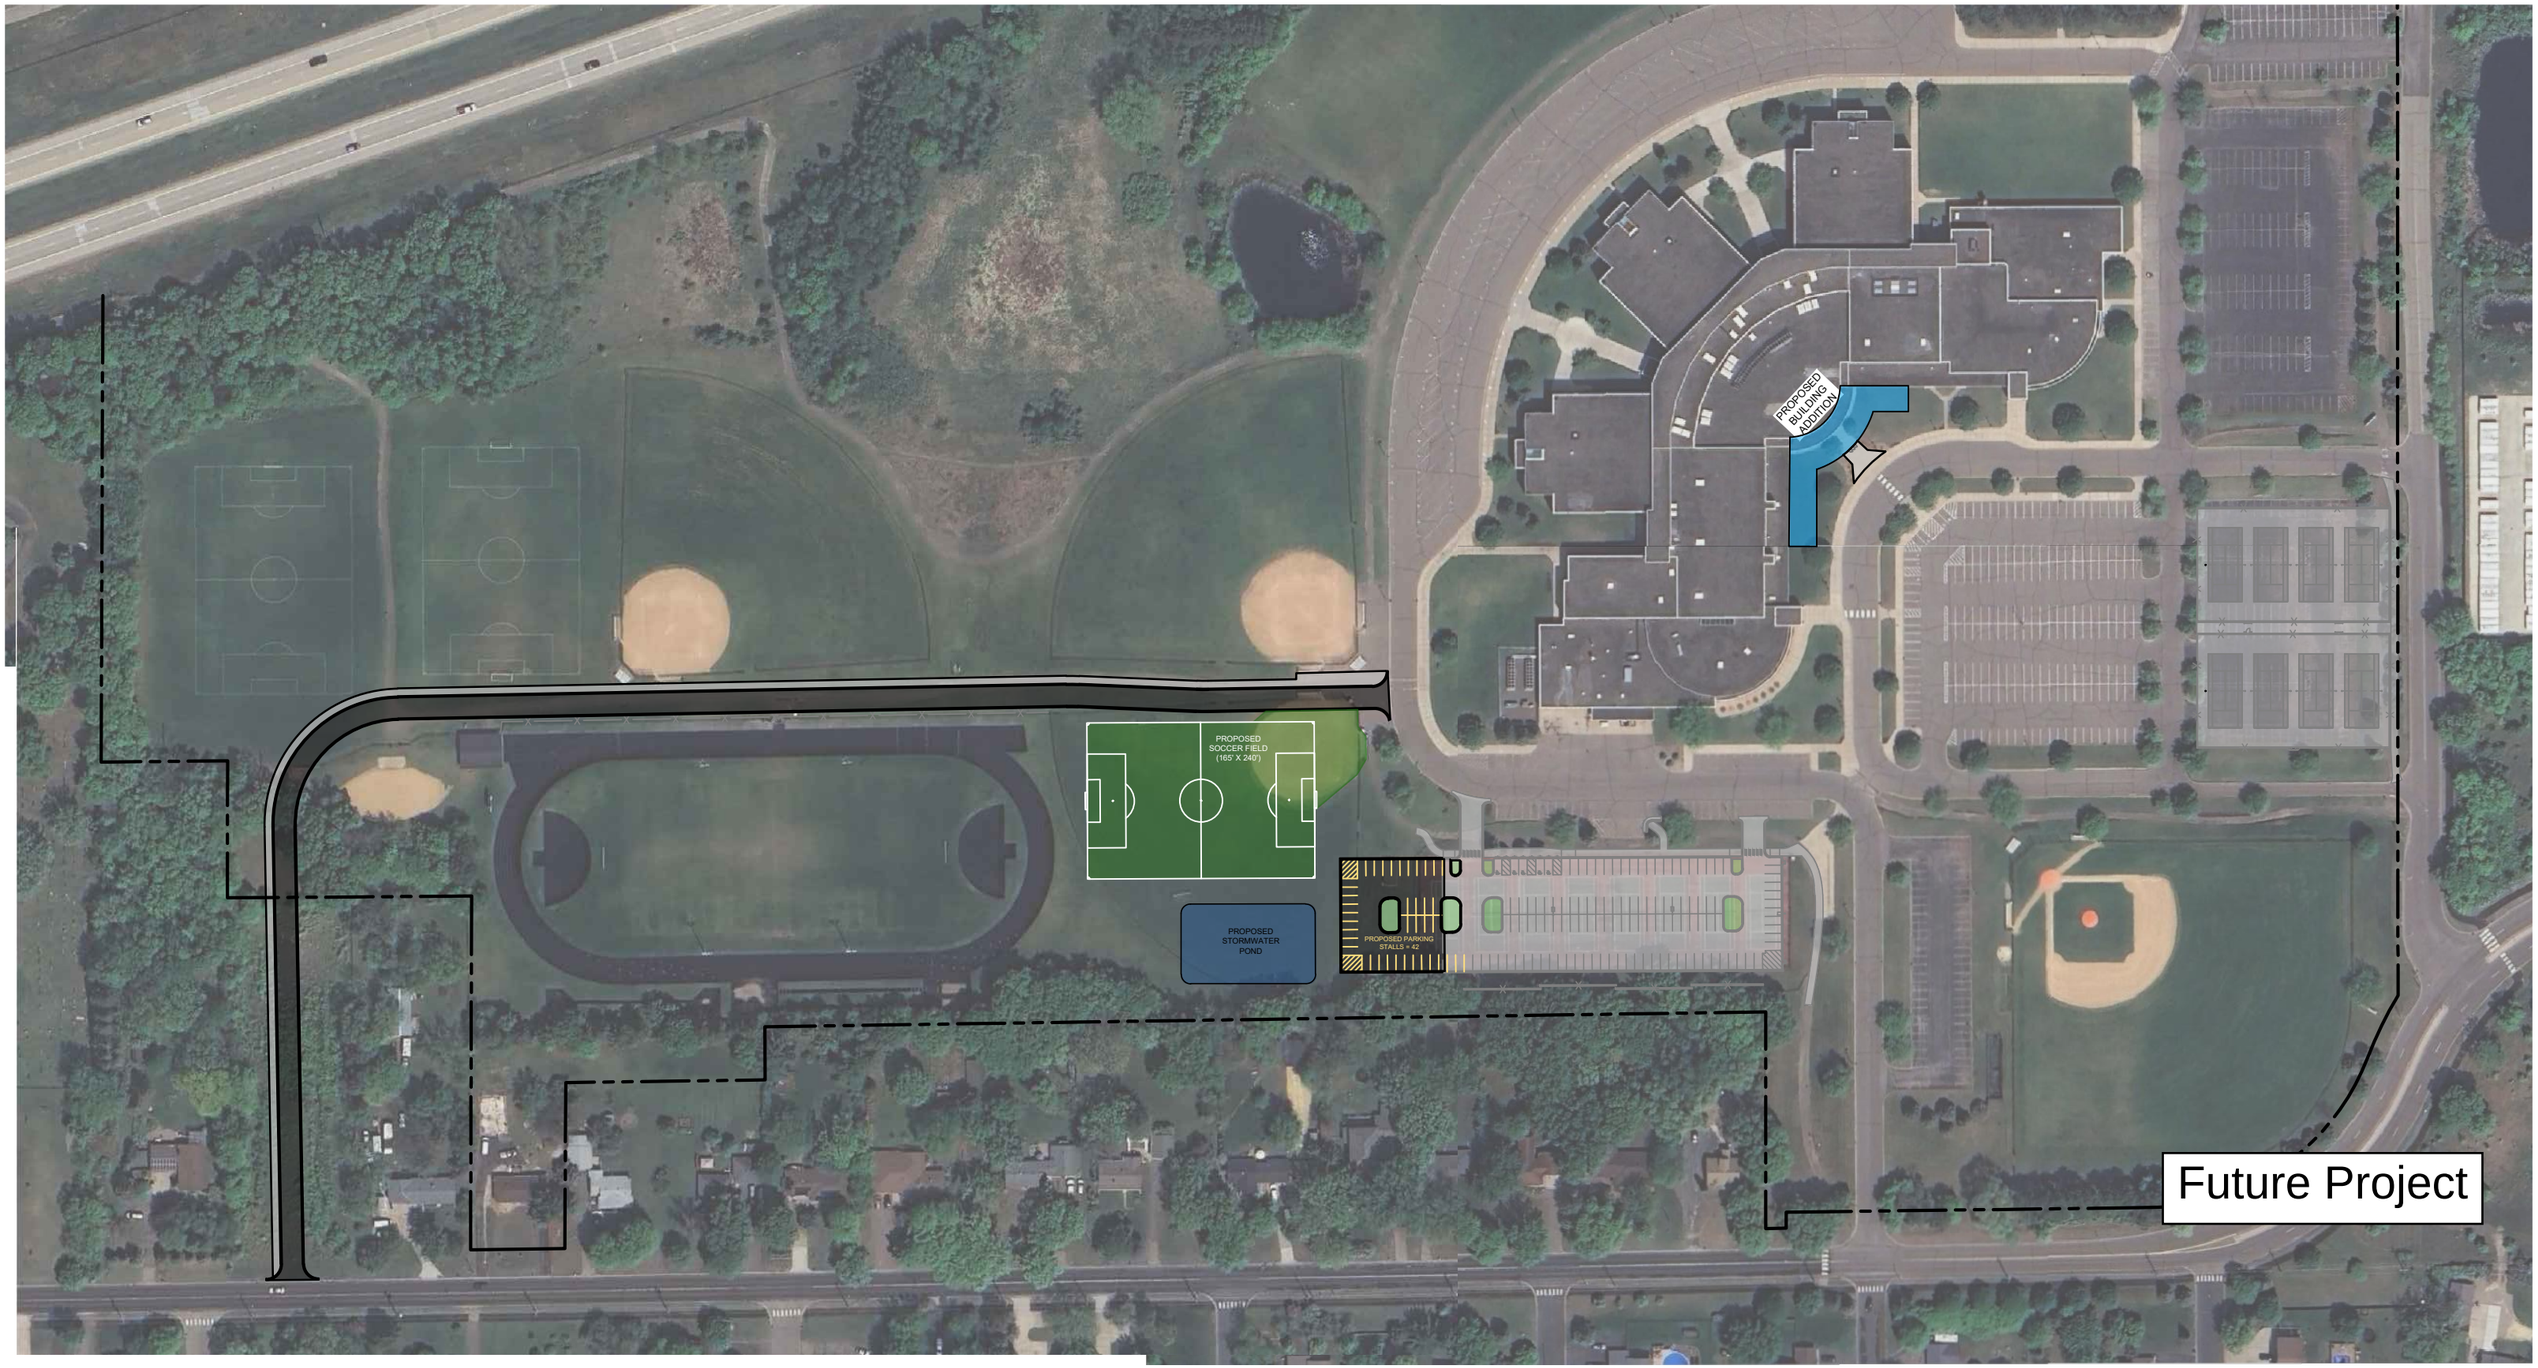


CENTENNIAL MIDDLE SCHOOL


NEXUS SOLUTIONS®


Larson Engineering, Inc.


NORTH

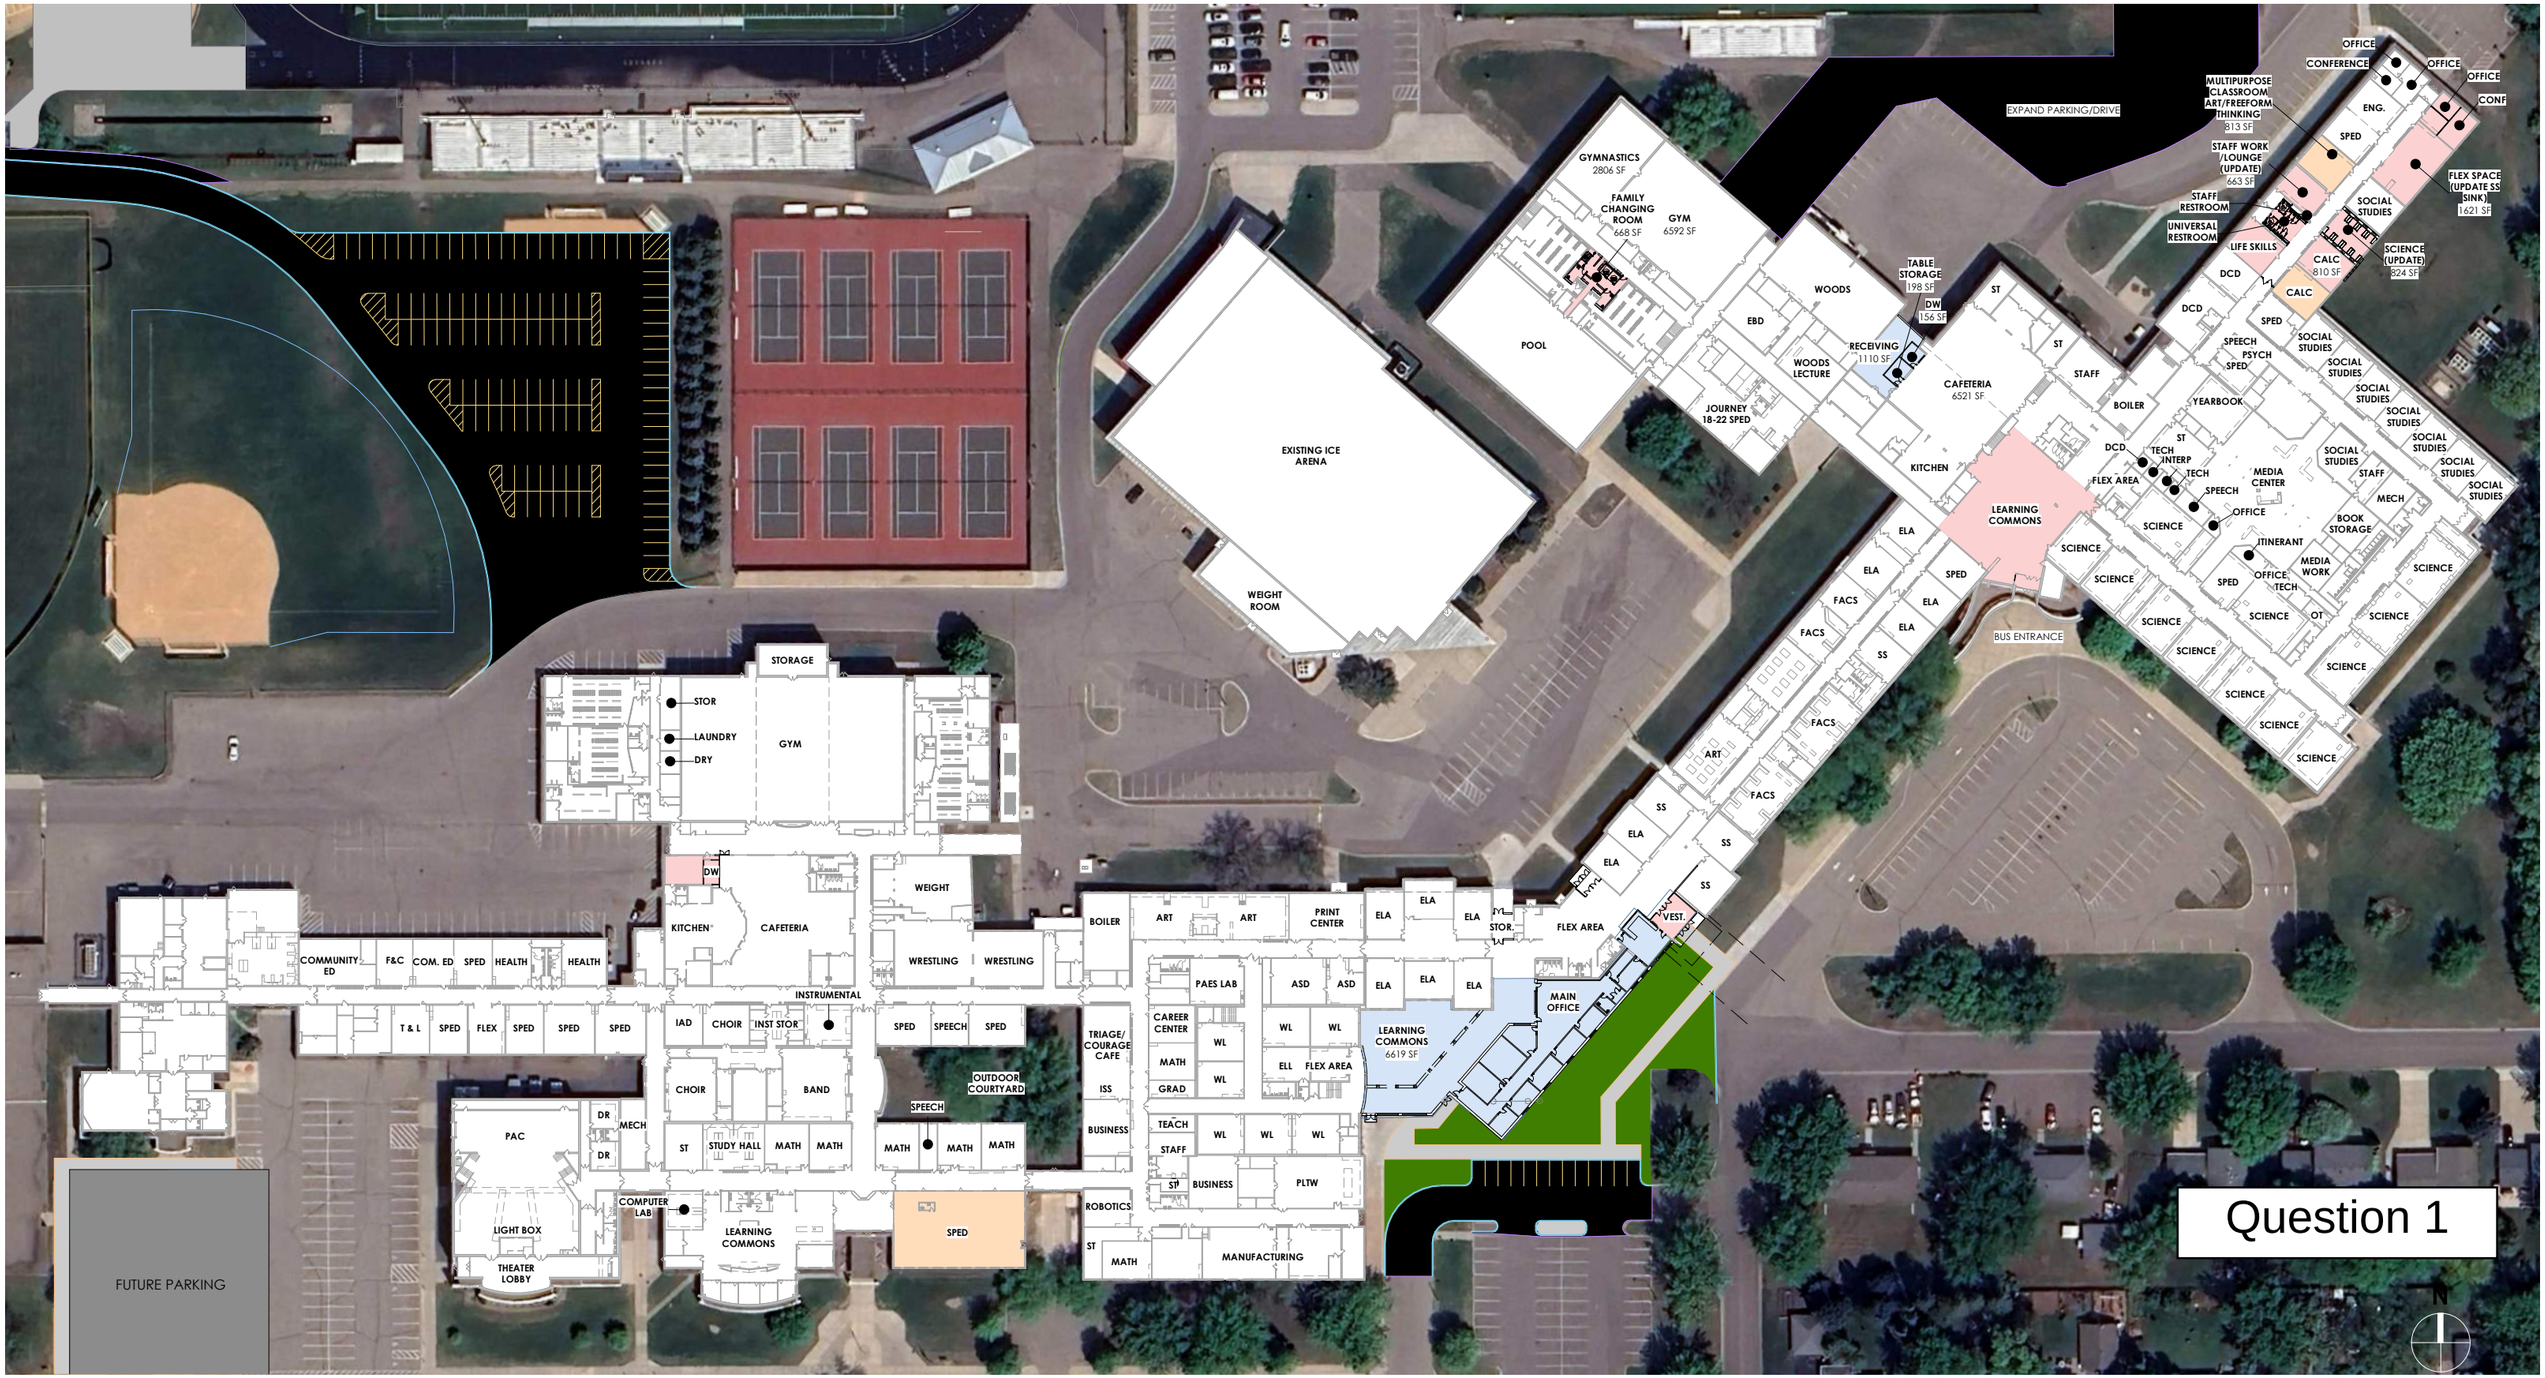
EXPAND PARKING/DRIVE
GYMNASTICS 2806 SF
FAMILY CHANGING ROOM 668 SF
GYM 6592 SF
POOL
EXISTING ICE ARENA
WEIGHT ROOM
WOODS
EBD
WOODS LECTURE
JOURNEY 18-22 SPED
TABLE STORAGE 198 SF
DW 156 SF
RECEIVING 1110 SF
CAFETERIA 6521 SF
KITCHEN
LEARNING COMMONS
FLEX AREA
BUS ENTRANCE
OFFICE
CONFERENCE
OFFICE
OFFICE
CONF
ENG.
SPED
MULTIPURPOSE CLASSROOM ART/FREEFORM THINKING 813 SF
STAFF WORK /LOUNGE (UPDATE) 663 SF
STAFF RESTROOM
UNIVERSAL RESTROOM
FLEX SPACE (UPDATE SS SINK) 1621 SF
SOCIAL STUDIES
LIFE SKILLS
SCIENCE (UPDATE) 824 SF
CALC 810 SF
DCD
CALC
SPED
SPEECH
PSYCH
SPED
SOCIAL STUDIES
ST
STAFF
BOILER
YEARBOOK
DCD
TECH
INTERP
TECH
SPEECH
OFFICE
MEDIA CENTER
STAFF
MECH
BOOK STORAGE
ITINERANT
OFFICE
TECH
MEDIA WORK
SCIENCE
OT
ELA
SPED
ELA
FACS
ELA
FACS
SS
ART
FACS
SS
ELA
ELA
SS
SS
VEST.
STOR.
FLEX AREA
STORAGE
STOR
LAUNDRY
DRY
GYM
DW
KITCHEN
CAFETERIA
WEIGHT
WRESTLING
WRESTLING
COMMUNITY ED
F&C
COM. ED
SPED
HEALTH
HEALTH
T & L
SPED
FLEX
SPED
SPED
SPED
IAD
CHOIR
INST STOR
INSTRUMENTAL
SPED
SPEECH
SPED
CHOIR
BAND
OUTDOOR COURTYARD
SPEECH
PAC
DR
DR
MECH
ST
STUDY HALL
MATH
MATH
MATH
MATH
MATH
COMPUTER LAB
LIGHT BOX
THEATER LOBBY
LEARNING COMMONS
SPED
FUTURE PARKING
BOILER
ART
ART
PRINT CENTER
ELA
ELA
ELA
PAES LAB
ASD
ASD
ELA
ELA
ELA
CAREER CENTER
WL
WL
MATH
WL
ELL
FLEX AREA
GRAD
WL
TRIAGE/ COURAGE CAFE
ISS
BUSINESS
TEACH
WL
WL
WL
STAFF
ST
BUSINESS
PLTW
ROBOTICS
ST
MATH
MANUFACTURING
LEARNING COMMONS 6619 SF
MAIN OFFICE
N

Question 1

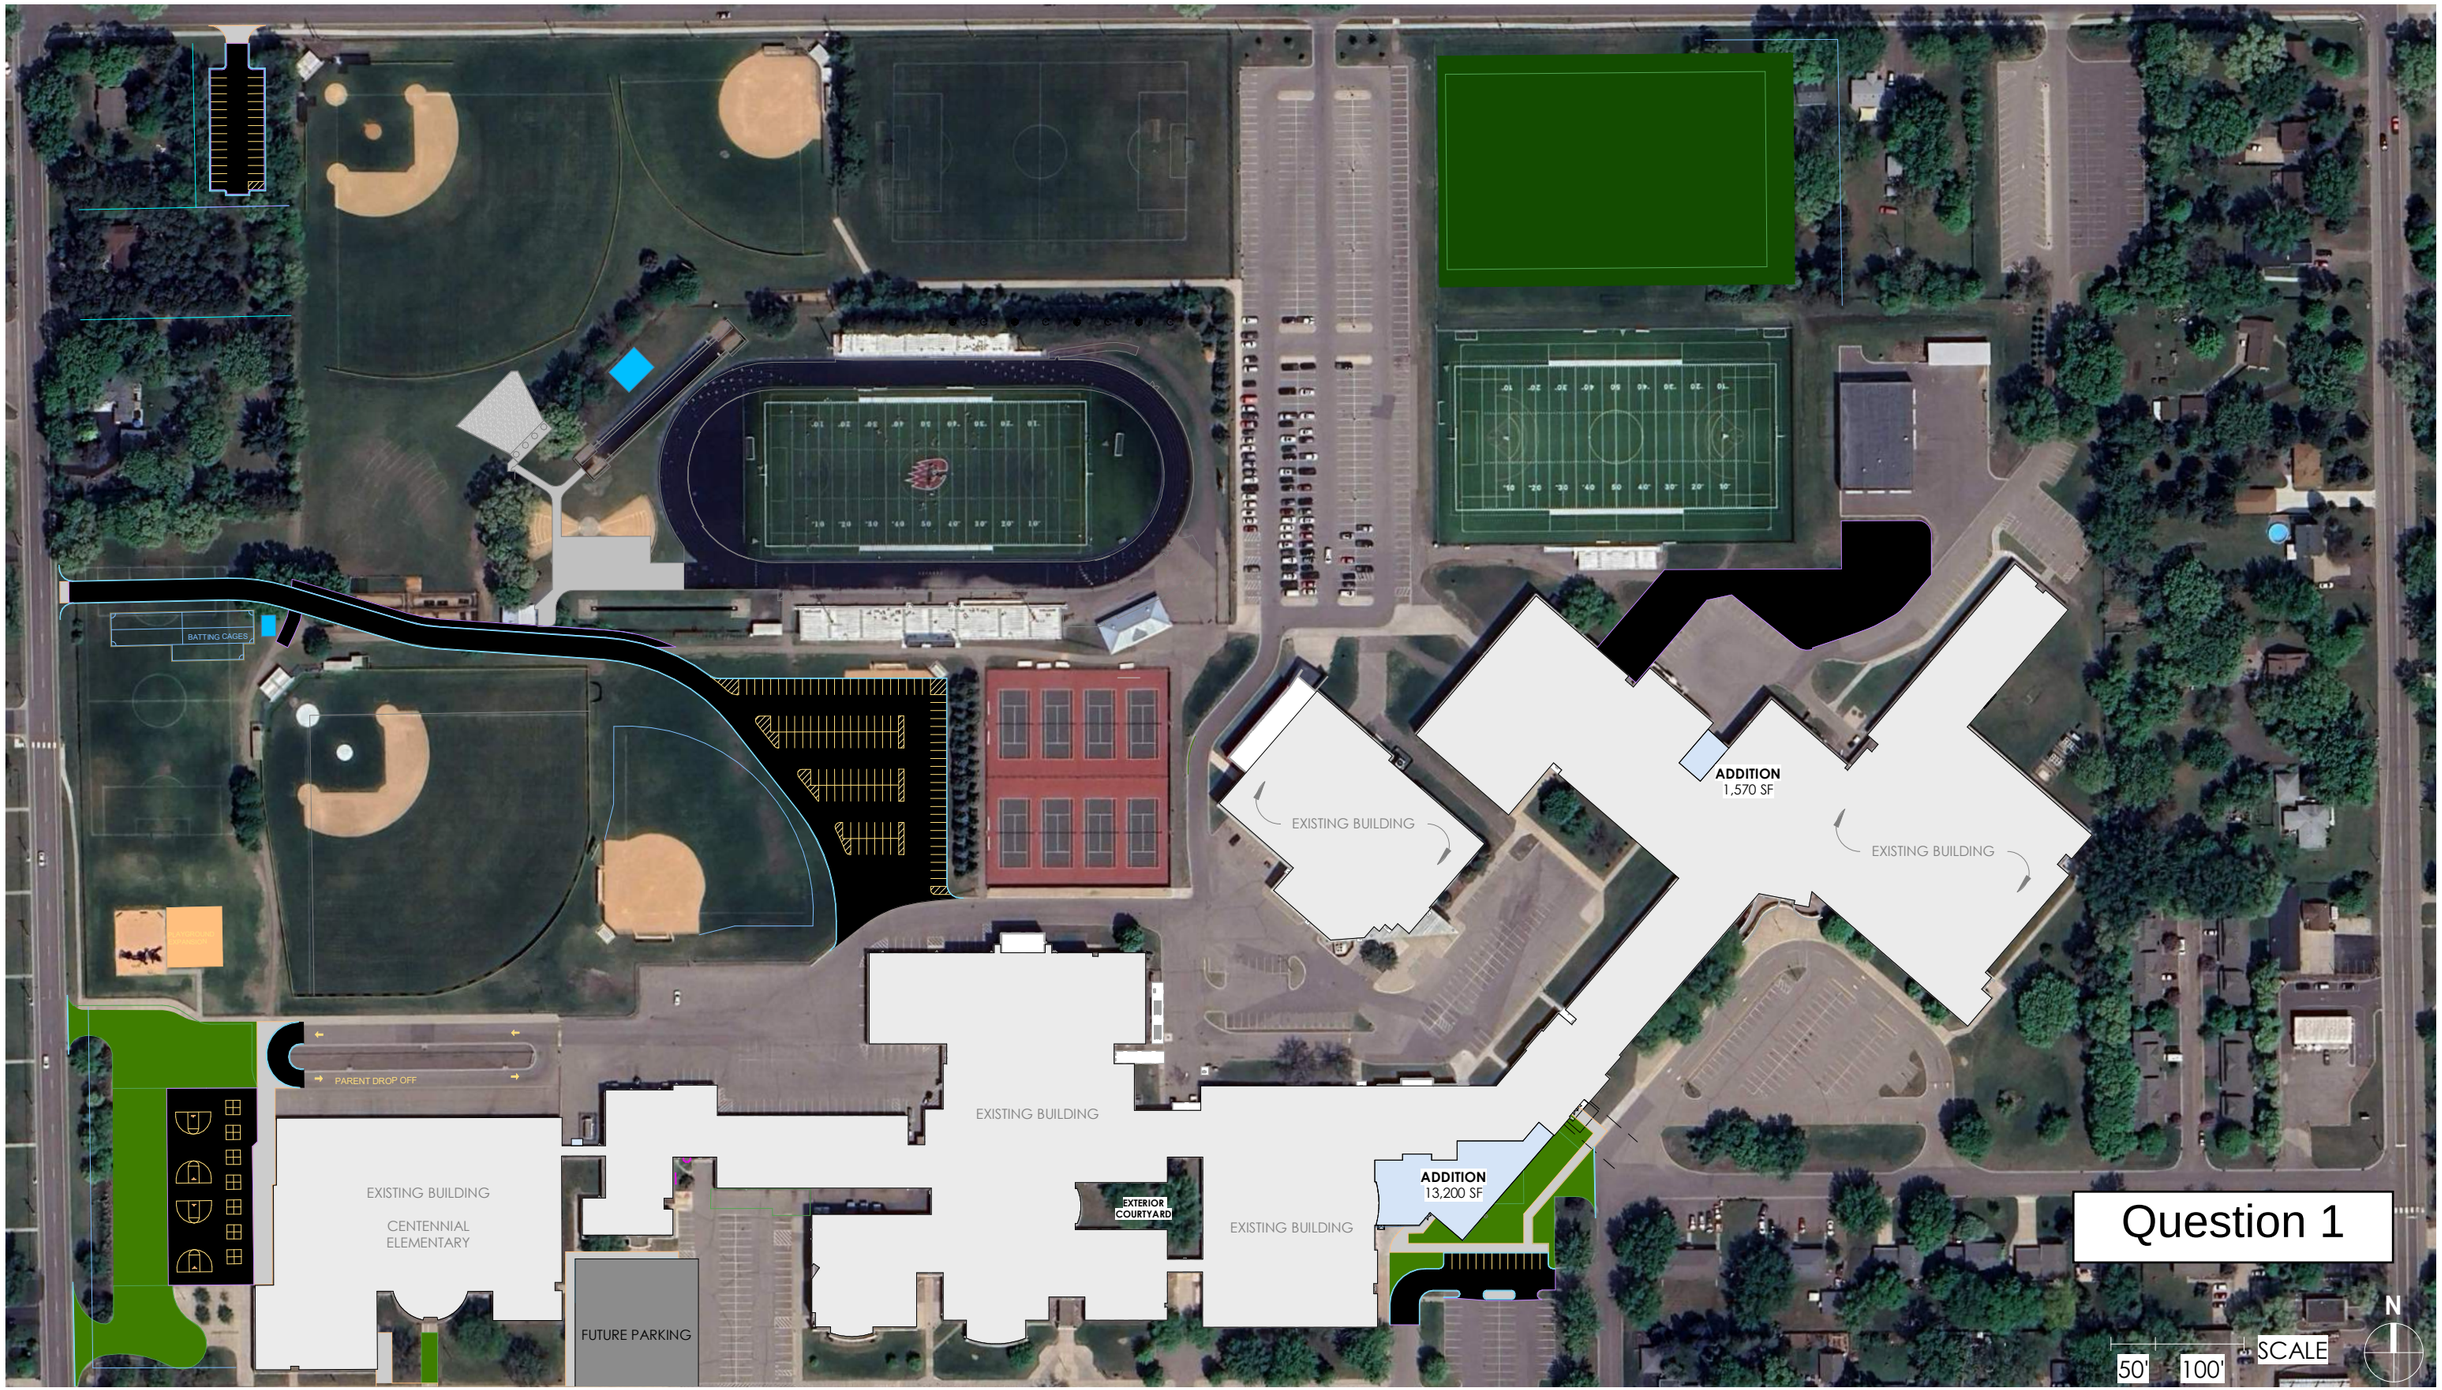
BATTING CAGES
EXISTING BUILDING
ADDITION
1,570 SF
EXISTING BUILDING
PARENT DROP OFF
EXISTING BUILDING
EXISTING BUILDING
CENTENNIAL
ELEMENTARY
EXTERIOR
COURTYARD
EXISTING BUILDING
ADDITION
13,200 SF
FUTURE PARKING
Question 1
N
SCALE
50'
100'

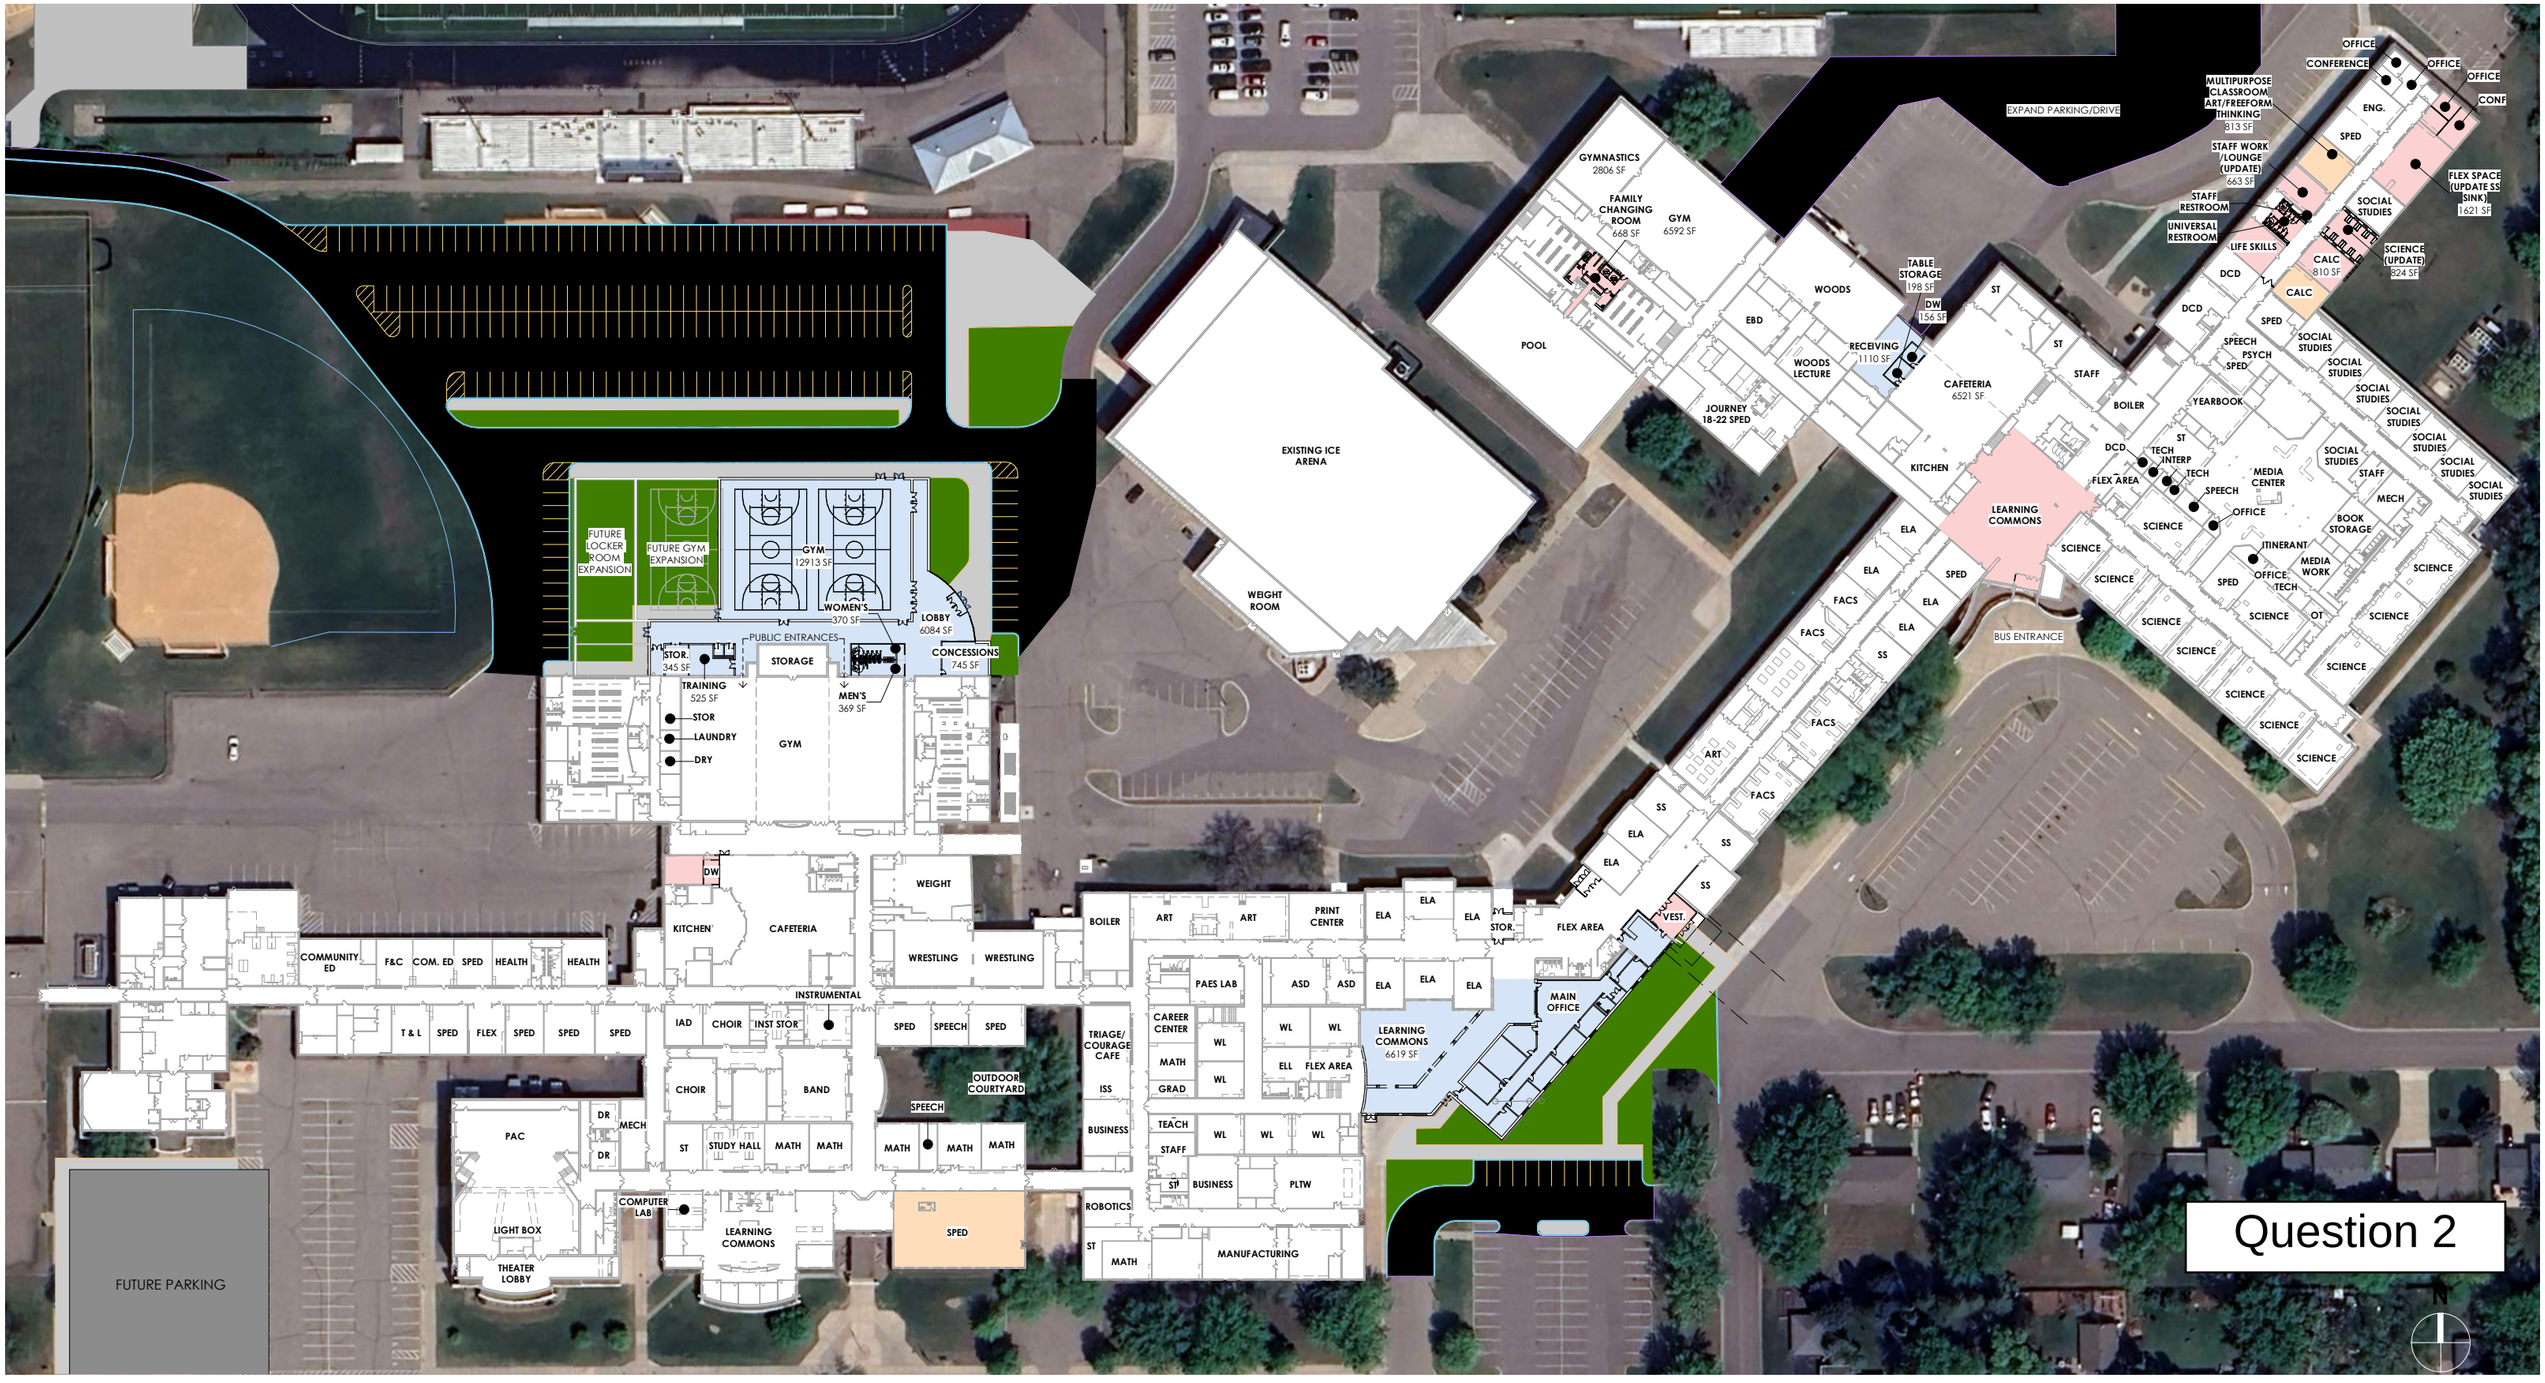
FUTURE LOCKER ROOM EXPANSION
FUTURE GYM EXPANSION
GYM 12913 SF
WOMEN'S 370 SF
LOBBY 6084 SF
PUBLIC ENTRANCES
STOR. 345 SF
STORAGE
CONCESSIONS 745 SF
TRAINING 525 SF
MEN'S 369 SF
STOR
LAUNDRY
DRY
GYM
DW
KITCHEN
CAFETERIA
WEIGHT
WRESTLING
WRESTLING
COMMUNITY ED
F&C
COM. ED
SPED
HEALTH
HEALTH
T & L
SPED
FLEX
SPED
SPED
SPED
INSTRUMENTAL
IAD
CHOIR
INST STOR
SPED
SPEECH
SPED
CHOIR
BAND
OUTDOOR COURTYARD
SPEECH
PAC
DR
DR
MECH
ST
STUDY HALL
MATH
MATH
MATH
MATH
MATH
COMPUTER LAB
LIGHT BOX
THEATER LOBBY
LEARNING COMMONS
SPED
FUTURE PARKING
EXISTING ICE ARENA
WEIGHT ROOM
POOL
GYMNASTICS 2806 SF
FAMILY CHANGING ROOM 668 SF
GYM 6592 SF
EBD
WOODS
WOODS LECTURE
JOURNEY 18-22 SPED
RECEIVING 1110 SF
TABLE STORAGE 198 SF
DW 156 SF
CAFETERIA 6521 SF
KITCHEN
LEARNING COMMONS
EXPAND PARKING/DRIVE
BUS ENTRANCE
OFFICE
CONFERENCE
OFFICE
OFFICE
CONF
ENG.
SPED
MULTIPURPOSE CLASSROOM ART/FREEFORM THINKING 813 SF
STAFF WORK /LOUNGE (UPDATE) 663 SF
STAFF RESTROOM
UNIVERSAL RESTROOM
SOCIAL STUDIES
FLEX SPACE (UPDATE SS SINK) 1621 SF
LIFE SKILLS
SCIENCE (UPDATE) 824 SF
CALC 810 SF
CALC
DCD
DCD
SPED
SPEECH
PSYCH
SPED
SOCIAL STUDIES
SOCIAL STUDIES
SOCIAL STUDIES
SOCIAL STUDIES
SOCIAL STUDIES
SOCIAL STUDIES
SOCIAL STUDIES
SOCIAL STUDIES
ST
ST
STAFF
BOILER
YEARBOOK
DCD
TECH
INTERP
TECH
SPEECH
OFFICE
MEDIA CENTER
STAFF
MECH
BOOK STORAGE
ITINERANT
MEDIA WORK
OFFICE
TECH
SPED
SCIENCE
SCIENCE
SCIENCE
SCIENCE
SCIENCE
SCIENCE
SCIENCE
SCIENCE
SCIENCE
SCIENCE
SCIENCE
SCIENCE
SCIENCE
SCIENCE
OT
FLEX AREA
ELA
ELA
SPED
ELA
FACS
FACS
SS
FACS
ART
FACS
SS
ELA
ELA
SS
SS
VEST.
STOR.
FLEX AREA
MAIN OFFICE
LEARNING COMMONS 6619 SF
ELA
ELA
ELA
ELA
ELA
ELA
ASD
ASD
WL
WL
ELL
FLEX AREA
PRINT CENTER
ART
ART
BOILER
PAES LAB
CAREER CENTER
MATH
GRAD
WL
WL
WL
TRIAGE/ COURAGE CAFE
ISS
BUSINESS
TEACH
STAFF
WL
WL
WL
ST
BUSINESS
PLTW
ROBOTICS
ST
MATH
MANUFACTURING
Question 2
N

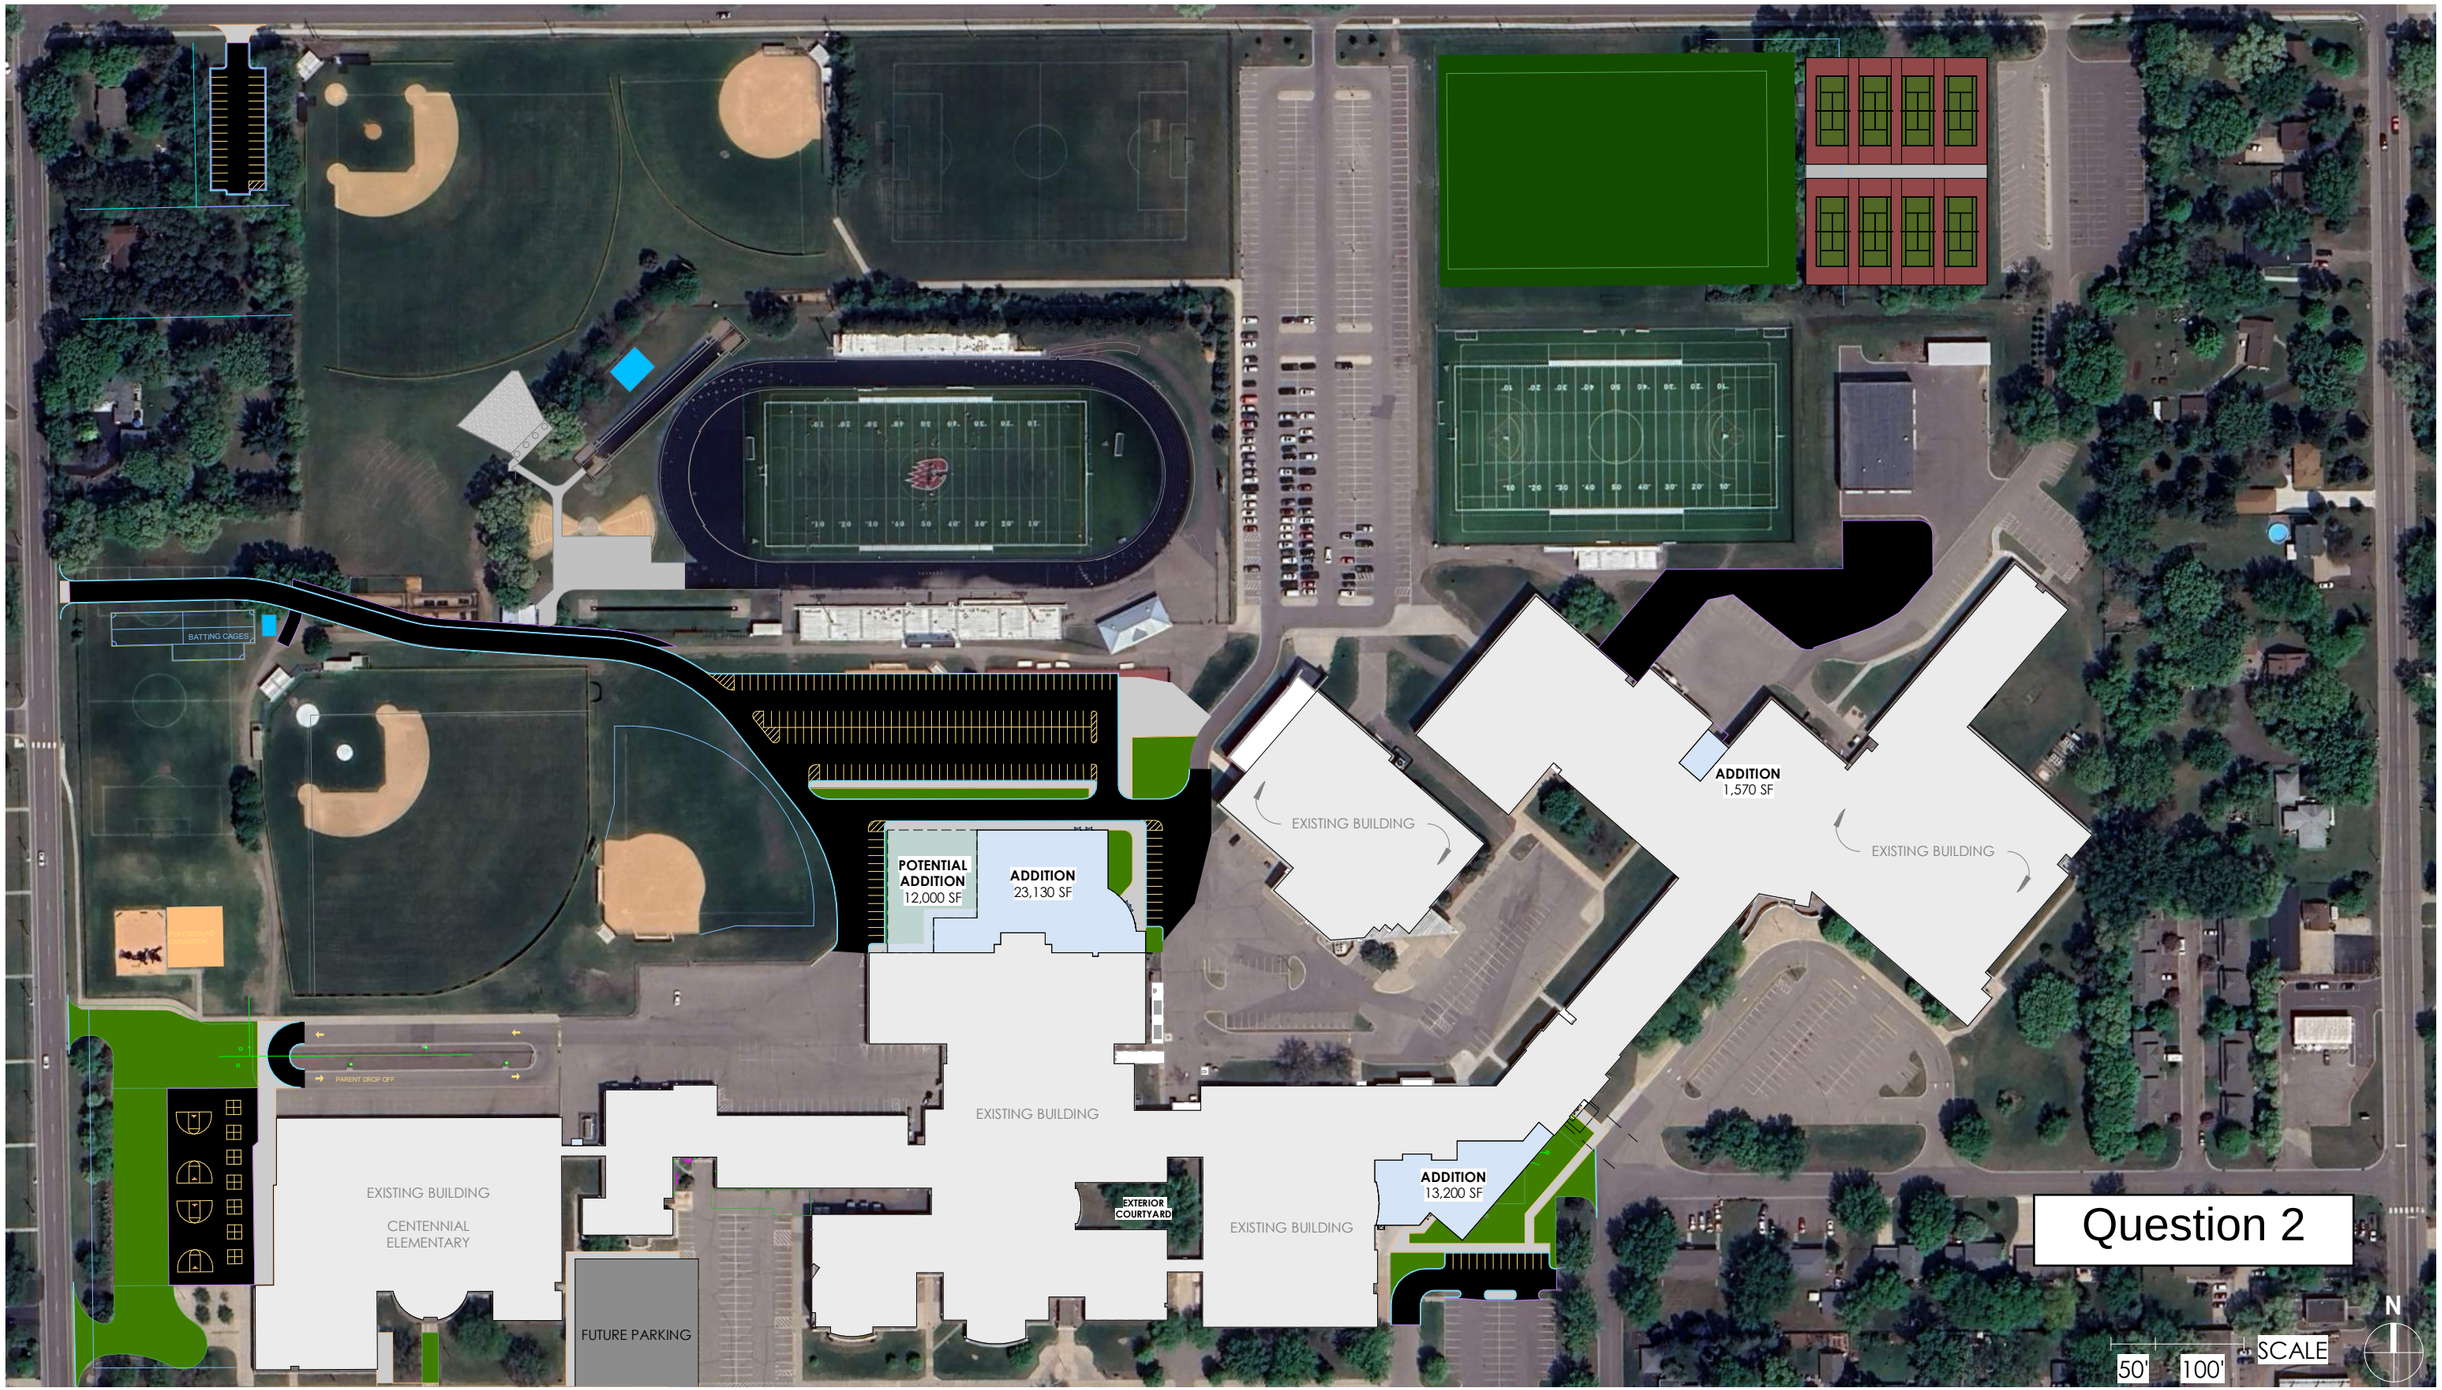
BATTING CAGES
POTENTIAL ADDITION 12,000 SF
ADDITION 23,130 SF
EXISTING BUILDING
ADDITION 1,570 SF
EXISTING BUILDING
PARENT DROP OFF
EXISTING BUILDING
EXISTING BUILDING
CENTENNIAL ELEMENTARY
FUTURE PARKING
EXTERIOR COURTYARD
EXISTING BUILDING
ADDITION 13,200 SF
Question 2
N
SCALE
50'
100'