


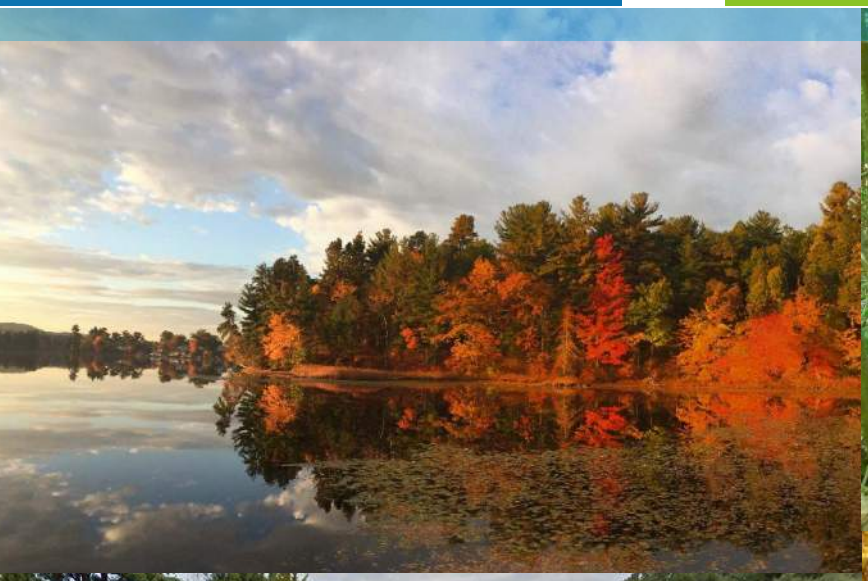





Town of Southampton, Massachusetts

STORMWATER MANAGEMENT PLAN

NPDES Permit # MA041021

June 2019

Revision 1: June 2020
Revision 2: June 2021
Revision 3: November 2023
Revision 4: December 2025

Tighe&Bond
Engineers | Environmental Specialists

100% Recyclable

Section 1 Introduction

1.1 Purpose of this Plan 1-1
1.2 Regulatory Requirements 1-1
1.2.1 Overview of EPA's NPDES MS4 Program 1-1
1.2.2 Southampton's Regulated Area 1-3
1.3 Southampton's Stormwater Management Program under the 2003 Small MS4 General Permit 1-4
1.3.1 MCM 1: Public Education and Outreach 1-4
1.3.2 MCM 2: Public Involvement and Participation 1-4
1.3.3 MCM 3: Illicit Discharge Detection and Elimination 1-4
1.3.4 MCM 4: Construction Site Stormwater Runoff Control and MCM 5: Post-Construction Stormwater Management 1-5
1.3.5 MCM 6: Pollution Prevention and Good Housekeeping 1-5
1.3.6 Additional Permit Requirements 1-5
1.4 Summary of Requirements of the 2016 Small MS4 General Permit 1-6
1.5 Authorization for the Town of Southampton to Discharge Stormwater Under the 2016 Small MS4 General Permit 1-7
1.6 General Eligibility Determination 1-8
1.7 Special Eligibility Determinations 1-8
1.7.1 Endangered Species Act 1-8
1.7.2 National Historic Preservation Act 1-8
1.8 SWMP Program Implementation 1-8

Section 2 Watershed Resources

2.1 Watershed Inventory 2-1
2.2 Receiving Waters 2-3
2.3 Water Quality revised 2023 2-4
2.3.1 Massachusetts Year 2014 Integrated List of Waters 2-6
2.3.2 Draft Massachusetts Year 2016 Integrated List of Waters 2-6
2.3.3 Stormwater Pollutants of Concern 2-7
2.3.4 Applicable TMDLs 2-7

Section 3 BMPs to Address 2016 Small MS4 General Permit MCMs

3.1 MCM 1: Public Education and Outreach 3-1
3.1.1 MCM 1 BMPs from NOI 3-1
3.1.2 MCM 1 Implementation Plan 3-3
3.1.3 MCM 1 Implementation Schedule 3-4
3.1.4 Public Education and Outreach Goals and Progress 3-5
3.1.5 MCM 1 Guidelines and Resources 3-5
3.1.6 MCM 1 Checklist of Key Documentation 3-5
3.2 MCM 2: Public Involvement and Participation 3-6
3.2.1 MCM 2 BMPs from NOI 3-6

3.2.2 MCM 2 Implementation Plan 3-6
3.2.3 MCM 2 Implementation Schedule 3-7
3.2.4 MCM 2 Guidelines and Resources 3-7
3.2.5 MCM 2 Checklist of Key Documentation....3-7
3.3 MCM 3: Illicit Discharge Detection and Elimination (IDDE) Program 3-8
3.3.1 MCM 3 BMPs from NOI....3-8
3.3.2 MCM 3 Implementation Plan 3-10
3.3.3 MCM 3 Implementation Schedule 3-12
3.3.4 MCM 3 Guidelines and Resources 3-12
3.3.5 MCM 3 Checklist of Key Documentation....3-13
3.4 MCM 4: Construction Site Stormwater Runoff Control 3-13
3.4.1 MCM 4 BMPs from NOI....3-14
3.4.2 MCM 4 Implementation Plan 3-15
3.4.3 MCM 4 Implementation Schedule 3-16
3.4.4 MCM 4 Guidelines and Resources 3-16
3.4.5 MCM 4 Checklist of Key Documentation....3-17
3.5 MCM 5: Post-Construction Stormwater Management....3-17
3.5.1 MCM 5 BMPs from NOI....3-17
3.5.2 MCM 5 Implementation Plan revised 2023 3-18
3.5.3 MCM 5 Implementation Schedule 3-19
3.5.4 MCM 5 Guidelines and Resources 3-20
3.5.5 MCM 5 Checklist of Key Documentation....3-20
3.6 MCM 6: Good Housekeeping and Pollution Prevention 3-21
3.6.1 MCM 6 BMPs from NOI....3-21
3.6.2 MCM 6 Implementation Plan 3-22
3.6.3 MCM 6 Implementation Schedule 3-24
3.6.4 MCM 6 Guidelines and Resources 3-24
3.6.5 MCM 6 Checklist of Key Documentation....3-24

Section 4 BMPs to Address Specific Waterbody Requirements

4.1 Long Island Sound TMDL for Nitrogen 4-1
4.1.1 Enhanced BMPs for Approved Out of State TMDL for Nitrogen revised 2023 4-1
4.1.2 Other Enhanced Requirements....4-2
4.2 Water Quality Limited Waterbodies....4-2
4.2.1 Enhanced BMPs for Bacteria: Manhan River (MA34-11) 4-2
4.2.2 Enhanced BMPs for Total Phosphorus – Pequot Pond (MA32055) 4-3
4.3 Additional Requirements for Discharges to Surface Drinking Water Supplies and Their Tributaries....4-4

Section 5 Program Evaluation, Record Keeping, and Reporting

5.1 Program Evaluation 5-1
5.2 Record Keeping 5-1
5.3 Annual Reports 5-1
5.4 SWMP Modifications 5-3

Section 6 SWMP Certification

List of Tables

Table 1-1 Names and Titles of Persons Responsible for SWMP Implementation revised 2025
Table 2-1 Summary of Receiving Waters and Number of Outfalls
Table 2-2 Massachusetts Year 2014 Integrated List of Waters Impairments in Southampton, MA

List of Figures

Figure 1.1 Location of Southampton, Hampshire County, Massachusetts
Figure 1.2 Southampton's Urbanized Area Based on 2000 and 2010 Census
Figure 2.1 Subdrainage Basins of the CT River Watershed
Figure 2.2 Major Watersheds of the Long Island Sound Drainage Basin
Figure 2.3 Connecticut River Basin Surface Water Classifications from the Massachusetts Surface Water Quality Standards
Figure 2.4 Map of the Barnes Aquifer and Public Wells
Figure 2.5 2010 Waterbody Assessment and TMDL Status Map of Southampton

Appendices

Appendix A Notice of Intent and Authorization to Discharge Letter from EPA
Appendix B Summary of 2003 and 2016 MS4 General Permit BMPs
Appendix C Endangered Species Act Eligibility Certification Documentation
Appendix D National Historic Preservation Act Eligibility Certification Documentation
Appendix E Reference Documents
Appendix F Record Keeping revised 2025
Appendix G Sanitary Sewer Overflow Inventory
Appendix H Plan Amendment Log revised 2025
Appendix I Delegation of Authority Documentation
Appendix J IDDE Program
Appendix K Good Housekeeping Program Documents

Commonly Used Abbreviations	Definition
BMP	Best Management Practice
CFR	Code of Federal Regulations
CGP	Construction General Permit
CMRSWC	Central Massachusetts Regional Stormwater Coalition
CWA	Clean Water Act
EPA	Environmental Protection Agency
GIS	Geographic Information System
IDDE	Illicit Discharge Detection and Elimination
MACRIS	Massachusetts Cultural Resources Information System
MassDEP	Massachusetts Department of Environmental Protection
MCM	Minimum Control Measure
MS4	Municipal Separate Storm Sewer System
NOI	Notice of Intent
NPDES	National Pollutant Discharge Elimination System
O&M	Operation and Maintenance
POTW	Publicly Owned Treatment Works
PVPC CRSWC	Pioneer Valley Planning Commission Connecticut River Stormwater Coalition
PY	Permit Year
SOP	Standard Operating Procedure
SSO	Sanitary Sewer Overflow
SWMP	Stormwater Management Program
TMDL	Total Maximum Daily Load
USFWS	U.S. Fish & Wildlife Service

Section 1
Introduction

The Town of Southampton is located in Hampshire County in the Pioneer Valley region of western Massachusetts. Southampton is a part of the City of Springfield Metropolitan Statistical Area and is approximately 17 miles northwest of downtown Springfield. It is abutted by the Towns of Montgomery to the southwest, Huntington to the west, and Westhampton to the northwest, and the Cities of Easthampton to the northeast, Holyoke to the southeast and Westfield to the south.

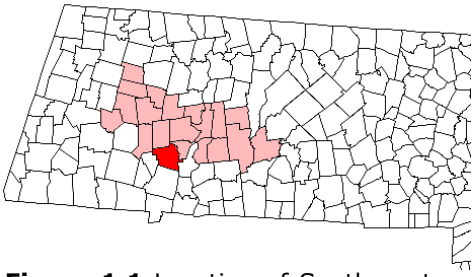


Figure 1.1 Location of Southampton, Hampshire County, Massachusetts

Southampton is 29.1 square miles in size, of which 0.9 square miles is water, and is home to approximately 5,792 residents as of the 2010 Census.[1]

Protecting the quality of Southampton's water resources, including ponds, rivers, and groundwater supplies, is a priority for the Town. The Town has developed stormwater policy initiatives, provided education to its businesses and citizens, publicly discussed the issues related to stormwater runoff, and offered opportunities for residents and businesses to pitch in with clean-up efforts.

1.1 Purpose of this Plan

In an on-going effort to minimize stormwater impacts within Southampton, the Town has developed this Stormwater Management Plan (SWMP). The SWMP is required by the U.S. Environmental Protection Agency's (EPA's) National Pollutant Discharge Elimination System (NPDES) General Permits for Stormwater Discharges from Small Municipal Separate Storm Sewer Systems (MS4s) in Massachusetts ("Small MS4 General Permit"). The SWMP describes and details the activities and measures that will be implemented by the Town to meet the terms and conditions of the permit.

The SWMP will be updated and/or modified during the permit term as the Town's activities are modified, changed, or updated to meet permit conditions. Other requirements of the 2016 Small MS4 General Permit, such as a Notice of Intent (NOI), Authorization to Discharge letter, and documentation showing Endangered Species Act and Historic Properties eligibility criteria are located in the Appendices of this Plan.

1.2 Regulatory Requirements

1.2.1 Overview of EPA's NPDES MS4 Program

Through the NPDES program, the EPA nationally regulates the discharge of stormwater runoff that is transported into local water bodies via MS4s.

[1] https://www.census.gov/quickfacts/fact/table/southamptontownhampshirecountymassachusetts/BZA115216

EPA's MS4 stormwater program was enacted in two phases:

- Phase I, issued in 1990, requires *medium* and *large* cities or certain counties with populations of 100,000 or more to obtain NPDES permit coverage for their stormwater discharges.
- Phase II, issued in 1999, requires regulated *small* MS4s in urbanized areas, as well as small MS4s outside the urbanized areas that are designated by the permitting authority, to obtain NPDES permit coverage for their stormwater discharges.

A **municipal separate storm sewer system (MS4)** is a conveyance or system of conveyances that is:

- owned by a state, city, town, village, or other public entity that discharges to waters of the U.S.,
- designed or used to collect or convey stormwater (e.g., storm drains, pipes, ditches),
- not a combined sewer, and
- not part of a sewage treatment plant, or publicly owned treatment works (POTW).

In Massachusetts, the EPA Region 1 and the Massachusetts Department of Environmental Protection (MassDEP) jointly administer the municipal stormwater program. EPA and MassDEP originally authorized Southampton to discharge stormwater in 2003 under a *NPDES General Permit for Storm Water Discharges from Small Municipal Separate Storm Sewer Systems*, known as the "2003 Small MS4 General Permit."

Under the 2003 Small MS4 General Permit, the Town has developed and implemented a Stormwater Management Program to reduce the contamination of stormwater runoff. The Small MS4 Program contains six "minimum control measures" (MCMs) that, when implemented, should result in a reduction in pollutants discharged into receiving waters:

1. Public Education and Outreach
2. Public Involvement and Participation
3. Illicit Discharge Detection and Elimination
4. Construction Site Stormwater Runoff Control
5. Post-Construction Stormwater Management
6. Good Housekeeping and Pollution Prevention

The 2003 Small MS4 General Permit expired in May 2008, but remained in full force and effect until the 2016 replacement permit became effective on July 1, 2018. The reissued NPDES *General Permit for Stormwater Discharges from Small MS4 in Massachusetts* ("2016 Small MS4 General Permit") substantially increases stormwater management requirements and mandates specific timelines for compliance.

This SWMP was developed to be consistent with the requirements of the 2016 Small MS4 General Permit for Massachusetts. Once implemented, the SWMP described herein will satisfy the requirements for compliance under the 2016 Small MS4 General Permit.

1.2.2 Southampton's Regulated Area

The Town of Southampton meets EPA's regulatory threshold for Phase II of the MS4 program, and therefore is required to be covered under a NPDES permit for its stormwater discharges from the MS4 in its Urbanized Area. The Town of Southampton is charged by the EPA with operating and maintaining its MS4 to manage stormwater runoff, as well as to protect public health and safety, preserve environmental resources, and safeguard town character.

Urbanized Areas (also known as "regulated areas") are defined by the latest U.S. decennial census. An urbanized area encompasses a densely settled territory that consists of core census block groups or blocks that have a population of at least 1,000 people per square mile and surrounding census blocks that have an overall density of at least 500 people per square mile or are included to link outlying densely settled territory with a densely settled urban core. [2]

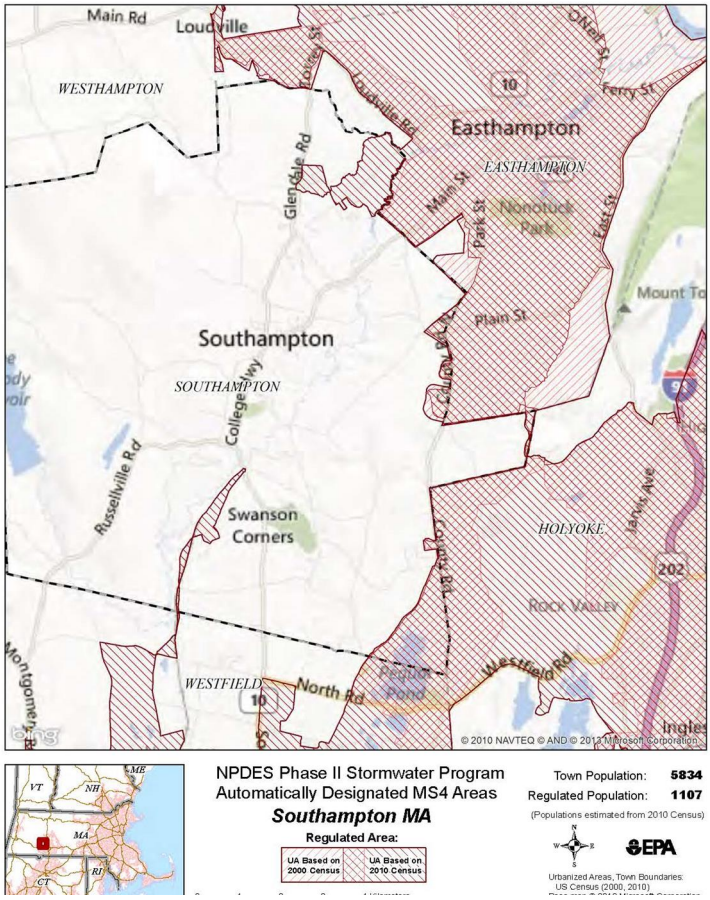


Figure 1.2. Southampton's Urbanized Area based on the 2000 and 2010 Census

According to EPA Region 1, the area covered by the 2000 census and the 2010 census are regulated by EPA under the MS4 program. Southampton is considered to be urbanized area regulated under the MS4 program in small areas adjacent to the Cities of Easthampton, Holyoke, and Westfield, as illustrated by the hatching in Figure 1.2,[3] with the remainder of Town not part of the regulated area. The regulated areas are:

- The northeast corner of Town near Pomeroy Meadow Road, Glendale Road, and Sawmill Brook extending west from Easthampton
- County Road near Plain Street along the boundary with Easthampton
- A small area extending northeast/southwest up from Westfield along Brickyard Road near Swanson Corner
- The southeast corner of Town near Pequot Pond next to Westfield and Holyoke

[2] U.S. EPA. *Fact Sheet: Draft General Permits for Stormwater Discharges from Small Municipal Separate Storm Sewer Systems in Massachusetts.* September 2014. For a complete definition of Urbanized Area see Census Bureau; Urban Area Criteria for the 2010 Census, 76 Federal Register 53030 (August 24, 2011) https://www.federalregister.gov/documents/2011/08/24/2011-21647/urban-area-criteria-for-the-2010-census

[3] https://www3.epa.gov/region1/npdes/stormwater/ma/ram/southampton.pdf

1.3 Southampton's Stormwater Management Program under the 2003 Small MS4 General Permit

Southampton's stormwater management program is managed within the Highway Department. Currently, stormwater management tasks are carried out by various Town departments and volunteer boards, including the Board of Selectmen, Town Administrator, Planning Board, Board of Health, Conservation Commission, and Building Department.

The Town of Southampton has achieved all of the measurable goals for the BMPs selected in the 2003 NOI and those added in subsequent years to reflect unplanned stormwater activities by the Town. The following paragraphs include brief descriptions of current practices the Town undertakes as part of its Stormwater Management Program.

1.3.1 MCM 1: Public Education and Outreach

The Town met the 2003 Small MS4 General Permit requirement of distributing educational material to the community early in the permit term through passive distribution of educational materials via educational displays in the School, Planning Board and Conservation Commission meeting rooms, and Town Hall. Additionally, the Town makes notifications on social media advising voluntary summer water bans, has given out environmental grants under the Richard Allen Scholarship to high school seniors for environmental community service, has held stormwater presentations for 1st graders showing catch basin cleaning and street sweeping equipment, has issued press releases publicizing Household Hazardous Waste Day and National Prescription Drug Take Back Day, has distributed water conservation and recycling tips with the Drinking Water Quality Report, and has distributed informational magnets.

The Town continues to utilize the Town webpage[4] and social media to disseminate information regarding water quality, recycling, stormwater pollution, management, and permitting, and continues to award annual grants to students for environmental volunteerism/essays.

1.3.2 MCM 2: Public Involvement and Participation

The Town posts notices of public meetings and hearings in compliance with State and Local public meeting notice requirements. The Town provides many opportunities for the public to participate in implementation of the stormwater management program. Residents of all ages can participate in pollution prevention through the Household Hazardous Waste and National Prescription Drug Take Back Days, Adopt-a-Road/Adopt-a-Stream program cleanup events, utilization of the community hotline, coordination with the Hampton Ponds Association and Barnes Aquifer Protection Advisory Committee, and volunteer clean-up opportunities offered by the Highway Department.

1.3.3 MCM 3: Illicit Discharge Detection and Elimination

The Town has developed and implemented an Illicit Discharge Detection and Elimination (IDDE) program in accordance with the requirements of the 2003 Small MS4 General Permit. The Town met the illicit discharge educational requirements through press releases and website article publication early in the permit term.

[4] http://townofsouthampton.org/administration/public-safety/highway-dept/

All known stormwater outfalls within the urbanized area are mapped in the Town's GIS, and new outfalls are added as they are constructed or identified.

The Town's *Illicit Connections and Discharges to Municipal Storm Drain System By-law* (Article XXXV of the Town of Southampton General By-laws[5]), passed at the June 4, 2007 Town Meeting, prohibits illicit connections and unauthorized discharges to the MS4, defines prohibited non-stormwater discharges, and establishes the Town Highway Department's authority to ensure compliance through inspection, monitoring, and enforcement.

The Highway Department has located and disconnected three illicit connections since the beginning of the program and continues to work with the Board of Health on identifying failing septic systems and illicit discharges.

1.3.4 MCM 4: Construction Site Stormwater Runoff Control and MCM 5: Post-Construction Stormwater Management

The Town's *Erosion and Sediment Control for Stormwater Management By-law* (Chapter XIV of the Zoning By-laws of the Town of Southampton[6]), passed at Town Meeting on June 4, 2007, applies to activities that will result in disturbance of 40,000 square feet of land or will be part of a project that will disturb greater than 40,000 square feet of land, and requires proponents of such projects to prepare, submit, and follow a stormwater management and erosion control plan. The by-law includes penalties for violations and inspection and long-term operation and maintenance requirements.

1.3.5 MCM 6: Pollution Prevention and Good Housekeeping

The Town of Southampton has developed and implemented a Good Housekeeping and Pollution Prevention Program in accordance with the 2003 Small MS4 General Permit requirements. All streets in the Urbanized Area are swept twice annually, in the spring and early summer. The Town annually cleans 100% of catch basins in the Urbanized Area using a zero-emission clam-shell type truck purchased by the Town in 2008. A mix of sand and salt is used for winter road maintenance, with an estimated net reduction in sand application of 10-20% over PY15. Good housekeeping practices are discussed with Highway Department employees at the onset of tasks.

1.3.6 Additional Permit Requirements

1.3.6.1 Groundwater Recharge and Infiltration

Section XIV of the Town's Zoning By-laws, *Erosion and Sediment Control for Stormwater Management*, includes Stormwater Management Performance Standards, Minimum Control Requirements in Section H.1 that require that loss of annual recharge to groundwater be minimized through the use of infiltration measures to the maximum extent practicable. Item 2.a.(1) of section H.2, Stormwater Management Measures, ranks infiltration as the most preferred stormwater management measure, and item 2.b. requires that infiltration practices be utilized to reduce increases in runoff volume. Additionally, per item f of Section I.1, Design Requirements for Erosion and Sediment Control Plan, the erosion and sediment control plan should be designed to maximize groundwater recharge.

[5] http://www.townofsouthampton.org/Town%20Clerk/GENERAL%20BY-LAW%203-15-2018.pdf

[6] http://www.townofsouthampton.org/Town%20Clerk/Zoning%20by-law%203-15-2018.pdf

The Town of Southampton further protects groundwater resources through a Water Supply Protection Overlay District, as defined in Section XII of the Town's Zoning By-laws. Within the Water Supply Protection Overlay District, all uses must meet performance standards prohibiting or minimizing the use of leachable materials and, for commercial and industrial uses, maximizing recharge to the extent feasible. Additionally, the Town of Southampton Board of Health adopted a Groundwater Protection Regulation[7] in 2005 that regulates management practices within the Zone IIs and Interim Wellhead Protection Areas (IWPA) and watershed areas of the Town's drinking water resources.

1.3.6.2 Record Keeping

The Town maintains stormwater management program records and summarizes the actions taken by MCM in the annual report to EPA.

1.3.6.3 Discharges to Water Quality Impaired Waters and Total Maximum Daily Load Allocations

Per the Massachusetts Year 2014 Integrated List of Waters, within the Town of Southampton, the Manhan River (MA34-11) is listed as a Category 5 Water (requiring a TMDL) impaired by *Escherichia coli* (*E. coli*) and Pequot Pond is listed as a Category 5 Water impaired by Dissolved Oxygen, Total Phosphorus, Non-Native Aquatic Plants, and Eurasian Water Milfoil and *Myriophyllum spicatum*. BMPs performed in compliance with the 2003 Small MS4 General Permit were utilized to help address water quality of Pequot Pond and the Manhan River.

1.4 Summary of Requirements of the 2016 Small MS4 General Permit

EPA released a draft of a "next generation" Massachusetts Small MS4 General Permit for public comment on September 30, 2014. Following the public comment period and public hearings (which ended February 29, 2015), EPA responded to comments and finalized and promulgated the permit. The final permit was issued on April 13, 2016 with an effective date of July 1, 2017. On June 29, 2017, the EPA administratively postponed the effective date of the permit for one year to July 1, 2018. The MassDEP also adopted this delayed effective date.

The 2016 Small MS4 General Permit is intended to be more prescriptive than the 2003 Small MS4 General Permit, and to build upon the regulations already in place. The new General Permit substantially increases stormwater management requirements and mandates specific timelines for compliance, as summarized below:

1. **Public Education and Outreach**: More specific messages required and prescriptive deadlines compared to the 2003 Small MS4 General Permit.
2. **Public Involvement and Participation**: Public notice of the SWMP and an annual public meeting to provide an opportunity for public comments are required.

[7] http://www.townofsouthampton.org/Boards/Health/Ground%20Water%20Protection%20Regulations%209-13-2005.pdf

3. **Illicit Discharge Detection and Elimination (IDDE) Program**: Interconnections are required to be added to the outfall inventory. Catchment areas need to be delineated and investigations prioritized. Dry weather screening and sampling of high priority and low priority MS4 interconnections and outfalls is required to be performed by the end of permit year (PY) 3. Wet weather screening is required to be performed in the spring for catchments with the presence of one or more System Vulnerability Factors. For impaired waters without TMDLs, a multi-step approach to address the discharges is required to be implemented, including Best Management Practices (BMPs), source identification, and an evaluation of retrofit feasibility.
4. **Construction Site Stormwater Runoff Control**: If they do not already exist, inspection and enforcement procedures are required to be added to the site plan review procedure.
5. **Stormwater Management in New Development and Redevelopment**: For new development, the first inch of runoff from all impervious surfaces on site is required to be retained on-site, or pollutant removal shall be provided via a BMP. For redevelopment, the first 0.80 inches of runoff is required to be retained from all impervious surfaces on site or pollutant removal shall be provided via a BMP. Offsite mitigation may be used for redevelopment projects.
6. **Good Housekeeping and Pollution Prevention**: A program to repair and rehabilitate the MS4 infrastructure is required to be developed, and municipal streets are required to be swept/cleaned a minimum of once per year in the spring. All activities that occur at a municipal facility and potential pollutants associated with each activity are required to be included in the SWPPP for the facility.
7. **TMDLs**: Increased requirements for public outreach, street sweeping, and pollution source identification and removal relative to the 2003 Small MS4 General Permit.

According to Section 1.10.b of the 2016 Small MS4 General Permit, Southampton must modify or update the BMPs currently being implemented under the 2003 Small MS4 General Permit to meet the terms and conditions of the 2016 Small MS4 General Permit. **Appendix B** includes a list that identifies how the intent of each 2003 Small MS4 General Permit BMP is being met by BMPs included in the 2016 Small MS4 General Permit NOI and SWMP.

1.5 Authorization for the Town of Southampton to Discharge Stormwater Under the 2016 Small MS4 General Permit

A copy of the NOI submitted to EPA on September 28, 2018[8] for coverage under the 2016 Small MS4 General Permit is included in **Appendix A**. Documentation of the Town of Southampton's Authorization to Discharge issued by EPA on April 5, 2019[9] is provided in **Appendix A**.

[8] https://www3.epa.gov/region1/npdes/stormwater/ma/tms4noi/southampton.pdf

[9] https://www3.epa.gov/region1/npdes/stormwater/ma/tms4noi/southampton-auth.pdf

1.6 General Eligibility Determination

Section 1.2.1 of the 2016 Small MS4 General Permit authorizes the discharge of stormwater from small MS4s if the MS4 is determined to meet general eligibility criteria:

- *Small MS4 within the Commonwealth of Massachusetts*
- *Not a large or medium MS4 as defined in 40 CFR 122.26(b)(4) or (7)*
- *Located either fully or partially within an urbanized area as determined by the 2010 Census or located in a geographic area designated by EPA as requiring a permit*

The Town of Southampton is located within Hampshire County, Massachusetts. The population of the Town of Southampton was 5,792 according to the 2010 Census, the MS4 is not within a designated County, and the Town has not been designated by the Director as part of a large or medium MS4. As shown on Figure 1.2, based on 2000 and 2010 census listings, Southampton is partially located within an urbanized area.

1.7 Special Eligibility Determinations

1.7.1 Endangered Species Act

On behalf of the Town of Southampton, Tighe & Bond completed the National Endangered Species Eligibility Determination screening process in accordance with Part 1.9.1 and Appendix C of the 2016 Small MS4 General Permit, and determined that the Town of Southampton meets Criterion C, where it has been determined that the Town's stormwater discharges and discharge related activities will have "no affect" on any federally threatened or endangered listed species or designated critical habitat under the jurisdiction of the US Fish and Wildlife Service (USFWS). Refer to **Appendix C** of the SWMP for supporting information, including the USFWS Official Species List for the project area and the Endangered Species Act Certification.

1.7.2 National Historic Preservation Act

On behalf of the Town of Southampton, Tighe & Bond completed the National Historic Preservation Act Eligibility Determination screening process in accordance with Part 1.9.2 and Appendix D of the 2016 Small MS4 General Permit and determined that the Town of Southampton meets Criterion A, as the discharges do not have the potential to cause effects on historic properties. Refer to **Appendix D** of the SWMP for supporting information, including a list of the federal- and state-listed historic areas, buildings, burial grounds, objects, and structures in the Town of Southampton's regulated area downloaded from the Massachusetts Cultural Resource Information System (MACRIS) and the National Register of Historic Places.

1.8 SWMP Program Implementation

As required by Section 1.10.2 of the 2016 Small MS4 General Permit, Table 1-1 below includes the names and titles of people responsible for program implementation and shall be updated annually. If a position is unfilled, the title of the position shall be listed and the SWMP will be modified to include the name once the position is filled.

Table 1-1
Names and Titles of Persons Responsible for SWMP Implementation

Name	Title	Department	Contact Information	Role / Responsibilities
Randall Kemp	Superintendent	Highway Department	(413) 527-3666 highwaydept@townofsouthampton.org	Manages the City's SWMP and compliance with the MS4 Permit. Oversees stormwater operations, including outfall screening, IDDE training, and the Good Housekeeping program
Kathleen Haley	Member	Conservation Commission	concom@townofsouthampton.org	Assists with development of construction and post-construction regulations, public outreach and education, retrofit inventory, green infrastructure report, low impact design report
Paul Diemand	Chair	Planning Board	(413) 535-6068 southamptonplanningboard@gmail.com	Assists with development of construction and post-construction regulations, public outreach and education, retrofit inventory, green infrastructure report, low impact design report
Christine Fowles	Chair	Select Board	(413) 529-0106 selectboard@townofsouthampton.org	Assists with development of construction and post-construction regulations, public outreach and education, retrofit inventory, green infrastructure report, and low impact design report, and enforcement of by-laws
Scott Szczebak	Town Administrator	Town Administrator	(413) 529-0106 townadministrator@townofsouthampton.org	Assists with development of construction and post-construction regulations, public outreach and education, retrofit inventory, green infrastructure report, low impact design report

Section 2
Watershed Resources

2.1 Watershed Inventory

The Town of Southampton primarily drains to the Connecticut River watershed via the Manhan River, with a small portion of the southeast corner of the Town within the Westfield River sub-watershed (Figure 2.1). The Connecticut River watershed is a part of the Long Island Sound Drainage Basin (Figure 2.2).

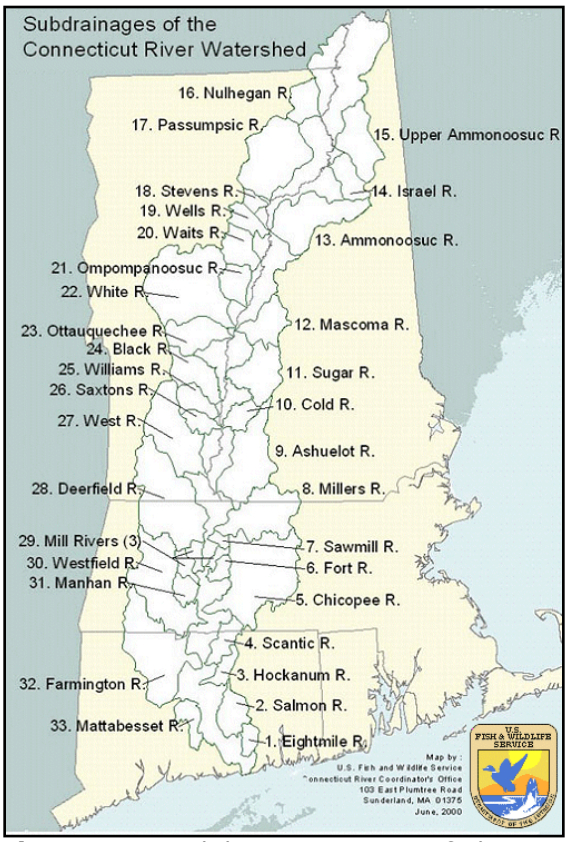


Figure 2.1. Subdrainage Basins of the CT River Watershed; the Scantic River subdrainage is labeled as number 4.

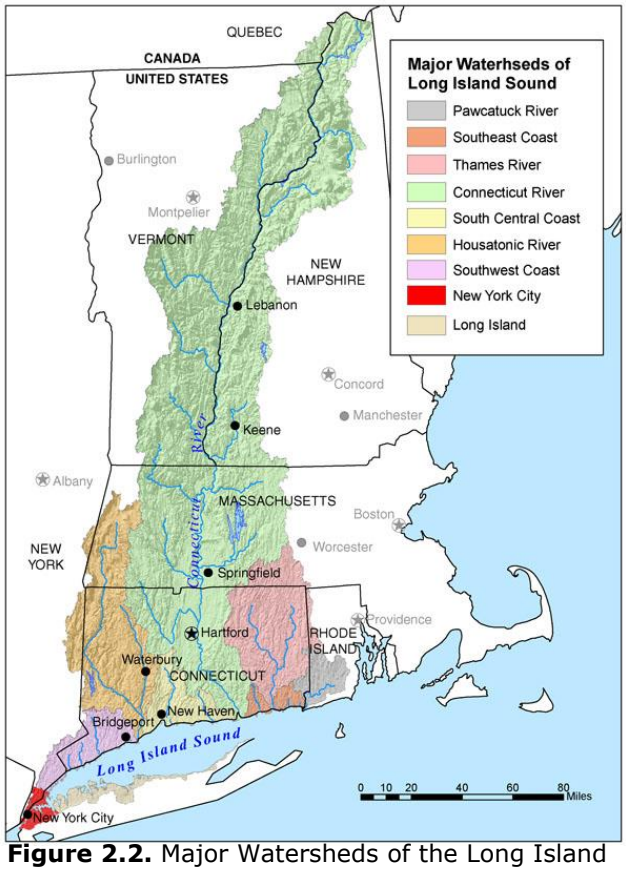


Figure 2.2. Major Watersheds of the Long Island Sound Drainage Basin; the Connecticut River is highlighted in green.

Major waterbodies within the Town of Southampton include the Manhan River, the Tighe Carmody Reservoir, Pequot Pond, and White River[10]. Pequot Pond is the largest of a group of glacial kettle ponds in the Town's southeast corner known as the Hampton Ponds, and is on the Massachusetts Great Ponds List[11].

[10] http://www.pvpc.org/sites/default/files/SOSRP%202012%20Update%20September%20Final%5B1%5D_1.pdf

[11] https://www.mass.gov/files/documents/2017/09/18/magreatponds.pdf

Per the Town's Open Space and Recreation Plan, the Hampton Ponds are a valuable regional recreational resource that are currently under threat from elevated levels of bacteria possibly related to failing septic systems, pet waste, agricultural activities, and a growing goose population.

The Tighe Carmody Reservoir (Manhan Reservoir) is the largest lake within the Connecticut River watershed, and as a public water supply source owned and operated by the Holyoke Water Works, is designated as a Class A surface water Outstanding Resource Water under the Massachusetts Surface Water Quality Standards (314 CMR 4.06)[12]. Similarly, the White Reservoir, which is located in both Westhampton and Southampton, is designated as a Class A surface water Public Water Supply (Figure 2.3).

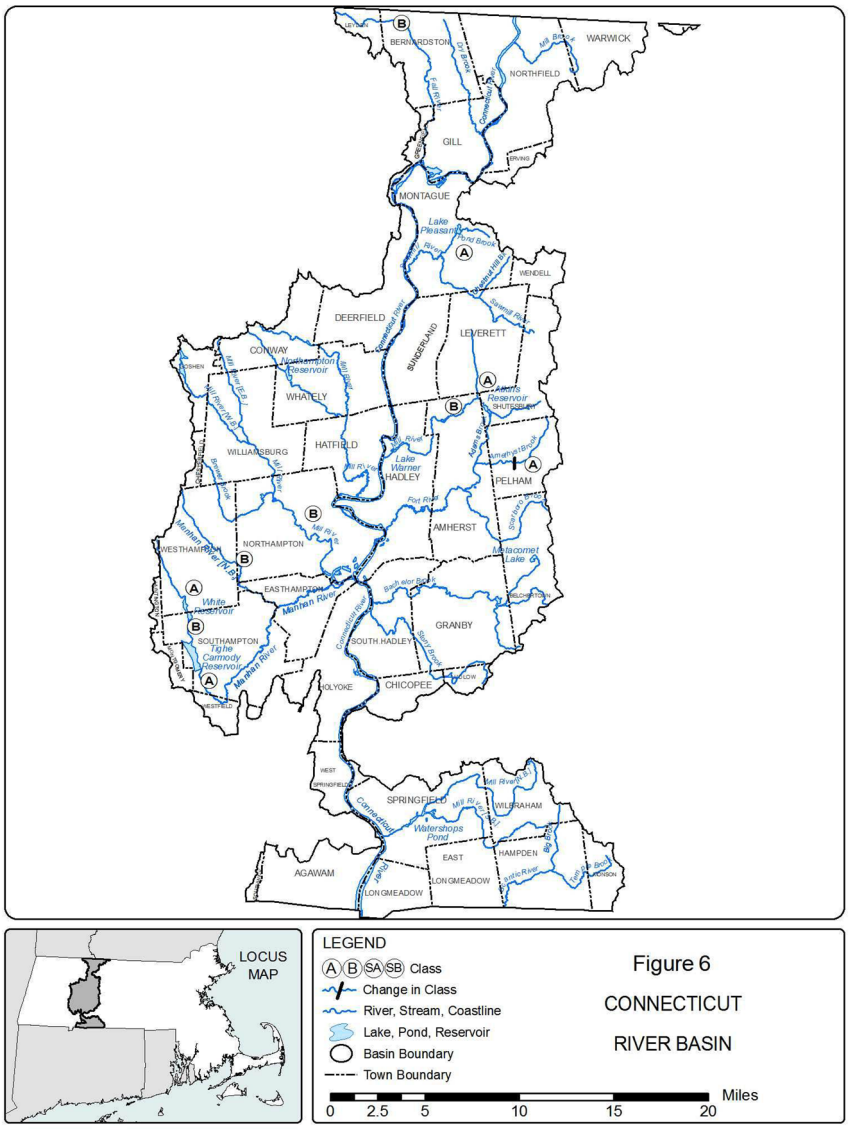


Figure 2.3. Connecticut River Basin surface water classifications from the Massachusetts Surface Water Quality Standards (314 CMR 4.06).

[12] https://www.mass.gov/files/documents/2016/11/nv/314cmr04.pdf

The Barnes Aquifer is a High Yield Zone II sand and gravel aquifer located in the central-east portion of the Town of Southampton as well as portions of the Cities of Northampton, Easthampton, and Westfield. The aquifer supplies water to approximately 60,000 residents in those communities through 11 active municipal wells and the 108-unit Hendrick Street well field (Figure 2.4). The communities that utilize the Barnes Aquifer have formed the Barnes Aquifer Protection Advisory Committee (BAPAC)[13] in conjunction with the Pioneer Valley Planning Commission to work together to protect the aquifer. The BAPAC website includes information for residents and developers on water conservation, promotion of aquifer recharge, septic system maintenance, safe lawn care practices, and stormwater BMPs for groundwater protection. The Town of Southampton has been an active member of BAPAC since 1988.

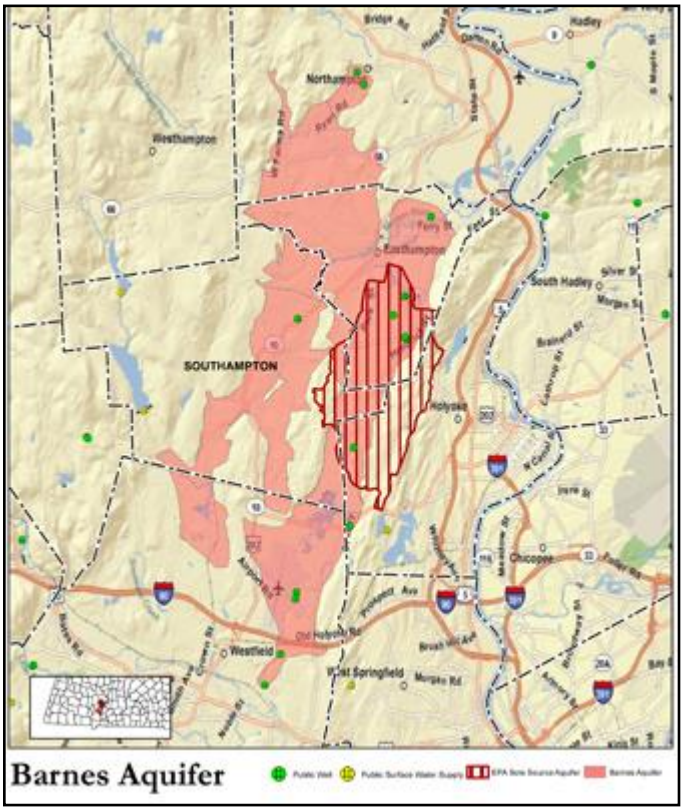


Figure 2.4. Map of the Barnes Aquifer (in pink) and public wells (green circles) from BAPAC.

The Town of Southampton's Zoning By-Law defines a Water Supply Protection District overlay district (Section XII of the Town's Zoning By-Law) that includes all lands within the primary recharge areas of groundwater aquifers and the watershed area of the Manhan Reservoir, and covers 51% of the Town. The Water Supply Protection District includes prohibitions on certain business and industrial uses that involve hazardous wastes and other potential contaminants, restricts earth removal and potentially contaminating uses, and requires a Special Permit application to the Board of Appeals for commercial and industrial uses and residential uses that include impervious area of more than 20% of the residential lot.

2.2 Receiving Waters

The following table lists all receiving waters and number of outfalls discharging to each waterbody segment. Receiving waters and outfalls are also shown on the map provided with the NOI in **Appendix A**. The Manhan River (MA34-11) and Pequot Pond (MA32055) are Category 5 waters (TMDL required) per the Massachusetts Year 2014 Integrated List of Waters, as further discussed in Section 2.3.

[13] http://bapac.pvpc.org/

Table 2-1
Summary of Receiving Waters and Number of Outfalls

Waterbody Segment that Receives Flow from the MS4	Number of Outfalls into Receiving Water Segment	Pollutant(s) Causing Impairments
Manhan River (MA34-11)	1	*E. Coli*
Pequot Pond (MA32055)	1	Dissolved Oxygen, Phosphorus (Total), Non-native aquatic plants*, Eurasian Water Milfoil, *Myriophyllum spicatum**
Sawmill Brook	1	None listed
Outside Receiving	10	Not applicable
Total	**14**	

* No TMDL required

Please refer to **Appendix H** for annual updates to the receiving waters and number of outfalls and stormwater system mapping.

2.3 Water Quality

To meet the requirements of the Clean Water Act (CWA), States must assess and categorize surface water bodies for attainment of designated uses (habitat for fish, fish and shellfish consumption, swimming, etc.). States must also identify any water bodies that are not expected to meet surface water quality standards after implementation of technology-based controls. These sources are prioritized for establishing TMDLs for use in permit setting.

Massachusetts meets the CWA reporting requirements through the creation of an Integrated Waters List in which waters are categorized as follows:

- Category 1: Unimpaired
- Category 2: Attaining some uses; others not assessed
- Category 3: No uses assessed
- Category 4a: TMDL completed
- Category 4b: Impairment controlled by alternative pollution control requirements
- Category 4c: Impairment not caused by pollutant (i.e., non-native aquatic plants)
- Category 5: TMDL required

Waterbodies classified as Category 4a (waterbodies with a TMDL) and Category 5 ("water quality limited" waterbodies) do not meet CWA designated uses, and stormwater pollutants of concern will need to be addressed. Figure 2.5 shows the 2010 TMDL status of waterbodies within the Town of Southampton.

The 2016 Small MS4 General Permit includes additional requirements for discharges to certain water quality limited waterbodies where phosphorus and/or bacteria are the cause of the impairment(s) as outlined in Appendix H of the 2016 Small MS4 General Permit and discussed in further detail in Section 4.

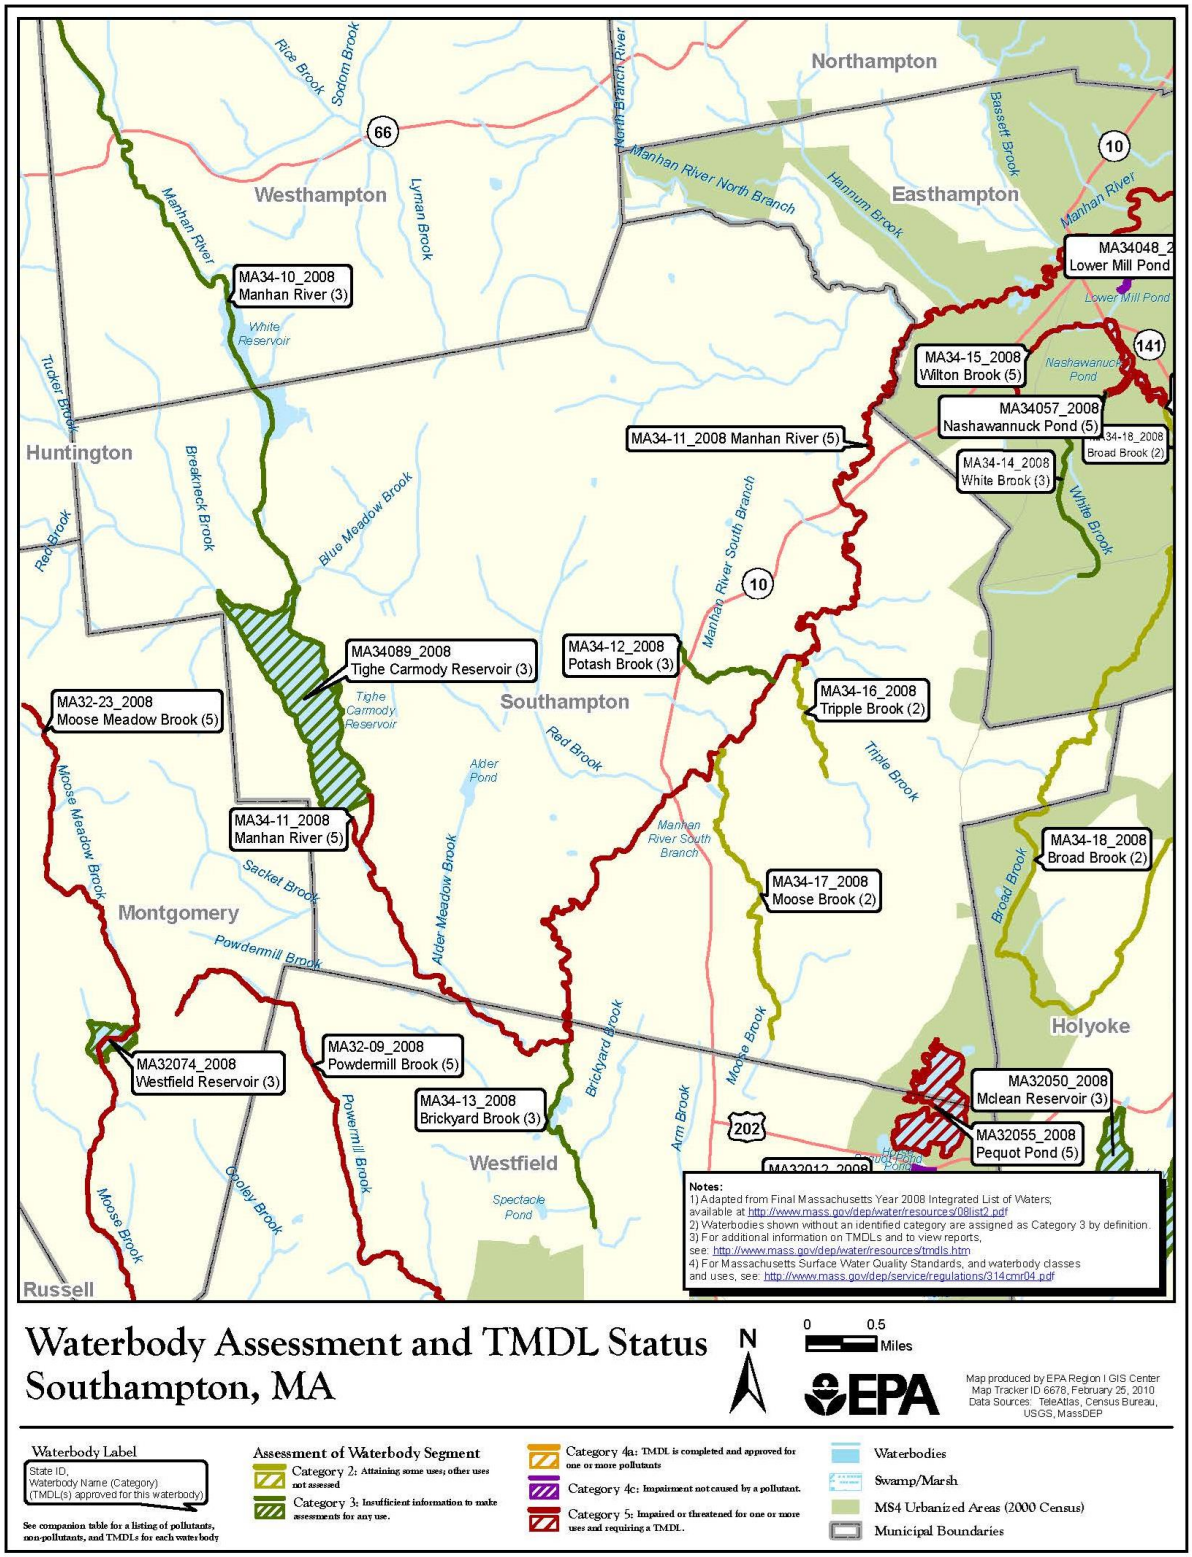


Figure 2.5. 2010 Waterbody Assessment and TMDL Status Map of Southampton (from https://www3.epa.gov/region1/npdes/stormwater/ma/305b303dMaps/Southampton_MA.pdf)

2.3.1 Massachusetts Year 2014 Integrated List of Waters

As of the date of this SWMP, Massachusetts waters categorized as impaired surface waters were identified in the Final Massachusetts Year 2014 Integrated List of Waters.[14] Waterbodies identified on the Integrated List within Southampton are listed in Table 2-2.

Table 2-2
Massachusetts Year 2014 Integrated List of Waters Impairments in Southampton, MA

Category 2 Waters: Attaining Some Uses; Other Uses Not Assessed						
Waterbody Segment	**Uses Attained**					
	Aesthetic	Fish, other Aquatic Life and Wildlife	Primary Contact Recreation	Secondary Contact Recreation	Shellfish Harvesting	
Moose Brook (MA34-17)		X				
Tripple Brook (MA34-16)		X				

Category 3 Waters: No Uses Assessed	
Waterbody Segment	**Location Description**
Manhan River (MA34-10)	Headwaters, northeast of Norwich Pond, Huntington to inlet Tighe Carmody Reservoir, Southampton
Potash Brook (MA34-12)	Headwaters to confluence with Manhan River, Southampton
Tighe Carmody Reservoir (MA34089)	Southampton

Category 5 Waters: Waters Requiring a TMDL		
Waterbody Segment	**Location Description**	**Impairment Cause**
Manhan River (MA34-11)	Outlet Tighe Carmody Reservoir, Southampton to confluence with Connecticut River, Easthampton	*E. coli*
Pequot Pond (MA32055)	Westfield/Southampton	(Eurasian Water Milfoil, *Myriophyllum spicatum**) (Non-native Aquatic Plants*) Oxygen, Dissolved Phosphorus (Total)
		*TMDL not required (non-pollutant)

2.3.2 Draft Massachusetts Year 2016 Integrated List of Waters

A Final 2016 Integrated List of Waters is available from MassDEP,[15] which makes the following changes from the 2014 Integrated List of Waters:

- North Branch of the Manhan River (MA34-54): added as a Category 2 water

[14] MassDEP, Bureau of Water Resources "Final Massachusetts Year 2014 Integrated List of Waters". December 2015. Accessed online at: http://www.mass.gov/eea/docs/dep/water/resources/07v5/14list2.pdf.

[15] MassDEP, Bureau of Water Resources, "Draft Massachusetts Year 2016 Integrated List of Waters". June 2017. Accessed online at: https://www.mass.gov/files/documents/2017/08/zu/16ilwplist.pdf

- Sacket Brook (MA34-45): added as a Category 3 water
- Pequot Pond (MA32055): impairments revised to remove Total Phosphorus and add Chlorophyll-a and *Enterococcus* as Category 5 impairments

As of June 2021, the Massachusetts Year 2016 Integrated List of Waters has been finalized,[16] and as of November 2021 the Massachusetts Year 2018/2020 Integrated List of Waters[17] has been finalized. The 2018/2020 List includes the following changes:

- Red Brook (M34-88) as a Category 2 water
- Red Brook (MA34-92) as a Category 3 water
- Tripple Brook (MA34-16) as a Category 3 water
- Manhan River (MA34-11): impairments revised to include Water Chestnut
- Pequot Pond (MA32055): impairments revised to again include Total Phosphorus

As of August 2023, the Massachusetts Year 2022 Integrated List of Waters has been finalized and includes the following changes:

- Pequot Pond (MA32055): impairments revised to include Curly-leaf Pondweed and Water Chestnut

Please refer to **Appendix J** for annual updates to the receiving waters as necessary based on changes to the integrated list of waters.

2.3.3 Stormwater Pollutants of Concern

Based on the 2014 Integrated List of Waters, the stormwater-related pollutants of concern for Southampton's impaired waters include bacteria, nutrients, and dissolved oxygen concentrations. More information about these pollutants and their potential sources are included in **Appendix E**.

2.3.4 Applicable TMDLs

Several waterbodies within the Town of Southampton are identified as Category 5 waters (impaired and requiring a TMDL), as described in Section 2.2.1. Approved TMDLs have not been developed for Pequot Pond or Manhan River.

The Connecticut River watershed contributes to the Long Island Sound. Although none of the receiving waterbodies in Southampton are impaired for nitrogen according to the Massachusetts Integrated List of Waters, the Town of Southampton is required by EPA to incorporate additional MCMs and BMPs to address the Final TMDL for Nitrogen in the Long Island Sound.

[16] MassDEP, Bureau of Water Resources, "Massachusetts Year 2016 Integrated List of Waters". December 2019. Accessed online at: https://www.mass.gov/doc/final-massachusetts-year-2016-integrated-list-of-waters/download

[17] MassDEP, Bureau of Water Resources, "Massachusetts Integrated List of Waters for the Clean Water Act 2018/2020 Reporting Cycle – Draft for Public Comment". April 2021. https://www.mass.gov/doc/draft-massachusetts-integrated-list-of-waters-for-the-clean-water-act-20182020-reporting-cycle/download

Section 3
BMPs to Address 2016 Small MS4 General Permit MCMs

3.1 MCM 1: Public Education and Outreach

Objective: *The permittee shall implement an education program that includes educational goals based on stormwater issues of significance within the MS4 area. The ultimate objective of a public education program is to increase knowledge and change behavior of the public so that pollutants in stormwater are reduced.*

This section of the SWMP describes how to comply with the Public Education and Outreach requirements in General Permit Section 2.3.2.

3.1.1 MCM 1 BMPs from NOI

BMP ID	BMP Media/ Category	BMP Description	Targeted Audience	Responsible Department/ Parties	Measurable Goal	Beginning Year of BMP Implementation
1A	Multi-media (print and web materials)	Distribute an annual message in the spring (Apr/May) that encourages proper use and disposal of grass clippings and encourages use of slow-release fertilizers Distribute an annual message in the summer (Jun/Jul) that encourages proper management of pet waste Distribute an annual message in the fall (Aug/Sept/Oct) that encourages proper disposal of leaf litter	Residents	PVPC CRSWC, Highway Dept., Water Dept., ConCom, Planning Board	Distribute a minimum of three timed messages annually on specific Nitrogen TMDL related topics	2018

BMP ID	BMP Media/ Category	BMP Description	Targeted Audience	Responsible Department/ Parties	Measurable Goal	Beginning Year of BMP Implementation
1B	Multi-media (print and web materials)	Distribute an annual message in the spring (Apr/May) that encourages proper use and disposal of grass clippings and encourages use of slow-release fertilizers Distribute an annual message in the summer (Jun/Jul) that encourages proper management of pet waste Distribute an annual message in the fall (Aug/Sept/Oct) that encourages proper disposal of leaf litter	Businesses, Institutions, and Commercial Facilities	PVPC CRSWC, Highway Dept., Water Dept., ConCom, Planning Board	Distribute a minimum of three timed messages annually on specific Nitrogen TMDL related topics	2018
1C	Multi-media (print and web materials)	Education and outreach on stormwater management topics of significance in Southampton (including proper erosion and sedimentation control, permit requirements, and design standards). Educational topics will include but are not limited to those in Part 2.3.2.d.iii	Developers (Construction)	PVPC CRSWC, Highway Dept., Water Dept., ConCom, Planning Board	Distribute a minimum of two educational messages spaced at least a year apart	2019
1D		Not applicable – there are no industrial facilities within the Urbanized Area of the Town of Southampton	Industrial Facilities	Not applicable	If industrial facilities are added to the Urbanized Area within the permit term, distribute a minimum of two educational messages spaced at least a year apart	Not applicable

3.1.2 MCM 1 Implementation Plan

Please refer to the Annual Reports for any changes to planned content or schedule in the public outreach messaging over the course of each Permit Year.

BMP 1A Education and Outreach to Residents

Education and outreach goals for BMP 1A include:

- Increasing awareness of the impact of human activities on stormwater runoff and water quality
- Changing residential behavior over time
- Reaching broad audiences with information that appeals to a diverse public
- Meeting the education and outreach requirements of the 2016 Small MS4 General Permit Appendix F part B.I., Nitrogen TMDL requirements associated with the Long Island Sound TMDL

Southampton will distribute annual timed messages in accordance with the requirements of 2016 Small MS4 General Permit Appendix F part B.I. as follows:

- Annual spring message (Apr/May) encouraging proper use and disposal of grass clippings and encourages use of slow-release fertilizers
- Annual summer message (Jun/Jul) encouraging proper pet waste management
- Annual fall message (Aug/Sept/Oct) encouraging proper disposal of leaf litter

The Town will build upon the existing public education and outreach program to disseminate educational materials to residents via the internet, email, direct mailing, local cable channel, and/or public posting. The Town will coordinate public educational strategies with the Pioneer Valley Planning Commission's Connecticut River Stormwater Committee (PVPC CRSWC) and take advantage of existing materials wherever possible. Section 3.1.5 includes free resources the Town can take advantage of to supplement the program, including educational documents targeted towards residents.

BMP 1B Education and Outreach to Businesses, Institutions, and Commercial Facilities

Education and outreach goals for BMP 1B include:

- Increasing awareness of business practices that may contribute to stormwater pollution
- Changing behavior over time
- Improving compliance with local code
- Meeting the education and outreach requirements of 2016 Small MS4 General Permit Appendix F part B.I., Nitrogen TMDL requirements associated with the Long Island Sound TMDL

Southampton will distribute annual timed messages in accordance with the requirements of 2016 Small MS4 General Permit Appendix F part B.I. as follows:

- Annual spring message (Apr/May) encouraging proper use and disposal of grass clippings and encourages use of slow-release fertilizers
- Annual summer message (Jun/Jul) encouraging proper pet waste management
- Annual fall message (Aug/Sept/Oct) encouraging proper disposal of leaf litter

The Town will build upon the existing public education and outreach program to disseminate educational materials to businesses, institutions, and commercial facilities within Town via the internet, direct mailing, and/or posting of print materials at public buildings. The Town will coordinate public educational strategies with PVPC CRSWC and take advantage of existing materials wherever possible. Section 3.1.5 includes free resources the Town can take advantage of to supplement the program, including educational documents targeted towards businesses, institutions, and commercial facilities.

BMP 1C Education and Outreach to Developers

Education and outreach goals for BMP 1C include:

- Increasing awareness of the impact of construction activities on stormwater runoff and water quality
- Changing developer behavior over time
- Improving compliance with local code

Southampton will provide educational materials and general outreach to developers for stormwater management topics relevant to Southampton. Topics may include:


- Proper sediment and erosion control management practices
- Information about Low Impact Development (LID) principles and technologies
- Information about EPA's construction general permit (CGP)

The Town will build upon the existing public education and outreach program to disseminate educational materials to developers via the internet and/or attaching educational materials to permit applications. The Town will coordinate public educational strategies with PVPC CRSWC and take advantage of existing materials wherever possible. Section 3.1.5 includes free resources the Town can take advantage of to supplement the program, including educational documents targeted towards developers.

BMP 1D Education and Outreach to Industrial Facilities

The Industrial audience is not applicable as there are no industrial facilities within the Urbanized Area of the Town of Southampton as of the date of this SWMP.

3.1.3 MCM 1 Implementation Schedule

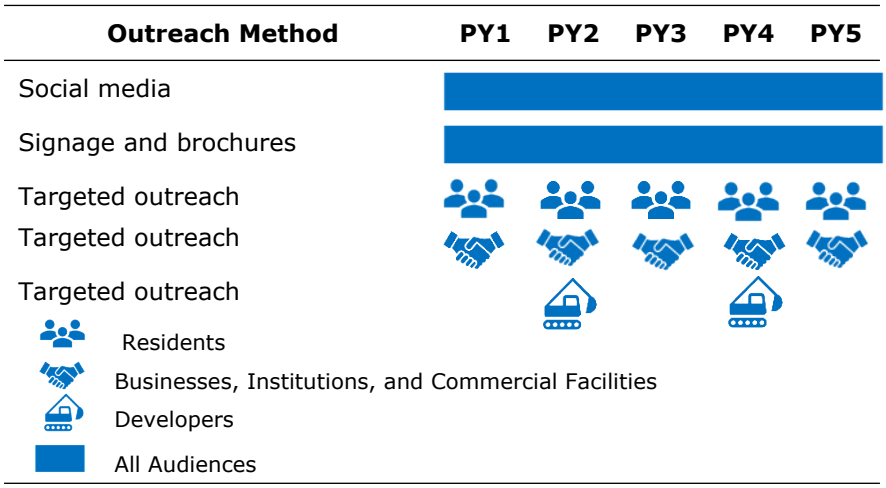

3.1.4 Public Education and Outreach Goals and Progress

Per Section 2.3.2.e of the General Permit, the public education and outreach program shall provide focused messages for specific audiences and show evidence that progress toward the goals of the program have been achieved. The following methods may be used by the Town to evaluate the effectiveness of the educational messages and overall education program:

- Quantify the number of each audience that is reached during direct mailings
- Track changes in behavior for specific issues addressed with education throughout the permit term (e.g., issues with erosion/sediment control during construction, pet waste bags found in catch basins, etc.)

The above methods used to evaluate the effectiveness of the program, and any additional methods developed after the date of this SWMP, shall be tied to the defined goals of the program and the overall objective of changes in behavior and knowledge.

3.1.5 MCM 1 Guidelines and Resources

The following links include free or low-cost resources Southampton can use to supplement the Public Education program.

EPA Public Education
https://cfpub.epa.gov/npstbx/

EPA Stormwater Management Program Resources – Public Education
https://www.epa.gov/npdes-permits/stormwater-tools-new-england#peo

EPA Stormwater Education Toolkit (SET)
http://www.stormwater.ucf.edu/toolkit/

EPA National Menu of BMPs for Stormwater
https://www.epa.gov/npdes/national-menu-best-management-practices-bmps-stormwater#edu

MassDEP Public Education
https://www.mass.gov/guides/stormwater-outreach-materials-to-help-towns-comply-with-the-ms4-permit

Developing an Effective Stormwater Education and Outreach Program for Your Community
http://www.urbanwaterslearningnetwork.org/wp-content/uploads/2016/04/Manual-Stormwater-Education-and-Outreach_2014.pdf

EPA - *Evaluation of the Role of Public Outreach and Stakeholder Engagement in Stormwater Funding Decisions in New England: Lessons from Communities*
https://www.epa.gov/sites/production/files/2015-09/documents/eval-sw-fundingnew-england.pdf

Urban Waters
http://www.nmstormwater.org/for-municipalities

Think Blue Massachusetts: Residents, Businesses, Developers, Industrial Facilities, and MS4 Communities
https://www.thinkbluemassachusetts.org/

3.1.6 MCM 1 Checklist of Key Documentation

Documentation of BMP progress should be kept in **Appendix F**. The following checklist includes the required documentation for MCM 1. See Section 5 of this Plan for additional record keeping information.

☐ All educational materials provided to target audiences

- ☐ Distribution lists for target audiences
- ☐ Dates of distribution of educational materials
- ☐ Annually track changes in social media subscription and use
- ☐ Note educational goals and opinion on effectiveness based on results tracked; modify education and outreach program if necessary

3.2 MCM 2: Public Involvement and Participation

Objective: *The permittee shall provide opportunities to engage the public to participate in the review and implementation of the SWMP.*

This section of the SWMP describes how to comply with the Public Involvement and Participation requirements in General Permit Section 2.3.3.

3.2.1 MCM 2 BMPs from NOI

BMP ID	BMP Category	BMP Description	Responsible Department/ Parties	Measurable Goal	Beginning Year of BMP Implementation
2A	Public Review	SWMP available for public review at Highway Department office	Highway Department	Allow annual review of stormwater management plan and public comment	2019
2B	Public Participation	Provide public participation opportunities	All Town Departments, Boards, and Committees	Allow public to participate in stormwater management plan annually	2019

3.2.2 MCM 2 Implementation Plan

BMP 2A Stormwater Management Plan Public Review

Southampton shall provide the public with an opportunity to review this Stormwater Management Plan prior to finalizing it, and with other opportunities to participate in the Town's Stormwater Program on an annual basis.

While the Highway Department is the responsible party for this BMP, multiple Town Departments can help aid in successful implementation, as public participation in stormwater management initiatives often crosses Departments.

This SWMP was presented at a public meeting on June 12, 2019 to solicit input from the general public. Additionally, the SWMP is available to the public for review and comment at the Highway Department office.

BMP 2B Public Participation in Stormwater Management Program

Public involvement and participation goals for BMP 2B include:

- Increasing public involvement in and knowledge of Southampton's stormwater program

- Improving water quality through local clean up and waste collection events

Southampton shall continue to provide notice for public meetings per Massachusetts General Law requirements, including meetings pertaining to the Stormwater Management Program.

The Town shall continue to provide annual opportunities for public participation in the Program. These opportunities may include but are not limited to stormwater-related events with school groups, Hazardous Household Waste Day, environmental grants distributed under the Richard Allen Scholarship Program, and Adopt-a-Road/Adopt-a-Stream clean-up events.

Appendix E includes a document with helpful tips for organizing and conducting volunteer clean-up events that Southampton may reference. The Town shall document all public participation activities in the Annual Reports, and documentation should seek to quantify results or impact to better evaluate the public involvement and participation program effectiveness.

3.2.3 MCM 2 Implementation Schedule

BMP	PY1	PY2	PY3	PY4	PY5
2A Stormwater Management Plan Public Review	●	●	●	●	●
2B Public Participation in Stormwater Management Program	⟷				

● = annual requirement

⟷ = ongoing requirement

3.2.4 MCM 2 Guidelines and Resources

The following links include free or low-cost resources Southampton can use to supplement the Public Involvement program.

EPA National Menu of BMPs for Stormwater
https://www.epa.gov/npdes/national-menu-best-management-practices-bmps-stormwater#inv

EPA - *Evaluation of the Role of Public Outreach and Stakeholder Engagement in Stormwater Funding Decisions in New England*
https://www.epa.gov/sites/production/files/2015-09/documents/eval-sw-funding-new-england.pdf

Manchester Urban Ponds Restoration Program - *Tips for Organizing and Conducting Volunteer Clean-up Events*
Available in Appendix E of this SWMP

Massachusetts Open Meeting Law Guide
http://www.mass.gov/ago/docs/government/oml/oml-guide.pdf

3.2.5 MCM 2 Checklist of Key Documentation

Documentation of BMP progress should be kept in **Appendix F**. The following checklist includes the required documentation for MCM 2. See Section 5 of this Plan for additional record keeping information.

- ☐ Public meeting dates and topics when stormwater management is discussed

- ☐ Dates of public participation activities and quantification of participation (such as number of volunteers/participants, number of bags collected, etc.)

3.3 MCM 3: Illicit Discharge Detection and Elimination (IDDE) Program

Objective: *The permittee shall implement an IDDE program to systematically find and eliminate sources of non-stormwater discharges to its municipal separate storm sewer system and implement procedures to prevent such discharges.*

This section of the SWMP describes how to comply with the Illicit Discharge Detection and Elimination Program requirements in General Permit Section 2.3.4.

3.3.1 MCM 3 BMPs from NOI

BMP ID	BMP Category	BMP Description	Responsible Department/ Parties	Measurable Goal	Beginning Year of BMP Implementation
3A	Inventory of All Identified Sanitary Sewer Overflows (SSOs) within Previous 5 Years	No SSO inventory is needed at this time as the Town does not have public sewer service. If sewer service is added, develop SSO inventory in accordance with permit conditions	Highway Department	Not applicable at this time	Not applicable
3B	Storm sewer system map	Outfall Inventory complete. Improve map as new data is collected. Add data to GIS map as required by Section 2.3.4.5, including interconnections with other MS4 systems, waterbody use impairments, and catchment delineations.	Highway Department	Update map within 2 years of effective date of permit and complete full system map 10 years after effective date of permit	2018

BMP ID	BMP Category	BMP Description	Responsible Department/ Parties	Measurable Goal	Beginning Year of BMP Implementation
3C	IDDE By-law	The IDDE program shall include adequate legal authority to prohibit, investigate, and eliminate illicit discharges and implement enforcement procedures and actions	Highway Department	The Town has met this requirement by adopting an Illicit Discharges by-law in 2007. Continue to enforce existing IDDE by-law	2018 (completed)
3D	Written IDDE program	Develop written IDDE program	Highway Department	Complete written IDDE program within 1 year of the effective date of permit, update components annually as needed	2018 (completed)
3E	Dry Weather Outfall and Interconnection Screening and Sampling	Perform dry weather outfall, interconnection screening and sampling as needed in accordance with outfall screening procedure and permit conditions	Highway Department	Complete 3 years after effective date of permit. Track number of illicit discharges identified and volume removed. Summarize sampling results	2018
3F	Catchment Investigations and Wet Weather Screening and Sampling	Develop investigation procedures and priority ranking of catchments based on System Vulnerability Factors and evaluate catchments according to ranking, IDDE Program, and permit conditions	Highway Department	Complete 10 years after effective date of permit. Track number and percentage of MS4 catchments evaluated. Track number of illicit discharges identified and volume removed. Summarize screening / sampling results	2019
3G	Ongoing Screening	Reprioritize each outfall or interconnection, schedule ongoing dry and wet weather screening	Highway Department	Complete ongoing outfall screening upon completion of IDDE Program	2018

BMP ID	BMP Category	BMP Description	Responsible Department/ Parties	Measurable Goal	Beginning Year of BMP Implementation
3H	Employee Training	Provide internal training to employees involved in IDDE program and utilize PVPC CRSWC training	Highway Department, PVPC CRSWC	Train annually, report on the frequency and type of employee training in each annual report	2018

3.3.2 MCM 3 Implementation Plan

A written IDDE Plan has been developed for the Town of Southampton and is provided in **Appendix J**. Refer to this Plan for the complete IDDE program and requirements of MCM 3. This section presents a summary of the information presented in the IDDE Plan.

BMP 3A SSO Inventory

The Town must identify all known locations where sanitary sewer overflows (SSOs) have discharged to the municipal drainage system within the past five (5) years and create an inventory in accordance with the requirements of section 2.3.4.4 of the 2017 Small MS4 General Permit. A small portion of the Town near Pequot Pond has private sewer connections to the City of Westfield sewer system, and a small portion of the Town on College Highway has private sewer connections to the City of Easthampton, but there is no public sewer system within the Town, and therefore the SSO inventory is not applicable at this time.

Should the Town add public sewer service and experience an overflow or bypass event, the SSO inventory in **Appendix G** will be modified as required. See Section 2 of the IDDE Plan for additional information.

SSO Reporting: *In the event of an overflow or bypass, a notification must be reported within 24 hours by phone to MassDEP, EPA, and other relevant parties. Follow up the verbal notification with a written report following MassDEP's SSO/Bypass notification form within 5 calendar days of the time you become aware of the overflow, bypass, or backup.*

The MassDEP contacts are:	The EPA contacts are:
Western Region (413) 784-1100 436 Dwight Street Springfield, MA 01103 24-hr Emergency Line: (888) 304-1133	EPA New England (617) 918-1510 5 Post Office Square Boston, MA 02109

BMP 3B Storm Sewer System Map

A comprehensive map of Southampton's drainage system has been developed, and the Town has met a large portion of the requirements of this BMP. Town staff should continue to update the map as necessary to reflect new infrastructure, newly discovered information, corrections or modifications, improved connectivity, and progress made. See Section 3 of the IDDE Plan for additional information.

BMP 3C IDDE By-law

The IDDE program shall include adequate legal authority to prohibit, investigate, and eliminate illicit discharges and implement enforcement procedures and actions.

Southampton has met this requirement by adopting *Illicit Connections and Discharges to Municipal Storm Drain System By-law* (Article XXXV of the Town's General By-Laws) in June of 2007. This by-law prohibits illicit connections and unauthorized discharges to the Town's drainage system. The Highway Department, its employees or its designated agents serve as the authorized enforcement agency for the by-law. See Section 4 of the IDDE Plan for additional information.

BMP 3D Written IDDE Program

Southampton has implemented a town-wide IDDE Plan, finalized in 2019, which includes procedures and timelines developed in accordance with the 2016 Small MS4 General Permit. The Town should continue to update and modify the Plan on an as-needed basis.

The IDDE Plan will include outfall screening on High and Low Priority Outfalls within 3 years of the permit's effective date, catchment investigations for 100% of the Problem Outfalls within 7 years of the permit's effective date, and 100% of all catchment investigations within 10 years of the permit's effective date. The outfall/interconnection inventory and initial ranking and the dry weather outfall and interconnection screening and sampling results will be included in the IDDE Plan. See the IDDE Plan in **Appendix J** for additional information.

BMP 3E Dry Weather Outfall/Interconnection Screening and Sampling

Dry weather outfall screening and sampling methods are described in Section 7 of the IDDE Plan included in **Appendix J**. Field investigations must be completed during dry weather conditions to confirm whether any Low or High Priority outfalls have dry weather flow, which may be indicative of illicit connections/discharges. The initial catchment delineation and priority ranking must be updated by the end of Permit Year 3 based on the data gathered in the field.

All data gathered during implementation of this BMP must be reported annually, including the number of illicit discharged identified, corrective measures planned and implemented, estimated volume removed, and a summary of screening and sampling results. See Section 7.1 of the IDDE Plan for additional information.

BMP 3F Catchment Investigations and Wet Weather Screening and Sampling

Catchment investigation procedures are described in Section 7 of the IDDE Plan included in **Appendix J**. Each catchment associated with an outfall or interconnection within the MS4 must be investigated based on identified System Vulnerability Factors (SVF, i.e., the likelihood that illicit discharges/connections exist) in that particular area. For all catchments, key junction manholes shall be opened and inspected for evidence of illicit connections during dry weather conditions. For catchments with one or more SVF, wet weather monitoring must be completed. The Town will identify the number of outfall catchments in the MS4 that have been evaluated using the catchment investigation procedure developed under BMP 3D.

All data gathered during implementation of this BMP must be reported annually, including number and percentage of MS4 catchments evaluated, number of illicit discharges identified, corrective measures planned and implemented, estimated volume removed, and a summary of screening/sampling results. See Section 7.2 of the IDDE Plan for additional information.

BMP 3G Ongoing Screening

At the conclusion of field work for BMPs 3E and 3F, the outfall/interconnection inventory should be updated and reprioritized for ongoing screening once every five years. Ongoing dry and wet weather screening will continue after completion of the written IDDE program. See Section 8.3 of the IDDE Plan for additional information.

BMP 3H Employee Training

Employees involved in the IDDE Program must be trained annually on the Program, including how to recognize illicit discharges and SSOs in accordance with the IDDE Plan. See Section 9.2 of the IDDE Plan for additional information.

3.3.3 MCM 3 Implementation Schedule

EPA's implementation timeline for the IDDE Program is available in **Appendix E**.

BMP	PY1	PY2	PY3	PY4	PY5
3A SSO Inventory	N/A				
3B Storm Sewer System Map	●	↔	↔	↔	↔
3C IDDE By-Law	✓				
3D Written IDDE Program	✓				
3E Dry Weather Outfall/Interconnections Screening and Sampling	↔	↔	↔		
3F Catchment Investigations and Wet Weather Screening and Sampling		↔	↔	↔	↔
3G Ongoing Screening	↔	↔	↔	↔	↔
3H Employee Training	●	●	●	●	●

✓ = BMP complete

● = annual requirement or year due

↔ = ongoing requirement

3.3.4 MCM 3 Guidelines and Resources

The Town-specific procedures in the IDDE Plan were developed using the IDDE Guidance Manual and New England Source Tracking Protocol linked below. A link to the Town's Illicit Discharge By-law is also provided below.

Center for Watershed Protection - *Illicit Discharge Detection and Elimination: A Guidance Manual for Program Development and Technical Assessments*
https://www3.epa.gov/npdes/pubs/idde_manualwithappendices.pdf

EPA New England - *Bacterial Source Tracking Protocol*
https://www3.epa.gov/region1/npdes/stormwater/ma/2014AppendixI.pdf

Southampton General By-laws - Article XXXV: *Illicit Connections and Discharges to Municipal Storm Drain System By-law*
http://www.townofsouthampton.org/Town%20Clerk/GENERAL%20BY-LAW%203-15-2018.pdf

3.3.5 MCM 3 Checklist of Key Documentation

Documentation of BMP progress should be kept in **Appendix F**. The following checklist includes the required documentation for MCM 3. More information about IDDE reporting is located in Section 10 of the IDDE Plan. See Section 5 of this Plan for additional record keeping information.

- ☐ Log of phone calls and complaints received regarding suspected illicit connections and other storm drain issues, including dates and actions taken
- ☐ If it becomes applicable through the addition of public sewer service to the Town, SSO inventory (updated annually), including the number of illicit discharges/ connections identified and/or removed and the volume of sewage removed
- ☐ Illicit discharge corrective measures implemented and/or proposed, with implementation schedule
- ☐ Drainage system map
- ☐ Data collected during dry and wet weather outfall/interconnection investigations, including the date, outfall/interconnection identifier, location, weather conditions at time of sampling, precipitation within the previous 48 hours, field screening results, and results of all analyses (summarize on an annual basis and for the entire permit term)
- ☐ Number and percent of total outfall catchments served by the MS4 evaluated using the catchment investigation procedure
- ☐ Presence or absence of System Vulnerability Factors for each catchment
- ☐ Data collected during key junction manhole investigations
- ☐ Inspection and maintenance records
- ☐ Frequency and type of employee training, including employees trained, training topic, date/time, and materials presented

3.4 MCM 4: Construction Site Stormwater Runoff Control

Objective: *To minimize or eliminate erosion and maintain sediment on site so that it is not transported in stormwater and allowed to discharge to a water of the U.S. through the permittee's MS4.*

This section of the SWMP describes how to comply with the Construction Site Stormwater Runoff Control requirements in General Permit Section 2.3.5.

3.4.1 MCM 4 BMPs from NOI

BMP ID	BMP Category	BMP Description	Responsible Department/ Parties	Measurable Goal	Beginning Year of BMP Implementation
4A	Site Inspection and Enforcement of Erosion and Sediment Control (ESC) measures	Continue to implement and enforce the existing site inspection procedures within the Erosion and Sediment Control for Stormwater Management By-law (Section XIV of the Zoning By-laws)	Highway Dept., Planning Board, ConCom	Review current procedures and modify if necessary within 1 year of permit effective date	2018 (completed)
4B	Site Plan Review	Modify the existing by-law to include evaluation of opportunities for use of low impact design and green infrastructure	Highway Dept., Planning Board, ConCom, Board of Selectmen, Town Administrator	Complete modifications within 1 year of permit effective date. Include tracking information regarding the number of site reviews, inspections, and enforcement actions in the annual report	2018
4C	Erosion and Sediment Control	Continue to implement and enforce the existing Erosion and Sediment Control By-law requirements for construction site operators to implement an ESC program	Highway Dept., Planning Board, ConCom, Board of Selectmen, Town Administrator	Review current procedures and modify if necessary within 1 year of the effective date of permit	2018
4D	Waste Control	Incorporate requirements to control wastes into the existing by-law, including but not limited to, discarded building materials, concrete truck wash out, chemicals, litter, and sanitary wastes	Highway Dept., Planning Board, ConCom, Board of Selectmen, Town Administrator	Complete within 1 year of the effective date of permit	2018

3.4.2 MCM 4 Implementation Plan

Per the 2016 Small MS4 General Permit, Southampton must develop and implement the following items, which will be adopted as regulation modifications or a formalized procedure. Note that while Southampton can choose to implement these items Town-wide, they are only required for disturbances within the regulated area that are greater than or equal to one acre or less than one acre if that disturbance is part of a larger common plan of development or sale that would disturb one or more acres.

- A regulatory mechanism that requires the use of sediment and erosion control practices at construction sites, as well as controls for other wastes on construction sites such as demolition debris, litter, and sanitary wastes
- Written procedures for site inspections and enforcement of sediment and erosion control measures, including the responsible party for site inspections and enforcement authority, due within one year of the effective date of the permit
- Requirements for construction site operators performing land disturbance activities within the MS4 jurisdiction that result in stormwater discharges to the MS4 to implement a sediment and erosion control program that includes BMPs appropriate for the conditions at the construction site
- Requirements for construction site operators within the MS4 jurisdiction to control wastes, including but not limited to, discarded building materials, concrete truck wash out, chemicals, litter, and sanitary wastes
- Written procedures for site plan review and inspection and enforcement, due within one year of the effective date of the permit

BMP 4A Site Inspection and Enforcement of Erosion and Sediment Control (ESC) Measures

The Town implements and enforces a program to reduce pollutants in stormwater runoff discharged to the MS4 system from construction activities, including use of sediment and erosion control practices, at sites greater than one acre. The Town adopted a by-law entitled *Erosion and Sediment Control for Stormwater Management* (Section XIV of the Town of Southampton Zoning By-laws) in 2007 that provides guidance for site planning and stormwater runoff control during construction and post-construction to protect local water resources from discharges. The Planning Board serves as the enforcement agency with the ability to delegate powers or duties to its employees or agents or to the Highway Department.

Section G.6. of the *Erosion and Sediment Control for Stormwater Management By-law* requires that applicants arrange with the Southampton Highway Department or other Planning Board-designated agents for scheduling initial, erosion control, bury, and final inspections. Failure of the applicant to promptly correct any failures to comply with the requirements of an approved plan noted during inspections will result in the applicant becoming subject to the bonding provisions of Section K or the penalty provisions of Section L of the by-law. Refer to **Appendix E** for standard operating procedures (SOPs) and inspection forms developed by the Central Massachusetts Stormwater Coalition (CMRSWC) for site inspections, inspections of erosion and sediment controls, and constructed stormwater BMPs.

BMP 4B Site Plan Review

Southampton shall modify the written procedures for site inspections and enforcement of sediment and erosion control measures to include procedures for receipt and consideration of information submitted by the public and for consideration of potential water quality

impacts, evaluation of opportunities for use of LID and green infrastructure, a requirement for BMP inspections during- and post-construction, and procedures for tracking site reviews, inspections, and enforcement actions.

BMP 4C Erosion and Sediment Control

Southampton shall continue to implement and enforce the existing *Erosion and Sediment Control for Stormwater Management* by-law (Section XIV of the Town's Zoning By-laws) requirements for construction site operators to implement an erosion prevention and sediment control (ESC) program on-site. Current procedures will be reviewed and modified if necessary to comply with the requirements of the 2016 Small MS4 General Permit.

BMP 4D Waste Control

The Town will modify the existing *Erosion and Sediment Control for Stormwater Management* by-law to incorporate specific language requiring the control of waste materials, including but not limited to discarded building materials, concrete truck wash out, chemicals, litter, and sanitary wastes.

3.4.3 MCM 4 Implementation Schedule

BMP	PY1	PY2	PY3	PY4	PY5
4A Site Inspection and Enforcement of Erosion and Sediment Control (ESC) Measures	●				
4B Site Plan Review	●				
4C Erosion and Sediment Control	●				
4D Waste Control	●				

● = year due

3.4.4 MCM 4 Guidelines and Resources

The following links include Southampton specific regulatory documents and free or low-cost resources Southampton can use to supplement the Construction program.

EPA Construction General Permit SWPPP template and inspection forms
https://www.epa.gov/npdes/epas-2017-construction-general-permit-cgp-and-related-documents

Massachusetts Stormwater Handbook
https://www.mass.gov/guides/massachusetts-stormwater-handbook-and-stormwater-standards

EPA SWMP Resources – *Construction Site Runoff Control*
https://www.epa.gov/npdes-permits/stormwater-tools-new-england#csrc

EPA National Menu of BMPs for Stormwater
https://www.epa.gov/npdes/national-menu-best-management-practices-bmps-stormwater#constr

Southampton Zoning By-laws (Section XIV, Erosion and Sediment Control for Stormwater Management)
http://www.townofsouthampton.org/Town%20Clerk/Zoning%20by-law%203-15-2018.pdf

3.4.5 MCM 4 Checklist of Key Documentation

Documentation of BMP progress should be kept in **Appendix F**. The following checklist includes the required documentation for MCM 4. See Section 5 of this Plan for additional record keeping information.

- ☐ Number of site reviews, inspections, and enforcement actions
- ☐ Site inspection forms
- ☐ Modifications to Southampton's by-laws, regulations, policies, and/or procedures as necessary

3.5 MCM 5: Post-Construction Stormwater Management

Objective: *Reduce the discharge of pollutants found in stormwater through the retention or treatment of stormwater after construction on new or redeveloped sites.*

This section of the SWMP describes how to comply with the Stormwater Management in New Development and Redevelopment requirements in General Permit Section 2.3.6.

3.5.1 MCM 5 BMPs from NOI

BMP ID	BMP Category	BMP Description	Responsible Department/ Parties	Measurable Goal	Beginning Year of BMP Implementation
5A	As-built Plans for On-Site Stormwater Control	Continue to implement and enforce the existing Erosion and Sediment Control By-law requirements for Local Stormwater Permit applicants to submit as-built plans for stormwater controls and to submit an operation, maintenance, and inspection agreement	Highway Department, Planning Board, ConCom	Continue to implement and enforce the existing by-law	2018
5B	Inventory and Priority Ranking of MS4-Owned Properties for BMP Retrofits	Identify at least 5 permittee-owned properties that could be modified or retrofitted with BMPs to reduce impervious areas and update annually	Highway Department, Planning Board, ConCom, Board of Selectmen, Town Administrator	Complete report no later than 4 years of permit effective date. Beginning in year 5 keep running list of at least 5 retrofit sites	2020

BMP ID	BMP Category	BMP Description	Responsible Department/ Parties	Measurable Goal	Beginning Year of BMP Implementation
5C	Assess Allowing Green Infrastructure	Develop a report assessing existing local regulations to determine the feasibility of making green infrastructure practices allowable when appropriate site conditions exist	Highway Department, Planning Board, ConCom, Board of Selectmen, Town Administrator	Complete 4 years after permit effective date and implement recommendations of report	2020
5D	Assess Street Design and Parking Lot Guidelines	Develop a report assessing requirements that affect the creation of impervious cover. The assessment will help determine if changes to design standards for streets and parking lots can be modified to support low impact design options	Highway Department, Planning Board, ConCom, Board of Selectmen, Town Administrator	Complete 4 years after permit effective date and implement recommendations of report	2020
5E	Post-Construction By-law and Regulations	Modify the Town's existing stormwater by-law to contain new MS4 provisions per section 2.3.6.a	Highway Department, Planning Board, ConCom, Board of Selectmen, Town Administrator	Modify existing by-law and/or regulations if necessary within 2 years of permit effective date	2019

3.5.2 MCM 5 Implementation Plan

BMP 5A As-built Plans for On-Site Stormwater Control

The Town shall continue to implement and enforce the existing *Erosion and Sediment Control for Stormwater Management* (Section XIV of the Town's Zoning By-laws), passed in 2007, which requires that Local Stormwater Management Permit applicants submit as-built plans for stormwater controls and to submit an operation, maintenance, and inspection agreement. The Town will modify the permit application for Stormwater Management Permits to specify that as-built plans must be submitted to the Highway Department no later than two years after completion of construction projects.

BMP 5B Retrofit Feasibility Assessment

The Town must identify at least five town-owned properties that could potentially be modified or retrofitted with BMPs designed to reduce the frequency, volume, and pollutant loads of stormwater discharges through a reduction of impervious area. This inventory must be updated annually starting in Permit Year 5.

Section 2.3.6.d of the 2016 Small MS4 General Permit describes factors and considerations for selecting potential sites with the goal of reducing impervious area and improving water quality. The Town should continue to look for cost-efficient opportunities to improve drainage, replace existing catch basins with deep sump catch basins, and add water quality BMPs.

BMP 5C Assess Allowing Green Infrastructure

As detailed in 2016 Small MS4 General Permit Section 2.3.6.c, Southampton shall develop a report assessing local regulations to determine the feasibility of making green roofs, infiltration practices, and water harvesting devices allowable when appropriate site conditions exist. The Town shall implement all recommendations in accordance with the schedules contained in the assessment.

BMP 5D Assess Street Design and Parking Lot Guidelines

In accordance with 2016 Small MS4 General Permit Section 2.3.6.b, Southampton shall develop a report assessing current street design and parking lot guidelines and other local requirements that affect the creation of impervious cover. This assessment shall be used to provide information to allow the Town to determine if changes to design standards for streets and parking lots can be made to support low impact design (LID) options. Input will be gathered from multiple Town departments.

The final report will be appended to this SWMP once completed, and report recommendations will be implemented by Permit Year 9 with progress reported annually.

BMP 5E Post-Construction By-Law and Regulations

Southampton has met the requirement to implement and enforce a program to reduce pollutants in stormwater runoff discharged to the municipal drainage system from post-construction activities for all new development and redevelopment sites greater than one acre by adopting a by-law entitled *Illicit Connections and Discharges to Municipal Storm Drain System By-law* (Article XXXV of the Town's General By-Laws) and a by-law entitled *Erosion and Sediment Control for Stormwater Management* (Section XIV of the Town's Zoning By-Laws) in 2007. These by-laws provide guidance for site planning and stormwater runoff control during construction and post-construction to protect local water resources from discharges.

The Highway Department serves as the enforcement agency for the illicit connections by-law and the Planning Board serves as the enforcement agency for the erosion and sediment control by-law. The Town will need to review the existing by-laws and associated regulations with respect to the 2016 Small MS4 General Permit and modify as needed.

Revisions to the Town's *Erosion and Sediment Control for Stormwater Management By-law* were approved at Town Meeting on June 12, 2021. A copy of the Annual Town Meeting Warrant, which includes the revised stormwater bylaw text on page 18, is included in **Appendix F**.

3.5.3 MCM 5 Implementation Schedule

BMP	PY1	PY2	PY3	PY4	PY5
5A As-built Plans for On-Site Stormwater Control	✓				
5B Retrofit Feasibility Assessment				●	→
5C Assess Feasibility of Allowing Green Infrastructure				●	
5D Assess Street Design and Parking Lot Guidelines				●	
5E Post-Construction By-law and Regulations		●			

● = year due

3.5.4 MCM 5 Guidelines and Resources

The following links include free or low-cost resources Southampton can use to supplement the Post-Construction program.

Massachusetts Stormwater Handbook
https://www.mass.gov/guides/massachusetts-stormwater-handbook-and-stormwater-standards

EPA SWMP Resources – *Post Construction Stormwater Control*
https://www.epa.gov/npdes-permits/stormwater-tools-new-england#pcsm

EPA National Menu of BMPs for Stormwater
https://www.epa.gov/npdes/national-menu-best-management-practices-bmps-stormwater#post

EPA Small MS4 Permit Technical Support Document – *Stormwater Retrofit Techniques for Restoring Urban Drainages in Massachusetts and New Hampshire*
https://www3.epa.gov/region1/npdes/stormwater/assets/pdfs/BMPRetrofit.pdf

EPA – *Green Infrastructure Opportunities that Arise During Municipal Operations*
https://www.epa.gov/nep/green-infrastructure-opportunities-arise-during-municipal-operations

EPA - *Managing Stormwater in Your Community: A Guide for Building an Effective Post-Construction Program*
https://www3.epa.gov/npdes/pubs/stormwaterinthecommunity.pdf

EPA - *Managing Stormwater with LID Practices: Addressing Barriers to LID*
https://www3.epa.gov/region1/npdes/stormwater/assets/pdfs/AddressingBarrier2LID.pdf

Metropolitan Area Planning Council LID Toolkit
https://www.mapc.org/resource-library/low-impact-development-toolkit/

3.5.5 MCM 5 Checklist of Key Documentation

Documentation of BMP progress should be kept in **Appendix F**. The following checklist includes the required documentation for MCM 5. See Section 5 of this Plan for additional record keeping information.

- ☐ Measures the Town has taken to ensure adequate long-term operation and maintenance of stormwater BMPs and to require submission of as-built plans
- ☐ Modifications to Southampton's by-laws, regulations, policies, and/or procedures as necessary
- ☐ Status of BMP 5C and 5D assessments, including any planned or completed changes to local regulations and guidelines (BMP 5C) and findings and progress towards making the practices allowable (BMP 5D)
- ☐ Retrofit inventory, including all sites that have been modified or retrofitted (BMP 5B). Sites should include town-owned sites identified in the inventory as well as non-municipal property modified or retrofitted to mitigate impervious area

3.6 MCM 6: Good Housekeeping and Pollution Prevention

Objective: *The permittee shall implement an operations and maintenance program for permittee-owned operations that has a goal of preventing or reducing pollutant runoff and protecting water quality from all permittee-owned operations.*

This section of the SWMP describes how to comply with the Good Housekeeping and Pollution Prevention requirements in General Permit Section 2.3.7.

3.6.1 MCM 6 BMPs from NOI

BMP ID	BMP Category	BMP Description	Responsible Department/ Parties	Measurable Goal	Beginning Year of BMP Implementation
6A	Operation & Maintenance (O&M) Procedures & Inventory	Create written O&M procedures for and an inventory of parks and open spaces, buildings and facilities, and vehicles and equipment within the Urbanized Area where pollutants are exposed to stormwater runoff, and locations where vehicles and equipment are stored, including all requirements contained in 2.3.7.a.ii	Highway Department, Parks Department	Complete and implement 2 years after permit effective date	2019
6B	MS4 Infrastructure O&M Program	Establish and implement program for repair and rehabilitation of MS4 infrastructure	Highway Department	Complete and implement 2 years after permit effective date	2019
6C	Stormwater Pollution Prevention Plan (SWPPP)	Create SWPPPs for the Highway Department garage, Transfer Station, and other waste-handling facilities	Highway Department	Complete 2 years after effective date of permit	2019
6D	Catch Basin Cleaning Program	Implement procedures and schedule to optimize catch basin cleaning such that each catch basin is no more than 50% full	Highway Department	Track frequency and material quantity of catch basin cleaning in Town. In first Annual Report and in SWMP, document plan for optimizing catch basin cleaning	2018

BMP ID	BMP Category	BMP Description	Responsible Department/ Parties	Measurable Goal	Beginning Year of BMP Implementation
6E	Street Sweeping Program	Sweep all streets and permittee-owned parking lots in accordance with permit conditions	Highway Department	Sweep all streets and permittee-owned parking lots once per year in the spring and once in the fall. Rural uncurbed roads under exemption may be swept once per year. Document procedures in SWMP	2018
6F	Winter Road Maintenance Program	Minimize use of sand in deicing operations, and evaluate opportunities for use of alternative materials to sodium chloride and other salts during winter maintenance	Highway Department	Implement salt use optimization during deicing season, document salt use optimization procedures in SWMP and Annual Report	2018
6G	Inspection and Maintenance of Stormwater Treatment Structures	Develop inspection and maintenance procedures and frequencies for all stormwater treatment structures	Highway Department	Inspect and maintain 100% of treatment structures to ensure proper function, document inspection and maintenance procedures in SWMP	2018

3.6.2 MCM 6 Implementation Plan

BMP 6A Operation & Maintenance (O&M) Procedures & Inventory

Southampton must develop a written Town-Wide O&M Program for municipal facilities and equipment, including parks and open space, buildings and facilities, including schools, where pollutants are exposed to stormwater runoff, and vehicles and equipment. This plan will include an inventory of the municipally-owned facilities and equipment.

The municipal facilities and equipment inventory and written O&M program will be appended to this SWMP in **Appendix K** once complete.

BMP 6B MS4 Infrastructure O&M Procedures

The Town shall develop a plan describing the activities and procedures used to maintain MS4 infrastructure in a timely manner to reduce the discharge of pollutants from the MS4. The written program developed under this BMP will be appended to the SWMP in **Appendix K** once complete.

BMP 6C Stormwater Pollution Prevention Plan (SWPPP)

In accordance with General Permit Section 2.3.7.b, Southampton must develop and implement SWPPPs for Town-owned or operated waste handling facilities where pollutants are exposed to stormwater. In Southampton, those facilities include the transfer station and the Highway Department maintenance garage. SWPPP requirements include "regular" employee training for all members of the Pollution Prevention Team (at a minimum). Additionally, quarterly site inspections are required at these sites according to 2016 Small MS4 General Permit Section 2.3.7.b.iii.

BMP 6D Catch Basin Cleaning Program

The Town must clean and inspect catch basins to make sure that catch basins are no more than 50% full. Develop and implement a program to optimize routine inspections, cleaning, and maintenance of catch basins. If a catch basin is consistently less than 50% fill, the Town can reduce the frequency of cleanings. If a catch basin is more than 50% full during two consecutive cleanings/inspections, the Town must investigate the contributing drainage area for sources of excessive sediment loading and abate contributing sources when possible.

The Town must also store and dispose/reuse catch basin cleanings according to MassDEP policies. Refer to the Standard Operating Procedure (SOP) for Catch Basin Cleaning in **Appendix K** for additional recommendations and guidance related to this BMP.

BMP 6E Street Sweeping Program

The Town must establish and implement procedures for sweeping and/or cleaning streets and Town-owned parking lots. All streets must be swept and/or cleaned at least once per year in the spring (excluding rural streets with no curbs or catch basins). More frequent sweeping shall occur in targeted areas on the basis of pollutant load reduction potential. Street sweepings must be stored and disposed of or reused according to MassDEP policies. For rural streets with no curbs or catch basins, the Town must sweep at least once per year or develop a targeted inspection and sweeping plan for those streets.

The Town currently sweeps streets within the Urbanized Area twice per year in compliance with the enhanced street sweeping requirements of the Long Island Sound TMDL for Nitrogen. Refer to the SOP for Street Sweeping in **Appendix K** for additional recommendations and guidance related to this BMP.

BMP 6F Winter Road Maintenance Program

The Town shall establish and implement procedures for winter road maintenance, including the use and storage of salt and sand and the evaluation of at least one salt/chloride alternative for use in the municipality. Refer to the SOP for Winter Road Maintenance in **Appendix K** for additional recommendations and guidance for this BMP.

BMP 6G Inspection and Maintenance of Stormwater Treatment Structures

The Town shall develop inspection and maintenance procedures and frequencies for all stormwater treatment structures. An important first step will be to improve the inventory, mapping, and record keeping procedures for Town-owned or operated stormwater BMPs, such as detention ponds and swales. The inventory should be developed within two years of the permit effective date, per Section 2.3.4.5.a of the General Permit, and will be included in **Appendix K** once complete.

All Town-owned water quality BMPs must be inspected annually at a minimum. Note that drainage manholes and catch basins are not considered stormwater treatment structures for this BMP (structure maintenance procedures will be developed and implemented under BMPs 6B and 6D). Refer to the CMRSWC SOP for inspection of constructed stormwater BMPs included in **Appendix E**.

3.6.3 MCM 6 Implementation Schedule

BMP	PY1	PY2	PY3	PY4	PY5
6A O&M Program Procedures & Inventory		●			
6B MS4 Infrastructure O&M Program		●			
6C Stormwater Pollution Prevention Plans (SWPPPs)		●			
6D Catch Basin Cleaning Program	↔	↔	↔	↔	↔
6E Street Sweeping Program	↔	↔	↔	↔	↔
6F Winter Road Maintenance Program	↔	↔	↔	↔	↔
6G Inspection and Maintenance of Stormwater Treatment Structures	●	●	●	●	●

● = annual requirement or year due
↔ = ongoing requirement

3.6.4 MCM 6 Guidelines and Resources

The following links include free or low-cost resources Southampton can use to supplement the Good Housekeeping and Pollution Prevention program.

EPA Stormwater Management Program Resources – Good Housekeeping
https://www.epa.gov/npdes-permits/stormwater-tools-new-england#gh

EPA - National Menu of BMPs for Stormwater
https://www.epa.gov/npdes/national-menu-best-management-practices-bmps-stormwater#poll

Center for Watershed Protection - *Municipal Pollution Prevention/Good Housekeeping Practices*
https://owl.cwp.org/mdocs-posts/urban-subwatershed-restoration-manual-series-manual-9/

MassDEP - *Management of Catch Basin Cleanings*
https://www.mass.gov/files/documents/2018/03/09/catch-basins.pdf

MassDEP - *Reuse & Disposal of Street Sweepings*
https://www.mass.gov/files/documents/2018/05/14/street-sweepings.pdf

MassDEP - *Snow Disposal Guidance*
https://www.mass.gov/guides/snow-disposal-guidance

3.6.5 MCM 6 Checklist of Key Documentation

Good Housekeeping and Pollution Prevention-related documents should be kept in **Appendix K**. The following checklist includes the required documentation for MCM 6. See Section 5 of this Plan for additional record keeping information.

- ☐ O&M procedures for municipal facilities and equipment
- ☐ Inventory of municipal facilities and equipment

- ☐ Plan for optimizing catch basin cleaning and number of catch basins, quantity cleaned and inspected, total volume of material removed from all catch basins
- ☐ Miles of streets cleaned and the volume of material removed
- ☐ All records associated with SWPPP quarterly site inspections, maintenance activities, and training
- ☐ Inventory of Town-owned or operated stormwater treatment structures
- ☐ Inspection and maintenance procedures for Town-owned or operated stormwater treatment structures, including maintenance schedules and inspection results

Section 4
BMPs to Address Specific Waterbody Requirements

4.1 Long Island Sound TMDL for Nitrogen

As described in Section 3.2.3, the Town of Southampton is located within the Connecticut River watershed, which in turn is located within the Long Island Sound watershed. The Long Island Sound has an EPA-approved TMDL for Nitrogen. Discharges from MS4s in Massachusetts to waters that are tributaries to the Long Island Sound are subject to the requirements Appendix F, part B.1 of the 2016 MA Small MS4 General Permit.

4.1.1 Enhanced BMPs for Approved Out of State TMDL for Nitrogen

4.1.1.1 MCM 1: Public Education and Outreach

BMPs 1A/1B: Education and outreach to Residential and Business/Commercial/Institution stakeholders will be supplemented with annual timed messages on specific topics as follows:

- April/May: annual message in the spring that encourages the proper use and disposal of grass clippings and the proper use of slow-release fertilizers
- June/July: annual message in the summer that encourages the proper management of pet waste, including noting any existing ordinances where appropriate
- August/September/October: annual message in the fall that encourages the proper disposal of leaf litter

4.1.1.2 MCM 3: IDDE Program

BMP 3D: Per Section 2.3.4.7.a.iii. of the 2016 Small MS4 General Permit, outfalls to receiving waters associated with approved TMDLs applicable to the permittee, where illicit discharges have the potential to contain the pollutant identified as the cause of the water quality impairment should be identified as High Priority outfalls. As the entirety of the Town is located within the Connecticut River / Long Island Sound watershed, ranking all outfalls within the Town as High Priority does not allow for differentiation or priority use of resources in the IDDE Program. Therefore, upon the development of the final Nitrogen Source Identification Report in Permit Year 4, potential catchments determined to have high nitrogen loading will be reassessed as High Priority catchments.

The Nitrogen Source Identification Report was finalized in Permit Year 4. The report identified potential catchments determined to have high nitrogen loading and were reassessed as High Priority catchments. The Nitrogen Source Identification Report is provided within **Appendix F**.

4.1.1.3 MCM 5: Stormwater Management in New Development and Redevelopment

BMP 5A: The Town's existing *Stormwater Management By-law* or Rules and Regulations will be modified to contain new provisions related to optimization of stormwater management BMPs for nitrogen removal.

BMP 5B: The report containing a detailed inventory of MS4-owned properties and a running list of at least five sites that have potential for retrofits that will be developed will include options for nitrogen-reduction BMPs with a listing of planned structural BMPs and a plan and schedule for implementation.

4.1.1.4 MCM 6: Good Housekeeping and Pollution Prevention

BMP 6A: Written O&M procedures for permittee-owned properties will include procedures for proper management of fertilizers, grass cuttings, and leaf litter, and will establish requirements for use of slow-release fertilizers on permittee-owned property.

BMP 6E: The Town already meets the requirement to sweep municipal streets twice per year. Annual total street sweeping amounts, targeted inspection and sweeping plans for rural uncurbed streets, and revisions to the street sweeping prioritization schedule will be documented in Annual Reports.

4.1.2 Other Enhanced Requirements

Nitrogen Source Identification Report: Appendix F, part B.1 of the 2016 MA Small MS4 General Permit requires the development and submission of a Nitrogen Source Identification Report as part of the year 4 annual report, and the evaluation of all properties identified as presenting retrofit opportunities or areas for structural BMP installation as part of MCM 5 or identified in the Nitrogen Source Identification Report in the year 5 annual report.

Annual Report: The annual report will contain a table tracking existing structural BMPs installed in the Town from the Table 3 list in Attachment 1 of Appendix H of the 2016 MA MS4 General Permit, the total area treated by the design storage volume, and the estimated nitrogen removed per year.

4.2 Water Quality Limited Waterbodies

As described in Section 2 of the SWMP, several surface waterbodies within the Town of Southampton were identified in the Massachusetts Year 2014 Integrated List of Waters as Category 5 Waters requiring a TMDL for identified impairment(s). Per the 2014 Integrated List, the MA34-11 segment of the Manhan River is impaired for bacteria (*E. coli*), and Pequot Pond (MA32055) is impaired for total phosphorus and dissolved oxygen.

Per Appendix H of the 2016 Small MS4 General Permit, the Town must comply with the additional requirements outlined in Appendix H and described below to address bacteria and total phosphorus in stormwater discharges. There are no additional BMPs required for dissolved oxygen impairments beyond the outfall/interconnection monitoring described in the IDDE Plan.

4.2.1 Enhanced BMPs for Bacteria: Manhan River (MA34-11)

Appendix H, Part III of the 2016 Small MS4 General Permit describes enhanced BMPs for discharges to water quality limited waterbodies where bacteria or pathogens is the cause of the impairment.

4.2.1.1 MCM 1: Public Education and Outreach

BMP 1A: Southampton shall supplement the residential public education program with an annual message about the proper management of pet waste, including noting any existing bylaws where appropriate, and disseminating educational materials to dog owners at the

time of issuance or renewal of a dog license. Education materials shall describe the detrimental impacts of improper management of pet waste, requirements for waste collection and disposal, and penalties for non-compliance.

The enhanced educational outreach requirement is being met through the supplemental educational messages required by the Long Island Sound TMDL for Nitrogen, as described in BMP 1A in Section 3.1.1.

The Town shall also provide information to owners of septic systems about proper maintenance in any catchment that discharges to a waterbody impaired for bacteria or pathogens (i.e., Manhan River).

4.2.1.2 MCM 3: IDDE Program

BMP 3D: Catchments draining to any waterbody impaired for bacteria or pathogens (e.g., the MA34-11 segment of the Manhan River) shall be designated either Problem Catchments or High Priority in implementation of the IDDE program.

4.2.2 Enhanced BMPs for Total Phosphorus – Pequot Pond (MA32055)

Appendix H, Part II of the 2016 Small MS4 General Permit describes enhanced BMPs for discharges to water quality limited waterbodies where phosphorus is the cause of the impairment.

4.2.2.1 MCM 1: Public Education and Outreach

BMPs 1A/1B: Education and outreach to Residential and Business / Commercial / Institutional stakeholders will be supplemented with annual timed messages regarding the following topics:

- Spring – the proper use and disposal of grass clippings and encouraging the proper use of slow-release and phosphorus-free fertilizers
- Summer – the proper management of pet waste, including noting any existing bylaws where appropriate
- Fall – the proper disposal of leaf litter

4.2.2.2 MCM 5: Stormwater Management in New Development and Redevelopment

BMP 5A: The Town's existing *Stormwater Management By-law* or Rules and Regulations will be modified to contain new provisions related to optimization of stormwater management BMPs for phosphorus removal.

BMP 5B: The report containing a detailed inventory of MS4-owned properties and a running list of at least 5 sites that have potential for retrofits that will be developed will include BMPs that infiltrate stormwater when possible.

4.2.2.3 MCM 6: Good House Keeping and Pollution Prevention for Permittee Owned Operations

BMP 6A: Written O&M procedures for permittee-owned properties will include properly manage grass cuttings and leaf litter on Town-owned properties, including prohibiting blowing organic waste onto impervious surfaces.

BMP 6E: The Town already meets the requirement to sweep municipal streets twice per year. Annual total street sweeping amounts, targeted inspection and sweeping plans for

rural uncurbed streets, and revisions to the street sweeping prioritization schedule will be documented in Annual Reports.

4.2.2.4 Other Enhanced Requirements

Phosphorus Source Identification Report: Within four years of the permit effective date, the Town must complete a Phosphorus Source Identification Report that includes the following components:

- Calculation of total MS4 area draining to the water quality limited receiving water segments or their tributaries, including updated mapping and catchment delineations completed under the IDDE Program
- All screening and monitoring results targeting the receiving water segment(s)
- Impervious area and directly connected impervious area for the target catchment
- Identification, delineation and prioritization of potential catchments with high phosphorus loading
- Identification of potential retrofit opportunities or opportunities for the installation of structural BMPs during redevelopment, including the removal of impervious area.

Potential Structural BMPs: Within five years of the permit effective date, the Town must evaluate all Town-owned properties identified as presenting retrofit opportunities or areas for structural BMP installation under the Good Housekeeping Program or in the Phosphorus Source Identification Report that are within the drainage area of the water quality limited water or its tributaries. The evaluation shall include:

- The next planned infrastructure, resurfacing, or redevelopment activity planned for the property (if applicable) OR planned retrofit date
- The estimated cost of redevelopment or retrofit BMPs
- The engineering and regulatory feasibility of redevelopment or retrofit BMPs

The Town must also provide a list of planned structural BMPs and a plan and schedule for implementation. At least one structural BMP must be installed as a "demonstration project" within a catchment with high phosphorus load potential within six years of the permit effective date. The estimated phosphorus removal by structural BMPs installed in Southampton's regulated area must be tracked.

4.3 Additional Requirements for Discharges to Surface Drinking Water Supplies and Their Tributaries

According to Section 3.0 of the 2016 Small MS4 General Permit, MS4s that discharge to public surface drinking water supply sources or their tributaries should consider these waters a priority in the implementation of the SWMP. The surface water drinking water supply sources within the Town of Southampton (Tighe Carmody Reservoir and White Reservoir) and their tributaries are located outside of the Town of Southampton's regulated area.

Section 5
Program Evaluation, Record Keeping, and Reporting

5.1 Program Evaluation

The Town will annually self-evaluate its compliance with the terms and conditions of the 2016 Small MS4 General Permit, including the appropriateness of selected BMPs and progress toward defined measurable goals. The self-evaluation will be submitted as part of the Annual Report and maintained as part of the SWMP.

5.2 Record Keeping

The Town will keep all records required by the 2016 General Permit for at least five years, including, but not limited to the following key information:

- Monitoring results;
- Copies of reports;
- Records of outfall/interconnection screening;
- Follow-up and elimination of illicit discharges;
- Maintenance records; and
- Inspection records.

Checklists of record keeping items the Town should maintain are also included under each BMP in Section 3 of the SWMP. The record keeping items described above will be updated within **Appendix F** of the SWMP. Records relating to the 2016 Small MS4 General Permit, including the SWMP, will be made available to the public, as required by Section 4.2.c. of the Permit.

5.3 Annual Reports

The Town will submit annual reports each year of the Small MS4 permit term, due ninety days from the close of each reporting period (i.e., September 28). The reporting period will be a one-year period commencing on the permit effective date, and subsequent anniversaries thereof, except that the first annual report under the 2016 General Permit shall also cover the period from May 1, 2018 to the permit effective date, July 1, 2018.

Under the 2016 General Permit, annual reports will consist of a program assessment and update provided to EPA and more robust documentation included in Appendix F of this SWMP.

Per Section 4.4.b of the 2016 General Permit, the annual reports shall contain the following information:

i. A self-assessment review of compliance with the permit terms and conditions.

ii. An assessment of the appropriateness of the selected BMPs.

iii. The status of any plans or activities required by part 2.1 and/ or part 2.2, including:

- *Identification of all discharges determined to be causing or contributing to an exceedance of water quality standards and description of response including all items required by part 2.1.1;*
- *For discharges subject to TMDL related requirements, identification of specific BMPs used to address the pollutant identified as the cause of impairment and assessment of the BMPs effectiveness at controlling the pollutant (part 2.2.1. and Appendix F) and any deliverables required by Appendix F;*
- *For discharges to water quality limited waters a description of each BMP required by Appendix H and any deliverables required by Appendix H.*

iv. *An assessment of the progress towards achieving the measurable goals and objectives of each control measure in part 2.3 including:*

- *Evaluation of the public education program including a description of the targeted messages for each audience; method of distribution and dates of distribution; methods used to evaluate the program; and any changes to the program.*
- *Description of the activities used to promote public participation including documentation of compliance with state public notice regulations.*
- *Description of the activities related to implementation of the IDDE program including: status of the map; status and results of the illicit discharge potential ranking and assessment; identification of problem catchments; status of all protocols described in part 2.3.4.(program responsibilities and systematic procedure); number and identifier of catchments evaluated; number and identifier of outfalls screened; number of illicit discharges located; number of illicit discharges removed; gallons of flow removed; identification of tracking indicators and measures of progress based on those indicators; and employee training.*
- *Evaluation of the construction runoff management including number of project plans reviewed; number of inspections; and number of enforcement actions.*
- *Evaluation of stormwater management for new development and redevelopment including status of ordinance development (2.3.6.a.ii.), review and status of the street design assessment (2.3.6.b.), assessments to barriers to green infrastructure (2.3.6.c), and retrofit inventory status (2.3.6.d.)*
- *Status of the O&M Programs required by part 2.3.7.a.*
- *Status of SWPPP required by part 2.3.7.b. including inspection results.*
- *Any additional reporting requirements in part 3.0.*

v. *All outfall screening and monitoring data collected by or on behalf of the permittee during the reporting period and cumulative for the permit term, including but not limited to all data collected pursuant to part 2.3.4. The permittee shall also provide a description of any additional monitoring data received by the permittee during the reporting period.*

vi. *Description of activities for the next reporting cycle.*

vii. *Description of any changes in identified BMPs or measurable goals.*

viii. *Description of activities undertaken by any entity contracted for achieving any measurable goal or implementing any control measure.*

5.4 SWMP Modifications

Per Section 4.1 of the 2016 Small MS4 General Permit, the Town shall complete the following tasks:

a. *The permittee shall annually self-evaluate its compliance with the terms and conditions of this permit and submit each self-evaluation in the Annual Report. The permittee shall also maintain the annual evaluation documentation as part of the SWMP.*

b. *The permittee shall evaluate the appropriateness of the selected BMPs in achieving the objectives of each control measure and the defined measurable goals. Where a BMP is found to be ineffective the permittee shall change BMPs in accordance with the provisions below. In addition, permittees may augment or change BMPs at any time following the provisions below:*

    - *Changes adding (but not subtracting or replacing) components or controls may be made at any time.*
    - *Changes replacing an ineffective or infeasible BMP specifically identified in the SWMP with an alternative BMP may be made as long as the basis for the changes is documented in the SWMP by, at a minimum:*
        - *An analysis of why the BMP is ineffective or infeasible;*
        - *Expectations on the effectiveness of the replacement BMP; and*
        - *An analysis of why the replacement BMP is expected to achieve the defined goals of the BMP to be replaced.*

    The permittee shall indicate BMP modifications along with a brief explanation of the modification in each Annual Report.

c. *EPA or MassDEP may require the permittee to add, modify, repair, replace or change BMPs or other measures described in the annual reports as needed:*

    - *To address impacts to receiving water quality caused or contributed to by discharges from the MS4; or*
    - *To satisfy conditions of this permit*

    Any changes requested by EPA or MassDEP will be in writing and will set forth the schedule for the permittee to develop the changes and will offer the permittee the opportunity to propose alternative program changes to meet the objective of the requested modification.

The Town may update or revise the SWMP as needed as the Town's activities are modified, changed, or updated to meet permit conditions during the permit term. If it is necessary to modify or update the SWMP, the Town should follow this procedure to formalize the changes:

- Keep a log with a description of the modification, the date, and the name and signature of the person making it; and
- Re-sign and date the certification statement in Section 6 of this SWMP.

An amendment log and additional certification statements are located in **Appendix H**.

Section 6
SWMP Certification

"I certify under penalty of law that this document and all attachments were prepared under my direction or supervision in accordance with a system designed to assure that qualified personnel properly gathered and evaluated the information submitted. Based on my inquiry of the person or persons who manage the system, or those persons directly responsible for gathering the information, the information submitted is, to the best of my knowledge and belief, true, accurate, and complete. I am aware that there are significant penalties for submitting false information, including the possibility of fine and imprisonment for knowing violations."

Name: _____ Title: Chair

Signature: Maureen Gratton Date: 7/9/19

J:\S\S5005 Southampton\010 - MS4 Year 1 Compliance\Permitting\SWMP\Town of Southampton Stormwater Management Plan_Text.docx

APPENDIX A

Notice of Intent (NOI) for coverage under Small MS4 General Permit

Part I: General Conditions

General Information

Name of Municipality or Organization: Town of Southampton | State: MA

EPA NPDES Permit Number (if applicable): MA041021

Primary MS4 Program Manager Contact Information

Name: Randall Kemp | Title: Highway Department Superintendent

Street Address Line 1: P.O. Box 379

Street Address Line 2:

City: Southampton | State: MA | Zip Code: 01073

Email: highwaydept@townofsouthampton.org | Phone Number: (413) 527-3666

Fax Number:

Other Information

Stormwater Management Program (SWMP) Location (web address or physical location, if already completed): Physical location: 8 Fomer Road, Southampton, MA

Eligibility Determination

Endangered Species Act (ESA) Determination Complete? Yes

Eligibility Criteria (check all that apply): ☐ A ☐ B ☒ C

National Historic Preservation Act (NHPA) Determination Complete? Yes

Eligibility Criteria (check all that apply): ☒ A ☐ B ☐ C

☑ Check the box if your municipality or organization was covered under the 2003 MS4 General Permit

MS4 Infrastructure (if covered under the 2003 permit)

Estimated Percent of Outfall Map Complete? *(Part II, III, IV or V, Subpart B.3.(a.) of 2003 permit)*: 100%

If 100% of 2003 requirements not met, enter an estimated date of completion (MM/DD/YY):

Web address where MS4 map is published:

If outfall map is unavailable on the internet an electronic or paper copy of the outfall map must be included with NOI submission (see section V for submission options)

Copy of map is attached

Regulatory Authorities (if covered under the 2003 permit)

Illicit Discharge Detection and Elimination (IDDE) Authority Adopted? *(Part II, III, IV or V, Subpart B.3.(b.) of 2003 permit)*: Yes

Effective Date or Estimated Date of Adoption (MM/DD/YY): 06/04/07

Construction/Erosion and Sediment Control (ESC) Authority Adopted? *(Part II,III,IV or V, Subpart B.4.(a.) of 2003 permit)*: Yes

Effective Date or Estimated Date of Adoption (MM/DD/YY): 06/04/07

Post- Construction Stormwater Management Adopted? *(Part II, III, IV or V, Subpart B.5.(a.) of 2003 permit)*: Yes

Effective Date or Estimated Date of Adoption (MM/DD/YY): 06/04/07

Notice of Intent (NOI) for coverage under Small MS4 General Permit

Part II: Summary of Receiving Waters

Please list the waterbodies to which your MS4 discharges. For each waterbody, please report the number of outfalls discharging into it and, if applicable, the segment ID and any impairments.

Massachusetts list of impaired waters: *Massachusetts 2014 List of Impaired Waters-* http://www.mass.gov/eea/docs/dep/water/resources/07v5/14list2.pdf

Waterbody that receives flow from the MS4 and segment ID if applicable	Number of outfalls into receiving water segment	Chloride	Chlorophyll-a	Dissolved Oxygen/ DO Saturation	Nitrogen	Oil & Grease/ PAH	Phosphorus	Solids/ TSS/ Turbidity	E. coli	Enterococcus	Other pollutant(s) causing impairments
Manhan River (MA34-11)	1	☐	☐	☐	☐	☐	☐	☐	☒	☐	
Pequot Pond (MA32055)	1	☐	☐	☒	☐	☐	☒	☐	☐	☐	Non-native aquatic plants*, Eurasian Water Milfoil, Myriophyllum spicatum* *no TMDL required
Sawmill Brook	1	☐	☐	☐	☐	☐	☐	☐	☐	☐	
Outside Receiving	10	☐	☐	☐	☐	☐	☐	☐	☐	☐	
		☐	☐	☐	☐	☐	☐	☐	☐	☐	
		☐	☐	☐	☐	☐	☐	☐	☐	☐	
Click to lengthen table

Notice of Intent (NOI) for coverage under Small MS4 General Permit

Part III: Stormwater Management Program Summary

Identify the Best Management Practices (BMPs) that will be employed to address each of the six Minimum Control Measures (MCMs). For municipalities/organizations whose MS4 discharges into a receiving water with an approved Total Maximum Daily Load (TMDL) and an applicable waste load allocation (WLA), identify any additional BMPs employed to specifically support the achievement of the WLA in the TMDL section at the end of part III.

For each MCM, list each existing or proposed BMP by category and provide a brief description, responsible parties/departments, measurable goals, and the year the BMP will be employed (public education and outreach BMPs also requires a target audience). **Use the drop-down menus in each table or enter your own text to override the drop down menu.**

MCM 1: Public Education and Outreach

BMP Media/Category (enter your own text to override the drop down menu)	**BMP Description**	**Targeted Audience**	**Responsible Department/Parties** (enter your own text to override the drop down menu)	**Measurable Goal**	**Beginning Year of BMP Imple-mentation**
Multi-media methods	Distribute an annual message in the spring (Apr/May) that encourages proper use and disposal of grass clippings and encourages use of slow-release fertilizers Distribute an annual message in the summer (Jun/Jul) that encourages proper management of pet waste Distribute an annual message in the fall (Aug/Sept/Oct) that encourages proper disposal of leaf litter	1A - Residents	PVPC CRSWC, Hwy. Dept., Water Dept., ConCom, Planning Bd.	Distribute a minimum of three (3) timed messages annually on specific Nitrogen TMDL related topics	2018

Multi-media methods	Distribute an annual message in the spring (Apr/May) that encourages proper use and disposal of grass clippings and encourages use of slow-release fertilizers Distribute an annual message in the summer (Jun/Jul) that encourages proper management of pet waste Distribute an annual message in the fall (Aug/Sept/Oct) that encourages proper disposal of leaf litter	1B - Businesses, Institutions and Commercial Facilities	PVPC CRSWC, Hwy. Dept., Water Dept., ConCom, Planning Bd.	Distribute a minimum of three (3) timed messages annually on specific Nitrogen TMDL related topics	2018
Multi-media methods	Education and outreach on stormwater management topics of significance in Hampden (including proper erosion and sedimentation control, permit requirements, and design standards). Educational topics will include but are not limited to those in Part 2.3.2.d.iii	1C - Developers (construction)	PVPC CRSWC, Hwy. Dept., Water Dept., ConCom, Planning Bd.	Distribute the first of a minimum of two (2) educational messages spaced at least a year apart.	2019
	Not applicable - there are no industrial facilities within the urbanized area of the Town of Southampton	1D - Industrial Facilities	Not Applicable	If industrial facilities are added to the urbanized area within the permit term, distribute a minimum of two (2) educational messages spaced at least a year apart.	N/A

Notice of Intent (NOI) for coverage under Small MS4 General Permit

Part III: Stormwater Management Program Summary (continued)

MCM 2: Public Involvement and Participation

BMP Categorization	Brief BMP Description (enter your own text to override the drop down menu)	Responsible Department/Parties (enter your own text to override the drop down menu)	Additional Description/ Measurable Goal	Beginning Year of BMP Implementation
2A - Public Review	SWMP available for public review at Highway Department office	Highway Department	Allow annual review of stormwater management plan and public comment	2019
2B - Public Participation	Provide public participation opportunities; activities & leads in SWMP	All Town Departments, Boards, and Committees	Allow public to participate in stormwater management plan annually	2019

Notice of Intent (NOI) for coverage under Small MS4 General Permit

Part III: Stormwater Management Program Summary (continued)

MCM 3: Illicit Discharge Detection and Elimination (IDDE)

BMP Categorization (enter your own text to override the drop down menu)	**BMP Description**	**Responsible Department/Parties** (enter your own text to override the drop down menu)	**Measurable Goal** (all text can be overwritten)	**Beginning Year of BMP Imple-mentation**
3A - Inventory of All Identified Sanitary Sewer Overflows (SSOs) within Previous 5 Years	No SSO inventory is needed at this time as the Town is not sewered. If sewer service is added, develop SSO inventory in accordance with permit conditions	Not Applicable	Not applicable at this time	N/A
3B - Storm sewer system map	Outfall inventory complete. Improve map as new data is collected. Add data to GIS map as required by Section 2.3.4.5, including interconnections with other MS4 systems, waterbody use impairments, and catchment delineations	Highway Department	Update map within 2 years of effective date of permit and complete full system map 10 years after effective date of permit	2018
3D - Written IDDE program	Develop written IDDE program	Highway Department	Complete written IDDE program within 1 year of the effective date of permit, update components annually as needed	2018
3E - Dry Weather Outfall and Interconnection Screening and Sampling	Perform dry weather outfall, interconnection screening and sampling as needed in accordance with outfall screening procedure and permit conditions	Highway Department	Complete 3 years after permit effective date. Track number of illicit discharges identified and volume removed. Summarize sampling results	2018

3F - Catchment Investigations and Wet Weather Screening and Sampling	Develop investigation procedures and priority ranking of catchments based on System Vulnerability Factors and evaluate catchments according to ranking, IDDE Program, and permit conditions	Highway Department	Complete 10 years after permit effective date. Track number and percentage of MS4 catchments evaluated. Track number of illicit discharges identified and volume removed. Summarize screening / sampling results	2019
3G - Ongoing screening	Reprioritize each outfall or interconnection, schedule ongoing dry and wet weather screening	Highway Department	Complete ongoing outfall screening upon completion of IDDE program	2018
3H - Employee Training	Provide internal training to employees involved in IDDE program and utilize PVPC CRSWC sponsored training	Highway Department, PVPC CRSWC	Train annually, report on the frequency and type of employee training in each annual report	2018

Notice of Intent (NOI) for coverage under Small MS4 General Permit

Part III: Stormwater Management Program Summary (continued)

MCM 4: Construction Site Stormwater Runoff Control

BMP Categorization (enter your own text to override the drop down menu or entered text)	**BMP Description**	**Responsible Department/Parties** (enter your own text to override the drop down menu)	**Measurable Goal** (all text can be overwritten)	**Beginning Year of BMP Imple-mentation**
4A - Site Inspection and Enforcement of Erosion and Sediment Control (ESC) measures	Continue to implement and enforce the existing site inspection procedures within the Erosion and Sediment Control for Stormwater Management By-Law (Section XIV of the Zoning By-Laws)	Highway Dept., Planning Bd., ConCom	Review current procedures and modify if necessary within 1 year of permit effective date	2018
4B - Site Plan Review	Modify the existing by-law to include evaluation of opportunities for use of low impact design and green infrastructure	Hwy Dept., Planning Bd., ConCom, Bd. of Selectmen, Town Administrator	Complete modifications within 1 year of permit effective date. Include tracking information regarding the number of site reviews, inspections, and enforcement actions in the annual report	2018
4C - Erosion and Sediment Control	Continue to implement and enforce the existing Erosion and Sediment Control By-Law requirements for construction site operators to implement an erosion control plan	Hwy Dept., Planning Bd., ConCom, Bd. of Selectmen, Town Administrator	Review current procedures and modify if necessary within 1 year of the effective date of permit	2018
4D - Waste Control	Incorporate requirements to control wastes into the existing bylaw, including but not limited to, discarded building materials, concrete truck wash out, chemicals, litter, and sanitary wastes	Hwy Dept., Planning Bd., ConCom, Bd. of Selectmen, Town Administrator	Complete within 1 year of the effective date of permit	2018

Notice of Intent (NOI) for coverage under Small MS4 General Permit

Part III: Stormwater Management Program Summary (continued)

MCM 5: Post-Construction Stormwater Management in New Development and Redevelopment

BMP Categorization (enter your own text to override the drop down menu or entered text)	**BMP Description**	**Responsible Department/Parties** (enter your own text to override the drop down menu)	**Measurable Goal** (all text can be overwritten)	**Beginning Year of BMP Imple-mentation**
5A - As-built Plans for On-Site Stormwater Control	Continue to implement and enforce the existing Erosion and Sediment Control Bylaw requirements for Local Stormwater Management Permit applicants to submit as-built plans for stormwater controls and to submit an operation, maintenance, and inspection agreement	Highway Department, Planning Board, ConCom	Continue to implement and enforce the existing by-law	2018
5B - Inventory and Priority Ranking of MS4-Owned Properties for BMP Retrofits	Identify at least 5 permittee-owned properties that could be modified or retrofitted with BMPs to reduce impervious areas and update annually	Highway Dept., Planning Bd., ConCom, Bd. of Selectmen, Town Administrator	Complete report no later than 4 years of permit effective date. Beginning in year 5 keep running list of at least 5 retrofit sites	2020
5C - Assess Allowing Green Infrastructure	Develop a report assessing existing local regulations to determine the feasibility of making green infrastructure practices allowable when appropriate site conditions exist	Highway Dept., Planning Bd., ConCom, Bd. of Selectmen, Town Administrator	Complete 4 years after effective date of permit and implement recommendations of report	2020

5D - Assess Street Design and Parking Lot Guidelines	Develop a report assessing requirements that affect the creation of impervious cover. The assessment will help determine if changes to design standards for streets and parking lots can be modified to support low impact design options.	Highway Dept., Planning Bd., ConCom, Bd. of Selectmen, Town Administrator	Complete 4 years after effective date of permit and implement recommendations of report	2020
5E - Post-Construction Bylaw and Regulations	Modify the Town's existing stormwater bylaw to contain new MS4 provisions per section 2.3.6.a.	Highway Dept., Planning Bd., ConCom, Bd. of Selectmen, Town Administrator	Modify existing bylaw and/or regulations if necessary within 2 years of permit effective date	2019

Notice of Intent (NOI) for coverage under Small MS4 General Permit

Part III: Stormwater Management Program Summary (continued)

MCM 6: Municipal Good Housekeeping and Pollution Prevention

BMP Categorization (enter your own text to override the drop down menu or entered text)	**BMP Description**	**Responsible Department/Parties** (enter your own text to override the drop down menu)	**Measurable Goal** (all text can be overwritten)	**Beginning Year of BMP Imple-mentation**
6A - Operations & Maintenance (O&M) Procedures & Inventory	Create written O&M procedures for and an inventory of parks and open spaces, buildings and facilities, and vehicles and equipment within the Urbanized Area where pollutants are exposed to stormwater runoff, and locations where vehicles and equipment are stored, including all requirements contained in 2.3.7.a.ii	Highway Department, Parks Department	Complete and implement 2 years after effective date of permit	2019
6B - MS4 Infrastructure O&M Program	Establish and implement program for repair and rehabilitation of MS4 infrastructure	Highway Department	Complete and implement 2 years after effective date of permit	2019
6C - Stormwater Pollution Prevention Plan (SWPPP)	Create SWPPPs for the Highway Department garage, Transfer Station, and other waste-handling facilities	Highway Department	Complete 2 years after effective date of permit	2019
6D - Catch Basin Cleaning Program	Implement procedures and schedule to optimize catch basin cleaning such that each catch basin is no more than 50% full	Highway Department	Track frequency and material quantity of catch basin cleaning in town. In first Annual Report and in SWMP, document plan for optimizing catch basin cleaning	2018

6E - Street Sweeping Program	Sweep all streets and permittee-owned parking lots in accordance with permit conditions	Highway Department	Sweep all streets and permittee-owned parking lots once per year in the spring and once in the fall. Rural uncurbed roads under exemption may be swept once per year. Document procedures in SWMP	2018
6F - Winter Road Maintenance Program	Minimize use of sand in deicing operations, and evaluate opportunities for use of alternative materials to sodium chloride and other salts during winter maintenance	Highway Department	Implement salt use optimization during deicing season, document salt use optimization procedures in SWMP and Annual Report	2018
6G - Inspection and Maintenance of Stormwater Treatment Structures	Develop inspection and maintenance procedures and frequencies for all stormwater treatment structures	Highway Department	Inspect and maintain 100% of treatment structures to ensure proper function, document inspection and maintenance procedures in SWMP	2018

Notice of Intent (NOI) for coverage under Small MS4 General Permit

Part III: Stormwater Management Program Summary (continued)

Actions for Meeting Total Maximum Daily Load (TMDL) Requirements

Use the drop-down menus to select the applicable TMDL, action description to meet the TMDL requirements, and the responsible department/parties. If no options are applicable, or more than one, **enter your own text to override drop-down menus.**

Applicable TMDL	**Action Description**	**Responsible Department/Parties** (enter your own text to override the drop down menu)
Long Island Sound TMDL (Nitrogen)	Adhere to requirements in part B.I of Appendix F	Highway Department

Notice of Intent (NOI) for coverage under Small MS4 General Permit

Part III: Stormwater Management Program Summary (continued)

Actions for Meeting Requirements Related to Water Quality Limited Waters

Use the drop-down menus to select the pollutant causing the water quality limitation and enter the waterbody ID(s) experiencing excursions above water quality standards for that pollutant. In addition, if you are subject to additional requirements due to a downstream nutrient impairment (see Part 2.2.2 of the permit) select the pollutant of concern and indicate applicable waterbody IDs or write "all waterbodies" if applicable. Choose the action description from the dropdown menu and indicate the responsible party. If no options are applicable, or more than one, **enter your own text to override drop-down menus.**

Pollutant	Waterbody ID(s)	Action Description	Responsible Department/Parties (enter your own text to override the drop down menu)
Phosphorus	Pequot Pond (MA32055)	Adhere to requirements in part II of Appendix H	Highway Department
E. Coli	Manhan River (MA34-11)	Adhere to requirements in part III of Appendix H	Highway Department

Part IV: Notes and additional information

Use the space below to indicate the part(s) of 2.2.1and 2.2.2 that you have identified as not applicable to your MS4 because you do not discharge to the impaired water body or a tributary to an impaired water body due to nitrogen or phosphorus. Provide all supporting documentation below or attach additional documents if necessary. Also, provide any additional information about your MS4 program below.

1. BMPs identified in the 2003 General Permit NOI have evolved over the permit term due to staff changes and Stormwater Program modifications. The intent of the 2003 BMPs are being met under the proposed 2016 General Permit BMPs that will be further described in the Stormwater Management Plan. The Stormwater Management Plan will describe how the BMPs under the 2003 permit fit into the new program, particularly where BMPs and/or measurable goals that are outdated or no longer appropriate have been replaced or updated.

2. The Federal Endangered Species Eligibility Determination screening process has been completed and the Town of Southampton meets Criterion C. Per the official species list from the US Fish & Wildlife Service (USFWS) New England Ecological Services Field Office, the Northern Long-eared bat may exist in the Town, as it is listed as potentially present State-wide in Massachusetts. Based on an assessment of the Town's stormwater discharge and discharge-related activities, the Town's stormwater discharges and discharge related activities will have no affect on listed species or critical habitat. If, during the course of the permit term, the Town plans to install a structural stormwater BMP not identified in the NOI, the Town will conduct an endangered species screening for the proposed site and will contact the USFWS if it is determined that the new activity "may affect" or is "not likely to adversely affect" listed species or critical habitat under the jurisdiction of the USFWS.

3. The National Historic Preservation Act Eligibility Determination screening process has been completed and the Town of Southampton meets Criterion A. The Town's stormwater discharges do not have the potential to cause effects on historic properties. The Town will consult with the State Historic Preservation Officer as needed during the permit term.

4. The outfalls and associated receiving waters in Part II are based on mapping as of September 2018 and are subject to change during implementation of the Stormwater Program as newly constructed outfalls are added to the map and inventory; locations are adjusted; or outfalls are removed if they are determined to be non-municipally owned/operated or reclassified as a BMP inlet, culvert, or other structure. Changes to the outfall inventory and mapping will be formalized in Annual Reports to EPA.

Detailed explanations of the above notes will be included in the Town's Stormwater Management Plan.

Part V: Certification

I certify under penalty of law that this document and all attachments were prepared under my direction or supervision in accordance with a system designed to assure that qualified personnel properly gather and evaluate the information submitted. Based on my inquiry of the person or persons who manage the system, or those persons directly responsible for gathering the information, I certify that the information submitted is, to the best of my knowledge and belief, true, accurate, and complete. I am aware that there are significant penalties for submitting false information, including the possibility of fine and imprisonment for knowing violations.

Name: John O. Martin

Title: Select Board, Chairman

Signature:

Date: 09/27/18

[To be signed according to Appendix B, Subparagraph B.11, Standard Conditions]

Note: When prompted during signing, save the document under a new file name

Notice of Intent (NOI) for coverage under Small MS4 General Permit

Part V: Certification

I certify under penalty of law that this document and all attachments were prepared under my direction or supervision in accordance with a system designed to assure that qualified personnel properly gather and evaluate the information submitted. Based on my inquiry of the person or persons who manage the system, or those persons directly responsible for gathering the information, I certify that the information submitted is, to the best of my knowledge and belief, true, accurate, and complete. I am aware that there are significant penalties for submitting false information, including the possibility of fine and imprisonment for knowing violations.

Name: John O. Martin

Title: Select Board Chairman

Signature: John O Martin

Date: Sept. 27, 2018

[To be signed according to Appendix B, Subparagraph B.11, Standard Conditions]

Note: When prompted during signing, save the document under a new file name

Outfalls and Receiving Waterbodies

Outfalls

Receiving Water

- Manhan River
- Pequot Pond
- Sawmill Brook
- Outside Receiving

HUNTINGTON

WESTHAMPTON

EASTHAMPTON

MONTGOMERY

WESTFIELD

HOLYOKE

Manhan River

Tighe Carmody Reservoir

Moore Meadow Brook

Westfield Reservoir

Powdermill Brook

Brickyard Brook

Wilton Brook

Nashawannuck Pond

White Brook

Broad Brook

Potash Brook

Pequot Pond

Clear Pond

Mclean Reservoir

Wright Pond

LEGEND

Roads

Type

- Major Road - Collector
- Minor Street or Road
- Stream/Intermittent Stream
- NWI Rivers and Streams
- Major Drainage Basin
- Subbasin
- Urban Area (2000 and 2010 Census)

Flood Zone Designations

- 100 Year Flood Zone
- Public Surface Water Supply (PSWS)
- Water Bodies
- Inland Wetlands
- Freshwater Emergent Wetland
- Freshwater Forested/Shrub Wetland
- Freshwater Pond
- Lake
- Riverine
- Town Boundary

Water Body Segments - Rivers

Category

- 2 - Attaining some uses; other uses not assessed
- 3 - No uses assessed
- 4A -Impaired - TMDL is completed
- 4C - Impairment not caused by a pollutant
- 5 - Impaired - TMDL required

Water Body Segments - Lakes, Estuaries

Category

- 2 - Attaining some uses; other uses not assessed
- 3 - No uses assessed
- 4A -Impaired - TMDL is completed
- 4C - Impairment not caused by a pollutant
- 5 - Impaired - TMDL required

LOCUS MAP



N W E S

0 3,300

Feet

1:19,800

NOTES

1. Based on USGS Topo Map (1987)
2. MassGIS: 2014 Integrated List Data (2016), Major Drainage Basins (2003), Subbasins (2007), Community Boundary (2017), National Wetlands Inventory (2007), FEMA National Flood Hazard (2017), MassDOT Major Roads (2014)
3. Town of Southampton: Outfalls

Notice of Intent
Southampton, Massachusetts

September 2018

Tighe&Bond
Engineers | Environmental Specialists

C:\Users\ABC\AppData\Local\Microsoft\Windows\Temporary Internet Files\Content.Outlook\2BXL250D\NOIReceivingWaterMap_24x36_Southampton_New.mxd Date Saved: 9/28/2018 User: ABC

S-5005

UNITED STATES ENVIRONMENTAL PROTECTION AGENCY
REGION 1
5 POST OFFICE SQUARE, SUITE 100
BOSTON, MA 02109-3912

VIA EMAIL

April 5, 2019

John O. Martin
Select Board, Chairman

And;

Randall Kemp
Highway Department Superintendent
P.O. Box 379
Southampton, MA. 01073
highwaydept@townofsouthampton.org

Re: National Pollutant Discharge Elimination System Permit ID #: MAR041021, Town of Southampton

Dear Randall Kemp:

The 2016 NPDES General Permit for Stormwater Discharges from Small Municipal Separate Storm Sewer Systems in Massachusetts (MS4 General Permit) is a jointly issued EPA-MassDEP permit. Your Notice of Intent (NOI) for coverage under this MS4 General Permit has been reviewed by EPA and appears to be complete. You are hereby granted authorization by EPA and MassDEP to discharge stormwater from your MS4 in accordance with the applicable terms and conditions of the MS4 General Permit, including all relevant and applicable Appendices. This authorization to discharge expires at midnight on **June 30, 2022.**

For those permittees that certified Endangered Species Act eligibility under Criterion C in their NOI, this authorization letter also serves as EPA's concurrence with your determination that your discharges will have no effect on the listed species present in your action area, based on the information provided in your NOI.

As a reminder, your first annual report is due by **September 30, 2019** for the reporting period from May 1, 2018 through June 30, 2019.

Information about the permit and available resources can be found on our website: https://www.epa.gov/npdes-permits/massachusetts-small-ms4-general-permit. Should you have

any questions regarding this permit please contact Newton Tedder at tedder.newton@epa.gov or (617) 918-1038.

Sincerely,



Thelma Murphy, Chief
Stormwater and Construction Permits Section
Office of Ecosystem Protection
United States Environmental Protection Agency, Region 1

and;



Lealdon Langley, Director
Wetlands and Wastewater Program
Bureau of Water Resources
Massachusetts Department of Environmental Protection

Tighe&Bond

APPENDIX B

Appendix B
Summary of 2003 and 2016 MS4 General Permit BMPs

BMPs identified in the 2003 General Permit NOI have evolved over the permit term due to staff changes and Stormwater Program modifications; 2003 BMPs listed below are current as of the 2018 Annual Report. The intent of the 2003 BMPs are being met under the following 2016 General Permit BMPs per the NOI:

MCM 1: Public Education and Outreach

1A – Classroom Education – now under BMP 1A and 2B
1B – Educational Displays – now under BMP 1 (A-D)
1C – Newspaper press releases – now under BMP 1 (A-D)
1D – Local cable access – now under BMPs 1 (A-D) and 2B
1E – Informational pamphlets/notices – now under BMP 1 (A-D)
1F – Informational gadgets (magnets) - now under BMP 1 (A-D)
1G – Environmental grants– now under BMPs 1A and 2B

MCM 2: Public Involvement and Participation

2A – Adopt-a-Road/Adopt-a-Stream – now under BMP 2B
2B – Community Hotline – now under BMPs 1A and 2B
2C – Storm Drain Stenciling – now under BMP 2B
2D – Watershed Committee – now under BMPs 1 (A-D) and 2B

MCM 3: Illicit Discharge Detection and Elimination

3A – Mapping Stormwater Outfalls – now under BMPs 3B and 3E
3B – Development of Illicit Discharge Plan – now under BMP 3D
3C – Non-Stormwater Discharge/Illicit Connection By-law– now under BMP 3C
3D – Illegal Dumping – now under BMP 1 (A-D)
3E – Failing Septic Systems – now under BMPs 1A, 3D, 3F, 3H

MCM 4: Construction Site Stormwater Runoff Control

4A – Construction Runoff By-law – now under BMP 4 (A-D)
4B – Plan Review – now under BMP 4B
4C – Inspection / Reporting – now under BMPs 4A and 4C

MCM 5: Post-Construction Stormwater Management in New Development and Redevelopment

5A – Post Construction Runoff By-law – now under BMP 5A and 5E
5B – Construction Site Plan Review – now under BMP 4B
5C – Stormwater System Maintenance Plan – now under BMPs 6B and 6F

MCM 6: Pollution Prevention and Good Housekeeping in Municipal Operations

6A – Municipal Maintenance Activity Program – now under BMPs 6A, 6B, 6D, 6G
6B – Training of Municipal Employees – now under BMP 3H
6C – Catch Basin Cleaning Program – now under BMP 6D
6D – Street Sweeping – now under BMP 6D
6E – Used Oil Recycling – now under BMPs 6A and 2B
6F – Hazardous Waste Collection – now under BMP 2B

BMPs for Meeting Total Maximum Daily Load (TMDL)

7A – Long Island Sound TMDL for Nitrogen BMPs now under Part III Actions for Meeting TMDL Requirements (Long Island Sound TMDL for Nitrogen, requirements in part B.I of Small MS4 GP Appendix F)

Tighe&Bond

APPENDIX C

Endangered Species Act Eligibility Certification

TO: Town of Southampton Stormwater Management Program Files

FROM: Tighe & Bond

COPY: Randall Kemp, Highway Department Superintendent, Town of Southampton

DATE: September 24, 2018

Tighe & Bond has completed the National Endangered Species Eligibility Determination screening process in accordance with Part 1.9.1 and Appendix C of U.S. EPA's National Pollutant Discharge Elimination System (NPDES) General Permits for Stormwater Discharges from Small Municipal Separate Storm Sewer Systems (MS4s) in Massachusetts (see Attachment A of this memorandum), effective July 1, 2018[1], and determined that the **Town of Southampton** meets **Criterion C**, where informal consultation with U.S. Fish and Wildlife (USFWS) resulted in a finding that the stormwater discharges and discharge related activities will have "no affect" on listed species or critical habitat.

Tighe & Bond followed EPA's screening process required by the 2016 Small MS4 General Permit as follows:

Tighe & Bond went to the USFWS Information for Planning and Consultation (IPaC) website[2] and requested an Official Species List from the USFWS New England Ecological Services Field Office, included in Attachment B to this memorandum. The Official Species List lists the following species that may occur or could potentially be affected by activities in the Town:

- Northern Long-eared Bat.

The Official Species List documents that there are no critical habitats in Southampton.

Tighe & Bond then went to the USFWS New England Field Office website for Endangered Species Reviews/Consultations[3] and selected the Massachusetts state list[4] to review which Towns have federally-listed species. A copy of the list of Federally Listed Endangered and Threatened Species in Massachusetts is included in Attachment C to this memorandum. Based on review of this list, in Hampshire County the Northern Long-eared Bat is listed as potentially present Statewide.

Tighe & Bond then reviewed Step 1 Part B of the USFWS endangered species consultation, and visited the Massachusetts Natural Heritage and Endangered Species Program (NHESP) species information and conservation website about the Northern Long-eared Bat[5].

[1] Revised General Permit effective date according to June 29, 2017 EPA memorandum from the EPA Region 1 Acting Regional Administrator.

[2] http://ecos.fws.gov/ipac/

[3] https://www.fws.gov/newengland/EndangeredSpec-Consultation_Project_Review.htm

[4] https://www.fws.gov/newengland/pdfs/MA%20species%20by%20town.pdf

[5] http://www.mass.gov/eea/agencies/dfg/dfw/natural-heritage/species-information-and-conservation/rare-mammals/northern-long-eared-bat.html

The NHESP website included a map showing the known locations of the Northern Long-eared Bat within Massachusetts. Attachment D to this memorandum includes a map showing that there are no roost trees or hibernating locations in the vicinity of the Town of Southampton.

Based on the results of the NHESP website review, Tighe & Bond determined there is no potential habitat for any listed species within the action area, and therefore no further coordination is required with the USFWS. Attachment E provides the results of Tighe & Bond's informal consultation on behalf of the Town of Southampton with the USFWS "no species present" letter that states "no species are known to occur in the project area".

Step 1 – Determine if you can meet USFWS Criterion A

"USFWS Criterion A: You can certify eligibility, according to USFWS Criterion A, for coverage by this permit if, upon completing the Information, Planning, and Conservation (IPaC) online system process, you printed and saved the preliminary determination which indicated that federally listed species or designated critical habitats are not present in the action area. See Attachment 1 to Appendix C for instructions on how to use IPaC."

No, the Town of Southampton's IPaC action area potentially contains a federally listed species, the Northern Long-eared Bat.

Step 2 – Determine if You Can Meet Eligibility USFWS Criteria B

"USFWS Criterion B: You can certify eligibility according to USFWS Criteria B for coverage by this permit if you answer "Yes" to **all** of the following questions:

1) Does your action area contain one or more of the following species: Sandplain gerardia, Small whorled Pogonia, American burying beetle, Dwarf wedgemussel, Northeastern bulrush, Piping Plover, Northern Red-bellied cooter, Bog Turtle, Roseate Tern, Puritan tiger beetle, and Northeastern beach tiger beetle?

No, the Town of Southampton's action area does not contain any of the above listed species based on the official species list provided by the USFWS New England Ecological Services Field Office.

Step 3 – Determine if You Can Meet Eligibility USFWS Criteria C

"You can certify eligibility according to USFWS Criterion C for coverage by this permit if you answer "Yes" to both of the following questions:

1) Does your action area contain one or more of the following species: Northern Long-eared Bat, Sandplain gerardia, Small whorled Pogonia and/or American burying beetle and does not contain any following species: Dwarf wedgemussel, Northeastern bulrush, Piping Plover, Northern Red-bellied cooter, Bog Turtle, Roseate Tern, Puritan tiger beetle, and Northeastern beach tiger beetle?

Yes, the Town of Southampton's action area contains the Northern Long-eared Bat, but none of the other subsequent species.

2) Did the assessment of your discharge and discharge related activities indicate that there would be "no affect" on listed species or critical habitat and EOA provided concurrence with your determination?

Yes, Tighe & Bond performed an informal consultation with USFWS and determined that the Town's discharges and discharge related activities will have "no affect" on listed species or critical habitat (see discussion above).

3) Do you agree that if, during the course of the permit term, you plan to install a structural BMP not identified in the NOI that you will conduct an endangered species screening for the proposed site and contact the USFWS if you determine that the new activity "may affect" or is "not likely to adversely affect" listed species or critical habitat under the jurisdiction of the USFWS."

Yes, if during the course of the permit term the Town of Southampton plans to install a structural BMP not identified in the NOI, the Town agrees to conduct an endangered species screening for the proposed site and contact USFWS if it is determined that the new activity "may affect" or is "not likely to adversely affect" listed species or critical habitat under the jurisdiction of the USFWS.

Tighe & Bond's review of all questions under Step 3 resulted in "Yes" and thereby has determined the Town of Southampton's action area meets the endangered species' eligibility requirements included in **Criterion C**.

J:\S\S5005 Southampton\009 - MS4 Services\Permitting\NOI\Eligibility Determination Memos\Endangered Species\Southampton ESA Eligibility Criterion C Memo Text_Sept 2018.docx

Attachment A

Appendix C of U.S. EPA's National Pollutant Discharge Elimination System (NPDES) General Permits for Stormwater Discharges from Small Municipal Separate Storm Sewer Systems (MS4s) in Massachusetts

APPENDIX C
ENDANGERED SPECIES GUIDANCE

A. Background

In order to meet its obligations under the Clean Water Act and the Endangered Species Act (ESA), and to promote the goals of those Acts, the Environmental Protection Agency (EPA) is seeking to ensure the activities regulated by this general permit do not adversely affect endangered and threatened species or critical habitat. Applicants applying for permit coverage must assess the impacts of their stormwater discharges and discharge-related activities on federally listed endangered and threatened species ("listed species") and designated critical habitat ("critical habitat") to ensure that those goals are met. Prior to obtaining general permit coverage, applicants must meet the ESA eligibility provisions of this permit by following the steps in this Appendix[1].

Applicants also have an independent ESA obligation to ensure that their activities do not result in any prohibited "take" of listed species[12]. The term "Take" is used in the ESA to include harass, harm, pursue, hunt, shoot, wound, kill, trap, capture, collect, or attempt to engage in any such conduct. "Harm" is further defined to include significant habitat modification or degradation that results in death or injury to listed species by significantly impairing essential behavioral patterns including breeding, feeding, or sheltering. "Harass" is defined as intentional or negligent actions that create the likelihood of injury to listed species to such an extent as to significantly disrupt normal behavior patterns which include, but are not limited to, breeding, feeding, or sheltering. Many of the measures required in this general permit and in these instructions to protect species may also assist in ensuring that the applicant's activities do not result in a prohibited take of species in violation of section 9 of the ESA. If the applicant has plans or activities in an area where endangered and threatened species are located, they may wish to ensure that they are protected from potential take liability under ESA section 9 by obtaining an ESA section 10 permit or by requesting formal consultation under ESA section 7. Applicants that are unsure whether to pursue a section 10 permit or a section 7 consultation for takings protection should confer with the appropriate United States Fish and Wildlife Service (USFWS) office or the National Marine Fisheries Service (NMFS), (jointly the Services).

Currently, there are 20 species of concern for applicants applying for permit coverage, namely the Dwarf wedgemussel *(Alasmidonta heterodon)*, Northeastern bulrush (*Scirpus ancistrochaetus*), Sandplain gerardia *(Agalinis acuta)*, Piping Plover (*Charadrius melodus*), Roseate Tern (*Sterna dougallii*), Northern Red-bellied cooter (*Pseudemys rubriventis)*, Bog Turtle (*Glyptemys muhlenbergii*), Small whorled Pogonia (*Isotria medeoloides*), Puritan tiger beetle (*Cicindela puritana*), American burying beetle (*Nicrophorus americanus*), Northeastern beach tiger beetle (*Cicindela dorsalis*), Northern Long-eared Bat *(Myotis septentriolis)*Atlantic Sturgeon *(Acipenser oxyrinchus*), Shortnose Sturgeon *(Acipenser brevirostrum)*, North Atlantic Right Whale (*Eubalaena glacialis*) Humpback Whale *(Megaptera novaengliae)*, Fin Whale (*Balaenoptera physalus)*, Kemp's Ridley Sea Turtle *(Lepidochelys kempii)*, Loggerhead Sea Turtle *(Caretta caretta)*, Leatherback Sea Turtle *(Dermochelys coriacea)*, and the Green Turtle *(Chelonia*

[1] EPA strongly encourages applicants to begin this process at the earliest possible stage to ensure the notification requirements for general permit coverage are complete upon Notice of Intent (NOI) submission.
[2] Section 9 of the ESA prohibits any person from "taking" a listed species (e.g. harassing or harming it) unless: (1) the taking is authorized through an "incidental take statement" as part of completion of formal consultation according to ESA section 7; (2) where an incidental take permit is obtained under ESA section 10 (which requires the development of a habitat conversion plan; or (3) where otherwise authorized or exempted under the ESA. This prohibition applies to all entities including private individuals, businesses, and governments.

mydas). The Atlantic Sturgeon, Shortnose Sturgeon, North Atlantic Right Whale, Humpback Whale, Fin Whale, Loggerhead Sea Turtle, Kemp's Ridley Sea Turtle, Leatherback Sea Turtle and Green Turtle are listed under the jurisdiction of NMFS. The Dwarf wedgemussel, Northeastern bulrush, Sandplain gerardia, Piping Plover, Northern Red-bellied cooter, Bog Turtle, Small whorled Pogonia, Roseate Tern, Puritan tiger beetle, Northeastern beach tiger beetle, Northern Long-eared Bat and American burying beetle are listed under the jurisdiction of the U.S. Fish and Wildlife Service.

Any applicant seeking coverage under this general permit, must consult with the Services where appropriate. When listed species are present, permit coverage is only available if EPA determines, or the applicant determines and EPA concurs, that the discharge or discharge related activities will have "no affect" on the listed species or critical habitat, or the applicant or EPA determines that the discharge or discharge related activities are "not likely to adversely affect" listed species or critical habitat and formal or informal consultation with the Services has been concluded and results in written concurrence by the Services that the discharge is "not likely to adversely affect" an endangered or threatened species or critical habitat.

EPA may designate the applicants as non-Federal representatives for the general permit for the purpose of carrying out formal or informal consultation with the Services (See 50 CFR §402.08 and §402.13). By terms of this permit, EPA has automatically designated operators as non-Federal representatives for the purpose of conducting formal or informal consultation with the U.S. Fish and Wildlife Service. EPA has not designated operators as non-Federal representatives for the purpose of conducting formal or informal consultation with the National Marine Fisheries Service. EPA has determined that discharges from MS4s are not likely to adversely affect listed species or critical habitat under the jurisdiction of the National Marine Fisheries Service. EPA has initiated informal consultation with the National Marine Fisheries Service on behalf of all permittees and no further action is required by permittees in order to fulfill ESA requirements of this permit related to species under the jurisdiction of NMFS

B. The U.S. Fish and Wildlife Service ESA Eligibility Process

Before submitting a notice of intent (NOI) for coverage by this permit, applicants must determine whether they meet the ESA eligibility criteria by following the steps in Section B of this Appendix. Applicants that cannot meet the eligibility criteria in Section B must apply for an individual permit.

The USFWS ESA eligibility requirements of this permit relating to the Dwarf wedgemussel, Northeastern bulrush, Sandplain gerardia, Piping Plover, Northern Red-bellied cooter, Bog Turtle, Small whorled Pogonia, Roseate Tern, Puritan tiger beetle, Northeastern beach tiger beetle, Northern Long-eared Bat and American burying beetle may be satisfied by documenting that one of the following criteria has been met:

USFWS Criterion A: No endangered or threatened species or critical habitat are in proximity to the stormwater discharges or discharge related activities.

USFWS Criterion B: In the course of formal or informal consultation with the Fish and Wildlife Service, under section 7 of the ESA, the consultation resulted in either a no jeopardy opinion (formal consultation) or a written concurrence by USFWS on a finding that the stormwater discharges and

discharge related activities are "not likely to adversely affect" listed species or critical habitat (informal consultation).

USFWS Criterion C: Using the best scientific and commercial data available, the effect of the stormwater discharge and discharge related activities on listed species and critical habitat have been evaluated. Based on those evaluations, a determination is made by EPA, or by the applicant and affirmed by EPA, that the stormwater discharges and discharge related activities will have "no affect" on any federally threatened or endangered listed species or designated critical habitat under the jurisdiction of the USFWS.

1. The Steps to Determine if the USFWS ESA Eligibility Criteria Can Be Met

To determine eligibility, you must assess the potential effects of your known stormwater discharges and discharge related activities on listed species or critical habitat, PRIOR to completing and submitting a Notice of Intent (NOI). You must follow the steps outlined below and document the results of your eligibility determination.

Step 1 – Determine if you can meet USFWS Criterion A

USFWS Criterion A: You can certify eligibility, according to USFWS Criterion A, for coverage by this permit if, upon completing the Information, Planning, and Conservation (IPaC) online system process, you printed and saved the preliminary determination which indicated that federally listed species or designated critical habitats are not present in the action area. See Attachment 1 to Appendix C for instructions on how to use IPaC.

If you have met USFWS Criterion A skip to Step # 4.

If you have not met USFWS Criterion A, go to Step # 2.

Step 2 – Determine if You Can Meet Eligibility USFWS Criteria B

USFWS Criterion B: You can certify eligibility according to USFWS Criteria B for coverage by this permit if you answer "Yes" to **all** of the following questions:

1) Does your action area contain one or more of the following species: Sandplain gerardia, Small whorled Pogonia, American burying beetle, Dwarf wedgemussel, Northeastern bulrush, Piping Plover, Northern Red-bellied cooter, Bog Turtle, Roseate Tern, Puritan tiger beetle, and Northeastern beach tiger beetle?
   AND
2) Did your assessment of the discharge and discharge related activities indicate that the discharge or discharge related activities "may affect" or are "not likely to adversely affect" listed species or critical habitat?
   AND
3) Did you contact the USFWS and did the formal or informal consultation result in either a "no jeopardy" opinion by the USFWS (for formal consultation) or concurrence by the

USFWS that your activities would be "not likely to adversely affect" listed species or critical habitat (for informal consultation)?
AND

4) Do you agree to implement all measures upon which the consultation was conditioned?
5) Do you agree that if, during the course of the permit term, you plan to install a structural BMP not identified in the NOI that you will re-initiate informal or formal consultation with USFWS as necessary?

Use the guidance below Step 3 to understand effects determination and to answer these questions.

If you answered "Yes" to all four questions above, you have met eligibility USFWS Criteria B. Skip to Step 4.

If you answered "No" to any of the four questions above, go to Step 3.

Step 3 – Determine if You Can Meet Eligibility USFWS Criterion C

USFWS Criterion C: You can certify eligibility according to USFWS Criterion C for coverage by this permit if you answer "Yes" to both of the following question:

1) Does your action area contain one or more of the following species: Northern Long-eared Bat, Sandplain gerardia, Small whorled Pogonia and/or American burying beetle and **does not** contain one any following species: Dwarf wedgemussel, Northeastern bulrush, Piping Plover, Northern Red-bellied cooter, Bog Turtle, Roseate Tern, Puritan tiger beetle, and Northeastern beach tiger beetle?[3]
OR
2) Did the assessment of your discharge and discharge related activities and indicate that there would be "no affect" on listed species or critical habitat and EPA provided concurrence with your determination?
3) Do you agree that if, during the course of the permit term, you plan to install a structural BMP not identified in the NOI that you will to conduct an endangered species screening for the proposed site and contact the USFWS if you determine that the new activity "may affect" or is "not likely to adversely affect" listed species or critical habitat under the jurisdiction of the USFWS.

Use the guidance below to understand effects determination and to answer these questions.

If you answered "Yes" to both the question above, you have met eligibility USFWS Criterion C. Go to Step 4.

If you answered "No" to either of the questions above, you are not eligible for coverage by this permit. You must submit an application for an individual permit for your stormwater discharges. (See 40 CFR 122.21).

USFWS Effects Determination Guidance:

If you are unable to certify eligibility under USFWS Criterion A, you must assess whether your stormwater discharges and discharge-related activities "may affect", will have "no affect" or are "not likely to adversely affect" listed species or critical habitat. "Discharge-related activities" include: activities which cause, contribute to, or result in point source stormwater pollutant discharges; and measures to provide treatment for stormwater discharges including the siting, construction and operational procedures to control, reduce or prevent water pollution. Please be aware that no protection from incidental take liability is provided under this criterion.

The scope of effects to consider will vary with each system. If you are having difficulty in determining whether your system is likely to cause adverse effects to a listed species or critical habitat, you should contact the USFWS for assistance. In order to complete the determination of effects it may be necessary to follow the formal or informal consultation procedures in section 7 of the ESA.

Upon completion of your assessment, document the results of your effects determination. If your results indicate that stormwater discharges or discharge related activities will have "no affect" on threatened or endangered species or critical habitat and EPA concurs with your determination, you are eligible under USFWS Criterion C of this Appendix. Your determination may be based on measures that you implement to avoid, eliminate, or minimized adverse effects.

If the determination is "May affect" or "not likely to adversely affect" you must contact the USFWS to discuss your findings and measures you could implement to avoid, eliminate, or minimize adverse effects. If you and the USFWS reach agreement on measures to avoid adverse effects, you are eligible under USFWS Criterion B. Any terms and/or conditions to protect listed species and critical habitat that you relied on in order to complete an adverse effects determination, must be incorporated into your Storm Water Management Program (required by this permit) and implemented in order to maintain permit eligibility.

If endangered species issues cannot be resolved: If you cannot reach agreement with the USFWS on measures to avoid or eliminate adverse effects then you are not eligible for coverage under this permit. You must seek coverage under an individual permit.

Effects from stormwater discharges and discharge-related activities which could pose an adverse effect include:

- *Hydrological:* Stormwater discharges may cause siltation, sedimentation, or induce other changes in receiving waters such as temperature, salinity or pH. These effects will vary with the amount of stormwater discharged and the volume and condition of the receiving water. Where a discharge constitutes a minute portion of the total volume of the receiving water, adverse hydrological effects are less likely.
- *Habitat:* Excavation, site development, grading and other surface disturbance activities, including the installation or placement of treatment equipment may adversely affect listed species or their habitat. Stormwater from the small MS4 may inundate a listed species habitat.

- *Toxicity:* In some cases, pollutants in the stormwater may have toxic effects on listed species.

Step 4 - Document Results of the Eligibility Determination

Once the USFWS ESA eligibility requirements have been met, you shall include documentation of USFWS ESA eligibility in the Storm Water Management Program required by the permit. Documentation for the various eligibility criteria are as follows:

- USFWS Criterion A: A copy of the IPaC generated preliminary determination letter indicating that no listed species or critical habitat is present within your action area. You shall also include a statement on how you determined that no listed species or critical habitat are in proximity to your stormwater system or discharges.
- USFWS Criterion B: A dated copy of the USFWS letter of concurrence on a finding of "no jeopardy" (for formal consultation) or "not likely to adversely affect" (for informal consultation) regarding the ESA section 7 consultation.
- USFWS Criterion C: A dated copy of the EPA concurrence with the operator's determination that the stormwater discharges and discharge-related activities will have "no affect" on listed species or critical habitat.

C. Submittal of Notice of Intent

Once the ESA eligibility requirements of Part C of this Appendix have been metyoumay submit the Notice of Intent indicating which Criterion you have met to be eligible for permit coverage. Signature and submittal of the NOI constitutes your certification, under penalty of law, of eligibility for permit coverage under 40 CFR 122.21.

D. Duty to Implement Terms and Conditions upon which Eligibility was Determined

You must comply with any terms and conditions imposed under the ESA eligibility requirements to ensure that your stormwater discharges and discharge related activities do not pose adverse effects or jeopardy to listed species and/or critical habitat. You must incorporate such terms and conditions into your Storm Water Management Program as required by this permit. If the ESA eligibility requirements of this permit cannot be met, then you may not receive coverage under this permit and must apply for an individual permit.

E. Services Information

United States Fish and Wildlife Service Office

National websites for Endangered Species Information:
Endangered Species home page: http://endangered.fws.gov
ESA Section 7 Consultations: http://endangered.fws.gov/consultation/index.html
Information, Planning, and Conservation System (IPAC): http://ecos.fws.gov/ipac/

U.S. FWS – Region 5
Supervisor

New England Field Office
U.S. Fish and Wildlife Services
70 Commercial Street, Suite 300
Concord, NH 03301

Natural Heritage Network

The Natural Heritage Network comprises 75 independent heritage program organizations located in all 50 states, 10 Canadian provinces, and 12 countries and territories located throughout Latin America and the Caribbean. These programs gather, manage, and distribute detailed information about the biological diversity found within their jurisdictions. Developers, businesses, and public agencies use natural heritage information to comply with environmental laws and to improve the environmental sensitivity of economic development projects. Local governments use the information to aid in land use planning.

The Natural Heritage Network is overseen by NatureServe, the Network's parent organization, and is accessible on-line at: http://www.natureserve.org/nhp/us_programs.htm, which provides websites and other access to a large number of specific biodiversity centers.

U.S. Fish and Wildlife IPaC system instructions

Use the following protocol to determine if any federally listed species or designated critical habitats under USFWS jurisdiction exist in your action area:

Enter your project specific information into the "Initial Project Scoping" feature of the Information, Planning, and Conservation (IPaC) system mapping tool, which can be found at the following location:

http://ecos.fws.gov/ipac/

a. Indicate the action area[1] for the MS4 by either:
    a. Drawing the boundary on the map or by uploading a shapefile.
    Select "Continue"

c. Click on the "SEE RESOURCE LIST" button and on the next screen you can export a trust resources list.This will provided a list of natural resources of concern, which will include an Endangered Species Act Species list. You may also request an official species list under "REGULATORY DOCUMENTS" Save copies and retain for your records

[1] The action area is defined by regulation as all areas to be affected directly or indirectly by the action and not merely the immediate area involved in the action (50 CFR §402.02). This analysis is not limited to the "footprint" of the action nor is it limited by the Federal agency's authority. Rather, it is a biological determination of the reach of the proposed action on listed species. Subsequent analyses of the environmental baseline, effects of the action, and levels of incidental take are based upon the action area.

The documentation used by a Federal action agency to initiate consultation should contain a description of the action area as defined in the Services' regulations and explained in the Services' consultation handbook. If the Services determine that the action area as defined by the action agency is incorrect, the Services should discuss their rationale with the agency or applicant, as appropriate. Reaching agreement on the description of the action area is desirable but ultimately the Services can only consult when an action area is defined properly under the regulations.

For storm water discharges or discharge related activities, the action area should encompass the following:

- The immediate vicinity of, or nearby, the point of discharge into receiving waters.
- The path or immediate area through which or over which storm water flows from the municipality to the point of discharge into the receiving water. This includes areas in the receiving water downstream from the point of discharge.
- Areas that may be impacted by construction or repair activities. This extends as far as effects related to noise (from construction equipment, power tools, etc.) and light (if work is performed at night) may reach.

The action area will vary with the size and location of the outfall pipe, the nature and quantity of the storm water discharges, and the type of receiving waters, among other factors.

Attachment B

Town of Southampton
USFWS New England Ecological Services Field Office
Official Species List

United States Department of the Interior

FISH AND WILDLIFE SERVICE
New England Ecological Services Field Office
70 Commercial Street, Suite 300
Concord, NH 03301-5094
Phone: (603) 223-2541 Fax: (603) 223-0104
http://www.fws.gov/newengland

In Reply Refer To:
Consultation Code: 05E1NE00-2018-SLI-3173
Event Code: 05E1NE00-2018-E-07439
Project Name: Southampton MS4

September 21, 2018

Subject: List of threatened and endangered species that may occur in your proposed project location, and/or may be affected by your proposed project

To Whom It May Concern:

The enclosed species list identifies threatened, endangered, proposed and candidate species, as well as proposed and final designated critical habitat, that may occur within the boundary of your proposed project and/or may be affected by your proposed project. The species list fulfills the requirements of the U.S. Fish and Wildlife Service (Service) under section 7(c) of the Endangered Species Act (Act) of 1973, as amended (16 U.S.C. 1531 *et seq.*).

New information based on updated surveys, changes in the abundance and distribution of species, changed habitat conditions, or other factors could change this list. Please feel free to contact us if you need more current information or assistance regarding the potential impacts to federally proposed, listed, and candidate species and federally designated and proposed critical habitat. Please note that under 50 CFR 402.12(e) of the regulations implementing section 7 of the Act, the accuracy of this species list should be verified after 90 days. This verification can be completed formally or informally as desired. The Service recommends that verification be completed by visiting the ECOS-IPaC website at regular intervals during project planning and implementation for updates to species lists and information. An updated list may be requested through the ECOS-IPaC system by completing the same process used to receive the enclosed list.

The purpose of the Act is to provide a means whereby threatened and endangered species and the ecosystems upon which they depend may be conserved. Under sections 7(a)(1) and 7(a)(2) of the Act and its implementing regulations (50 CFR 402 *et seq.*), Federal agencies are required to utilize their authorities to carry out programs for the conservation of threatened and endangered species and to determine whether projects may affect threatened and endangered species and/or designated critical habitat.

A Biological Assessment is required for construction projects (or other undertakings having similar physical impacts) that are major Federal actions significantly affecting the quality of the human environment as defined in the National Environmental Policy Act (42 U.S.C. 4332(2)(c)). For projects other than major construction activities, the Service suggests that a biological evaluation similar to a Biological Assessment be prepared to determine whether the project may affect listed or proposed species and/or designated or proposed critical habitat. Recommended contents of a Biological Assessment are described at 50 CFR 402.12.

If a Federal agency determines, based on the Biological Assessment or biological evaluation, that listed species and/or designated critical habitat may be affected by the proposed project, the agency is required to consult with the Service pursuant to 50 CFR 402. In addition, the Service recommends that candidate species, proposed species and proposed critical habitat be addressed within the consultation. More information on the regulations and procedures for section 7 consultation, including the role of permit or license applicants, can be found in the "Endangered Species Consultation Handbook" at:

http://www.fws.gov/endangered/esa-library/pdf/TOC-GLOS.PDF

Please be aware that bald and golden eagles are protected under the Bald and Golden Eagle Protection Act (16 U.S.C. 668 *et seq.*), and projects affecting these species may require development of an eagle conservation plan (http://www.fws.gov/windenergy/eagle_guidance.html). Additionally, wind energy projects should follow the wind energy guidelines (http://www.fws.gov/windenergy/) for minimizing impacts to migratory birds and bats.

Guidance for minimizing impacts to migratory birds for projects including communications towers (e.g., cellular, digital television, radio, and emergency broadcast) can be found at: http://www.fws.gov/migratorybirds/CurrentBirdIssues/Hazards/towers/towers.htm; http://www.towerkill.com; and http://www.fws.gov/migratorybirds/CurrentBirdIssues/Hazards/towers/comtow.html.

We appreciate your concern for threatened and endangered species. The Service encourages Federal agencies to include conservation of threatened and endangered species into their project planning to further the purposes of the Act. Please include the Consultation Tracking Number in the header of this letter with any request for consultation or correspondence about your project that you submit to our office.

Attachment(s):

- Official Species List

Official Species List

This list is provided pursuant to Section 7 of the Endangered Species Act, and fulfills the requirement for Federal agencies to "request of the Secretary of the Interior information whether any species which is listed or proposed to be listed may be present in the area of a proposed action".

This species list is provided by:

New England Ecological Services Field Office
70 Commercial Street, Suite 300
Concord, NH 03301-5094
(603) 223-2541

Project Summary

Consultation Code: 05E1NE00-2018-SLI-3173

Event Code: 05E1NE00-2018-E-07439


Project Name: Southampton MS4

Project Type: Regulation Promulgation

Project Description: This project is applying for coverage under the 2016 MS4 General Permit. The project consists of the portion of the Town of Southampton's small municipal separate storm sewer systems (MS4) that falls within the urbanized area of the town. Based on EPA's 2016 MS4 General Permit, the Town of Southampton must apply for permit coverage for the Town's MS4 stormwater discharges and assess the impacts of the stormwater discharges and discharge-related activities on endangered and threatened species, and designated critical habitats that fall within the areas that fall within the MS4.

Project Location:

Approximate location of the project can be viewed in Google Maps: https://www.google.com/maps/place/42.23099096032756N72.73947014337566W

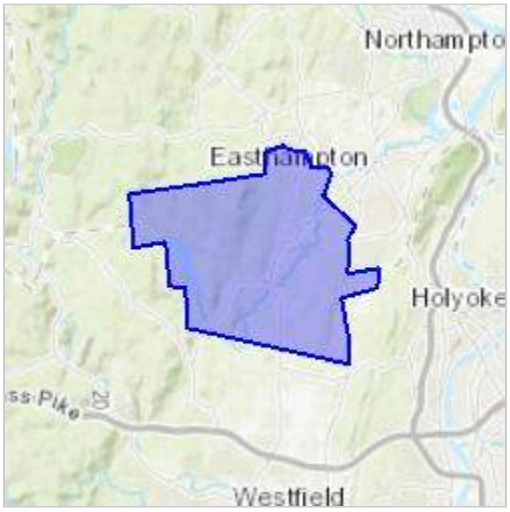

Counties: Hampden, MA | Hampshire, MA

Endangered Species Act Species

There is a total of 1 threatened, endangered, or candidate species on this species list.

Species on this list should be considered in an effects analysis for your project and could include species that exist in another geographic area. For example, certain fish may appear on the species list because a project could affect downstream species.

IPaC does not display listed species or critical habitats under the sole jurisdiction of NOAA Fisheries[1], as USFWS does not have the authority to speak on behalf of NOAA and the Department of Commerce.

See the "Critical habitats" section below for those critical habitats that lie wholly or partially within your project area under this office's jurisdiction. Please contact the designated FWS office if you have questions.

---

1. NOAA Fisheries, also known as the National Marine Fisheries Service (NMFS), is an office of the National Oceanic and Atmospheric Administration within the Department of Commerce.

Mammals

NAME	STATUS
Northern Long-eared Bat *Myotis septentrionalis* No critical habitat has been designated for this species. Species profile: https://ecos.fws.gov/ecp/species/9045	Threatened

Critical habitats

THERE ARE NO CRITICAL HABITATS WITHIN YOUR PROJECT AREA UNDER THIS OFFICE'S JURISDICTION.

Attachment C

Federally Listed Endangered and Threatened Species in Massachusetts

FEDERALLY LISTED ENDANGERED AND THREATENED SPECIES IN MASSACHUSETTS

COUNTY	SPECIES	FEDERAL STATUS	GENERAL LOCATION/HABITAT	TOWNS
Barnstable	Piping Plover	Threatened	Coastal Beaches	All Towns
	Roseate Tern	Endangered	Coastal beaches and the Atlantic Ocean	All Towns
	Northeastern beach tiger beetle	Threatened	Coastal Beaches	Chatham
	Sandplain gerardia	Endangered	Open areas with sandy soils.	Sandwich and Falmouth.
	Northern Red-bellied Cooter	Endangered	Inland Ponds and Rivers	Bourne (north of the Cape Cod Canal)
	Red Knot[1]	Threatened	Coastal Beaches and Rocky Shores, sand and mud flats	Coastal Towns
	Northern Long-eared Bat	Threatened Final 4(d) Rule	Winter- mines and caves, Summer – wide variety of forested habitats	Statewide
Berkshire	Bog Turtle	Threatened	Wetlands	Egremont and Sheffield
	Northern Long-eared Bat	Threatened Final 4(d) Rule	Winter- mines and caves, Summer – wide variety of forested habitats	Statewide
Bristol	Piping Plover	Threatened	Coastal Beaches	Fairhaven, Dartmouth, Westport
	Roseate Tern	Endangered	Coastal beaches and the Atlantic Ocean	Fairhaven, New Bedford, Dartmouth, Westport
	Northern Red-bellied Cooter	Endangered	Inland Ponds and Rivers	Taunton
	Red Knot[1]	Threatened	Coastal Beaches and Rocky Shores, sand and mud flats	Coastal Towns
	Northern Long-eared Bat	Threatened Final 4(d) Rule	Winter- mines and caves, Summer – wide variety of forested habitats	Statewide
Dukes	Roseate Tern	Endangered	Coastal beaches and the Atlantic Ocean	All Towns
	Piping Plover	Threatened	Coastal Beaches	All Towns
	Northeastern beach tiger beetle	Threatened	Coastal Beaches	Aquinnah and Chilmark
	Sandplain gerardia	Endangered	Open areas with sandy soils.	West Tisbury
	Red Knot[1]	Threatened	Coastal Beaches and Rocky Shores, sand and mud flats	Coastal Towns
	Northern Long-eared Bat	Threatened Final 4(d) Rule	Winter- mines and caves, Summer – wide variety of forested habitats	Statewide

Updated 02/05/2016

FEDERALLY LISTED ENDANGERED AND THREATENED SPECIES IN MASSACHUSETTS

COUNTY	SPECIES	FEDERAL STATUS	GENERAL LOCATION/HABITAT	TOWNS
Essex	Small whorled Pogonia	Threatened	Forests with somewhat poorly drained soils and/or a seasonally high water table	Gloucester, Essex and Manchester
	Piping Plover	Threatened	Coastal Beaches	Gloucester, Essex, Ipswich, Rowley, Revere, Newbury, Newburyport and Salisbury
	Red Knot[1]	Threatened	Coastal Beaches and Rocky Shores, sand and mud flats	Coastal Towns
	Northern Long-eared Bat	Threatened Final 4(d) Rule	Winter- mines and caves, Summer – wide variety of forested habitats	Statewide
Franklin	Northeastern bulrush	Endangered	Wetlands	Montague, Warwick
	Dwarf wedgemussel	Endangered	Mill River	Whately
	Northern Long-eared Bat	Threatened Final 4(d) Rule	Winter- mines and caves, Summer – wide variety of forested habitats	Statewide
Hampshire	Small whorled Pogonia	Threatened	Forests with somewhat poorly drained soils and/or a seasonally high water table	Hadley
	Puritan tiger beetle	Threatened	Sandy beaches along the Connecticut River	Northampton and Hadley
	Dwarf wedgemussel	Endangered	Rivers and Streams.	Hatfield, Amherst and Northampton
	Northern Long-eared Bat	Threatened Final 4(d) Rule	Winter- mines and caves, Summer – wide variety of forested habitats	Statewide
Hampden	Small whorled Pogonia	Threatened	Forests with somewhat poorly drained soils and/or a seasonally high water table	Southwick
	Northern Long-eared Bat	Threatened Final 4(d) Rule	Winter- mines and caves, Summer – wide variety of forested habitats	Statewide
Middlesex	Small whorled Pogonia	Threatened	Forests with somewhat poorly drained soils and/or a seasonally high water table	Groton
	Northern Long-eared Bat	Threatened Final 4(d) Rule	Winter- mines and caves, Summer – wide variety of forested habitats	Statewide
Nantucket	Piping Plover	Threatened	Coastal Beaches	Nantucket
	Roseate Tern	Endangered	Coastal beaches and the Atlantic Ocean	Nantucket
	American burying beetle	Endangered	Upland grassy meadows	Nantucket
	Red Knot[1]	Threatened	Coastal Beaches and Rocky Shores, sand and mud flats	Coastal Towns
	Northern Long-eared Bat	Threatened Final 4(d) Rule	Winter- mines and caves, Summer – wide variety of forested habitats	Statewide

Updated 02/05/2016

FEDERALLY LISTED ENDANGERED AND THREATENED SPECIES IN MASSACHUSETTS

COUNTY	SPECIES	FEDERAL STATUS	GENERAL LOCATION/HABITAT	TOWNS
Plymouth	Piping Plover	Threatened	Coastal Beaches	Scituate, Marshfield, Duxbury, Plymouth, Wareham and Mattapoisett
	Northern Red-bellied Cooter	Endangered	Inland Ponds and Rivers	Kingston, Middleborough, Carver, Plymouth, Bourne, Wareham, Halifax, and Pembroke
	Roseate Tern	Endangered	Coastal beaches and the Atlantic Ocean	Plymouth, Marion, Wareham, and Mattapoisett.
	Red Knot[1]	Threatened	Coastal Beaches and Rocky Shores, sand and mud flats	Coastal Towns
	Northern Long-eared Bat	Threatened Final 4(d) Rule	Winter- mines and caves, Summer – wide variety of forested habitats	Statewide
Suffolk	Piping Plover	Threatened	Coastal Beaches	Revere, Winthrop
	Red Knot[1]	Threatened	Coastal Beaches and Rocky Shores, sand and mud flats	Coastal Towns
	Northern Long-eared Bat	Threatened Final 4(d) Rule	Winter- mines and caves, Summer – wide variety of forested habitats	Statewide
Worcester	Small whorled Pogonia	Threatened	Forests with somewhat poorly drained soils and/or a seasonally high water table	Leominster
	Northern Long-eared Bat	Threatened Final 4(d) Rule	Winter- mines and caves, Summer – wide variety of forested habitats	Statewide


[1]Migratory only, scattered along the coast in small numbers

-Eastern cougar and gray wolf are considered extirpated in Massachusetts.
-Endangered gray wolves are not known to be present in Massachusetts, but dispersing individuals from source populations in Canada may occur statewide.
-Critical habitat for the Northern Red-bellied Cooter is present in Plymouth County.

Updated 02/05/2016

Attachment D

Massachusetts Natural Heritage and Endangered Species Program (NHESP) Northern Long-eared Bat Hibernaculum Location Map and Fact Sheet

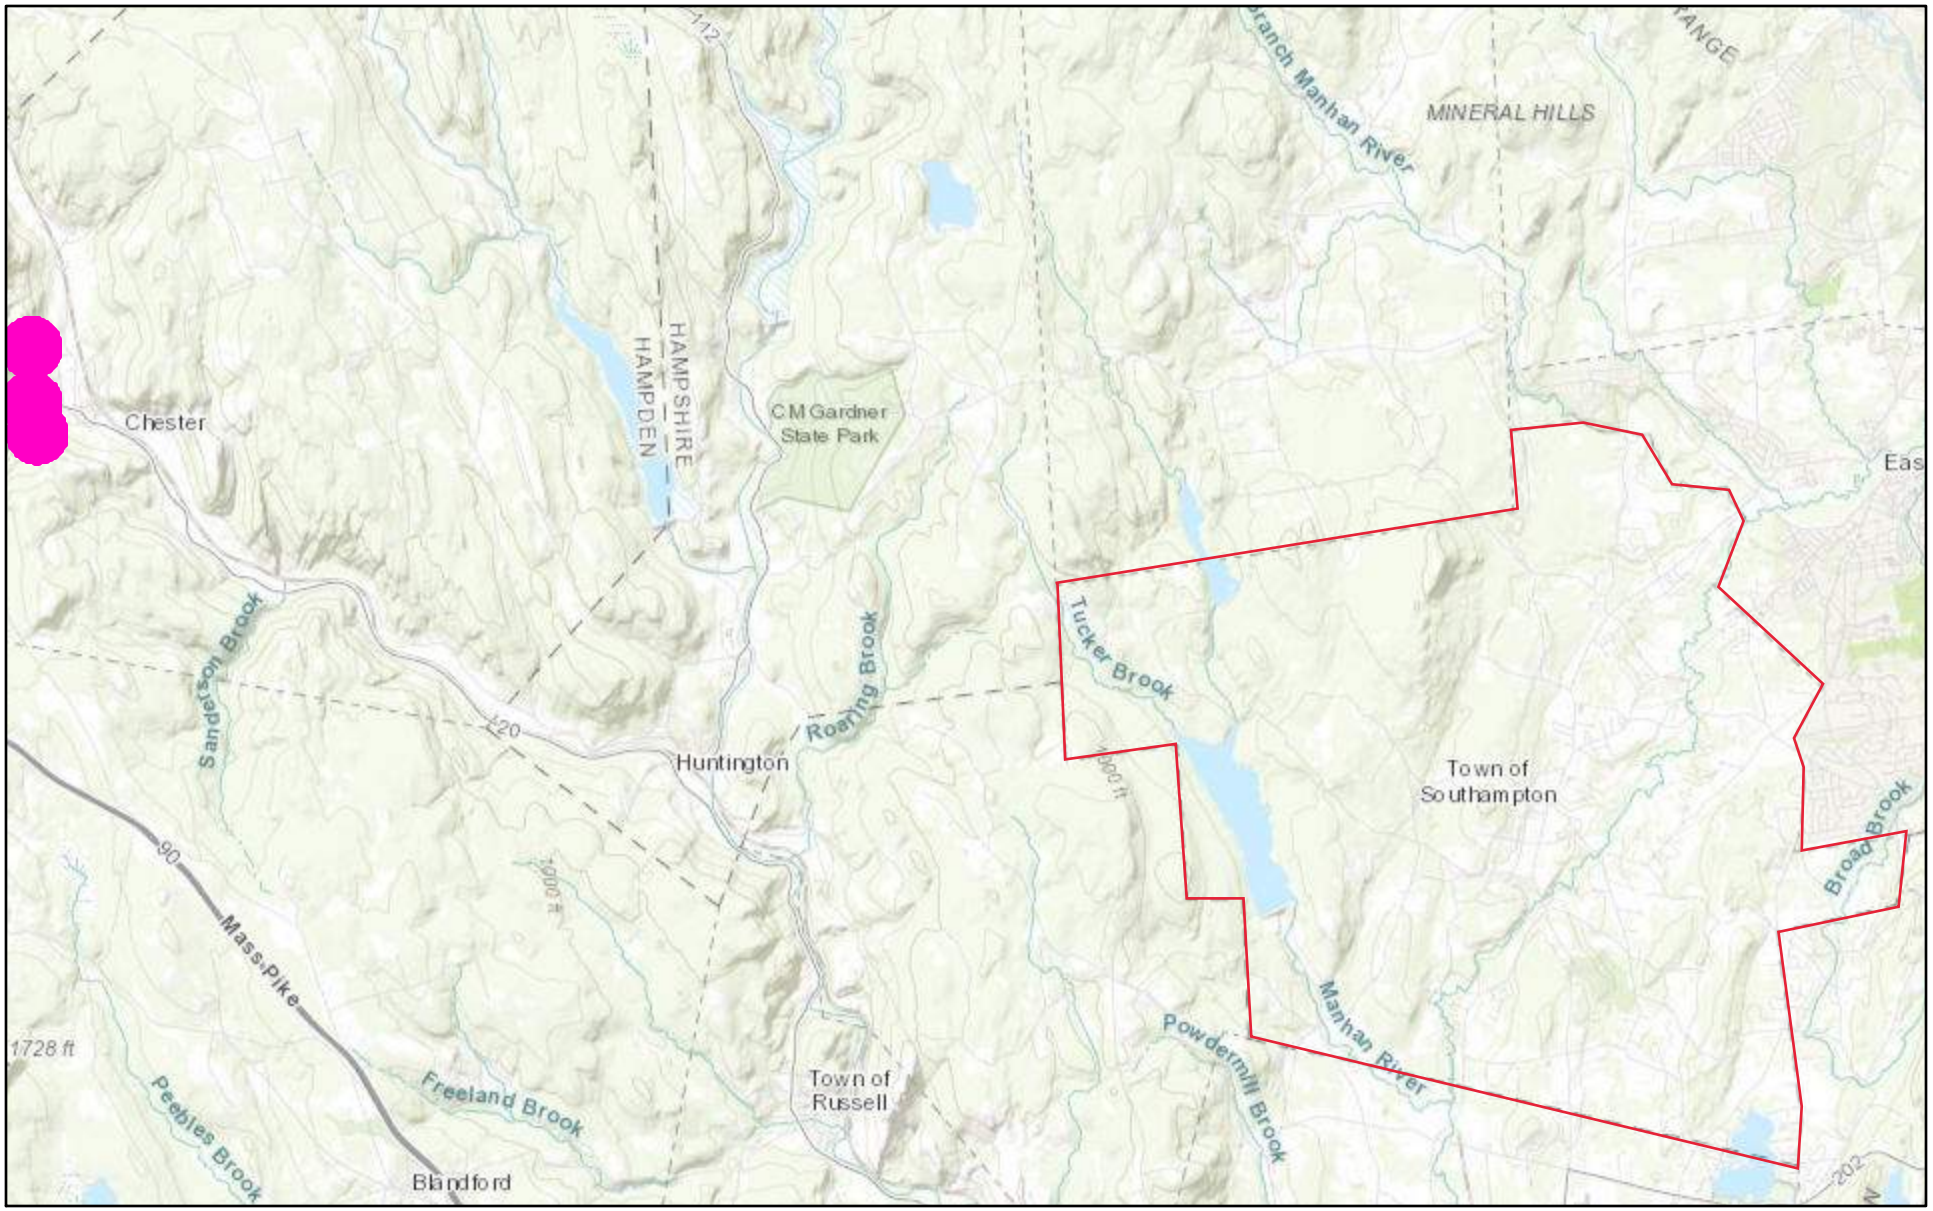
MINERAL HILLS
Branch Manhan River
CM Gardner State Park
HAMPSHIRE
HAMPDEN
Chester
Sanderson Brook
Roaring Brook
Tucker Brook
Huntington
Town of Southampton
Broad Brook
Manhan River
Powdermill Brook
Mass Pike
Freeland Brook
Peebles Brook
Blandford
Town of Russell
1728 ft
1000 ft
120
90
202

0 1.5 3 6 km

Natural Heritage & Endangered Species Program

www.mass.gov/nhesp

Massachusetts Division of Fisheries & Wildlife

Northern Myotis
Myotis septentrionalis

State Status: **Endangered**
Federal Status: **Threatened**

DESCRIPTION: The Northern Myotis is a small bat with large ears, which when pushed forward extend at least 4 mm past its nose. Its fur and wing membranes are light brown, giving it an overall somewhat uniform brown appearance. The hairs on its back are bicolored, with a dark base and lighter tip. The Northern Myotis averages 50-95 mm in total length, with a tail of 35-42 mm. In weight, it averages 5-8 g. This bat is typically found roosting in trees and feeding in forested habitats, but may occasionally be found in human habitations.

SIMILAR SPECIES: The best diagnostic character to distinguish the Northern Myotis from other species in Massachusetts is its long ears. The rare Little Brown Myotis (*Myotis lucifugus*, Endangered) and Indiana Myotis (*Myotis sodalis*, Endangered, federally Endangered) are similar in appearance, but have shorter ears which typically do not extend beyond their nose when pushed forward. The tragus, which is a fleshy projection which sticks up in front of the ear opening, is long and narrowly pointed in the Northern Myotis, while it is shorter and blunt in the Little Brown Myotis. The Little Brown Myotis also has glossier fur and a shorter tail relative to its body length. The Indiana Myotis has a keeled calcar (a ridge of cartilage between the foot and the tail), which the Northern Myotis lacks. Other features of interest in identification include the bat's hairless interfemoral membrane (the skin stretching between the legs and tail) and lack of a black face mask (which is characteristic of Small-footed Myotis, *Myotis leibii*, Endangered).



Photo: Tammy Ciesla, MassWildlife



Distribution in Massachusetts
1987 - 2012
Based on records in the
Natural Heritage Database

HABITAT IN MASSACHUSETTS: In the warmer months, colonies of Northern Myotis may be found roosting and foraging in forested areas. Preferred roosts are in clustered stands of large trees, especially in live or dead hardwoods with large, tall cavities. These bats are found in other tree roosts as well, and occasionally in human-made structures. Northern Myotis forage under the forest canopy in structurally complex habitats, often above small ponds, vernal pools or streams, along gravel paths or roads, and at the forest edge. The bats are widespread in Massachusetts, and have been found in 11

A Species of Greatest Conservation Need in the Massachusetts State Wildlife Action Plan

Massachusetts Division of Fisheries & Wildlife

1 Rabbit Hill Rd., Westborough, MA; tel: 508-389-6300; fax: 508-389-7890; www.mass.gov/dfw

Please allow the Natural Heritage & Endangered Species Program to continue to conserve the biodiversity of Massachusetts with a contribution for 'endangered wildlife conservation' on your state income tax form, as these donations comprise a significant portion of our operating budget.
www.mass.gov/nhesp

of 14 counties. In winter, Northern Myotis hibernate in natural caves and abandoned mines, preferring habitats where the humidity is so high that water droplets sometimes cover their fur. Winter hibernacula (hibernation sites) have been reported in Berkshire, Franklin, Hampden, Middlesex, and Worcester counties.

RANGE: The Northern Myotis is found across forested parts of the eastern United States and Canada, west to British Columbia, Wyoming, and Montana, and south into Florida. It was historically common in New England, the Canadian Maritimes, Quebec and Ontario, and uncommon in the western extremes of its range.

LIFE CYCLE/BEHAVIOR: In the summer months, Northern Myotis emerge at dusk from daytime roosts for the first in a series of feeding flights. Their long tails and large wing membranes allow the bats to fly slowly and navigate through cluttered environments. These special adaptations also enable them to glean prey from foliage, in addition to catching insects on the fly. These bats locate resting insects through a combination of passive listening and the emission of high frequency echolocation calls.

Between August and October, the body weight of Northern Myotis increases by up to 45%, as they store fat for winter. In late summer, the bats begin to "swarm" around the entrances of caves, and are thought to be testing the air of possible hibernacula. This is the time when mating occurs, with females storing the sperm within their bodies until spring. By early November, the bats enter hibernation sites. Their metabolisms slow and they enter torpor, but will rouse occasionally throughout the winter to drink water. Northern Myotis share caves with a number of other species, but tend to hibernate singly or in small groups in deep cracks or crevices. They return to the same hibernacula in multiple years, but may not hibernate in the same location every year. Little data are available on migration, but the bats are known to travel up to 56 km from foraging sites to winter hibernacula.

Females bear and rear single young from mid-May through July. The longevity record for the Northern Myotis is 18 years.

POPULATION STATUS IN MASSACHUSETTS, INCLUDING THREATS: The Northern Myotis is listed as Endangered under the Massachusetts Endangered Species Act. All listed species are protected from killing, collecting, possessing, or sale and from activities that would destroy habitat and thus directly or indirectly cause mortality or disrupt critical behaviors. In addition, listed animals are specifically protected from activities that disrupt nesting, breeding, feeding, or migration.

Once a common species in the northern United States, populations of the Northern Myotis have been devastated by the spread of White-nose Syndrome. Populations in infected hibernacula in the Northeast have suffered catastrophic losses of 90-100%. White-nose Syndrome is caused by a newly described fungus, *Pseudogymnoascus destructans*, which is believed to be a non-native species accidently introduced from caves in western Europe. European species of bats have co-evolved with this fungus, so they have a high degree of immunity. The fungus grows over bats while they hibernate, causing them to rouse from dormancy frequently, lose valuable stored fat, and fail to survive the winter. The fungus is believed to be passed from cave to cave primarily by the movements of breeding male bats, but human transport is also thought to be responsible for the infection of some hibernacula.

MANAGEMENT RECOMMENDATIONS: The U.S. Fish & Wildlife Service is working in concert with government and non-profit groups to understand the spread of the fungus and potential for stopping its spread, as well as exploring opportunities for captive breeding of the most vulnerable species. Access to suitable undisturbed hibernacula is essential to the survival of the Northern Myotis, and protection of known sites is paramount. Human disturbance of hibernacula can be discouraged or prevented with the use of gated entrances, in order to avoid arousal of hibernating bats and the spread of fungal spores.

REFERENCES:

Caceres, M.C., and R.M. Barclay. 2000. Myotis septentrionalis. *Mammalian Species* 634: 1-4.

French, T.W., J.E. Cardoza, and G.S. Jones. *Homeowner's Guide to Bats*. Massachusetts Department of Fisheries & Wildlife: Westborough, MA.

Hamilton, Jr., W.J., and J.O. Whitaker, Jr. 1979. *Mammals of the Eastern United States*, Second Edition. Cornell University Press: Ithaca, NY.

U.S. Fish & Wildlife Service. 2012. "White-nose Syndrome." http://whitenosesyndrome.org/

Updated 2015

A Species of Greatest Conservation Need in the Massachusetts State Wildlife Action Plan

Please allow the Natural Heritage & Endangered Species Program to continue to conserve the biodiversity of Massachusetts with a contribution for 'endangered wildlife conservation' on your state income tax form, as these donations comprise a significant portion of our operating budget.
www.mass.gov/nhesp

Attachment E

USFWS New England Field Office "No Species Present" Letter
January 2018

United States Department of the Interior

FISH AND WILDLIFE SERVICE

New England Field Office
70 Commercial Street, Suite 300
Concord, NH 03301-5087
http://www.fws.gov/newengland

January 8, 2018

To Whom It May Concern:

This project was reviewed for the presence of federally listed or proposed, threatened or endangered species or critical habitat per instructions provided on the U.S. Fish and Wildlife Service's New England Field Office website:

http://www.fws.gov/newengland/EndangeredSpec-Consultation.htm (accessed January 2018)

Based on information currently available to us, no federally listed or proposed, threatened or endangered species or critical habitat under the jurisdiction of the U.S. Fish and Wildlife Service are known to occur in the project area(s). Preparation of a Biological Assessment or further consultation with us under section 7 of the Endangered Species Act is not required. No further Endangered Species Act coordination is necessary for a period of one year from the date of this letter, unless additional information on listed or proposed species becomes available.

Thank you for your cooperation. Please contact David Simmons of this office at 603-227-6425 if we can be of further assistance.

Sincerely yours,

Thomas R. Chapman
Supervisor
New England Field Office

APPENDIX D

National Historic Preservation Act Eligibility Certification

TO: Town of Southampton Stormwater Management Program Files

FROM: Tighe & Bond

COPY: Randall Kemp, Highway Department Superintendent, Town of Southampton

DATE: September 24, 2018

Tighe & Bond has completed the National Historic Preservation Act Eligibility Determination screening process in accordance with Part 1.9.2 and Appendix D of U.S. EPA's National Pollutant Discharge Elimination System (NPDES) General Permits from Stormwater Discharges from Small Municipal Separate Storm Sewer Systems (MS4s) in Massachusetts (see Attachment A of this memorandum), effective July 1, 2018[1], and determined that the **Town of Southampton** meets **Criterion A**, where the discharges were found to not have the potential to cause effects on historic properties.

Tighe & Bond followed the screening process included in Appendix D and has determined that the Town of Southampton is an existing facility authorized by the previous permit and therefore meets Criterion A (see Question 1 in Appendix D of the Permit) and is not, as part of developing and submitting the Notice of Intent for permit coverage, undertaking any activity involving subsurface land disturbance less than an acre.

Based on this screening process, the Town of Southampton's stormwater discharges, allowable non-stormwater discharges, and stormwater discharge-related activities will not have an effect on a property that is listed or eligible for listing on the National Register of Historic Properties (NRHP) and no further action is necessary at this time.

Attachment B to this memorandum includes a list of the federal- and state-listed historic areas, buildings, burial grounds, objects, and structures downloaded from the Massachusetts Cultural Resource Information System (MACRIS) that is current as of September 6, 2018. If the Town undertakes construction on or around a property that is listed or eligible for listing, the Town will coordinate with the State Historic Preservation Officer (SHPO) (i.e. the Massachusetts Historical Commission) by submitting a Project Notification Form and associated documentation for the project. As applicable for each project, the Town will implement measures to avoid or minimize adverse impacts on places listed, or eligible for listing, on the NRHP, including any conditions imposed by the SHPO or THPO. If the Town fails to document and implement such measures, those discharges are ineligible for coverage under EPA's Small MS4 General Permit.

[1] Revised General Permit effective date according to June 29, 2017 EPA memorandum from the EPA Region 1 Acting Regional Administrator: https://www3.epa.gov/region1/npdes/stormwater/ma/final-ms4-postponement-notice.pdf.

Attachment A

Appendix D of U.S. EPA's National Pollutant Discharge Elimination System (NPDES) General Permits for Stormwater Discharges from Small Municipal Separate Storm Sewer Systems (MS4s) in Massachusetts

Appendix D
National Historic Preservation Act Guidance

Background

Section 106 of the National Historic Preservation Act (NHPA) requires federal agencies to take into account the effects of Federal "undertakings" on historic properties that are either listed on, or eligible for listing on, the National Register of Historic Places. The term federal "undertaking" is defined in the NHPA regulations to include a project, activity, or program of a federal agency including those carried out by or on behalf of a federal agency, those carried out with federal financial assistance, and those requiring a federal permit, license or approval. See 36 CFR 800.16(y). Historic properties are defined in the NHPA regulations to include prehistoric or historic districts, sites, buildings, structures, or objects that are included in, or are eligible for inclusion in, the National Register of Historic Places. This term includes artifacts, records, and remains that are related to and located within such properties. See 36 CFR 800.16(1).

EPA's issuance of a National Pollutant Discharge Elimination System (NPDES) General Permit is a federal undertaking within the meaning of the NHPA regulations and EPA has determined that the activities to be carried out under the general permit require review and consideration, in order to be in compliance with the federal historic preservation laws and regulations. Although individual submissions for authorization under the general permit do not constitute separate federal undertakings, the screening processes provides an appropriate site-specific means of addressing historic property issues in connection with EPA's issuance of the permit. To address any issues relating to historic properties in connection with the issuance of this permit, EPA has included a screening process for applicants to identify whether properties listed or eligible for listing on the National Register of Historic Places are within the path of their discharges or discharge-related activities (including treatment systems or any BMPs relating to the discharge or treatment process) covered by this permit.

Applicants seeking authorization under this general permit must comply with applicable, State, Tribal, and local laws concerning the protection of historic properties and places and may be required to coordinate with the State Historic Preservation Officer (SHPO) and/or Tribal Historic Preservation Officer (THPO) and others regarding effects of their discharges on historic properties.

Activities with No Potential to Have an Effect on Historic Properties

A determination that a federal undertaking has no potential to have an effect on historic properties fulfills an agency's obligations under NHPA. EPA has reason to believe that the vast majority of activities authorized under this general permit will have no potential effects on historic properties. This permit typically authorizes discharges from existing facilities and requires control of the pollutants discharged from the facility. EPA does not anticipate effects on historic properties from the pollutants in the authorized discharges. Thus, to the extent EPA's issuance of this general permit authorizes discharges of such constituents, confined to existing channels, outfalls or natural drainage areas, the permitting action does not have the potential to cause effects on historical properties.

In addition, the overwhelming majority of sources covered under this permit will be facilities that are seeking renewal of previous permit authorization. These existing dischargers should have already addressed NHPA issues in the previous general permit as they were required to certify that they were either not affecting historic properties or they had obtained written agreement from

the applicable SHPO or THPO regarding methods of mitigating potential impacts. To the extent this permit authorizes renewal of prior coverage without relevant changes in operations the discharge has no potential to have an effect on historic properties.

Activities with Potential to Have an Effect on Historic Properties

EPA believes this permit may have some potential to have an effect on historic properties the applicant undertakes the construction and/or installation of control measures that involve subsurface disturbance that involves less than 1 acre of land. (Ground disturbances of 1 acre or more require coverage under the Construction General Permit.) Where there is disturbance of land through the construction and/or installation of control measures, there is a possibility that artifacts, records, or remains associated with historic properties could be impacted. Therefore, if the applicant is establishing new or altering existing control measures to manage their discharge that will involve subsurface ground disturbance of less than 1 acre, they will need to ensure (1) that historic properties will not be impacted by their activities or (2) that they are in compliance with a written agreement with the SHPO, THPO, or other tribal representative that outlines all measures the applicant will carry out to mitigate or prevent any adverse effects on historic properties.

Examples of Control Measures Which Involve Subsurface Disturbance

The type of control measures that are presumptively expected to cause subsurface ground disturbance include:

- Dikes
- Berms
- Catch basins, drainage inlets
- Ponds, bioretention areas
- Ditches, trenches, channels, swales
- Culverts, pipes
- Land manipulation; contouring, sloping, and grading
- Perimeter Drains
- Installation of manufactured treatment devices

EPA cautions applicants that this list is non-inclusive. Other control measures that involve earth disturbing activities that are not on this list must also be examined for the potential to affect historic properties.

Certification

Upon completion of this screening process the applicant shall certify eligibility for this permit using one of the following criteria on their Notice of Intent for permit coverage:

> **Criterion A**: The discharges do not have the potential to cause effects on historic properties.

Criterion B: A historic survey was conducted. The survey concluded that no historic properties are present. Discharges do not have the potential to cause effects on historic properties.

Criterion C: The discharges and discharge related activities have the potential to have an effect on historic properties, and the applicant has obtained and is in compliance with a written agreement with the State Historic Preservation Officer (SHPO), Tribal Historic Preservation Officer (TPHO), or other tribal representative that outlines measures the applicant will carry out to mitigate or prevent any adverse effects on historic properties.

Authorization under the general permit is available only if the applicant certifies and documents permit eligibility using one of the eligibility criteria listed above. Small MS4s that cannot meet any of the eligibility criteria in above must apply for an individual permit.

Screening Process

Applicants or their consultant need to answer the questions and follow the appropriate procedures below to assist EPA in compliance with 36 CFR 800.

Question 1*:* Is the facility an existing facility authorized by the previous permit or a new facility and the applicant is not undertaking any activity involving subsurface land disturbance less than an acre?

YES - The applicant should certify that fact in writing and file the statement with the EPA. This certification must be maintained as part of the records associated with the permit.
The applicant should certify eligibility for this permit using Criterion A on their Notice of Intent for permit coverage. The applicant does not need to contact the state Historic Commission. Based on that statement, EPA will document that the project has "no potential to cause effects" (36 CFR 800.3(a)(1)). There are no further obligations under the Section 106 regulations.

NO- Go to Question 2.

Question 2*:* Is the property listed in the National Register of Historic Places or have prior surveys or disturbances revealed the existence of a historic property or artifacts?

NO - The applicant should certify that fact in writing and file the statement with the EPA. This certification must be maintained as part of the records associated with the permit.
The applicant should certify eligibility for this permit using Criterion B on their Notice of Intent for permit coverage. The applicant does not need to contact the state Historic Commission. Based on that statement, EPA will document that the project has "no potential to cause effects" (36 CFR 800.3(a)(1)). There are no further obligations under the Section 106 regulations.

YES - The applicant or their consultant should prepare a complete information submittal to the SHPO. The submittal consists of:

- Completed Project Notification Form- forms available at http://www.sec.state.ma.us/mhc/mhcform/formidx.htm;

- USGS map section with the actual project boundaries clearly indicated; and
- Scaled project plans showing existing and proposed conditions.

(1) Please note that the SHPO does not accept email for review. Please mail a paper copy of your submittal (Certified Mail, Return Receipt Requested) or deliver a paper copy of your submittal (and obtain a receipt) to:

State Historic Preservation Officer
Massachusetts Historical Commission
220 Morrissey Blvd.
Boston MA 02125.

(2) Provide a copy of your submittal and the proof of MHC delivery showing the date MHC received your submittal to:

NPDES Permit Branch Chief
US EPA Region 1 (OEP06-1)
5 Post Office Square, Suite 100
Boston MA 02109-3912.

The SHPO will comment within thirty (30) days of receipt of complete submittals, and may ask for additional information. Consultation, as appropriate, will include EPA, the SHPO and other consulting parties (which includes the applicant). The steps in the federal regulations (36 CFR 800.2 to 800.6, etc.) will proceed as necessary to conclude the Section 106 review for the undertaking. **The applicant should certify eligibility for this permit using Criterion C on their Notice of Intent for permit coverage.**

Attachment B

MACRIS Database Inventoried and State-Listed and Federally-Listed Properties and Districts
Town of Southampton

Massachusetts Cultural Resource Information System

MACRIS

MACRIS Search Results

Search Criteria: Town(s): Southampton; Resource Type(s): Area, Building, Burial Ground, Object, Structure;

Inv. No.	Property Name	Street	Town	Year
STH.A	Southampton Center Historic District		Southampton	
STH.B	Lockville Historic District		Southampton	
STH.C	Russellville		Southampton	
STH.D	Cedarhurst Pool and Recreational Area		Southampton	
STH.E *	Center Cemetery		Southampton	
STH.90	New Haven-Northampton Canal Storehouse	100 Brickyard Rd	Southampton	1832
STH.181		128 Brickyard Rd	Southampton	1968
STH.91		178 Brickyard Rd	Southampton	1890
STH.128	Warner, Fred Blacksmith Shop	7 Center St	Southampton	1879
STH.42	Wolcott, Isaac House	9 Center St	Southampton	1834
STH.129	Heritage Surveyors	Clark St	Southampton	c 1980
STH.130		105 Clark St	Southampton	1960
STH.41	Bartlett, Seth House	106 Clark St	Southampton	1838
STH.12	Clark, Oliver Jr. House	52 Cold Spring Rd	Southampton	1793
STH.179		4 Coleman Rd	Southampton	c 1873
STH.180		50 Coleman Rd	Southampton	1900
STH.124	Lyman Mill	College Hwy	Southampton	c 1854
STH.131	Larrabee School	College Hwy	Southampton	c 1950
STH.803	Gridley Cemetery	College Hwy	Southampton	1835
STH.900	College Highway Bridge over Manhan River	College Hwy	Southampton	1924
STH.905	Lyman Pond Dam	College Hwy	Southampton	1850
STH.907	New Haven-Northampton Canal Lock #22 Remnant	College Hwy	Southampton	c 1835
STH.911	College Highway Bridge over Manhan River	College Hwy	Southampton	c 1950
STH.913	Lyman Pond	College Hwy	Southampton	1768
STH.914	War Memorial Monument	College Hwy	Southampton	c 1945
STH.915	Conant Park	College Hwy	Southampton	1959

* Listed in the National Register of Historic Places

Inv. No.	Property Name	Street	Town	Year
STH.45	Clapp, Isaac House	27 College Hwy	Southampton	1850
STH.46	Dobrydnio, Clemens House	36 College Hwy	Southampton	1910
STH.47	Coleman, Zeno House	38 College Hwy	Southampton	1805
STH.157	Hannum, E. House	64 College Hwy	Southampton	c 1860
STH.158		68 College Hwy	Southampton	1880
STH.802	Center Cemetery	178 College Hwy	Southampton	1738
STH.923	Center Cemetery Iron Perimeter Fence	178 College Hwy	Southampton	1900
STH.924	Center Cemetery South Chainlink Fence	178 College Hwy	Southampton	c 1950
STH.925	Center Cemetery Wooden Sign	178 College Hwy	Southampton	c 1985
STH.926	Center Cemetery Vault	178 College Hwy	Southampton	1874
STH.927	Center Cemetery Flagpole	178 College Hwy	Southampton	c 1950
STH.928	Center Cemetery Wooden Post Fence	178 College Hwy	Southampton	c 1940
STH.929	Center Cemetery Granite Stone Marker	178 College Hwy	Southampton	2009
STH.930	Center Cemetery Cobblestone Par Terre	178 College Hwy	Southampton	c 1866
STH.931	Center Cemetery Crowing Cock Marker	178 College Hwy	Southampton	1974
STH.932	Center Cemetery Cross and Laurel Wreath Marker	178 College Hwy	Southampton	1963
STH.933	Center Cemetery - Lyman, Rufus and Sarah Marker	178 College Hwy	Southampton	1905
STH.934	Center Cemetery - Converse Family Plot Curbing	178 College Hwy	Southampton	1875
STH.935	Center Cemetery - Converse Family Obelisk	178 College Hwy	Southampton	1875
STH.936	Center Cemetery - Johnson, Celia Marker	178 College Hwy	Southampton	1837
STH.937	Center Cemetery - Gould - Woodbridge Marker	178 College Hwy	Southampton	1841
STH.938	Center Cemetery - Gould - Woodbridge Plot Curbing	178 College Hwy	Southampton	1841
STH.939	Center Cemetery - Barns, Naomi Marker	178 College Hwy	Southampton	1810
STH.940	Center Cemetery - Barns, Naomi E. Marker	178 College Hwy	Southampton	1810
STH.941	Center Cemetery - Barns, Cyrenus Marker	178 College Hwy	Southampton	1815
STH.942	Center Cemetery - Bates, Louisa Marker	178 College Hwy	Southampton	1838
STH.943	Center Cemetery - Bates, Elizabeth Marker	178 College Hwy	Southampton	1795
STH.944	Center Cemetery - Bates, Lurana Marker	178 College Hwy	Southampton	1816
STH.945	Center Cemetery - Bates, Lurana Marker	178 College Hwy	Southampton	1837
STH.946	Center Cemetery - Bates, Bela Marker	178 College Hwy	Southampton	1789
STH.947	Center Cemetery - Bates, Submit Marker	178 College Hwy	Southampton	1812
STH.948	Center Cemetery - Bates, Lucy Marker	178 College Hwy	Southampton	1821
STH.949	Center Cemetery - Bates, Mindwell Marker	178 College Hwy	Southampton	1823
STH.950	Center Cemetery - Bates, Lucinda Marker	178 College Hwy	Southampton	1838
STH.951	Center Cemetery - Hannum, Harriet Marker	178 College Hwy	Southampton	1837
STH.952	Center Cemetery - Clapp, Chauncey Obelisk	178 College Hwy	Southampton	1878

Inv. No.	Property Name	Street	Town	Year
STH.953	Center Cemetery - Clapp, Chauncey Posts and Gate	178 College Hwy	Southampton	1862
STH.954	Center Cemetery - Bates, Corintha Marker	178 College Hwy	Southampton	1844
STH.955	Center Cemetery - Hannum, Naomi Marker	178 College Hwy	Southampton	1800
STH.956	Center Cemetery - Hannum, Lewis Marker	178 College Hwy	Southampton	1812
STH.957	Center Cemetery - Sheldon, Abner Marker	178 College Hwy	Southampton	1847
STH.958	Center Cemetery - Sheldon, Abner Marker	178 College Hwy	Southampton	1840
STH.959	Center Cemetery - Sheldon, Alfred Marker	178 College Hwy	Southampton	1842
STH.960	Center Cemetery - Hannum, Oren Marker	178 College Hwy	Southampton	1843
STH.961	Center Cemetery - Hannum, Harriet Marker	178 College Hwy	Southampton	1812
STH.962	Center Cemetery - Norton, Henry Marker	178 College Hwy	Southampton	1837
STH.963	Center Cemetery - Russell, Agustus Marker	178 College Hwy	Southampton	1832
STH.964	Center Cemetery - Russell, Sylvia Marker	178 College Hwy	Southampton	1810
STH.965	Center Cemetery - Sheldon, Dwight Marker	178 College Hwy	Southampton	1843
STH.966	Center Cemetery - Kingsley, Ebenezer Marker	178 College Hwy	Southampton	1781
STH.967	Center Cemetery - Lyman, Fanny Marker	178 College Hwy	Southampton	1835
STH.968	Center Cemetery - Lyman, Gad Marker	178 College Hwy	Southampton	1872
STH.969	Center Cemetery - Lyman, Anna Marker	178 College Hwy	Southampton	1803
STH.970	Center Cemetery - Lyman, Gad Family Plot Curbing	178 College Hwy	Southampton	1872
STH.971	Center Cemetery - Frary, Mary Marker	178 College Hwy	Southampton	1841
STH.972	Center Cemetery - Searl, Rosannah Marker	178 College Hwy	Southampton	1835
STH.973	Center Cemetery - Searl, Rachel Marker	178 College Hwy	Southampton	1837
STH.974	Center Cemetery - Searl, Polly Marker	178 College Hwy	Southampton	1803
STH.975	Center Cemetery - Wait, Simeon Marker	178 College Hwy	Southampton	1738
STH.976	Center Cemetery - Bascom, Jonathan Marker	178 College Hwy	Southampton	1776
STH.977	Center Cemetery - Bascom, Lucy Marker	178 College Hwy	Southampton	1819
STH.978	Center Cemetery - Clark, Freeborn Marker	178 College Hwy	Southampton	1803
STH.979	Center Cemetery - Searl, Elizabeth Marker	178 College Hwy	Southampton	1843
STH.980	Center Cemetery - Searl, Moses Marker	178 College Hwy	Southampton	1783
STH.981	Center Cemetery - Searl, Job and Lanson Marker	178 College Hwy	Southampton	1801
STH.982	Center Cemetery - Searle Family Obelisk	178 College Hwy	Southampton	1817
STH.983	Center Cemetery - Searl, Nathaniel Marker	178 College Hwy	Southampton	1777
STH.984	Center Cemetery - Searl, Zopher Marker	178 College Hwy	Southampton	1817
STH.985	Center Cemetery - Searle, Nathaniel Family Obelisk	178 College Hwy	Southampton	1817
STH.986	Center Cemetery - Searl, Harriet Marker	178 College Hwy	Southampton	1840
STH.987	Center Cemetery - Searl, Esther Marker	178 College Hwy	Southampton	1834

Inv. No.	Property Name	Street	Town	Year
STH.988	Center Cemetery - Clark, Saul Marker	178 College Hwy	Southampton	1777
STH.989	Center Cemetery - Pomeroy, Ann Marker	178 College Hwy	Southampton	1843
STH.990	Center Cemetery - Pomeroy, Isaac Marker	178 College Hwy	Southampton	1815
STH.991	Center Cemetery - Pomeroy, Mary Ann Marker	178 College Hwy	Southampton	1814
STH.992	Center Cemetery - Lyman, Anne and Elias Marker	178 College Hwy	Southampton	1791
STH.993	Center Cemetery - Lyman, Anne Marker	178 College Hwy	Southampton	1803
STH.994	Center Cemetery - Lyman, Noah Marker	178 College Hwy	Southampton	1778
STH.995	Center Cemetery - Lyman, Noah Family Plot Curbing	178 College Hwy	Southampton	1778
STH.996	Center Cemetery - Lyman, Sarah Marker	178 College Hwy	Southampton	1847
STH.997	Center Cemetery - Lyman, Electa Marker	178 College Hwy	Southampton	1843
STH.998	Center Cemetery - Lyman, Joel Marker	178 College Hwy	Southampton	1840
STH.999	Center Cemetery - Lyman, Asa Marker	178 College Hwy	Southampton	1821
STH.9000	Center Cemetery - Pomeroy, Abigail Marker	178 College Hwy	Southampton	1808
STH.9001	Center Cemetery - Searl, Mary Marker	178 College Hwy	Southampton	1815
STH.9002	Center Cemetery - Searl, Hervey Marker	178 College Hwy	Southampton	1805
STH.9003	Center Cemetery - Searl, Hervey Marker	178 College Hwy	Southampton	1810
STH.9004	Center Cemetery - Searl, Infant Marker	178 College Hwy	Southampton	1814
STH.9005	Center Cemetery - Lyman, Elias Marker	178 College Hwy	Southampton	1804
STH.9006	Center Cemetery - Lyman, Submit Marker	178 College Hwy	Southampton	1832
STH.9007	Center Cemetery - Lyman, Eunice Marker	178 College Hwy	Southampton	1837
STH.9008	Center Cemetery - Kingsley, Daniel Marker	178 College Hwy	Southampton	1835
STH.9009	Center Cemetery - Clapp, Roger Marker	178 College Hwy	Southampton	1815
STH.9010	Center Cemetery - Clapp, Roger Marker	178 College Hwy	Southampton	1773
STH.9011	Center Cemetery - Clapp, Angelina Marker	178 College Hwy	Southampton	1835
STH.9012	Center Cemetery - Clapp, Anna Marker	178 College Hwy	Southampton	1847
STH.9013	Center Cemetery - Bartlett, Charles Marker	178 College Hwy	Southampton	1834
STH.9014	Center Cemetery - Edwards, Julia Marker	178 College Hwy	Southampton	1838
STH.9015	Center Cemetery - Sheldon, Esther Marker	178 College Hwy	Southampton	1839
STH.9016	Center Cemetery - Strong, Abigail Marker	178 College Hwy	Southampton	1836
STH.9017	Center Cemetery - Sheldon, Asenath Marker	178 College Hwy	Southampton	1805
STH.9018	Center Cemetery - Sheldon, Ebenezer Marker	178 College Hwy	Southampton	1812
STH.9019	Center Cemetery - Sheldon, Violet Marker	178 College Hwy	Southampton	1791
STH.9020	Center Cemetery - Newell, Zeresh Marker	178 College Hwy	Southampton	1837
STH.9021	Center Cemetery - Judd, Cornelia Marker	178 College Hwy	Southampton	1841
STH.9022	Center Cemetery - Judd, Rev. Jonathan Marker	178 College Hwy	Southampton	1803
STH.9023	Center Cemetery - Judd, Jonathan Marker	178 College Hwy	Southampton	1819

Inv. No.	Property Name	Street	Town	Year
STH.9024	Center Cemetery - Cook, Eleanor Emily Marker	178 College Hwy	Southampton	1944
STH.9025	Center Cemetery - Dady, George Marker	178 College Hwy	Southampton	1842
STH.9026	Center Cemetery - Ludden Family Marker	178 College Hwy	Southampton	1872
STH.9027	Center Cemetery Soldiers Monument Obelisk	178 College Hwy	Southampton	1866
STH.9028	Center Cemetery - Moore Family Plot Curbing	178 College Hwy	Southampton	1871
STH.9029	Center Cemetery - Wolcott, Lucy Marker	178 College Hwy	Southampton	1840
STH.9030	Center Cemetery - Strong, Silence Marker	178 College Hwy	Southampton	1802
STH.9031	Center Cemetery - Strong, Rebecca Marker	178 College Hwy	Southampton	1840
STH.9032	Center Cemetery - Clapp, Phineas Marker	178 College Hwy	Southampton	1836
STH.9033	Center Cemetery - Danks, Anna Marker	178 College Hwy	Southampton	1812
STH.9034	Center Cemetery - Danks, Robert Marker	178 College Hwy	Southampton	1808
STH.9035	Center Cemetery - Danks, Elijah Marker	178 College Hwy	Southampton	1819
STH.9036	Center Cemetery - Coleman, Catherine Marker	178 College Hwy	Southampton	1836
STH.9037	Center Cemetery - Coleman, Zeno Marker	178 College Hwy	Southampton	1836
STH.9038	Center Cemetery - Robinson, Nancy Marker	178 College Hwy	Southampton	1843
STH.9039	Center Cemetery - Harris, Pamela Marker	178 College Hwy	Southampton	1842
STH.9040	Center Cemetery - Sheldon, Isabel Marker	178 College Hwy	Southampton	1842
STH.9041	Center Cemetery - Sheldon, Lydia Marker	178 College Hwy	Southampton	1841
STH.9042	Center Cemetery - Ives, Laura E. Marker	178 College Hwy	Southampton	1838
STH.9043	Center Cemetery - Birge, F. B. Marker	178 College Hwy	Southampton	c 1783
STH.9044	Center Cemetery - Pomeroy, Lemuel Marker	178 College Hwy	Southampton	1775
STH.9045	Center Cemetery - Pomeroy, Eunice Marker	178 College Hwy	Southampton	1788
STH.9046	Center Cemetery - Strong, Levi Marker	178 College Hwy	Southampton	1838
STH.9047	Center Cemetery - Strong, Aaron Marker	178 College Hwy	Southampton	1837
STH.9048	Center Cemetery - Searle, Thaddeus Marker	178 College Hwy	Southampton	1857
STH.9049	Center Cemetery - Lyman Marker	178 College Hwy	Southampton	1796
STH.9050	Center Cemetery - Baldwin, Marcy - William Marker	178 College Hwy	Southampton	1832
STH.9051	Center Cemetery - Strong, Aaron and Abigail Marker	178 College Hwy	Southampton	1793
STH.9052	Center Cemetery - Strong, Beriah Marker	178 College Hwy	Southampton	1815
STH.9053	Center Cemetery - Ludden, Thankful Frary Obelisk	178 College Hwy	Southampton	1838
STH.9054	Center Cemetery - Weeks, Lydia Marker	178 College Hwy	Southampton	1842
STH.9055	Center Cemetery - Wagoner, Albert H. Marker	178 College Hwy	Southampton	1974
STH.9056	Center Cemetery - Clark, George C. Marker	178 College Hwy	Southampton	1864
STH.9057	Center Cemetery - Strong, Russell Marker	178 College Hwy	Southampton	1837
STH.9058	Center Cemetery - Losey, Abraham Marker	178 College Hwy	Southampton	1843
STH.9059	Center Cemetery - Emerson, Lucinda Marker	178 College Hwy	Southampton	1843

Inv. No.	Property Name	Street	Town	Year
STH.9060	Center Cemetery - Pomeroy, Clarissa Marker	178 College Hwy	Southampton	1812
STH.9061	Center Cemetery - Coleman, Perry Marker	178 College Hwy	Southampton	1862
STH.9062	Center Cemetery - Spooner, Hiram Marker	178 College Hwy	Southampton	1864
STH.9063	Center Cemetery - Swint, Lewis Marker	178 College Hwy	Southampton	1863
STH.9064	Center Cemetery - Bartlett Family Marker	178 College Hwy	Southampton	1890
STH.9065	Center Cemetery - Searle, Pamela Marker	178 College Hwy	Southampton	1839
STH.9066	Center Cemetery - White, Louisa Marker	178 College Hwy	Southampton	1842
STH.9067	Center Cemetery - Niles, B. F. Marker	178 College Hwy	Southampton	1877
STH.9068	Center Cemetery - Strong, Clinton Marker	178 College Hwy	Southampton	1871
STH.9069	Center Cemetery - Haskins, Winifred P. Marker	178 College Hwy	Southampton	1931
STH.9070	Center Cemetery - Quigley, Hugh and Chloe Tomb	178 College Hwy	Southampton	1873
STH.9071	Center Cemetery - Bardwell, Annie Marker	178 College Hwy	Southampton	1902
STH.9072	Center Cemetery - Hyde, Edwin and Jane Obelisk	178 College Hwy	Southampton	1898
STH.9073	Center Cemetery - Bartlett, Lyman and Anna Marker	178 College Hwy	Southampton	1884
STH.9074	Center Cemetery - Searle, Lydia Ann Marker	178 College Hwy	Southampton	1906
STH.9075	Center Cemetery - Brown, Mary Louise Marker	178 College Hwy	Southampton	1951
STH.9076	Center Cemetery - Byington, Charlotte Marker	178 College Hwy	Southampton	1913
STH.9077	Center Cemetery - Pomeroy, Egbert and Lydia Marker	178 College Hwy	Southampton	1909
STH.9078	Center Cemetery - Finch, George and Mary B. Marker	178 College Hwy	Southampton	1913
STH.9079	Center Cemetery - Porter, Ernest and Thomas Marker	178 College Hwy	Southampton	1913
STH.9080	Center Cemetery - Durston, Edith Marker	178 College Hwy	Southampton	1963
STH.9081	Center Cemetery - Weeks, Samuel Marker	178 College Hwy	Southampton	1843
STH.48	Kingsley, Ebenezer House	181 College Hwy	Southampton	1752
STH.49	Miller, John House	186 College Hwy	Southampton	1752
STH.50	Hannum, Lewis House	204 College Hwy	Southampton	1866
STH.68	Southampton District #1 Schoolhouse	204 College Hwy	Southampton	1863
STH.69	Clapp General Store	211 College Hwy	Southampton	1780
STH.132		213 College Hwy	Southampton	c 1970
STH.70	Southampton First Congregational Church	214 College Hwy	Southampton	1788
STH.72	Gridley, Lemon House	216 College Hwy	Southampton	1807
STH.133		217 College Hwy	Southampton	c 1920
STH.73	Sheldon, James and Thomas General Store	218 College Hwy	Southampton	1816
STH.71	Southampton Methodist Church	219 College Hwy	Southampton	1916
STH.74	Graves, Mildred House	219 College Hwy	Southampton	1927

Inv. No.	Property Name	Street	Town	Year
STH.75		220 College Hwy	Southampton	1930
STH.134		221 College Hwy	Southampton	c 1910
STH.76	Clapp, Stephen House	222 College Hwy	Southampton	1841
STH.135		223 College Hwy	Southampton	c 1910
STH.136		224 College Hwy	Southampton	c 1900
STH.77	Edwards Public Library	225 College Hwy	Southampton	1903
STH.78		227 College Hwy	Southampton	1910
STH.79	Chapman, Asahel Jr. House	228 College Hwy	Southampton	1822
STH.80	Chapman, Asahel House	230 College Hwy	Southampton	1797
STH.81	Blair, Dr. Amos House	231 College Hwy	Southampton	1805
STH.137	Southampton Building Company	233 College Hwy	Southampton	c 1980
STH.82	Chapman, Sardis - Clark House	234 College Hwy	Southampton	1827
STH.83	Southampton District #2 Schoolhouse	237 College Hwy	Southampton	1845
STH.84	Sheldon, Paul House	242 College Hwy	Southampton	1771
STH.85		243 College Hwy	Southampton	1840
STH.138		246 College Hwy	Southampton	c 1970
STH.139		248 College Hwy	Southampton	c 1970
STH.86	Wolcott, Cyrenius House	254 College Hwy	Southampton	1845
STH.87	Strong, Ichabod House	271 College Hwy	Southampton	c 1768
STH.125	Gorton, Harry Oliver House	275 College Hwy	Southampton	1950
STH.126	Gorton, George House	277 College Hwy	Southampton	1952
STH.127	Keller Blacksmith Shop and House	280 College Hwy	Southampton	1866
STH.88	Lyman, H. B. Sheet Metal Works	281 College Hwy	Southampton	1894
STH.89	Strong, John Jr. House - Lockville Hotel	286 College Hwy	Southampton	c 1828
STH.94	Strong, John House	306 College Hwy	Southampton	1796
STH.95	Lyman, Gad House	324 College Hwy	Southampton	1822
STH.96	Lyman House	339 College Hwy	Southampton	1855
STH.97	Barns, Nathan - Hurlbut, Samuel House	399 College Hwy	Southampton	1821
STH.122	Barns, Nathan - Hurlbut, Samuel Barn	399 College Hwy	Southampton	
STH.159	Barnes, D. C. House	415 College Hwy	Southampton	c 1860
STH.98	Clapp, Phineas House	422 College Hwy	Southampton	1772
STH.99	Clapp, Timothy House	423 College Hwy	Southampton	1764
STH.160		11 Cook Rd	Southampton	1880
STH.2	Sheldon, Israel House	10 Crooked Ledge Rd	Southampton	1768
STH.100	Barnes, Archibald - Douglas, Richard House	10 Douglas Rd	Southampton	1860
STH.141		East St	Southampton	c 1900
STH.910	Southampton Boundary Marker	East St	Southampton	c 1900
STH.51	Judd, Jonathan Newell General Store	3 East St	Southampton	1859

Inv. No.	Property Name	Street	Town	Year
STH.52	Judd, Jonathan Jr. Store	5 East St	Southampton	1799
STH.53	Woodbridge Hall	7 East St	Southampton	1793
STH.54	Southampton Town Hall	8 East St	Southampton	1904
STH.140		9 East St	Southampton	c 1960
STH.55	Sheldon, Flavel House	11 East St	Southampton	1902
STH.56	Clark, George House	12 East St	Southampton	1896
STH.57	Edwards, Caroline House	13 East St	Southampton	1893
STH.58	Swift, Anson A. House	14 East St	Southampton	1884
STH.59	King, Clarinda House	15 East St	Southampton	1772
STH.60	Ranger, Mary S. House	17 East St	Southampton	1874
STH.61	Gridley, Dr. Josiah House	19 East St	Southampton	1828
STH.62	Southampton Methodist Church Parsonage	21 East St	Southampton	1883
STH.63	Atkins, Albert House	22 East St	Southampton	1879
STH.64	Judd, Jonathan Jr. House	27 East St	Southampton	1803
STH.65	Clapp, Stephen House	41 East St	Southampton	1875
STH.161	Gridley, Dr. Josiah A. House	63 East St	Southampton	c 1860
STH.162	Pease, Bertha House	153 East St	Southampton	1850
STH.163	Losee, Abraham House	160 East St	Southampton	1814
STH.66	Wolcott, Jonathan Jr. House	3 Elm St	Southampton	1800
STH.67	Danks House	7 Elm St	Southampton	1840
STH.142		11 Elm St	Southampton	c 1890
STH.801	West Part Cemetery	Fomer Rd	Southampton	1788
STH.901	Manhan and White Reservoirs	Fomer Rd	Southampton	1898
STH.40	Loomis, Artemas Jr. House	11 Fomer Rd	Southampton	1828
STH.39	Bascom, Elijah - Lyman, Gaius Jr. House	13 Fomer Rd	Southampton	1792
STH.38	Searle, Ansel House	18 Fomer Rd	Southampton	1830
STH.37	Clapp, Stephen House	19 Fomer Rd	Southampton	1870
STH.36	Searle, Edmund House	20 Fomer Rd	Southampton	1830
STH.35	Tiffany, Eleazar House	21 Fomer Rd	Southampton	1815
STH.34	Lavin, John R. House	27 Fomer Rd	Southampton	1891
STH.151	Searle, Nathaniel E. House	35 Fomer Rd	Southampton	1814
STH.152		45 Fomer Rd	Southampton	c 1800
STH.10	Searle, Zopher II House	64 Fomer Rd	Southampton	1792
STH.1	Dady, William House	268 Fomer Rd	Southampton	1767
STH.93	Clark, Justin House	36 Gilbert Rd	Southampton	1831
STH.92	Searle, Bildad House	151 Gilbert Rd	Southampton	1758
STH.18	Pomeroy, King House	141 Glendale Rd	Southampton	1846
STH.17	Kingsley, Joseph - Pomeroy, Samuel House	145 Glendale Rd	Southampton	c 1846

Inv. No.	Property Name	Street	Town	Year
STH.16	Moore, George House	155 Glendale Rd	Southampton	1854
STH.15	Ewing, James House	170 Glendale Rd	Southampton	1850
STH.164		178 Glendale Rd	Southampton	1848
STH.909	Northampton and Westfield Railroad Trestle	Gunn Rd	Southampton	c 1863
STH.25	Clark, Jonathan House	11 Gunn Rd	Southampton	1769
STH.165		33 Gunn Rd	Southampton	1900
STH.101	Frary, Justus House	59 Gunn Rd	Southampton	1821
STH.102	Ferry, Jesse House	63 Gunn Rd	Southampton	1803
STH.143		High St	Southampton	c 1970
STH.148		High St	Southampton	c 1985
STH.153	Cedarhurst Pool Snack Bar - Administration Office	14 High St	Southampton	c 1931
STH.154	Brown, Preston Garage - Apartment	14 High St	Southampton	1986
STH.155		14 High St	Southampton	
STH.916	Cedarhurst Pool	14 High St	Southampton	1931
STH.917	Cedarhurst Pool and Park Concrete Dam	14 High St	Southampton	1969
STH.918	Camp Wilder Picnic Pavilion and Life Guard Tower	14 High St	Southampton	1971
STH.919	Cedarhust Pool Barbeque Pits	14 High St	Southampton	r 1965
STH.920	Cedarhurst Pool Swimming Platform	14 High St	Southampton	1977
STH.921	Cedarhurst Pool Swing Set - Playground	14 High St	Southampton	c 1964
STH.922	Cedarhurst Private Wooden Sign	14 High St	Southampton	
STH.26	Southampton Methodist Church Parsonage	40 High St	Southampton	1854
STH.27	Page, William House	43 High St	Southampton	1853
STH.182	Searle, Moses House	46 High St	Southampton	1830
STH.28	Battin, Henry House	58 High St	Southampton	1850
STH.145		60 High St	Southampton	c 1860
STH.29	Wolcott, Stephen House	68 High St	Southampton	1813
STH.31	Parsons, Philip House	69 High St	Southampton	1929
STH.30	Swasey, Edward R. House	72 High St	Southampton	1899
STH.121	Swasey, Edward R. Barn	72 High St	Southampton	1899
STH.32	Searle, Moses III House	74 High St	Southampton	r 1835
STH.147		80 High St	Southampton	c 1960
STH.33	Searle, Zopher House	88 High St	Southampton	r 1830
STH.166		44 Lead Mine Rd	Southampton	1890
STH.11	Lead Mine Manager's House	72 Lead Mine Rd	Southampton	c 1800
STH.903	Glacial Boulder	Manhan Rd	Southampton	
STH.167	Russell, J. H. - Eaton, O. House	4 Manhan Rd	Southampton	c 1860

Inv. No.	Property Name	Street	Town	Year
STH.175		6 Manhan Rd	Southampton	c 1860
STH.8	Whip Store, Old	10 Manhan Rd	Southampton	1833
STH.168		11 Manhan Rd	Southampton	r 1870
STH.906	Northampton and Westfield Railroad Bridge	Manhan River	Southampton	c 1855
STH.149		7 Maple St	Southampton	c 1860
STH.150	Southampton Congregational Church Parsonage	9 Maple St	Southampton	c 1900
STH.44	Parsons, Miletus House	11 Maple St	Southampton	1842
STH.43	Judd, Rev. Jonathan House	12 Maple St	Southampton	1733
STH.169	Triple Brook Farm	37 Middle Rd	Southampton	c 1860
STH.117	Gridley, Sidney House	133 Middle Rd	Southampton	1851
STH.19		40 Miller Rd	Southampton	c 1850
STH.9	Sheldon, Warham House	12 Montgomery Rd	Southampton	1853
STH.110	Strong, Phineas House	7 Moose Brook Rd	Southampton	1833
STH.109	Johnson, T. House	20 Pleasant St	Southampton	1853
STH.108	Brown, Elihu House	24 Pleasant St	Southampton	1856
STH.107	Searle, Warton House	30 Pleasant St	Southampton	1855
STH.106	Gunn, Arthur House	45 Pleasant St	Southampton	1912
STH.105	Nimmocks, Harris House	53 Pleasant St	Southampton	1842
STH.104	Piquette, Edmee House	58 Pleasant St	Southampton	1914
STH.24	Olds, Enoch House	17 Pomeroy Meadow Rd	Southampton	1879
STH.170		38 Pomeroy Meadow Rd	Southampton	1881
STH.23	Hannum, Eleazar House	43 Pomeroy Meadow Rd	Southampton	c 1734
STH.22	Hannum House	51 Pomeroy Meadow Rd	Southampton	1880
STH.21	Hannum House	59 Pomeroy Meadow Rd	Southampton	1820
STH.120	Pomeroy, Elisha House	145 Pomeroy Meadow Rd	Southampton	1743
STH.171		153 Pomeroy Meadow Rd	Southampton	1890
STH.119	Clapp, Roger House	176 Pomeroy Meadow Rd	Southampton	c 1780
STH.172		176 Pomeroy Meadow Rd	Southampton	c 1860
STH.20	Pomeroy, Aretus House	190 Pomeroy Meadow Rd	Southampton	1856
STH.14	Anderson, Emma House	50 Rattle Hill Rd	Southampton	1912
STH.173		61 Rattle Hill Rd	Southampton	1880
STH.13	Anderson, Rufus House	62 Rattle Hill Rd	Southampton	1894
STH.103		9 Riverdale Rd	Southampton	c 1850
STH.904	Southampton-Westfield Boundary Marker	Russellville Rd	Southampton	c 1900
STH.3	Searle, Cornelius House	52 Russellville Rd	Southampton	1831
STH.4	Coleman, Benoni House	74 Russellville Rd	Southampton	1817
STH.5	Bates, Linus House	140 Russellville Rd	Southampton	1844
STH.6	Southampton District #6 Schoolhouse	143 Russellville Rd	Southampton	1887

Inv. No.	Property Name	Street	Town	Year
STH.7	Miller, William House	147 Russellville Rd	Southampton	1864
STH.174		150 Russellville Rd	Southampton	r 1940
STH.111	Strong, Ichabod - Miller, Joseph William House	84 Strong Rd	Southampton	1772
STH.112	Strong, Elias House	97 Strong Rd	Southampton	1791
STH.115		39 Valley Rd	Southampton	c 1890
STH.123		39 Valley Rd	Southampton	c 1890
STH.114	Norton, Seth and Ira House	52 Valley Rd	Southampton	1825
STH.176		86 Valley Rd	Southampton	1910
STH.113	Clare, Patrick House	138 Valley Rd	Southampton	1856
STH.116		41 White Loaf Rd	Southampton	c 1840
STH.177	Clapp, J. T. House	20 Wolcott Rd	Southampton	r 1865
STH.178	Wolcott, L. S. House	66 Wolcott Rd	Southampton	c 1840

Tighe&Bond

APPENDIX E

Massachusetts MS4 First-Year Stormwater Management Program (SWMP) Checklist (For Permittees Authorized Under the Previous Permit), EPA Region 1

Massachusetts MS4 First-Year Stormwater Management Program (SWMP) Checklist (For Permittees Authorized Under the Previous Permit)

The Massachusetts MS4 First-Year SWMP Checklist sets out Minimum Control Measure (MCM) elements that must be included in SWMPs by July 1, 2019 for all permittees that were covered under the previous MS4 permit. MCM incorporation deadlines for newly designated MS4s differ from MCM deadlines for MS4s authorized under the previous permit. Deadlines for newly designated permittees are set out in Section 1.10.3. Deadlines for previously authorized permittees are set out in Section 1.10.2. Use this checklist as a guide as you review and update your SWMP to address these requirements.

SMALL MS4 AUTHORIZATION

☐ Date that the NOI was submitted and the location of the NOI

☐ Date that authorization was granted and the location of the authorization letter

RECEIVING WATERS

☐ Identify all receiving waters and impairments to waterbodies

☐ Identify the number of outfalls that discharge to each waterbody segment

ELIGIBILITY DETERMINATION UNDER THE ENDANGERED SPECIES ACT (Attach and reference your NOI)

☐ Appendix C determination under the U.S. Fish and Wildlife Endangered Species Act (ESA)

☐ The Criterion used to certify ESA eligibility

☐ Additional measures required by the U.S. Fish and Wildlife Service (if any)

ELIGIBILITY DETERMINATION UNDER THE NATIONAL HISTORIC PRESERVATION ACT (NHPA)

(Attach and reference your NOI)

☐ Appendix D property screening determination

☐ The Criterion used to certify NHPA eligibility

☐ Additional documents from the State Historic Preservation Officer (SHPO) or Tribal Historic Preservation Officer (THPO)

☐ Additional measures required by the SHPO/THPO to avoid/minimize adverse impacts (if any)

MCM 1: PUBLIC EDUCATION AND OUTREACH

☐ Identify all planned BMPs

☐ Identify the locations of applicable materials for each BMP

☐ Identify the target audience(s)

☐ Identify the measurable goals

☐ Identify the dates that message(s) are sent to each target audience

☐ Identify the responsible parties involved in ensuring the completion of the BMP

MCM 2: PUBLIC INVOLVEMENT AND PARTICIPATION

☐ The location of the SWMP for public access

☐ Provisions for public participation in SWMP development

☐ Identify any additional planned BMPs, responsible party or parties, location of the documents required to complete the BMP, and measurable goals

MCM 3: ILLICIT DISCHARGE DETECTION AND ELIMINATION (IDDE)

☐ Reference legal authority

☐ Identify the department responsible for illicit connection enforcement

☐ Annual Sanitary Sewer Overflow (SSO) Inventory

☐ MS4 system map

☐ IDDE Program Document

☐ Outfall/interconnection inventory and ranking

☐ Employee training content and dates

MCM 4: CONSTRUCTION SITE STORMWATER RUNOFF CONTROL

☐ Reference legal authority

☐ Site plan review procedures

☐ Procedures for site inspection and enforcement of sediment and erosion control measures

MCM 5: POST-CONSTRUCTION STORMWATER MANAGEMENT IN NEW DEVELOPMENT AND REDEVELOPMENT

☐ Reference legal authority

☐ Green infrastructure report

☐ List of municipal retrofit opportunities

☐ Guidelines for street design and parking lots

MCM 6: GOOD HOUSEKEEPING AND POLLUTION PREVENTION FOR PERMITTEE-OWNED OPERATION


☐ Catch basin cleaning program

☐ Street sweeping program

☐ Stormwater treatment structure inspection and maintenance procedures

☐ Winter road maintenance program

Illicit Discharge Detection and Elimination Plan Implementation Timeline, EPA Region 1

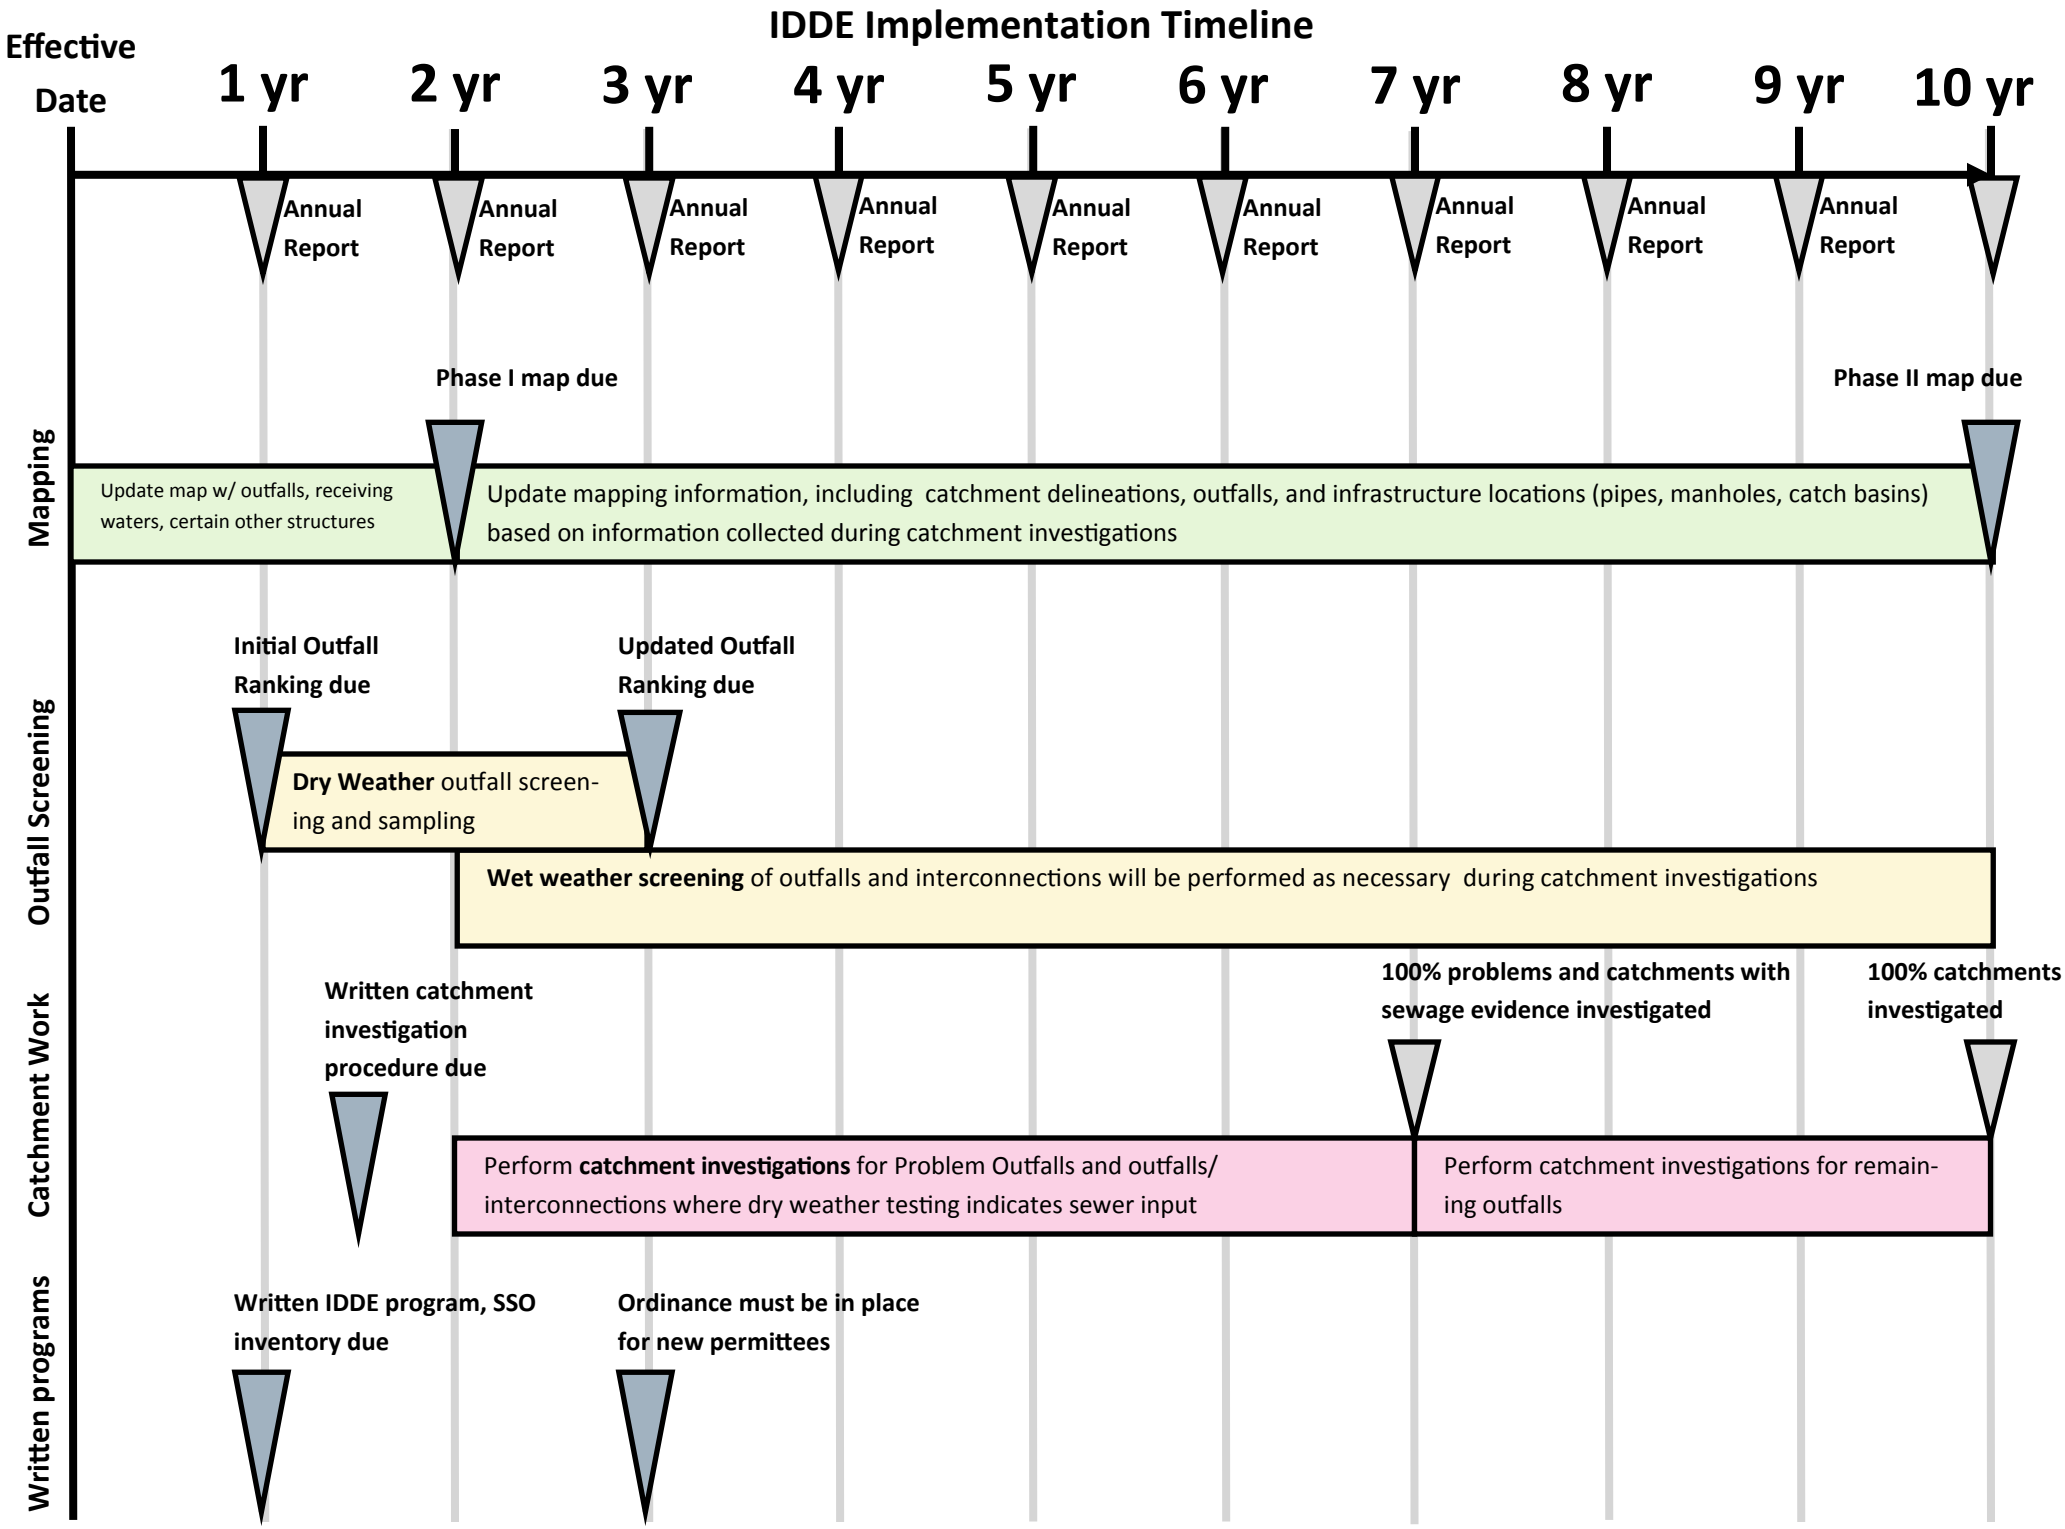
IDDE Implementation Timeline
Effective Date
1 yr
2 yr
3 yr
4 yr
5 yr
6 yr
7 yr
8 yr
9 yr
10 yr
Annual Report
Phase I map due
Phase II map due
Mapping
Update map w/ outfalls, receiving waters, certain other structures
Update mapping information, including catchment delineations, outfalls, and infrastructure locations (pipes, manholes, catch basins) based on information collected during catchment investigations
Initial Outfall Ranking due
Updated Outfall Ranking due
Outfall Screening
Dry Weather outfall screening and sampling
Wet weather screening of outfalls and interconnections will be performed as necessary during catchment investigations
Written catchment investigation procedure due
100% problems and catchments with sewage evidence investigated
100% catchments investigated
Catchment Work
Perform catchment investigations for Problem Outfalls and outfalls/ interconnections where dry weather testing indicates sewer input
Perform catchment investigations for remaining outfalls
Written IDDE program, SSO inventory due
Ordinance must be in place for new permittees
Written programs

Potential Pollutants Associated with Municipal Activities, California Stormwater BMP Handbook

Pollutant Impacts on Water Quality	
Sediment	Sediment is a common component of stormwater, and can be a pollutant. Sediment can be detrimental to aquatic life (primary producers, benthic invertebrates, and fish) by interfering with photosynthesis, respiration, growth, reproduction, and oxygen exchange in water bodies. Sediment can transport other pollutants that are attached to it including nutrients, trace metals, and hydrocarbons. Sediment is the primary component of total suspended solids (TSS), a common water quality analytical parameter.
Nutrients	Nutrients including nitrogen and phosphorous are the major plant nutrients used for fertilizing landscapes, and are often found in stormwater. These nutrients can result in excessive or accelerated growth of vegetation, such as algae, resulting in impaired use of water in lakes and other sources of water supply. For example, nutrients have led to a loss of water clarity in Lake Tahoe. In addition, un-ionized ammonia (one of the nitrogen forms) can be toxic to fish.
Bacteria and Viruses	Bacteria and viruses are common contaminates of stormwater. For separate storm drain systems, sources of these contaminants include animal excrement and sanitary sewer overflow. High levels of indicator bacteria in stormwater have led to the closure of beaches, lakes, and rivers to contact recreation such as swimming.
Oil and Grease	Oil and grease includes a wide array of hydrocarbon compounds, some of which are toxic to aquatic organisms at low concentrations. Sources of oil and grease include leakage, spills, cleaning and sloughing associated with vehicle and equipment engines and suspensions, leaking and breaks in hydraulic systems, restaurants, and waste oil disposal.
Metals	Metals including lead, zinc, cadmium, copper, chromium, and nickel are commonly found in stormwater. Many of the artificial surfaces of the urban environment (e.g., galvanized metal, paint, automobiles, or preserved wood) contain metals, which enter stormwater as the surfaces corrode, flake, dissolve, decay, or leach. Over half the trace metal load carried in stormwater is associated with sediments. Metals are of concern because they are toxic to aquatic organisms, can bioaccumulate (accumulate to toxic levels in aquatic animals such as fish), and have the potential to contaminate drinking water supplies.
Organics	Organics may be found in stormwater at low concentrations. Often synthetic organic compounds (adhesives, cleaners, sealants, solvents, etc.) are widely applied and may be improperly stored and disposed. In addition, deliberate dumping of these chemicals into storm drains and inlets causes environmental harm to waterways.
Pesticides	Pesticides (including herbicides, fungicides, rodenticides, and insecticides) have been repeatedly detected in stormwater at toxic levels, even when pesticides have been applied in accordance with label instructions. As pesticide use has increased, so too have concerns about the adverse effects of pesticides on the environment and human health. Accumulation of these compounds in simple aquatic organisms, such as plankton, provides an avenue for biomagnification through the food web, potentially resulting in elevated levels of toxins in organisms that feed on them, such as fish and birds.
Gross Pollutants	Gross Pollutants (trash, debris and floatables) may include heavy metals, pesticides, and bacteria in stormwater. Typically resulting from an urban environment, industrial sites and construction sites, trash and floatables may create an aesthetic “eye sore” in waterways. Gross pollutants also include plant debris (such as leaves and lawn-clippings from landscape maintenance), animal excrement, street litter, and other organic matter. Such substances may harbor bacteria, viruses, vectors, and depress the dissolved oxygen levels in streams, lakes and estuaries sometimes causing fish kills.
Vector Production	Vector production (e.g., mosquitoes, flies, and rodents) is frequently associated with sheltered habitats and standing water. Unless designed and maintained properly, standing water may occur in treatment control BMP’s for 72 hours or more, thus providing a source for vector habitat and reproduction (Metzger, 2002).

Source: California Stormwater Quality Association, Stormwater BMP Handbook, 2003.

Potential pollutants likely associated with specific *municipal facilities*

Municipality Facility Activity	Potential Pollutants								
	Sediment	Nutrients	Trash	Metals	Bacteria	Oil & Grease	Organics	Pesticides	Oxygen Demanding Substances
Building and Grounds Maintenance and Repair	X	X	X	X	X	X	X	X	X
Parking/Storage Area Maintenance	X	X	X	X	X	X	X		X
Waste Handling and Disposal	X	X	X	X	X	X	X	X	X
Vehicle and Equipment Fueling			X	X		X	X		
Vehicle and Equipment Maintenance and Repair				X		X	X		
Vehicle and Equipment Washing and Steam Cleaning	X	X	X	X		X	X		
Outdoor Loading and Unloading of Materials	X	X	X	X		X	X	X	X
Outdoor Container Storage of Liquids		X		X		X	X	X	X
Outdoor Storage of Raw Materials	X	X	X			X	X	X	X
Outdoor Process Equipment	X		X	X		X	X		
Overwater Activities			X	X	X	X	X	X	X
Landscape Maintenance	X	X	X		X			X	X
Source: California Stormwater BMP Handbook (http://www.cabmphandbooks.com/)(slightly modified)									

Potential pollutants likely associated with *municipal activities*

Municipal Program	Activities	Potential Pollutants								
		Sediment	Nutrients	Trash	Metals	Bacteria	Oil & Grease	Organics	Pesticides	Oxygen Demanding Substances
Roads, Streets, and Highways Operation and Maintenance	Sweeping and Cleaning	X		X	X		X			X
	Street Repair, Maintenance, and Striping/Painting	X		X	X		X	X		
	Bridge and Structure Maintenance	X		X	X		X	X		
Plaza, Sidewalk, and Parking Lot Maintenance and Cleaning	Surface Cleaning	X	X			X	X			X
	Graffiti Cleaning	X	X		X			X		
	Sidewalk Repair	X		X						
	Controlling Litter	X		X		X	X			X
Fountains, Pools, Lakes, and Lagoons Maintenance	Fountain and Pool Draining		X					X		
	Lake and Lagoon Maintenance	X	X	X		X			X	X
Landscape Maintenance	Mowing/Trimming/Planting	X	X	X		X			X	X
	Fertilizer & Pesticide Management	X	X						X	
	Managing Landscape Wastes			X					X	X
	Erosion Control	X	X							
Drainage System Operation and Maintenance	Inspection and Cleaning of Stormwater Conveyance Structures	X	X	X		X		X		X
	Controlling Illicit Connections and Discharges	X	X	X	X	X	X	X	X	X
	Controlling Illegal Dumping	X	X	X	X	X	X	X	X	X
	Maintenance of Inlet and Outlet Structures	X		X	X		X			X
Waste Handling and Disposal	Solid Waste Collection		X	X	X	X	X	X		X
	Waste Reduction and Recycling			X	X					X
	Household Hazardous Waste Collection			X	X		X	X	X	
	Controlling Litter			X	X	X		X		X
	Controlling Illegal Dumping	X		X		X	X		X	X
Water and Sewer Utility Operation and Maintenance	Water Line Maintenance	X				X	X			
	Sanitary Sewer Maintenance	X				X	X			X
	Spill/Leak/Overflow Control, Response, and Containment	X	X			X		X		X
Source: California Stormwater BMP Handbook (http://www.cabmphandbooks.com/)										

Tips for Organizing and Conducting Volunteer Clean-up Events, Manchester Urban Ponds Restoration Program

Tips for Organizing and Conducting Volunteer Clean-up Events

By: Jen Drociak –Acting Coordinator / Volunteer, Manchester Urban Ponds Restoration Program (UPRP)

Step 1: Plan Your Clean-Up Event



A. Land and / or Shore? Determine the Location(s): Determine where, in proximity to the waterbody, your group wishes to concentrate its efforts on during a clean-up event. To find heavily-littered areas, and / or areas that are prone to illegal dumping, walk along the shore, in advance, to identify location(s) for the clean-up event. Identify accessible paths along the shoreline and / or on public trails that are easy for people to walk. The location(s) may be largely determined by public (or lake / homeowner association) access points such as a public beach, boat-launch, or park. If the location is large, consider identifying smaller locations within the larger location which can be managed by individual group leaders and groups. Determining the location(s) will provide you with an idea of the footwear that may be needed for the task based upon the terrain. If the clean-up event will be located at a beach or a dry area, sandals or sneakers may be adequate. If it will be located in a wetland or mucky area, knee-boots may be appropriate. If it will be located in water, hip-boots may be most appropriate. Determining the location(s) will also provide you with a sense of how many volunteers your group is seeking for the clean-up event.

The UPRP typically focuses clean-up efforts in the parks adjacent to the ponds by skirting around the ponds themselves. This involves differing terrain, and thus footwear. There have been occasions, however, where one or more volunteers have also used a small fishing boat to retrieve trash from the water that is too deep to obtain via hip-waders.



B. Obtain Landowner Permission: Whether the location(s) of your clean-up event is / are municipally-owned or privately-owned, determine who owns the property in advance in order to obtain permission. If you do not know who the property owner is, visit your municipality's on-line assessor's website to review the tax map(s) and property card(s) associated with the area. It is typically easy to obtain permission to organize a clean-up on municipally-owned / public land. If the location(s) are on privately-owned land, talk to the land owner(s) and explain why you are organizing a clean-up in that area, along with the benefits of doing so. Obtain permission from them in writing, if you can, by considering they sign a form. Verbal permission may be adequate, however.

The UPRP organizes clean-up events on land owned by Public Works and Parks, Recreation, and Cemetery Departments. We have not had to seek private landowner permission. We simply notify the Manchester Public Works Department and Parks, Recreation, and Cemetery Department of the dates of the clean-up events.



C. Determine the Task(s) at Hand: Determine what you will request of your volunteers. Will it be the removal of trash only? If so, will it be the removal of large items only or all items including the minutia? Will it be the removal of yard waste only? Graffiti removal or other vandalism? All of the above? Determining the task(s) at hand will provide you with an idea of the supplies (and hours) you will need to perform the task(s).

The UPRP typically removes trash only. We typically do not pick up the minutia (cigarette butts, bottle caps, etc.) due to the large volume of trash we collect and the limited amount of time and volunteers we have at each clean-up event.

D. Determine the Check-In Location: Based upon the chosen location(s) of the clean-up event, consider and determine the most appropriate location for volunteers to initially gather to check in and obtain supplies, as well as to reconvene at the end of the clean-up event. This may be a kiosk, boat-launch, or specific location on a beach or in a park. Try to stay away from busy roads or areas that are difficult to access.



The UPRP typically requests that volunteers meet in one central / well-known location such as a kiosk in a parking lot or boat-launch. We have kept the initial meeting location at each clean-up event consistent over the years.

E. Determine the Most Appropriate Age(s) of Your Volunteers: Based upon the task(s) at hand, determine the most appropriate age(s) of your volunteers. Are you seeking adults only? Children? Both? Do you have tasks that all can partake in, or are the tasks age-specific?



The UPRP generally seeks volunteers of all ages for clean-up events and encourage everyone, despite their age or ability, to participate in a manner of how they most feel comfortable.

F. Determine the Desired Number of Volunteers: Based upon the number and location(s) that are chosen for the clean-up event, determine the desired number of volunteers to partake in the event.

The UPRP typically splits the area adjacent to the ponds into several areas, or groups of volunteers.

G. Create Map(s) of the Location(s) <u>OR</u> Plan on Designating a "Group Leader" for Each Location: If the location(s) is / are large enough to break into more than one group during the clean-up event, consider making aerial photographic "maps" (or using topographic maps) of each group's area, indicating on the map the original meeting location, and the group's start and end point.



The UPRP has created aerial maps to use in the past. However, what we consider to be more helpful is having a "group leader" (returning volunteer or someone familiar with the area) lead a small group of other volunteers in each designated area.

Step 2: Schedule Your Clean-Up Event

A. Choose a Date: Choose a date for the clean-up event at a time of year that makes the most sense to your group. Keep in mind that while lakes and ponds have year-round residents, the majority of residents are likely seasonal and may not arrive for the season, or on or around Memorial Day weekend. Thus, a late-spring or late-fall cleanup may not be the most appropriate time as it may not garner the most volunteers. An early or mid-summer cleanup may be the most appropriate. Consider, perhaps, scheduling the event in conjunction with an annual lake association meeting or holiday barbeque. Also consider scheduling the date of the clean-up event at least a month in advance to allow time to prepare (gather supplies and recruit volunteers). Lastly, consider a rain date.



The UPRP typically schedules annual pond and park cleanups on Saturday mornings during the last two weeks in April and the first one or two weeks in May. This is because a) this time of year is typically after the snow has melted and b) this time of year is typically before "leaf-in" (and in the case of some of these areas, this is important, as the areas are overtaken with thick stands of invasive species). We do not offer rain dates.

B. Choose a Time: Determine the amount of time it may take to clean up the area(s) of your choosing. Will it take one hour? Two hours? More? This is also a factor of the number of volunteers that attend (typically the more volunteers that attend the least amount of time the clean-up will take). If you believe the area(s) may take more than two hours, it may be best to schedule a two-part clean-up event. Also consider the time of day most appropriate to your group, especially if it is scheduled in conjunction with (or before or after) another event such as an annual meeting or holiday barbeque.



The UPRP has realized that 1 ½ - 2 hours is a sufficient amount of time to allot to clean-up events. We also realize that volunteers typically do not have the time or patience to commit to any more time in one day than that. We have also typically scheduled the clean-up events from 9:00AM to 11:00AM, with a meeting time of no later than 8:50AM. Early-morning clean-up events afford volunteers to have the remainder of the day for other things.

Step 3: Determine and Obtain Necessary Supplies

A. Determine the Necessary Supplies: Determining the task(s) at hand will determine your necessary supplies. If your clean-up event is strictly a trash removal cleanup, you may only need to obtain latex gloves and trash bags. If your clean-up event also includes yard-waste removal, you may need to obtain paper yard-waste bags, rakes and / or other tools.



Since the UPRP clean-up events are strictly focused on trash-removal, the only supplies we must procure are latex gloves (medium sized) and trash bags. We also have a few hand-held trash-grabbers since some volunteers find them helpful in reaching difficult areas and / or to prevent excessive bending.

B. Obtain the Necessary Supplies: Determine how you will obtain the necessary supplies. Does your group have a budget? Will your group be purchasing your supplies? Will your group fundraise to purchase supplies? Will your group borrow supplies, from perhaps the town or city?

The UPRP typically obtains supplies from the Manchester Parks, Recreation, and Cemetery Department. These supplies typically only include latex gloves and trash bags, but have included, in the past, rakes, other tools and yard waste bags. We also typically have a large container of hand-sanitizer available.

C. Obtain a First-Aid Kit: Consider obtaining one or more First Aid kits (for one or more groups of volunteers) in case it is needed. It is better to be proactively safe!

The UPRP has one First-Aid kit for use.

D. Consider Providing Water and Snacks: If your group has the financial means, consider providing water and snacks to your volunteers for afterwards. If your group does not have the financial means, consider soliciting donations from local establishments or having your group bake some treats, and bring a large cooler of ice water (or iced-tea) and some paper (or reusable plastic) cups.



The UPRP does not regularly provide water and snacks to volunteers since we do not have a budget to do so. On occasion, we have been able to obtain donations for yogurt snacks from Stonyfield Farm. On occasion we have also brought or made a baked good.

Step 4: Determine Your Waste Disposal Options





A. Determine Your Waste Disposal Options: At the end of your clean-up event, determine how and where you will dispose of the trash that was collected. Is there a dumpster on site that your group has permission to use? Are there already trash and / or recycling carts on site that your group has permission to use? If not, consider contacting your municipality's Highway Department, Parks & Recreation Department, or Road Agent, at least a month in advance, who may be able to coordinate trash and / or recycling pickup from your municipality's vendor (i.e. Waste Management, Pinard, etc.). Determine when the trash and / or recycling will be picked up and what the requirements for pickup are (especially with items such as vehicular tires and batteries, etc.). In addition, consider recruiting volunteers with pick-up trucks, especially if your group is cleaning multiple areas, and trash must be stockpiled in one area at the end of the event. Similarly, if you cannot obtain trash pick-up services, volunteers with pick-up trucks, and a municipal sticker (or permission) may be able to haul the trash and / or recycling to your local landfill or transfer station for free.

The UPRP typically sends notification of the clean-up schedule to the Manchester Public Works Director as soon as the dates are calendared. The Public Works Director, or staff, has coordinated with Manchester's solid waste collection staff to collect the trash on the Monday following the cleanup event (which have been held on Saturdays). While there have been a few times the Public Works Department has made one or more 95-gallon recycling carts available for the clean-up events, they are generally not available, and therefore, recycling is not typically sorted from other debris. All (tied / secure) bags of trash have been neatly placed in the same locations over the years; typically underneath or adjacent to the informational kiosks. Trash collected that does not fit into bags is also neatly placed adjacent to the bagged trash. We also recruit volunteers with pick-up trucks so that trash from different areas of the cleanup can be taken to one designated location at the end of the event. In addition, one of our volunteers separates steel and other scrap metal and takes it to a scrap metal recycling facility.

Step 5: Advertise Your Clean-Up Event / Recruit Volunteers



A. Determine Any Project Partners: In addition to volunteers who live around the waterbody, and any other residents of the town, determining any existing local groups or clubs that may be able to assist with the clean-up event is always helpful. Is there a local middle school, high school, or even college (if nearby) environmental club? A local chapter of the Student Conservation Association (SCA)? Any other organization, volunteer group, or club? A lot of these groups and / or clubs seek new community service projects and can help you garner additional / new volunteers.

The UPRP has partnered with the Student Conservation Association, local high school ecology clubs, local boy-scout troops, trout-fishing clubs, geo-cashing groups, and others in the past. This has helped garner additional / new volunteers.




B. Determine the Best Way(s) to Advertise Your Clean-Up Event: Determine the target audience of volunteers and consider the best way(s) to advertise your clean-up event. Is it by e-mail? Website? Post-card? Posting of a flyer on a community bulletin board and / or kiosk? An annual lake association newsletter? An advertisement in a local newspaper? TV? Radio? facebook / social media? All of the above? Remember, printed materials and postage cost money, as typically do newspaper and radio advertisements. If your group has available funds for this, that is one thing. If not, instead of

simply placing a paid advertisement in a newspaper, try reaching out to a local news reporter to see if s/he will write a story about your cleanup (or write and submit an op-ed piece). This is usually good, free, advertisement. Also determine the most appropriate time to advertise for the clean-up event. Will you be advertising only once, or multiple times before the event?

The UPRP has typically advertised clean-up events in the following manners: 1) The UPRP webpage, 2) The City of Manchester website "Calendar of Events", 3) the UPRP facebook page, and 4) E-newsletter / e-mail. Local newspapers are also always gracious to cover the event(s) in a story beforehand. The UPRP typically sends posts the clean-up events on the website, and sends out an e-mail approximately three weeks in advance of the cleanup. The UPRP will then send weekly e-mails.

C. Create an E-Mail Distribution List: If you don't already have an e-mail distribution list, consider creating one. This may include names and e-mail addresses of lake association members, conservation commissioners, selectmen, municipal employees / department heads and others you know who may be interested. You can add to this with each clean-up event your group coordinates. If you have access to Constant Contact, Mailer, Mail Chimp, or other similar e-mail platform, this may be easier and more appropriate to use. If not, e-mail is a good starting place.

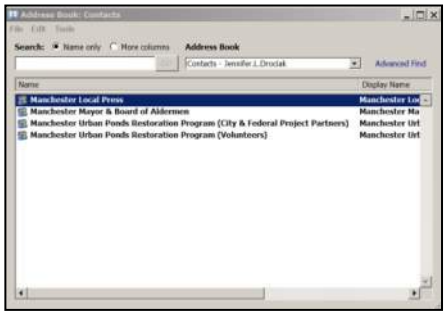

The UPRP has an e-mail distribution list which consists of approximately 200 individuals consisting of city aldermen, city department heads, conservation commissioners, media contacts, active school groups and other environmental organizations, and former volunteers. With every e-mail sent, an option is sent to opt-out of receiving e-mails by having a name and e-mail address removed from the list. This list is updated at least twice a year.

D. Before You Mail, Post, (or Hit the Send Button): Before you mail or post your flyer, or hit the send button to your e-mail distribution list, be sure to include the Who, What, Where, When, Why, and How to ensure all information is readily available. Why are you seeking volunteers? Who are you seeking as volunteers? What tasks are you seeking of volunteers? Where (general location and specific meeting location) are you seeking volunteers? When (date / time) are you seeking volunteers? Is there a rain date? How will the tasks be conducted? What should the volunteers wear or bring? What will be provided? Are you requesting an RSVP? For more information, who should they contact? Prepare your volunteers by letting them know what time to arrive, what to wear (clothes that can get dirty or wet, long pants, work gloves, boots or sturdy shoes, etc.), what to bring (sunscreen, insect repellant, water) and what to do in case of bad weather (rain date or cancellation information / phone number).




For Example: Seeking volunteers of all ages to assist in an annual trash clean-up at Black Brook and Blodget Park in Manchester on Saturday, April 23, 2016 from 9:00AM – 11:00AM. Volunteers will partner to clean the park and skirt the edges of the brook and wetland complex to remove accumulated trash. Please dress appropriately for weather as no rain date is scheduled. Latex gloves and trash bags will be provided, but please wear knee-boots, or hip-waders if you have them. No RSVP necessary. For more information, please visit www.manchesternh.gov/urbanponds or contact Jen Drociak at email@gmail.com or (603) ### - ####. We look forward to seeing you there!

Step 6: Conduct Your Clean-Up Event

A. Arrive Early: Consider arriving 15 minutes to one hour earlier than your volunteers so that you can set up at your check in location. Consider setting up the following: "Clean-Up Attendance Sheet", water and / or refreshments, first aid and safety, trash bags and clean-up supplies, organizational information (flyers, fact sheets, reports, etc.). Consider also walking around the location(s) to identify any new trash and / or safely concerns that may have accrued / arisen since your last visit.

The UPRP coordinator(s) typically meet on-site approximately 15-30 minutes in advance of volunteers to set up trash bags, latex gloves, and the "Clean-Up Attendance Sheet". We also survey the site to identify any new trash or safety hazards to relay to volunteers.

B. Welcome Your Volunteers and Ask Them to Sign-In: Welcome each volunteer upon arrival and ask that they sign a "Clean-Up Attendance Sheet" so that your group may account for number of volunteers and volunteer hours contributed to the clean-up event. Consider leaving the "Clean-Up Attendance Sheet" at the check-in location for those volunteers who may have to leave (and sign out) earlier than the full allotted time.

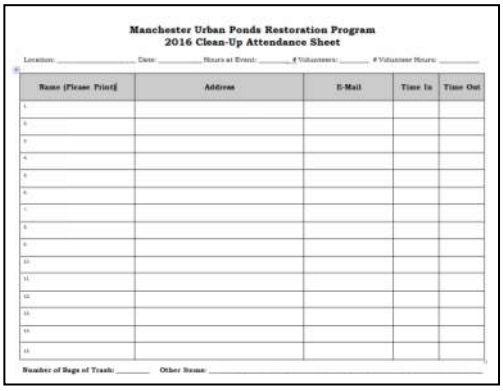

Manchester Urban Ponds Restoration Program
2016 Clean-Up Attendance Sheet

Location: _____ Date: _____ Hours at Event: _____ # Volunteers: _____ # Volunteer Hours: _____

Name (Please Print)	Address	E-Mail	Time In	Time Out
1.				
2.				
3.				
4.				
5.				
6.				
7.				
8.				
9.				
10.				
11.				
12.				
13.				
14.				
15.				

Number of Bags of Trash: _____ Other Items: _____

The UPRP "Clean-Up Attendance Sheet" typically notes the location and date of the event, and has room to tally the number of volunteers, number of volunteer hours, number of bags of trash and other debris. It also has fields for volunteers to print their name, address, and e-mail, and note the time they checked in, and the time they checked out.

C. Ask Volunteers to Sign a Liability Waiver and Photo-Release Form: Trash found in a waterbody will likely be dirty, rusty, slimy, and sharp. In addition, your group may find broken glass, hypodermic needles and hazardous wastes. Heavy items should not be lifted alone. Caution is needed when handling all trash in order to avoid cuts and other injuries. Consider asking volunteers to sign a liability waiver and photo-release form. These can be two documents, or combined into one. The form should explain any dangers associated with the clean-up event and reminds volunteers to act responsibly for their own safety. The form helps protect you and your organization from potential liability if a volunteer is injured. In addition, with their permission, it allows you to use photographs taken that day. Examples of these forms can be found on-line.

D. Introduce Yourself and Provide Opening Remarks: Introduce yourself, thank special guests, sponsors / project partners (who have helped by providing goods or services), and volunteers. If the media is there, they may want to interview you or for you to provide a brief quote. Consider preparing remarks ahead-of-time, and allowing any special guests to also provide opening remarks to the group.

The UPRP coordinators typically introduce themselves, and thank any special guests (city aldermen, city employees, etc.), sponsors (municipal and local), and volunteers themselves.

E. Provide Volunteers with a Brief Background / History of the Area(s): To acquaint new volunteers to your group / program and to the area, consider providing a brief background / history about the waterbody / area, distinguishing features, and its importance to the community. Consider showing volunteers a map of the waterbody and / or watershed. Also consider providing information such as points of interest, recent (or upcoming) restoration projects in the area, and / or information relative to water quality / monitoring, exotic species, other volunteer opportunities, etc.



Many of the UPRP volunteers are returning volunteers. However, with any new volunteers, we typically offer basic information on the program itself, as well as the watershed, inlet / outlet, history fun-facts, and any recent / upcoming restoration projects. We have fact sheets on each of our ponds on our website, which we can also direct them to for more information.



Manchester Urban Ponds Restoration Program

Nutts Pond Facts



Manchester Urban Ponds Restoration Program

The History of Nutts Pond



Manchester Urban Ponds Restoration Program

F. Provide Necessary Supplies to Your Volunteers: Ensure your volunteers have ample supplies for the duration of the clean-up event. If they did not bring their own work gloves, request that they take two pairs of Latex gloves (in case one pair rips), and more than one trash bag, depending on the designated location(s). If your group is also removing yard waste, provide your volunteers with rakes and lawn-waste bags. Request that they return any unused pair of gloves, trash bags, and any supplies to you at the end of the clean-up event. Consider also leaving supplies out in a designated location along with the "Clean-Up Attendance Sheet" for volunteers who may show up late.



Many of the UPRP bring their own work gloves. We then issue two pairs of Latex gloves to each volunteer as well as multiple trash bags, depending on the specific area they will be cleaning up. We request that all unused supplies be returned at the end of the clean-up.

G. Provide Your Volunteers with Instructions for the Clean-Up Event: Provide your volunteers with instructions for the clean-up event such as what they will be retrieving (large trash only, all trash, etc.) what not to pick up (hypodermic needles, cigarette butts, etc.), if they are to separate trash from recycling or not (in which case they may carry two bags at once – different colors may be helpful - one for trash and one for recycling), what is considered recyclable if they are separating recycling from trash (this differs in each community and some vendors may not accept unclean / dirty recyclables from clean-up events), etc. Also provide your volunteers with safety tips and a general schedule of the clean-up event including the location to reconvene at the end and where to place trash. Ensure everyone knows there to focus their efforts and then to stop.

The UPRP typically only picks up large items, and does not typically separate trash from recycling, due to limited means. However, we have done so in the past and have provided volunteers with two trash bags – one for recycling, and one for trash.

H. Make It Fun! Play One or More Games While You're at It! Why not make things fun while you're out there picking up trash? Consider playing one or more games (especially if some of the volunteers are children) such as a scavenger hunt, who can find the most interesting or unusual piece of trash, who can find the largest piece of trash, who collects the most trash, etc. Consider offering a prize and / or certificate to the winner(s) of one or more of the games you play.



The UPRP has, for many years, asked volunteers to find the "Most Interesting or Unusual Piece of Trash" at each clean-up event. At the end of the clean-up, volunteers will place their found items in one location for "judging" by the coordinator(s) of the clean-up event. Certificates and / or prizes have been awarded to the winner(s), and photos have been taken. We have found some really interesting an unusual pieces of trash over the years, and have kept a list!

I. Relinquish Groups of Volunteers / Group Leader(s) to Designated Area(s): If you are separating volunteers into more than one group for your clean-up event, relinquish the groups to their designated location(s). If you don't have a group leader for each group, relinquish them with their maps in hand. If you have a group leader be sure to introduce the volunteers in each group to their group leader before relinquishing them to their designated location(s). Remember to consider that not all locations may need the same number of volunteers.



The UPRP typically asks one or more returning volunteers if they would agree to be group leaders. Not all locations require the same amount of volunteers, however. This is decided based upon the area of the designated location(s), as well as the amount of trash to be removed in the designated location(s). For example, one small area along the shoreline may only require two volunteers, but a larger area in another location with a lot of trash may require 4-6 or more volunteers.

J. Reconvene at Initial Check-In Area at Designated Time: After the allotted period of time has elapsed for the clean-up event, reconvene at your initial check-in area. Account for all volunteers that did not sign out early.



The UPRP always meets at our initial check-in area. We then account for each group leader and group of volunteers (who did not sign out early) to ensure all have safely returned.

K. Count Full Bags of Trash (or Weigh All Trash): Count all full bags of trash that were collected and returned. If one or more bags are returned and are not considered full, consider consolidating them to make full bags of trash. That way, your measurements of "full bags" collected for this, and any other clean-up events, are consistently measured / counted. If your group has access to a scale, you consider weighing your bags of trash, and any other trash, to account for pounds of trash collected. Another option is to ask if the vendor who is charged with collecting the trash after the event can inform your group of the weight of the collection when the truck enters the scale at the weigh-station before drop-off at the refuse facility.



Since trash collected at UPRP clean-up events has not been weighed by a scale, and trash has been weighed by vendor truck only occasionally, to be consistent, we always count full bags at the site, and consolidate bags of trash that are returned not full in order to make full bags.

L. Account for and Count Other Items: Account for and count the quantity of other items of trash collected that cannot fit into bags.



The UPRP always accounts for and counts any trash that is collected that cannot be bagged. This typically includes vehicular tires, shopping carts, wood debris, construction debris, or any other items that have been illegally dumped.

***M.* Share the Data with Volunteers:** Once you have tallied the final numbers of bags of trash and other items collected during the clean-up event, announce them to your volunteers so they know just how much trash and other debris they removed from the area, know how important their contribution of time and efforts were, and have immediate results of their work!





N. Tally Final Numbers on Clean-Up Attendance Sheet: Once you have tallied everything collected, write these numbers on your "Clean-Up Attendance Sheet".

O. Take Photographs: To commemorate the success of your clean-up event, take a photo of the trash collected, and of the group of volunteers who helped collect it!

The UPRP always photographs the trash collected (in and out of bags), as well as takes a group photograph in front of or aside the trash collected.





P. Award a Prize, or Two, or Three: If you played one or more games during the clean-up event, consider awarding a certificate or prize to your winner(s) and photographing them with their winning piece of trash!

The UPRP has, for many years, asked volunteers to find the "Most Interesting or Unusual Piece of Trash" at each clean-up event. At the end of the clean-up, volunteers will place their found items in one location for "judging" by the coordinator(s) of the clean-up. Certificates and / or prizes have been awarded to the winner(s), and photos have been taken.







Q. Thank the Volunteers: Before parting ways, be sure to thank your volunteers for their assistance! Encourage them to volunteer again. Be sure to individually thank any special guests (aldermen / selectmen, city employees, media, etc.).

At the end of each clean-up event, the UPRP notes upcoming clean-up events in order to encourage volunteers to return for the next event.





Above Left: Volunteers at the 100th Cleanup of the Manchester Urban Ponds Restoration Program.


Above Right: Cake served to volunteers at the 100th official cleanup of the Manchester Urban Ponds Restoration Program .

R. Consider Having a Picnic / Cookout / or Lunch: If you have the financial means, consider having a picnic / cookout / lunch afterwards to celebrate your accomplishment. Or, consider soliciting local vendors for food donations in exchange for sponsor / partnership recognition at your clean-up event. If you're not able to make or supply lunch, consider encouraging volunteers to bring a brown-bag lunch for afterwards.


Step 7: Follow Up After the Clean-Up Event


A. Update Your Electronic Records: Now is the time to transpose the information collected on the "Clean-Up Attendance Sheet" into an electronic record-retention system if you have access to one. Perhaps you have access to a database. If not, consider using a Microsoft Excel workbook / spreadsheet system to track measurements from your clean-up events. Now is also the time to update your existing e-mail distribution list with the names and e-mail addresses of those volunteers who participated in your clean-up event.

The UPRP has consistently used Microsoft Excel to track clean-up measurements. In the first worksheet of the workbook, we account for the number of our clean-up event, the location, date, hours spent at the event, numbers of bags of trash collected at the event, number of volunteers at the event, number of volunteer hours at the event, total value of volunteer time for the event, and other items retrieved at the event. For each year tracked, we created a "total" line with auto-calculations to account for the total of each year. To account for the value of volunteer time, we use figures taken from www.independentsector.org. In the second worksheet of the workbook, we account for pond cleanup attendees, where, for each clean-up event, we list the location, date, names (in alphabetical order), address, and hours at event. Similarly, for each year tracked, we created a "total" line. In the third worksheet of the workbook, we have created graphs based upon each year's total metrics. We then transpose these graphs to a Microsoft Word document, then an Adobe PDF document, and post on our website, and at the kiosks.

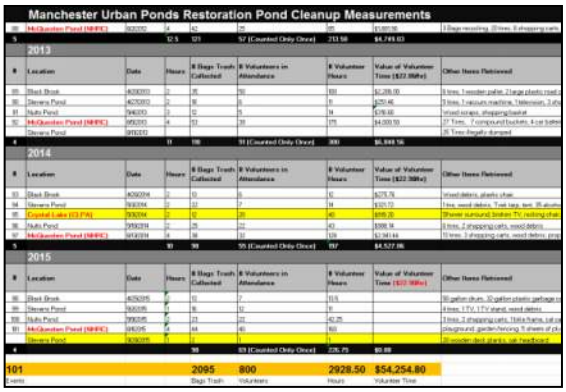
Manchester Urban Ponds Restoration Pond Cleanup Measurements

#	Location	Date	Hours	# Bags Trash Collected	# Volunteers in Attendance	# Volunteer Hours	Value of Volunteer Time ($22.36/hr)	Other Items Retrieved
	2013							
	2014							
	2015							
101				2095	800	2928.50	$54,254.80	

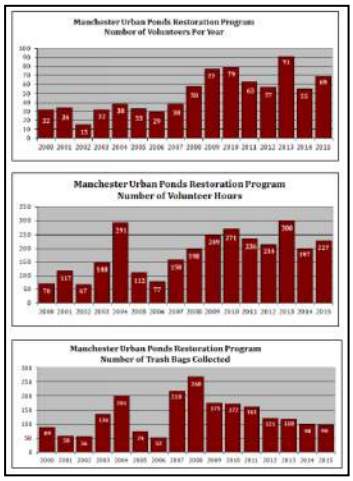

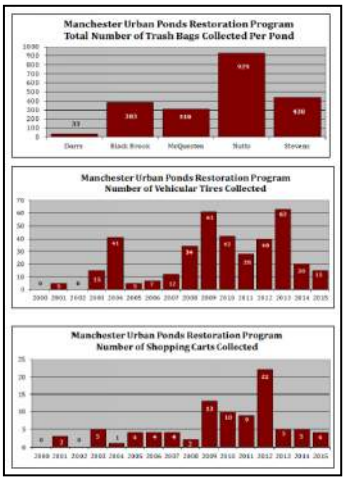

B. Follow Up With an E-mail or Thank-You Note: It is always nice to follow up with your new (and / or returning) volunteers by sending them a formal personalized thank-you via e-mail or US Postal Service. Besides, who doesn't like receiving a letter in the letter box, especially in this electronic day-in-age?



The UPRP, has, on occasion, sent personalized thank-you cards in the mail. Typically, however, we send a group thank-you via e-mail and attach photographs taken at the event(s), as well as re-cap tallies from the clean-up event(s).

C. Consider Writing an Article for Your Newsletter or the Newspaper: Consider writing an article for your newsletter, if you have one, or a local newsletter or newspaper, summarizing the event with photographs and tallies from the event. Volunteers who helped out at your clean-up event will feel proud of their accomplishment and the results. This is a good way to garner publicity about your group and its event as well as garner additional volunteers in the future.



The UPRP has often written newspaper articles and / or shared summary information about the clean-up events (at the end of the season) listing sponsors / project partners and volunteers, and including photographs of volunteers at the event, via an electronic newsletter.

From 2000 - 2005 **The Manchester Urban Ponds Restoration Program** (UPRP) was part of the Supplemental Environmental Projects Plan (SEPP) which was part of an agreement between the City of Manchester, NH Department of Environmental Services, and the US Environmental Protection Agency to address combined sewers in the City. Seven (7) waterbodies in Manchester have been evaluated and monitored for restoration potential. Specific restoration projects to meet the program's goals have also been identified, funded, and completed through this project. Since 2000, the Manchester Urban Ponds Restoration Program has organized 101 clean-up events. Over the past 15 years, 800 volunteers have spent 2,298.50 hours collecting 2,093 bags of trash! This does not include the items illegally "dumped" such as shopping carts (91), tires (388), car batteries, other car parts, construction debris, and other items. In addition, the value of volunteer time spent at these clean-ups has amounted to over $54,000 over the past 15 years! The Manchester Urban Ponds Restoration Program was awarded an EPA "Environmental Merit Award" in 2011. More information on the Manchester Urban Ponds Restoration Program can be found by visiting www.manchesternh.gov/urbanponds.



Jen Drociak lives in Manchester, NH and holds a Bachelor of Science degree in Environmental Conservation from the University of New Hampshire. She is employed with the New Hampshire Department of Environmental Services where she has worked as a program specialist for the Pollution Prevention Program, a restoration specialist for the NH Coastal Program where she established a monitoring program for pre- and post-restoration projects in NH's salt marshes, and as the Volunteer River Assessment Program Coordinator where she provided technical assistance to approximately 200 volunteers who collected water quality samples for surface water quality assessments on NH's rivers and streams. Jen has also worked for the Wastewater Engineering Bureau as a grants management specialist and is currently working for the Land Resources Management Bureau as a compliance specialist. Since 2000, Jen has also been involved with the Manchester Urban Ponds Restoration Program, and has served as acting coordinator since 2006 where she largely coordinates annual clean-up events and water quality monitoring.

Standard Operating Procedures for Construction Inspection, Erosion and Sedimentation Inspection, and Constructed BMP Inspection, CMRSWC

SOP 5: CONSTRUCTION SITE INSPECTION

Construction sites that lack adequate stormwater controls can contribute a significant amount of sediment to nearby bodies of water. This Standard Operating Procedure describes the major components of a municipal Stormwater Construction Inspection Plan, as well as procedures for evaluating compliance of stormwater controls at construction sites.

Stormwater Construction Inspection Plan

A stormwater Construction Site Inspection program is a program developed by municipalities to track, inspect, and enforce local stormwater requirements at construction sites.

This SOP assumes that the municipality has legal authority (i.e., a bylaw or ordinance) in place, per the requirements of the 2003 Massachusetts MS4 Permit, to require sediment and erosion control at construction sites. This legal authority must require construction site operators "to implement a sediment and erosion control program which includes [Best Management Practices] that are appropriate for the conditions at the construction site, including efforts to minimize the area of the land disturbance." The legal authority must also give inspectors the authority to enter the site.

A municipal stormwater Construction Site Inspection program should include or address the following:

1. Construction Site Inventory
    - A tracking system to inventory projects and identify sites for inspection.
    - Track the results of inspection and prioritize sites based on factors such as proximity to waterways, size, slope, and history of past violations.
2. Construction Requirements and BMPs
    - Municipalities provide contractors with guidance on the appropriate selection and design of stormwater BMPs.
3. Plan Review Procedures
    - Submitted plans must be reviewed to ensure they address local requirements and protect water quality.
4. Public Input
    - Per the 2003 Massachusetts MS4 Permit, a program must allow the public to provide comment on inspection procedures, and must consider information provided by the public.
5. Construction Site Inspections
    - Identify an inspection frequency for each site.
    - See more detailed information below.
6. Enforcement Procedures
    - A written progressive enforcement policy for the inspection program.

- Sanctions, both monetary and non-monetary, shall be utilized to ensure compliance with the program

7. Training and Education
    - Municipal staff conducting inspections should receive training on regulatory requirements, BMPs, inspections, and enforcement.

Conducting Stormwater Inspections at Construction Sites

The role of the construction inspector is to ensure that site operations match the approved site plans and the Stormwater Pollution Prevention Plan (SWPPP) for the project, and that all precautions are taken to prevent pollutants and sediment from the construction site from impacting local waterways. The inspector is also expected to determine the adequacy of construction site stormwater quality control measures.

The attached Construction Site Stormwater Inspection Report shall be used by the inspector during site visits. Construction site inspectors should abide by the following guidelines:

1. Inspections to monitor stormwater compliance should be performed at least once per month at each active construction site, with priority placed on sites that require coverage under the USEPA 2012 Construction General Permit (i.e., that disturb one or more acres), and sites that are located in the watershed of any 303(d) water bodies.
2. The inspection shall begin at a low point and work uphill, observing all discharge points and any off-site support activities.
3. Written and photographic records shall be maintained for each site visit.
4. During the inspection, the inspector should ask questions of the contractor. Understanding the selection, implementation, and maintenance of BMPs is an important goal of the inspection process, and requires site-specific input.
5. The inspector should not recommend or endorse solutions or products. The inspector may offer appropriate advice, but all decisions must be made by the contractor.
6. The inspector shall always wear personal protective equipment appropriate for the site.
7. The inspector shall abide by the contractor's site-specific safety requirements.
8. The inspector has legal authority to enter the site. However, if denied permission to enter the site, the inspector should never force entry.

Prior to planning a site visit, the inspector shall determine if the project is subject to USEPA's 2012 Construction General Permit, which is true if the the project disturbs one or more acres, total. The 2012 Construction General Permit replaces the 2008 Construction General Permit , which expired on February 15, 2012. Operators of sites that required coverage under the USEPA's 2008 Construction General Permit but continue to be active should have submitted a new Notice of Intent (NOI) under the 2012 Permit.

If the site requires this coverage, the inspector shall visit the USEPA Region 1 eNOI website (http://cfpub.epa.gov/npdes/stormwater/cgpenoi.cfm or http://cfpub.epa.gov/npdes/stormwater/noi/noisearch.cfm) to determine if the contractor filed for coverage under the 2012 and/or 2008 Construction General Permits, respectively. Print a copy of the project's NOI.

If the project disturbs one or more acres and is under construction, but does not show up in either database, the project is in violation of the Construction General Permit. Call the contractor to determine if the NOI process has been started. If not, notify the contractor verbally of this requirement and the violation. Work cannot proceed on the site until a Notice of Intent (NOI) for coverage under the 2012 Construction General Permit has been approved by USEPA. The inspector may choose to print instructions on how to file an NOI and meet with the contractor to review these. Issue a written Stop Work Order until the NOI has been approved by USEPA.

Once it has been determined that the site is in compliance with the 2012 Construction General Permit, the site inspection process can continue. The Construction Site Inspection process shall include the following:

1. Plan the inspection before visiting the construction site
    a. Obtain and review permits, site plans, previous inspection reports, and any other applicable information.
    b. Print the approved NOI from the USEPA 2012 Construction General Permit NOI website, listed previously.
    c. Inform the contractor of the planned site visit.
2. Meet with the contractor
    a. Review the Construction SWPPP (if the site includes over one acre of disturbance) or other document, as required by the municipality's legal authority. Compare BMPs in the approved site plans with those shown in the SWPPP.
    b. Review the project's approved NOI and confirm that information shown continues to be accurate.
    c. Get a general overview of the project from the contractor.
    d. Review inspections done by the contractor.
    e. Review the status of any issues or corrective actions noted in previous inspection reports.
    f. Discuss any complaints or incidents since the last meeting.
3. Inspect perimeter controls
    a. Examine perimeter controls to determine if they are adequate, properly installed, and properly maintained.
    b. For each structural BMP, check structural integrity to determine if any portion of the BMP needs to be replaced or requires maintenance.
4. Inspect slopes and temporary stockpiles
    a. Determine if sediment and erosion controls are effective.
    b. Look for slumps, rills, and tracking of stockpiled materials around the site.
5. Compare BMPs in the site plan with the construction site conditions

   a. Determine whether BMPs are in place as specified in the site plan, and if the BMPs have been adequately installed and maintained.
   b. Note any areas where additional BMPs may be needed which are not specified in the site plans.
6. Inspect site entrances/exits
   a. Determine if there has been excessive tracking of sediment from the site.
   b. Look for evidence of additional entrances/exits which are not on the site plan and are not properly stabilized.
7. Inspect sediment basins
   a. Look for signs that sediment has accumulated beyond 50% of the original capacity of the basin.
8. Inspect pollution prevention and good housekeeping practices
   a. Inspect trash areas and material storage/staging areas to ensure that materials are properly maintained and that pollutant sources are not exposed to rainfall or runoff.
   b. Inspect vehicle/equipment fueling and maintenance areas for the presence of spill control measures and for evidence of leaks or spills.
9. Inspect discharge points and downstream, off-site areas
   a. Walk down the street and/or in other directions off-site to determine if erosion and sedimentation control measures are effective in preventing off-site impacts.
   b. Inspect down-slope catch basins to determine if they are protected, and identify whether sediment buildup has occurred.
10. Meet with the contactor again prior to leaving
   a. Discuss the effectiveness of current controls and whether modifications are needed.
   b. Discuss possible violations or concerns noted during the site inspection, including discrepancies between approved site plans, the SWPPP, and/or the implementation of stormwater controls.
   c. Agree on a schedule for addressing all discrepancies, and schedule a follow-up inspection.
11. Provide a written copy of the inspection report to the contractor.
12. Follow up, as determined, and provide copy of subsequent inspection to the contractor.
13. Use Stop Work orders, as needed, until compliance with the 2012 Construction General Permit and/or other document, as required by the municipality's legal authority, can be achieved.

Attachments

1. Construction Site Stormwater Inspection Report

Related Standard Operating Procedures

1. SOP 9, Inspecting Constructed Best Management Practices

CONSTRUCTION SITE STORMWATER INSPECTION REPORT

General Information

Project Name			
Project Location			
Site Operator			
Inspector's Name			
Date of Inspection		Date of Last Inspection	
Start Time		End Time	
Subject to USEPA Construction General Permit? Yes ☐ No ☐ If yes, has NOI been approved? Yes ☐ No ☐ If yes, attach approved NOI to this report. **If no, contact site operator immediately to determine status of NOI.**			
Type of Inspection: Regular ☐ Pre-Storm Event ☐ During Storm Event ☐ Post-Storm Event ☐			
Describe the weather conditions at time of inspection			
Describe the current phase of construction			

Site-Specific BMPs

Customize the following BMPs to be consistent with the SWPPP for the site being inspected.

	BMP Description	**Installed and Operating Properly?**	**Corrective Action Needed**
1		Yes ☐ No ☐	
2		Yes ☐ No ☐	

(continued)

	BMP Description	Installed and Operating Properly?	Corrective Action Needed
3		Yes ☐ No ☐	
4		Yes ☐ No ☐	
5		Yes ☐ No ☐	
6		Yes ☐ No ☐	
7		Yes ☐ No ☐	
8		Yes ☐ No ☐	
9		Yes ☐ No ☐	
10		Yes ☐ No ☐	
11		Yes ☐ No ☐	
12		Yes ☐ No ☐	
13		Yes ☐ No ☐	
14		Yes ☐ No ☐	
15		Yes ☐ No ☐	
16		Yes ☐ No ☐	
17		Yes ☐ No ☐	
18		Yes ☐ No ☐	
19		Yes ☐ No ☐	
20		Yes ☐ No ☐	

Erosion and Sedimentation Control

Document any of the following issues found on the construction site, and the corrective action(s) required for each.

Issue	Status	Corrective Action Needed
Have all ESC features been constructed before initiating other construction activities?	Yes ☐ No ☐	
Is the contractor inspecting and maintaining ESC devices regularly?	Yes ☐ No ☐	
Is existing vegetation maintained on the site as long as possible?	Yes ☐ No ☐	
Is construction staged so as to minimize exposed soil and disturbed areas?	Yes ☐ No ☐	
Are disturbed areas restored as soon as possible after work is completed?	Yes ☐ No ☐	
Is clean water being diverted away from the construction site?	Yes ☐ No ☐	
Are sediment traps and sediment barriers cleaned regularly?	Yes ☐ No ☐	
Are vegetated and wooded buffers protected and left undisturbed?	Yes ☐ No ☐	
Are soils stabilized by mulching and/or seeding when they are exposed for a long time?	Yes ☐ No ☐	
Has vegetation been allowed to establish itself before flows are introduced to channels?	Yes ☐ No ☐	
Is regular, light watering used for dust control?	Yes ☐ No ☐	
Is excessive soil compaction with heavy machinery avoided, to the extent possible?	Yes ☐ No ☐	

(continued)

Issue	Status	Corrective Action Needed
Are erosion control blankets used when seeding slopes?	Yes ☐ No ☐	
Are trees and vegetation that are to be retained during construction adequately protected?	Yes ☐ No ☐	
Are areas designated as off-limits to construction equipment flagged or easily distinguishable?	Yes ☐ No ☐	
If excavated topsoil has been salvaged and stockpiled for later use on the project, are stockpiles adequately protected?	Yes ☐ No ☐	
Are temporary slope drains or chutes used to transport water down steep slopes?	Yes ☐ No ☐	
Do all entrances to the storm sewer system have adequate protection?	Yes ☐ No ☐	

Overall Site Conditions

Document any of the following issues found on the construction site, and the corrective action(s) required for each.

Issue	Status	Corrective Action Needed
Are slopes and disturbed areas not being actively worked properly stabilized?	Yes ☐ No ☐	
Are material stockpiles covered or protected when not in use?	Yes ☐ No ☐	
Are natural resource areas protected with sediment barriers or other BMPs?	Yes ☐ No ☐	
Are perimeter controls and sediment barriers installed and maintained?	Yes ☐ No ☐	

CMRSWC

(continued)

Issue	Status	Corrective Action Needed
Are discharge points and receiving waters free of sediment deposits and turbidity?	Yes ☐ No ☐	
Are storm drain inlets properly protected?	Yes ☐ No ☐	
Is there evidence of sediment being tracked into streets?	Yes ☐ No ☐	
Is trash/litter from the construction site collected and placed in dumpsters?	Yes ☐ No ☐	
Are vehicle/equipment fueling and maintenance areas free of spills and leaks?	Yes ☐ No ☐	
Are potential stormwater contaminants protected inside or under cover?	Yes ☐ No ☐	
Is dewatering from site properly controlled?	Yes ☐ No ☐	
Are portable restroom facilities properly sited and maintained?	Yes ☐ No ☐	
Are all hazardous materials and wastes stored in accordance with local regulations?	Yes ☐ No ☐	

Non-Compliance Actions

The municipality shall provide the site operator with a copy of this report, and notice of the corrective action(s) to be taken. The site operator shall have thirty days from the receipt of the notice to commence curative action of the violation.

SOP 6: EROSION AND SEDIMENTATION CONTROL

Erosion and sedimentation from land-disturbing human activities can be a significant source of stormwater pollution. This Standard Operating Procedure describes methods for reducing or eliminating pollutant loading from such activities.

Controlling Erosion and Sediment through Design and Planning

Prevention of erosion and sedimentation is preferable to installing treatment devices. Consistent application and implementation of the following guidelines during the design and review phases can prevent erosion and sedimentation:

1. Avoid sensitive areas, steep slopes, and highly erodible soils to the maximum extent possible when developing site plans.
2. Identify potential problem areas before the site plan is finalized and approved.
3. Plan to use sediment barriers along contour lines, with a focus on areas where short-circuiting (i.e., flow around the barrier) may occur.
4. Use berms at the top of a steep slopes to divert runoff away from the slope's edge.
5. Design trapezoidal or parabolic vegetated drainage channels, not triangular.
6. Use vegetated channels with rip rap check dams, instead of impervious pavement or concrete, to reduce the water velocity of the conveyance system.
7. Design a check dam or sediment forebay with level spreader at the exit of outfalls to reduce water velocity of the discharge and collect sediment.
8. Use turf reinforcement matting to stabilize vegetated channels, encourage vegetation establishment, and withstand flow velocities without scouring the base of the channel.
9. Plan open channels to follow land contours so natural drainage is not disrupted.
10. Use organic matting for temporary slope stabilization and synthetic matting for permanent stabilization.
11. Provide a stable channel, flume, or slope drain where it is necessary to carry water down slopes.

Controlling Erosion and Sediment on Construction Sites

During the construction phase, it is important to inspect active sites regularly to ensure that practices are consistent with approved site plans and the site's Stormwater Pollution Prevention Plan (SWPPP) or other document, as required by the municipality's legal authority. The following guidelines apply:

1. Erosion and sediment control features should be constructed before initiating activities that remove vegetated cover or otherwise disturb the site. These shall be installed consistent with the approved site plans and with manufacturer's instructions.
2. Erosion and sediment control devices shall be inspected by the contractor regularly, and maintained as needed to ensure function.

3. In the SWPPP or other document, the contractor shall clearly identify the party responsible for maintaining erosion and sediment control devices.
4. An inspection should be completed of active construction sites every month, at a minimum, to check the status of erosion and sedimentation controls. Refer to SOP 5, "Construction Site Inspection", for construction site stormwater inspection procedures.
5. Existing vegetation should be maintained on site as long as possible.
6. Construction should proceed progressively on the site in order to minimize exposed soil, and disturbed areas should be restored as soon as possible after work has been completed.
7. Stockpiles shall be stabilized by seeding or mulching if they are to remain for more than two weeks.
8. Disturbed areas shall be protected from stormwater runoff by using protective Best Management Practices (BMPs).
9. Clean water shall be diverted away from disturbed areas on construction sites to prevent erosion and sedimentation.
10. Sediment traps and sediment barriers should be cleaned out regularly to reduce clogging and maintain design function.
11. Vegetated and wooded buffers shall be protected.
12. Soils shall be stabilized by mulching and/or seeding when they would be exposed for more than one week during the dry season, or more than two days during the rainy season.
13. Vegetation shall be allowed to establish before introducing flows to channels.
14. Regular light watering shall be used for dust control, as this is more effective than infrequent heavy watering.
15. Excessive soil compaction with heavy machinery shall be avoided, to the extent possible.
16. Construction activities during months with higher runoff rates shall be limited, to the extent possible.

Controlling Erosion and Sediment by Proper Maintenance of Permanent BMPs

Many construction phase BMPs can be integrated into the final site design, but ongoing inspection and maintenance are required to ensure long-term function of any permanent BMP. Refer to SOP 9, "Inspection of Constructed Best Management Practices", for more information. The following guidelines summarize the requirements for long-term maintenance of permanent BMPs.

1. Responsibility for maintaining erosion and sediment control devices shall be clearly identified.
2. Erosion and sediment control devices shall be inspected following heavy rainfall events to ensure they are working properly.
3. Erosion control blankets shall be utilized when seeding slopes.
4. Vegetated and wooded buffers shall be protected, and left undisturbed to the extent possible.
5. Runoff shall not be diverted into a sensitive area unless this has been specifically approved.
6. Sedimentation basins shall be cleaned out once sediment reaches 50% of the basin's design capacity.
7. Snow shall not be plowed into, or stored within, retention basins, rain gardens, or other BMPs.

8. Easements and service routes shall be maintained, to enable maintenance equipment to access BMPs for regular cleaning.

Related Standard Operating Procedures

1. SOP 5, Construction Site Inspection
2. SOP 9, Inspection of Constructed Best Management Practices

EROSION AND SEDIMENTATION CONTROL INSPECTION REPORT

General Information

Project Name			
Project Location			
Inspector's Name			
Site Operator			
Date of Inspection		Date of Last Inspection	
Start Time		End Time	

Subject to USEPA Construction General Permit? Yes ☐ No ☐

If yes, has NOI been approved? Yes ☐ No ☐

If yes, attach approved NOI to this report.

If no, contact contractor immediately to determine status of NOI.

Type of Inspection:

Regular ☐ Pre-Storm Event ☐ During Storm Event ☐ Post-Storm Event ☐

Describe the weather conditions at time of inspection	
Describe the current phase of construction	

Erosion and Sediment Control (ESC) on Construction Sites

Document any of the following issues found on the construction site, and the corrective action(s) required for each.

Issue	Status	Corrective Action Needed
Have all ESC features been constructed before initiating other construction activities?	Yes ☐ No ☐	
Is the contractor inspecting and maintaining ESC devices regularly?	Yes ☐ No ☐	
Is existing vegetation maintained on the site as long as possible?	Yes ☐ No ☐	
Is construction staged so as to minimize exposed soil and disturbed areas?	Yes ☐ No ☐	
Are disturbed areas restored as soon as possible after work is completed?	Yes ☐ No ☐	
Is clean water being diverted away from the construction site?	Yes ☐ No ☐	
Are sediment traps and sediment barriers cleaned regularly?	Yes ☐ No ☐	
Are vegetated and wooded buffers protected and left undisturbed?	Yes ☐ No ☐	
Are soils stabilized by mulching and/or seeding when they are exposed for a long time?	Yes ☐ No ☐	
Has vegetation been allowed to establish itself before flows are introduced to channels?	Yes ☐ No ☐	
Is regular, light watering used for dust control?	Yes ☐ No ☐	
Is excessive soil compaction with heavy machinery avoided, to the extent possible?	Yes ☐ No ☐	

(continued)

Issue	Status	Corrective Action Needed
Are erosion control blankets used when seeding slopes?	Yes ☐ No ☐	
Are trees and vegetation that are to be retained during construction adequately protected?	Yes ☐ No ☐	
Are areas designated as off-limits to construction equipment flagged or easily distinguishable?	Yes ☐ No ☐	
If excavated topsoil has been salvaged and stockpiled for later use on the project, are stockpiles adequately protected?	Yes ☐ No ☐	
Are temporary slope drains or chutes used to transport water down steep slopes?	Yes ☐ No ☐	
Do all entrances to the storm sewer system have adequate protection?	Yes ☐ No ☐	

Non-Compliance Actions

The municipality shall provide the site operator with a copy of this report, and notice of the corrective action(s) to be taken. The site operator shall have thirty days from the receipt of the notice to commence curative action of the violation.

SOP 9: INSPECTING CONSTRUCTED BEST MANAGEMENT PRACTICES

Best Management Practices (BMPs) are policies, procedures and structures designed to reduce stormwater pollution, prevent contaminant discharges to natural water bodies, and reduce stormwater facility maintenance costs. Constructed BMPs are permanent site features designed to treat stormwater before infiltrating it to the subsurface or discharging it to a surface water body.

This Standard Operating Procedure provides a general summary of inspection procedures for eight common constructed BMPs, including:

1. Bioretention Areas and Rain Gardens
2. Constructed Stormwater Wetlands
3. Extended Dry Detention Basins
4. Proprietary Media Filters
5. Sand and Organic Filters
6. Wet Basins
7. Dry Wells
8. Infiltration Basins

This SOP is based on the Massachusetts Stormwater Handbook and is not intended to replace that document. This SOP is also not intended to replace the Stormwater BMP Operation and Maintenance (O&M) Plan required by the Massachusetts Wetlands Protection Act, Order of Conditions.

Bioretention Areas and Rain Gardens

Bioretention areas and rain gardens are shallow depressions filled with sandy soil, topped with a thick layer of mulch and planted with dense native vegetation. There are two types of bioretention cells:

1. Filtering bioretention area: Areas that are designed solely as an organic filter; and
2. Exfiltration bioretention area: Areas that are configured to recharge groundwater in addition to acting as a filter.

Inspection & Maintenance

Regular inspection and maintenance are important to prevent against premature failure of bioretention areas or rain gardens. Regular inspection and maintenance of pretreatment devices and bioretention cells for sediment buildup, structural damage and standing water can extend the life of the soil media.

Maintenance Schedule: Bioretention Areas and Rain Gardens

Activity	Time of Year	Frequency
Inspect for soil erosion and repair	Year round	Monthly
Inspect for invasive species and remove if present	Year round	Monthly
Remove trash	Year round	Monthly
Mulch Void Areas	Spring	Annually
Remove dead vegetation	Fall and Spring	Bi-Annually
Replace dead vegetation	Spring	Annually
Prune	Spring or Fall	Annually
Replace all media and vegetation	Late Spring/Early Summer	As Needed

When failure is discovered, excavate the bioretention area, scarify the bottom and sides, replace the filter fabric and soil, replant vegetation and mulch the surface.

Never store snow within a bioretention area or rain garden. This would prevent required water quality treatment and the recharge of groundwater.

Constructed Stormwater Wetlands

Constructed stormwater wetlands maximize the pollutant removal from stormwater through the use of wetland vegetation uptake, retention and settling. Constructed storm water wetlands must be used in conjunction with other BMPs, such as sediment forebays.

Inspection & Maintenance

Regular inspection and maintenance are important to prevent against premature failure of bioretention areas or rain gardens. Regular inspection and maintenance of pretreatment devices and bioretention cells for sediment buildup, structural damage and standing water can extend the life of the soil media.

Maintenance Schedule, Constructed Stormwater Wetlands: Years 0-3

Activity	Time of Year	Frequency
Inspect for invasive species and remove if present	Year round	Monthly
Record and Map:	Year round	Annually
Types and distribution of dominant wetland plants	Year round	Bi-Annually
Presence and distribution of planted wetland species	Spring	Annually
Presence and distribution of invasive species	Fall and Spring	Bi-Annually
Indications other species are replacing planted wetland species	Spring	Annually
Percent of standing water that is not vegetated	Spring or Fall	Annually
Replace all media and vegetation	Late Spring/Early Summer	As Needed
Stability of original depth zones and micro-topographic features		
Accumulation of sediment in the forebay and micropool and survival rate of plants		

Maintenance Schedule, Constructed Stormwater Wetlands: Years 4-Lifetime

Activity	Time of Year	Frequency
Inspect for invasive species and remove if present	Year round	Monthly
Clean forebays	Year round	Annually
Clean sediment in basin/wetland system	Year round	Once every 10 years
Mulch Void Areas	Spring	Annually
Remove dead vegetation	Fall and Spring	Bi-Annually
Replace dead vegetation	Spring	Annually
Prune	Spring or Fall	Annually
Replace all media and vegetation	Late Spring/Early Summer	As Needed

When failure is discovered, excavate the bioretention area, scarify the bottom and sides, replace the filter fabric and soil, replant vegetation and mulch the surface.

Never store snow within a constructed stormwater wetland. This would prevent required water quality treatment and the recharge of groundwater.

Extended Dry Detention Basins

Extended dry detention basins are designed to control both stormwater quantity and quality. These BMPs are designed to hold stormwater for at least 24 hours, allowing solids to settle and to reduce local and downstream flooding. Pretreatment is required to reduce the potential for overflow clogging. The

outflow may be designed as either fixed or adjustable. Additional nutrient removal may be achieved by a micropool or shallow marsh.

Inspection & Maintenance

Annual inspection of extended dry detention basins is required to ensure that the basins are operating properly. Potential problems include: erosion within the basin and banks, tree growth on the embankment, damage to the emergency spillway and sediment accumulation around the outlet. Should any of these problems be encountered, necessary repairs should be made immediately.

Maintenance Schedule: Extended Dry Detention Basins

Activity	Time of Year	Frequency
Inspect basins	Spring and Fall	Bi-Annually, and during and after major storms
Examine outlet structure for clogging or high outflow release velocities	Spring and Fall	Bi-Annually
Mow upper stage, side slopes, embankment and emergency spillway	Spring through Fall	Bi-Annually
Remove trash and debris	Spring	Bi-Annually
Remove sediment from basin	Year round	At least once every 5 years

Proprietary Media Filters

Media Filters are designed to reduce total suspended solids and other target pollutants, such as organics, heavy metals or nutrients, which are sorbed onto the filter media, which is contained in a concrete structure. The substrate used as filter media depends on the target pollutants, and may consist of leaf compost, pleated fabric, activated charcoal, perlite, amended sand in combination with perlite, and zeolite. Two types of Media Filters are manufactured: Dry Media Filters, which are designed to dewater within 72 hours; and Wet Media Filters, which maintain a permanent pool of water as part of the treatment system.

Inspection & Maintenance

Maintenance in accordance with the manufacturer's requirements is necessary to ensure stormwater treatment. Inspection or maintenance of the concrete structure may require OSHA confined space training. Dry Media Filters are required to dewater in 72 hours, thus preventing mosquito and other insect breeding. Proper maintenance is essential to prevent clogging. Wet Media Filters require tight fitting seals to keep mosquitoes and other insects from entering and breeding in the permanent pools. Required maintenance includes routine inspection and treatment.

Maintenance Schedule: Proprietary Media Filters

Activity	Time of Year	Frequency
Inspect for standing water, trash, sediment and clogging	Per manufacturer's schedule	Bi-Annually (minimum)
Remove trash and debris	N/A	Each Inspection
Examine to determine if system drains in 72 hours	Spring, after large storm	Annually
Inspect filtering media for clogging	Per manufacturer's schedule	Per manufacturer's schedule

Sand and Organic Filters

Sand and organic filters, also known as filtration basins, are intended for quality control rather than quantity control. These filters improve water quality by removing pollutants through a filtering media and settling pollutants on top of the sand bed and/or in a pretreatment basin. Pretreatment is required to prevent filter media from clogging. Runoff from the filters is typically discharged to another BMP for additional treatment.

Inspection & Maintenance

If properly maintained, sand and organic filters have a long design life. Maintenance requirements include raking the sand and removing sediment, trash and debris from the surface of the BMP. Over time, fine sediments will penetrate deep into the sand requiring replacement of several inches or the entire sand layer. Discolored sand is an indicator of the presence of fine sediments, suggesting that replacement of the sand should be completed.

Maintenance Schedule: Proprietary Media Filters

Activity	Frequency
Inspect filters and remove debris	After every major storm for the first 3 months after construction completion. Every 6 months thereafter.

Wet Basins

Wet basins are intended to treat stormwater quality through the removal of sediments and soluble pollutants. A permanent pool of water allows sediments to settle and removes the soluble pollutants, including some metals and nutrients. Additional dry storage is required to control peak discharges during large storm events, and if properly designed and maintained wet basins can add fire protection, wildlife habitat and aesthetic values to a property.

Inspection & Maintenance

To ensure proper operation, wet basin outfalls should be inspected for evidence of clogging or excessive outfall releases. Potential problems to investigate include erosion within the basin and banks, damage to the emergency spillway, tree growth on the embankment, sediment accumulation around the outlet and the emergence of invasive species. Should any of these problems be encountered, perform repairs immediately. An on-site sediment disposal area will reduce sediment removal costs.

Maintenance Schedule: Wet Basins

Activity	Time of Year	Frequency
Inspect wet basins	Spring and/or Fall	Annually (Minimum)
Mow upper stage, side slopes, embankment and emergency spillway	Spring through Fall	Bi-Annually (Minimum)
Remove sediment, trash and debris	Spring through Fall	Bi-Annually (Minimum)
Remove sediment from basin	Year round	As required, but at least once every 10 years

Dry Wells

Dry wells are used to infiltrate uncontaminated runoff. These BMPs should never be used to infiltrate stormwater or runoff that has the potential to be contaminated with sediment and other pollutants. Dry wells provide groundwater recharge and can reduce the size and cost required of downstream BMPs or storm drains. However, they are only applicable in drainage areas of less than one acre and may experience high failure rates due to clogging.

Inspection & Maintenance

Proper dry well function depends on regular inspection. Clogging has the potential to cause high failure rates. The water depth in the observation well should be measured at 24 and 48 hour intervals after a storm and the clearance rate calculated. The clearance rate is calculated by dividing the drop in water level (inches) by the time elapsed (hours).

Maintenance Schedule: Dry Wells

Activity	Frequency
Inspect dry wells	After every major storm for the first 3 months after construction completion. Annually thereafter.

Infiltration Basins

Infiltration basins are designed to contain stormwater quantity and provide groundwater recharge. Pollution prevention and pretreatment are required to ensure that contaminated stormwater is not infiltrated. Infiltration basins reduce local flooding and preserve the natural water balance of the site, however high failure rates often occur due to improper siting, inadequate pretreatment, poor design and lack of maintenance.

Inspection & Maintenance

Regular maintenance is required to prevent clogging, which results in infiltration basin failure. Clogging may be due to upland sediment erosion, excessive soil compaction or low spots. Inspections should include signs of differential settlement, cracking, erosion, leakage in the embankments, tree growth on the embankments, riprap condition, sediment accumulation and turf health.

Maintenance Schedule: Infiltration Basins

Activity	Time of Year	Frequency
Preventative maintenance	Spring and Fall	Bi-Annually
Inspection	Spring and Fall	After every major storm for the first 3 months after construction completion. Bi-annually thereafter and discharges through the high outlet orifice.
Mow/rake buffer area, side slopes and basin bottom	Spring and Fall	Bi-Annually
Remove trash, debris and organic matter	Spring and Fall	Bi-Annually

INSPECTION OF BIORETENTION AREAS / RAIN GARDENS

General Information

BMP Description	Bioretention Area / Rain Garden		
BMP Location			
Inspector's Name			
Date of Inspection		Date of Last Inspection	
Start Time		End Time	
Type of Inspection: Regular ☐ Pre-Storm Event ☐ During Storm Event ☐ Post-Storm Event ☐			
Describe the weather conditions at time of inspection			

Specific Information

Maintenance Activity	Maintenance Frequency	Is Status of BMP Satisfactory?	Corrective Action Needed
Inspect for soil erosion and repair	Monthly	Yes ☐ No ☐	
Inspect for invasive species and remove if present	Monthly	Yes ☐ No ☐	
Remove trash	Monthly	Yes ☐ No ☐	
Mulch void areas	Annually	Yes ☐ No ☐	
Remove dead vegetation	Bi-Annually	Yes ☐ No ☐	
Replace dead vegetation	Annually	Yes ☐ No ☐	
Prune	Annually	Yes ☐ No ☐	
Replace all media and vegetation	As Needed	Yes ☐ No ☐	

INSPECTION OF CONSTRUCTED STORMWATER WETLANDS
Years 0-3 of Operation

General Information

BMP Description	Constructed Stormwater Wetland		
BMP Location			
Inspector's Name			
Date of Inspection		Date of Last Inspection	
Start Time		End Time	
Type of Inspection: Regular ☐ Pre-Storm Event ☐ During Storm Event ☐ Post-Storm Event ☐			
Describe the weather conditions at time of inspection			

Specific Information

Maintenance Activity	Maintenance Frequency	Is Status of BMP Satisfactory?	Corrective Action Needed
Inspect for invasive species and remove if present	Monthly	Yes ☐ No ☐	
Replace all media and vegetation	As Needed	Yes ☐ No ☐	

In addition, the following information should be recorded and mapped at least once per year:

- Types and distribution of dominant wetland plants
- Presence and distribution of planted wetland species
- Presence and distribution of invasive species
- Indications other species are replacing planted wetland species
- Percent of standing water that is not vegetated
- Replace all media and vegetation
- Stability of original depth zones and micro-topographic features
- Accumulation of sediment in the forebay and micropool and survival rate of plants

INSPECTION OF CONSTRUCTED STORMWATER WETLANDS
Year 4 - Lifetime of Operation

General Information

BMP Description	Constructed Stormwater Wetland		
BMP Location			
Inspector's Name			
Date of Inspection		Date of Last Inspection	
Start Time		End Time	
Type of Inspection: Regular ☐ Pre-Storm Event ☐ During Storm Event ☐ Post-Storm Event ☐			
Describe the weather conditions at time of inspection			

Specific Information

Maintenance Activity	Maintenance Frequency	Is Status of BMP Satisfactory?	Corrective Action Needed
Inspect for invasive species and remove if present	Monthly	Yes ☐ No ☐	
Clean forebays	Annually	Yes ☐ No ☐	
Clean sediment in basin/wetland system	Once every 10 years	Yes ☐ No ☐	
Mulch void areas	Annually	Yes ☐ No ☐	
Remove dead vegetation	Bi-Annually	Yes ☐ No ☐	
Replace dead vegetation	Annually	Yes ☐ No ☐	
Prune	Annually	Yes ☐ No ☐	
Replace all media and vegetation	As Needed	Yes ☐ No ☐	

INSPECTION OF EXTENDED DRY DETENTION BASINS

Inspections should be conducted bi-annually, and during and after major storm events.

General Information

BMP Description	Extended Dry Detention Basin		
BMP Location			
Inspector's Name			
Date of Inspection		Date of Last Inspection	
Start Time		End Time	
Type of Inspection: Regular ☐ Pre-Storm Event ☐ During Storm Event ☐ Post-Storm Event ☐			
Describe the weather conditions at time of inspection			

Specific Information

Maintenance Activity	Maintenance Frequency	Is Status of BMP Satisfactory?	Corrective Action Needed
Examine outlet structure for clogging or high outflow release velocities	Bi-Annually	Yes ☐ No ☐	
Mow upper stage, side slopes, embankment and emergency spillway	Bi-Annually	Yes ☐ No ☐	
Remove trash and debris	Bi-Annually	Yes ☐ No ☐	
Remove sediment from basin	At least once every 5 years	Yes ☐ No ☐	

INSPECTION OF PROPRIETARY MEDIA FILTERS

General Information

BMP Description	Media Filter		
BMP Location			
Media Type			
Inspector's Name			
Date of Inspection		Date of Last Inspection	
Start Time		End Time	
Type of Inspection: Regular ☐ Pre-Storm Event ☐ During Storm Event ☐ Post-Storm Event ☐			
Describe the weather conditions at time of inspection			

Specific Information

Maintenance Activity	Maintenance Frequency	Is Status of BMP Satisfactory?	Corrective Action Needed
Inspect for standing water, trash, sediment and clogging	Bi-Annually (minimum)	Yes ☐ No ☐	
Remove trash and debris	Each Inspection	Yes ☐ No ☐	
Examine to determine if system drains in 72 hours	Annually	Yes ☐ No ☐	
Inspect filtering media for clogging	Per manufacturer's schedule	Yes ☐ No ☐	

INSPECTION OF SAND AND ORGANIC FILTERS

Inspections should be conducted after every major storm event for the first 3 months following completion, then every 6 months thereafter.

General Information

BMP Description	Sand/Organic Filter		
BMP Location			
Media Type			
Inspector's Name			
Date of Inspection		Date of Last Inspection	
Start Time		End Time	
Type of Inspection: Regular ☐ Pre-Storm Event ☐ During Storm Event ☐ Post-Storm Event ☐			
Describe the weather conditions at time of inspection			

Specific Information

Maintenance Activity	Maintenance Frequency	Is Status of BMP Satisfactory?	Corrective Action Needed
Remove sediment, trash, and debris	Every 6 months	Yes ☐ No ☐	
Rake sand	Every 6 months	Yes ☐ No ☐	

INSPECTION OF DRY WELLS

Regular inspections should be conducted after every major storm event for the first 3 months following completion, then annually thereafter.

General Information

BMP Description	Dry Well		
BMP Location			
Inspector's Name			
Date of Inspection		Date of Last Inspection	
Start Time		End Time	
Type of Inspection: Regular ☐ Pre-Storm Event ☐ During Storm Event ☐ Post-Storm Event ☐			
Describe the weather conditions at time of inspection			
Describe condition of dry well at time of inspection			

After a major storm event, the water depth in the observation well should be measured at 24 and 48 hour intervals and the clearance rate calculated.

INSPECTION OF WET BASINS

Inspections should be conducted after every major storm event for the first 3 months following completion, then biannually thereafter.

General Information

BMP Description	Wet Basin		
BMP Location			
Inspector's Name			
Date of Inspection		Date of Last Inspection	
Start Time		End Time	
Type of Inspection: Regular ☐ Pre-Storm Event ☐ During Storm Event ☐ Post-Storm Event ☐			
Describe the weather conditions at time of inspection			
Describe condition of wet basin at time of inspection			

Specific Information

Maintenance Activity	Maintenance Frequency	Is Status of BMP Satisfactory?	Corrective Action Needed
Preventative maintenance	Bi-Annually	Yes ☐ No ☐	
Mow/rake buffer area, side slopes and basin bottom	Bi-Annually	Yes ☐ No ☐	
Remove trash, debris and organic matter	Bi-Annually	Yes ☐ No ☐	
Inspect and clean pretreatment devices	Every other month and after every major storm event	Yes ☐ No ☐	

INSPECTION OF OTHER BMP

General Information

BMP Description			
BMP Location			
Inspector's Name			
Date of Inspection		Date of Last Inspection	
Start Time		End Time	
Type of Inspection: Regular ☐ Pre-Storm Event ☐ During Storm Event ☐ Post-Storm Event ☐			
Describe the weather conditions at time of inspection			

Specific Information

Maintenance Activity	Maintenance Frequency	Is Status of BMP Satisfactory?	Corrective Action Needed
		Yes ☐ No ☐	
		Yes ☐ No ☐	
		Yes ☐ No ☐	
		Yes ☐ No ☐	
		Yes ☐ No ☐	
		Yes ☐ No ☐	
		Yes ☐ No ☐	

Tighe&Bond

APPENDIX F

Town of Southampton Stormwater System Phase 1 Map

last updated September 2020

STORMWATER SYSTEM

LEGEND

- Culvert
- DrainManhole
- Outfall
- CatchBasin
- DrainLine
- Other Numbered Highway
- Major Road - Collector
- Minor Street or Road
- MassDEP Inland Wetlands
- Public Surface Water Supply (PSWS)
- Water Bodies
- Urbanized Area 2010
- Urbanized Area 2000
- Town Boundary

LOCUS MAP



N

0 1,500 3,000 Feet

1:18,000

NOTES

Data Source:
Bureau of Geographic Information (MassGIS)
Commonwealth of Masschusetts,
Executive Office of Technology.
Data valid as of September 2020.

Stormwater System
Southampton, Massachusetts

September 2020

Tighe&Bond

G:\GIS\MA\SouthamptonMA\MapDocs\SouthamptonMA_Stormwater_24x36 - Copy.mxd

Town of Southampton Outfalls, Receiving Waters, and Impairments

Summary of Southampton's TMDLs and Impaired Waters [1, 2, 3]

Receiving Waterbody	2014 Category	2014 Water Quality Impairments	2016 Category	2016 Water Quality Impairments	Applicable General Permit Section	Change to Permit Requirements
Manhan River	5	*E. coli*	5	*E. coli* (Eurasian Water Milfoil, *Myriophyllum spicatum* [4]) (Non-native Aquatic Plants[4])	Appendix H, Section III - Pathogens	None
Pequot Pond	5	Dissolved oxygen, Phosphorus (Total)	5	Chlorophyll-a Dissolved Oxygen Enterrococcus Phosphorus, Total	Appendix H, Section II - Phosphorus Appendix H, Section III - Pathogens	Appendix H, Section III requirements have been added
Long Island Sound TMDL for Nitrogen					Appendix F, Section B.I. - Approved Out of State TMDL for Nitrogen	None

[1] TMDLs associated with major rivers may apply to additional waterbodies within the watershed.

[2] Any TMDL or impairments related to nutrients (nitrogen and phosphorus) apply to all receiving waterbodies within the watershed.

[3] Impairments and waterbodies in blue were added in the 2016 Integrated List of Waters.

[4] TMDL not required (non-pollutants)

Summary of Southampton's Receiving Waters

Tighe&Bond

Waterbody that receives flow from the MS4 and segment ID if applicable	Number of outfalls into receiving water segment	Chloride	Chlorophyll-a	Dissolved Oxygen/ DO Saturation	Nitrogen	Oil & Grease/PAH	Phosphorus	Solids/TSS/ Turbidity	E. Coli	Enterococcus	Other pollutant(s) causing impairments	Notes
Manhan River (MA34-11)	1	☐	☐	☐	☐	☐	☐	☐	☑	☐		
Pequot Pond (MA32055)	1	☐	☑	☑	☐	☐	☑	☐	☐	☑	Non-native aquatic plants* Eurasian Water Milfoil*	Chlorophyll-a and Enterrococcus impairments added by the 2016 Integrated List
Sawmill Brook	1	☐	☐	☐	☐	☐	☐	☐	☐	☐		
Outside Receiving	9	☐	☐	☐	☐	☐	☐	☐	☐	☐		Removed OF_13, private owner

Notes:

* No TMDL required

Town of Southampton Updated Outfall Ranking June 2021

Outfall ID	Preliminary Outfall Priority	Proximity to Impaired Waters	Proximity to Areas with Historic Septic System Failures	Receiving Waterbody	Outfall Priority Post-Dry Weather Screening	Dry Weather Outfall Screening Notes
1	High		Yes	Outside Receiving	Low	No dry weather flow observed
2	High	Yes		Manhan River	High	Dry weather flow observed, above benchmarks for TN and Chlorine
3	Low			Sawmill Brook	Low	No dry weather flow observed
4	Low			Outside Receiving	Low	No dry weather flow observed
5	High	Yes		Outside Receiving	High	Dry weather flow observed, above benchmarks for TN
6	Low			Outside Receiving	High	Dry weather flow observed, above benchmarks for TN and Chlorine
7	Low			Outside Receiving	High	Dry weather flow observed, above benchmarks for TN and Chlorine
8	Low			Outside Receiving	High	Dry weather flow observed, above benchmark for Chlorine
9	High		Yes	Outside Receiving	Low	No dry weather flow observed
10	High		Yes	Outside Receiving	Low	No dry weather flow observed
11	High	Yes		Pequot Pond	High	No dry weather flow observed, but priority high due to proximity to impaired waters
12	High		Yes	Outside Receiving	Low	No dry weather flow observed
13	High		Yes	Outside Receiving	Low	No dry weather flow observed

No change froom preliminary low priority
Change from high to low priority
No change from preliminary high priority
Change from low to high priority

Town of Southampton Catchment Investigation Procedures Memorandum

Town of Southampton Catchment Investigation Procedures

TO: Town of Southampton Stormwater Management Program Files

DATE: December 2019

Background

Part 2.3.4.8 of the 2016 Small MS4 General Permit requires the Town of Southampton to develop a systematic procedure to investigate each catchment associated with an outfall or interconnection within the Town's MS4. *All* catchments must be investigated during dry weather conditions[1]. Only catchments that have a higher potential for illicit discharges based on maps, historic plans and records, and other sources of data (termed "System Vulnerability Factors" in the 2016 Small MS4 General Permit) must undergo a wet weather investigation process. The source of any illicit discharge identified during dry or wet weather must be isolated, confirmed, and removed.

The procedures presented in this memorandum were developed to address the 2016 Small MS4 General Permit requirements and describe dry and wet weather catchment investigation methodologies to isolate and confirm sources of illicit discharges. These procedures can be modified as needed by the Town to reflect local needs, staffing, and/or changes to the catchment investigation program going forward.

The Town of Southampton developed a preliminary procedure to develop the Catchment Investigations procedure described in the Illicit Discharge Detection and Elimination (IDDE) Plan included in the Stormwater Management Program (SWMP) completed in June of 2019. This memorandum is intended to update and expand upon the catchment investigations section of the IDDE Plan as required by the 2016 Small MS4 General Permit.

Identification of System Vulnerability Factors

Per part 2.3.4.8.c.i of the 2016 Small MS4 General Permit, the presence or absence of specific System Vulnerability Factors (SVFs) in Southampton must be documented. SVFs required to be assessed include:

- History of sanitary sewer overflows (SSOs), including, but not limited to, those resulting from wet weather, high water table, or fat/oil/grease blockages
- Common or twin-invert manholes serving storm and sanitary sewer alignments
- Common trench construction serving both storm and sanitary sewer alignments;
- Crossings of storm and sanitary sewer alignments where the sanitary system is shallower than the storm drain system
- Sanitary sewer alignments known or suspected to have been constructed with an underdrain system
- Inadequate sanitary sewer level of service resulting in regular surcharging, customer back-ups, or frequent customer complaints
- Areas formerly served by combined sewer systems

[1] Dry weather screening and sampling shall proceed only when no more than 0.1 inches of rainfall has occurred in the previous 24-hour period and no significant snow melt is occurring.

- Sanitary sewer infrastructure defects such as leaking service laterals, cracked, broken, or offset sanitary infrastructure, directly piped connections between storm drain and sanitary sewer infrastructure, or other vulnerability factors identified through Inflow/Infiltration Analyses, Sanitary Sewer Evaluation Surveys, or other infrastructure investigations.

EPA additionally recommends assessment of the presence or absence of the following SVFs:

- Sewer pump/lift stations, siphons, or known sanitary sewer restrictions where power/equipment failures or blockages could readily result in SSOs
- Any sanitary sewer and storm drain infrastructure greater than 40 years old
- Widespread code-required septic system upgrades required at property transfers (indicative of inadequate soils, water table separation, or other physical constraints of the area rather than poor owner maintenance)
- History of multiple Board of Health actions addressing widespread septic system failures (indicative of inadequate soils, water table separation, or other physical constraints of the area rather than poor owner maintenance)

The Town of Southampton does not have a public sewer system and therefore the SVFs that are required to be assessed are not applicable. A desktop screening inventory was completed with input from Town staff to identify the presence or absence of SVFs in outfall catchments. The inventory assessed the presence or absence of both the required and recommended SVFs, as summarized in the table below.

SVF	Present?	Source
History of SSOs	N/A	No Town sewer
Common or twin-invert manholes serving storm and sanitary sewer	N/A	No Town sewer
Common trench construction serving both storm and sanitary sewer	N/A	No Town sewer
Sewer crossings where the sanitary sewer is above the storm drain	N/A	No Town sewer
Sanitary sewer alignments known or suspected to have been constructed with an underdrain system	N/A	No Town sewer
Inadequate sanitary sewer level of service	N/A	No Town sewer
Areas formerly served by combined sewer systems	N/A	No Town sewer
Sanitary sewer infrastructure defects	N/A	No Town sewer
SSO potential in the event of system failures	N/A	No Town sewer
Sanitary and storm drain infrastructure > 40 years old	No	No Town sewer, storm drain infrastructure is < 40 years old based on record drawings
Widespread code-required septic system upgrades indicative of poor soils or water table separation	Yes	Town staff, 2013 Town of Southampton Master Plan, Board of Health records
History of Board of Health (BOH) actions addressing widespread septic system failures	Yes	Town staff, 2013 Town of Southampton Master Plan, Board of Health records

Where one or more of these SVFs are present, the Town must sample and inspect the catchment area during wet weather conditions to determine whether wet weather-induced high flows in sanitary sewers or high groundwater in areas served by septic systems result in the discharge of sanitary flow to the MS4.

Manhole Inspection Methodology

Identification of Key Junction Manholes

The Town shall systematically and progressively observe, sample, and evaluate all key junction manholes to locate evidence of illicit discharges. A **junction manhole** is defined as a manhole or manhole structure with two or more inlets accepting flow from two or more MS4 alignments. **Key junction manholes** are defined as junction manholes that can represent one or more junction manholes without compromising adequate implementation of the illicit discharge program.

The following methodology will be used to identify Southampton's key junction manholes for each catchment using the Town's existing stormwater GIS mapping:

1. Identify junction manhole(s)
    a. Manholes that have at least two inlets
    b. Do not include inlets from catch basins unless the catch basins are in line
2. Identify key junction manhole(s)
    a. Based on upstream catchment areas, amount of drainage represented by a junction manhole, and implementation of the IDDE Program
    b. Assign primary and secondary key junction manholes if applicable – depending on the size of the catchment, there could be multiple junction and key junction manholes

The figures below demonstrate examples of identifying junction and key junction manholes for different drainage alignments.

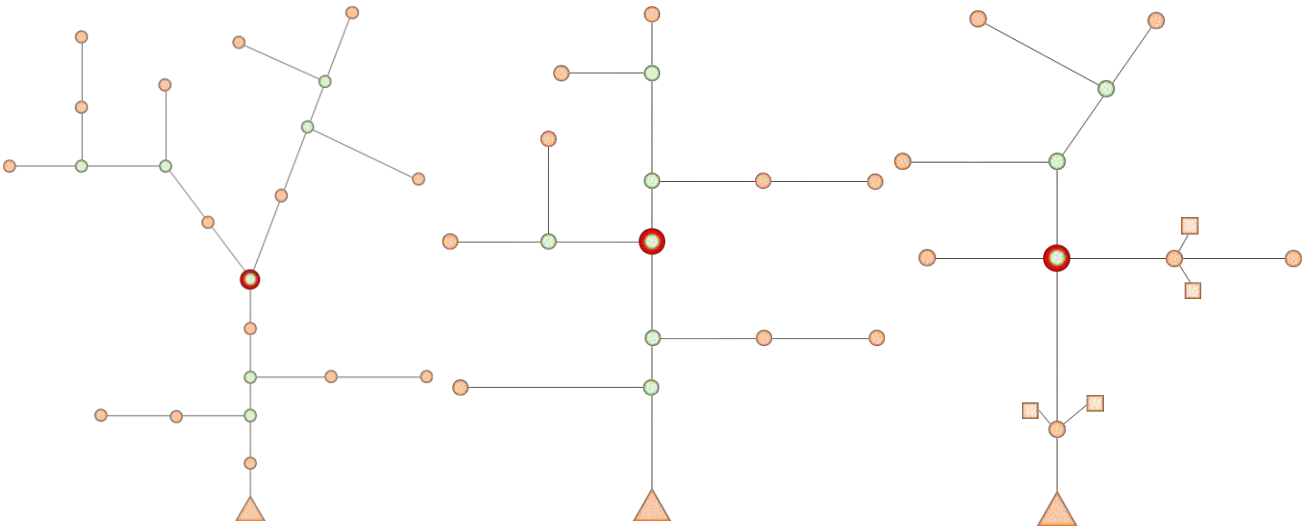


Figure 1. Examples of identification of junction and key junction manholes (adapted from the Center for Watershed Protection's *IDDE Guidance Manual*, Chapter 13: Tracking Discharges to a Source).

This analysis will be completed using Southampton's current stormwater GIS mapping and the initial catchment delineations. For catchments that have insufficient connectivity or inaccurate mapping or flow direction, identification of key junction manholes cannot occur until after the mapping is refined as part of Phase I and Phase II mapping improvements and before completing catchment investigations. Town staff and/or the Town's stormwater consultant should use the best professional judgement during investigations to determine whether additional key junction manholes should be identified and screened in the field and/or to update the Town's GIS mapping to reflect actual conditions.

If a catchment does not include a junction manhole, the dry weather screening completed at the catchment's outfall shall meet the manhole inspection requirement. If the results of the dry weather screening at the outfall indicated the potential presence of an illicit discharge, the catchment shall be further investigated until the source is identified. If the results of the dry weather screening indicated there was no flow and no evidence of illicit discharges at the outfall, and if there is no SVF for the catchment, the catchment is considered complete.

Dry Weather Investigations
All catchments must be investigated during dry weather conditions, even when no evidence of an illicit discharge is observed at the outfall. The following describes a systematic and progressive method to observe, sample, and evaluate drainage manholes during dry weather to determine the approximate location of a suspected illicit discharge.

During dry weather, key junction manholes shall be opened and inspected for visual and olfactory evidence of illicit connections. The Town shall investigate each key junction manhole within the MS4, even if no evidence of an illicit discharge is present at the outfall. If a catchment does not include a key junction manhole, investigations shall take place at a junction manhole.

The Town will begin at the most downstream key junction manhole (nearest to the outfall) and work upstream. The Town shall open key junction manholes and inspect them for visual and olfactory evidence of illicit connections.

Inspection of key junction manholes will proceed as follows:

1. Manholes will be opened and inspected for visual and olfactory evidence of illicit connections. A sample field inspection form is attached.
2. If flow is observed, a sample will be collected and analyzed at a minimum for ammonia, chlorine, and surfactants. Field kits can be used for these analyses. Additional indicator sampling may assist in determining potential sources (e.g., bacteria for sanitary flows).
3. Where sampling results or visual or olfactory evidence indicate potential illicit discharges or SSOs, the area draining to the junction manhole will be flagged for further upstream manhole investigation and/or isolation and confirmation of sources.
4. Subsequent key junction manhole inspections will proceed until the location of suspected illicit discharges or SSOs can be isolated to a pipe segment between two manholes.
5. If no evidence of an illicit discharge is found, catchment investigations will be considered complete upon completion of key junction manhole sampling.

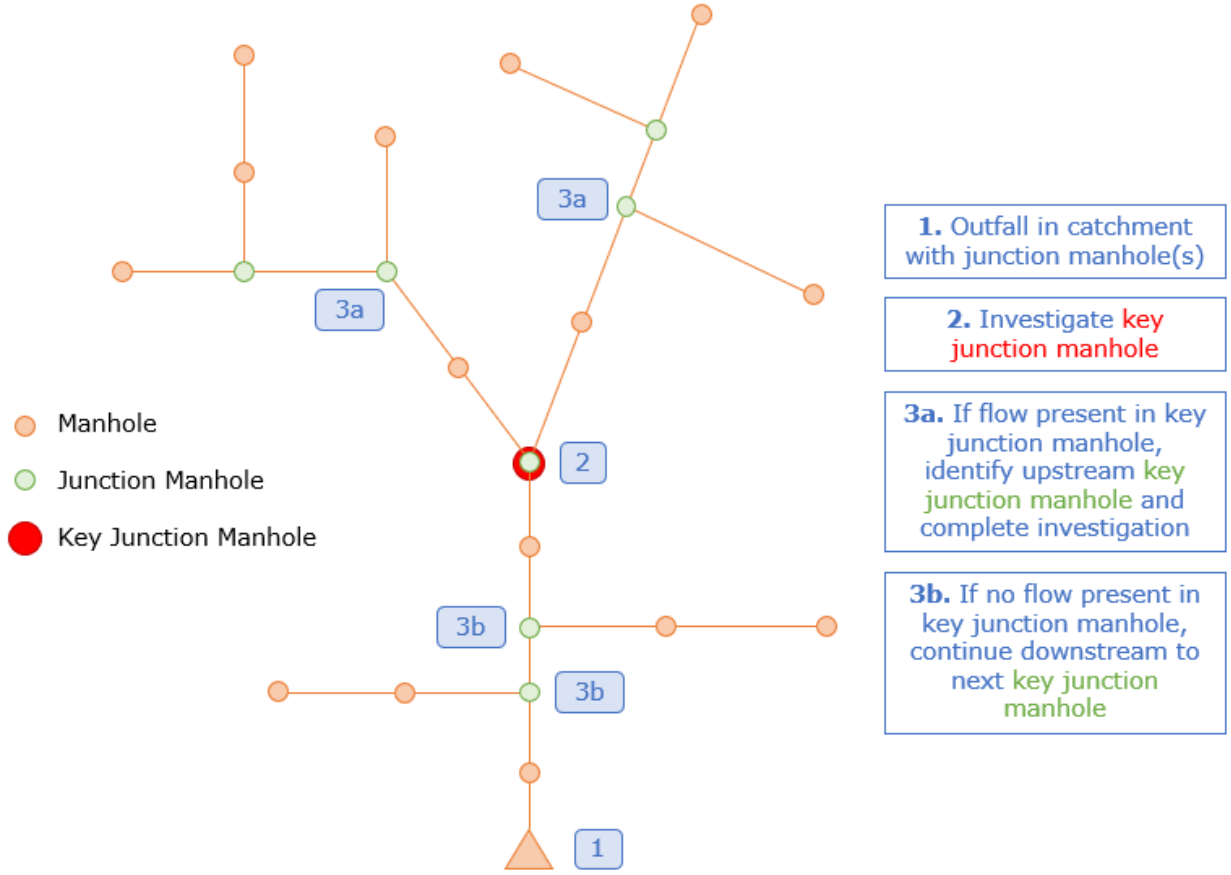


Figure 2. Example procedure for isolating illicit discharge between manholes (adapted from the Center for Watershed Protection's *IDDE Guidance Manual*, Chapter 13: Tracking Discharges to a Source).

Please refer to the attached Dry Weather Manhole Inspection and Sampling Methodology Procedure and Dry Weather Manhole Sampling Collection Field Sheet for the Town of Southampton for additional details.

Wet Weather Investigations

When one of more of the SVFs listed in Table 1 are present in a drainage catchment area, the Town must sample and inspect the associated outfall during wet weather conditions to determine whether wet weather-induced high flows in sanitary sewers or high groundwater in areas served by septic systems result in the discharge of sanitary waste flow to the MS4.

Investigations will be conducted during wet weather for catchments where one or more SVFs have been identified, per Section 2.3.4.8.c.ii.2 of the 2016 Small MS4 General Permit. The schedule to complete catchment investigations depends on the catchment priority ranking as updated after dry weather screening; however, this sampling must be completed before the catchment investigation is marked as complete. The EPA strongly recommends sampling during the spring (March through June) when groundwater levels are relatively high.

To complete wet weather sampling, the Town will follow the attached Wet Weather Outfall Sampling Procedure. The Town shall inspect and sample under wet weather conditions to the extent necessary to determine whether wet weather-induced high groundwater in areas served by septic systems result in discharges of sanitary flows to the MS4.

The 2016 Small MS4 General Permit does not specify wet weather catchment investigation procedures; however, it does require all illicit discharges to be isolated, confirmed, and removed. Investigations of catchments to identify discharges of wastewater to the MS4 can be tailored to the specific catchment, and may consist of:

- Additional visual and olfactory field observations
- Additional review of documents and reports to complete a more detailed evaluation of SVFs for the catchment (e.g., records related to infiltration/inflow programs, field inspection reports, sewer and drainage design or construction plans, institutional knowledge of historic sanitary issues, etc.)
- Additional wet weather sampling at the outfall
- Wet weather manhole inspections and sampling
- Catchment-wide investigation using CCTV/video inspection, smoke testing, and/or flooded dye testing
- Investigation of sewer collection system for evidence of surcharging or SSOs (not applicable)

Where water quality screening, sampling results, and/or visual and olfactory observations indicate a potential illicit discharge, the upstream area will be flagged for additional investigation and/or isolation and confirmation of sources. Refer to the attached Wet Weather Outfall Sampling Procedure and Wet Weather Sample Collection Field Sheet for additional information. All data collected as part of the dry and wet weather investigations shall be recorded and reported in each annual report.

Procedures to Isolate and Confirm Sources of Illicit Discharges

Once the source of an illicit discharge is approximated between two manholes, more detailed investigation techniques will be used to isolate and confirm the source of the illicit discharge. If an illicit discharge is found in a catchment and investigations to isolate and confirm the source begin, catchment investigations occurring downstream should be stopped. Once the source is confirmed and removed, downstream catchment investigations can be resumed.

The following methods may be used in isolating and confirming the source of illicit discharges:

- Sandbagging
- Smoke testing
- Dye testing
- CCTV/Video inspections
- Optical brightener monitoring

Public notification is an important aspect of a source investigation program. Prior to smoke testing, dye testing, or CCTV inspections, the Highway Department will need to notify property owners in the affected area.

Common field equipment needed for isolation and confirmation methods includes:

Maps, Documents

- Storm drain maps
- Site plan, building diagram
- Letter describing investigation
- Identification (e.g., badge or ID card)
- Pollution prevention educational materials
- Spill response agency contact information

Equipment to Find and Lift the Manhole

- Probe
- Metal detector
- Crow bar

Safety Equipment

- Hard hat
- Safety vest
- Traffic control equipment
- Gas monitor
- Eye protection
- Gloves
- Steel-toed boots
- Protective clothing

General Equipment

- Field notebook
- High powered lamps or flashlights
- Camera
- Measuring tape

As described below, each method will require additional specialized equipment, such as two-way radios, testing dye, or sandbags. The following descriptions are based on the Center for Watershed Protection's IDDE Guidance Manual, Chapter 13: Tracking Discharges to a Source.[2]

Sandbagging

This technique can be particularly useful when attempting to isolate intermittent illicit discharges or those with very little perceptible flow. The technique involves placing sandbags or similar barriers (e.g., caulking, weirs/plates, or other temporary barriers) within outlets to manholes to form a temporary dam that collects any intermittent flows that may occur.

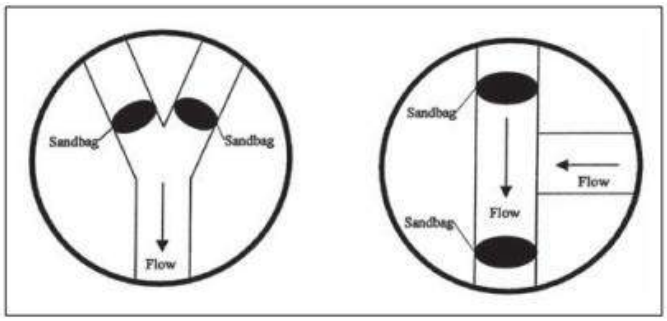


Figure 3. Example sandbag placement (from Center for Watershed Protection Center for Watershed Protection's IDDE Guidance Manual, Chapter 13: Tracking Discharges to a Source).

Sandbags are lowered on a rope through the manhole to form a dam along the bottom of the storm drain, taking care not to fully block the pipe (in case it rains before the sandbag is retrieved), as shown in Figure 3.

Sandbags should not be left in place during a heavy rainstorm. Sandbags are typically left in place for 48 hours, and should only be installed when dry weather is forecast. If flow has collected behind the sandbags/barriers after 48 hours it can be assessed using visual observations or by sampling. If no flow collects behind the sandbag, the upstream pipe network can be ruled out as a source of the intermittent discharge.

Finding appropriate durations of dry weather and the need for multiple trips to each manhole makes this method both time-consuming and somewhat limiting.

[2] https://www3.epa.gov/npdes/pubs/idde_chapter-13.pdf

Smoke Testing

Smoke testing involves injecting non-toxic smoke into drain lines and noting the emergence of smoke from sanitary sewer vents in illegally connected buildings or from cracks and leaks in the system itself. Basic equipment needed for smoke testing includes manhole safety equipment, a smoke source such as a smoke "bomb" or "candle" or liquid smoke, smoke blower, and sewer plugs. The two most common situations that indicate an illicit discharge are when smoke is seen rising from internal plumbing fixtures or from sewer vents.

Typically the storm drain is sealed off by plugging storm drain inlets, a smoke bomb or smoke generator is used to inject the smoke into the system at a catch basin or manhole, and air is then forced through the system. Test personnel are placed in areas where there are suspected illegal connections or cracks/leaks, noting any escape of smoke (indicating an illicit connection or damaged storm drain infrastructure). Only one manhole is tested at a time. Blowers should be set up next to the open manhole after the smoke is started.

The storm drain can be sealed off via sandbags lowered into place with a rope, beach balls with a diameter larger than the pipe can be placed in a mesh bag with a rope attached and lowered into the pipe, or expandable plugs can be inserted.

It is important when using this technique to make proper notifications to area residents and business owners as well as local police and fire departments. Residents should be notified at least two weeks prior to testing, and should be provided the date testing will occur, the reason for smoke testing, precautions they can take to prevent smoke from entering their residence, what they should do should smoke enter their residence, health concerns associated with the smoke, and a number residents can call to relay any particular concerns.

If the initial test of the storm drain system is unsuccessful then a more thorough smoke-test of the sanitary sewer lines can also be performed. Unlike storm drain smoke tests, buildings that do not emit smoke during sanitary sewer smoke tests may have problem connections and may also have sewer gas venting inside, which is hazardous. It should be noted that smoke may cause minor irritation of respiratory passages. Residents with respiratory conditions may need to be monitored or evacuated from the area of testing altogether to ensure safety during testing.

Dye Testing

Dye testing involves flushing non-toxic fluorescent dye into plumbing fixtures such as toilets, showers, and sinks and observing nearby storm drains and sewer manholes as well as stormwater outfalls for the presence of the dye. Similar to smoke testing, it is important to inform local residents and business owners. Police, fire, and local public health staff should also be notified prior to testing in preparation of responding to citizen phone calls concerning the dye and their presence in local surface waters.

A team of two or more people is needed to perform dye testing (ideally, all with two-way radios). One person is inside the building, while the others are stationed at the appropriate storm sewer and sanitary sewer manholes (which should be opened) and/or outfalls. The person inside the building adds dye into a plumbing fixture (i.e., toilet or sink) and runs a sufficient amount of water to move the dye through the plumbing system. The person inside the building then radios to the outside crew that the dye has been dropped, and the outside crew watches for the dye in the storm sewer and sanitary sewer, recording the presence or absence of the dye.

In most cases, liquid dye is used, although solid dye tablets can also be placed in a mesh bag and lowered into the manhole on a rope, or dye strips, powder, wax cakes, or donuts can be used. Green and liquid dyes are the easiest to see, but test strips can be a good alternative for residential or commercial applications where potential permanent staining from the dye is a concern. Multiple colors of dye should be used when testing multiple fixtures.

Pick the closest manhole possible to make observations, typically a sewer lateral; if this is not possible, make observations at the nearest downstream manhole. The investigation is not complete until the dye is found; if the dye is missing, it is possible that the building is actually connected to a septic system instead of the sewer system, the sewer line is clogged, or there is a leak.

The test can be relatively quick (about 30 minutes per test), effective (results are usually definitive), and inexpensive. Dye testing is best used when the likely source of an illicit discharge has been narrowed down to a few specific houses or businesses.

CCTV/Video Inspections

Another method of source isolation involves the use of mobile video cameras that are guided remotely through stormwater drain lines to observe possible illicit discharges. IDDE program staff can review the videos and note any visible illicit discharges. Prior to video inspections, the field crew should review storm drain maps and, if possible, visit the site to help determine the size of camera needed and whether the storm drain has standing water.

Video testing requires a Closed-Circuit Television (CCTV) camera, which can be self-propelled or towed. Many commercially available camera systems are adapted to televise storm sewers or sanitary sewers. The camera should be capable of radial view and able to swivel both horizontally and vertically, should be in color, and lighting should be supplied by a lamp on the camera. If the storm drain has ponded water, the camera should be attached to a raft.

Video testing is useful when access to properties is constrained, but will not test all types of discharges. While this tool is both effective and usually definitive, it can be costly and time consuming when compared to other source isolation techniques.

Optical Brightener Monitoring

Optical brighteners are fluorescent dyes that are used in detergents and paper products to enhance their appearance. The presence of optical brighteners in surface waters or dry weather discharges suggests there is a possible illicit discharge or insufficient removal through adsorption in nearby septic systems or wastewater treatment.

Optical brightener monitoring (OBM) can be done in two ways. The most common, and least expensive, methodology involves placing a cotton pad in a wire cage and securing it in a pipe, manhole, catch basin, or inlet to capture intermittent dry weather flows (known as an OBM trap). The pad is retrieved at a later date and placed under UV light to determine the presence/absence of brighteners during the monitoring period. This method is most reliable for undiluted washwaters.

A second methodology uses handheld fluorometers to detect optical brighteners in water sample collected from outfalls or ambient surface waters. Use of a fluorometer, while more quantitative, is typically more costly and is not as effective at isolating intermittent discharges as other source isolation techniques.

Schedule

Catchment investigations must be completed in accordance with the schedule in the Permit, as summarized below:

- Investigations of catchments associated with Problem Outfalls shall begin in Permit Year 2 (i.e., prior to June 30, 2020) and be completed by the end of Permit Year 7 (i.e., June 30, 2025) – there are no Problem Outfalls currently identified in Town.
- Investigations of catchments associated with High and Low Priority Outfalls shall follow the completion of dry weather screening and re-ranking of outfalls and be completed by the end of Permit Year 10 (i.e., June 30, 2028).

Where information gathered on an outfall/interconnection during dry weather screening identifies a likely sewer input, investigations of the associated catchment shall be completed by the end of Permit Year 7 (i.e., June 30, 2025).

Attachments

Attachment 1 - System Vulnerability Factors Analysis

Attachment 2A - Dry Weather Manhole Inspection and Sampling Methodology

Attachment 2B - Dry Weather Manhole Sample Collection Field Sheet

Attachment 3A - Wet Weather Outfall Sampling Procedure

Attachment 3B - Wet Weather Outfall Sample Collection Field Sheet

J:\S\S5005 Southampton\013 - MS4 Year 2 Compliance\Reports\Catchment Investigation Procedure\0 - Southampton Catchment Investigation Procedures.docx

Outfall ID	Receiving Water	History of SSOs	Common or Twin Invert Manholes	Common Trench Construction	Storm / Sanitary Sewer Crossings (Sanitary Above)	Sanitary Lines with Underdrains	Inadequate Sanitary Level of Service	Areas Formerly Served by Combined Sewers	Sanitary Infrastructure Defects	SSO Potential in the Event of System Failures	Sanitary and Storm Drain Infrastructure > 40 Years Old	Septic with Poor Soils or Water Table Separation	History of Board of Health Actions Addressing Septic Failure
1	Outside Receiving	N/A	N/A	N/A	N/A	N/A	N/A	N/A	N/A	N/A	No	Yes	Yes
2	Manhan River	N/A	N/A	N/A	N/A	N/A	N/A	N/A	N/A	N/A	No	No	No
3	Sawmill Brook	N/A	N/A	N/A	N/A	N/A	N/A	N/A	N/A	N/A	No	No	No
4	Outside Receiving	N/A	N/A	N/A	N/A	N/A	N/A	N/A	N/A	N/A	No	No	No
5	Outside Receiving	N/A	N/A	N/A	N/A	N/A	N/A	N/A	N/A	N/A	No	No	No
6	Outside Receiving	N/A	N/A	N/A	N/A	N/A	N/A	N/A	N/A	N/A	No	No	No
7	Outside Receiving	N/A	N/A	N/A	N/A	N/A	N/A	N/A	N/A	N/A	No	No	No
8	Outside Receiving	N/A	N/A	N/A	N/A	N/A	N/A	N/A	N/A	N/A	No	No	No
9	Outside Receiving	N/A	N/A	N/A	N/A	N/A	N/A	N/A	N/A	N/A	No	Yes	Yes
10	Outside Receiving	N/A	N/A	N/A	N/A	N/A	N/A	N/A	N/A	N/A	No	Yes	Yes
11	Pequot Pond	N/A	N/A	N/A	N/A	N/A	N/A	N/A	N/A	N/A	No	No	No
12	Outside Receiving	N/A	N/A	N/A	N/A	N/A	N/A	N/A	N/A	N/A	No	Yes	Yes
13	Outside Receiving	N/A	N/A	N/A	N/A	N/A	N/A	N/A	N/A	N/A	No	Yes	Yes

Dry Weather Manhole Inspection and Sampling Methodology

The following document establishes procedures for use of field kits and field data collection for dry weather sampling of manholes in the Town of Southampton, MA as part of the Catchment Investigation Procedures developed in accordance with section 2.3.4.8.b. of the EPA NPDES General Permits for Stormwater Discharges from Small Municipal Separate Storm Sewer Systems (MS4s) in Massachusetts (General Permit).

1) Field work shall proceed only under dry weather conditions (when no more than 0.1 inches of rainfall has occurred in the previous 24-hour period). Document source used to determine dry weather conditions (e.g., www.wunderground.com, www.cocorahs.org) on the attached Dry Weather Sampling Field Sheet.

2) Notify the Town of Southampton of sampling schedule prior to going into the field:

    a. Randall Kemp, Southampton Highway Superintendent: (413) 527-3666, highwaydept@townofsouthampton.org

    b. Southampton Police Department: (413) 527-1120, chief@southamptonpolice.com

3) Locate the catchment's key junction manhole[1] (nearest to outfall) and protect the area using traffic cones or a Town vehicle with lights.

4) Open the manhole and inspect it for visual evidence (e.g., waste, toilet paper, gray bacterial growth, or the presence of sanitary products) and olfactory evidence of illicit discharge/connections.

5) If dry weather flow is present, complete in-situ screening of flow using test kits.

    a. Using a sampling bottle or cup, collect the flow with care to not disturb sediment materials or collect surface debris/scum as best possible. Use sampling pole if needed to safely reach the flow.

    b. The collected water will be poured into **surfactants** test tube, **chlorine** sample cell, and the remainder will be tested for **ammonia** with test strips. Follow the manufacturer instructions for all test kit procedures. All waste from the field test kits should be retained and disposed of according to manufacturer instructions.

6) If dry weather flow is present but there is not enough flow to sample or if dry weather flow is not present but there is visual or olfactory evidence of an illicit discharge, complete one of the following:

    a. Dam the manhole and return within 24 hours to sample the discharge that has built up behind the dam;

    b. Complete an inspection at the next upstream structure to isolate the source; or

    c. Return to and reinspect the manhole within one week and sample if flow is then present.

7) If the manhole is submerged due to downstream water levels or clogged pipes, or is otherwise inaccessible, proceed to the next upstream junction manhole to complete the inspection and screening. Notify the Highway Department of any maintenance issues requiring attention.

[1] Key junction/junction manholes can also be catch basins. For the purpose of this Methodology, "manhole" includes both drainage structures.

8) Threshold Levels: In-situ readings will be compared to field thresholds as follows:

Parameter	Threshold Level	Source
Surfactants	≥ 0.25 mg/L	EPA New England Bacterial Source Tracking Protocol
Ammonia	≥ 0.5 mg/L	EPA New England Bacterial Source Tracking Protocol
Chlorine	≥ 0.02 mg/L	EPA 2016 General Permit

9) Record Results: Fill in all form fields for sampling data, threshold exceedances, and visual/olfactory observations.

10) If the in-situ readings, visual evidence, or olfactory evidence indicate an illicit discharge, continue upstream to the next key junction manhole and repeat the inspection and screening process. Manhole investigations will proceed at key junction and junction manholes until the location of the suspected illicit discharge or SSO can be isolated to a pipe segment between two manholes.

11) If dry weather flow is not present and there is no visual or olfactory evidence of illicit discharge at all key junction manholes in the catchment, the catchment investigation is considered complete. All key junction manholes in a catchment must be screened in order for the catchment investigation to be considered complete.

12) Equipment/Items Needed

Field Equipment	Paperwork	Personal Gear
❑ Sampling pole	❑ Signed Site Safety Plan	❑ Steel-toed boots
❑ Carry caddy	❑ Field sheets	❑ Safety goggles
❑ Digital camera or iPad	❑ Field maps	❑ Reflective safety vest
❑ First aid kit	❑ Key junction manhole locations map	❑ Insect repellent
❑ Surfactants test kit and glass container for liquid waste to be disposed of as hazardous waste	❑ Center for Watershed Protection, IDDE Guidance Manual, Chapter 13	❑ Sunscreen
❑ Ammonia test kit and glass container for ampules to be disposed of as hazardous waste		❑ Business cards
❑ Chlorine test kit and glass container for chloride kit liquid waste to be diluted and disposed of down sink		
❑ Flashlight or head lamp		
❑ Nitrile gloves		
❑ Tape measure		
❑ 1 liter bottle		
❑ Duct tape		
❑ Sharpies		
❑ Paper towels		
❑ Trash bags		

Town of Southampton, MA

DRY WEATHER MANHOLE SAMPLE COLLECTION FIELD SHEET

Section 1: Background Data

CATCHMENT'S OUTFALL ID:	**MANHOLE ID:**	**MANHOLE LOCATION:**
TODAY'S DATE:	**TIME:**	
INVESTIGATORS:		
TEMPERATURE (°F):	**RAINFALL (IN.): LAST 72 HOURS:**	**LAST 24 HOURS:**

Section 2: Manhole Description

MAINTENANCE NEEDS	☐ Pipe blockage ☐ Structure damage/corrosion ☐ Yard Waste ☐ Pet Waste ☐ Other:
INVERTS SUBMERGED?	☐ No ☐ Partially ☐ Fully If yes, which pipe?
FLOW PRESENT?	☐ Yes ☐ No
FLOW DESCRIPTION (if present)	☐ Trickle ☐ Moderate ☐ Substantial
FLOW SOURCE (if present)	Description or sketch:
Intermittent flow trap (e.g., sandbag) recommended?	☐ Yes ☐ No

Section 3: Quantitative Characterization

FIELD DATA			
PARAMETER (THRESHOLD LEVEL)	**RESULT**	**UNIT**	**EQUIPMENT**
SURFACTANTS (≥ 0.25 mg/L)		mg/L	MBAS Test Kit (CHEMetrics K-9400)
AMMONIA (NH3) (≥ 0.5 mg/L)		mg/L	Test Strips
CHLORINE (≥ 0.02mg/L)		mg/L	Hach Pocket Colorimeter

Section 4: Physical Indicators in the Flow

INDICATOR	CHECK IF PRESENT	DESCRIPTION
ODOR	☐	☐ Sewage ☐ Rancid/sour ☐ Petroleum/gas ☐ Soap/laundry ☐ Sulfide ☐ Other:
FLOATABLES (DOES NOT INCLUDE TRASH)	☐	☐ Sewage (toilet paper, etc.) ☐ Suds/soap ☐ Gray bacterial growth ☐ Sanitary products ☐ Food ☐ Other:

Section 5: Data Collection

SAMPLE COLLECTED FOR LAB ANALYSIS?	☐ No ☐ Yes – E. coli

Section 6: Notes

Wet Weather Outfall Sampling Procedure

The following document establishes procedures for wet weather outfall sampling in the Town of Southampton, MA as part of the Catchment Investigation Procedures developed in accordance with section 2.3.4.8.b. of the EPA NPDES General Permits for Stormwater Discharges from Small Municipal Separate Storm Sewer Systems (MS4s) in Massachusetts (General Permit).

1) For all catchments with a minimum of one (1) System Vulnerability Factor identified, the Town of Southampton shall inspect and sample under wet weather conditions to the extent necessary to determine whether wet weather-induced high groundwater in areas served by septic systems result in discharges of sanitary flow to the MS4.
2) Definition of wet weather: A storm is considered a representative wet weather event if there is a rainfall event sufficient to produce a stormwater discharge and occurs at least 72 hours after the previously measurable (greater than 0.1 inch of rainfall) storm event.
    - Weather Underground (https://www.wunderground.com) or the Community Collaborative Rain, Hail, & Snow Network (https://www.cocorahs.org) can be used to determine the previous rainfall event time and amount.
    - For ease of coordination of personnel and equipment, it is preferable to plan for wet weather sampling when the forecast likelihood of rainfall is 60% or higher.
    - In general, a minimum of 0.25 inches of rain in the previous 24 hour period is preferred.
    - The drain system must be actively flowing at the time of sampling.
    - Sampling during periods of medium to high intensity rainfall/storm drain discharge is preferred.
    - Avoid sampling during the "first flush," or the initial surface runoff from a rainstorm.
3) Review supplies of sampling bottles and test kits on a weekly basis and order as necessary for field sampling activities.
4) Notify the Town of Southampton of sampling schedule prior to going into the field:
    a. Randall Kemp, Southampton Highway Superintendent: (413) 527-3666, highwaydept@townofsouthampton.org
    b. Southampton Police Department: (413) 527-1120, chief@southamptonpolice.com
5) The attached Wet Weather Outfall Inspection and Sample Collection Form should be used to document observations related to the quality of stormwater conveyed by the structure.
6) Observations of an **oil sheen**, **discoloration**, and/or **trash and debris** can indicate sources of pollution within the storm drain system.

    For any visual observation of pollution in a stormwater outfall discharge, an investigation into the pollution source should occur, but the following are often true:

    - Foam: indicator of upstream vehicle washing activities, or an illicit discharge.
    - Oil sheen: result of a leak or spill.
    - Cloudiness: indicator of suspended solids such as dust, ash, powdered chemicals and ground up materials.

- Color or odor: Indicator of raw materials, chemicals, or sewage.
- Excessive sediment: indicator of disturbed earth of other unpaved areas lacking adequate erosion control measures.
- Sanitary waste and optical enhancers (fluorescent dyes added to laundry detergent): indicators of illicit discharge.
- Orange staining: indicator of high mineral concentrations.

Many of these observations are indicators of an illicit discharge, but several of these indicators may also occur naturally. Orange staining may be the result of naturally occurring iron, and thus unrelated to pollution.

Foam can be formed when the physical characteristics of water are altered by the presence of organic materials. Foam is typically found in waters with high organic content such as bog lakes, streams that originate from bog lakes, productive lakes, wetlands, or woody areas. To determine the difference between natural foam and foam caused by pollution, consider the following:

- Wind direction or turbulence: often, foam can be found along a shoreline and/or on open waters during windy days. Natural occurrences in rivers can be found downstream of a turbulent site.
- Proximity to a potential pollution source: some entities including the textile industry, paper production facilities, oil industries, and fire fighting activities work with materials that cause foaming in water. If these materials are released to a water body in large quantities, they can cause foaming. Also, the presence of silt in water, such as from a construction site can cause foam.
- Feeling: natural foam is typically persistent, light, not slimy to the touch.
- Presence of decomposing plants or organic material in the water.

Both bacteria and petroleum can create a sheen on the water surface. The source of the sheen can be differentiated by disturbing it, such as with a pole. A sheen caused by oil will remain intact and move in a swirl pattern; a sheen caused by bacteria will separate and appear "blocky". Bacterial or naturally occurring sheens are usually silver or relatively dull in color and will break up into a number of small patches of sheen. The cause may be presence of iron, decomposition of organic material or presence of certain bacteria. Bacterial sheen is not a pollutant but should be noted.

7) The Wet Weather Outfall Inspection and Sample Collection Form includes fields where these and other specific observations can be noted. The inspector shall indicate the presence of a specific water quality indicator or parameter by marking "Yes". If "Yes" is marked, provide additional details in the comments section. If the indictor in question is not present mark "No".

8) In-Situ Screening and Field Parameter Collection:

- Sample storm drain outfalls as close to the outfall opening as possible, wearing a fresh pair of disposable gloves.
- If the outfall is submerged, sampling should be completed at the first accessible upstream structure that is not submerged. Note the location on the form.

9) Complete in-situ screening of flow using **test kits**:
    - Using a sampling bottle or cup, collect the flow with care to not disturb sediment materials or collect surface debris/scum as best possible. Use sampling pole if needed to safely reach the flow.
    - The collected water will be poured into **surfactants** test tube, **chlorine** sample cell, and the remainder will be tested for **ammonia** with test strips. Follow the manufacturer instructions for all test kit procedures. All waste from the field test kits should be retained and disposed of according to manufacturer instructions.
10) Meters: A properly calibrated meter should be used to record the following parameters directly from the outfall:
    - Conductivity
    - Salinity
    - Temperature
11) Threshold Levels: in-situ readings will be compared to field thresholds as follows:

Parameter	Threshold Level	Source
Surfactants	≥ 0.25 mg/L	EPA New England Bacterial Source Tracking Protocol
Ammonia	≥ 0.5 mg/L	EPA New England Bacterial Source Tracking Protocol
Chlorine	≥ 0.02 mg/L	EPA 2016 General Permit
Conductivity	> 2,000 µS/cm	Center for Watershed Protection
Temperature	> 83 ^{o}F	314 CMR 4.00 for Class B Warm Water
Salinity	> 0.5 ppt Rivers	EPA Voluntary Estuary Monitoring Manual

12) When flow volume or depth is insufficient to immerse the meter probe, a clean sample bottle may be used to collect a sufficient volume of water to immerse the probe. In such instances, meter readings should be taken immediately.
13) Analytical Sample Collection: Sample collection methods shall follow test procedures outlined in 40 CFR 136. A discrete grab sample can classify water at a distinct point in time. These samples are easily collected and used primarily when the water quality of the discharge is expected to be homogeneous, or unchanging, in nature.
14) Protocols for collecting a grab sample shall include the following:
    - Do not eat, drink or smoke during sample collection and processing.
    - Do not collect or process samples near a running vehicle.
    - Do not park vehicles in the immediate sample collection area, including both running and non-running vehicles.
    - Always wear clean, powder-free nitrile gloves when handling sample containers and lids.
    - Never touch the inside surface of a sample container or lid, even with gloved hands.
    - Never allow the inner surface of a sample container or lid to be contacted by any material other than the sample water.
    - Collect samples while facing upstream and so as not to disturb water or sediments in the outfall pipe.

- Do not overfill sample containers, and do not dump out any liquid in them. Liquids are often added to sample containers intentionally by the analytical laboratory as a preservative or for pH adjustment.
- Do not allow any object or material to fall into or contact the collected water sample.
- Do not allow rainwater to drip from rain gear or other surfaces into sample containers.
- Replace and tighten sample container lids immediately after sample collection.
- Accurately label the sample with the time and location.

15) Document on the Wet Weather Outfall Inspection and Sample Collection Form that analytical samples were collected, specify parameters, and note the sample time on the Form. This creates a reference point for samples.

16) Water quality samples will be taken for laboratory analysis according to the following table. Each bottle will be marked with time, date, and outfall identifier, and parameter to be analyzed.

All Outfalls	Impaired Waterbodies[1]	EPA Approved Method for Analysis
Collect *E. coli* samples first, in a separate sterile sample bottle.	**Manhan River (MA34-11)** *E. coli*[2]	*E. coli: 1603 (preferred); 1103.1; Colilert 12® 16; Colilert-18® 12 15 16; mColiBlue-24® 17*
	Pequot Pond (MA32055) Phosphorus (Total) *Dissolved Oxygen*	Phosphorus (Total): 365.1; 365.2; 365.3; SM 4500-P-E *Dissolved Oxygen: 360.1/360.2*
	All outfalls – Long Island South TMDL Nitrogen (Total	Nitrogen (Total): 351.1/351.2 + 353.2

Notes:

[1] Table is based on the most recent approved Massachusetts Integrated List of Waters (2014), and will need to be updated when new Massachusetts Integrated Lists of Waters are finalized.

[2] Constituents that are in *blue italics* will already be analyzed in-situ or as part of the 2016 Small MS4 General Permit sampling requirements and do not require additional lab analysis.

17) Results should be recorded, custody forms completed, and samples placed in a cooler on ice. If using an iPad, fill in all form fields for sampling data, check parameter analysis box if a threshold was exceeded, and check outfall completed box when done. **Make note of the first bacteria sample time for determining the hold limit until lab analysis.**

18) Be sure to upload all data entry before leaving the site. If there is any doubt whether data was captured, duplicate information on paper forms.

19) Upon completion of sampling and return to the laboratory, all samples will be turned over to the appropriate sample custodian(s) and accompanied by an appropriate Chain-of-Custody form.

20) Equipment/Items Needed

Field Equipment	Paperwork	Personal Gear
❑ Sample bottles and holding time and storage requirements (from lab)	❑ Signed Site Safety Plan	❑ Waders or other appropriate footwear (steel-toed boots if opening manholes)
❑ Extra sample bottles in case of contamination, cracking, or loss	❑ Sampling plan and locations	❑ Safety goggles
❑ Cooler with ice	❑ Field sheets	❑ Reflective safety vest
❑ Digital camera or iPad	❑ Field maps	❑ Insect repellent
❑ Flashlight or head lamp	❑ Chain of Custody form, filled out	❑ Sunscreen
❑ Nitrile gloves	❑ Bottle labels in Ziploc bag	❑ Business cards
❑ Tape measure	❑ Center for Watershed Protection, IDDE Guidance Manual, Chapters 11 & 13	❑ Light colored long-sleeved shirts and pants
❑ Sampling pole		
❑ First aid kit		
❑ Tape measure		
❑ Water quality meter(s)		
❑ Watch with a second hand		
❑ Carry caddy		
❑ Surfactants test kit and glass container for liquid waste to be disposed of as hazardous waste		
❑ Ammonia test kit and glass container for ampules to be disposed of as hazardous waste		
❑ Chlorine test kit and glass container for chloride kit liquid waste to be diluted and disposed of down sink		
❑ 1 liter bottle		
❑ Duct tape		
❑ Sharpies		
❑ Paper towels		
❑ Trash bags		

Town of Southampton, MA

WET WEATHER OUTFALL SAMPLE COLLECTION FIELD SHEET

Section 1: Background Data

SUBWATERSHED:	**OUTFALL ID:**	**LOCATION:**
TODAY'S DATE:	**TIME:**	
INVESTIGATOR(S):		
TEMPERATURE (°F):	**RAINFALL (IN.) - LAST 72 HOURS:**	**LAST 24 HOURS:**

Section 2: Visual Inspection of Outfall/Pool

VISUAL INSPECTION	PRESENT?	DESCRIPTIONS
MAINTENANCE NEEDS	☐ Yes ☐ No	☐ Cracked ☐ Crushed ☐ Clogged with Debris ☐ Deteriorated (concrete) ☐ Corroded (metal) ☐ Trash ☐ Yard Waste ☐ Other:
SUBMERGED IN WATER	☐ Yes ☐ No	☐ Partially ☐ Fully
SUBMERGED WITH SEDIMENT	☐ Yes ☐ No	☐ Partially ☐ Fully
FLOW	☐ Yes ☐ No	☐ Trickle ☐ Moderate ☐ Substantial
DEPOSITS/STAINS	☐ Yes ☐ No	☐ None ☐ Grease/Oil ☐ Paper/Trash ☐ Foam ☐ Heavy sedimentation deposits ☐ Other:
SURROUNDING VEGETATION	☐ Yes ☐ No	☐ Little to No Distress ☐ Moderate Distress ☐ High Distress
ABNORMAL VEGETATION IN OUTFALL	☐ Yes ☐ No	☐ Excessive ☐ Inhibited
ERODIBILITY	☐ Yes ☐ No	☐ Little or No Erosion ☐ Small Areas of Erosion ☐ Many Eroded Areas
POOR POOL QUALITY	☐ Yes ☐ No	☐ Odors ☐ Colors ☐ Floatables ☐ Oil Sheen ☐ Suds ☐ Algae ☐ Other:
PIPE BENTHIC GROWTH	☐ Yes ☐ No	☐ Brown ☐ Orange ☐ Green ☐ Other:

Section 3: Visual Inspection of Outfall Flow

VISUAL INSPECTION	PRESENT?	DESCRIPTIONS	RELATIVE SEVERITY INDEX
ODOR	☐ Yes ☐ No	☐ Sewage ☐ Rancid/sour ☐ Petroleum/gas ☐ Sulfide ☐ Other:	☐ 1 – Faint ☐ 2 – Easily detected ☐ 3 – Noticeable from a distance
COLOR	☐ Yes ☐ NO	☐ Clear ☐ Brown ☐ Gray ☐ Yellow ☐ Green ☐ Red ☐ Orange ☐ Other:	☐ 1 – Faint colors in sample bottle ☐ 2 – Clearly visible in sample bottle ☐ 3 – Clearly visible in outfall flow
TURBIDITY	☐ Yes ☐ NO	See severity	☐ 1 – Slight cloudiness ☐ 2 – Cloudy ☐ 3 – Opaque
FLOATABLES (DOES NOT INCLUDE TRASH)	☐ Yes ☐ NO	☐ Sewage (Toilet Paper, etc.) ☐ Suds ☐ Petroleum (oil sheen) ☐ Other:	☐ 1 – Few/slight; origin not obvious ☐ 2 – Some; indications of origin (e.g., possible suds or oil sheen) ☐ 3 - Some; origin clear (e.g., oil sheen, suds, sanitary materials)

Section 4: Field Parameters

PARAMETER	BENCHMARK	EQUIPMENT TO USE	RESULT/NOTES
TEMPERATURE	> 83°F [a]	Water Quality Meter or Thermometer	
CONDUCTIVITY	> 2,000 uS/cm [b]	Water Quality Meter	
SALINITY (PPT)	> 0.50 River [c]	Water Quality Meter	
SURFACTANTS (MG/L)	≥ 0.25 [d]	MBAS Test Kit (CHEMetrics K-9400)	
AMMONIA (NH_3) (MG/L)	≥ 0.50 [d]	Test Strips	
CHLORINE (MG/L)	≥ 0.02 [e]	Hach Pocket Colorimeter	

[a] 314 CMR 4.00, *Massachusetts Surface Water Quality Standards*, Class B Warm Water
[b] Center for Watershed Protection, *Illicit Discharge Detection and Elimination Manual*
[c] EPA, *Voluntary Estuary Monitoring Manual*
[d] EPA, *New England Bacterial Source Tracking Protocol*
[e] EPA NPDES, *General Permits for Stormwater Discharges from Small Municipal Separate Storm Sewer Systems in Massachusetts*

Section 5: Sample Collection for Laboratory Analysis

SAMPLE FOR LAB	RESPONSE
SAMPLE COLLECTED FOR LABORATORY ANALYSIS	☐ *Escherichia Coli* ☐ Fecal Coliform ☐ Total Nitrogen ☐ Turbidity ☐ Total Suspended Solids ☐ No Samples Collected for Lab
SAMPLE COLLECTION LOCATION	☐ Flow ☐ Pool
INTERMITTENT FLOW TRAP RECOMMENDED?	☐ Yes ☐ NO

Section 6: Notes

Town of Southampton Dry Weather Outfall Screening Memorandum

Southampton Outfall Inventory and Dry Weather Screening Field Effort Summary – Spring 2020

TO: Randall Kemp, Highway Superintendent

FROM: Tracy Adamski, AICP; Emily Tully

COPY: Town of Southampton Stormwater Management Plan Files

DATE: June 30, 2020

Background

The U.S. Environmental Protection Agency (EPA) nationally regulates the discharge of stormwater runoff that is transported into local water bodies through Municipal Separate Storm Sewer Systems (MS4) that are located in Urbanized Areas (also known as "regulated areas"). The Town of Southampton meets EPA's regulatory threshold, and therefore is required to be covered under a National Pollutant Discharge Elimination System (NPDES) permit for its stormwater discharges from the MS4 in its Urbanized Area.

The portion of Southampton considered to be urbanized area regulated under the MS4 program includes small areas adjacent to the Cities of Easthampton, Holyoke, and Westfield, with the remainder of Town not part of the regulated area. The regulated areas are the northeast corner of Town near Pomeroy Meadow Road, Glendale Road, and Sawmill Brook extending west from Easthampton; County Road near Plain Street along the boundary with Easthampton; a small area extending northeast/southwest up from Westfield along Brickyard Road near Swanson Corner; and the southeast corner of Town near Pequot Pond next to Westfield and Holyoke.

In Massachusetts, the EPA Region 1 and the Massachusetts Department of Environmental Protection (MassDEP) jointly administer the municipal stormwater program. EPA and MassDEP originally authorized Southampton to discharge stormwater in 2003 under a *NPDES General Permit for Storm Water Discharges from Small Municipal Separate Storm Sewer Systems*, known as the "2003 Small MS4 General Permit." The 2003 Small MS4 General Permit expired in May 2008, but remained in full force and effect until the 2016 replacement permit became effective on July 1, 2018. The Town of Southampton submitted a Notice of Intent (NOI) to EPA and MassDEP on September 28, 2018 for coverage under the reissued NPDES *General Permit for Stormwater Discharges from Small MS4 in Massachusetts* (known as the "2016 Small MS4 General Permit")[1] and the Town's Authorization to Discharge was issued by EPA and MassDEP on April 5, 2019.[2]

The Town of Southampton has developed a Stormwater Management Program (SWMP) to be consistent with the requirements of the 2016 Small MS4 General Permit.[3]

---

[1] Town of Southampton, MA Notice of Intent for Coverage under Small MS4 General Permit (2018): https://www3.epa.gov/region1/npdes/stormwater/ma/tms4noi/southampton.pdf

[2] NPDES Permit ID # MAR041021, Town of Southampton, Authorization to Discharge Stormwater: https://www3.epa.gov/region1/npdes/stormwater/ma/tms4noi/southampton-auth.pdf

[3] Town of Southampton SWMP: http://www.townofsouthampton.org/Highway/Town%20of%20Southampton%20Stormwater%20Management%20Plan.pdf

The SWMP contains six elements called minimum control measures (MCMs) that, when implemented, should result in a significant reduction in pollutants discharged into receiving waters:

1. Public Education and Outreach
2. Public Involvement and Participation
3. Illicit Discharge Detection and Elimination (IDDE)
4. Construction Site Stormwater Runoff Control
5. Post-Construction Stormwater Management
6. Good Housekeeping and Pollution Prevention

Dry Weather Flow: This term refers to when there is flow present at an outfall/ interconnection and there has been less than 0.10 inches of rainfall in the previous 24 hours and no significant snow melt is occurring.

Under the MCM 3 Illicit Discharge Detection and Elimination (IDDE) Program, *Section 2.3.4.7.b of the 2016 Small MS4 General Permit, Dry Weather Outfall and Interconnection Screening and Sampling*, "**all outfalls/interconnections … shall be inspected for the presence of dry weather flow within three (3) years of the permit effective date**."

As part of the IDDE Program required by *Section 2.3.4.6* of the 2016 Small MS4 General Permit, Tighe & Bond developed a Southampton-specific *Dry Weather Sampling Procedure* for outfall investigations and sampling efforts. This sampling procedure describes the steps to follow to complete outfall investigations and dry weather flow sampling, including which constituents to sample for in each receiving waterbody's watershed. Southampton's *Dry Weather Sampling Procedure* is available in Appendix F of the IDDE Plan, which is located within Appendix J of the SWMP.

This memorandum presents a summary of Tighe & Bond's outfall inventory and dry weather screening investigations that were completed in the Spring of 2020 and findings for 100% of Southampton's known MS4 regulated outfalls. During the Spring 2020 field effort, Tighe & Bond and Southampton staff completed 12 outfall investigations and sampled at 5 outfalls or upstream drainage structures with dry weather flow. One outfall was removed from the inventory as it was determined to be a privately owned structure. **None of the outfalls investigated met EPA's criteria for a likely sewer input.**

1.1 Preparation for Field Work

In accordance with General Permit *Section 2.3.4.6* requirements, Tighe & Bond developed a Southampton-specific *Dry Weather Sampling Procedure* for outfall investigations and sampling efforts undertaken during this contract. This sampling procedure describes the steps to follow to prepare for and complete outfall investigations and dry weather flow sampling, including which constituents to sample for in each receiving waterbody's watershed. Southampton's *Dry Weather Sampling Procedure* is available in Appendix F of the IDDE Plan.

As part of developing the outfall and interconnection inventory for the IDDE Plan (located in Appendix D of the IDDE Plan), each outfall in the inventory was provided an initial ranking by Tighe & Bond prior to field work.

Field test kits were used for chlorine and ammonia analysis. Laboratory analysis was completed for surfactants, ammonia, total nitrogen, and all water quality impairment samples (see Section **Error! Reference source not found.** for more information about Southampton's impaired waters).

1.2 Field Data Collection Tablet Application

Prior to the Spring 2020 outfall investigations, Tighe & Bond developed a digital field form in Survey123 for ArcGIS Online, which was used to record outfall attribute information using a tablet during the field work. It was also used to note whether dry weather flow was present at each outfall and, if it was, the results of the sampling effort. An example of the Survey123 tablet form is shown in Figure 1.

Paper field sheets, which the tablet form is based on, were developed to be used in case of tablet error. An example of this field sheet is available in Appendix F of the IDDE Plan and may be used for future outfall investigations and field efforts.



Figure 1: Screenshot of the Dry Weather Outfall Inspection Form

1.3 Surface Water Quality Standards

Per *Section 2.3.4.7.b.iii.4.a)* of the 2016 Massachusetts Small MS4 General, ammonia, chlorine, conductivity, salinity, *Escherichia coli* (*E. coli*), surfactants, and temperature must be measured at every outfall where dry weather flow is found.

The Town must also measure pollutants of concern for outfalls discharging directly to an impaired waterbody, including impaired waterbodies with and without approved Total Maximum Daily Loads (TMDLs). Table 1 lists impaired waterbodies in Southampton and the pollutants of concern associated with each, based on the *Massachusetts Year 2016 Integrated List of Waters*[4] and Appendix F of the 2016 Small MS4 Permit, *Requirements for Discharges to Impaired Waters with an Approved TMDL*.[5] Constituents that are in *blue italics* were analyzed in-situ or as part of the 2016 Small MS4 General Permit sampling requirements. Constituents in *black italics* required additional laboratory analysis, and impairments not in italics did not require analysis under the 2016 Massachusetts Small MS4 General Permit *Appendix G: Impaired Waters Monitoring Parameters Requirements.*

Table 1. Impaired Waterbodies in Southampton, MA

Waterbody Name	Segment ID	Pollutants of Concern for Impairment
Manhan River	MA34-11	*Escherichia coli (E. coli)*
Pequot Pond	MA32055	*Phosphorus (total)* *Dissolved oxygen* Eurasian Water Milfoil Non-native aquatic plants Chlorophyll-a *Enterococcus*
Long Island Sound	All	*Nitrogen (Total)*

[4] Massachusetts Year 2016 Integrated List of Waters: https://www.mass.gov/doc/final-massachusetts-year-2016-integrated-list-of-waters/download

[5] Appendix F of the 2016 Small MS4 General Permit, Requirements for Discharges to Impaired Waters with an Approved TMDL: https://www3.epa.gov/region1/npdes/stormwater/ma/2016fpd/appendix-f-2016-ma-sms4-gp.pdf

Southampton's MS4 is located within the Connecticut River watershed, which is part of the drainage basin of the Long Island Sound. The Long Island Sound has an approved TMDL for nitrogen, which establishes both in-basin nitrogen reductions and out-of-basin (north of Connecticut) nitrogen reductions necessary to achieve water quality standards for Dissolved Oxygen in Long Island Sound. Per *Section 2.2.1(c)(i)(1)* of the 2016 Massachusetts Small MS4 General Permit, the Town of Southampton must comply with the requirements of Appendix F part B.I with respect to nitrogen discharges.

Per *Section 2.3.4.7.a.ii* of the 2016 Massachusetts Small MS4 General Permit, likely sewer input indicators include any of the following:

- Olfactory or visual evidence of sewage;
- Ammonia ≥ 0.5 mg/L, surfactants ≥ 0.25 mg/L, and bacteria levels greater than the water quality criteria applicable to the receiving water; or
- Ammonia ≥ 0.5 mg/L, surfactants ≥ 0.25 mg/L, and detectable levels of chlorine.

No Town-owned sewer exists in Southampton; however, sewer indicators can also identify connections from utility sinks, septic systems, and other potential illicit connections.

1.4 Spring 2020 Field Work Background

Tighe & Bond along with Southampton Highway Department Staff completed outfall investigations on April 23, 2020, including gathering outfall inventory data and sampling at outfalls if dry weather flow was present. The *Dry Weather Sampling Procedure* was followed for each outfall investigation and may be used for future outfall investigations.

Inventory/Inventoried: This term refers to the General Permit requirement in *Section 2.3.4.7.a* to visually inspect each outfall during dry weather conditions and collect prescribed data such as location, size, and visual and olfactory evidence of an illicit discharge.

Tighe & Bond visited 12 outfalls, which accounts for all of Southampton's outfalls within the MS4 area. See Section 2 of this memorandum for results from the field effort.

Tighe & Bond has delivered updated GIS data to the Town with the results of the outfall investigation and dry weather sampling, including photographs of the outfalls investigated, additional outfall attributes, and water quality screening and laboratory results.

The map in Attachment 1 shows the locations of all mapped outfalls in Southampton. Each outfall is denoted as to whether the outfall inventory and dry weather screening were attempted under the Spring 2020 field effort. The map in Attachment 2 provides a summary of the screening status (i.e., investigation complete, could not locate, etc.) of each of the outfalls visited during the Spring 2020 sampling effort.

Attachment 3 contains an updated outfall inventory for Southampton in Excel, including sampling requirements, investigation dates, and notes for each outfall investigated during the Spring 2020 field effort. All municipal outfalls within the urbanized area were visited as noted herein. Tighe & Bond or the Town will continuously update this table during subsequent outfall investigations or if other MS4 outfalls are identified.

Dry Weather Investigation Results

Section 2 of this memorandum presents the results of the outfall investigations and dry weather flow sampling. The following is a summary of the Spring 2020 field work results:

- 13 outfalls were attempted to be investigated during this field effort. These outfalls are denoted with purple triangles in Attachment 1. Of the 13 outfalls that were attempted to be investigated:
    - 12 were successfully screened for dry weather flow. These outfalls are denoted with green triangles in Attachment 2.
        - 5 of these outfalls had dry weather flow and were sampled. If the outfall was submerged, samples were taken from the upstream catch basin or drain manhole. These outfalls are denoted with purple circles in Attachment 2.
        - 1 of the outfalls (9_OF) was initially visited but not fully investigated as it was buried under debris and soil. The Highway Department followed up on June 11, 2020, and uncovered the outfall, which was under approximately two feet of sediment. While the pipe was covered, the sediment did not extend into nor block the pipe. Tighe & Bond visited the uncovered outfall on June 23, 2020 under dry weather conditions; no flow was observed.
- 1 outfall (13_OF) was not visited, as it is within a private subdivision and is not maintained by the Town of Southampton. Therefore it is not part of the Town's MS4 or subject to the IDDE outfall investigation program and was removed from the Town's outfall inventory.
- **Total: 12 mapped MS4 outfalls in Southampton's Urbanized Area**

2.1 Dry Weather Flow Sampling Results

Per 2016 Massachusetts Small MS4 General Permit requirements, ammonia, chlorine, conductivity, salinity, E. coli, surfactants, temperature, and pollutants of concern must be measured at every outfall where dry weather flow is found. Specific information about the pollutants of concern is included in the *Dry Weather Sampling Procedure* in the IDDE Plan.

Per *Section 2.3.4.7.a.ii* of the 2016 Massachusetts Small MS4 General Permit, likely sewer input indicators include any of the following:

- Olfactory or visual evidence of sewage;
- Ammonia ≥ 0.5 mg/L, surfactants ≥ 0.25 mg/L, and bacteria levels greater than the water quality criteria applicable to the receiving water; or
- Ammonia ≥ 0.5 mg/L, surfactants ≥ 0.25 mg/L, and detectable levels of chlorine.

Class B waters, per *314 CMR 4.05*, are designated as a habitat for fish, other aquatic life, and wildlife, and for primary and secondary contact recreation. The E. coli water quality criteria for Class B waters are as follows:

- During the bathing season,
    - A single sample shall not exceed 235 colonies per 100 mL; and
    - The geometric mean of the five (5) most recent samples shall not exceed 126 colonies per 100 mL.
- During the non-bathing season,

- A single sample shall not exceed 235 colonies per 100 mL; and
- The geometric mean of all samples taken within the most recent six (6) months shall not exceed 126 colonies per 100 mL (typically based on a minimum of five [5] samples).

Per *Section 2.3.4.7.a* of the 2016 Massachusetts Small MS4 General Permit, all outfalls within the MS4 must be ranked as high priority or low priority outfalls. Outfalls should be considered high priority if there is dry weather flow with pollutant concentrations as described above or visual observations that meet the criteria for a likely sewer input. The permit also requires that discharges that may cause or contribute to an in-stream exceedance of surface water quality standards should be considered a high priority for catchment investigation.

Tighe & Bond sampled at 5 outfalls with dry weather flow during the dry weather outfall screening and sampling field effort as described in Table 2 below.

Table 2. Outfalls Where Dry Weather Sampling was Conducted (Spring 2020)

Outfall ID	Sampling Location	Street
2_OF	Outfall	Pomeroy Meadow Road
5_OF	Outfall	Duggan Lane
6_OF	Outfall	Meadow Lane
7_OF	Upstream Catch Basin	Brickyard Road
8_OF	Outfall	Brickyard Road

Sampling results are included in the Outfall Sampling Summary in Attachment 4. Complete laboratory analysis reports from Alpha Analytical were provided under separate cover. The Outfall Sampling Summary has a color-coded ranking system for the results of the outfall monitoring, which demonstrates the severity of the sampling results (i.e., a red result denotes a higher, potentially problematic concentration of a stormwater pollutant). The ranking system uses known EPA benchmarks and other water quality benchmarks from Federal and State resources for each pollutant analyzed. This system was used to clearly understand the water quality at each outfall and will be used to determine the follow-up outfall prioritization required by *Section 2.3.4.7.c* of the 2016 Massachusetts Small MS4 General Permit. A priority ranking of "low" or "high" will be given to each outfall depending on sampling results and its potential for the presence of an illicit discharge at the conclusion of the three (3) years of outfall investigation field work.

Characteristics of Likely Sewer Input: No location sampled during the dry weather outfall screening and sampling field effort met EPA's criteria for a likely sewer input:

- A number of outfalls had various minor exceedances in benchmark levels. In order to be considered a potential source of illicit discharge, it would be expected that flow from a single outfall would surpass multiple benchmarks, as described above. A single benchmark exceedance is not alone indicative of an illicit discharge.
- Four of the sampled outfalls, 2_OF, 6_OF, 7_OF and 8_OF had chlorine levels at or greater than the EPA benchmark of 0.02 mg/L, which may indicate potable water source inputs. However, none of these outfalls met the criteria for likely sewer input as levels of ammonia, surfactants, and E. coli were non-detect or below the benchmark level for each of these outfalls. Sources of the chlorine may include water main leaks or breaks, hydrant flushing, or chlorinated pool water discharges to the storm drain. It is unlikely that there is a sewer input to these outfalls.

- At outfalls 2_OF, 5_OF, 6_OF, and 7_OF total nitrogen levels exceeded the benchmark value; however, the levels of surfactants, ammonia (from the laboratory analysis), and *E. coli* were below benchmark levels. It is not likely that there is a sewer input to these outfalls, but **these outfalls should be ranked as High Priority** in the Priority Ranking of Outfalls and Interconnections at the conclusion of the outfall investigation field work because they may cause or contribute to a waterbody exceedance of the surface water quality standard for total nitrogen.

2.2 Submerged Outfalls

The outfalls included in Table 3 below were at least partially submerged due to high water levels downstream or substantial sediment buildup at the outfall. Per *Section 2.3.4.7.b.2.iii* of the General Permit, if an outfall is inaccessible or submerged, the investigator shall proceed to the first accessible upstream drain manhole or catch basin for the observation and sampling effort and report the location with the screening results.

Tighe & Bond was able to complete dry weather monitoring at the partially submerged outfall or in upstream structures for both of the submerged outfalls during this field effort. These outfalls are shown as "Investigation Complete" in Attachment 2 and additional notes are provided in Attachment 3. No outfalls were fully submerged at the time of investigation.

Table 3. Submerged Outfalls (Spring 2020)

Outfall ID	Street	Notes
4_OF	Miller Avenue	Partially submerged, checked upstream catch basin, no flow
7_OF	Brickyard Road	Partially submerged, screening completed

2.3 Outfalls Requiring Maintenance

Some of the outfalls visited during Tighe & Bond's field efforts were partially or completely full of sediment, leaves, or debris. Tighe & Bond recommends that the outfall pipes and discharge areas of all outfalls are maintained on a regular basis for proper function of the drainage system. The outfalls included in Table 4 below were noted to have maintenance issues during the Tighe & Bond field effort and should be evaluated by Town staff and cleaned and/or repaired as soon as possible.

Table 4. Outfalls Requiring Maintenance (Spring 2020)

Outfall ID	Street	Reason
1_OF	Camp Jahn Road	Metal pipe is corroded.
4_OF	Miller Road	Partially filled by sediment.
7_OF	Brickyard Road	Partially filled by sediment.
8_OF	Brickyard Road	Metal pipe is corroded
10_OF	Freyer Road	Partially filled by sediment, metal pipe is corroded.
11_OF	Beccari Lane	Metal pipe is corroded.

2.4 Outfalls to Reclassify

Outfalls owned and operated by private or state entities should be removed from the Town's MS4 outfall inventory. Private outfalls and outfalls regulated under a separate NPDES permit are not regulated under the Town's MS4 permit and do not need to be included in the IDDE program. During the Spring 2020 field effort, one outfall, 13_OF, was identified under this

category as a privately owned and operated structure within a private subdivision and was subsequently removed from the Town's outfall inventory.

Conclusions and Recommendations

This outfall investigation and dry weather monitoring effort was completed as part of the Town's IDDE Program and begins to satisfy the requirements of 2016 Massachusetts Small MS4 General Permit *Section 2.3.4.7 Outfall/Interconnection Inventory and Initial Ranking and Dry Weather Outfall and Interconnection Screening and Sampling* for outfalls. This memorandum will be appended to the Town's Stormwater Management Plan (SWMP).

As of the date of this memorandum, Tighe & Bond has successfully completed outfall investigation and dry weather screening at all 12 of Southampton's outfalls. **No outfalls and upstream structures investigated during this field effort have evidence of a direct or indirect sanitary wastewater connection.**

Specific recommendations based on field observations have been listed throughout this report. Additionally, it is recommended that the Town **continue to complete drainage system operation and maintenance (O&M).** The Town should continue to clean outfalls and drainage systems in order to keep the system functional. This includes removing sediment from outfalls as it accumulates and repairing outfalls when they degrade.

Attachments

Attachment 1: Spring 2020 Outfall Inventory and Sampling Map – Investigation Status

Attachment 2: Spring 2020 Outfall Inventory and Sampling Map – Screening Status

Attachment 3: 2020 Outfall Inventory Summary (Excel)

Attachment 4: Outfall Sampling Results Summary

J:\S\S5005 Southampton\013 - MS4 Year 2 Compliance\Data\Dry Weather Sampling\Memo

NORTHAMPTON

WESTHAMPTON

EASTHAMPTON

MONTGOMERY

HOLYOKE

WESTFIELD

WEST SPRINGFIELD

Legend

- Town Boundary
- Limited Access Highway
- Multi-Lane Highway, NOT Limited Access
- Other Numbered Highway
- Major Road - Collector
- Minor Street or Road
- Public Surface Water Supply
- Lake, Pond, River or Impoundment
- Inland Wetlands
- Stream/Intermittent Stream

Investigation Status

- DidNotVisit
- InvestigationAttempted
- Private

N

1:24,000

0 2,000 4,000

Feet

ATTACHMENT 1
SPRING 2020 OUTFALL INVENTORY AND SAMPLING - INVESTIGATION STATUS

Illicit Discharge Detection and Elimination Plan
Southampton, Massachusetts

June 2020

Tighe&Bond

G:\GIS\MA\SouthamptonMA\MapDocs\24x36_OutfallSamplingSpring_2020.aprx

NORTHAMPTON

WESTHAMPTON

EASTHAMPTON

MONTGOMERY

HOLYOKE

WESTFIELD

WEST SPRINGFIELD

Legend

- Limited Access Highway
- Multi-Lane Highway, NOT Limited Access
- Other Numbered Highway
- Major Road - Collector
- Minor Street or Road
- Town Boundary
- Public Surface Water Supply
- Lake, Pond, River or Impoundment
- Inland Wetlands
- Stream/Intermittent Stream
- Sampled Outfall
- Investigation Attempted - Could Not Access
- Investigation Complete

N

1:24,000

0 2,000 4,000

Feet

ATTACHMENT 2
SPRING 2020 OUTFALL INVENTORY AND SAMPLING - SCREENING STATUS

Illicit Discharge Detection and Elimination Plan
Southampton, Massachusetts

June 2020

Tighe&Bond

G:\GIS\MA\SouthamptonMA\MapDocs\24x36_OutfallSamplingSpringAttachment2_2020.aprx

OBJECTID	L0gpsOutfalls_ID	L0surveyPoint_outfall_id	L0gpsOutfalls_STRID	L0gpsOutfalls_TYPE_	L0gpsOutfalls_DIA	L0gpsOutfalls_MATERIAL	L0gpsOutfalls_CONDITION	L0gpsOutfalls_EROSION	L0gpsOutfalls_NOTES	L0gpsOutfalls_InvestigationS_10
26	0	1_OF	outfall		30	Metal	Good	Lttl	Runs off road behind houses to a detention basin	InvestigationAttempted
66	2	2_OF	outfall	Discharge direct to manhan	30	Concrete	Good	Low	Direct to manhan takes all water from Pomeroy meadow st	InvestigationAttempted
68	4	3_OF	outfall	Direct discharge to stream	12	Plastic	Good	No	Direct discharge to saw mill brook	InvestigationAttempted
69	5	4_OF	outfall	Direct to drainage swale	12	Corrugated metal	Good	No	Direct discharge to drainage swale. Has appearance of small stream	InvestigationAttempted
75	12	5_OF	outfall	Dougan discharge	12	Corrugated metal	Good	Lttl	Drain line from Dougan. Discharge into small stream or drain channel	InvestigationAttempted
76	12	6_OF	outfall	Drain meadow lane	24	Plastic	Good	No	Drainage into channels in conservation area	InvestigationAttempted
78	15	7_OF	outfall	Discharge channel	12	Metal	Good	Some	Drainage channel from road discharge	InvestigationAttempted
79	16	8_OF	outfall	Road discharge	18	Corrugated metal	Some damage at bottom	Some	Road drainage	InvestigationAttempted
85		9_OF	outfall	Buried outfall from CB	0				Buried outfall could not observe. Location clear from nearby Catchbasin and drainage swale	InvestigationAttempted
86		10_OF	outfall	Culvert	18	Metal	Rot/ damage	Some	Catchbasin to drainage channel on side of road	InvestigationAttempted
87	0	11_OF	outfall	Direct discharge to pond	24		Corrugated metal	Lttl	Line from CB on road to Pond	InvestigationAttempted
88		12_OF	outfall	Outfall culvert		Concrete	Good	None	Catchbasins connect to brook culvert below rd. Picture taken of brook culvert	InvestigationAttempted

L0surveyPoint_outfall_id	L0gpsOutfalls_ScreeningStatu_11	L0gpsOutfalls_New_OutfallID	L0gpsOutfalls_Note	L0surveyPoint_ObjectId	L0surveyPoint_globalid	L0surveyPoint_CreationDate	L0surveyPoint_Creator	L0surveyPoint_EditDate	L0surveyPoint_Editor	L0surveyPoint_location	L0surveyPoint_investigators	L0surveyPoint_todays_date
1_OF	InvestigationComplete	1_OF		10	{d857dd56-a1c7-49d7-9c5e-1d9ee2006589}	4/23/2020 18:00	MichaelPalaschak	4/23/2020 18:00	MichaelPalaschak		MPP	4/23/2020 16:00
2_OF	InvestigationComplete	2_OF		9	{c8096c23-a96e-4064-8657-341c0655ef66}	4/23/2020 17:47	MichaelPalaschak	4/23/2020 17:47	MichaelPalaschak		MPP	4/23/2020 16:00
3_OF	InvestigationComplete	3_OF		6	{b5535e48-62fb-45b9-84fa-b504ed4d125d}	4/23/2020 17:46	MichaelPalaschak	4/23/2020 17:46	MichaelPalaschak		MPP	4/23/2020 16:00
4_OF	InvestigationComplete	4_OF		5	{4e5745e1-a941-4baa-be5a-23b582f5c1cf}	4/23/2020 17:45	MichaelPalaschak	4/23/2020 17:45	MichaelPalaschak		MPP	4/23/2020 16:00
5_OF	InvestigationComplete	5_OF		7	{2153d03b-6e7e-4dec-95e0-b6d4d6286a89}	4/23/2020 17:46	MichaelPalaschak	4/23/2020 17:46	MichaelPalaschak		MPP	4/23/2020 16:00
6_OF	InvestigationComplete	6_OF		8	{96109896-fd1c-431f-9935-98427ed05188}	4/23/2020 17:46	MichaelPalaschak	4/23/2020 17:46	MichaelPalaschak		MPP	4/23/2020 16:00
7_OF	InvestigationComplete	7_OF		4	{8d7cceed-48a8-48d6-8c8a-d839c034dc5e}	4/23/2020 17:45	MichaelPalaschak	4/23/2020 17:45	MichaelPalaschak		MPP	4/23/2020 16:00
8_OF	InvestigationComplete	8_OF		11	{18153e8c-09a3-4752-80fe-6d6009e70f80}	4/23/2020 19:09	MichaelPalaschak	4/23/2020 19:09	MichaelPalaschak		MPP	4/23/2020 16:00
9_OF	InvestigationComplete	9_OF	Outfall is buried by sediment, town DPW uncovered Sept 2020	12	{fafc8e7a-d01c-4e85-bab5-912770e14137}	6/23/2020 18:27	KMLarson	6/23/2020 18:56	KMLarson	luemer Roa	JS	6/23/2020 16:00
10_OF	InvestigationComplete	10_OF		1	{1a789209-84bc-445e-8d47-07fa1933e004}	4/23/2020 17:45	MichaelPalaschak	4/23/2020 17:45	MichaelPalaschak		MPP	4/23/2020 16:00
11_OF	InvestigationComplete	11_OF		2	{80d98932-7efe-4ba5-a5d7-a4fca7d86592}	4/23/2020 17:45	MichaelPalaschak	4/23/2020 17:45	MichaelPalaschak		MPP	4/23/2020 16:00
12_OF	InvestigationComplete	12_OF		3	{481bfcfd-ae37-4ad7-9337-3389bd17dbc7}	4/23/2020 17:45	MichaelPalaschak	4/23/2020 17:45	MichaelPalaschak		MPP	4/23/2020 16:00

L0surveyPoint_outfall_id	L0surveyPoint_time_24hr	L0surveyPoint_temperature_f	L0surveyPoint_rainfall_last__26	L0surveyPoint_rainfall_last__27	L0surveyPoint_photo_descript_28	L0surveyPoint_land_use_in_dr_29	L0surveyPoint_land_use_in_dr_30	L0surveyPoint_section_2_outf_31	L0surveyPoint_section_2_outf_32	L0surveyPoint_outfall_shape	L0surveyPoint_outfall_shape__34
1_OF	1:57:00 PM	52			Behind houses on Camp J	Residential		single		Circular	
2_OF	7:26:00 AM	34			Flows into manhan	Residential		single		Circular	
3_OF	9:52:00 AM	41				Residential		single		Circular	
4_OF	10:08:00 AM	43				Residential		single		Circular	
5_OF	9:09:00 AM	39			Flared end corroded. Pipe	Residential		single		Circular	
6_OF	8:10:00 AM	34				Residential		single		Circular	
7_OF	11:33:00 AM	42			Sample taken from upstre	Residential		single		Circular	
8_OF	11:56:00 AM	47				Residential		single		Circular	
9_OF	1:30:00 PM	90	0	0		Residential,Open_Space_Wooded		single		Circular	
10_OF	1:40:00 PM	52			Outfall in poor condition c	Residential		single		Circular	
11_OF	1:30:00 PM	52			Discharged into Pequot Pc	Residential		single		Circular	
12_OF	1:18:00 PM	51			Outfall drops into culvert.	Residential		single		Circular	

L0surveyPoint_outfall_id	L0surveyPoint_outfall_materi_35	L0surveyPoint_outfall_materi_36	L0surveyPoint_diameterdimens_37	L0surveyPoint_slope	L0surveyPoint_submerged_in_w_39	L0surveyPoint_submerged_in_s_40	L0surveyPoint_pipe_condition	L0surveyPoint_pipe_condition_42	L0surveyPoint_outlet_structu_43	L0surveyPoint_outlet_structu_44
1_OF	CMP		36	flat	no	no	Corroded_(metal)		flared_end	
2_OF	RCP		30	steep	no	no	Good		flared_end	
3_OF	HDPE		12	moderate	no	no	Good		no_outfall_protection	
4_OF	CMP		12	flat	partially	partially	Good		other	Rocks near outfall
5_OF	CMP		12	moderate	no	no	Good		flared_end	
6_OF	HDPE		20	moderate	no	no	Good		headwall	
7_OF	CMP		12	steep	partially	partially	Other	Mostly covered, difficult to determin	no_outfall_protection	
8_OF	CMP		20	moderate	no	no	Corroded_(metal)		no_outfall_protection	
9_OF	DI/CI		10	flat	no	no	Corroded_(metal)		other	swale
10_OF	CMP		12	flat	no	partially	Corroded_(metal)		other	Small headwall
11_OF	RCP		30	moderate	no	no	Corroded_(metal)		no_outfall_protection	
12_OF	RCP		16	flat	no	no	Good		other	Inside culvert

L0surveyPoint_outfall_id	L0surveyPoint_in_stream	L0surveyPoint_is_flow_presen_46	L0surveyPoint_flow_descripti_47	L0surveyPoint_section_3_quan_48	L0surveyPoint_temperature_	L0surveyPoint_temperature_un_50	L0surveyPoint_conductivity_	L0surveyPoint_conductivity_u_52	L0surveyPoint_salinity_	L0surveyPoint_salinity_units
1_OF	no	no		no						
2_OF	yes	yes	moderate	yes	7.97	celsius	190	uS/cm	0.14	Ppt
3_OF	yes	no		no						
4_OF	yes	no		no						
5_OF	yes	yes	trickle	yes	9.04	celsius	601	uS/cm	0.43	Ppt
6_OF	no	yes	moderate	yes	8.09	celsius	444	uS/cm	0.32	Ppt
7_OF	no	yes	moderate	yes	8.23	celsius	134uS/cm	uS/cm	0.09	Ppt
8_OF	no	yes	moderate	yes	8.03	celsius	62	uS/cm	0.04	Ppt
9_OF	no	no		no						
10_OF	no	no		no						
11_OF	no	no		no						
12_OF	yes	no		no						

L0surveyPoint_outfall_id	L0surveyPoint_ammonia_mgl	L0surveyPoint_chlorine_great_56	L0surveyPoint_section_4_are__57	L0surveyPoint_is_there_an_od_58	L0surveyPoint_relative_odor__59	L0surveyPoint_odor_descripti_60	L0surveyPoint_odor_descripti_61	L0surveyPoint_is_there_any_c_62	L0surveyPoint_relative_color_63	L0surveyPoint_color_descript_64	L0surveyPoint_color_descript_65	L0surveyPoint_is_there_any_t_66
1_OF			no		none	No_Odor		no	none	No_Color		no
2_OF	0.3	0.66	no		none	No_Odor		no	none	No_Color		no
3_OF			no		none	No_Odor		no	none	No_Color		no
4_OF			no		none	No_Odor		no	none	No_Color		no
5_OF	0.25	0	yes	no	none	No_Odor		no	none	No_Color		no
6_OF	0.25	0.18	no		none	No_Odor		no	none	No_Color		
7_OF	0	0.02	no		none	No_Odor		no	none	No_Color		no
8_OF	0.3	0.06	no		none	No_Odor		no		No_Color		no
9_OF			no									
10_OF			no		none	No_Odor		no	none	No_Color		no
11_OF			no		none	No_Odor		no	none	No_Color		no
12_OF			no		none	No_Odor		no	none	No_Color		no

L0surveyPoint_outfall_id	L0surveyPoint_relative_turbi_67	L0surveyPoint_are_any_floata_68	L0surveyPoint_relative_float_69	L0surveyPoint_floatables_des_70	L0surveyPoint_floatables_des_71	L0surveyPoint_section_5_are__72	L0surveyPoint_are_deposits_o_73	L0surveyPoint_depositsstains_74	L0surveyPoint_depositsstains_75	L0surveyPoint_depositsstains_76	L0surveyPoint_is_surrounding_77
1_OF	none	no	none	No_Floatables		no				None except rust	
2_OF	none	no	none	No_Floatables							
3_OF	none	no	none	No_Floatables		no				None observed	
4_OF	none	no	none	No_Floatables		no				None observed	
5_OF	none	yes	ewslight_origin_not_obvi	Suds		no				None observed	
6_OF	none	no	none	No_Floatables		no					
7_OF	none	no	none	No_Floatables		no				None observed	
8_OF	none	no	none	No_Floatables		no				None observed	
9_OF						no					
10_OF	none	no	none	No_Floatables		no				None observed	
11_OF	none	no	none	No_Floatables		no				staining, but metal is corro	
12_OF	none	no	none	No_Floatables		no				None observed	

L0surveyPoint_outfall_id	L0surveyPoint_vegetation_des_78	L0surveyPoint_surrounding_ve_79	L0surveyPoint_is_abnormal_ve_80	L0surveyPoint_abnormal_veget_81	L0surveyPoint_abnormal_veget_82	L0surveyPoint_is_there_visib_83	L0surveyPoint_erodibility_de_84	L0surveyPoint_erodibility_co_85
1_OF		Healthy, no issues						Erosion looks minimal
2_OF		Healthy, no issues						
3_OF		All healthy, not crowding out						Slope is moderate with no out
4_OF		Healthy						Potential due to lack of protec
5_OF		Healthy, no issues						Could get crushed by rocks, or
6_OF		Healthy						No signs of erosion issues
7_OF		All healthy. Utility company h						High potential due to slope an
8_OF		Healthy, no issues						No protection, sediment could
9_OF								
10_OF		Healthy, no issues						Already covered by sediment a
11_OF		No surrounding vegetation						On beach
12_OF		No vegetation						Unlikely, in the road

L0surveyPoint_outfall_id	L0surveyPoint_is_pool_qualit_86	L0surveyPoint_field_82	L0surveyPoint_pool_quality_d_88	L0surveyPoint_field_83	L0surveyPoint_is_pipe_benthi_90	L0surveyPoint_benthic_growth_91	L0surveyPoint_benthic_growth_92	L0surveyPoint_benthic_growth_93
1_OF				Discharged into small p				None observed
2_OF				No pool				None found
3_OF				No pool observed				None observed
4_OF				No pool				None observed
5_OF				No pool				Did not observe
6_OF				No pool				Some moss at base of outf
7_OF				No pool				Not observed, but outfall i
8_OF				No pool				Not observed
9_OF								
10_OF				No pool				None observed.
11_OF				No pool				No benthic growth
12_OF				No pool				None observed

L0surveyPoint_outfall_id	L0surveyPoint_section_6_over_94	L0surveyPoint_section_7_data_95	L0surveyPoint_section_7_data_96	L0surveyPoint_where_were_sam_97	L0surveyPoint_intermittent_f_98	L0surveyPoint_section_8_any__99	L0surveyPoint_notes
1_OF	unlikely	None			no		
2_OF		Surfactants_,Ammonia,E.	Total nitrogen	Flow	no		
3_OF	unlikely	None			no		
4_OF	unlikely	None			no		
5_OF	unlikely	Surfactants_,Ammonia,E.	Total nitrogen	Flow	no		
6_OF	unlikely	Surfactants_,Ammonia,E.	Total nitrogen	Flow	no		
7_OF	unlikely	Surfactants_,E._Coli,Amn	Total nitrogen	Flow	no		
8_OF	unlikely	Surfactants_,Ammonia,E.	Total nitrogen	Flow	no		
9_OF	unlikely						
10_OF	unlikely	None			no		
11_OF	unlikely	None			no		
12_OF	unlikely	None			no		

Outfall Sampling Results Summary - Southampton, MA

Location				Laboratory Analysis [1]				Water Quality Meter/Test Kit [1]					
Date	Outfall ID	Street	Sample Location	Ammonia	Surfactants	E. coli	Total Nitrogen	Temperature	Salinity [3]	Conductivity	Chlorine	Dissolved Oxygen	Ammonia
				mg/L	mg/L	col/100mL	mg/L	°F	ppt	µS/cm [2]	mg/L	mg/L	mg/L
4/23/2020	2_OF	Pomeroy Meadow Road	Outfall	ND	ND	ND	1.7	46.4	0.14	190	0.66	-	0.30
4/23/2020	5_OF	Duggan Lane	Outfall	ND	ND	ND	2.6	48.3	0.43	601	0.00	-	0.25
4/23/2020	6_OF	Meadow Lane	Outfall	ND	ND	ND	4.0	46.6	0.32	444	0.18	-	0.25
4/23/2020	7_OF	Brickyard Road	Upstream Catch Basin	ND	ND	ND	0.6	46.8	0.09	134	0.02	-	0.00
4/23/2020	8_OF	Brickyard Road	Outfall	ND	ND	ND	0.4	46.4	0.04	62	0.06	-	0.30

REPORTING LIMITS
Ammonia = 0.075 mg/L
Surfactants = 0.050 mg/L
E. coli = 2.0 col/100mL
Total Nitrogen = 0.075 mg/L
"ND" = none detected

COLOR KEY
(benchmarks are bold)

	Ammonia	Surfactants	E. coli	Total Nitrogen	Temperature [a]	Salinity	Conductivity	Chlorine	Dissolved Oxygen [a]	Ammonia
	mg/L	mg/L	CFU/100 mL	mg/L	°F	ppt	µS/cm	mg/L	mg/L	mg/L
	≥ 6.000	≥ 1.000	≥ 10,000	< 2.13		≥ 1.00	**≥ 2,000**	≥ 1.00		≥ 6.0
	≥ 1.000	≥ 0.500	≥ 1,260	< 1.35		≥ 0.75	≥ 1,500	≥ 0.30		≥ 1.0
	≥ 0.500	**≥ 0.250**	**≥ 235**	**< 0.57**	**≥ 83.0**	**≥ 0.50**	≥ 1,000	**≥ 0.02**	**< 5.0**	**≥ 0.5**
	< 0.500	< 0.250	< 235	< 0.57	< 83.0	< 0.50	< 1,000	< 0.02	≥ 5.0	< 0.5

Notes for Results Summary:

(1) "-" means no analysis was completed

(2) µS/cm is equivalent to µmhos/cm

(3) Salinity was measured in µS/cm units on the YSI Meter and then converted to ppt

Benchmark Sources:

Ammonia, Surfactants, and Chlorine - *EPA General Permit for Stormwater Discharges from Small MS4 in Massachusetts*
E. coli, Temperature, and Dissolved Oxygen - *314 CMR 4.00: Massachusetts Surface Water Quality Standards*
Salinity - *EPA Volunteer Estuary Monitoring: A Methods Manual*
Conductivity - *Center for Watershed Protection Illicit discharge Detection and Elimination Guidance Manual*

Green Infrastructure Regulatory Assessment Memorandum

June 2021

Town of Southampton - Green Infrastructure Regulatory Review

TO: Randall Kemp, Town of Southampton Highway Superintendent

FROM: Tracy Adamski, AICP, Emily Tully, and Kristin Dippold, Tighe & Bond

COPY: Stormwater Program Files

DATE: June 2021

Background

Section 2.3.6.c. of the United States Environmental Protection Agency (EPA) National Pollutant Discharge Elimination System (NPDES) General Permits for Stormwater Discharges from Small Municipal Separate Storm Sewer Systems in Massachusetts (referred to herein as "2016 Small MS4 General Permit") requires permittees to develop a report assessing existing local regulations to determine the feasibility of making, at a minimum, the following practices allowable when appropriate site conditions exist:

i. Green roofs

ii. Infiltration practices such as rain gardens, curb extensions, planter gardens, porous and pervious pavements, and other designs to manage stormwater using landscaping and structured or augmented soils

iii. Water harvesting devices such as rain barrels and cisterns, and the use of stormwater for non-potable uses

The following memorandum evaluates whether green infrastructure practices are allowable under appropriate site conditions in the Town of Southampton's existing bylaws and regulations, under what circumstances they are allowed, and an evaluation of barriers to use in these practices. The memo also includes a summary of recommendations for potential changes in local bylaws and regulations to make green infrastructure practices allowable, and a schedule for implementation.

Review of Existing Bylaws and Regulations

The following existing bylaws and regulations of the Town of Southampton were assessed with regard to whether green infrastructure practices such as green roofs, infiltration practices, and water harvesting devices are allowed where feasible:

- Town of Southampton General Bylaws (as revised March 15, 2018)
- Town of Southampton Zoning Bylaws (as revised March 15, 2018)
- Rules and Regulations Governing the Subdivision of Land (as revised March 4, 2015)
- Ground Water Protection Regulation Southampton Board of Health (adopted September 13, 2005)
- Stormwater Management & Erosion and Sediment Control Bylaw and Stormwater Management & Erosion and Sediment Control Regulations (from Section XIV of the Zoning Bylaw, proposed revisions as of June 17, 2020 and approved at Annual Town Meeting on June 13, 2021)

Town of Southampton General Bylaws

There are no explicit references within the Town of Southampton General bylaws to green infrastructure, low impact development (LID), green roofs, porous/pervious pavement, water harvesting devices such as rain barrels or cisterns, non-potable use of stormwater, or allowance of features such as rain gardens.

Town of Southampton Zoning Bylaw

The Town of Southampton Zoning Bylaw is intended to give direction or effect to the land development policies and proposals of the Planning Board including the making of Southampton a viable and pleasing place to live, work, and play. The Zoning Bylaw regulates development within the Town, including identifying allowed uses and dimensional requirements for each zoning district.

Relevant stormwater references within the Zoning Bylaw relative to the potential use of or barriers to use of green infrastructure include the following sections:

- Section XIII, Wireless Communications Facility By-law, F. Site Criteria:
    3. Stormwater run-off as a result of the wireless facility finished construction shall be contained on-site.

- Section XIV, Existing Erosion and Sediment Control for Stormwater Management Bylaw, H. Stormwater Management Performance Standards:
    1. Minimum Control Measures
        c. Loss of annual recharge to groundwater should be minimized through the use of infiltration measures to the maximum extent practicable.
    2. Stormwater Management Measures
        a. Stormwater management measures shall be required to satisfy the minimum control requirements and shall be according to the following order of preference:
            (1) Infiltration, flow attenuation, and pollutant removal of runoff on-site to existing areas with grass, trees, and similar vegetation and through the use of open vegetated swales and natural depressions.
        b. Infiltration practices shall be utilized to reduce runoff volume increases. A combination of successive practices may be used to achieve the applicable minimum control requirements. Justification shall be provided by the applicant for rejecting each practice based on site conditions.
    3. Specific Design Criteria
        c. The applicant shall give consideration in any plan to incorporating the use of natural topography and land cover such as natural swales, and depressions as they exist prior to development to the degree that they can accommodate the additional flow of water.
        d. The Planning Board shall give preference to the use of swales in place of the traditional use of curbs and gutters based on a case by case review of stormwater management plans by the Highway Department.

The Zoning Bylaw incorporates language promoting infiltration and use of existing drainage patterns and vegetation. However, there are no explicit references within the Town of Southampton Zoning bylaw to green infrastructure, LID, green roofs, porous/pervious

Town of Southampton - Green Infrastructure Regulatory Review

TO: Randall Kemp, Town of Southampton Highway Superintendent

FROM: Tracy Adamski, AICP, Emily Tully, and Kristin Dippold, Tighe & Bond

COPY: Stormwater Program Files

DATE: June 2021

Background

Section 2.3.6.c. of the United States Environmental Protection Agency (EPA) National Pollutant Discharge Elimination System (NPDES) General Permits for Stormwater Discharges from Small Municipal Separate Storm Sewer Systems in Massachusetts (referred to herein as "2016 Small MS4 General Permit") requires permittees to develop a report assessing existing local regulations to determine the feasibility of making, at a minimum, the following practices allowable when appropriate site conditions exist:

i. Green roofs

ii. Infiltration practices such as rain gardens, curb extensions, planter gardens, porous and pervious pavements, and other designs to manage stormwater using landscaping and structured or augmented soils

iii. Water harvesting devices such as rain barrels and cisterns, and the use of stormwater for non-potable uses

The following memorandum evaluates whether green infrastructure practices are allowable under appropriate site conditions in the Town of Southampton's existing bylaws and regulations, under what circumstances they are allowed, and an evaluation of barriers to use in these practices. The memo also includes a summary of recommendations for potential changes in local bylaws and regulations to make green infrastructure practices allowable, and a schedule for implementation.

Review of Existing Bylaws and Regulations

The following existing bylaws and regulations of the Town of Southampton were assessed with regard to whether green infrastructure practices such as green roofs, infiltration practices, and water harvesting devices are allowed where feasible:

- Town of Southampton General Bylaws (as revised March 15, 2018)
- Town of Southampton Zoning Bylaws (as revised March 15, 2018)
- Rules and Regulations Governing the Subdivision of Land (as revised March 4, 2015)
- Ground Water Protection Regulation Southampton Board of Health (adopted September 13, 2005)
- Stormwater Management & Erosion and Sediment Control Bylaw and Stormwater Management & Erosion and Sediment Control Regulations (from Section XIV of the Zoning Bylaw, proposed revisions as of June 17, 2020 and approved at Annual Town Meeting on June 13, 2021)

Town of Southampton General Bylaws

There are no explicit references within the Town of Southampton General bylaws to green infrastructure, low impact development (LID), green roofs, porous/pervious pavement, water harvesting devices such as rain barrels or cisterns, non-potable use of stormwater, or allowance of features such as rain gardens.

Town of Southampton Zoning Bylaw

The Town of Southampton Zoning Bylaw is intended to give direction or effect to the land development policies and proposals of the Planning Board including the making of Southampton a viable and pleasing place to live, work, and play. The Zoning Bylaw regulates development within the Town, including identifying allowed uses and dimensional requirements for each zoning district.

Relevant stormwater references within the Zoning Bylaw relative to the potential use of or barriers to use of green infrastructure include the following sections:

- Section XIII, Wireless Communications Facility By-law, F. Site Criteria:
    3. Stormwater run-off as a result of the wireless facility finished construction shall be contained on-site.

- Section XIV, Existing Erosion and Sediment Control for Stormwater Management Bylaw, H. Stormwater Management Performance Standards:
    1. Minimum Control Measures
        c. Loss of annual recharge to groundwater should be minimized through the use of infiltration measures to the maximum extent practicable.
    2. Stormwater Management Measures
        a. Stormwater management measures shall be required to satisfy the minimum control requirements and shall be according to the following order of preference:
            (1) Infiltration, flow attenuation, and pollutant removal of runoff on-site to existing areas with grass, trees, and similar vegetation and through the use of open vegetated swales and natural depressions.
        b. Infiltration practices shall be utilized to reduce runoff volume increases. A combination of successive practices may be used to achieve the applicable minimum control requirements. Justification shall be provided by the applicant for rejecting each practice based on site conditions.
    3. Specific Design Criteria
        c. The applicant shall give consideration in any plan to incorporating the use of natural topography and land cover such as natural swales, and depressions as they exist prior to development to the degree that they can accommodate the additional flow of water.
        d. The Planning Board shall give preference to the use of swales in place of the traditional use of curbs and gutters based on a case by case review of stormwater management plans by the Highway Department.

The Zoning Bylaw incorporates language promoting infiltration and use of existing drainage patterns and vegetation. However, there are no explicit references within the Town of Southampton Zoning bylaw to green infrastructure, LID, green roofs, porous/pervious

pavement, water harvesting devices such as rain barrels or cisterns, non-potable use of stormwater, or allowance of features such as rain gardens.

Rules and Regulations Governing the Subdivision of Land

The most recent revision (February 2015) of the Rules and Regulations for the Submission of Petitions and Plans of Subdivision for the Town of Southampton, Massachusetts (Subdivision Rules and Regulations) set forward street layout and design standards that regulate the location, alignment, intersections, drainage, widths, and access of the streets of Southampton.

Relevant stormwater references within the Subdivision Rules and Regulations are contained within Section 4.0 Procedure for Submission and Review of Plans under subsection 4.3.3 outlining the required contents of the Definitive Plan:

- Wherever possible the proposed drainage system shall be designed to utilize, and be compatible with, the existing drainage patterns and existing natural features of the site
- Detention ponds shall be utilized wherever possible, although other methods will be entertained where detention ponds are determined, by the Board, not to be feasible

Section 5, Design Standards, subsection 5.5 also references compliance with the Town of Southampton Stormwater Management Bylaw.

The Subdivision Rules and Regulations contain no direct references to green infrastructure, LID, green roofs, porous/pervious pavement, water harvesting devices such as rain barrels or cisterns, non-potable use of stormwater, or allowance of features such as rain gardens.

Ground Water Protection Regulation Southampton Board of Health

The Ground Water Protection Regulation of the Southampton Board of Health applies to all applicable facilities within the water supply wellhead protection areas referred to as Zone IIs (areas of an aquifer which contribute water to a well under the most severe pumping conditions that can be realistically anticipated) and/or Interim Wellhead Protection Areas (IWPAs, applied by MassDEP for public water supply wells that do not have an approved Zone II) and watershed areas as mapped on the 2005 "Southampton Massachusetts Water Resource Map".

Per the Ground Water Protection Regulation, land uses that result in impervious cover, of any lot or parcel, more than 15% of the lot area or 2,500 feet (whichever is greater) are prohibited in Zone II and IWPA, unless a system of artificial recharge of precipitation is provided that will not result in the degradation of groundwater quality. The Ground Water Protection Regulation does not provide guidance or recommendations regarding potential methods for artificial recharge of precipitation, and does not contain explicit references to green infrastructure, LID, green roofs, porous/pervious pavement, water harvesting devices such as rain barrels or cisterns, non-potable use of stormwater, or allowance of features such as rain gardens.

Revised Stormwater Management & Erosion and Sediment Control Bylaw and Regulations

Revisions to the Stormwater Management & Erosion and Sediment Control Bylaw and associated Regulations as approved at Annual Town Meeting on June 13, 2021 for compliance with the requirements of the 2016 Small MS4 General Permit include the addition of a definition of LID, which includes specific references to bioretention, swales, porous pavement, cisterns, and green roofs.

The Regulations now include a recommendation for a pre-application meeting between applicants and the Planning Board, which will provide an opportunity for the Planning Board to discuss feasible LID approaches to stormwater management on-site.

Section H of the revised Regulations includes a section outlining requirements relative to Low Impact Development Strategies that states, "All projects subject to these Regulations must use Low Impact Development (LID) strategies to the maximum extent practicable in order to reduce runoff from both new and redevelopment projects. If full compliance is not provided, an applicant must document why key steps in the process could not be met and what is proposed for mitigation."

Relevant requirements related to the analysis of LID strategies include:

- Identifying, mapping, and preserving the site's natural features and environmentally sensitive areas to the greatest extent possible.
- Delineating potential building envelopes, avoiding environmental resource areas and appropriate buffers by clustering buildings and reducing building footprints.
- Minimizing impervious surfaces and protecting and preserving open space.
- Reducing impervious surfaces wherever possible through alternative street design, such as omission of curbs and use of narrower streets, shared driveways, and through use of shared parking areas where allowed by the Zoning Bylaw;
- Integrating the following techniques into the site design to create a hydrologically functional lot or development site, based on soil, groundwater level, and topographic conditions:
    - Reduction of impervious surface
    - On-site infiltration, flow attenuation, and pollutant removal of runoff on-site to existing areas with grass, trees, and similar vegetation and through the use of open vegetated swales and natural depressions, and amended soils that will store, filter, and infiltrate runoff
    - Bioretention (rain gardens)
    - Open vegetated swales and natural depressions
    - Use of permeable pavement;
    - Use of roof gardens where practicable;
    - Re-use of stormwater to replace water used for irrigation, toilet flushing, or industrial processes.

Recommendations and Next Steps

Southampton's recent amendments to Bylaws and Regulations have incorporated language regarding LID practices, infiltration, and using existing drainage patterns and vegetation. Opportunities and suggestions to enhance green infrastructure and LID standards for potential addition to Town bylaws and rules and regulations are provided below.

Zoning Bylaw and Site Plan Review Standards

Dimensional Requirements:

- Permit the location of bioretention areas, rain gardens, filter strips, swales, and constructed wetlands in required setback areas and in buffer strips when feasible based on site-specific conditions such as depth to groundwater table and slope.

- In rural, low-density areas, establish limits on impervious lot coverage (e.g., 15%) and permit use of pervious or porous pavement for off-street parking areas and sidewalks. Limiting impervious lot coverage is not appropriate for town centers, transit-oriented districts, and moderate density neighborhoods, where compact development should be encouraged.
- Bylaw should establish regulatory controls over tree clearance and removal of mature trees/forest stands.

Open Space Developments:

- Permit cluster residential developments (open space development or conservation subdivision design) as a "by right" form of development (no special permit required.) Permit flexible site design criteria such as reduced setbacks and smaller lot sizes.
- Permit construction of LID stormwater management techniques (e.g., bioretention, swales, filter strips) on land held in common.

Parking Requirements:

- Permit use of permeable paving for parking stalls and spillover parking areas.
- Establish landscaping requirements for parking areas that include vegetated islands with bioretention functions.

Site Plan Requirements

- Allow bioretention areas, filter strips, swales, and constructed wetlands to count towards fulfillment of site landscaping/open space requirements.
- Permit use of pervious material for single family driveways (porous pavers, paving stones, pervious asphalt or concrete), and/or use of 'two-track' design for residential driveways.
- Allow discharge of uncontaminated rooftop runoff to lawn areas and buffers, with level spreader or other velocity reduction mechnaism.
- Allow temporary (72 hour) ponding of stormwater prior to infiltration.
- Consider allowing use of harvested rainwater and stormwater for non-potable uses, such as lawn watering.

Subdivision Rules and Regulations/Roadway Design Standards

Street Cross Sections

- Permit use of permeable paving for road shoulders/parking lanes in residential neighborhoods.
- Sidewalks should be designed so that the runoff is disconnected from the stormwater system (e.g., place a green strip).

Site Work

- Require contractors to re-establish permeability of soils that have been compacted by construction vehicles. For example, contractor can rototill lawn areas prior to seeding to re-establish void space (hence permeability and infiltration) of the soils.

Dead Ends

- Allow the creation of landscaped island (and bioretention cells or rain gardens) within cul-de-sacs.

Board of Health/Highway Department/Building Inspector

- Determine if local building codes prohibit use of permeable paving, narrow driveways, green roofs, and other LID techniques.

- Local plumbing codes should permit the use of harvested rainwater for interior non-potable uses such as toilet flushing.
- Consider revising the Ground Water Protection Regulation to incorporate more design guidance relative to articifical recharge of precipitation.
- Provide opportunities for staff participation in LID workshops or conferences.
- Implement an LID or green infrastructure demonstration project on Town-owned property.
- Coordinate with the Pioneer Valley Planning Commission (PVPC) Connecticut River Stormwater Committee to develop and distribute public education materials regarding design, uses, and approprite site conditions for green infrastructure such as rain gardens and porous pavement.
- Participate in a rain barrel sale and distribution program such as those offered by the Great American Rain Barrel company (https://www.greatamericanrainbarrel.com/).

A joint meeting of relevant boards and commissions is recommended, including the Conservation Commission, Highway Department, Planning Board, Board of Health, and Selectboard, to discuss public education opportunities related to green infrastructure, such as development of outreach materials or installation of a demonstration project like a rain garden with educational signage, and potential revisions to bylaws and rules and regulations to incorporate language defining green infrastructure and site conditions under which the use of green infrastructure would be allowable. The joint meeting should also include development of a schedule of implementation of proposed revisions and recommended actions.

J:\S\S5005 Southampton\017 - MS4 Year 3 Compliance\Reports\Green Infrastructure Feasibility Assessment Report\Southampton Green Infrastructure Regulatory Review Memo.docx

Town of Southampton Current Street Design and Parking Lot Guidelines Assessment Memorandum

Town of Southampton – Current Street Design and Parking Lot Guidelines Assessment

TO: Town of Southampton Stormwater Program Files

FROM: Tracy Adamski, AICP, Emily Tully, and Kristin Dippold, Tighe & Bond, Inc.

COPY: Randall Kemp, Town of Southampton Highway Superintendent

DATE: June 2021

Background

Section 2.3.6.b. of the United States Environmental Protection Agency (EPA) National Pollutant Discharge Elimination System (NPDES) General Permits for Stormwater Discharges from Small Municipal Separate Storm Sewer Systems in Massachusetts (referred to herein as "2016 Small MS4 General Permit") requires permittees to develop a report assessing current street design and parking lot guidelines and other local requirements that affect the creation of impervious cover.

The following memorandum evaluates current street design and parking lot guidelines of the Town of Southampton that affect the creation of impervious cover. The assessment included review of current street design and parking lot guidelines that affect the creation of impervious cover and requirements related to stormwater management to allow the Town to determine if changes to design standards for streets and parking lots can be made to support low impact design options as required by the 2016 Small MS4 General Permit. Recommended changes to the Town's current Street Layout and Design Standards as outlined in Table 1 of this memo should be refined through collaboration with the Town's Planning Board, Department of Public Works, and Fire Department.

Review of Existing Bylaws and Regulations

The following existing bylaws and regulations of the Town of Southampton were assessed relative to requirements that affect the creation of impervious cover:

- Rules and Regulations Governing the Subdivision of Land (as revised March 4, 2015)
- Town of Southampton Zoning Bylaws (as revised March 15, 2018)
- Town of Southampton General Bylaws (as revised March 15, 2018)

Rules and Regulations Governing the Subdivision of Land

The most recent revision (February 2015) of the Rules and Regulations Governing the Subdivision of Land for the Town of Southampton, Massachusetts (Subdivision Rules and Regulations) contains paved street width, cul-de-sac radius, and sidewalk requirements that affect the creation of impervious cover associated with subdivisions. The Rules and Regulations set forward street layout and design standards that regulate the location, alignment, intersections, drainage, widths, and access of the streets of Southampton.

The sections below outline the applicable standards within the Subdivision Rules and Regulations relative to the creation of impervious cover within Southampton.

Location and Alignment

1. All streets in the subdivision shall be designed so that in the opinion of the Board they will provide safe vehicular travel. Due consideration shall also be given by the subdivider to the attractiveness of the street layout; in order to obtain the maximum livability and amenity of the subdivision. Where minimum standards are not herein specified, the latest edition of AASHTO (American Association of State Highway and Transportation Officials) A Policy on the Geometric Design of Highways and Streets shall apply.

2. Provision shall be made, which is satisfactory to the Planning Board, for the proper projection of streets or for access to adjoining property which is not yet subdivided or developed.

3. Reserve strips prohibiting access to streets or to adjoining property shall not be permitted without expressed approval of the Board.

4. Horizontal curves on the street centerline shall not begin or end within one hundred and fifteen (115) feet of the centerline of the intersecting street.

5. Streets entering on opposite sides of another street shall be laid out directly opposite each other; or with a minimum offset of 150 feet between their respective centerlines

6. The centerline of the roadway shall coincide with the centerline of the right-of-way unless otherwise approved by the Board. The distance from the edge of pavement to the edge of the right-of-way shall be equidistant from the centerline of the roadway.

Width

The Southampton Street Layout and Design Standards outline the required minimum width for two-way, paved residential streets, as shown in the table below.

TABLE 1

Minimum Width Requirements

Classification	Type I Subdivision & Minor / Secondary Streets	Type II & III Subdivision & Major / Collector Streets
General		
Minimum Right-of-Way width (ft)	50	60
Horizontal alignment minimum radius of center line (ft)	250	500
Vertical alignment minimum stopping sight distance at 3.5 ft above pavement (ft)	200	275
Grade		
Maximum (percent)	8	5
Minimum (percent)	0.75	0.75
Intersection		
Intersection angles (degrees)	90	90
Minimum sight distance at stop-controlled or obstructed-view intersection (ft)	300	550
Minimum distance center line of road shall be straight when approaching an intersection (ft)	100	100

TABLE 1
Minimum Width Requirements

Classification	Type I Subdivision & Minor / Secondary Streets	Type II & III Subdivision & Major / Collector Streets
Maximum grade for 30-foot approach to an intersection	2%	2%
Minimum radius at edge of roadway pavement (ft)	25	55
Minimum radius at edge of right-of-way (ft)	25	55
Pavement Width		
Proposed street with MDTVP of not greater than 200 ADT (ft)	24	32
Proposed street with MDTVP of not greater than 500 ADT (ft)	26	32
Proposed street with MDTVP of not greater than 2,000 ADT (ft)	28	32
Proposed street with MDTVP exceeding 2,000 ADT (ft)	32	32

Dead End Streets (Cul-de-sacs)

For the purpose of these subdivision rules and regulations, a dead-end street is defined as a street which joins another street at only one end with only one outlet and having an appropriate terminal for the safe and convenient reversal of traffic. The Southampton Subdivision Regulations define Dead End Streets as Cul-de-sacs.

Dead-end streets (cul-de-sac) shall be permitted as minor streets only. They shall have a circular turning radius of not less than 60 feet or a maximum of 100 feet (measured at the centerline), and a property line radius of at least 65 feet. They shall in all additional ways conform to the same requirements as any other street. The length of a dead-end street allowed by right is a maximum of one thousand feet (1000') as measured along the centerline of construction of the street from the edge of the development's property line nearest the connecting existing public street which is not itself a dead-end street to the middle of the cul-de-sac.

Adequate Access from a Public Way

When the physical condition or width of a public way from which a Subdivision has its access is considered by the Board to be inadequate to carry the traffic expected to be generated by such Subdivision, the Board may require the Applicant to dedicate a strip, of land for the purpose of widening the abutting public way to a width at least as great as that required within the Subdivision, and to make physical improvements to and within such public way to the same standards required within the Subdivision. Any such dedication of land for purpose of way and any such work performed with such public way be made only with permission of the governmental agency having jurisdiction over such way, and all costs of any such widening of construction shall be borne by the Applicant.

Such frontage shall be of at least such distance as is then required by zoning or other ordinances for the erection of a building on such lot. Conveyances or other instruments adding to, taking away from, or changing the size and shape of lots in such a manner as not to leave any lot so affected without the frontage above set forth, or the division of a tract of land on which two or more buildings were standing when the Subdivision Control Laws went

into effect in the Town of Southampton into separate lots on each of which one such building, remains standing, shall not constitute a subdivision.

Easements

- Easements for utilities shall be located around the individual lot's perimeter wherever possible. They shall be contiguous from lot to lot. Easements shall be at least 20 feet in width.
- Where a subdivision is bisected by or adjacent to a watercourse either natural or manmade, the Board may require that there be a storm-water or drainage easement of at least 20 feet in width to conform to the path of the watercourse, and to provide for any construction related to that watercourse.
- The Board may require an easement for watercourse that are not within a subdivision but may be affected by it.
- The Board may also require an easement at any place it deems necessary to protect the health and safety of the inhabitants of Southampton.
- All easements, including their purpose, shall be shown on the Definitive Subdivision Plan and placed on the parcel(s) deed.

Protection of Natural Features

All significant natural features such as: large trees, watercourse and wetlands, as well as scenic and historic areas shall be preserved where possible and practicable. These features add to both the attractiveness, and economic value of the subdivision and the town.

Stormwater Runoff Control

- All subdivision designs must meet the Stormwater Management and Erosion Control Standards in Section XIV of the Zoning Bylaws for the Town of Southampton and Article XXXV of the General Bylaws
- Erosion and sediment controls must be implemented during construction.
- All stormwater management systems must have an operation and maintenance plan to ensure that systems function as designed.

Street Drainage

- Storm water shall not be permitted to cross the surface of the roadway. It must be piped underneath.
- Catch basins shall be placed on both sides of the street. They shall be placed at all sags in the roadway and at street intersections to intercept stormwater runoff.
- The maximum distance between catch basins shall be 300 feet.
- The minimum diameter of storm drainage pipes shall be 12 inches.
- The method of construction and the materials used in construction shall conform to the most recent Massachusetts Department of Public Works, Standards and Specifications for Highways, Bridges and Waterways.
- The design capacity of the drains shall be determined by the rational method, unless the engineer exhibits satisfactory evidence that another approach is more appropriate for the specific case. The engineer shall design the drainage collection and piping system in accordance with the zoning regulations and the natural drainage boundaries of the total contributing drainage area, using a minimum 10-year design frequency storm for Type I subdivision and a minimum 10-year storm design frequency for Type II and III subdivisions. Where, in the opinion of the

Board, flooding would produce damage or a safety hazard, the design frequency storm shall be increased to 25-year. A 100-year design frequency storm shall be used for all bridge openings or major culverts. Detention/retention systems shall be designed as per the town's Stormwater Regulations.

- Drainage pipe within the roadway shall be reinforced concrete (or other Planning Board approved equal based on supportive engineering data submitted by the development's engineer) and have a minimum diameter of 12 inches. Joints shall be rubber gasket type. HDPE (double walled) pipes may be used for drainage outside of the roadway or for culverts under the roadway.
- Where open stream channels exist within a subdivision, adequate provision shall be made for properly maintaining them. It is the town's intent to preserve and maintain the natural features of such streams and any development should be planned accordingly
- Drainage pipe shall be bedded in accordance with the most recent Massachusetts Department of Public Works, Standards and Specifications for Highways, Bridges and Waterways or manufacturer's conditions.
- Manholes and catch basins shall be precast (outlets shall contain debris hoods) and a typical detail of such noting materials, dimension and construction details shall be submitted to the Highway Superintendent for approval.
- Drain manholes shall be located at every change in grade or direction of the drainage line, at catch basin connections and shall not exceed 300 feet apart in a continuous system.
- Iron castings for manhole frames and covers and catch basin frames and grates shall be in accordance with the most recent Massachusetts Department of Transportation, Standards and Specifications for Highways, Bridges and Waterways.
    - Manhole cover shall have 3-inch lettering to read "DRAIN".
    - Catch basin grates shall be Massachusetts Department of Transportation compliant.
    - Stormwater treatment units shall be installed prior to discharge into basins.

Trees and Planting

Street Trees

Shade trees of a species to be determined by the Board shall be planted along the side lines of the streets with the grass strips at intervals to be determined by the Board. The applicant shall be responsible for obtaining a guarentee the full growing season for these trees or shall be responsible for replacing the tree with one at least equal in size to the tree being replaced and again guarantee for at least one full growing season. There shall be a minimum of two street trees for every lot frontage.

Large and medium height growing trees shall have a minimum 2 ½" trunk diameter, caliper measured at 4' above the ground. Small height growing trees (for placement under utility lines) shall have a 9' crown height and a 5' spread.

Bank Plantings

All cut or fill bankings that tend to wash or erode shall be planted with suitable, well-rooted, and low-growing plantings. All plants shall be the equivalent of nursery grown stock in good health, free from injury, harmful insects, and diseases.Use of invasive species is prohibited. Please refer to the "Massachusetts Prohibited Plant List" maintained by the Massachusetts Department of Agricultural Resources for the latest list of invasive species. Acceptable planting include very low-growing (4" to 12"), low growing (12" to 30"), and herbaceous

plantings. Perennial grass turf installed as sod is an acceptable alternative for the planting of banks.

If bank plantings are of a type which are properly spaced at close intervals, eight (8) to twelve (12) inches of loam shall be spread over the entire bank. If the plantings are to be widely spaced they may be planted in loam pits.

Mulch (wood chips or equal) shall be spread heavily among plantings for weed and erosion control.

The subdivider shall be responsible for maintenance of bank plantings and replacement of those which have died or become diseased from the time of planting through one full growing season.

Corner Plantings
Requirements for plantings adjacent to street intersections shall be the same as those for Bank Plantings with the following exceptions:

- Turf may be provided by seeding as well as by planting sod.
- Bushy shrubs and herbaceous plantings that would tend to obscure visibility are not permitted within one hundred (100) feet of the intersection of the curbs adjacent to the corner lot.

Cul-de-Sac Plantings
The central portion of a permanent dead-end street should be landscaped. The following options are permitted:

- Planting with ground cover using an eight (8) to twelve (12) inch base of loam, and spreading mulch between plants for weed control.
- Planting perennial grass by either sod or seed.
- Planting ornamental shrubs of a type acceptable to the Board.
- Retaining existing vegetation, with the approval of the Board.

The standards of the American Nurserymen Association and the specifications of the Associated Landscape Contractors of Massachusetts shall apply to landscaping subject to these regulations. The Tree Warden will have final authority for the approval of trees concerning their health, species, size and location.

Utilities and Municipal Services

All electrical, telephone, fire alarm and other wires and cables shall be installed underground, unless in the opinion of the Board and the appropriate utility company, such installation is impractical or not in the best interest of the town. If located within a flood prone area (determined by the Board), transformers, switching equipment, or other vital components shall be flood-proofed and approved by the Board or a Board appointed engineer at the subdividers expense.

Sewerage

- If a subdivision is within 500 feet of the public sewerage system, the developer shall be required to connect all new homes as part of the proposed plan to that system according to the Town of Southampton Construction Standards.
- If a subdivision is within 500 feet of a planned public sewerage system, the developer shall be required to install a sewer main and laterals, according to the Town of Southampton Construction Standards in order to connect to the planned

sewer in the future. The planned public sewerage system shall have been adopted at a previous Town Meeting and shall be scheduled to be built no more than 5 years from the date of submission of a Definitive Plan.

- The subdivision shall be designed to be in compliance with the rules and regulations of the Southampton Sewer Commission, in effect at the time of definitive plan approval.
- Where a public sewerage system connection is not feasible (according to the above rules), a private on site sewerage system shall be designed and constructed in conformity with the Title V Regulations of the Commonwealth of Massachusetts and subject to the approval by, and in conformity with the Town of Southampton Board of Health and its Rules and Regulations.

Sidewalks

Sidewalks of not less than five (5) feet in width shall be constructed on both sides of the street starting at the property line, when in the opinion of the Board such sidewalks are necessary. The Planning Board may waive the requirement and permit sidewalks on only one side where an in-lieu of payment, in an amount approved by the Board, is made into a sidewalk improvement account. Their construction shall be of bituminous concrete with a 1" top coat, 2" binder course and 10" of gravel base that meet the requirements set forth by Massachusetts Department of Transportation in their latest volume of Standard Specifications for Highways and Bridges.

All sidewalks shall have wheelchair ramps at the time of construction in accordance with ADA/MA-AAB standards as most recently amended. The developer shall be responsible for all costs associated with changes that are necessary to meet the current laws before the Town has fully accepted ownership of the property or ways. Painted crosswalks are required at adjoining ADA/MA-AAB ramps. Their construction shall meet the requirements set forth by Massachusetts Department of Transp

Access Through Another Municipality

If access to a subdivision crosses land in another municipality, the Board may require certification from appropriate authorities that such access is in accordance with the Master Plan and subdivision requirements of such municipality and that a legally adequate performance bond has been duly posted or that such access is adequately improved to handle prospective traffic.

Any subdivision with lots located in Southampton must be serviced and accessible by a Southampton road so that emergency and maintenance vehicles can service the lots without having to leave Southampton.

Open Spaces

Before approving a Definitive Plan for a subdivision, the Board may require that a section of that land be set aside for possible use as a park or a playground. The Board may require that no building be erected upon such area until the land is either purchased by the town, or is deeded in gift to the town or to a neighborhood civic association. This land may be held in said status for a period of 3 years, at which time if the land is not deeded or purchased it may be included in a new subdivision proposal.

Grass Strips

All cleared areas of a right-of-way, not to be planted with groundcover plantings, including all disturbed area over all culverts in drainage easement, shall be loamed with not less than four (4) inches compacted depth of good quality loam, seeded with lawn grass seed. Seeding shall be done at appropriate times of the year and in a manner to ensure growth of

grass. No utility poles, transformers, signs or similar items shall be placed within the grass plot within three (3) feet of the edge of the pavement.

Town of Southampton Zoning Bylaw

The Southampton Zoning Bylaw was enacted to lessen congestion in the streets; to conserve health; to secure safety from fires, flood, panic, and other dangers; to provide adequate light and air; to prevent the overcrowding of land; to avoid undue concentration of population; to encourage housing for persons of all income levels; and to facilitate the adequate provisions of transportation, water, water supply drainage, sewerage, schools, parks, open space, and other public requirements; to conserve the value of land and buildings including the conservation of natural resources and the prevention of blight and the pollution of the environment; to encourage the most appropriate use of land throughout the town; and to preserve and increase its amenities. It is made with reasonable consideration to the character of the district and to its peculiar suitability for particular uses, with a view to giving direction or effect to land development policies and proposals of the Planning Board including the making of Southampton a viable and pleasing place to live, work, and play.

The sections below outline the applicable standards of the Southampton Zoning Bylaw relative to the creation of impervious cover within Southampton.

Impervious Surfaces
Impervious surfaces are defined as materials or structures on or above the ground that do not allow precipitation to infiltrate the underlying soil. Standards pursuant to impervious surfaces include:

- All run-off from impervious surfaces shall be recharged on the site by being diverted toward areas covered with vegetation for surface infiltration to the extent possible.
- Infiltration systems designed to handle runoff from commercial or industrial impervious parking areas shall be a minimum of 100 feet from any drinking water supply well.

Parking
Parking standards related to the creation of impervious cover include:

- Paved off-street parking shall be provided in the ratio of two spaces per dwelling unit, exclusive of driveways, such to be located not less than 25 feet from the front property line and 20 feet from the back or side property lines.
- A parking space shall have an area of 200 square feet (20’ x 10’) plus an additional 100 square feet for maneuvering.
- Runoff from parking lots shall be treated by oil and water separators or other controls to remove oil and sediment

Driveway
Driveway standards as they relate to the creation of impervious cover include:

- Any entrance or exit driveway shall not exceed 24 feet in width at its intersection with the front lot line.
- The width of the common driveway surface shall be 18 feet, except where the drive serves only 2 lots; the width may be reduced to 16 feet.
- The common driveway shall not exceed 800 ft. in length to the last lot line. Common driveway design shall, to the greatest extent possible, minimize adverse impact to wetlands, farmland, or other natural resources; allow reasonable, safe, and less environmentally damaging access to lots characterized by slopes or ledges; and

result in the preservation of rural character through reduction of allowable access ways; and retain existing vegetation and topography.

Town of Southampton General Bylaws

The Town of Southampton General Bylaws (as amended per the May 16, 2017 Annual Town Meeting) do not contain standards related to the creation of impervious cover within the Town of Southampton. Article XXXV: Illicit Connections and Discharges to Municipal Storm Drain System By-law regulates illicit connections and discharges to the municipal storm drain system and includes a definition of impervious cover, but does not set forth standards that would impact the creation of impervious cover.

Recommendations

The Subdivision Rules and Regulations and Zoning Bylaw would benefit from modifications designed to promote the use of lower impact site design (LID) and stormwater management techniques. In general such modifications would reduce impervious area, incorporate more LID stormwater practices and better preserve open space.

Recommended Revisions to the Zoning Bylaw and Subdivision Rules and Regulations for Discussion

The tables below provide more specific recommendations on how to further promote LID in the Town of Southampton through potential revisions to the existing Zoning Bylaw and Subdivision Rules and Regulations based on recommendations from the Massachusetts Low Impact Development Toolkit[1] and the American Planning Association (APA) guidebook, Sustainable Neighborhood Road Design: A Guidebook for Massachusetts Cities and Towns[2].

TABLE 3-1
Recommended Revisions to Southampton's Bylaws and Regulations to Improve Street Design and Promote LID to Reduce Impervious Cover Creation

Reference	Topic	Existing Requirement	Recommendations
Subdivision Rules and Regulations			
Section 5.1.1.	Street Design: Location and Alignment	Circular turning radius of not less than 60 ft or a maximum of 100 ft (measured at the centerline), and a property line radius of at least 65 ft	Consider minimum diameter of 70 ft, but up to 90 ft is also acceptable
Section 5.1.1.	Street Design: Location and Alignment	No current provisions for alternative layouts	Consider alternative layouts, such as hammerheads or one-way loop streets, to be allowed on short streets in low-density residential areas
Section 5.1.2	Road Design Standards	The minimum pavement width is 24' for MDTVP of less than 200 ADT	Consider minimizing residential road widths to the extent possible. Consider low-density residential widths of 18-22 ft. Consider allowing narrow widths where there are no houses, buildings, intersections, or where on-street parking is not anticipated.

[1] https:www.mapc.org/resource-library/low-impact-development-toolkit/

[2] https://www.apa-ma.org/wp-content/uploads/2018/12/NRB_Guidebook_2011.pdf

TABLE 3-1
Recommended Revisions to Southampton's Bylaws and Regulations to Improve Street Design and Promote LID to Reduce Impervious Cover Creation

Reference	Topic	Existing Requirement	Recommendations
Section 5.5	Stormwater Management	No current provisions for rooftop runoff to vegetated areas	Consider rooftop runoff be allowed to discharge to lawn areas and buffers, if it ultimately infiltrates.
Section 6.12.5.	Street Design: Cul-de Sac Plantings	The central portion of a permanent dead-end street should be landscaped	Consider allowing vegetated stormwater management in landscaped islands.
Section 6.2.4.4	Driveways: Width	No current provisions for driveway width	Consider minimum driveway width of 9 ft for 1-way and 18 ft for 2-way.
Section 6.8	Sidewalks	Sidewalks of not less than 5 ft in width shall be constructed on both sides of the street starting at the property line	Consider minimum sidewalk width of 4 ft
Section 6.8	Sidewalks: Materials	Their construction shall be of bituminous concrete with a 1" topcoat, 2" binder course and 10" of gravel base	Consider permitting use of permeable surfaces for sidewalks
None	Driveways: Width	No minimum width for residential driveways	Consider minimum driveway width of 9 ft for one-way and 18 ft for two-way
None	Driveways: Materials	No current provisions for pervious materials	Consider allowing pervious materials for single-family home driveways
None	Driveways: Shared	No current provisions for shared driveways	Consider allowing shared driveways in residential developments
None	Open Space	No current provisions for low impact stormwater management techniques near open space areas	Consider adding language such as "Low impact stormwater management techniques such as bioretention areas, rain gardens, vegetated swales, and filter strips may be located within the open space area and count towards the requirement"
Zoning Bylaw			
Section II	Parking Space	Minimum off-street parking space stall dimensions are 10 ft by 20 ft	The size is appropriate, but consider setting a maximum rather than a minimum
Section VI.F.	Open Space, Landscaping, and Landscape Buffer	"A solid wall or fence not to exceed six feet in height complemented by suitable plantings may be substituted for such landscape buffer strip by special permit of the Planning Board…"	Consider adding language to this section such as: "Low impact stormwater management techniques such as bioretention areas, rain gardens, vegetated swales, and filter strips may be located within the open space / buffer area and count towards the requirement"
Section XI.A.9	Open Space: in Conservation Subdivision	"Open spaces shall be of a size, shape, and character which in the opinion of the	Consider allowing wastewater and stormwater facilities to count towards open space requirements

TABLE 3-1
Recommended Revisions to Southampton's Bylaws and Regulations to Improve Street Design and Promote LID to Reduce Impervious Cover Creation

Reference	Topic	Existing Requirement	Recommendations
	Design	Board makes it suitable for the following purposes…"	
Section XI.1.F.3	Parking Design: Ratios	Off street parking shall have an area of 200 square ft plus an additional 100 square ft for maneuvering	Consider 9' x 18' as maximum dimensions for parking spaces
Section XII.1.7.1.c	Lot Layout: Impervious Area Limits	Impervious area shall be no more than 20% of any single residential lot within the Water Supply Protection District without a Special Permit obtained from the Board of Appeals	In low-density areas, consider establishing limits on impervious lot coverage to 15%. Note, Groundwater Protection Regulations prohibit impervious cover of 15% or 2,500 square feet in Zone II or IWPA.
None	Parking Design: Pervious Materials	No current provisions for pervious parking lot materials	Consider allowing pervious materials for stalls and spillover areas Consider adding language such as: "Pervious materials such as porous pavers, paving stones, reinforced grass, and pervious pavement may be allowed in lower volume stalls or overflow parking areas"
None	Parking Lot Design: Landscaping	No current provisions for parking lot landscaping	Consider allowing or requiring stormwater practices in islands, landscaped areas and setbacks Consider adding language such to this section as: "Low impact stormwater management techniques such as bioretention areas, rain gardens, vegetated swales, and filter strips may be located within the landscaped areas and count towards the requirement"
None	Lot Layout: Lawn Requirements	No current provisions for lawn extent limits	Consider establishing limits of extent of lawn area on residential lots, either by area or by percentage of lots
None	Lot Layout: Setbacks and Frontages	No current provisions for LID practices	Consider permitting the location of LID practices in setback areas and buffer strips. Consider adding language to this section such as: "Low impact stormwater management techniques such as bioretention areas, rain gardens, vegetated swales, and filter strips may be located within setback or buffer strips and count towards the requirement"
None	Open Space: Landscaping Requirements	No current provisions for landscaping related to stormwater practices	Consider allowing stormwater practices to count towards fulfillment of landscaping / open

TABLE 3-1
Recommended Revisions to Southampton's Bylaws and Regulations to Improve Street Design and Promote LID to Reduce Impervious Cover Creation

Reference	Topic	Existing Requirement	Recommendations
			space requirements Consider adding language to this section such as: "Low impact stormwater management techniques such as bioretention areas, rain gardens, vegetated swales, and filter strips may be located within the open space area and/or landscaping area and count towards the requirement"
None	Conservation: Incentives	No current provisions of conservation incentives	Consider adding incentives to developers or landowners to conserve non-regulated land (i.e. open space design, density bonuses, stormwater credits, lower property tax rates)

TABLE 3-2
Comparison of Current Requirements for Local Streets with Recommendations for Residential Road Design Parameters from *Sustainable Neighborhood Road Design: A Guidebook for Massachusetts Cities and Towns*

Parameter	Current Requirement for Local Streets	Recommendations for Residential Road Design Parameters Relative to Roadside Width		
		Single Use Residential - Wide	Single Use Residential - Medium	Single Use Residential - Narrow
Traveled Way				
Typical ADT	N/A	4,999 < 1,500	1,499 < 400	399 < 0
Design Speed	N/A	25-30 mph	20 mph	20 mph
Number of Through Lanes	2	2	2	2
Lane Width	N/A	10-12 ft	10-12 ft	10 ft
Shoulder	N/A	2 ft	2 ft	2 ft
Bike Lanes	N/A	Shared road or 6 ft wide	Shared road	Shared road
Utility Easement Width	20 ft	---	---	10 ft
Range of ROW Width	50-60 ft	40-50 ft	36-40 ft	33-36 ft
Roadside				
Desirable Roadside Width (Pedestrian, Swale, and Planting Strip)	N/A	5.5-12 ft	5.5-10 ft	5.5 ft

Grass Plot / Planting Strip	3 ft	0-6 ft	0-6 ft	0-6 ft
Minimum Sidewalk Width	5 ft	4 ft one side ok	4 ft / shared road	Shared road

Next Steps

The proposed recommendations for revision presented in Tables 3-1 and 3-2 should be discussed and refined through a joint working meeting of relevant boards and commissions including the Town's Planning Board, Highway Department, and Fire Department. Per the 2016 Small MS4 General Permit, recommended changes must have a corresponding proposed schedule to incorporate policies and standards into relevant documents and procedures to minimize impervious cover attributable to parking areas and street designs.

A joint meeting of relevant boards and commissions is recommended, including the Highway Department, Planning Board, Board of Health, and Selectboard, to discuss the recommended revisions to the Zoning Bylaw and Subdivision Rules and Regulations. The joint meeting should also include development of a schedule of implementation of proposed revisions and recommended actions.

J:\S\S5005 Southampton\017 - MS4 Year 3 Compliance\Reports\Street Design and Parking Lot Guidelines Assessment Report\Southampton Draft Street Design Memo_revised.docx

Town of Southampton Preliminary Analysis of Municipal Properties for Stormwater Retrofit Inventory Memorandum

Town of Southampton - Preliminary Analysis of Municipal Properties for Stormwater Retrofit Inventory

TO: Town of Southampton Stormwater Management Program Files

FROM: Tracy Adamski, AICP, Emily Tully, and Kristin Dippold, Tighe & Bond

COPY: Randall Kemp, Town of Southampton Highway Superintendent

DATE: June 2021

Background

Per Section 2.3.6.d of the United States Environmental Protection Agency (EPA) National Pollutant Discharge Elimination System (NPDES) General Permits for Stormwater Discharges from Small Municipal Separate Storm Sewer Systems in Massachusetts (referred to herein as "2016 Small MS4 General Permit"), within four years from the effective date of the permit, permittees are required to identify a minimum of five permittee-owned properties that could be potentially modified or retrofitted with best management practices (BMPs) designed to reduce the frequency, volume, and pollutant loads of stormwater discharges to and from its MS4 through the reduction of impervious area.

Southampton has two Town-owned or controlled properties within the designated MS4 area with existing impervious area. Parcel 44_8_B on Pequot Road has a small building housing the water supply interconnection with Holyoke Water Works and associated driveway; the total amount of existing impervious area is 0.08 acres. Parcel 44_51 on Bluemer Road has 0.04 acres of existing impervious area associated with an old Fire Department building and short driveway (Figure 1).



Figure 1. Water supply interconnection building and driveway on Pequot Road (left) and old Fire Department building and driveway on Bluemer Road (right) (October 2019).

According to communication from EPA Region 1, a retrofit inventory can focus on any areas the town has control over (like roads or rights-of way). As the two Town-owned parcels within the designated MS4 area have limited impervious area and opportunities for installation of stormwater BMPs, roadway improvement projects within the designated MS4 area were prioritized for analysis of potential for stormwater BMP retrofits.

The following memorandum summarizes a preliminary desktop screening of Town-owned roadways and rights-of-way (ROWs) with potential for stormwater BMP retrofits based on retrofit criteria described in the 2016 Small MS4 General Permit, amount of existing impervious cover, physical site characteristics, and planned capital improvements projects, and provides a summary of retrofit types and considerations, including compliance with the nitrogen-removal requirements associated with the Long Island Sound Total Maximum Daily Load (TMDL).

Desktop Screening of Town-Owned Sites with Potential for Stormwater BMP Retrofits

Tighe & Bond has performed a desktop analysis using the Town's GIS data to assess municipal properties for potential modification or retrofits with BMPs based on criteria outlined in Section 2.3.6.d of the 2016 Small MS4 General Permit. In accordance with Section 2.3.6.d of the 2016 Small MS4 General Permit, Tighe & Bond considered properties with significant impervious cover within the urbanized area that could be modified or retrofitted with a stormwater BMP to reduce stormwater quantity and/or improve quality. MS4 infrastructure that could be readily modified or retrofitted (such as outfalls and conventional stormwater conveyances including swales and detention practices) were also considered. Conservation land and land without impervious areas were removed from consideration.

Tighe & Bond included consideration of schedules for planned capital improvements to storm and sanitary sewer infrastructure and paving projects, current storm sewer level of service, and control of discharges to water quality limited waters, first or second order streams, and/or drinking water supply sources.

To analyze the favorability of implementing BMP designs throughout the Town of Southampton using data in GIS, Tighe & Bond used the following process:

Step 1: A GIS-based, desktop screening and preliminary ranking to identify and prioritize potential locations for BMP retrofits

Step 2: Comprehensive review of results of desktop screening and preliminary ranking, including review of information collected during site visits to further evaluate feasibility, collect information, and identify other site conditions that would impact implementation

Step 3: Finalize a preliminary top 10 list of municipally owned sites for future retrofit feasibility analysis.

The full Desktop Screening Table is included as Attachment 1 and a figure showing the locations of the roadways to consider for stormwater BMP retrofits is provided as Attachment 2.

Preliminary Retrofit Inventory Results

Based on the results of the desktop analysis, discussions with the Town, and the requirements of the 2016 Small MS4 General Permit, Tighe & Bond has developed a list of roadways to prioritize for future retrofit feasibility analysis, provided in Table 1 below.

TABLE 1
Roadways for Future Retrofit Feasibility Analysis

Name	Location	Reason to Prioritize
Pomeroy Meadow Rd	Northeast of intersection with Glendale Rd	Proximity to Manhan River (MA34-11)
Brickyard Rd	Southeast of intersection with College Hwy	Proximity to Manhan River (MA34-11)
County Rd	Near intersection with Plain St	Eastern boundary of MS4 designated area with Easthampton
Pequot Rd	South of intersection with Whiteloaf Rd	Proximity to Pequot Pond (MA32055)
Bluemer Rd	West of intersection with County Rd	Proximity to Pequot Pond (MA32055)

Potential Stormwater BMP Retrofit Options

The following section describes potential stormwater BMP retrofit options. Site-specific considerations such as scale of the project, performance goals, planned physical capital projects, and financing opportunities will need to be taken into account to select specific stormwater retrofits or modifications for each property. Additionally, as the Town of Southampton is located within the Connecticut River subwatershed of the Long Island Sound, the Town is subject to the requirements of Appendix H of the 2016 Small MS4 General Permit, which require retrofits to be designed to enhance nitrogen removal.

Retrofits can be classified by the amount of subwatershed area they treat. Storage retrofits treat drainage areas ranging from five to 500 acres. By contrast, on-site, nonresidential retrofits normally treat less than five acres of contributing drainage area, and frequently less than one.[1] Preferred practices per the EPA fact sheet on stormwater retrofits[2] include those that provide for increased infiltration, evapotranspiration, and rainwater harvesting, such as infiltration basins and trenches, bioretention systems, rain gardens, and swales, as well as retrofitting existing BMPs like dry detention basins to maximize pollutant removal.

Storage and on-site retrofits represent two different approaches to attain treatment storage and involve different design and assessment methods (Table 2). Generally, storage retrofits are a more cost-effective approach to meet most subwatershed objectives, although both retrofit approaches may be needed to get the desired level of subwatershed treatment.

TABLE 2
Two Different Approaches to Retrofitting

Storage Retrofits	On-Site Retrofits
Serve 5 to 500 acres	Serve 0.1 to 5 acres
Moderate cost per impervious acre treated	High cost per impervious acre treated
Impractical in ultra-urban areas	Practical in ultra-urban areas
Permitting can be extensive	Few permits are needed
Can address all stormwater control targets	Only provide recharge and water quality control
Use extended detention, wet pond, and wetlands	Rely on bioretention, filtering, infiltration, swales and other treatment practices

[1] Virginia Stormwater Management Handbook, Chapter 7 July 2013 7-19

[2] U.S. EPA, Stormwater Retrofit Techniques for Restoring Urban Drainages in Massachusetts and New Hampshire, Small MS4 Permit Technical Support Document, April 2011

Storage Retrofit Classification. Potential ways to add storage retrofits based on location are described in detail in Table 3. Most storage retrofits rely on some combination of extended detention, wet pond, constructed wetland or bioretention for stormwater treatment.

TABLE 3
Most Common Storage Retrofit Locations in a Subwatershed

Where to Look	How to Get Storage
Add Storage to Existing Basins	Add water quality treatment storage to an existing basin that lacks it by excavating new storage on the pond bottom, raising the height of the embankment, modifying riser elevations/dimensions, converting unneeded quantity control storage into water quality treatment storage and/or installing internal design features to improve performance
Storage Above Roadway Culverts	Provide water quality storage immediately upstream of an existing road culvert that crosses a low gradient, non-jurisdictional channel. Additional storage is created by adding wetland and/or extended detention treatment behind a new embankment just upstream of the existing roadway embankment.
New Storage Below Outfalls	Flows are split from an existing storm drain or ditch and are diverted to a stormwater treatment area on public land in the stream corridor. Works best for storm drain outfalls in the 12- to 36- inch diameter range that are located near large open spaces, such as parks, golf courses and floodplains.
Storage in Conveyance Systems	Investigate the upper portions of the existing stormwater conveyance system to look for opportunities to improve the performance of existing swales, ditches and non-jurisdictional channels. This can be done either by creating in-line storage cells that filter runoff through swales and constructed wetlands or by splitting flows to off-line treatment areas in the drainage corridor.
Storage in Road Rights-of-Way	Direct runoff to a depression or excavated stormwater treatment area within the right-of-way of a road, highway, transport or power line corridor. Prominent examples include highway cloverleaf, median and wide right of way areas.
Storage Near Large Parking Lots	Provide stormwater treatment in open spaces near the down-gradient outfall of large parking lots (5 acres plus).

On-Site Retrofit Classification. On-site retrofits are classified based on the type or location of impervious area they treat, such as individual rooftops, small parking lots, streets, stormwater hotspots and other small impervious areas. Several common potential on-site retrofit locations are described in Table 4. On-site retrofits treat the quality and/or reduce the volume of runoff generated by small urban source areas and rely on bioretention, filtering, infiltration, swales or rooftop treatment. On-site retrofits are an effective strategy in urban subwatersheds that lack space for storage retrofits, and can also provide excellent opportunities to improve public awareness and involvement.

TABLE 4
Common On-Site Retrofit Locations

Where	How
	Retrofits Appropriate for Roadways
Individual Streets	Look for opportunities with the street, its right of way, cul-de-sacs and traffic calming devices to treat stormwater runoff before it gets into the street storm drain network.
Little Retrofits	Convert or disconnect isolated areas of impervious cover and treat runoff in an adjacent pervious area using low tech approaches such as a filter strip.
	Other Retrofits for Consideration
Small Parking Lots	Insert stormwater treatment within or on the margins of small parking lots (less than five acres). In many cases, the parking lot is delineated into a series of smaller on-site treatment units.
Hardscapes/Landscapes	Reconfigure the plumbing of high visibility urban landscapes, plazas and public spaces to treat stormwater runoff with landscaping and other urban design features.
Underground	Provide stormwater treatment in an underground location where no surface land is available for surface treatment. Use this as a last resort at dense ultra-urban sites.

Nitrogen Removal BMPs. As the Town is located within the Connecticut River watershed and Long Island Sound drainage basin, the Town is subject to the requirements of the Long Island Sound Total Maximum Daily Load (TMDL) for Nitrogen as described in Appendix F, part B.I. of the 2016 Small MS4 General Permit. Per Appendix F, part B.I.1.c., the retrofit inventory shall include consideration of structural BMP installation for nitrogen removal. Attachment 1 to Appendix H describes the method to calculate BMP nitrogen load and nitrogen load reductions for structural BMPs, and also provides a table that classifies structural BMPs in terms of nitrogen reduction and a chart showing total estimated nitrogen removal for those practices, as provided below.

TABLE 5
Approaches to Retrofitting

Structural BMPs	Classification
Infiltration Trench	Runoff Reduction (RR)
Infiltration Basin or other Surface Infiltration Practice	Runoff Reduction (RR)
Bioretention Practice	Runoff Reduction (RR)
Gravel Wetland System	Stormwater Treatment (ST)
Porous Pavement	Runoff Reduction (RR)
Wet Pond or Wet Detention Basin	Stormwater Treatment (ST)
Dry Pond or Detention Basin	Runoff Reduction (RR)
Water Quality Swale	Runoff Reduction (RR)

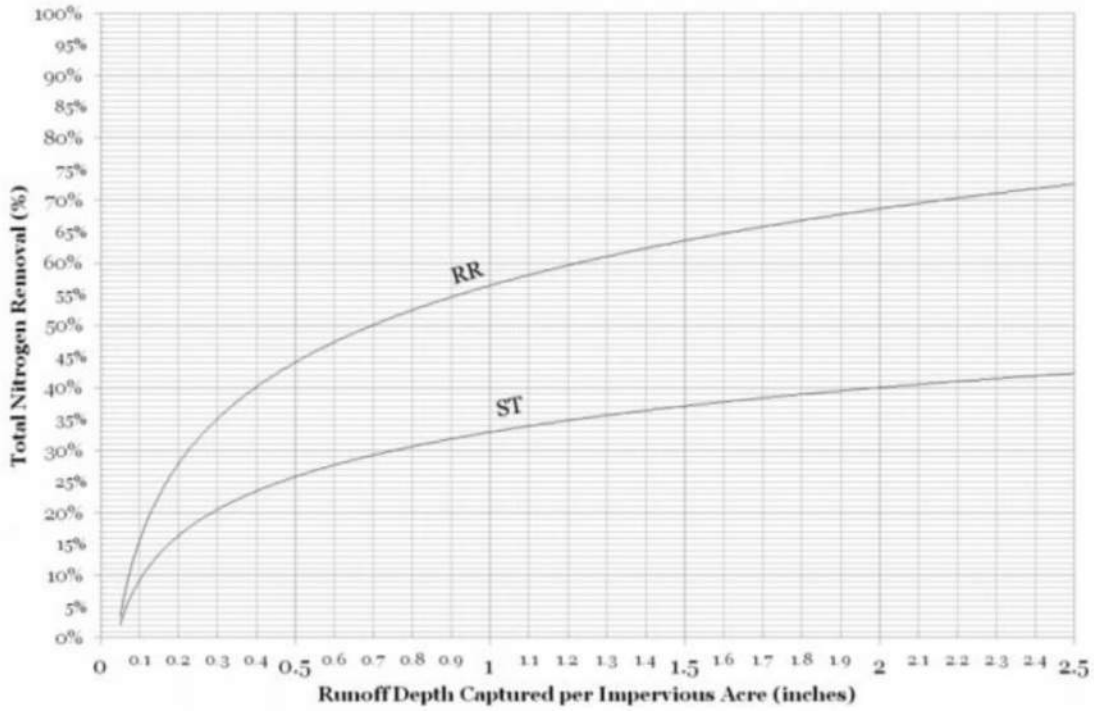


FIGURE 1. Total Nitrogen Removal for RR and ST Practices (from Attachment 1 to Appendix H)

The Town is required to install a minimum of one structural BMP targeting a catchment with high nitrogen load potential as a demonstration project within six years of the permit effective date.

Next Steps

Tighe & Bond has completed retrofit scoping and the desktop retrofit analysis and narrowed the potential retrofit locations down to roadways. The next steps in the retrofit process involve evaluation and ranking of retrofit BMP design concepts based on ability to disconnect impervious cover on-site, pollutant reduction requirements including targeting catchments with high nitrogen load potential, feasibility and performance, cost including long-term operations and maintenance, opportunities for public use and education, and community support.

More detailed site information will need to be collected to design and site the retrofit BMPs, including site-specific soil and water table conditions and current and future site uses and associated potential pollutant loading. The results of the Nitrogen Source Identification Report to be completed within four years of the permit effective date will inform the identification of potential catchments with high nitrogen loading.

\\tighebond.com\data\Data\Projects\S\S5005 Southampton\017 - MS4 Year 3 Compliance\Reports\Retrofit Inventory Desktop Analysis\Southampton Draft Retrofit Inventory Tech Memo_revised.docx

Tighe&Bond
Engineers | Environmental Specialists

ATTACHMENT 1

Parcel_ID	Parcel_Address	Name	Existing Impervious Area (Acres)	Access	Subsurface Geology	Wetlands (Acres)	Proximity to Aquifers (distance in miles)	Opportunities for Public Use and Education	Discharge to WQ Impaired Water
44_9_C	0 PEQUOT RD REAR		0	Limited Access via Pequot Rd	Swamp and Marsh Postglacial Deposits	4.4	Within High Yield Aquifer	None, wetland area	Pequot Pond
44_8_B	PEQUOT RD		0.08	Access via Pequot Rd	Coarse Glacial Stratified Deposits, Swamp and Marsh Postglacial Deposits	1.4	Within High Yield Aquifer	None, water supply interconnection	Pequot Pond
44_9_B	0 PEQUOT RD REAR		0	Limited Access via Pequot Rd	Swamp and Marsh Postglacial Deposits	0.3	Within High Yield Aquifer	None, wetland area	Pequot Pond
44_51	BLUEMER RD		0.04	Access via Bluemer Rd	Coarse Glacial Stratified Deposits, Swamp and Marsh Postglacial Deposits	0.1	Within High Yield Aquifer	None, old Fire Department building	Pequot Pond
8_36	7 MEADOW LN	Nancy Whittemore Conservation Area	0	Access via Meadow Ln	Alluvium Postglacial Deposits, Glaciolacustrine Fine Glacial Stratified Deposits	12.8	Within Medium Yield Aquifer	None, no public access	Manhan River

Legend

- Conservation Properties
- No Existing Impervious Area
- Top Sites
- N/A

Tighe&Bond
Engineers | Environmental Specialists

ATTACHMENT 2

ATTACHMENT 2
RETROFIT INVENTORY

Legend

Southampton Parcels

- Municipally Owned Parcels within UA
- Municipally Owned Parcels
- Town of Southampton Parcels
- Town Boundary
- MS4 Regulated Area (2010 Census)
- MS4 Regulated Area (2000 Census)
- Streams
- Ponds and Lakes

LOCUS MAP



N

0 2,000 4,000

Feet

1:41,387

NOTES

1. Based on MassGIS Color Orthophotography (2013)
2. Based on Southampton Standardized Assessors' Parcels (2020)

MS4 Annual Report
Southampton, MA

June 2021

Tighe&Bond
Engineers | Environmental Specialists

J:\S\S5005 Southampton\017 - MS4 Year 3 Compliance\Reports\Retrofit Inventory Desktop Analysis\GIS Analysis\Southampton_Retrofit_Inventory_Desktop_Analysis.mxd [Exported By: KDippold, 6/23/2021, 9:52:02 AM]


E-0714-18A

Nitrogen and Phosphorous Source Identification Report

June 2021

Nitrogen and Phosphorous Source Identification Report

Town of Southampton

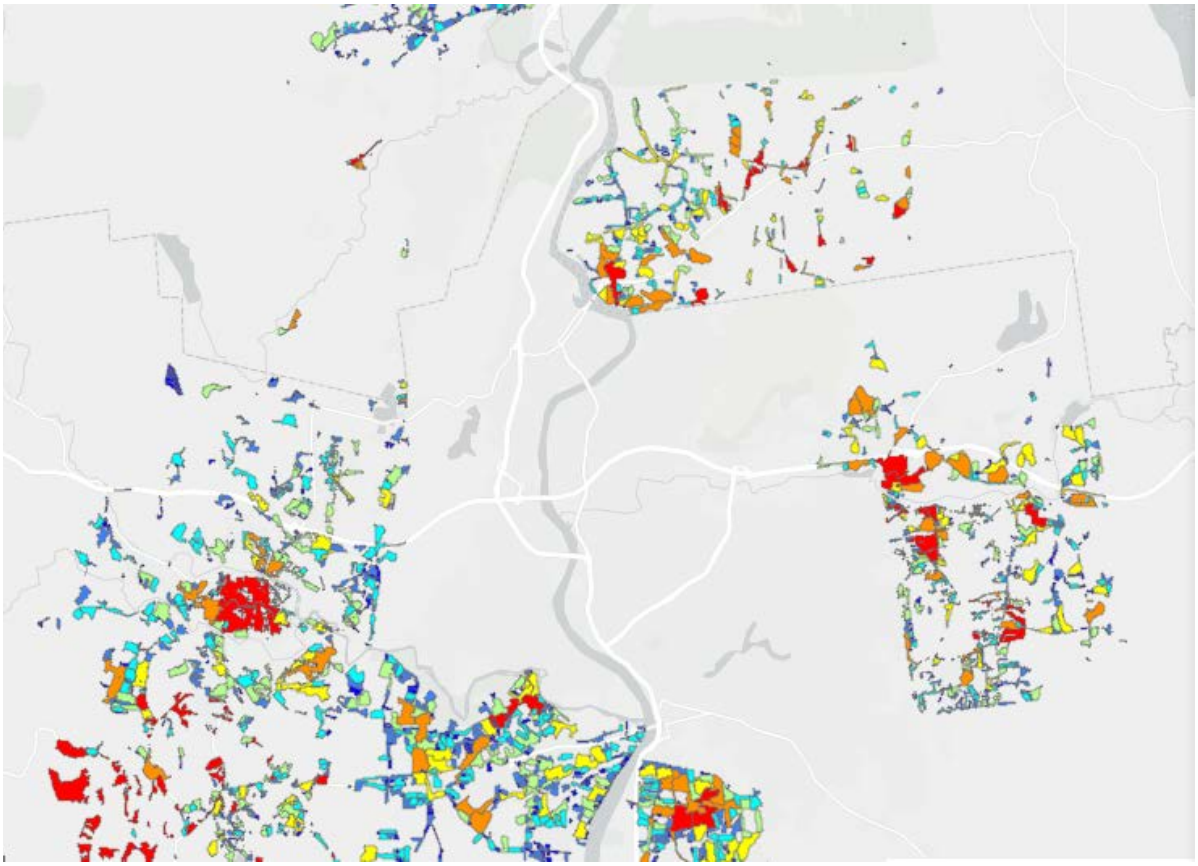

Prepared by: Pioneer Valley Planning Commission
June 2021

FINAL DRAFT

This document is a grant deliverable and is

not submitted as a regulatory compliance document.

Provided under separate cover

Town of Southampton Revised Stormwater Bylaw
Excerpt from 2021 Town Meeting Warrant

May 25, 2021

TOWN OF SOUTHAMPTON

ANNUAL TOWN MEETING WARRANT

Saturday, June 12, 2021
9:00 A.M.

LABRIE FIELD
STRONG ROAD
SOUTHAMPTON, MASSACHUSETTS

TABLE OF CONTENTS

ARTICLE 1 PRESENTATION OF CERTIFICATES 3

ARTICLE 2 AMENDMENT TO ARTICLE III SELECT BOARD GENERAL BY-LAW 3

ARTICLE 3 AMENDMENT TO ARTICLE VII GENERAL GOVERNMENT GENERAL BY-LAW 6

ARTICLE 4 AMENDMENT TO ARTICLE VIII RESTRICTION ON ISSUANCE OF LOCAL LICENSES OR PERMITS GENERAL BY-LAW 8

ARTICLE 5 AMENDMENT TO ARTICLE XII OVERNIGHT PARKING GENERAL BY-LAW 9

ARTICLE 6 AMENDMENT TO ARTICLE XVII FIRE LANES AND FIRE HYDRANTS GENERAL BY-LAW 10

ARTICLE 7 AMENDMENT TO ARTICLE XVIIII COUNCIL ON AGING GENERAL BY-LAW 11

ARTICLE 8 AMENDMENT TO ARTICLE XIX SIDEWALK CLEARING GENERAL BY-IAW 12

ARTICLE 9 AMENDMENT TO ARTICLE XXXIII COMMUNITY PRESERVATION GENERAL BY-IAW 13

ARTICLE 10 AMENDMENT TO ARTICLE XXX WETLANDS PROTECTION GENERAL BY-IAW 16

ARTICLE 11 AMENDMENT TO ZONING MAP ZONING BY-LAW SECTION III - B 17

ARTICLE 12 AMENDMENT TO SECTION XIV OF THE ZONING STORMWATER BY-LAW 18

ARTICLE 13 TRANSFER FROM FREE CASH TO THE CAPITAL STABILIZATION FUND 32

ARTICLE 14 TRANSFER FROM FREE CASH TO THE OPERATING STABILIZATION FUND 30

ARTICLE 15 TRANSFER FROM FREE CASH TO THE OPEB FUND 30

ARTICLE 16 CITIZEN PETITION: SALARY INCREASE FOR THE TOWN CLERK AND TREASURER/COLLECTOR 30

ARTICLE 17 ANNUAL OPERATING BUDGET FOR FISCAL 2022 (Base Budget Non-Override Budget) 30

ARTICLE 18 GENERAL OVERRIDE FOR THE OPERATING BUDGET (Supplemental Operating Budget Override Budget) 31

ARTICLE 19 TRANSFER STATION ENTERPRISE FISCAL 2022 BUDGET 31

ARTICLE 20 WATER ENTERPRISE FISCAL 2022 BUDGET 32

ARTICLE 21 FUNDING FOR WATER DEPARTMENT REPLACEMENT BOX TRUCK 32

ARTICLE 22 FUNDING FOR WATER DEPARTMENT ASSET PLANNING GRANT 32

ARTICLE 23 TRANSFER FROM AMBULANCE RECEIPTS TO THE AMBULANCE DEBT ACCOUNT FY 21 32

ARTICLE 24 FUNDING FOR HIGHWAY PLOW/DUMP TRUCK REPLACEMENT (DEBT EXCLUSION) 32

ARTICLE 25 FUNDING FOR ACQUISITION OF THE RIGHT OF WAY FOR GREENWAY BIKE PEDESTRIAN TRAIL (DEBT EXCLUSION) 33

ARTICLE 26 TRANSFER FOR NEW VOTING MACHINES FOR TOWN CLERK 33

ARTICLE 27 TRANSFER FOR ECODE 360 BY-LAW SOFTWARE PROGRAM FOR TOWN CLERK 33

ARTICLE 28 TRANSFER FOR BOILER & HOT WATER TANK REPLACEMENT AT EDWARDS LIBRARY 33

ARTICLE 29 TRANSFER FOR TWO BOILER/FURNACE WITH A/C REPLACEMENT POLICE STATION.....33
ARTICLE 30 TRANSFER FOR HIGHWAY ONE TON TRUCK WITH PLOW & DROP IN SANDER REPLACEMENT.....33
ARTICLE 31 TRANSFER FOR CENTER CEMETERY WATER LINE REPLACEMENT.....34
ARTICLE 32 TRANSFER FOR NORRIS SCHOOL REPLACE REMAINING BROKEN SIDEWALK PORTIONS.....34
ARTICLE 33 TRANSFER FOR NORRIS SCHOOL REPLACE CARPETING IN MORE THAN 10 ROOMS.....34
ARTICLE 34 TRANSFER FOR NORRIS SCHOOL FOR REPAIR OF MASONRY ISSUES MAJOR - EXTERIOR AND MINOR - INTERIOR.....34
ARTICLE 35 TRANSFER FOR NORRIS SCHOOL FOR REPLACEMENT OF INTERIOR CLASSROOM DOORS & DOOR CLOSERS.....34
ARTICLE 36 TRANSFER FOR NORRIS SCHOOL FOR REPLACEMENT OF VERTICAL BLINDS.....34
ARTICLE 37 FUNDING FOR MS-4 MANAGEMENT PERMIT EXPENSES.....35
ARTICLE 38 REVOLVING FUND SPENDING LIMITS.....35
ARTICLE 39 REPORT OF THE COMMUNITY PRESERVATION COMMITTEE.....36
ARTICLE 40 FUNDING FOR OPEN SPACE COMMITTEE FOR EDUCATIONAL BARNES AQUIFER PAMPHLET PROGRAM.....36
ARTICLE 41 FUNDING FOR CONSERVATION COMMISSION FOR REQUIRED 50% MATCH FOR MASS. TRAILS GRANT PHASE II.....37
ARTICLE 42 FUNDING FOR EDWARDS PUBLIC LIBRARY TO CONTINUE PLACING HISTORICAL RESOURCE MATERIALS ON THEIR WEBSITE.....37
BUDGET ATTACHEMNTS FY 2022 ATTACHMENTS (Non-Override and Override)

ARTICLE 12 AMENDMENT TO SECTION XIV OF THE ZONING STORMWATER BY-LAW

To see if the Town will vote to amend the Town's Zoning Bylaw by deleting Section XIV of the Zoning Bylaw in its entirety and inserting in the Town's General Bylaw a new "Stormwater Management & Erosion and Sediment Control Bylaw" as follows:

Section XIV
Town of Southampton
Stormwater Management & Erosion and Sediment Control

A. Purpose and Authority

B. Definitions

C. Applicability

D. Exemptions

E. Administration

F. Enforcement and Penalties

G. Surety

H. Final Reports

I. Certificate of Completion

J. Severability

A. PURPOSE AND AUTHORITY

1. Purpose

a. The purpose of this Bylaw is to better manage land development in order to protect, maintain, and enhance the public health, safety, and general welfare of the citizens of Southampton by establishing minimum requirements and procedures to control the adverse impacts associated with stormwater runoff.

b. The proper management of stormwater runoff will meet the following objectives:
(1) Reduce the adverse water quality impacts of stormwater discharges to rivers, lakes, reservoirs and streams in order to attain federal water quality standards;

(2) Prevent the discharge of pollutants, including hazardous chemicals, into stormwater runoff;
(3) Minimize the volume and rate of stormwater that is discharged, to rivers, streams, reservoirs, lakes and combined sewers that flows from any site during and following development;
(4) Prevent erosion and sedimentation from land development, and reduce stream channel erosion caused by increased runoff;
(5) Provide for the recharge of groundwater aquifers and maintain the base flow of streams;
(6) Provide stormwater facilities that are attractive, maintain the natural integrity of the environment, and are designed to protect public safety;
(7) Maintain or reduce pre-development runoff characteristics after development to the maximum extent feasible;
(8) Minimize damage to public and private property from flooding;
(9) Ensure that these management controls are properly maintained.

c. This Bylaw and its associated regulations are also intended to bring the Town of Southampton into compliance with requirements in the United States Environmental Protection Agency National Pollutant Discharge Elimination System (NPDES) General Permit for Stormwater Discharges from Small Municipal Separate Storm Sewer Systems in Massachusetts ("Massachusetts Small MS4 General Permit").

2. Authority

The Southampton Planning Board will serve as the Stormwater Authority and shall administer, implement, and enforce this Bylaw. Any powers granted to or duties imposed upon the Planning Board hereunder may be delegated in writing by the Planning Board to any Town Official, including but not limited to the Highway Superintendent.

B. DEFINITIONS

The following definitions describe the meaning of the terms used in this Bylaw:

"Alter" is any activity that will measurably change the ability of a ground surface area to absorb water or will change existing surface drainage patterns. Alter may be similarly represented as "alteration of drainage characteristics," and "conducting land disturbance activities."

"Adverse impact" means any deleterious effect on waters or wetlands, including their quality, quantity, surface area, species composition, aesthetics or usefulness for human or natural uses which are or may potentially be harmful or injurious to human health, welfare, safety or property, to biological productivity, diversity, or stability or which unreasonably interfere with the enjoyment of life or property, including outdoor recreation.

"Agricultural activity" producing or raising one or more of the following agricultural commodities for commercial purposes:

1. animals, including but not limited to livestock, poultry, and bees;

2. fruits, vegetables, berries, nuts, maple sap, and other foods for human consumption; and

3. feed, seed, forage, tobacco, flowers, sod, nursery or greenhouse products, and ornamental plants or shrubs.

and as further defined by the Massachusetts Wetlands Protection Act and its implementing regulations.

"Authorized Enforcement Agency" is the Southampton Planning Board, including its agents designated to enforce this Bylaw.

"Best management practices" (BMPs) are structural or biological devices that temporarily store or treat stormwater runoff to reduce flooding, remove pollutants, and provide other amenities. They can also be non-structural practices that reduce pollutants at their source. BMPs are described in the Massachusetts Stormwater Handbook described below.

"Construction activity" is disturbance of the ground by removal of vegetative surface cover or topsoil, grading, excavation, clearing and/or filling.

"Design storm" is a rainfall event of specified size and return frequency that is used to calculate the runoff volume and peak discharge rate to a BMP.

"Detention" is the temporary storage of storm runoff in a BMP, which is used to control the peak discharge rates, and which provides gravity settling of pollutants.

"Disturbance" is any land clearing, grading, bulldozing, digging or similar activities.

"Erosion" is the wearing away of the land surface by natural or artificial forces, such as wind, water, ice, gravity, or vehicle traffic, and subsequent detachment and transportation of soil particles.

"Erosion and sediment control plan" is a document containing narrative, drawings and details—developed by a qualified professional engineer (PE) or a certified professional in erosion and sedimentation control (CPESC) — that includes best management practices or equivalent measures designed to control surface runoff, erosion, and sedimentation during construction and construction-related land disturbance activities.

"Flooding" is a local and temporary inundation or a rise in the surface of a body of water, such that it covers land not usually under water.

"Forest Cutting Plan" is a plan for the cutting of trees on forest land that is prepared and submitted in accordance with M.G.L. c. 132, Sections 40 - 46A. The Forest Cutting Plan requires approval by a Service Forester of the Massachusetts Department of Conservation and Recreation, as provided under 302 CMR 16.00, *et seq.*

"Grading" means changing the level or shape of the ground surface.

"Groundwater" is all water beneath any land surface, including water in the soil and bedrock beneath water bodies, but not including water in manmade structures.

"Impervious surface" is any material or structure on or above the ground that prevents water from infiltrating through the underlying soil. Impervious surface is defined to include, but not limited to: paved parking lots, rooftops, driveways, patios, and paved roads.

"Infiltration" is the downward movement of water from the surface to the subsoil.

"Low impact development" is a development approach that seeks to mimic (or in the case of redevelopment, restore/recreate) a site's predevelopment hydrology through protection of on-site natural features and environmentally sensitive site design that limits impervious areas, preserves open space, and uses decentralized small scale facilities to capture and manage rainfall (or snowmelt) close to where it falls. These small-scale facilities serve to slow, absorb, and treat flow and include bioretention areas, grass swales, porous pavements, cisterns, and green roofs and walls.

"Massachusetts Stormwater Handbook and Stormwater Standards" is the guidance issued by MassDEP, and as amended, that coordinates the requirements prescribed by state regulations promulgated under the authority of the Massachusetts Wetlands Protection Act G.L. c. 131, § 40 and Massachusetts Clean Waters Act G.L. c. 21, §§ 23-56. The Handbook addresses stormwater impacts through implementation of performance standards to promote increased stormwater recharge, the treatment of runoff from polluting land uses, low impact development (LID)

techniques, pollution prevention, the removal of illicit discharges to stormwater management systems, and improved operation and maintenance of stormwater best management practices (BMPs). MassDEP applies the Stormwater Management Standards pursuant to its authority under the Wetlands Protection Act, M.G.L. c. 131, § 40, and the Massachusetts Clean Waters Act, M.G.L. c. 21, §§ 26-53. The revised Stormwater Management Standards have been incorporated in the Wetlands Protection Act Regulations, 310 CMR 10.05(6)(k) and the Water Quality Certification Regulations, 314 CMR 9.06(6)(a).

"New development" is any construction activities or land alteration resulting in total earth disturbances greater than 40,000 square feet (or activities that are part of a larger common plan of development disturbing greater than 40,000 square feet) on an area that has not previously been developed to include impervious cover.

"Nonpoint source pollution" is pollution from many diffuse sources caused by rainfall or snowmelt moving over and through the ground. As the runoff moves, it picks up and carries away natural and human-made pollutants, finally depositing them into water resource areas.

"Operation and maintenance plan" is a plan that defines the functional, financial and organizational mechanisms for the ongoing operation and maintenance of a stormwater management system to ensure that it continues to function as designed.

"Owner" is the person with a legal or equitable interest in a property.

"Peak discharge" is the maximum instantaneous rate of flow during a storm, usually in reference to a specific design storm event.

"Person" is any individual, group of individuals, or entity, including an association, partnership, corporation, company, business, organization, trust, estate, administrative agency, public or quasi-public corporation or body, the Commonwealth or political subdivision thereof.

"Point source" is any discernible, confined, and discrete conveyance, including but not limited to any pipe, ditch, channel, tunnel, conduit, well, discrete fissure, or container, from which pollutants are or may be discharged.

"Pollutant" is any element of property or sewage, agricultural, industrial or commercial waste, runoff, leachate, heated effluent, or other matter whether originating at a point or nonpoint source, that is or may be introduced into any sewage treatment works or Waters of the Commonwealth. Pollutants shall include:

1. Paints, varnishes and solvents;
2. Oil and other automotive fluids;
3. Nonhazardous liquid and solid wastes and yard wastes;
4. Refuse, rubbish, garbage, litter, or other discarded or abandoned objects,

accumulations and floatables;
5. Pesticides, herbicides and fertilizers;
6. Hazardous materials and wastes; sewage, fecal coliform and pathogens;
7. Dissolved and particulate metals;
8. Animal wastes and residues;
9. Rock, sand, salt and soils;
10. Construction wastes and residues;
11. Noxious or offense matter of any kind.

"Recharge" is the replenishment of underground water reserves.

"Redevelopment" is any construction, land alteration, or improvement of impervious surfaces resulting in total earth disturbances greater than 40,000 square feet or activities that are part of a larger common plan of development disturbing greater than 40,000 square feet that does not meet the definition of "new development" (see above).

"Related entities" are any corporation in which the owner is an officer, director or shareholder; a limited partnership in which the owner is a limited partner or general partner; a general partnership in which the owner is a partner; a limited liability company in which the owner is a shareholder or director; a trust in which the owner is a trustee or beneficiary; or any other entity in which the owner has a beneficial interest.

"Retention" is the holding of runoff in a basin without release except by means of evaporation, infiltration, or emergency bypass.

"Runoff" is rainfall, snowmelt, or irrigation water flowing over the ground surface.

"Sediment" is any mineral or organic soil material that is transported by wind or water from its origin to another location, the product of erosion processes.

"Sedimentation" is a process of depositing material that has been suspended and transported in water.

"Site" is the area extent of construction activities, including but not limited to the creation of new impervious cover and improvement of existing impervious cover.

"Stormwater Authority" administers, implements, and enforces the Southampton Stormwater Management and Erosion and Sediment Control Bylaw and associated regulations. See Section A above for more information on Authority and Section E below for more information on Administration.

"Stormwater management" is the use of structural or non-structural practices that are designed to reduce stormwater runoff pollutant loads, discharge volumes, and/or peak flow discharge rates.

"Stormwater management permit" is the permit issued by the Southampton Planning Board, after review of an application, including plans (stormwater management and erosion and sediment control), calculations, and other supporting documents, that is designed to protect the Town from the adverse effects of uncontrolled and untreated stormwater runoff.

"Stormwater management plan" is a plan to be submitted with the application for a Stormwater Management Permit, which shall include current and proposed site conditions, proposed improvements, proposed stormwater control measures, development schedules, and such other matters as may be required by the Southampton Planning Board.

"Stop work order" is an order issued that requires that all construction activity on a site be stopped.

C. APPLICABILITY

1. This Bylaw shall apply throughout the Town of Southampton. Prior to the issuance of any Special Permit, site plan approval, or other development permit for any proposed new development or redevelopment projects listed below, a stormwater management permit, or a waiver of the requirement for a stormwater management permit, must be approved by the Southampton Planning Board. No person shall, on or after the effective date of the Bylaw, initiate any land clearing, land grading, earth moving or construction activities without first complying with this Bylaw. The following uses and activities shall be required to submit a complete stormwater management permit application which shall include: a stormwater management plan, including drainage reports, an erosion and sediment control plan, construction drawings, specifications, operation and maintenance plan, and as-built information in conformance with the requirements of this Bylaw and associated regulations:

    a. Multi-family residential developments involving four or more units;
    b. Any new commercial, industrial, and/or institutional structures with at least 5,000 square feet of gross floor area, 10,000 square feet of impervious surface, or that require 10 or more parking spaces.
    c. Redevelopment or additions to existing commercial, industrial, and/or institutional uses that result in an additional impervious surface area or gross floor area of greater than 5,000 square feet, or that results in an increase of 10 or more parking spaces.
    d. Construction of subdivisions and/or construction activities of any kind disturbing greater than 40,000 square feet.

e. Development or redevelopment involving multiple separate construction activities in discontinuous locations or on different schedules if the activities are part of a larger common plan of development that all together disturbs greater than 40,000 square feet.

D. EXEMPTIONS

1. The following activities may be exempt from the requirements for submittal and approval of a stormwater management permit, but must meet the stormwater management and erosion and sediment control performance standards as described in the associated regulations:
   a. Any agricultural activity that is consistent with an approved soil conservation plan prepared or approved by the Natural Resources Conservation Service;
   b. Any logging that is consistent with a Forest Cutting Plan approved under the Forest Cutting Practices Act by Massachusetts Department of Conservation and Recreation;
   c. Additions or modifications to existing single-family structures that do not disturb more than 40,000 square feet of land;
   d. Developments—other than a single-family dwelling, where "approval is not required"—that do not disturb more than 40,000 square feet of land, provided that they are not part of a larger common development plan;
   e. Repairs to any stormwater treatment system deemed necessary by the Southampton Planning Board or Highway Department;
   f. Any emergency activity that is immediately necessary for the protection of life, property or the environment, as determined by the Southampton Planning Board or Highway Department; and
   g. Activities that are exclusively limited to maintenance and improvement of existing sidewalks and roadways (including widening less than a single lane, adding shoulders, correcting substandard intersections with such elements as turning lanes, improving existing drainage systems, and repaving projects). Note that roadway widening or improvements that increase the amount of impervious area on the redevelopment site by greater than or equal to a single lane width are subject to the requirements of this Bylaw.

E. ADMINISTRATION

1. As the Stormwater Authority, the Planning Board will review all applications for a stormwater management permit under this Bylaw. Upon receipt of a complete application package at a regularly scheduled meeting of the Planning Board, the Board shall transmit one (1) copy of the completed application package to the Highway Department for review and comment and file one (1) copy of the completed application package in the office of the Town Clerk. The date of the regularly scheduled meeting

of the Board at which the completed application package is accepted shall become the date of receipt and the start date for all deadlines for action by the Board as set forth herein.

Public Hearing. The Planning Board shall, within twenty-one (21) days of receipt of a complete application for a Stormwater Management Permit, hold a public hearing on the matter to allow comment from abutters, other boards and commissions and staff. The Board shall take final action on the application within sixty-five (65) days of the receipt of the complete application unless the time for action is extended by mutual written consent of the applicant and the Planning Board. Notice of the public hearing shall be given by publication in a newspaper of local circulation, by posting at the office of the Town Clerk, and by first-class mailings to abutters at least seven (7) days prior to the initial public hearing. The application and the Erosion and Sediment Control Plan shall be made available for inspection by the public during normal business hours at the Office of the Planning Board and the Office of the Town Clerk.

The applicant shall submit any additional information in response to all reasonable requests of the Stormwater Authority and/or any duly authorized representatives of the Stormwater Authority.

Project Changes. The permittee, or their agent, must notify the Stormwater Authority in writing of any change or alteration of a land disturbance or construction activity authorized in a Stormwater Management Permit before any change or alteration occurs. If the Board determines that the change or alteration is significant, the Board may require that an amended Application be filed and a new public hearing held. If any change or alteration from the Stormwater Management Permit occurs during any land disturbing activities, the Board may require the installation of interim erosion and sedimentation control measures before approving the change or alteration as part of a formal application process.

2. The Planning Board may adopt and periodically amend rules and regulations relating to the procedures, standards, and administration of this Stormwater Management Bylaw, by majority vote of the Planning Board, after conducting a public hearing to receive comments on any proposed revisions. Such hearing date shall be advertised in a newspaper of general local circulation at least seven days prior to the hearing date.

3. The Planning Board may waive strict compliance with any or all of the requirements of this Bylaw for a project that will, in its judgement, generate minimal stormwater runoff and erosion and sedimentation, have minimal impact on the municipal stormwater system and nearby surface waters, and if such action is allowed by Federal, State, and local statutes, bylaws, and/or regulations; is in the public interest; and is consistent with the purposes of this Bylaw.

4. The Planning Board's action, rendered in writing, may consist of any of the following as a result of an application for a Stormwater Management Permit: Approval; Approval subject to conditions; Disapproval.

5. The Planning Board may establish a permit review fee schedule, based on the type and complexity of projects, and may update this fee as needed, to cover the costs of permit administration for Stormwater Management Permits. The Stormwater Authority may require the applicant to pay reasonable costs to be incurred by the Stormwater Authority for the employment of outside consultants pursuant to Stormwater Authority regulations and as authorized by G.L. c. 44, § 53G.

6. This Bylaw is intended to integrate with other parts of the Town's land use bylaws and regulations and not replace any other such requirements.

F. ENFORCEMENT AND PENALTIES

1. Violations

   Any construction activity that has commenced or is conducted contrary to this Bylaw may be restrained by injunction or otherwise abated in a manner provided by law.

2. Notice of Violation

   When the Southampton Planning Board determines that an activity is not being carried out in accordance with the requirements of this Bylaw or associated regulations, it shall issue a written notice of violation to the owner of the property. The notice of violation shall contain:

   a. The name and address of the owner applicant;
   b. The address when available or the description of the building, structure, or land upon which the violation is occurring;
   c. A statement specifying the nature of the violation;
   d. A description of the remedial measures necessary to bring the site into compliance with this Bylaw and a time schedule for the completion of such remedial action;
   e. A statement of the penalty or penalties that shall or may be assessed against the person to whom the notice of violation is directed;
   f. If the Highway Department, Stormwater Authority, or its authorized agent determines that abatement or remediation of adverse impacts is required, the order shall set forth a deadline by which such abatement or remediation must be completed. Said order shall further provide that, should the violator or property owner fail to abate or perform remediation within the specified deadline, the Town may, at its option, pursue a Court Order allowing the Town to undertake such work, and expenses thereof shall be charged to the violator.

If the Highway Department or Stormwater Authority takes action upon failure of the violator or owner to abate or remediate, notice shall be given to the violator and owner of the costs, including administrative costs, incurred by the Town. Said notice shall be sent within thirty (30) days of completion of all measures necessary to abate the violation or to perform remediation. The violator or owner shall also be notified that they may, within thirty (30) days of receipt of said notice, file an appeal in writing to the Board of Selectmen objecting to either the amount or basis of the costs incurred. If the amount due is not received by the expiration of the time in which to file an appeal or within thirty (30) days following a decision by the Board of Selectmen affirming or reducing the costs, or from a final decision of a court of competent jurisdiction, the costs shall become a special assessment against the property owner and shall constitute a lien on the owner's property for the amount of said costs. Interest shall begin to accrue on any unpaid costs at the statutory rate provided by MGL c.59, §57 after the thirty-first day at which the costs first become due.

3. Stop Work Orders

Persons receiving a notice of violations will be required to halt all construction activities. This "stop work order" will be in effect until the Southampton Planning Board confirms that the development activity is in compliance and the violation has been satisfactorily addressed. Failure to address a notice of violation in a timely manner can result in civil or monetary penalties in accordance with the enforcement measures authorized in this Bylaw. The Southampton Planning Board may utilize the services of a Massachusetts registered engineer to verify compliance at the Applicant's expense.

4. Non-Criminal Disposition

The Town of Southampton may elect to utilize the non-criminal disposition procedure set forth in Southampton's Town Bylaws. The Southampton Planning Board shall be the enforcing entity. The penalty for the 1st violation shall be $100. The penalty for the 2nd violation shall be $200. The penalty for the 3rd and subsequent violations shall be $ 300. Each day or part thereof that such violation occurs or continues shall constitute a separate offense.

5. Appeals

Unless otherwise stated herein, the decisions or orders of the Stormwater Authority shall be final. Further relief shall be appealed to a court of competent jurisdiction.

The Stormwater Authority may require the applicant to post surety before the start of land disturbance or construction activity. The form of the surety shall be approved by Town Counsel

and be in an amount deemed sufficient by the Stormwater Authority to ensure that the work will be completed in accordance with the permit. If the project is phased, the Board may release part of the surety as each phase is completed in compliance with the permit but the surety may not be fully released until the Board has received the final report as required by Section 12 and the permittee is issued a certificate of completion. If the permittee defaults on any obligations imposed by the Stormwater Management Permit, the Stormwater Authority may

G. SURETY

(after providing written notification to the permittee) inform the holder of the surety (and the municipal treasurer if the treasurer is not holding the funds) of the default, in which event the Town shall be entitled to use the surety funds to bring the site into compliance with the Stormwater Management Permit.

H. FINAL REPORTS

Upon completion of the work and no later than 180 days after completion of construction, the permittee shall submit a report (including certified as-built construction plans) from a Registered Professional Engineer (PE) certifying that the project has been completed in accordance with the conditions of the Stormwater Management Permit and the plans approved thereunder. The as-built drawings must depict all on site controls, both structural and non-structural, designed to manage the stormwater associated with the completed site (post construction stormwater management). Any discrepancies with the approved permit plans shall be noted in the cover letter submitted with the report and as-built plans.

I. Certificate of Completion

The Board shall issue a letter certifying completion of a project following receipt and review of a final report and as-built plan showing that all work allowed under the permit has been satisfactorily completed in conformance with this Bylaw and any regulations enacted hereunder.

J. SEVERABILITY

The provisions of this by-law are hereby declared to be severable. If any provision, paragraph, sentence, or clause of this Bylaw or the application thereof to any person, establishment, or circumstances shall be held invalid, such invalidity shall not affect the other provisions or application of this Bylaw.
or take any other action relative thereto.

And you are hereby directed to serve this Warrant by posting attested copies thereof in six usual places in said Town, seven (7) days at least before the time of holding said meeting. Hereof, fail not, and make due return of the Warrant, with your doings thereon, to the Town Clerk, at the time and place of meeting, as aforesaid.

Given under our hands this 25th day of May in the year Two Thousand and Twenty-One.

SELECT BOARD

Maureen Groden

Francine Tishman

Matt Roland

Christine Fowles

A True Copy:
ATTEST: _____
Constable

OFFICER'S RETURN

Hampshire, SS Date: _____

This is to certify that I have served the within warrant by posting attested copies thereof in six usual places seven (7) days at least before the time of holding said meeting.

_____
Constable

A True Copy, ATTEST:
Lucille Dalton
Town Clerk of Southampton

PY5 MS4 Program Presentation

July 2022







SOUTHAMPTON STORMWATER PROGRAM UPDATE

Select Board Meeting
July 5, 2022

Thomas LeCourt, PE - Tighe & Bond


PURPOSE OF THIS PRESENTATION

- **Provide an update on Southampton's ongoing stormwater management program**
  - Last year's accomplishments (Year 4)
  - This year's planned activities (Year 5)
  - Future Permit Year requirements
- **Solicit feedback on the stormwater program**

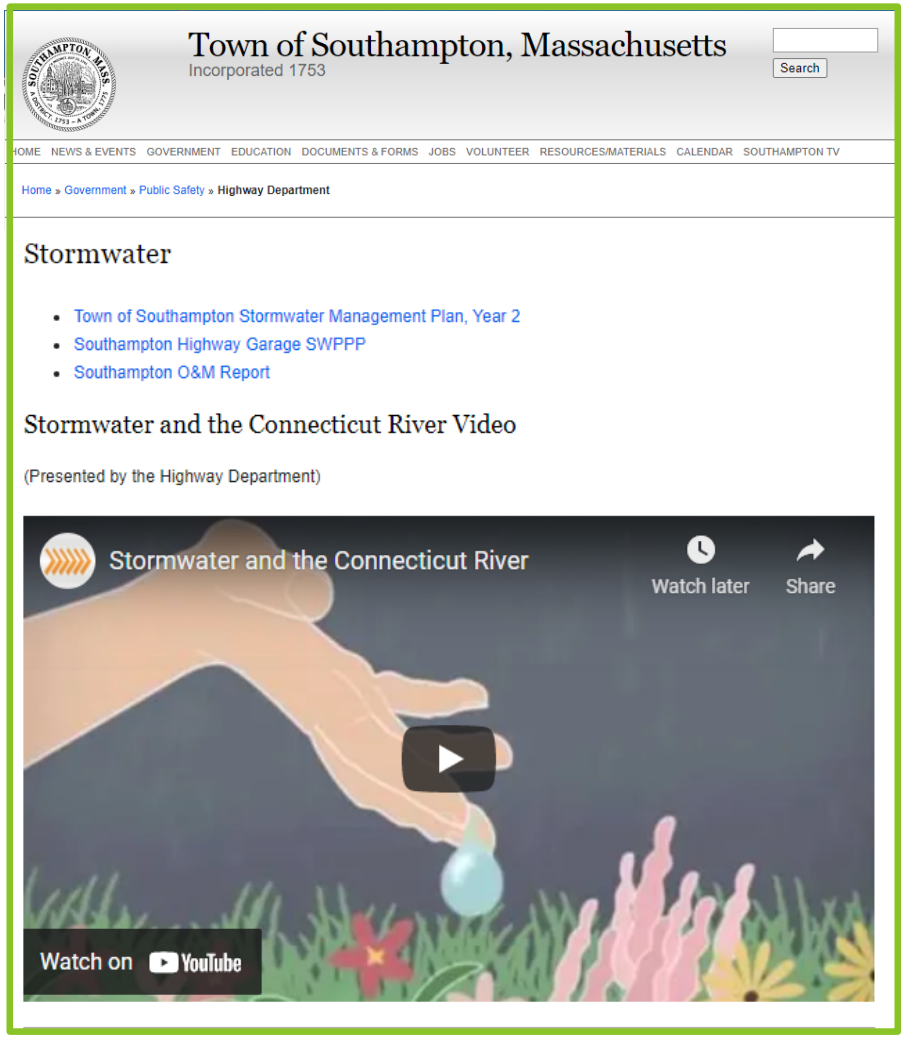

WHAT IS STORMWATER?

- Rainwater that falls on paved surfaces and lawns becomes stormwater
- If it doesn't soak into the ground, stormwater heads for the nearest storm drain
- Storm drains feed to outfalls that dump stormwater into waterways
- When stormwater picks up trash or chemicals, that's stormwater pollution
- Stormwater pollution is the fastest growing type of water pollution in Massachusetts

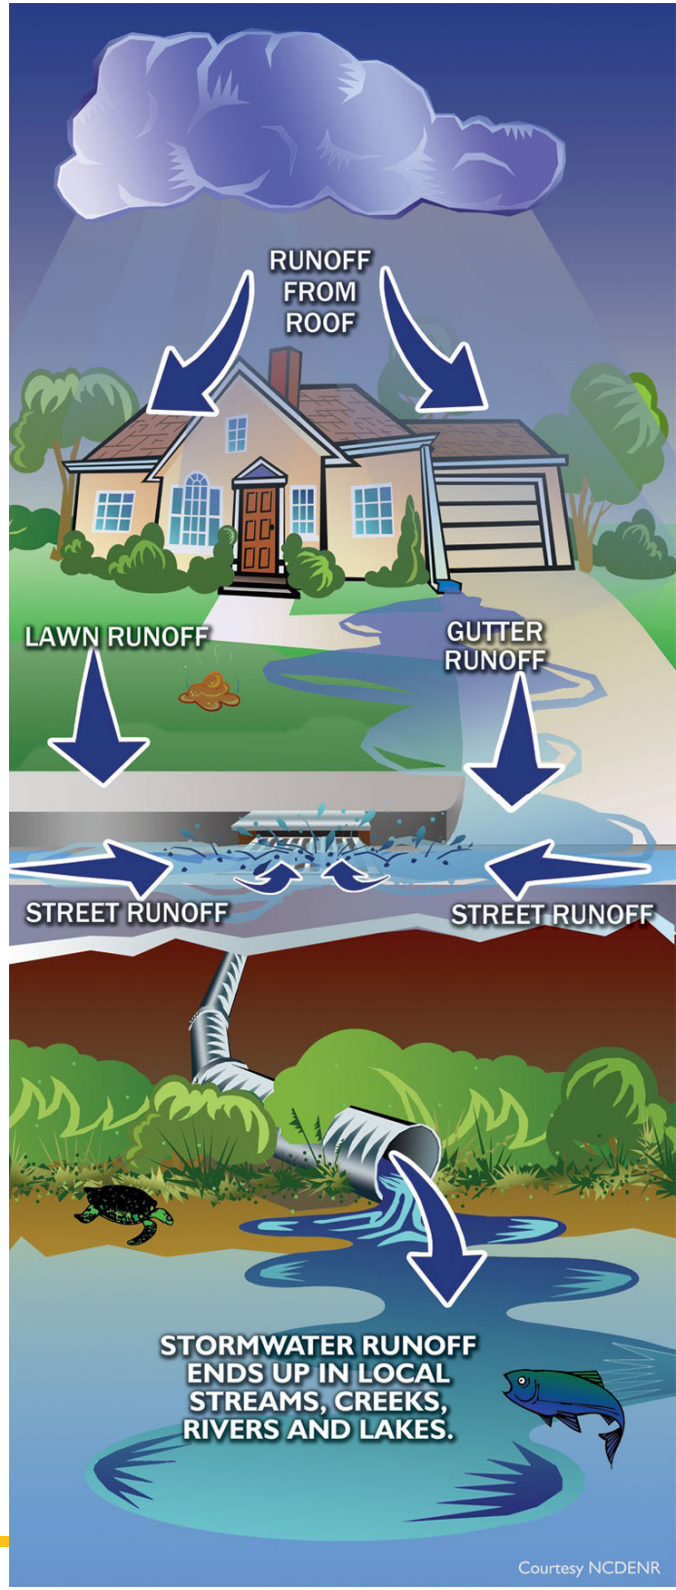


WHAT IS STORMWATER? (CONT.)






Runoff Discharges to Nearby Waters

40% of known pollution to the nation's waters is caused by stormwater

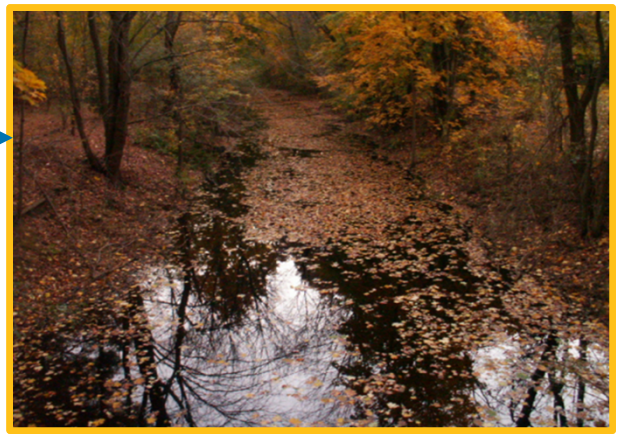


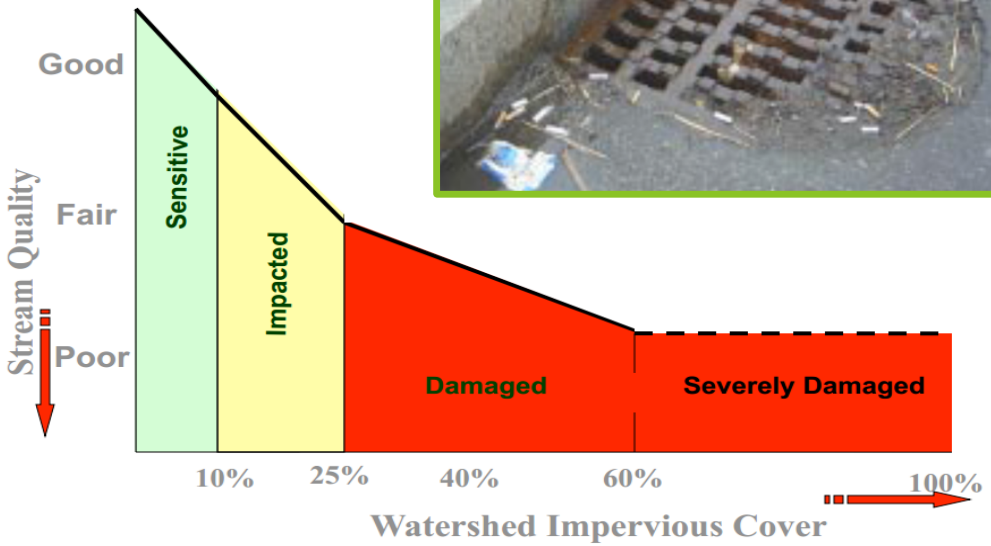

Typical pollutants in stormwater are trash, oil, fertilizers, sediment, sand, and bacteria.

EPA'S SMALL MS4 STORMWATER PROGRAM

- **MS4 = Municipal Separate Storm Sewer System**
- **Jointly administered by EPA and MassDEP**
- **Southampton's MS4 area includes all drainage within the "urbanized area"**

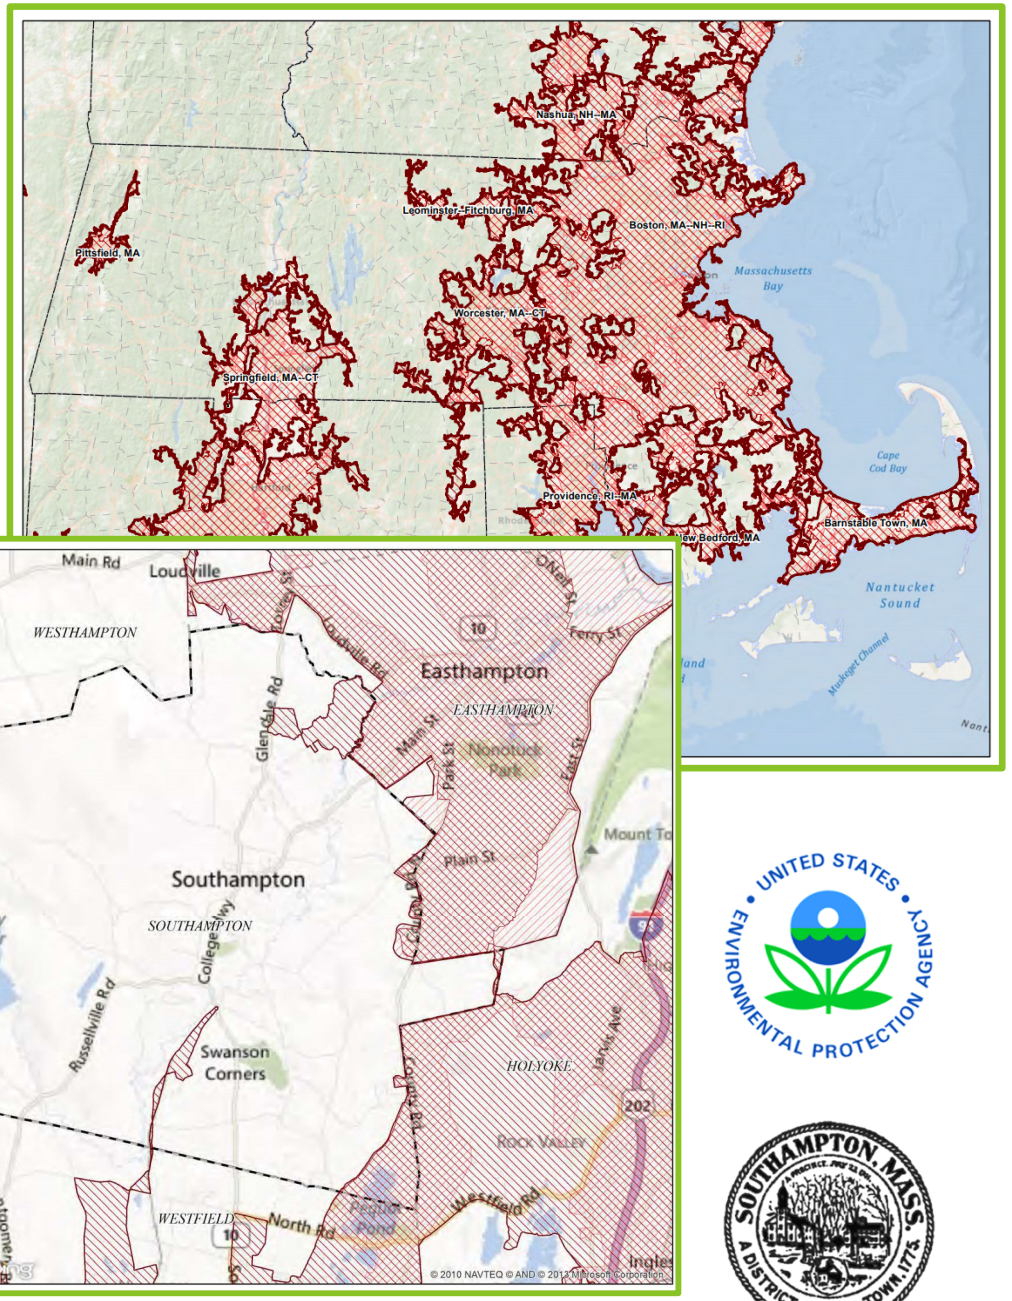


UNITED STATES ENVIRONMENTAL PROTECTION AGENCY

SOUTHAMPTON, MASS. A DISTRICT, 1753 - A TOWN, 1775.

EPA'S SMALL MS4 STORMWATER PROGRAM

- Notice of Intent (NOI) under the 2016 Small MS4 General Permit submitted September 28, 2018
- Authorization to discharge stormwater received April 5, 2019, with an expiration date of June 30, 2022
- Administratively continued on May 16, 2022 until new permit issued
- Stormwater Management Plan (SWMP) finalized July 1, 2019, updated annually

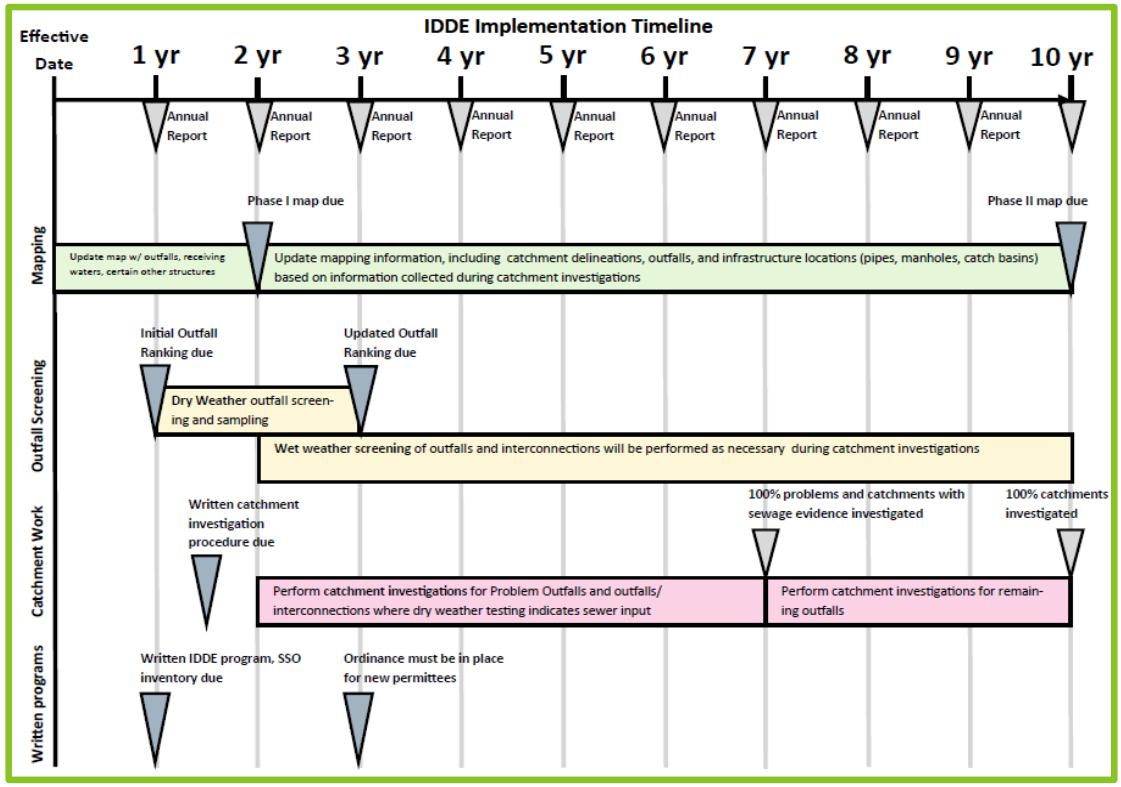

SOUTHAMPTON'S STORMWATER PROGRAM (SWMP)


- **Minimum Control Measures (MCMs):**
  1. Public Education and Outreach
  2. Public Involvement and Participation
  3. Illicit Discharge Detection and Elimination (IDDE) Program
  4. Construction Site Stormwater Runoff Control
  5. Stormwater Management in New Development and Redevelopment
  6. Good Housekeeping and Pollution Prevention



SOUTHAMPTON'S STORMWATER PROGRAM (SWMP)

- **Total Maximum Daily Load (TMDL) and Impaired Waterbody Requirements**
  - Long Island Sound TMDL for Nitrogen
  - Impaired waterbodies based on the Massachusetts Integrated List of Waters: Pequot Pond & Manhan River

Water Body	Segment ID	Impairment
Pequot Pond	MA32055	(Eurasian Water Milfoil, Myriophyllum spicatum*)
		(Non-Native Aquatic Plants*)
		Chlorophyll-a
		Dissolved Oxygen
		Enterococcus
		Phosphorus, Total
Manhan River	MA34-11	Escherichia Coli (E. Coli)

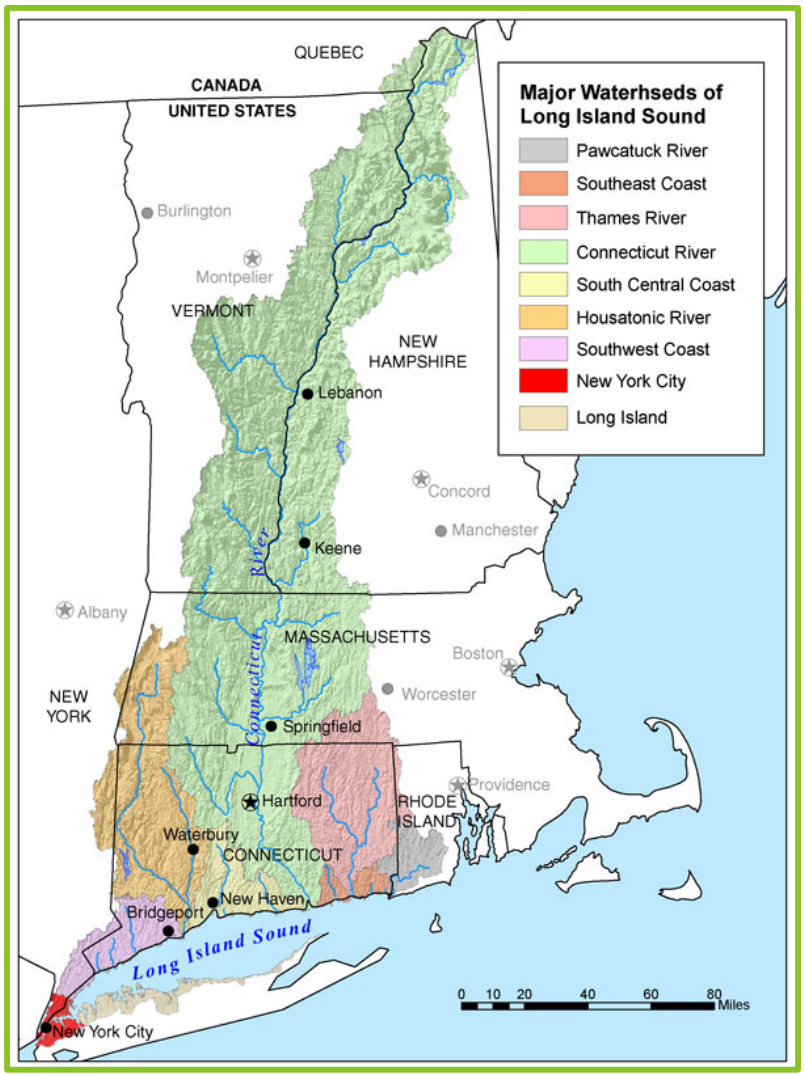

SOUTHAMPTON'S SWMP: PY4 IN REVIEW


- **MCM 1: Public Education and Outreach**
  - Annual messages to residents, businesses, institutions, and commercial facilities
  - PVPC Connecticut River Stormwater Committee
- **MCM 2: Public Involvement and Participation**
  - SWMP available online
  - National Prescription Drug Take Back Day
  - Annual Public Meeting





SOUTHAMPTON'S SWMP: PY4 IN REVIEW

- **MCM 3: IDDE Program**
  - Updated priority ranking of outfalls based on results of dry weather outfall screening in 2020
    - 5 outfalls were sampled for signs of illicit connections/discharges
    - No detections of *E. coli* or surfactants; no significant vulnerability factors (SVFs)
    - Total Nitrogen above benchmark in 4 outfalls; Chlorine above benchmark in 4 outfalls
  - Identified key junction manholes for catchment investigations
  - Planning to conduct wet weather screening at 4 high nitrogen outfalls

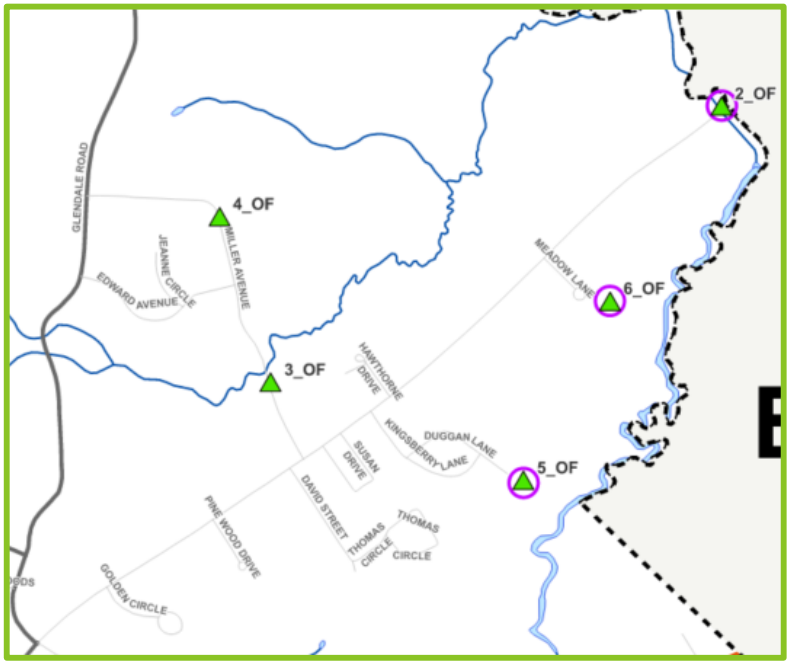



SOUTHAMPTON'S SWMP: PY4 IN REVIEW

- **MCMs 4 & 5: Construction Site and Post-Construction Stormwater Management**
  - Stormwater bylaw revisions to meet additional requirements of 2016 Small MS4 General Permit passed at Town Meeting
    - Additional definitions
    - Clarifications to applicability to both new and redevelopment projects that disturb 40,000 square feet or more or exceed other thresholds
    - Thresholds include construction of single-family dwellings where "approval is not required" as defined in Subdivision Control Act
    - Added exemption for maintenance and improvement of existing sidewalks and roadways less than a single lane

SOUTHAMPTON'S SWMP: PY4 IN REVIEW

- **MCMs 4 & 5: Construction Site and Post-Construction Stormwater Management**
  - Additional requirements of 2016 Small MS4 General Permit
    - Low Impact Development (LID) techniques to be used to the maximum extent feasible
    - As-builts required within 2 years of completion of construction
    - Higher performance standards than MA Stormwater Standards
    - Management of construction site wastes
    - Inspection and enforcement requirements

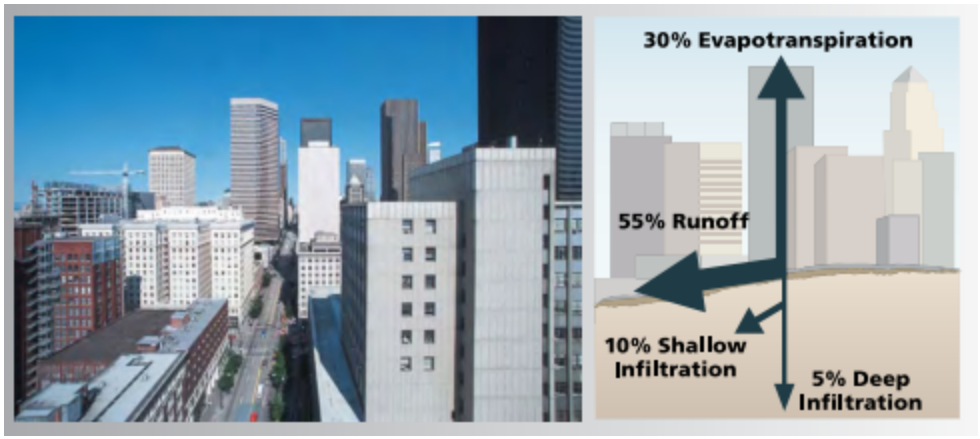

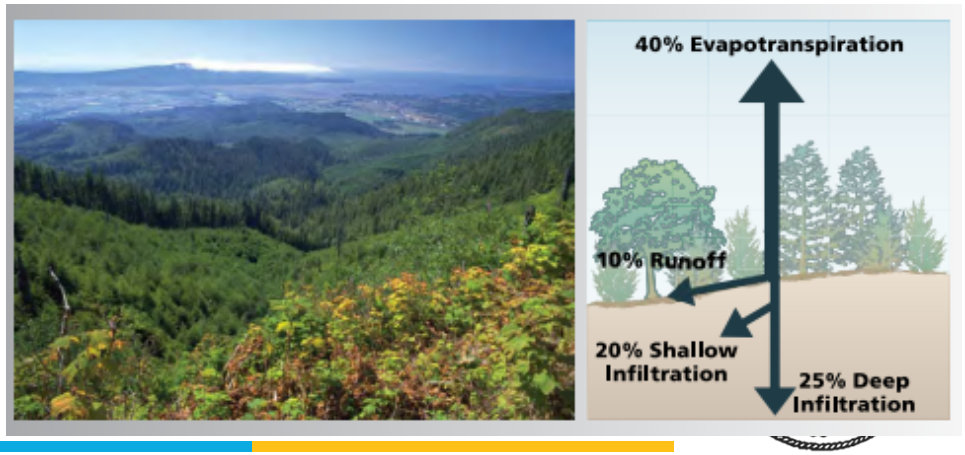

SOUTHAMPTON'S SWMP: PY4 IN REVIEW

- **MCMs 4 & 5: Construction Site and Post-Construction Stormwater Management**
  - Municipal stormwater retrofit inventory
    - Top 5 Town-owned sites for potential stormwater retrofits
    - Roadway projects most feasible within regulated area
  - Street design rules and regulations - impervious cover creation
    - Assessed Town bylaws and regulations that result in creation of impervious cover
    - Recommendations based on APA and Center for Watershed Protection
  - Regulatory assessment – green infrastructure







SOUTHAMPTON'S SWMP: PY4 IN REVIEW

- **MCM 6: Good Housekeeping and Pollution Prevention for Permittee Owned Operations**
  - SWPPP inspections at Highway Garage
  - Implementation of Good Housekeeping SOPs
  - Annual requirements
  - Enhanced requirements due to impaired waters
  - Record keeping





SOUTHAMPTON'S SWMP: PLANNED FOR PY5

Activities Planned for Next Reporting Period

Please confirm that your SWMP has been, or will be, updated to comply with all applicable permit requirements including but not limited to the year 5 requirements summarized below. (Note: impaired waters and TMDL requirements are not listed below)

Yes, I agree ☐

Annual Requirements

- Annual report submitted and available to the public
- Annual opportunity for public participation in review and implementation of SWMP
- Keep records relating to the permit available for 5 years and make available to the public
- Properly store and dispose of catch basin cleanings and street sweepings so they do not discharge to receiving waters
- Annual training to employees involved in IDDE program
- Update inventory of all known locations where SSOs have discharged to the MS4
- Continue public education and outreach program
- Update outfall and interconnection inventory and priority ranking and include data collected in connection with the dry weather screening and other relevant inspections conducted
- Implement IDDE program
- Review site plans of construction sites as part of the construction stormwater runoff control program
- Conduct site inspection of construction sites as necessary
- Inspect and maintain stormwater treatment structures
- Log catch basins cleaned or inspected
- Sweep all curbed streets at least annually
- Continue investigations of catchments associated with Problem Outfalls
- Implemented SWPPPs for all permittee owned or operated maintenance garages, public works yards, transfer stations, and other waste handling facilities
- Review inventory of all permittee owned facilities in the categories of parks and open space, buildings and facilities, and vehicles and equipment; update if necessary
- Review O&M programs for all permittee owned facilities; update if necessary
- Implement all maintenance procedures for permittee owned facilities in accordance with O&M programs
- Implement program for MS4 infrastructure maintenance to reduce the discharge of pollutants
- Enclose all road salt storage piles or facilities and implemented winter road maintenance procedures to minimize the use of road salt
- Review as-built drawings for new and redevelopment to ensure compliance with post construction bylaws, regulations, or regulatory mechanism consistent with permit requirements
- Inspect all permittee owned treatment structures (excluding catch basins)
- Identify additional permittee-owned properties that could potentially be modified or retrofitted with BMPs to reduce impervious areas so that the permittee maintains a minimum of 5 sites in their inventory, until such a time when the permittee has less than 5 sites remaining


SOUTHAMPTON'S SWMP: PLANNED FOR PY5

- **MCM 1: Public Education and Outreach**
  - Continue with annual messages
  - Focus on messages for developers and industrial facilities
- **MCM 2: Public Involvement and Participation**
  - Continue to make SWMP available for public review and comment
  - Consider other, safe ways to involve public in stormwater program





SOUTHAMPTON'S SWMP: PLANNED FOR PY5

- **MCM 3: IDDE Program**
  - Catchment investigations
    - Start High and Low Priority Outfall catchment investigations
    - All key junction manholes must be inspected under dry weather conditions
    - All catchment investigations to be completed by PY10

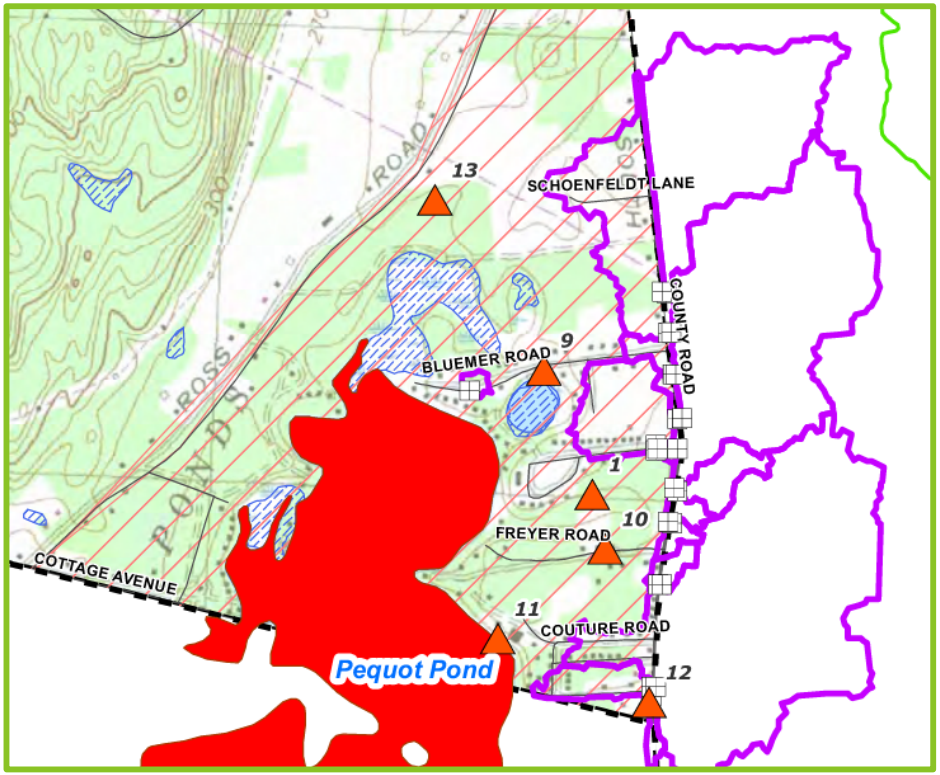



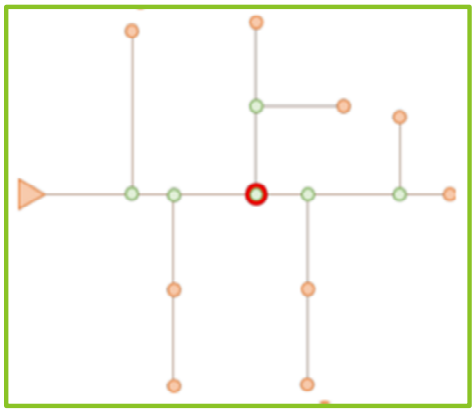

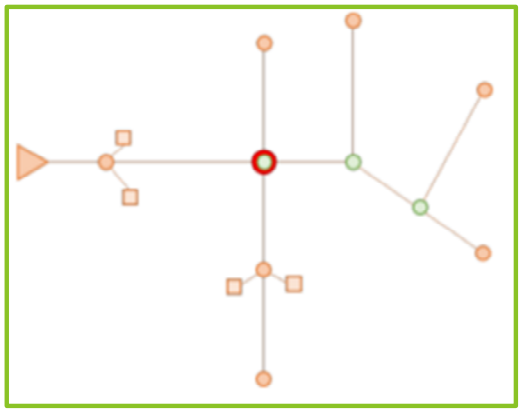

SOUTHAMPTON'S SWMP: PLANNED FOR PY5

- **MCM 4: Construction Site Stormwater Runoff Control**
  - Continue tracking site plan reviews and inspections
  - Enforce revised bylaw
- **MCM 5: Post-Construction Stormwater Management**
  - Finalize timeline for implementation of recommendations in regulatory review reports drafted in PY3
  - Enforce revised bylaw
- **MCM 6: Good Housekeeping and Pollution Prevention for Permittee-Owned Operations**
  - SWPPP inspections at Highway Garage
  - Implementation of Good Housekeeping SOPs
  - Annual requirements, including impaired water enhancements
  - Record keeping

SOUTHAMPTON'S SWMP: PLANNED FOR PY5

- **Impaired Waters Requirements**
  - Nitrogen and Phosphorus Source Identification Report
    - Completed in PY4 under PVPC Grant
    - Identification of potential catchments with high nutrient loadings
    - Identification of potential retrofit opportunities



SUMMARY OF SOUTHAMPTON'S SWMP

- Southampton is actively meeting MS4 requirements
- PY4 Annual Report to be submitted to EPA and MassDEP by September 28, 2022





LOOKING AHEAD AT FUTURE REQUIREMENTS

Annual reporting, maintenance, inspection, and data tracking requirements

PY 5: plan and schedule for retrofit structural BMPs for nutrient removal, continue catchment investigations

PY 6: install one demonstration retrofit BMP

PY10: complete Phase II MS4 map and catchment investigations



QUESTIONS AND DISCUSSION

Town of Southampton Dog Waste Public Education & Outreach

FY2022

What's the Problem with Dog Waste?

Dog waste left in our yards, forest areas and parks can have many adverse effects on the environment.

It's full of harmful bacteria and excess nutrients.

Besides being a neighborhood nuisance, dog waste can make people sick, especially children who are more likely to come into contact with it while playing.

Dog waste left on lawns can also kill or damage grass and other plants.

When dog waste is washed into lakes or streams, the waste decays, uses up oxygen in the water, and sometimes releases ammonia. This can kill fish!

Dog waste also contains nutrients that encourage weed and algae growth.

Too much of these nutrients turn water cloudy and green . . . imagine this in your backyard pond or stream!



Managing dog waste properly is something easy that everyone can do to make a difference in the quality of our surface waters.

Brought to you by the Town of Southampton

MassDEP

dcr Massachusetts

DOG WASTE AND SURFACE WATER QUALITY

Did You Know?

There are over **720** licensed dogs in our town.

Each of these dogs produces about ¾ pound of solid waste and over 7 billion bacteria daily!



Rainfall and snowmelt in the Town of Southampton flows untreated into our stormwater system, then directly into local streams, ponds, rivers and lakes.

As it flows, stormwater picks up contaminants and pollutants in its path.

That's why it's important to make sure that dog waste and its pollutants do not end up in the storm drains.

What's So Bad About Dog Waste?

Bacteria and other parasites found in pet waste, such as Giardia and Cryptosporidium, can survive for long periods when left on the ground.

During a rain storm, these pollutants can be washed into local rivers and ponds and into local drinking water supplies.

Individual actions can result in significant water quality improvements when carried out by many people.

Unlike some forms of stormwater pollutants, individual people can easily and economically manage dog waste and help keep our waters safe and aesthetically pleasing.

How You Can Help



BRING IT – Always bring a plastic bag when you walk your dog. Waste disposal bags are provided to the public in Southampton parks.

BAG IT – Use the bag as a glove to pick up the dog waste. Scoop it up and turn the bag inside out around the waste.

DISPOSE IT – Properly dispose of dog waste by putting it in a trash can. **Never throw dog waste down a storm drain.**

AND REMEMBER

- Pick up after your pet in your yard.
- Only bring your dog where dogs are allowed.

SOUTHAMPTON – HELPFUL INFORMATION – 2022

Town's Website: www.townofsouthampton.org. **Town Hall** -210 College Highway- Monday – Thurs 8:30 am – 4:00 pm & alternating Tues evenings until 6pm (check website for various office schedules, and boards/committees' schedules); **Closed Fridays & Holidays**

Department	Contact Person	Address	Phone
Fire Station	Chief Workman	204 College Highway non emerg #	413-527-1700
Police Station	Chief Illingsworth	8 East St. non- emergency #	413-527-1120
Town Clerk	Lucille A Dalton		413-527-8392
Town Administrator:	Edward Gibson		413-529-0106
Selectboard:	Christine Fowles, Chair		413-529-0106
Assessors:	W. David Zagorski, Int Principal Assessor		413-527-4741
Board of Health:	Geraldine Swanson, Health Director		413-529-1003
Building Department:	Ron Laurin, Building Inspector		413-529-1007
Council on Aging:	Joan Linnehan, COA Director		413-529-2105
Treasurer/Collector:	Jennifer Day, Treasurer/Collector		413-527-4920
Highway Garage	Randall Kemp, Hwy Supt 8 Fomer Rd		413-527-3666
Edwards Public Library	Barbara Goldin, Director	30 East St.	413-527-9480
Schools-Norris School (pre-K – 6th grade)		34 Pomeroy Meadow Rd	413-527-0811
Hampshire Regional High School (7th – 12th gr) 19 Stage Rd., Westhampton			413-527-7200
Transfer Station			413-529-2352
Hours**:** Saturdays 7am to 5pm & Wednesdays 7am to 5pm			
Water Dept. Thomas Gaughan,	Water Superintendent		413-532-4249

IMPORTANT ELECTION DATES-MARK YOUR CALENDARS!

Annual Town Meeting May 3, 2022, Norris School (SUBJECT TO CHANGE)

Annual Town Election, May 17, 2022, Precinct 1 Town Hall 1st flr Mtg Rm -Precinct 2 Senior Center 12pm-8pm

CENSUS**When filling out your annual street list/census form please remember to include all residents living in the residence, their birth dates, and correct spelling of names. PLEASE sign before mailing back. Filling out the census form does not automatically register you to vote or change your political party. Returning your signed form is important when it comes to school registration and the population of the town regarding grants for funding opportunities, it also keeps our voters lists up to date. If you are moving or someone in your household has moved please make sure to notify the Town Clerk's office. You may mail it back or place in the black Town Clerks box at the bottom of the stairs at town hall.

Volunteer Opportunities:

Every year, residents volunteer their time, energy, knowledge, and talent to help the Town of Southampton carry out many important functions of government. Responsibilities can cover such diverse areas as, Selectboard, Capital Improvement, Housing Authority, Finance, Conservation, Parks, etc. Some positions are elected and others are appointed by the Selectboard. If you have expertise in a particular field, or just an interest, and have the time and willingness to volunteer, Southampton **NEEDS** you! More information can be found on the Town's website and on the bulletin board in the Town Hall entrance. Volunteer applications are on the website and also available in the Town Hall entrance, and can be either emailed to volunteer@townofsouthampton.org or submitted to the Town Administrator, 210 College Hwy, Suite 6, Southampton. Contact the Town Clerk's office for more information in regards to elected positions. You may also find information regarding Board and Committees by going to the town website .Did you know some of Southampton Board/Committee meetings can be found on You-tube and on the Town of Southampton website, in the tool bar click on the link that says video. Annual and Special Town Meetings can be watched live on Channel 191 if you have Charter.

Dog Information: PLEASE REMEMBER TO REGISTER YOUR DOG (s)! A dog registration form is on the reverse side of this form so you may register your dog(s) for 2022. If you have more than 4 dogs and are breeding them, you must apply for a kennel license. If you do not have your dog (s) please indicate on your form and we will update our records.

NEW FOR 2022-PAY YOUR DOG REGISTRATION ONLINE- GO TO THE LINK ON THE TOWN'S WEBSITE BEGINNING JANUARY 18TH 2022 AND YOU CAN PAY FOR YOUR DOGS REGISTRATION ONLINE IF YOU HAVE REGISTERED YOUR DOG IN THE PAST. THIS IS NOT FOR NEW REGISTRATIONS. THIS IS ONLY FOR THOSE WHO WE HAVE CURRENT RABIES ON FILE IN THE TOWN CLERKS OFFICE.

47,000 dogs in the Pioneer valley produce about 17.5 tons of animal waste a day. Dog waste is not biodegradable, it does not act as a fertilizer. Storm water run-off can wash the dog waste into ponds, lakes, streams and drinking water supplies; contaminating them. It causes outbreaks of e-coli and other bacteria harmful to both people and wildlife. It can contaminate parks, athletic fields and places where children play. According to the EPA, dog waste is as toxic to the environment as chemical and oil spills. Please be responsible, pick up and properly dispose of your pets waste encourage others to do so too. Show that you care. Take the Pick- up Poop Pledge at:

https://thinkblueconnecticutriver.org/pup-pledge-form/

Please make a copy of this to keep the Helpful information sheet for your convenience if you need to contact anyone or would like to know some important information regarding our town.

Connecticut River Stormwater Committee
MS4 Permit Year 4 Annual Report for Public Education & Outreach

September 2022



CONNECTICUT RIVER
Stormwater Committee

MS4 Permit Year 4
Annual Report for Public Education and Outreach

MCM 1 and additional requirements in Appendixes F and H

July 1, 2021 through June 30, 2022

September 15, 2022

Table of Contents

Introduction **1**

1. Coalition Purpose and Membership 1
2. Water Quality Considerations in the Region 2

Annual Report Part II: Self-Assessment **3**

1. Education and Outreach on Bacteria/Pathogens 3
2. Education and Outreach on Nitrogen and Phosphorous (combined) 3

Annual Report Part IV: MCM 1 – Public Education and Outreach **3**

1. *Think Blue Connecticut River* Website 3
2. Nip Bottles – Residents 5
3. Installation of Hooded Catch Basins - Businesses 7
4. Low Impact Development Technologies and Strategies Workshop - Developers 8
5. Installation of Hooded Catch Basins – Industrial Facilities 9
6. Proper Disposal of Leaf Litter - Residents 9
7. Importance of Soil Test, Proper Use of Fertilizers, Disposal of Grass Clippings - Residents 13
8. Proper Management of Pet Waste – Residents 17
9. Proper Septic System Care - Residents 212
10. Proper disposal of Leaf Litter - Businesses 24
11. Importance of Soil Test, Proper Use of Fertilizers, Disposal of Grass Clippings - Businesses 25
12. Proper Management of Pet Waste – Businesses 27
13. Fowl Water Messaging Through State-Wide Campaign 28

The Connecticut River Stormwater Committee annual report provides a summary of all the work undertaken during the July 1, 2021 to June 30, 2022 reporting period. All of this work is directly applicable to all member communities' EPA annual reporting requirements.

Content has been formatted in a manner consistent with the format of the EPA annual report template for Year 4. Because the Connecticut River Stormwater Committee is a regional partnership program, these sections are written from a "regional" perspective rather than municipality-by-municipality. Additional details of community-specific efforts are reported in each municipality's annual report.

In communication with PVPC, who facilitates the coalition, EPA has endorsed and encouraged a regional Annual Reporting approach whereby Connecticut River Stormwater Committee member communities can satisfy the Public Education and Outreach reporting requirement (within MCM 1 and Appendixes F and H) by referencing the coalition's annual report with a url link in their own annual report.

Introduction

1. Coalition Purpose and Membership

The Connecticut River Stormwater Committee is an intergovernmental compact of 19 municipalities, the University of Massachusetts-Amherst, and the Pioneer Valley Planning Commission organized to work cooperatively in meeting US EPA Municipal Separate Storm Sewer System Permit ("MS4 Permit") requirements for stormwater education and outreach. Facilitated and staffed by the Pioneer Valley Planning Commission, the Committee also works together to meet other permit compliance activities where appropriate and needed. Work for the group is funded through annual dues paid by each member, including PVPC, and through occasional grants. Member communities are shown in Table 1 below.

Table 1: Connecticut River Stormwater Committee Member Communities

Member Community	Committee Representatives and Departments
Agawam	Tracy DeMaio and Mike Albro, Department of Public Works
Belchertown	Steve Williams, Department of Public Works and Erica Larner, Conservation Department
Chicopee	Quinn Lonczak, Department of Public Works
East Longmeadow	Bruce Fenney and Tom Christensen, Department of Public Works
Easthampton	Dan Murphy, Department of Public Works
Granby	Dave Derosiers, Highway Department
Hadley	Scott McCarthy, Department of Public Works, Carolyn Brennan, Town Administrator
Holyoke	Kris Baker and Robert Peirent, Department of Public Works
Longmeadow	Craig Markham and Tim Keane, Department of Public Works
Ludlow	Jim Goodreau, Department of Public Works
Northampton	Doug McDonald, Department of Public Works
Palmer	Sarah Fortune, Conservation Department
South Hadley	Melissa LaBonte, Department of Public Works
Southampton	Randall Kemp, Highway Department
Southwick	Randall Brown and Jon Goddard, Department of Public Works
Springfield	Vacant
West Springfield	Connor Knightly, Department of Public Works
Westfield	Joe Kietner and Casey Berube, Department of Public Works
Wilbraham	Tonya Basch and Dena Grochmal, Department of Public Works
University of Massachusetts - Amherst	Neils LaCour, Campus Planning Department, and Terri Wolejko, Environmental and Hazardous Materials Management Services Department

2. Water Quality Considerations in the Region

All Connecticut River Stormwater Committee communities are subject to additional MS4 permit requirements in Appendix F based on waters that are tributaries to the Long Island Sound, which has an approved TMDL for nitrogen.[1] Some member communities are also subject to additional MS4 permit requirements based on the following:

- Lakes and ponds with approved TMDLs for phosphorous (additional requirements within Appendix F of the MS4 permit)
- Waterbodies and their tributaries that are impaired for water quality due to phosphorous (additional requirements within Appendix H of the MS4 permit)
- Waterbodies and their tributaries that are impaired for water quality due to bacteria or pathogens (additional requirements within Appendix H of the MS4 permit)
- Waterbodies and their tributaries that are impaired for water quality due to solids (total suspended solids) (additional requirements within Appendix H of the MS4 permit)

It is important to note that the MS4 permit stipulates that certain additional requirements for public education and outreach messaging in the appendixes can be combined where appropriate. Specifically, Appendix H part I and II as well as Appendix F part A.III, A.IV, A.V, B.I, B.II and B.III.

[1] TMDL = identifies the Total Maximum Daily Load of nitrogen that can be discharged, in this case to Long Island Sound, without significantly impairing the health of the Sound.

Annual Report Part II: Self-Assessment

1. Education and Outreach on Bacteria/Pathogens

√ Annual Message encouraging the proper management of pet waste, including noting any existing ordinances where appropriate
√ Disseminated educational material to dog owners at time of issuance or renewal of dog license, or other appropriate time
√ Provided information to owners of septic systems about proper maintenance

See in sections below numbered: 8, 9, and 12

2. Education and Outreach on Nitrogen and Phosphorous (combined)

√ Distributed an annual message in the spring (April/May) that encourages the proper use and disposal of grass clippings and encourages the proper use of slow-release fertilizers
√ Distributed an annual message in the summer (June/July) encouraging the proper management of pet waste, including noting any existing ordinances where appropriate
√ Distributed an annual message in the fall (August/September/October) encouraging the proper disposal of leaf litter

See in sections below numbered: 6, 7, 10, and 11

Annual Report Part IV: MCM 1 – Public Education and Outreach

1. *Think Blue Connecticut River* Website

Message description and distribution method: The *Think Blue Connecticut River* website is at the core of all regional messaging about stormwater. The website at www.thinkblueconnecticutriver.org does the following:

- Covers major areas of messaging about reducing polluted stormwater flows, including lawn and yard care, pet waste management, car care, controlling soil erosion, soaking up the rain, and septic system care
- Addresses the key 4 audiences plus educators
- Serves as the "landing place" for information on nearly all social media messaging

Targeted audiences: Residents, business/institutional/commercial, developers, and industrial

Responsible Department/Parties: PVPC staff and Connecticut River Stormwater Committee members

Measurable goal(s): A total of 2,114 people visited the *Think Blue Connecticut River* website during Year 4 and spent an average of 36 seconds on viewing pages on stormwater best practices. Beyond the web analytics reported below on specific messages, there were the following views of the general audience pages on the *Think Blue Connecticut River* website,


with businesses and educators each spending an average of 1.5 minutes looking at material. Residents views = 58; Businesses and Institutions views = 51; Developers views = 29; Industries views = 29; and Educators views = 39.

Message dates: July 1, 2021 through June 30, 2022

Message completed for: Appendix F requirements √ Appendix H requirements √

Was message different than what proposed in your NOI/SWMP? Yes √ No

If yes, describe why the change was made: As indicated in previous annual reports, the website was not mentioned in the NOI and SWMP, but with development now completed is most central to all messaging in the region.

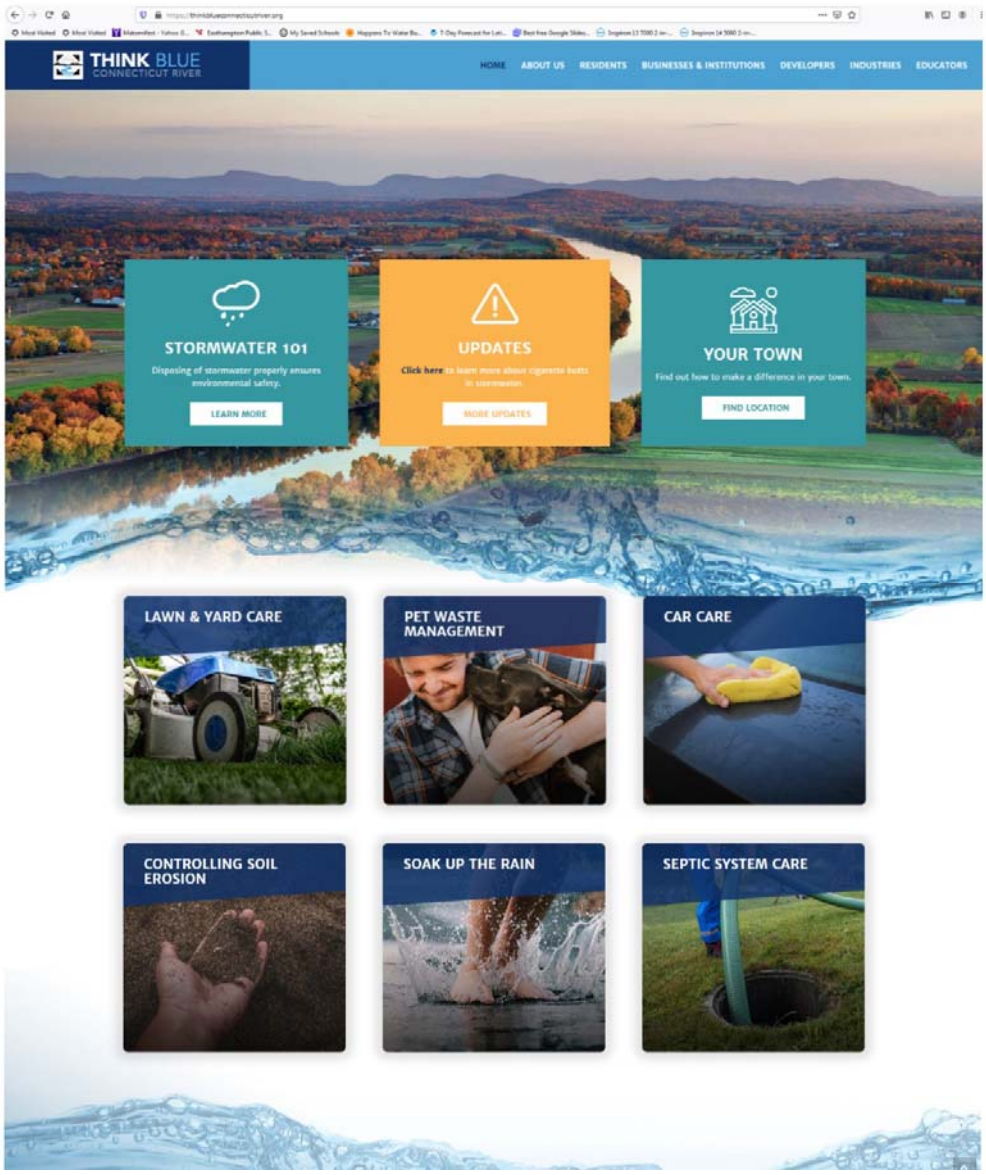

2. Nip Bottles – Residents

Message description and distribution method: Materials and messaging for this campaign to reduce nip bottles litter were developed in Year 4. The campaign, however, will be launched starting early in Year 5 to capture the largest audience possible, including students that come to the region for university studies.

PVPC staff took a staged photo of nip bottles along a stream bank that will serve as the image for this campaign and worked with Connecticut River Stormwater Committee membership to refine the message itself. The campaign includes:

- Message displayed on internal and external signs on PVTA buses servicing the region in both English and Spanish
- Web page on *Connecticut River Think Blue* website with additional information on nip bottle litter
- Social media mini ad campaign that links to information on Think Blue CT River web page to be shared with large membership organizations in the region
- Press release to local media





Messages above will run early in Year 5 on the sides of PVTA buses in the region along with smaller – sized messages in bus interiors.

Targeted audience: Residents, but really all audiences in the Connecticut River Stormwater Committee region

Responsible department/parties: PVPC staff and Connecticut River Stormwater Committee members

Measurable goal(s):
To be reported in Year 5 report.

Message dates: To be reported in Year 5 report.

Was message different than what proposed in your NOI/SWMP? Yes √ No

If yes, describe why the change was made: Campaign has not yet started, but one adjustment made to increase reach of campaign includes translation of PVTA bus panels ads into Spanish. Furthermore, the SWMP had indicated messaging would occur in Year 4, but we have decided to push to Year 5 to reach wider audience (when area colleges back in session).

3. Installation of Hooded Catch Basins - Businesses

Message description and distribution method: To reduce the wash of residue fuels from impervious surfaces into local waters, messaging to commercial and business owners with large parking lots involved development and distribution of a letter on the benefits of retrofitting with hooded deep sump catch basins and an offer of technical assistance from local public works officials. PVPC staff provided the draft letter to member communities to be customized and sent to local property owners.

Staff also drafted an article with similar content for publication in *Business West* and is working with the publication on best approach, perhaps as op-ed from the Stormwater Committee.

LETTER TO SEND TO INDUSTRIAL AND COMMERCIAL PROPERTY OWNERS WITH LARGE PARKING LOTS - *Print on muni/organizational letterhead*

DATE, 2022

Hello,

your muni name is now subject to more stringent federal stormwater permit requirements. Along with 23 other communities here in the Pioneer Valley, we must find ways to reduce sending contaminated storm flows to local rivers, streams, and lakes.

Business owners like you can help us in this effort through proper maintenance and upkeep of your property. Parking lots in particular can be a source of pollutants when rainfall washes away oil and grease from cars, trash, and deicing materials such as salt and sand.

In most parking lots, a curb and gutter system directs the rainfall that flows over a parking lot to either an opening in the gutter covered by a grate, or an opening in the curb covered by a top slab. The rainfall and any pollutants picked up along the way then flow into a catch basin, which is essentially a box below ground that connects to the storm sewer system.

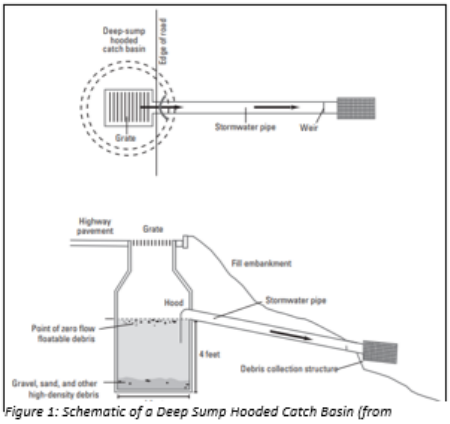


Figure 1: Schematic of a Deep Sump Hooded Catch Basin (from Effectiveness of Catch Basins Equipped with Hoods in Highway Runoff, Southeast Expressway, Boston, Massachusetts, 2008-2009, USGS).

One important option to improve the quality of storm flows from your parking lot is to retrofit or replace existing catch basins with hooded deep sump catch basins (Figure 1).

Deep sump catch basins are designed to capture sand and other sediment, litter, and floatables, including oil and grease. The four-to-six-foot deep sump provides an area for sediments to settle. By capturing sediment and other pollutants, deep sump catch basins can improve stormwater quality compared to older catch basins without sumps or hoods.

Please know *DPW/Highway Department staff here in Town/City Your muni name* is available to provide technical assistance regarding sizing and design considerations for deep sump catch basins with hoods as needed – please reach out to *contact information*.

As a business owner in *your muni name*, your commitment to proper maintenance and upkeep of your parking lot translates to important reductions in polluted stormwater flows.

Sincerely,

Name/Title

p.s. The Massachusetts Clean Water Toolkit has additional information on deep sump catch basins here: https://megamanual.geosyntec.com/npsmanual/deepsumpcatchbasin.aspx. The Connecticut River Stormwater Committee, of which *your muni name* is a member, also has some helpful information regarding stormwater pollution prevention at: https://thinkblueconnecticutriver.org/

Targeted audience: Business, institutions, commercial, and industrial facilities

Responsible department/parties: PVPC staff and Connecticut River Stormwater Committee members

Measurable goal(s): Member communities reported that the letter was sent to 31 property owners in South Hadley and 241 property owners in East Longmeadow. Agawam revised the letter into a flyer, and sent the flyer to 13,557 residents (including both households and businesses) as an insert to a publication being sent out.

Message dates: Letters were sent between June 1 and June 30, 2022. The article in *Business West* is anticipated to be published in the first part of Year 5.

Was message different than what proposed in your NOI/SWMP? Yes √ No

If yes, describe why the change was made: To optimize engagement with this audience, decided to add preparation and submission of an article to *Business West*. Furthermore, the work under this message will extend into Year 5 to respond to insights provided by Northampton: that letter ought to go beyond installation of hooded catch basins and recommend retrofit with planted green infrastructure facilities in parking lots. Both the letter and the article for *Business West* are being modified to include this additional recommendation for Year 5. Communities can opt to send out this updated letter in Year 5.

Note that to better target industrial facilities, will plan to mail updated letter directly to those industries in region that have multi-sector general permits.

4. Low Impact Development Technologies and Strategies Workshop - Developers

Message description and distribution method: PVPC had several conversations with staff from the Center for Watershed Protect to prepare for a developers workshop in Western Massachusetts that would highlight new development standards in the MS4 permit and updated MA Stormwater Handbook, advance better site design practices, and promote several important new tools, including the 5 to 7 green infrastructure stormwater control measure template designs that PVPC and partner communities are developing with an engineering consultant thanks to a Section 604b grant from MassDEP. Stormwater Committee members agreed to postpone the workshop to Year 5 when it is hoped an updated Stormwater Handbook will be issued and the stormwater control measure design templates will be completed.

Targeted audience: Developers

Responsible department/parties: PVPC staff and Connecticut River Stormwater Committee members

Measurable goal(s): Number of people reached, including:
attending workshop
results from post workshop survey

Message dates: Now planned for Year 5

Was message different than what proposed in your NOI/SWMP? Yes √ No

If yes, describe why the change was made: The workshop had been planned for Year 4, but given that it will be important to promote new development standards as part of the workshop, it seemed important to await issuance of the draft stormwater handbook. The workshop has been postponed to Year 5.

5. Installation of Hooded Catch Basins – Industrial Facilities

See description in #3 above.

6. Proper Disposal of Leaf Litter - Residents

Message description and distribution method: PVPC reprised messaging used previously based on a *Be a Leaf Hero* social media posts developed by the Cape Cod Commission, but now customized for the Connecticut River Stormwater Committee.

The social media posts provide a series of tips and all tips contain a link to a page on the *Think Blue Connecticut River* website with more in-depth content and links. See website page at: https://thinkblueconnecticutriver.org/be-a-leaf-hero/. The content seeks to promote better practices with leaf litter and build understanding about potential contamination of stormwater with leaf litter.

PVPC also prepared a PDF document for member communities use on their municipal websites.

Targeted audience: Residents

Responsible department/parties: PVPC staff and Connecticut River Stormwater Committee members

Measurable goal(s):
The Facebook ad was shown 101,008 times to 18,800 people, approximately 5 times per person, which drew 73 clicks to the website landing page.


Analytics for the *Think Blue Connecticut River* website, indicate that there were a total of 104 views of the Leaf Hero landing page with average time spent by visitors on that resource page at 2 minutes and 27 seconds, and 97 clicks to download posted PDF resources.

Message dates: Facebook ad ran from October 22 to October 29,2021.
PVPC Facebook message was posted October 19, 2021.


Message completed for: Appendix F requirements √ Appendix H requirements √

Was message different than what proposed in your NOI/SWMP? Yes √ No

If yes, describe why the change was made: The change to this messaging began in Year 2, where initially the plan had been for one social media post and press release. Given the other elements we have learned are important to social media messaging, especially a call to action, we also developed a *Think Blue Connecticut River* web page on best practices to which posts could link.

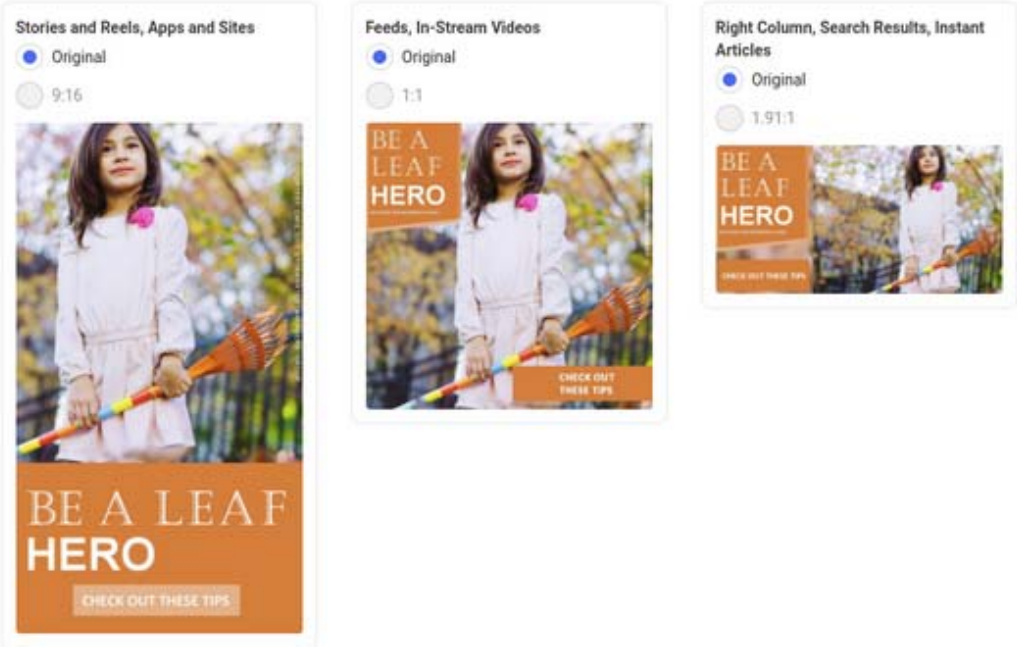


Above are the Facebook ads that ran in the fall of 2021.

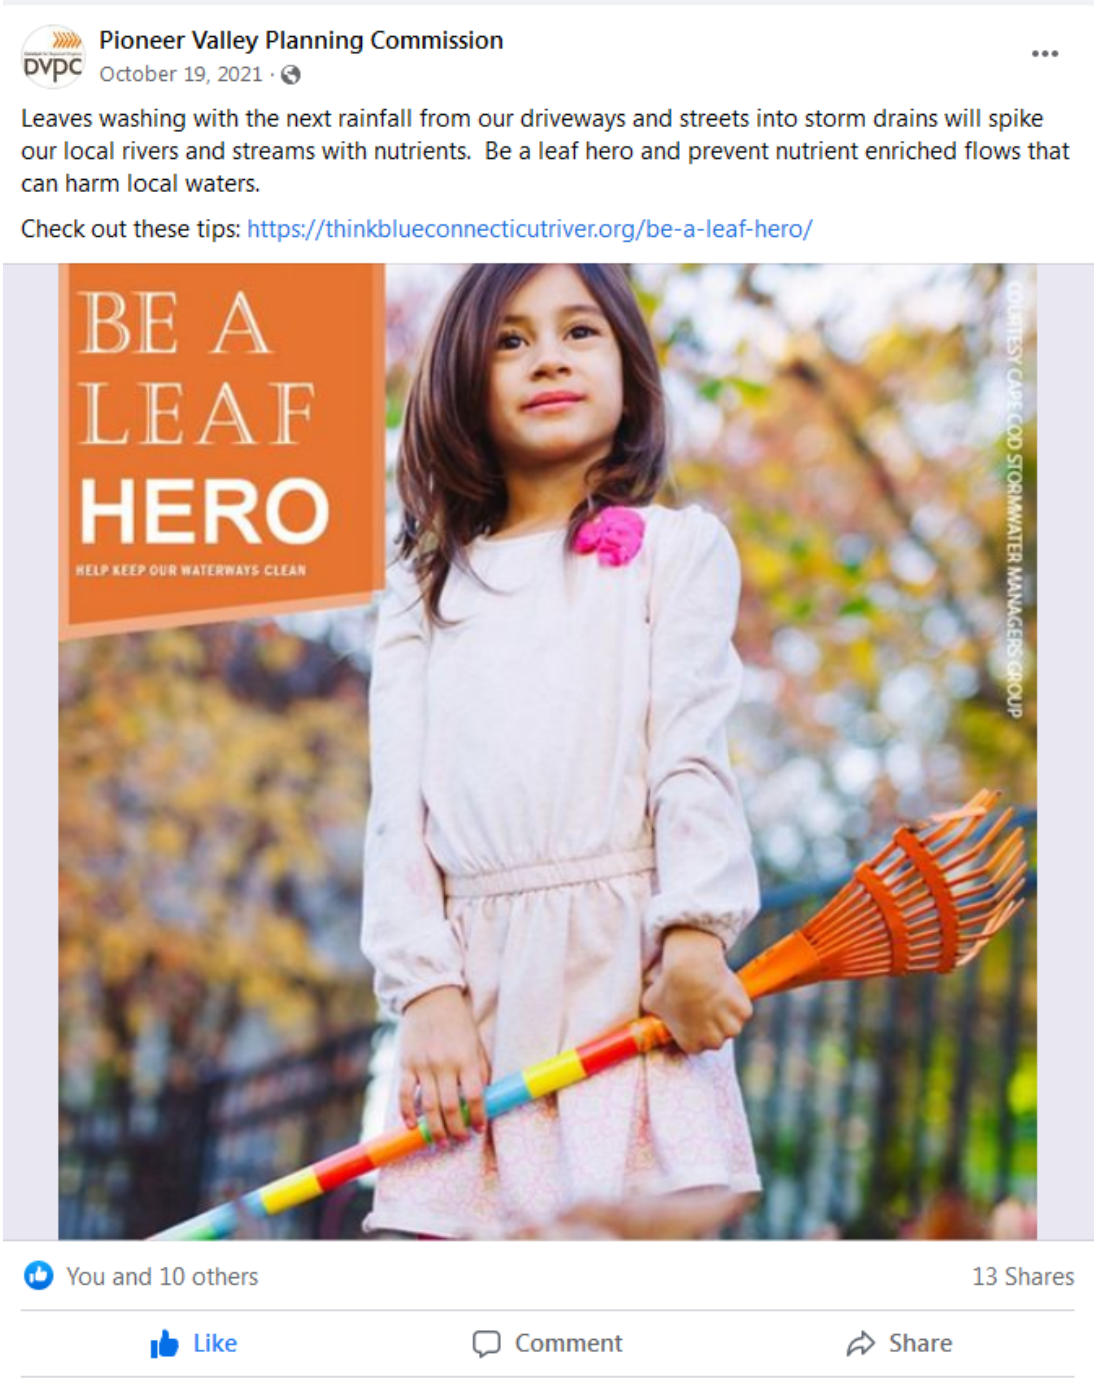

Above is the regional PVPC Facebook post that was liked and shared by others in the region.



This above image and text were provided to members to post on municipal websites.

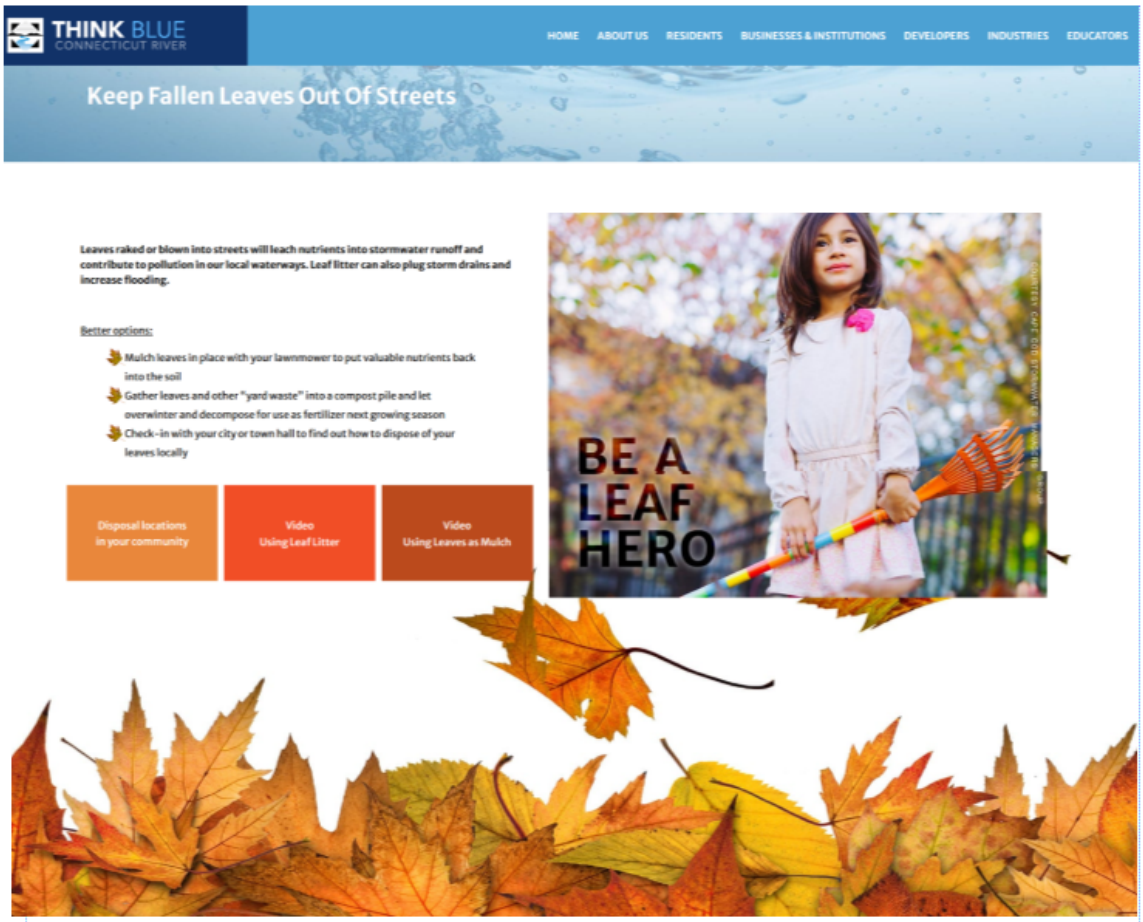

Above is the Think Blue Connecticut River website landing page on leaf litter, where social media clicks take the audience to additional information, including a list of disposal locations in Stormwater Committee communities and two instructional videos.

7. Importance of Soil Test, Proper Use of Fertilizers, Disposal of Grass Clippings - Residents

Message description and distribution method: A social media ad and regional Facebook post, using idea of keeping lawns safe for families, were central to messaging on lawn care in Year 4. The link provided in the social media post connects to the *Think Blue Connecticut River* web page on lawn and yard care, which lays out important best practices and links to useful resources, including a video by Paul Tukey, organic lawn care celebrity, as well as guides to popular lawn care chemicals and their hazards. The link to *Think Blue Connecticut River* is: https://thinkblueconnecticutriver.org/lawn-and-yard-care/.

PVPC reached out to eight large garden centers in the region to see if they would be willing to share the Facebook ad on their own pages. Of those contacted, only Randall's Farm in Ludlow responded and shared the Facebook ad both on their own Facebook page and on their website. The Facebook page for Randall's Farm has 9,561 followers.



Above is the regional PVPC Facebook post that was liked and shared by others in the region, including Randall's Farm, a regional garden center in Ludlow, the Connecticut River Conservancy, and MassAudubon Sanctuary-Arcadia.





The above Facebook advertisement ran for 7 days in June of Year 4.

Targeted audience: Residents

Responsible department/parties: PVPC staff and Connecticut River Stormwater Committee members

Measurable goal(s): The Facebook ad reached 19,744 individuals who match "gardening," "home improvement," or "do it yourself" identifiers in Connecticut Stormwater Committee

zip codes. Two-hundred seventy-three people clicked on the "Learn More" button to go the *Think Blue Connecticut River* landing page on lawn care. Social media consultants noted that the audience tended to be older women and younger men (18 to 65 range) and that there was lots of engagement from mobile devices.

The PVPC Facebook post in the region was shared by several Stormwater Committee communities, as well as Randall's Farm in Ludlow, which has 9,561 followers, MassAudubon Sanctuary at Arcadia, with 6,600 followers, and Connecticut River Conservancy, with 7,100 followers. Despite the many followers who likely saw these posts, the likes and shares indicated from these other organizations was limited.

Analytics for the *Think Blue Connecticut River* website, indicate that there were a total of 105 views on the website landing page, with average time spent by visitors on that resource page at 1 minute and 27 seconds, and 81 downloads of posted resources. The number of views indicated in the website analytics does not jibe with the social media click counts on the "Learn More" button. PVPC will confer with the social media and website consultants to determine what may be occurring so that this issue is resolved for Year 5.

Message dates: Facebook ad ran for 7 days, from May 31st through June 7th; PVPC posted the regional Facebook message on May 26th. Randall's Farm shared the Facebook post on their page on June 21st, and on their website from June 15th through June 30th.

Message completed for: Appendix F requirements √ Appendix H Requirements √

Was message different than what proposed in your NOI/SWMP? Yes √ No

If yes, describe why the change was made: Proposed work had included creating a fact sheet and social media post on the Think Blue website. Over the course of the permit term to date, the social media work became more sophisticated and work has become a bit more targeted with use of advertising that makes use of zip codes and certain terms defining users. Advertising and posts include a call to action as well to "learn more," which aims to get people to the Think Blue website content on lawn care.


8. Proper Management of Pet Waste – Residents

Message description and distribution method: Pet waste messaging in Year 4 was multifaceted at both the time of licensing and during the summer. All messaging is based on the "Think picking up Spike's poop is gross? Try swimming in it," and aimed at driving people to the pet waste pick up pledge on the *Think Blue Connecticut River* website.

At time of licensing

Based on a survey of municipal clerks/dog officers done in Year 3 about what might be the most effective methods for messaging through their licensing process, PVPC provided Towns an electronic message to be placed on the local licensing web page (something we learned that most municipalities now have) and an electronic postcard that could be printed and used in tandem with license distributions. To stress the importance of placing the message on dog licensing pages, PVPC sent an e-mail note with attachments to municipal clerks and licensing officers with a cc and referral to their respective Stormwater Committee representatives.

The Connecticut River Stormwater Committee had also planned to run a Facebook ad during this period, but the social media firm contracted for this work withdrew from its contract with PVPC. PVPC scrambled to find a new firm to handle social media advertising on stormwater, but locating and contracting with a new firm did not occur until spring of Year 4.

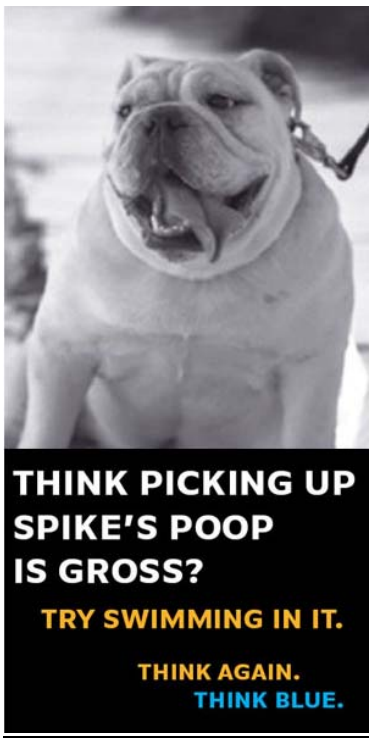

JOIN PIONEER VALLEY DOG OWNERS BY TAKING THE PUP (PICK UP POOP) PLEDGE!

Here in the Valley, we have about 47,000 dogs that together produce more than 17.5 tons of waste per day. Dog poop left on the ground — or thrown down a storm drain— washes with the next rainfall straight to our rivers and lakes. The cumulative impacts of improper waste disposal make our local waters unsafe. Show that you care and take the PUP Pledge to help keep our waters BLUE.


TAKE THE PUP (Pick Up Poop) PLEDGE!

Follow the web link, or scan the QR code to access the pledge.

SCAN ME

www.thinkblueconnecticutriver.org/pup-pledge-form

PVPC provided the above electronic message to be placed on municipal dog licensing web pages in member communities.

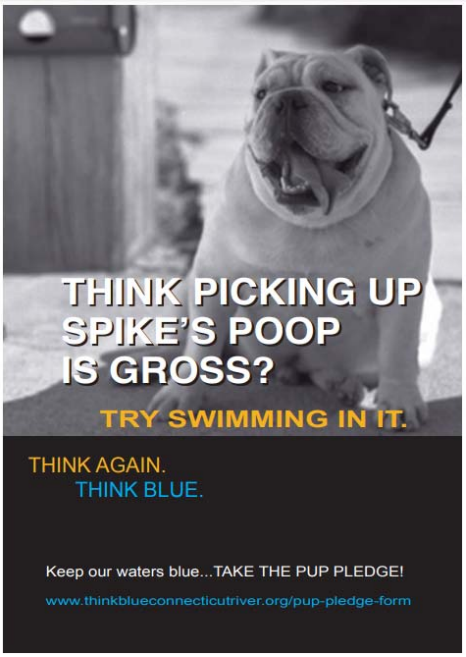

JOIN PIONEER VALLEY DOG OWNERS BY TAKING THE PUP (PICK UP POOP) PLEDGE!

Here in the Valley, we have about 47,000 dogs that together produce more than 17.5 tons of waste per day. Dog poop left on the ground — or thrown down a storm drain— washes with the next rainfall straight to our rivers and lakes. The cumulative impacts of improper waste disposal make our local waters unsafe. Show that you care and take the PUP Pledge to help keep our waters BLUE.

TAKE THE PUP (Pick Up Poop) PLEDGE!

Follow the web link, or scan the QR code to access the pledge.

SCAN ME

www.thinkblueconnecticutriver.org/pup-pledge-form

Messaging was slightly modified as shown above to also serve members communities as a postcard for distribution with dog licenses.

Following are the links to dog licensing pages in member communities where information has been posted:
https://www.agawam.ma.us/206/Animal-Control
https://easthamptonma.gov/163/City-Clerk-Elections
https://www.granby-ma.gov/town-clerk/pages/dog-license-information
https://www.southhadley.org/784/Dog-Licenses
https://www.townofwestspringfield.org/government/departments/town-clerk/dog-license
Other communities are in process of posting information or using post cards and flyers instead. For example, East Longmeadow town clerk's office has distributed approximately 1,000 pet waste postcards with pet licensing is requests; Longmeadow town clerk's office distributes a pet waste flyer in issuing license renewals; and Northampton distributed printed pet waste postcards via the city clerk's office.

During summer months
Summer messaging included running a Facebook ad and preparing and distributing a media release to once again drive people in the region to the pick up poop pledge on the *Think Blue Connecticut River* website. Given the audience reached through the Facebook ad in July—largely women over 55—the Committee's social media consultant planned to post another ad to Instagram in September in an effort to test reach to a younger audience. PVPC also included pet waste information in the August edition of the Pioneer Valley Progress Report, which goes to 1,876 people.

Targeted audience: Residents

Responsible department/parties: PVPC staff and Connecticut River Stormwater Committee members

Measurable goal(s): The Facebook ad reached 16,180 individuals in Stormwater Committee communities who match "pets at home" and "dog walking," identifiers in the Connecticut Stormwater Committee zip codes. Three hundred seventy-four people clicked on the "Pledge Here" button to go to the Pick Up Poop pledge on the *Think Blue Connecticut River* website. Social media consultants noted that the audience tended to be women over 55 and 80% of those accessing the ad did so through mobile devices.

The August media release went to 17 news outlets including, The Valley Advocate, Daily Hampshire Gazette, WWLP, WHMP, Western Mass News, New England Public Media, Westfield News, WAMC, Country Journal, Springfield Republican, Amherst Bulletin, The Register (Ludlow & Indian Orchard), Ware River News, Agawam Advertiser News, Chicopee Register, Belchertown Sentinel, Holyoke Sun. The Register turned the media release into a lead news story on the front page of their August 24th issue, relating the media release information to the work of volunteers working to clean up local ponds. See news article at: https://www.register.turley.com/lr-archives/LUD082422.pdf

These efforts led to 53 new Pick Up Poop pledges in Year 4 to a total of 275. Analytics for the *Think Blue Connecticut River* website, indicate that there were another 183 people went to the pet waste landing page on the *Connecticut River Think Blue* website with average time spent by visitors on that resource page at 1 minute and 8 seconds, and 40 downloads of posted PDF resources. Note that the number of clicks in social media on the pledge did not translate to follow through pledges on the website. PVPC will work with both the web and social media consultants in Year 5 to determine if additional refinements could help.

Message dates: The Facebook ad ran for 7 days, from July 29 to August 5. The media release was issued August 19. The Instagram ad has been delayed due to Facebook/ Instagram identify confirmation obstacles for the social media consultants, possibly due to the upcoming election. We anticipate clearance to run the add on Instagram before the end of September.


Message completed for: Appendix F requirements √ Appendix H requirements √

Was message different than what proposed in your NOI/SWMP? Yes √ No
The NOI/SWMP indicated pet waste messaging only in summer months as PVPC understood that messaging under the Appendixes could be combined. EPA has indicated that additional messaging to dog owners "at time of licensing" is required. Messaging at time of licensing was added, starting in Year 2, along with additional messaging on pet waste during "stay at home" orders with the pandemic (given the increased visibility of associated problems). For

If yes, describe why the change was made: To provide additional messaging.




Above is the ad that ran on Facebook in Year 4 and planned for Instagram. And below is the pet waste messaging that ran in the Pioneer Valley Progress Report.

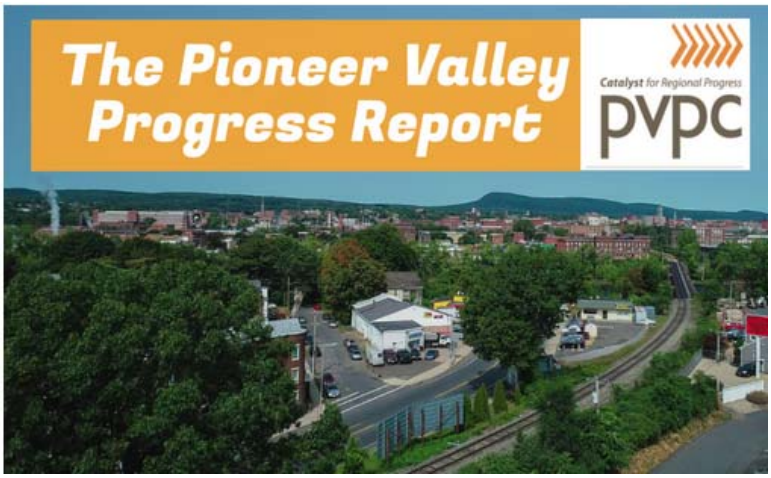

Take the PUP (pick up poop) pledge!

Help ensure that your pet's waste does not wash with the next storm into drain pipes that flow to a nearby stream, river, or lake.

By taking this pledge, you agree to join others in your community to help keep waters Blue.

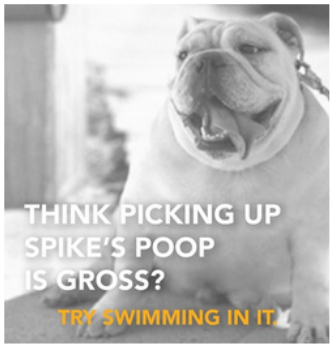

I pledge to:

- clean up after my dog(s), even in my own yard
- carry pet waste bags on walks
- dispose of waste in a trash bin and never in a street drain
- encourage others to clean up after their own pets

FOR IMMEDIATE RELEASE
August 19, 2022

CONTACT
Patty Gambarini, PVPC Chief Environment Planner, pgambarini@pvpc.org

PROPER PET WASTE DISPOSAL CAN IMPROVE LOCAL WATER QUALITY

Many of the rivers and streams in the Pioneer Valley have pathogens like *E. coli,* that exceed safe water quality standards.

U.S. Environmental Protection Agency (EPA) and Massachusetts' Department of Environmental Protection (MassDEP) findings show that pet waste is a major source of these contaminants. When it rains, pet waste on the ground dissolves and can flow to the nearest street drain which connects directly to local waters.

There are an estimated 47,000 dogs in the Pioneer Valley that produce some 17.5 tons of dog waste per day. One gram of dog waste can contain 23 million fecal bacteria, and spread giardia, salmonella, and parasites to other pets and humans as well.

Under the Clean Water Act, the region has made important strides toward fishable and swimmable waters, but pollution from pet waste continues to be a concern. A survey conducted by the Pioneer Valley Planning Commission in 2019 shows that some pet owners believe pet waste is a natural fertilizer and so leave it where it falls or toss it into nearby woodlands. Other pet owners pick up waste using plastic bags, but then throw those fecal filled plastic bags into nearby street drains.

Not only do the bags break down and the contents contaminate local waters, but the bags in street drains create a maintenance headache for our public works personnel.

To help reach the objective of fishable and swimmable waters, members of the Connecticut River Stormwater Committee, a regional coalition of 19 municipalities and UMass-Amherst – staffed by the Pioneer Valley Planning Commission (PVPC) – are undertaking a multi-faceted public engagement campaign to remind pet owners of the importance of responsible pet waste management.

PVPC staffer Patty Gambarini notes, "Most people just need a reminder that leaving their dog's waste on the ground can result in contamination of favorite boating, fishing, and swimming areas. With some prompting and a dose of humor that reminds them that there is indeed no 'poop fairy' to pick up your dog's feces, people ought to be more conscientious about proper disposal of dog waste."



For more information and to join others in taking the PUP (Pick Up Poop) Pledge and keeping our local waters clean, see the Connecticut River Think Blue pet waste page at: https://thinkblueconnecticutriver.org/pet-waste-management/.

###

Above is the media release sent to 17 news outlets in the region.

9. Proper Septic System Care - Residents

Message description and distribution method: PVPC again timed messaging on septic system care to coincide with EPA's Septic Smart Week, from September 20 to 24, with a Facebook ad and regional post to its Facebook page. These posts provide a link to a great infographic on septic system maintenance developed by Whatcome County Public Works and Health Department.

Targeted audience: Residents

Responsible department/parties: PVPC staff and Connecticut River Stormwater Committee members

Measurable goal(s): The Facebook ad were shown 5,458 times to 2,897 people whose interest matches "Septic Tank" in Connecticut Stormwater Committee zip codes. Facebook's estimated ad recall is that 550 of them could remember the ad two days later.

The regional Facebook post drew a total of 16 "shares," including member communities. There were a total of 142 views of the *Think Blue Connecticut River* website septic system landing page with people spending an average of 1 minute and 31 seconds. Analytics indicate that there were 214 clicks to download information.

Message dates: The Facebook ad ran between September 20 and 24, 2021

Message completed for: Appendix F requirements Appendix H requirements √

Was message different than what proposed in your NOI/SWMP? Yes √ No

If yes, describe why the change was made: The NOI/SWMP indicated septic system messaging would be done in Year 3 only as MS4 permit language in Appendix H was not entirely clear on the timing of this message. EPA has since indicated that septic system messaging must occur each year and the Connecticut River Stormwater Committee has adjusted accordingly, starting in Year 2.



Above is the ad that ran on Facebook during Septic Smart week.



Above is the regional Facebook post.

10. Proper Disposal of Leaf Litter - Businesses

Message description and distribution method: This year, PVPC continued the fruitful relationship with the UMass Extension program to reach the landscaper and landcare business and commercial audience with best practices messaging on disposal of leaf letter. An article appeared at the top of the October UMass *Hort Notes* e-newsletter, which is geared toward professional landscapers, who make up the bulk of the audience, with additional audience segments that include entities that work with professional landscapers (distributors, materials suppliers, nurseries, etc.) as well as Master Gardener/hobbyist types.

Best practices noted in the article are:

- Keep leaves off of driveways and roadways where they can easily wash into storm drains and contribute to higher nutrient flows during the fall season.
- Use a mulching mower. By mulching the leaves into turf aeas, you avoid having to rake/blow and bag and you offer a way to manage autumn leaves while providing clients with free fertilizer. Mulched leaves recycle nutrients and reduce the overall need for applied fertilizer, which can help to reduce nutrient loading for local rivers, streams, and lakes.
- Alternatively, if your client has an existing compost pile, you can recommend that they consider allowing you to add leaves to the pile. Leaves provide a critically important element (carbon) to the composting process, making for a more soil enriching product to be used in the next growing season. Be sure compost piles are located away from streams, lakes, or storm drains as these decomposing materials and nutrients could easily reach these water resources.

Targeted audience: Businesses/institutions/commercial facilities

Responsible department/parties: PVPC staff and Connecticut River Stormwater Committee members

Measurable goal(s): UMass *Hort Notes* newsletter goes to 31,362 landscapers and associated land care businesses across Massachusetts

Message dates: October 2021

Message completed for: Appendix F requirements √ Appendix H requirements √

Was message different than what proposed in your NOI/SWMP? Yes √ No

If yes, describe why the change was made: Year 4 messaging in the NOI/SWMP indicated would involve reprise and update of the Year 2 mailing to landscapers in the region that lists locations for proper disposal of commercial leaf litter. This letter or some iteration of it was issued three years in a row so aimed to do something slightly different. Year 5 program will return to use of letter with landscapers in region.

Hort Notes 2021 Vol. 32:8

October 1

A monthly e-newsletter from UMass Extension for landscapers, arborists, and other Green Industry professionals, including monthly tips for home gardeners.

To read individual sections of the message, click on the section headings below to expand the content:

A Message for Landscape Practitioners from the Be a Leaf Hero Campaign



Get a fresh start this fall with better management of leaf litter. Here are three great approaches:

- Keep leaves off of driveways and roadways where they can easily wash into storm drains and contribute to higher nutrient flows during the fall season.
- Use a mulching mower. By mulching leaves into turf areas, you avoid having to rake/blow and bag and you offer a way to manage autumn leaves while providing clients with free fertilizer. Mulched leaves recycle nutrients and reduce the overall need for applied fertilizer, which can help to reduce nutrient loading for local rivers, streams, and lakes.
- Alternatively, if your client has an existing compost pile, you can recommend that they consider allowing you to add leaves to the pile. Leaves provide a critically important element (carbon) to the composting process, making for a more soil enriching product to be used in the next growing season. Be sure compost piles are located away from streams, lakes, or storm drains as these decomposing materials and nutrients could easily reach these water resources.

These three best practices are consistent with local efforts in many communities, under the *Be a Leaf Hero* campaign, to improve water quality in local rivers, streams, lakes, and coastal waters. Many lawn care practices can contribute to storm flows that are especially high in nutrients. Improper use and disposal of leaves, as well as grass clippings and fertilizers, can put nitrogen and phosphorous into storm runoff that enters local waters. These polluted flows promote the growth of algae and reduce dissolved oxygen, impacting recreational uses, such as swimming and fishing, and quality of habitat for wildlife.

Do your part and start anew with better land care practices this fall. For more information see: https://thinkblueconnecticutriver.org/be-a-leaf-hero/ and https://ag.umass.edu/landscape/fact-sheets/yard-waste-management-in-massachusetts

From the municipalities collaborating on Think Blue Connecticut River and Think Blue Massachusetts.

PVPC staff coordinated with UMass Extension to place the above article in the October Hort Notes newsletter. For the full newsletter issue, see: https://ag.umass.edu/landscape/newsletters/hort-notes/hort-notes-2021-vol-328

11. Importance of Soil Test, Proper Use of Fertilizers, Disposal of Grass Clippings - Businesses

For spring messaging on best landcare practices, PVPC staff again collaborated with UMass Cooperative Extension to reach the businesses that are caring for lawns. A newsletter piece published in the May 6 Landscape Message recommended:

Lean into the spring season with better lawn care practices. Here are two great strategies:

Leave grass clippings where they fall. Of course, you want to leave things nice and neat for your clients, but let them know that grass clippings left on the lawn will decompose, returning valuable nutrients back into the soil. This will save them money by reducing the need for

applied fertilizer and promote a healthier lawn. To make best use of this free, natural fertilizer: mow high according to the grass species and use of the turf, do not remove more than 1/3 of the blade per mowing event, and mow when grass is dry.

Test your client's soil. A soil test lets you know more specifically what your client's lawn and garden need for nutrients so that you don't waste time and money. UMass Extension provides soil testing services. See: http://umass.edu/soiltest Opt for slow-release nitrogen sources if possible, and time applications properly to best align maximum nutrient availability from applied fertilizer with favorable growth periods, to promote maximum nutrient uptake and minimize potential loss.

Targeted audience: Business/institutions/commercial facilities

Responsible department/parties: PVPC staff and Connecticut River Stormwater Committee members


Measurable goal(s): Newletter is e-mailed to a list of approximately 13,000 landcare professionals, as well as posted on UMass Extension's Facebook feed, which has approximately 3,200 followers.

Message dates: May 6

Message completed for: Appendix F requirements √ Appendix H Requirements √

Was message different than what proposed in your NOI/SWMP? Yes √ No

If yes, describe why the change was made: Ongoing Covid-19 pandemic required adjusting from in-person workshop for Garden Center staff. To obtain access to likely most robust audience, worked with UMass Cooperative Extension to get notice out to landcare professionals.

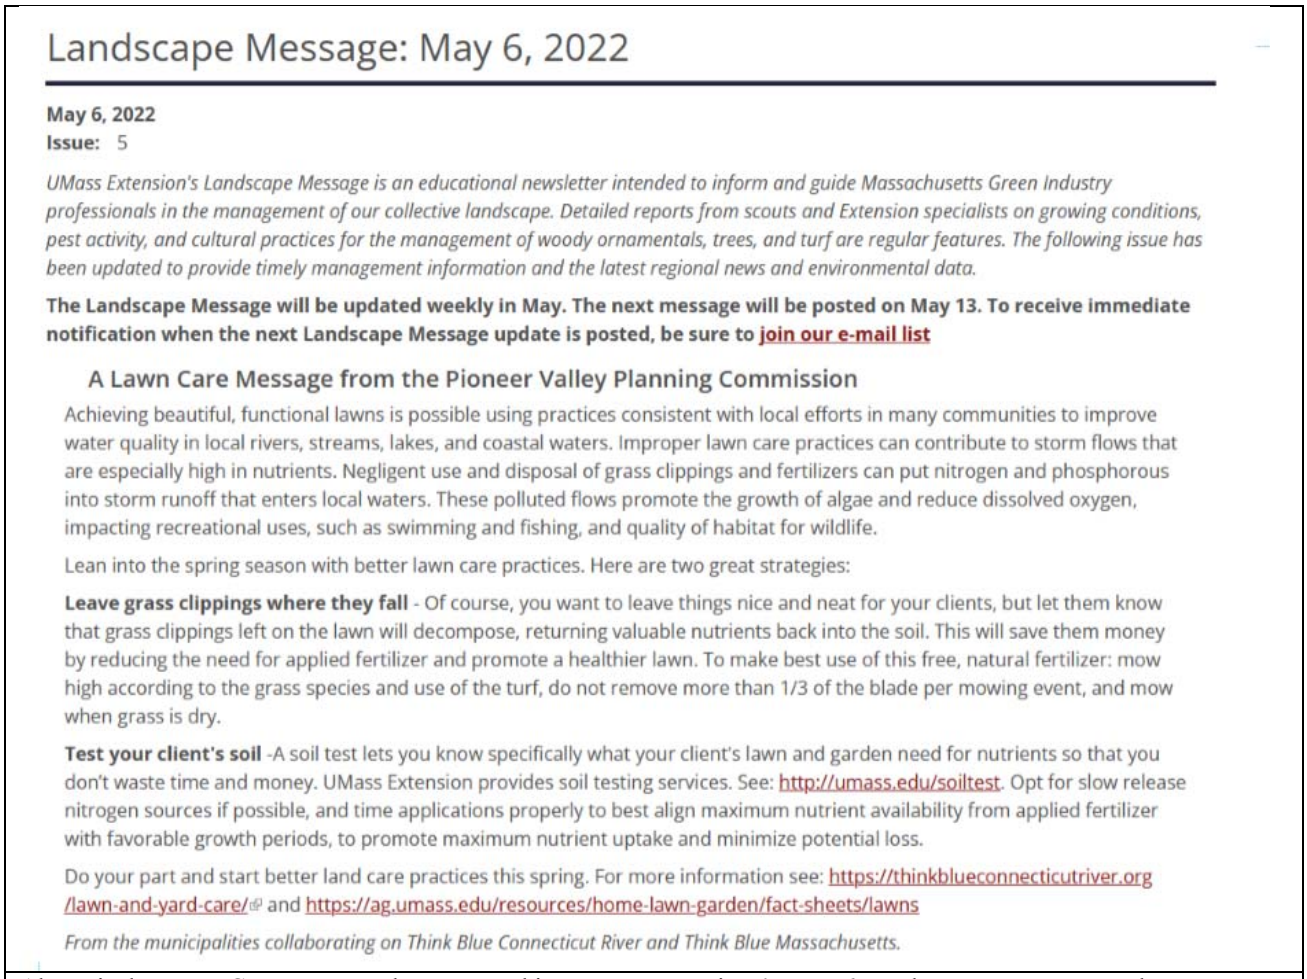

Landscape Message: May 6, 2022

May 6, 2022
Issue: 5

UMass Extension's Landscape Message is an educational newsletter intended to inform and guide Massachusetts Green Industry professionals in the management of our collective landscape. Detailed reports from scouts and Extension specialists on growing conditions, pest activity, and cultural practices for the management of woody ornamentals, trees, and turf are regular features. The following issue has been updated to provide timely management information and the latest regional news and environmental data.

The Landscape Message will be updated weekly in May. The next message will be posted on May 13. To receive immediate notification when the next Landscape Message update is posted, be sure to join our e-mail list

A Lawn Care Message from the Pioneer Valley Planning Commission

Achieving beautiful, functional lawns is possible using practices consistent with local efforts in many communities to improve water quality in local rivers, streams, lakes, and coastal waters. Improper lawn care practices can contribute to storm flows that are especially high in nutrients. Negligent use and disposal of grass clippings and fertilizers can put nitrogen and phosphorous into storm runoff that enters local waters. These polluted flows promote the growth of algae and reduce dissolved oxygen, impacting recreational uses, such as swimming and fishing, and quality of habitat for wildlife.

Lean into the spring season with better lawn care practices. Here are two great strategies:

Leave grass clippings where they fall - Of course, you want to leave things nice and neat for your clients, but let them know that grass clippings left on the lawn will decompose, returning valuable nutrients back into the soil. This will save them money by reducing the need for applied fertilizer and promote a healthier lawn. To make best use of this free, natural fertilizer: mow high according to the grass species and use of the turf, do not remove more than 1/3 of the blade per mowing event, and mow when grass is dry.

Test your client's soil -A soil test lets you know specifically what your client's lawn and garden need for nutrients so that you don't waste time and money. UMass Extension provides soil testing services. See: http://umass.edu/soiltest. Opt for slow release nitrogen sources if possible, and time applications properly to best align maximum nutrient availability from applied fertilizer with favorable growth periods, to promote maximum nutrient uptake and minimize potential loss.

Do your part and start better land care practices this spring. For more information see: https://thinkblueconnecticutriver.org/lawn-and-yard-care/ and https://ag.umass.edu/resources/home-lawn-garden/fact-sheets/lawns

From the municipalities collaborating on Think Blue Connecticut River and Think Blue Massachusetts.

Above is the Lawn Care Message that appeared in UMass Extensions's May 6 Landscape Message newsletter.

12. Proper Management of Geese – Businesses

Message description and distribution method: Reprised Year 2 letter—signed by Connecticut River Stormwater Committee Chair and Vice Chair—to property owners identified as having goose problems. The letter recommends specific strategies and resources, including signage to discourage people feeding geese and managing "residential" goose populations by undertaking a program to addle eggs and modify landscapes. Contact information for USDA Wildlife Services in Amherst, was offered as a source of technical assistance and operational management. Also included in the letter were two illustrations of landscaping along water's edge to provide idea of modifications that could help to reduce direct stormwater flows and creates barriers for goose movement from water to foraging area. For Year 4, the property owner distributions list was updated to include 31 landowners (13 in Agawam, 2 in Belchertown, 4 in Northampton, 6 in Southwick, 1 in South Hadley, 4 in Westfield, and 1 in West Springfield). As other stormwater communities note where there may be issues with geese, they will notify PVPC and additional letters to property owners can be sent on a rolling

basis. For Year 4, PVPC also re-established contact with USDA to ensure no changes in information from two years ago.

Targeted audience: Businesses/institutions/commercial facilities


Responsible department/parties: PVPC staff and member municipalities

Measurable goal(s): Letters sent to owners of 31 properties with likely ongoing goose problems (animals that are "residential" to the area and not migratory)

Message dates: May 16, 2022

Message completed for: Appendix F requirements √ Appendix H Requirements √

Was message different than what proposed in your NOI/SWMP? Yes No √

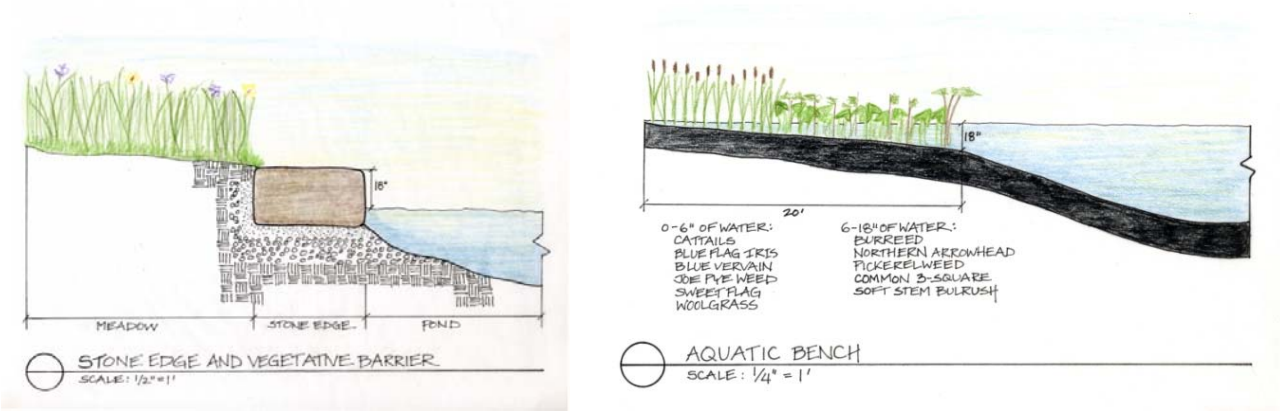


Illustrations included in letter of landscaping along water's edge to reduce direct stormwater flows and creates barriers for goose movement from water to foraging area.


13. Fowl Water Messaging Through State-Wide Campaign

Message description and distribution method: On behalf of the members of the Connecticut River Stormwater Committee, *Think Blue Massachusetts* ran an educational advertising campaign from May 31 to June 17, 2022. The 30-second video entitled, "Fowl Water," –in both English and Spanish—helps viewers visualize how stormwater runoff carrying motor oil, pet waste, and trash pollutes local waterways.

The video and social media materials (translated into the top 6 most spoken languages in Massachusetts) are available at: https://www.thinkbluemassachusetts.org/partner-materials To measure the effectiveness of this campaign, Water Words that Work conducted

a post campaign survey. The survey showed that 15% of residents in MA MS4 communities said they remembered the ad. Those who remember the ad are more aware of how stormwater pollutes waterways. The complete survey report is available at: ThinkBlueMassachusetts.org

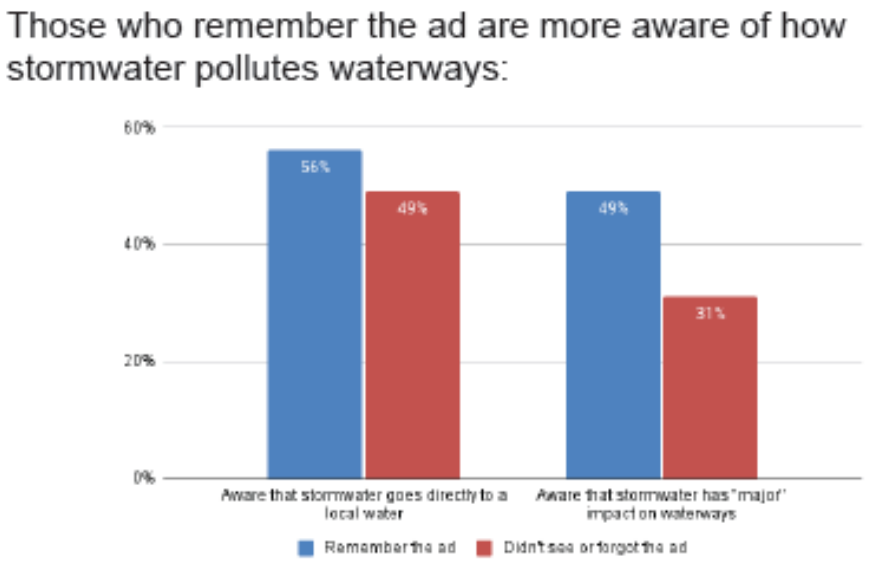

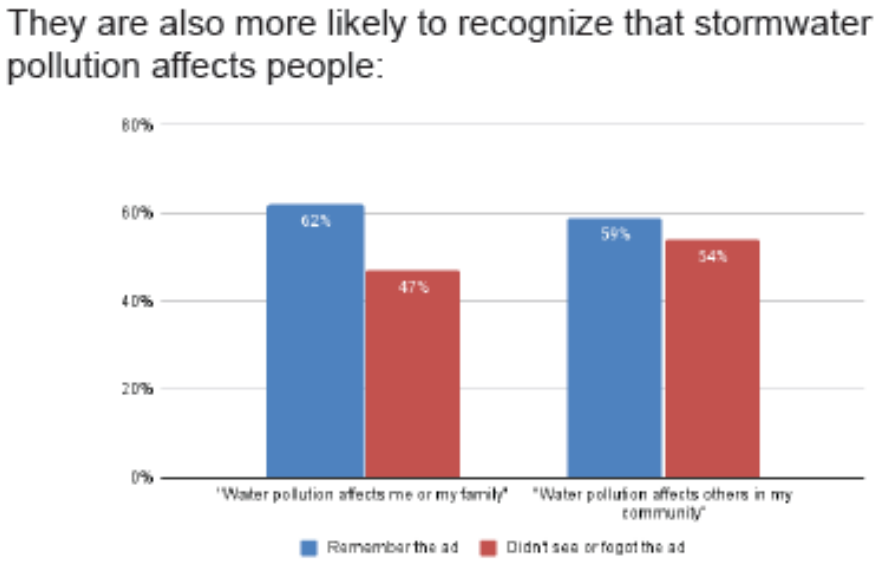

Targeted audience: Residents

Responsible department/parties: Think Blue Massachusetts and Water Words that Work

Measurable goal(s): Water Words that Work reports that within the Connecticut River Stormwater Committee region the campaign resulted in an estimated:
326,019 Facebook and Instagram impressions to English speakers
39,344 Facebook and Instagram impressions to Spanish speakers

426,607 YouTube ad impressions to English speakers
50,546 YouTube ad impressions to Spanish speakers

Message dates: May 31 to June 17, 2022

Was message different than what proposed in your NOI/SWMP? Yes √ No

If yes, describe why the change was made: This message is a welcome addition to our program for Year 4.

Year 4 Annual Report

Minimum Control Measure 1: Public Education

Annual reporting on all Year 4 regional messaging for Connecticut River Stormwater Committee has been prepared by PVPC.

Per EPA instructions, you must paste in information provided below into your Annual Report under Part IV, MCM 1: Public Education.

	Paste these words into appropriate lines within MCM 1 Section of your Annual Report
Number of educational messages completed:	13 plus any messages you may have done locally
BMP:	#1. Think Blue Connecticut River Website
Message Description and Distribution Method:	See: https://thinkblueconnecticutriver.org/wp-content/uploads/2022/09/CT-River-SWC-Annual-Report-Narrative-MCM-1-Year-4.pdf
Targeted audience:	Residents, business/institutional/commercial, developers, and industrial
Responsible Department/Parties:	Connecticut River Stormwater Committee
BMP:	#2. Nip Bottles
Message Description and Distribution Method:	See: https://thinkblueconnecticutriver.org/wp-content/uploads/2022/09/CT-River-SWC-Annual-Report-Narrative-MCM-1-Year-4.pdf
Targeted audience:	Residents
Responsible Department/Parties:	Connecticut River Stormwater Committee
BMP:	#3. Installation of Hooded Catch Basins
Message Description and Distribution Method:	See: https://thinkblueconnecticutriver.org/wp-content/uploads/2022/09/CT-River-SWC-Annual-Report-Narrative-MCM-1-Year-4.pdf
Targeted audience:	Businesses, institutions, and commercial facilities
Responsible Department/Parties:	Connecticut River Stormwater Committee

BMP:	#4. Low Impact Development Technologies and Strategies Workshop
Message Description and Distribution Method:	See: https://thinkblueconnecticutriver.org/wp-content/uploads/2022/09/CT-River-SWC-Annual-Report-Narrative-MCM-1-Year-4.pdf
Targeted audience:	Developers
Responsible Department/Parties:	Connecticut River Stormwater Committee
BMP:	#5. Installation of Hooded Catch Basins
Message Description and Distribution Method:	See: https://thinkblueconnecticutriver.org/wp-content/uploads/2022/09/CT-River-SWC-Annual-Report-Narrative-MCM-1-Year-4.pdf
Targeted audience:	Industrial facilities
Responsible Department/Parties:	Connecticut River Stormwater Committee
BMP:	#6. Proper Disposal of Leaf Litter
Message Description and Distribution Method:	See: https://thinkblueconnecticutriver.org/wp-content/uploads/2022/09/CT-River-SWC-Annual-Report-Narrative-MCM-1-Year-4.pdf
Targeted audience:	Residents
Responsible Department/Parties:	Connecticut River Stormwater Committee
BMP:	#7. Importance of Soil Test, Proper Use of Fertilizers, Disposal of Grass Clippings
Message Description and Distribution Method:	See: https://thinkblueconnecticutriver.org/wp-content/uploads/2022/09/CT-River-SWC-Annual-Report-Narrative-MCM-1-Year-4.pdf
Targeted audience:	Residents
Responsible Department/Parties:	Connecticut River Stormwater Committee
BMP:	#8. Proper Management of Pet Waste
Message Description and Distribution Method:	See: https://thinkblueconnecticutriver.org/wp-content/uploads/2022/09/CT-River-SWC-Annual-Report-Narrative-MCM-1-Year-4.pdf
Targeted audience:	Residents

Responsible Department/Parties:	Connecticut River Stormwater Committee
BMP:	#9. Proper Septic System Care
Message Description and Distribution Method:	See: https://thinkblueconnecticutriver.org/wp-content/uploads/2022/09/CT-River-SWC-Annual-Report-Narrative-MCM-1-Year-4.pdf
Targeted audience:	Residents
Responsible Department/Parties:	Connecticut River Stormwater Committee
BMP:	#10. Proper Disposal of Leaf Litter
Message Description and Distribution Method:	See: https://thinkblueconnecticutriver.org/wp-content/uploads/2022/09/CT-River-SWC-Annual-Report-Narrative-MCM-1-Year-4.pdf
Targeted audience:	Businesses/institutions/commercial facilities
Responsible Department/Parties:	Connecticut River Stormwater Committee
BMP:	#11. Importance of Soil Test, Proper Use of Fertilizers, Disposal of Grass Clippings
Message Description and Distribution Method:	See: https://thinkblueconnecticutriver.org/wp-content/uploads/2022/09/CT-River-SWC-Annual-Report-Narrative-MCM-1-Year-4.pdf
Targeted audience:	Business/institutions/commercial facilities
Responsible Department/Parties:	Connecticut River Stormwater Committee
BMP:	#12. Proper Management of Geese
Message Description and Distribution Method:	See: https://thinkblueconnecticutriver.org/wp-content/uploads/2022/09/CT-River-SWC-Annual-Report-Narrative-MCM-1-Year-4.pdf
Targeted audience:	Businesses/institutions/commercial facilities
Responsible Department/Parties:	Connecticut River Stormwater Committee
BMP:	#13. Fowl Water Messaging Through State-Wide Campaign
Message Description and Distribution Method:	See: https://thinkblueconnecticutriver.org/wp-content/uploads/2022/09/CT-River-SWC-Annual-Report-Narrative-MCM-1-Year-4.pdf

Targeted audience:	Residents and businesses/institutions/commercial facilities
Responsible Department/Parties:	Think Blue Massachusetts and Water Words that Work

Wet Weather Outfall Sampling Technical Memorandum
September 2022

Southampton MS4 Wet Weather Outfall Sampling

TO: Randall Kemp, Highway Superintendent, Town of Southampton

FROM: Haley Rivers and Tracy Adamski, AICP, Tighe & Bond

DATE: September 28, 2022

Background

Per Part 2.3.4.8 of the 2016 Small MS4 General Permit and the Town of Southampton's Illicit Discharge Detection and Elimination (IDDE) Program, the Town must investigate each catchment associated with an outfall or interconnection within the Town's MS4 for possible illicit discharges or connections. The source of any illicit discharge identified during dry or wet weather must be isolated, confirmed, and removed.

As described in the Catchment Investigation Procedures added to the Town's IDDE Plan on December 30, 2019, when one or more of the system vulnerability factors (SVFs) described in Section 2.3.4.8 of the 2016 Small MS4 General Permit are present in a drainage catchment area, the Town must sample and inspect the associated outfall during wet weather conditions to determine whether wet weather-induced high groundwater in areas served by septic systems result in the discharge of sanitary waste flow to the MS4.

In Permit Year 5, Tighe & Bond continued catchment investigations by performing wet weather sampling at outfalls in catchments with a minimum of one SVF or where dry weather screening identified potential issues. While no catchments with SVFs were identified during the development of Catchment Investigation Procedures in the IDDE Plan, this effort focused on following up on catchments where dry weather outfall sampling results indicated potential issues.

Four outfalls were selected for wet weather outfall screenings that previously had the highest values for indicators and had the most potential for SVFs; however none met the wet weather screening requirements indicated by the 2016 Small MS4 General Permit. The screenings were completed in accordance with the written Catchment Investigations Procedures developed in December 2019. The following summarizes the work completed; this summary and the Excel document enclosed with this memo will be provided to the EPA and the MassDEP in the Year 5 Annual Report.

Actions Completed

Wet Weather Outfall sampling occurred on September 13, 2022, between 7am and 12pm. The area had received approximately 1 inch of rain in the 72 hours prior to sampling and had received 0.58 inches of rain in 24 hours prior to sampling, with most of that rainfall occurring overnight just prior to the conducted fieldwork. It rained lightly until about 10am while samples were being taken.

Sampling was conducted through three different methods: Ammonia and Chlorine were tested on-site using test kits; Temperature, Salinity, Conductivity, and Dissolved Oxygen were tested on-site using a Horiba Meter; and water samples for Ammonia, Surfactants, E. Coli, and Total Nitrogen were taken in the field and sent to Alpha Analytical for laboratory analysis. The results of this sampling are included in the enclosed Excel spreadsheet.

Results

Sampling data are included in the enclosed Excel spreadsheet. The spreadsheet has two tabs, as follows:

- Sampling Data
- Benchmark Info Sources

Based on the wet weather outfall screening sampling results, there is no evidence of an illicit discharge within Southampton's MS4.

Recommendations and Next Steps

Tighe & Bond has worked with Town staff since 2019 to investigate Southampton's MS4 for evidence of illicit discharges in accordance with the written Catchment Investigation Procedures developed in December 2019. Dry weather outfall screenings were completed in 2020. No key junction manholes or catch basins were identified within Southampton's MS4, and according to the Catchment Investigation Procedures, "If a catchment does not include a junction manhole, the dry weather screening completed at the catchment's outfall shall meet the manhole inspection requirement." Therefore, Southampton's dry weather investigations were complete following dry weather outfall screening in 2020. Following the wet weather outfall screening in 2022, Southampton's investigations are to be considered complete.

Per EPA's implementation schedule, the Town should continue to look for indicators of illicit discharges during catch basin cleaning and day-to-day maintenance operations, as well as to continue to complete any outstanding inspections, investigations, and sampling of its MS4 during upcoming Permit Years. As requirements are completed, Town staff should consider refining the current mapping as additional data is collected.

J:\S\S5005 Southampton\018 - MS4 Year 4 Compliance\Data\Wet Weather Sampling\Wet Weather Sampling Technical Memo Southampton.docx

Outfall Sampling Results Summary - Southampton, MA

Location				Laboratory Analysis [1]				Water Quality Meter/Test Kit [1]					
Date	**Outfall ID**	**Street**	**Sample Location**	**Ammonia**	**Surfactants**	**E. coli**	**Total Nitrogen**	**Temperature**	**Salinity [3]**	**Conductivity**	**Chlorine**	**Dissolved Oxygen**	**Ammonia**
				mg/L	mg/L	col/100mL	mg/L	°F	ppt	µS/cm [2]	mg/L	mg/L	mg/L
9/13/2022	2_OF	Pomeroy Meadow Road	Outfall	0.221	0.120	866.00	1.30	65.9	0	0.092	0.31	4.18	0.25
9/13/2022	5_OF	Duggan Lane	Outfall	0.075	ND	866.44	2.40	66.9	0.1	0.246	0.13	13.4	0.25
9/13/2022	6_OF	Meadow Lane	Outfall	ND	ND	1,046.24	2.00	67.4	0.00	0	0.34	28.92	0.25
9/13/2022	7_OF	Brickyard Road	Upstream Catch Basin	ND	0.080	1,413.61	0.64	67.9	0.00	0	0.27	5.04	0.00
	8_OF	Brickyard Road	Outfall										

REPORTING LIMITS
Ammonia = 0.075 mg/L
Surfactants = 0.050 mg/L
E. coli = 2.0 col/100mL
Total Nitrogen = 0.075 mg/L
"ND" = none detected

COLOR KEY (benchmarks are bold)										
	Ammonia	**Surfactants**	**E. coli**	**Total Nitrogen**	**Temperature [a]**	**Salinity**	**Conductivity**	**Chlorine**	**Dissolved Oxygen [a]**	**Ammonia**
	mg/L	mg/L	CFU/100 mL	mg/L	°F	ppt	µS/cm	mg/L	mg/L	mg/L
	≥ 6.000	≥ 1.000	≥ 10,000	< 2.13		≥ 1.00	**≥ 2,000**	≥ 1.00		≥ 6.0
	≥ 1.000	≥ 0.500	≥ 1,260	< 1.35		≥ 0.75	≥ 1,500	≥ 0.30		≥ 1.0
	≥ 0.500	**≥ 0.250**	**≥ 235**	**< 0.57**	**≥ 83.0**	**≥ 0.50**	≥ 1,000	**≥ 0.02**	**< 5.0**	**≥ 0.5**
	< 0.500	< 0.250	< 235	< 0.57	< 83.0	< 0.50	< 1,000	< 0.02	≥ 5.0	< 0.5

Notes for Results Summary:

(1) "-" means no analysis was completed

(2) µS/cm is equivalent to µmhos/cm

(3) Salinity was measured in µS/cm units on the YSI Meter and then converted to ppt

Benchmark Sources:

Ammonia, Surfactants, and Chlorine - *EPA General Permit for Stormwater Discharges from Small MS4 in Massachusetts*
E. coli, Temperature, and Dissolved Oxygen - *314 CMR 4.00: Massachusetts Surface Water Quality Standards*
Salinity - *EPA Volunteer Estuary Monitoring: A Methods Manual*
Conductivity - *Center for Watershed Protection Illicit discharge Detection and Elimination Guidance Manual*

BMP Evaluation Memorandum
November 2022

Southampton BMP Evaluation

TO: Randall Kemp, Highway Superintendent

FROM: Tracy Adamski, AICP; Jean Christy, PE; Haley Rivers

DATE: November 2022

The Town of Southampton is subject to the requirements of the 2016 Massachusetts Small MS4 General Permit, Section 2.3.6.d which states that "the permittee shall identify a minimum of 5 permittee-owned properties that could potentially be modified or retrofitted with BMPs designed to reduce the frequency, volume, and pollutant loads of stormwater discharges to and from its MS4 through the reduction of impervious area." Based on the results of the Preliminary Retrofit Inventory conducted by Tighe & Bond in Permit Year 3 and the Nitrogen and Phosphorus Source Identification Report completed by the Pioneer Valley Planning Commission (PVPC) in June 2021, five sites have been further evaluated for phosphorus- and/or nitrogen-reduction specific structural BMPs.

The attached evaluation includes an assessment of five Town-owned properties within the drainage area of Pequot Pond and/or the Manhan River, which are:

1. Old Fire Station Building, Bluemer Road; Parcel ID: 44_51
2. Transfer Station, Moose Brook Road; Parcel ID: 35_48
3. 180 Brickyard Road / Gilbert Road; Parcel ID: 34_179
4. Whittemore Conservation Area, Meadow Lane; Parcel ID: 8_36
5. Conant Memorial Park, Clark Street; Parcel ID: 23_78

The attached evaluation provides property descriptions, descriptions and diagrams of proposed BMPs, site photos, conceptual drawings, and a mapbook with priority resource information for each site. It is recommended that the Town consider the challenges, benefits, potential for reduction of nitrogen and/or phosphorus loading, and the constructability of structural BMPs at each site as they move forward with the determination of a construction schedule for the installation of structural BMPs as per the requirements of the 2016 Massachusetts Small MS4 General Permit, which require the installation of one demonstration retrofit BMP in Permit Year 6 (FY 24).

PROPERTY 1 – OLD FIRE STATION BUILDING

Bluemer Road, Parcel ID 44_51

PROPERTY DESCRIPTION

The Old Fire Station Building is a 0.22 acre parcel adjacent to Bull Head Pond to the south. Currently, the property has a paved driveway and a garage used for storing vehicles or other supplies. The area behind the garage is naturally wooded and slopes down to Bull Head Pond. Bull Head Pond connects underground to Pequot Pond, which is phosphorus impaired.



***Figure 1**: Example Sediment Forebay. Source: MA Cleanwater Toolkit*

The area immediately west of the existing building appears to be the lowest point of the road and would provide an opportunity for stormwater to be routed onto the site for treatment before it runs into Bull Head Pond and Pequot Pond.



***Figure 2:** Location of existing catch basin and proposed sediment forebay. Source: Tighe & Bond*

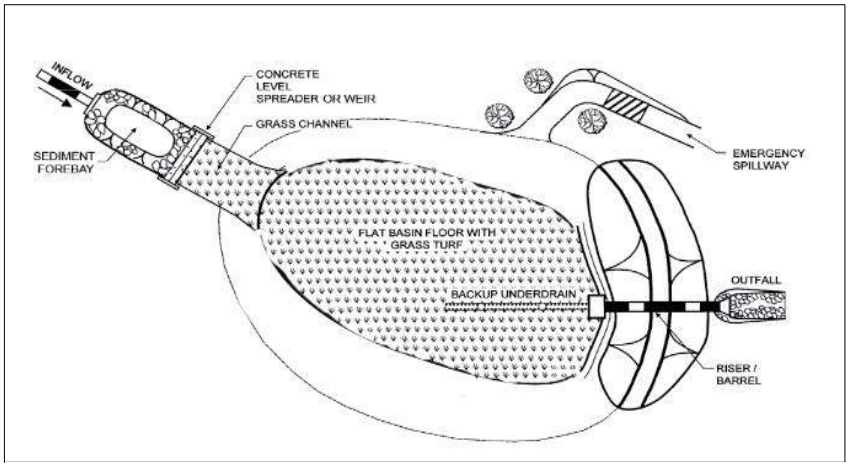


***Figure 3**: Example sediment forebay and infiltration basin. Source: MA Stormwater BMP Manual*



***Figure 4:** Location of proposed infiltration basin. Source: Tighe & Bond*

PROPOSED RETROFIT

The proposed retrofit includes a sediment forebay to the west of the existing building into which stormwater from an existing catch basin would be routed for pretreatment, facilitating gravity separation of suspended solids. From here, the stormwater would flow behind the back of the structure into an infiltration basin, which would store and filter stormwater as it permeates into the soil. Overflow would continue into the outlet control structure and exit toward the water body.

NOTES:

-POTENTIAL TO INSTALL SEDIMENT FOREBAY AND INFILTRATION BASINS TO TREAT AND INFILTRATE RUNOFF FROM BLUEMER ROAD.

-ESTIMATED POTENTIAL TP LOADING TO BMP: .09 LB P/YEAR

ASSUMPTIONS:

-GROUNDWATER DEPTH IS NOT SHALLOW

-BEDROCK DEPTH IS NOT SHALLOW

-SOILS ARE WELL-DRAINED

-THE REQUIRED SPACE FOR AN ADEQUATELY SIZED INFILTRATION BASIN IS AVAILABLE

-EXISTING UTILITIES AND DRAINAGE INFRASTRUCTURE SHOULD BE VERIFIED

-SEE FULL ATTACHED MAPBOOK FOR ENVIRONMENTAL INFORMATION. ADDITIONAL PERMITTING MAY BE REQUIRED WHERE SENSITIVE ENVIRONMENTAL AREAS ARE LOCATED

DRAINAGE PIPE

PROPOSED OUTFALL

RELOCATE EXISTING OUTFALL

SEDIMENT FOREBAY

INFILTRATION BASIN

OUTLET CONTROL STRUCTURE

PROPOSED OUTFALL

BLUEMER ROAD

COUNTY ROAD


CAMP JAHN ROAD

CAMP JAHN ROAD

Areas For Index
Outfall
DrainManhole
CatchBasin
GRAVITY
Parcels
LiDAR 2ft (2015)
MassDEP 100ft Buffer

BMP RETROFIT INVENTORY-DRAFT

LOCUS MAP

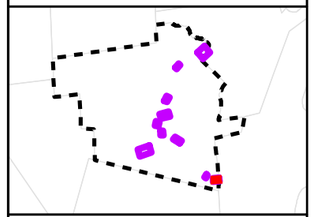

N

0 80 160

Feet

1 inch = 125 feet

Mapsheet: 1

Bluemer Road

Parcel ID:
44_51

Southampton, Massachusetts

October 2022

Tighe&Bond

Path: G:\GIS\MA\SouthamptonMA\MapDocs\Southampton_BMP_MapBook.mxd

PROPERTY 2 – TRANSFER STATION

Moose Brook Road, Parcel 35_48

PROPERTY DESCRIPTION

The Transfer Station on Moose Brook Road is a 0.97 acre parcel that is located about 1,000 feet east from Moose Brook. Existing structures include a paved driveway and several containers used to store waste located along the northeast edge of the site, parallel to Moose Brook Road. The remaining area of the parcel contains a capped landfill. There are currently no formal stormwater management structures present on the site.

The western area of the site has potential for BMP retrofit, as it drains to a wetland area and into Moose Brook, which runs to the Manhan River, which drains to the Connecticut River, which drains to Long Island Sound, which is nitrogen impaired.




Figure 1: *Example Outlet Control Structure.*
Source: MA Clean Water Toolkit

PROPOSED RETROFIT

Stormwater from Moose Brook Road and the Southampton Transfer Station Facility area would first run into a deep sump hooded catch basin, where it would remove trash, debris, and coarse sediment from runoff and serve as a temporary spill containment device for floatables such as oil and grease. The stormwater is then proposed to undergo two types of pretreatment in order to account for the on-site landfill, which should be considered a land use with higher potential pollutant load. The water would route into a water quality unit such as a hydrodynamic separator, where the flow would be slowed for pretreatment facilitated by gravity separation of total suspended solids. From there, stormwater would flow into an infiltration basin, where it would be stored and filtered as it permeates into the soil. Overflow would outflow through the outlet control structure and toward the wetland.



Figure 2: *Location of proposed sediment forebay and infiltration basin.*
Source: Tighe & Bond

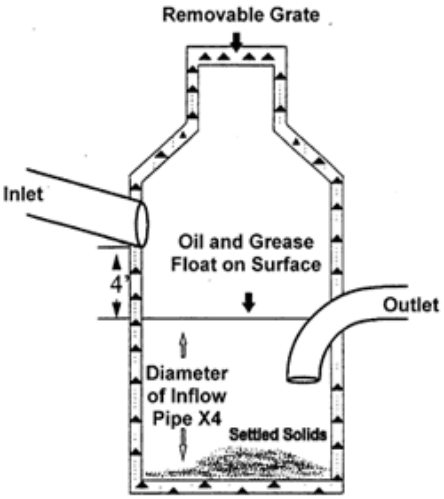

Deep Sump Catch Basin

Figure 3: *Example Deep Sump Catch Basin.*
Source: MA Clean Water Toolkit

NOTES:

-POTENTIAL TO INSTALL DEEP-SUMP HOODED CATCH BASIN, WATER QUALITY UNIT, SEDIMENT FOREBAY, AND INFILTRATION BASIN TO TREAT AND INFILTRATE RUNOFF FROM LANDFILL ACCESS ROAD.

-ESTIMATED POTENTIAL TP LOADING TO BMP: 2.24 LB P/YEAR

ASSUMPTIONS:

-GROUNDWATER DEPTH IS NOT SHALLOW

-BEDROCK DEPTH IS NOT SHALLOW

-SOILS ARE WELL-DRAINED

-THE REQUIRED SPACE FOR AN ADEQUATELY SIZED INFILTRATION BASIN IS AVAILABLE

-THE EXISTING IMPERVIOUS AREA IS PITCHED TOWARD THE PROPOSED CATCH BASIN

-SEE FULL ATTACHED MAPBOOK FOR ENVIRONMENTAL INFORMATION. ADDITIONAL PERMITTING MAY BE REQUIRED WHERE SENSITIVE ENVIRONMENTAL AREAS ARE LOCATED

DRAINAGE PIPE

PROPOSED OUTFALL

OUTLET CONTROL DEVICE

DEEP-SUMP HOODED CATCH BASIN

WATER QUALITY UNIT

SEDIMENT FOREBAY

INFILTRATION BASIN

MADELINE WAY

MOOSEBROOK RD


STRONG ROYD

CHERYL LANE

Areas For Index
Outfall
DrainManhole
CatchBasin
GRAVITY
Parcels
LiDAR 2ft (2015)
MassDEP 100ft Buffer

BMP RETROFIT INVENTORY-DRAFT

LOCUS MAP

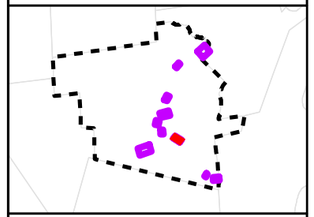

N

0 110 220

Feet

1 inch = 175 feet

Mapsheet: 2

Moosebrook Rd at Southampton Transfer Station

Parcel ID:
35_48

Southampton, Massachusetts

October 2022

Tighe&Bond

Path: G:\GIS\MA\SouthamptonMA\MapDocs\Southampton_BMP_MapBook.mxd

PROPERTY 3 – GILBERT AND 180 BRICKYARD ROAD

Undeveloped Area, Parcel 34-179

PROPERTY DESCRIPTION

The 22.70 acres of undeveloped area that constitutes 180 Brickyard Road is located next to a residential area. Much of the area is comprised of wetlands. The Manhan River runs through the site, which drains to the Connecticut River, which drains to Long Island Sound, which is nitrogen impaired. BMPs in this area would filter runoff from Brickyard Road and Gilbert Road; however, the area grade may not channel sufficient stormwater to this area to be effective at removing pollutants from roadway stormwater runoff.



Figure 1: *Location of proposed sediment forebay and infiltration basin off Brickyard Road.*
Source: Tighe & Bond

PROPOSED RETROFITS

Stormwater from Brickyard Road and Gilbert Road would flow into respective deep sump hooded catch basins, where any trash, debris, and sediment would separate out and serve as a temporary spill containment device for floatables such as oil and grease. Next, the stormwater would run into sediment forebays, where stormwater would be pretreated by gravity separation of suspended solids. The pretreated stormwater would then flow into infiltration basins, where the water will be stored and filtered as it permeates the soil. Overflow would route through the outlet control devices through two separate channels and towards the wetland which surrounds the Manhan River.



Figure 2: *Location of proposed sediment forebay and infiltration basin off Gilbert Road.*
Source: Tighe & Bond

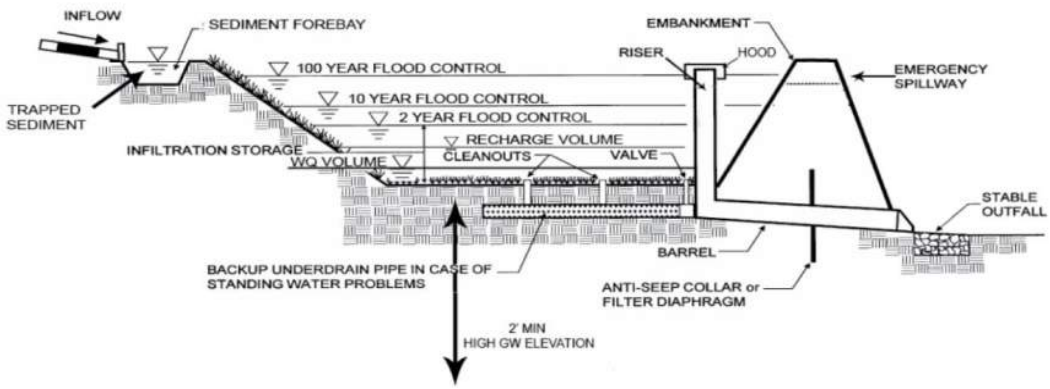


Figure 3: *Example of a pretreatment sediment forebay and infiltration basin.*
Source: MA Stormwater BMP Manual

Tighe&Bond

NOTES:

-POTENTIAL TO INSTALL 2 DEEP-SUMP HOODED CATCH BASINS, WATER QUALITY UNITS, SEDIMENT FOREBAYS, AND INFILTRATION BASINS TO TREAT AND INFILTRATE RUNOFF FROM BRICKYARD ROAD AND GILBERT ROAD.

-ESTIMATED POTENTIAL TP LOADING TO BMP: 2.88 LB P/YEAR

ASSUMPTIONS:

-GROUNDWATER DEPTH IS NOT SHALLOW

-BEDROCK DEPTH IS NOT SHALLOW

-SOILS ARE WELL-DRAINED

-THE REQUIRED SPACE FOR AN ADEQUATELY SIZED INFILTRATION BASIN IS AVAILABLE

-THE EXISTING IMPERVIOUS AREA IS PITCHED TOWARD THE PROPOSED CATCH BASIN

-SEE FULL ATTACHED MAPBOOK FOR ENVIRONMENTAL INFORMATION. ADDITIONAL PERMITTING MAY BE REQUIRED WHERE SENSITIVE ENVIRONMENTAL AREAS ARE LOCATED

PROPOSED OUTFALL

OUTLET CONTROL DEVICE

INFILTRATION BASIN

SEDIMENT FOREBAY

DEEP-SUMP HOODED CATCH BASIN

OUTLET CONTROL DEVICE

PROPOSED OUTFALL

DRAINAGE PIPE

INFILTRATION BASIN

SEDIMENT FOREBAY

DRAINAGE PIPE

DEEP-SUMP HOODED CATCH BASIN

BRICKYARD ROAD

GILBERT ROAD

CANFIELD CIRCLE

COOLIDGE DRIVE

MADISON AVENUE

BUCHANAN CIRCLE

Areas For Index
Outfall
DrainManhole
CatchBasin
GRAVITY
Parcels
LiDAR 2ft (2015)
MassDEP 100ft Buffer

BMP RETROFIT INVENTORY-DRAFT

LOCUS MAP

0 160 320
Feet

1 inch = 250 feet

Mapsheet: 3

180 Brickyard Rd

Parcel ID:
34_179

Southampton, Massachusetts

October 2022

Tighe&Bond

Path: G:\GIS\MA\SouthamptonMA\MapDocs\Southampton_BMP_MapBook.mxd

PROPERTY 4 – WHITTEMORE CONSERVATION AREA

Meadow Lane, Parcel 8_36

PROPERTY DESCRIPTION

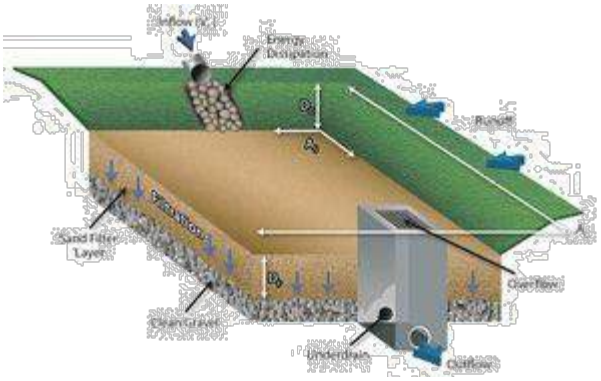


Figure 1: *Example of a sand filter.*
Source: MN Stormwater Manual

The Whittemore Conservation Area is a 34.30 acre parcel located off Meadow Lane. The property is near residential areas, but it is a public area with established hiking trails. There would be opportunities at this location for educational components, such as interpretive signs or viewing areas. The implementation of BMPs with a focus on infiltration and dissipation of stormwater may also help with existing drainage and erosion problems. However, this site may pose a challenge to work around priority resource areas. The stormwater would flow toward the Manhan River, which drains into the Connecticut River, which drains into the Long Island Sound, which is nitrogen impaired.



Figure 2: *Example of an infiltration basin.*
Source: MA Stormwater BMP Manual

PROPOSED RETROFITS

There are two existing catch basins on Meadow Lane, which each drain to separate outfalls. Each outfall would be fitted with a water quality unit such as a hydrodynamic separator to adequately treat the runoff prior to entering the infiltration basin due to available constructable space. Stormwater would then flow to an infiltration basin, where stormwater would be stored and filtered as it permeates the soil.



Figure 3: *Location of proposed infiltration basin at southernmost existing outfall.*
Source: Tighe & Bond

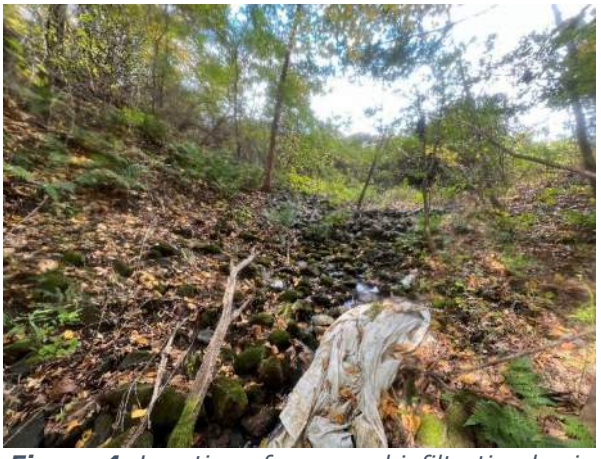


Figure 4: *Location of proposed infiltration basin at northernmost existing outfall.*
Source: Tighe & Bond

NOTES:

-POTENTIAL TO INSTALL 2 WATER QUALTY UNITS AND INFILTRATION BASINS TO TREAT AND INFILTRATE RUNOFF FROM MEADOW LANE.

-ESTIMATED POTENTIAL TP LOADING TO BMP: .09 LB P/YEAR

ASSUMPTIONS:

-GROUNDWATER DEPTH IS NOT SHALLOW

-BEDROCK DEPTH IS NOT SHALLOW

-SOILS ARE WELL-DRAINED

-THE REQUIRED SPACE FOR AN ADEQUATELY SIZED INFILTRATION BASIN IS AVAILABLE

-EXISTING UTILITIES AND DRAINAGE INFRASTRUCTURE SHOULD BE VERIFIED

-SEE FULL ATTACHED MAPBOOK FOR ENVIRONMENTAL INFORMATION. ADDITIONAL PERMITTING MAY BE REQUIRED WHERE SENSITIVE ENVIRONMENTAL AREAS ARE LOCATED

DRAINAGE PIPE

WATER QUALITY UNIT

WATER QUALITY UNIT

EXISTING OUTFALLS

INFILTRATION BASIN

MEADOW LANE

POMEROY MEADOW ROAD

DUGGAN LANE

KINGSBERRY LANE

Areas For Index
Outfall
DrainManhole
CatchBasin
GRAVITY
Parcels
LiDAR 2ft (2015)
MassDEP 100ft Buffer

BMP RETROFIT INVENTORY-DRAFT

LOCUS MAP

1

0 190 380
Feet

1 inch = 300 feet

Mapsheet: 4

Whittemore Conservation Area- Meadow Ln

Parcel ID:
8_36

Southampton, Massachusetts

October 2022

Tighe&Bond

Path: G:\GIS\MA\SouthamptonMA\MapDocs\Southampton_BMP_MapBook.mxd

PROPERTY 5 – CONANT MEMORIAL PARK

Clark Street, Parcel 23_78

PROPERTY DESCRIPTION

Conant Memorial Park, located on Clark Street, is an 18.55 acre parcel with a baseball field, tennis courts, a basketball court, and several parking areas. It also contains a wooded area to the east. There is a wetland area that runs from the northwest edge to the southeast edge of the site which follows a stream that connects to the Manhan River, which drains to the Connecticut River, which drains to Long Island Sound, which is nitrogen impaired. BMPs proposed for this site would manage stormwater runoff from Clark Street, the baseball fields, and the nearby parking area as it drains toward the wetland area. This location would provide the opportunity to include educational signage explaining the treatment of stormwater.

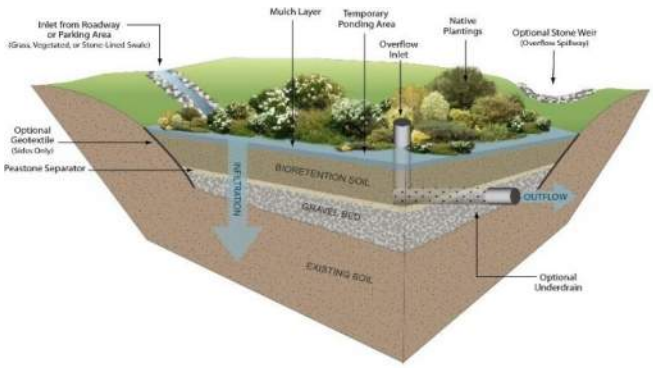


Figure 1: *Example of a bioretention basin.*
Source: MA Clean Water Toolkit



Figure 2: *Example of a deep sump hooded catch basin.*
Source: MA Stormwater BMP Manual

PROPOSED RETROFITS

The proposed retrofit would include the installation of a deep sump hooded catch basin at the parking area on the southwest corner of the site. The catch basin would route stormwater to a sediment forebay, where it would facilitate gravity separation of suspended solids and pretreat the stormwater. From there, stormwater would enter a bioretention basin and percolate through the soil for storage and removal of suspended solids, metals, and nutrients. It would also be aesthetically pleasing to park visitors. From there, the water would flow to an outlet control device and exit through the proposed outfall into a depression about 250 feet from the wetland area.



Figure 3: *Location of proposed sediment forebay and bioretention basin.*
Source: Tighe & Bond

NOTES:

-POTENTIAL TO INSTALL DEEP-SUMP HOODED CATCH BASIN, SEDIMENT FOREBAY, AND BIORETENTION BASIN TO TREAT AND INFILTRATE RUNOFF FROM BASEBALL FIELD PARKING AREA.

-ESTIMATED POTENTIAL TP LOADING TO BMP: 2.84 LB P/YEAR

ASSUMPTIONS:

-GROUNDWATER DEPTH IS NOT SHALLOW

-BEDROCK DEPTH IS NOT SHALLOW


-SOILS ARE WELL-DRAINED

-THE REQUIRED SPACE FOR AN ADEQUATELY SIZED BIORETENTION BASIN IS AVAILABLE

-THE EXISTING IMPERVIOUS AREA IS PITCHED TOWARD THE PROPOSED CATCH BASIN


-THIS SITE IS NOT A LAND USE WITH HIGHER POTENTIAL POLLUTION LOADS (LUHPPL)

-SEE FULL ATTACHED MAPBOOK FOR ENVIRONMENTAL INFORMATION. ADDITIONAL PERMITTING MAY BE REQUIRED WHERE SENSITIVE ENVIRONMENTAL AREAS ARE LOCATED

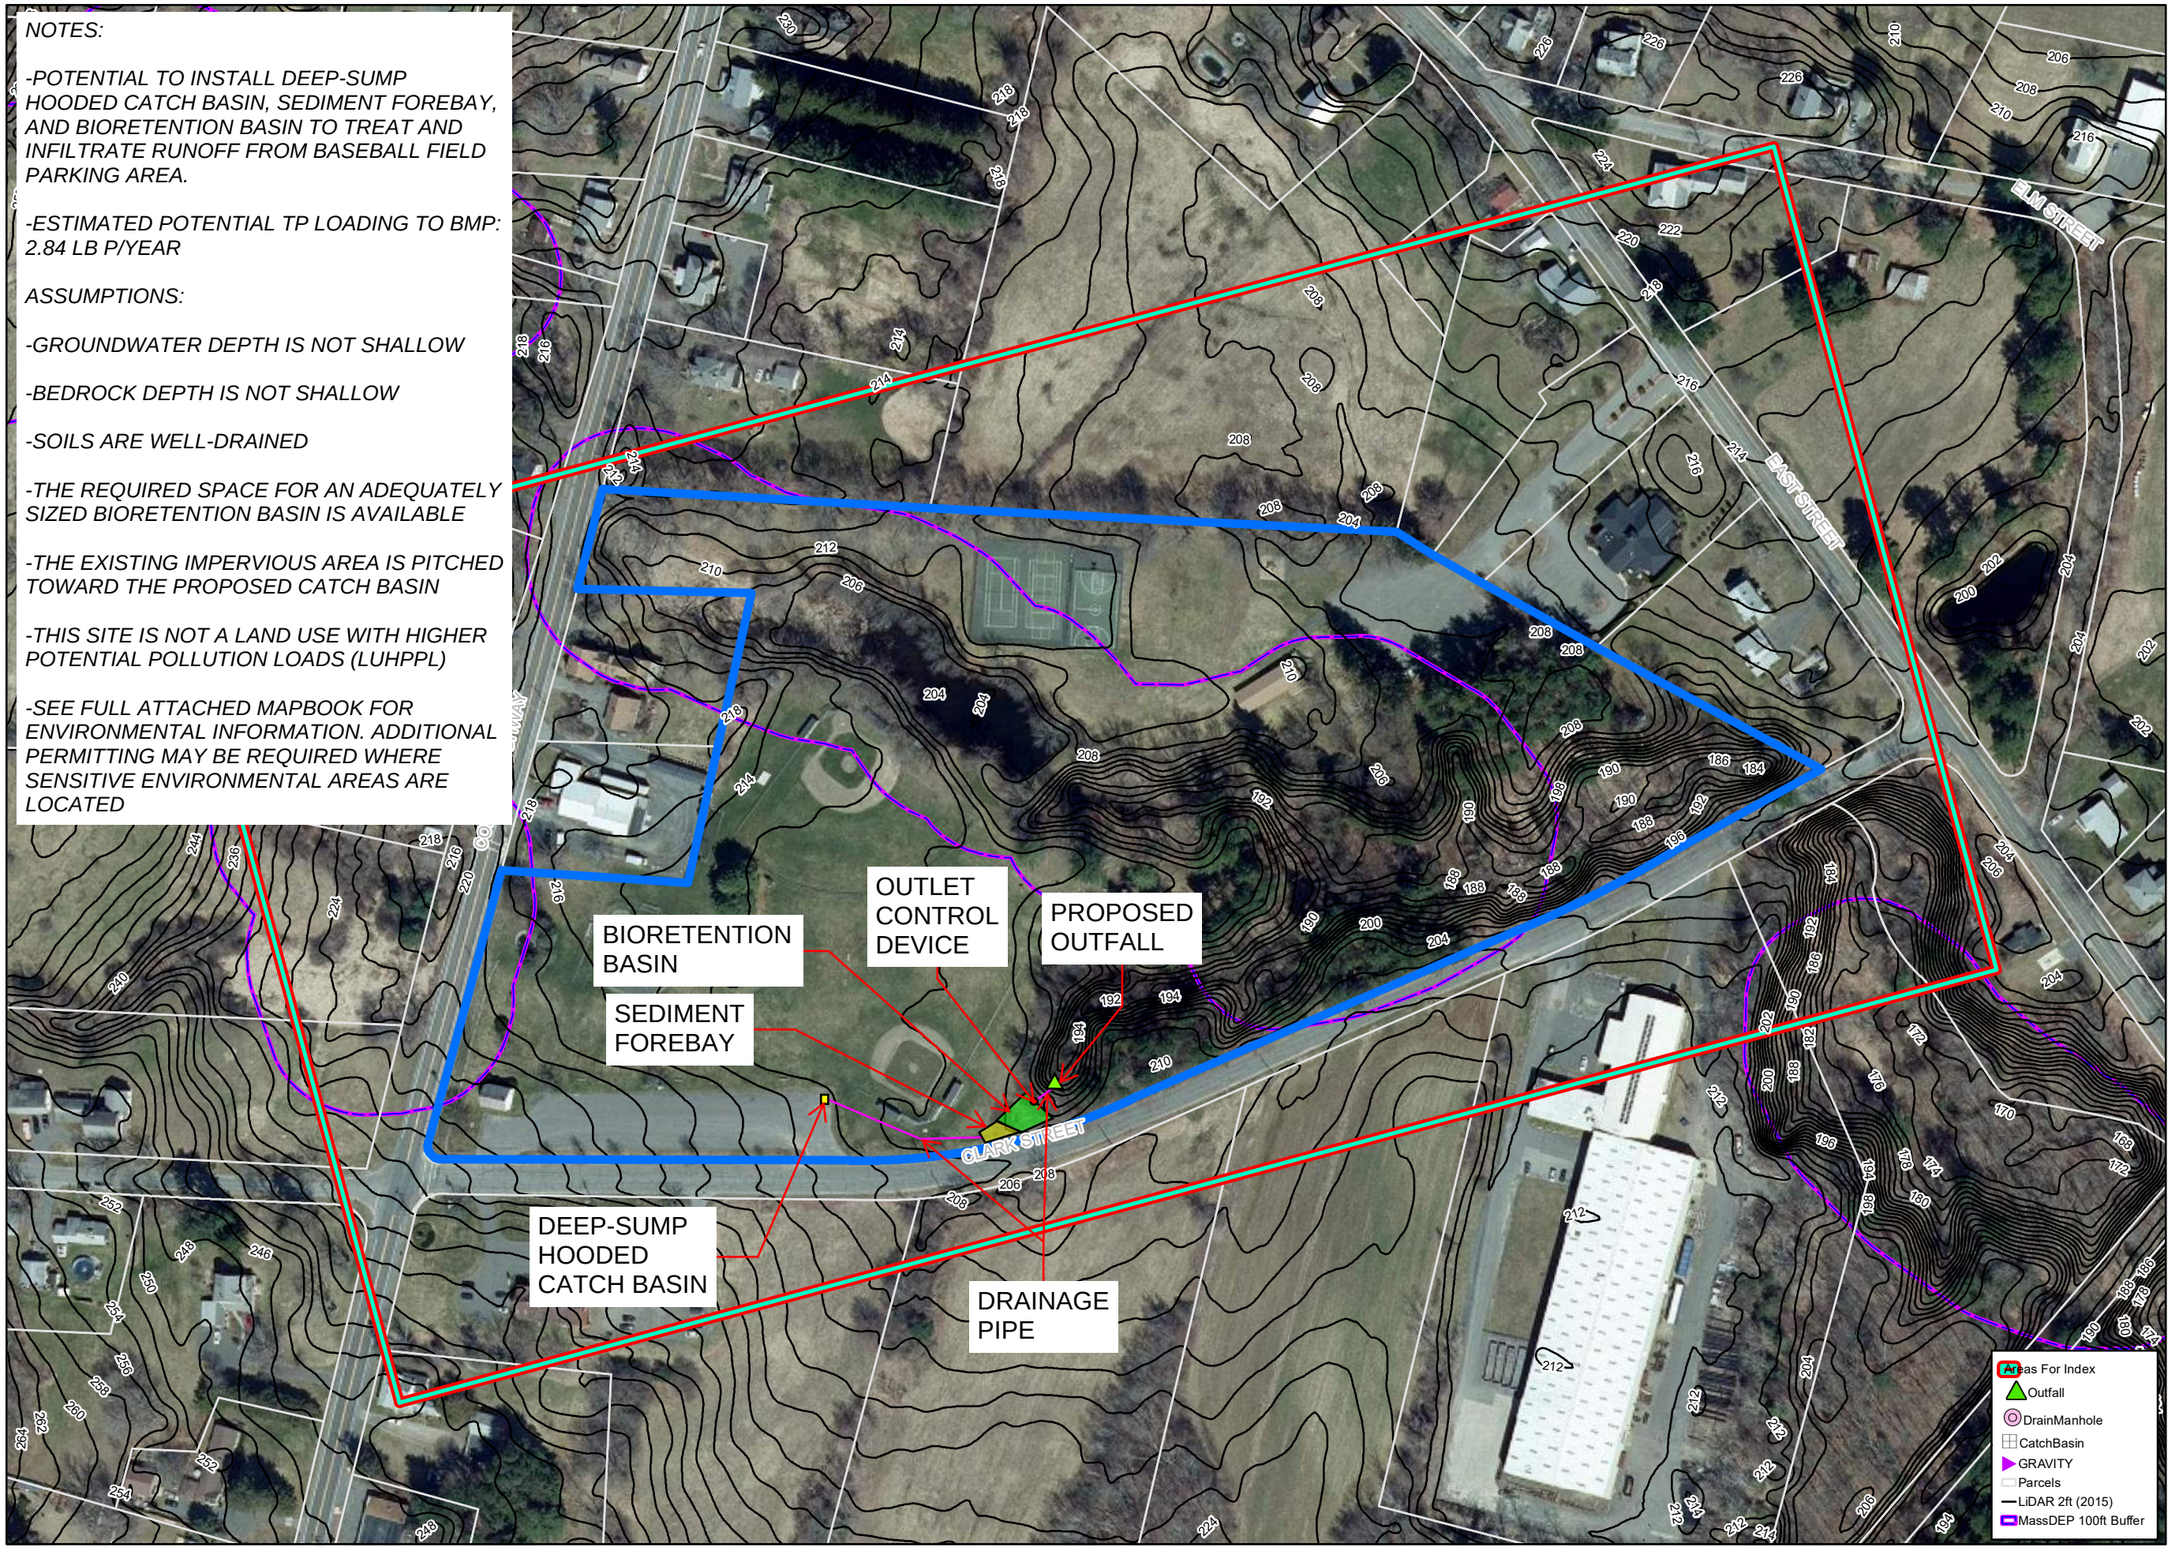

BMP RETROFIT INVENTORY-DRAFT

LOCUS MAP

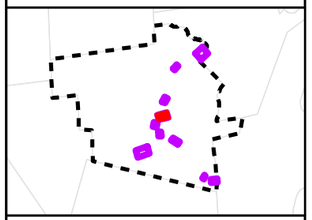

N

0 110 220

Feet

1 inch = 175 feet

Mapsheet: 5

Clark Street at Conant Park

Parcel ID:
23_78

Southampton, Massachusetts

October 2022

Tighe&Bond

Path: G:\GIS\MA\SouthamptonMA\MapDocs\Southampton_BMP_MapBook.mxd

Tighe&Bond

MAPBOOK

BMP RETROFIT INVENTORY-DRAFT

BLUEMER ROAD

BULLHEAD ROAD

COUNTY ROAD

CAMP JAHN ROAD


CAMP JAHN ROAD

Areas For Index
LiDAR 2ft (2015)
Streams
MassDEP 100ft Buffer
MassDEP 50ft Buffer
MassDEP 25ft Buffer
MassDEP Inland Wetlands
Depth to Water Table
0 - 39
40 - 153
Depth to Any Soil Restrictive Layer
0
1 - 53
54 - 71
72 - 92

Hydrologic Soil Group
A
A/D
B
B/D
C
C/D
D
FEMA Flood Zone*

* IndicatesTransparency

LOCUS MAP

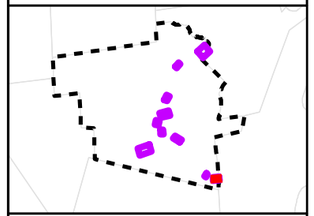

N

0 80 160
Feet

1 inch = 125 feet

Mapsheet: 1

Bluemer Road

Parcel ID:
44_51

Southampton, Massachusetts

September 2022

Tighe&Bond

Path: G:\GIS\MA\SouthamptonMA\MapDocs\Southampton_BMP_MapBook.mxd

BMP RETROFIT INVENTORY-DRAFT

MADELINE WAY

MADELINE WAY

MOOSE BROOK ROAD

STRONG ROAD

Areas For Index
LiDAR 2ft (2015)
Streams
MassDEP 100ft Buffer
MassDEP 50ft Buffer
MassDEP 25ft Buffer
MassDEP Inland Wetlands


Depth to Water Table
0 - 39
40 - 153

Depth to Any Soil Restrictive Layer
0
1 - 53
54 - 71
72 - 92

Hydrologic Soil Group
A
A/D
B
B/D
C
C/D
D
FEMA Flood Zone*

* IndicatesTransparency

LOCUS MAP

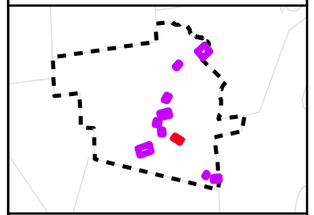

0 100 200
Feet

1 inch = 167 feet

Mapsheet: 2

Moosebrook Rd at Southampton Transfer Station

Parcel ID:
35_4

Southampton, Massachusetts

September 2022

Tighe&Bond

Path: G:\GIS\MA\SouthamptonMA\MapDocs\Southampton_BMP_MapBook.mxd

BMP RETROFIT INVENTORY-DRAFT

GILBERT ROAD

BRICKYARD ROAD

CARFIELD CIRCLE

COOLIDGE DRIVE

MADISON AVENUE


BUCHANAN CIRCLE

Areas For Index
LiDAR 2ft (2015)
Streams
MassDEP 100ft Buffer
MassDEP 50ft Buffer
MassDEP 25ft Buffer
MassDEP Inland Wetlands
Depth to Water Table
0 - 39
40 - 153
Depth to Any Soil Restrictive Layer
0
1 - 53
54 - 71
72 - 92

Hydrologic Soil Group
A
A/D
B
B/D
C
C/D
D
FEMA Flood Zone*

* IndicatesTransparency

LOCUS MAP

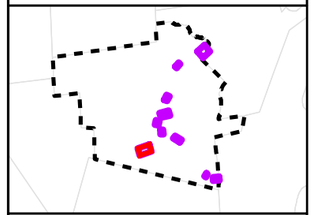

N

0 160 320
Feet

1 inch = 250 feet

Mapsheet: 3

180 Brickyard Rd

Parcel ID:
34_179

Southampton, Massachusetts

September 2022

Tighe&Bond

Path: G:\GIS\MA\SouthamptonMA\MapDocs\Southampton_BMP_MapBook.mxd

BMP RETROFIT INVENTORY-DRAFT

MEADOW LANE

POMEROY MEADOW ROAD

DUGGAN LANE

KINGSBERRY LANE

Areas For Index
LiDAR 2ft (2015)
Streams
MassDEP 100ft Buffer
MassDEP 50ft Buffer
MassDEP 25ft Buffer
MassDEP Inland Wetlands


Depth to Water Table
0 - 39
40 - 153

Depth to Any Soil Restrictive Layer
0
1 - 53
54 - 71
72 - 92

Hydrologic Soil Group
A
A/D
B
B/D
C
C/D
D
FEMA Flood Zone*

* IndicatesTransparency

LOCUS MAP

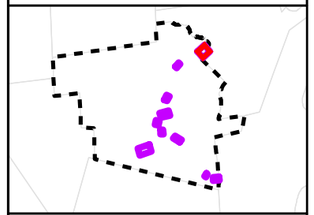

N

0 180 360
Feet

1 inch = 292 feet

Mapsheet: 4

Whittemore Conservation Area- Meadow Ln

Parcel ID:
8_30

Southampton, Massachusetts

September 2022

Tighe&Bond

Path: G:\GIS\MA\SouthamptonMA\MapDocs\Southampton_BMP_MapBook.mxd

BMP RETROFIT INVENTORY-DRAFT

ELM STREET

EAST STREET

COLLEGE HIGHWAY


CLARK STREET

Areas For Index
LiDAR 2ft (2015)
Streams
MassDEP 100ft Buffer
MassDEP 50ft Buffer
MassDEP 25ft Buffer
MassDEP Inland Wetlands
Depth to Water Table
0 - 39
40 - 153
Depth to Any Soil Restrictive Layer
0
1 - 53
54 - 71
72 - 92

Hydrologic Soil Group
A
A/D
B
B/D
C
C/D
D
FEMA Flood Zone*

* IndicatesTransparency

LOCUS MAP

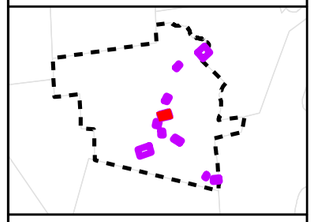

0 100 200
Feet

1 inch = 167 feet

Mapsheet: 5

Clark Street at Conant Park

Parcel ID:
23_78

Southampton, Massachusetts

September 2022

Tighe&Bond

Path: G:\GIS\MA\SouthamptonMA\MapDocs\Southampton_BMP_MapBook.mxd

Connecticut River Stormwater Committee
MS4 Permit Year 5 Annual Report for Public Education & Outreach

September 2023

CONNECTICUT RIVER
Stormwater Committee

MS4 Permit Year 5
Annual Report for Public Education and Outreach

MCM 1 and additional requirements in Appendixes F and H

July 1, 2022 through June 30, 2023

September __, 2023

Table of Contents

Introduction **1**

1. Coalition Purpose and Membership 1
2. Water Quality Considerations in the Region 2

Annual Report Part II: Self-Assessment **3**

1. Education and Outreach on Bacteria/Pathogens 3
2. Education and Outreach on Nitrogen and Phosphorous (combined) 3

Annual Report Part IV: MCM 1 – Public Education and Outreach **3**

1. *Think Blue Connecticut River* Website 3
2. Nip Bottles – Residents 5
3. Better Management of Runoff from Parking Lots (formerly installation of Hooded Catch Basins) - Businesses 8
4. LID Strategies and Technologies – Developers 10
5. Better Management of Runoff from Parking Lots (formerly installation of Hooded Catch Basins) - Industrial Facilities 11
6. Proper Disposal of Leaf Litter - Residents 11
7. Importance of Soil Test, Proper Use of Fertilizers, Disposal of Grass Clippings - Residents 15
8. Proper Management of Pet Waste – Residents 17
9. Proper Septic System Care - Residents 21
10. Proper Disposal of Leaf Litter - Businesses 23
11. Importance of Soil Test, Proper Use of Fertilizers, Disposal of Grass Clippings - Businesses 25
12. Proper Management of Pet Waste – Businesses 26

The Connecticut River Stormwater Committee annual report provides a summary of all the work undertaken during the July 1, 2022 to June 30, 2023 reporting period. All of this work is directly applicable to all member communities' EPA annual reporting requirements.

Content has been formatted in a manner consistent with the format of the EPA annual report template for Year 5. Because the Connecticut River Stormwater Committee is a regional partnership program, these sections are written from a "regional" perspective rather than municipality-by-municipality. Additional details of community-specific efforts are reported in each municipality's annual report.

In communication with PVPC, who facilitates the coalition, EPA has endorsed and encouraged a regional Annual Reporting approach whereby Connecticut River Stormwater Committee member communities can satisfy the Public Education and Outreach reporting requirement (within MCM 1 and Appendixes F and H) by referencing the coalition's annual report with a url link in their own annual report.

Introduction

1. Coalition Purpose and Membership

The Connecticut River Stormwater Committee is an intergovernmental compact of 19 municipalities, the University of Massachusetts-Amherst, and the Pioneer Valley Planning Commission organized to work cooperatively in meeting US EPA Municipal Separate Storm Sewer System Permit ("MS4 Permit") requirements for stormwater education and outreach. Facilitated and staffed by the Pioneer Valley Planning Commission, the Committee also works together to meet other permit compliance activities where appropriate and needed. Work for the group is funded through annual dues paid by each member, including PVPC, and through occasional grants. Member communities are shown in Table 1 below.

Table 1: Connecticut River Stormwater Committee Member Communities

Member Community	Committee Representatives and Departments
Agawam	Tracy DeMaio and Mike Albro, Department of Public Works
Belchertown	Sarah Fortune and Stephanie Sansoucy, Conservation Department
Chicopee	Quinn Lonczak, Department of Public Works
East Longmeadow	Bruce Fenney and Mark Berman, Department of Public Works
Easthampton	Dan Murphy, Department of Public Works
Granby	Dave Derosiers, Highway Department
Hadley	Scott McCarthy, Department of Public Works, and Carolyn Brennan, Town Administrator
Holyoke	Kris Baker, Department of Public Works
Longmeadow	Tim Keane, Department of Public Works
Ludlow	Jim Goodreau, Department of Public Works
Northampton	Doug McDonald, Department of Public Works
Palmer	Matthew Morse, Department of Public Works
South Hadley	Melissa LaBonte, Department of Public Works
Southampton	Randall Kemp, Highway Department
Southwick	Randall Brown and Jon Goddard, Department of Public Works
Springfield	Vacant
West Springfield	Connor Knightly, Department of Public Works
Westfield	Joe Kietner and Casey Berube, Department of Public Works
Wilbraham	Tonya Basch and Dena Grochmal, Department of Public Works
University of Massachusetts - Amherst	Terri Wolejko, Environmental and Hazardous Materials Management Services Department, and Neils LaCour, Campus Planning Department

2. Water Quality Considerations in the Region

All Connecticut River Stormwater Committee communities are subject to additional MS4 permit requirements in Appendix F based on waters that are tributaries to the Long Island Sound, which has an approved TMDL for nitrogen.[1] Some member communities are also subject to additional MS4 permit requirements based on the following:

- Lakes and ponds with approved TMDLs for phosphorous (additional requirements within Appendix F of the MS4 permit)
- Waterbodies and their tributaries that are impaired for water quality due to phosphorous (additional requirements within Appendix H of the MS4 permit)
- Waterbodies and their tributaries that are impaired for water quality due to bacteria or pathogens (additional requirements within Appendix H of the MS4 permit)
- Waterbodies and their tributaries that are impaired for water quality due to solids (total suspended solids) (additional requirements within Appendix H of the MS4 permit)

It is important to note that the MS4 permit stipulates that certain additional requirements for public education and outreach messaging in the appendixes can be combined where appropriate. Specifically, Appendix H part I and II as well as Appendix F part A.III, A.IV, A.V, B.I, B.II and B.III.

[1] TMDL = identifies the Total Maximum Daily Load of nitrogen that can be discharged, in this case to Long Island Sound, without significantly impairing the health of the Sound.

Annual Report Part II: Self-Assessment

1. Education and Outreach on Bacteria/Pathogens

√ Annual Message encouraging the proper management of pet waste, including noting any existing ordinances where appropriate
√ Disseminated educational material to dog owners at time of issuance or renewal of dog license, or other appropriate time
√ Provided information to owners of septic systems about proper maintenance

See in sections below numbered: 8, 9, and 12

2. Education and Outreach on Nitrogen and Phosphorous (<u>combined</u>)

√ Distributed an annual message in the spring (April/May) that encourages the proper use and disposal of grass clippings and encourages the proper use of slow-release fertilizers
√ Distributed an annual message in the summer (June/July) encouraging the proper management of pet waste, including noting any existing ordinances where appropriate
√ Distributed an annual message in the fall (August/September/October) encouraging the proper disposal of leaf litter

See in sections below numbered: 6, 7, 10, and 11

Annual Report Part IV: MCM 1 – Public Education and Outreach

1. *Think Blue Connecticut River* Website

<u>Message description and distribution method</u>: The *Think Blue Connecticut River* website is at the core of all regional messaging about stormwater. The website at www.thinkblueconnecticutriver.org does the following:

- Covers major areas of messaging about reducing polluted stormwater flows, including lawn and yard care, pet waste management, car care, controlling soil erosion, soaking up the rain, and septic system care
- Addresses the key 4 audiences plus educators
- Serves as the "landing place" for information on nearly all social media messaging

<u>Targeted audiences</u>: Residents, business/institutional/commercial, developers, and industrial

<u>Responsible Department/Parties</u>: PVPC staff and Connecticut River Stormwater Committee members

<u>Measurable goal(s)</u>: A total of 2,114 people visited the *Think Blue Connecticut River* website during Year 5 and spent an average of 36 seconds on viewing pages on stormwater best practices. Beyond the web analytics reported below on specific messages, there were the following views of the general audience pages on the *Think Blue Connecticut River* website,


with businesses and educators each spending an average of 1.5 minutes looking at material. Residents views = 58; Businesses and Institutions views = 51; Developers views = 29; Industries views = 29; and Educators views = 39.

Message dates: July 1, 2022 through June 30, 2023

Message completed for: Appendix F requirements √ Appendix H requirements √

Was message different than what proposed in your NOI/SWMP? Yes √ No

If yes, describe why the change was made: As indicated in previous annual reports, the website was not mentioned in the NOI and SWMP, but it is central to all messaging in the region, providing additional information and resources on key topics.

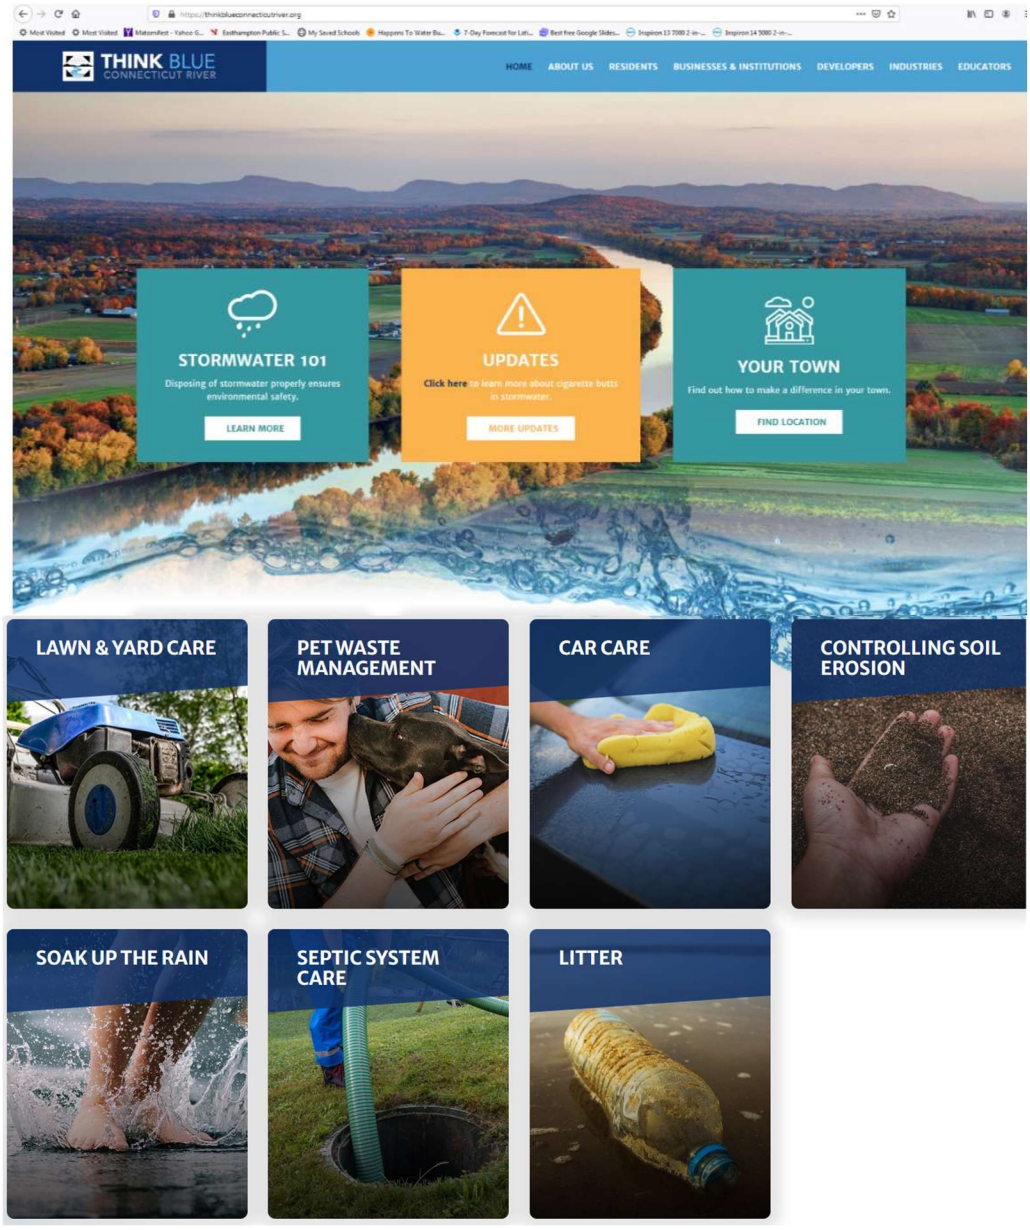

2. Nip Bottles – Residents

Message description and distribution method: Connecticut River Stormwater Committee members identified messaging on nip bottles as a priority at the start of the permit term. As such, the group conducted a robust, multi-faceted messaging campaign with materials developed in Year 4. Connecticut River Stormwater Committee members launched the campaign to reduce nip bottles litter was launched in Year 5 in order to capture the largest audience possible, including students that come to the region for university studies.

The campaign included the following:

- Message displayed on internal and external signs on PVTA buses servicing the region in both English and Spanish, including 6 exterior queen panels with two running out of each PVTA garage (UMass, Springfield, and Northampton) Panels were switched during January break from UMass to include one additional panel out of the other two garages. All panels included a QR code to link to more information on the *Connecticut River Think Blue* website (See images below.)
- Web page on *Connecticut River Think Blue* website with additional information on nip bottle litter to which all messaging provided links (See image below.)
- Social media mini ad campaign targeted to zip codes in member municipalities on Facebook and Instagram that linked to information on *Connecticut River Think Blue* web page (See image below.)
- Press release to local media, which yielded at least three news stories in print and televised media. (See image below.)





Messages above ran on the sides of PVTA buses in the region along with smaller – sized messages in bus interiors from early October 2022 to early February 2023.

THINK SMALL DOESN'T MATTER?

LITTLE THINGS ADD UP.

Help keep our waters clean...put your nip in the trash.



While miniature in size, plastic nip bottles are creating monumental problems. Often tossed out of car windows, nip bottles accumulate along roadways and wash with the next rainfall or snowmelt into nearby rivers and streams. The Connecticut River Conservancy's Source to Sea Clean Up has collected more than __ of these small plastic bottles over the past 5 years. Local citizen efforts in Agawam, Easthampton, and other locations have also collected thousands of littered nip bottles.

In more urban locations, discarded nip bottles are carried by flows into nearby storm drains. Public works officials in the Pioneer Valley region indicate that roadside storm drains in certain locations regularly fill with nip bottles.

Plastics litter in any form are a problem for cities and towns. Storm pipes can get clogged and local waterways become polluted. The Connecticut River Conservancy website notes, "

> When plastic enters the river, it breaks up into tiny pieces, but never fully degrades. As a result, our waterways become polluted with large quantities of what is known as "microplastic." Over time, these particles make their way to the large floating garbage patches in our oceans. Along the way, wildlife may become entangled in it or try to eat it, which can lead to death.

The fix is simple. Toss nip bottles into the trash bin. Note that given their small size, they are not recyclable in the Pioneer Valley region as they jam sorting machinery.

Interested in learning more? See more information at the following links:

A study that found that plastics pollution changes the growth and development of juvenile shortnose sturgeon, a federally endangered fish found in parts of the Connecticut River: https://www.ncbi.nlm.nih.gov/pmc/articles/PMC4051353/

Daily Hampshire Gazette article about efforts on nip bottles in Easthampton: www.gazettenet.com/Easthampton-installs-nip-bin-to-help-with-the-city-s-surplus-of-the-littered-item-45220635

Container Recycling Institute's award to John W. "Jack" Coughlin, Jr. for his local and state-wide litter activism: https://www.container-recycling.org/index.php?option=com_content&view=article&id=723&Itemid=1298

The element above is the information provided on the Think Blue Connecticut River website. All messaging for the nip bottle campaign included a link to this website page.



The element above is the message that ran on Facebook and Instagram with the "Learn More" button connecting to more information on the Think Blue Connecticut River website.



MASSACHUSETTS

Plastic 'nip' bottles contribute to litter in local waterways

SPRINGFIELD, Mass. (WWLP) – They may be small in size, but miniature liquor bottles or "nips" are becoming a huge problem in western Massachusetts.

Volunteers help to clean CT River for annual "Source to Sea" event

The Connecticut River Stormwater Committee, facilitated by the Pioneer Valley Planning Commission, just reported alarming numbers from its "Source to Sea Cleanup" efforts. Over 16,000 nips have been recovered from the Connecticut River over the past five years, but experts say there could be more.

"And that's the floor… and we think the ceiling of what that number could possibly be is double, triple… quadruple that figure," said Pat Beaudry of the PVPC.

the reminder
WE ARE HOMETOWN NEWS.

Thoughtless disposal of nip bottles creates problems

Jan. 17, 2023 | G. Michael Dobbs
mdobbs@thereminder.com

WESTERN MASS – Got a nip of Fireball in your pocket or purse? Local officials are urging you to dispose of that bottle responsibly.

The Connecticut River Stormwater Committee – with members from 19 communities – is seeking cooperation from the public in disposing of plastic nip bottles properly.

The committee reports The Connecticut River Conservancy's Source to Sea Clean Up has collected more than 16,565 of these small plastic bottles over the past five years. The Connecticut River Conservancy website notes, "When plastic enters the river, it breaks up into tiny pieces, but never fully degrades."

Patrick Beaudry of the Pioneer Valley Planning Commission (PVPC) said the number only represents the bottles that were counted. "That number is the floor," he added.

While Beaudry explained to Reminder Publishing, "The real goal is an awareness campaign…

CITIES & TOWNS

A3
Monday, March 6, 2023
gazettenet.com

ENVIRONMENT

Little bottles are causing big problems

Conservancy group has collected 16K nip bottles from Connecticut River in 5 years

By MADDIE FABIAN
For the Gazette

Plastic litter in any form poses a problem for storm pipes and waterways, but right now the Connecticut River Stormwater Committee is focusing its efforts on small nip liquor bottles.

When improperly discarded, the bottles, however small, have large environmental impacts.

Just in the past five years, more than 16,000 nip bottles have been recovered from the Connecticut River by the Connecticut River Conservancy, and thousands more have been collected by local citizen efforts in Easthampton and other municipalities.

"We want to remind folks that while these bottles are small, the magnitude with which they're being improperly disposed of is causing big problems," said Patrick Beaudry, manager of public affairs for the Pioneer Valley Planning Commission.

Often accumulating along roadways after being tossed out of car windows, plastic nip bottles are carried into nearby storm drains and waterways by rainfall or snowmelt. And due to their small size, when recycled in Massachusetts the bottles jam sorting machinery. So, the only proper way to dispose of a nip bottle is to throw it into the trash can.

The CT River Stormwater Committee, facilitated by the PVPC, is made up of 19 Massachusetts communities and the University of Massachusetts. Right now, the committee is engaged in public outreach efforts to encourage the public to throw nips into their trash bins rather than littering or recycling the bottles.

"We want everyone to understand the scale of this problem," Beaudry said. "The more the public knows, we believe, the more they'll have the opportunity to do the right thing."

Once nips make their make into waterways, they break down into what are called "microplastics," which are extremely small fragments of plastics that are often ingested by wildlife or carried into large floating garbage patches in the ocean.

"They are a long-term challenge to our ecosystem, so the sooner we get a handle on this, the better," said Beaudry.

Across the state, several municipalities have already banned the sale of nip bottles in an attempt to control litter on the streets and pollution of rivers, lakes and the ocean.

Other townwide efforts to curb the harmful effects of nip bottles focus on cleanup. In May 2021, Easthampton installed a "nip bin" where residents can drop off nip bottles collected from roadsides, walkways and other public areas.

A press release widely distributed throughout the region elicited news coverage on nip bottles through both televised and print media sources.

Targeted audience: Residents, but really all audiences in the Connecticut River Stormwater Committee region

Responsible department/parties: PVPC staff and Connecticut River Stormwater Committee members

Measurable goal(s):
PVTA bus messages
Exterior signs, estimated by PVTA to provide 1,465,974 impressions
Interior signs, estimated by PVTA to provide 90,264 impressions
Total impressions during period messages run = 1,556,238

Facebook and Instagram message
Reached 69,888 people in the region, with 1,084 clicks and 63 shares

Think Blue Connecticut River web page on litter / nip bottles
Visits

Message dates:
PVTA bus ads - early October 2022 to early February 2023
Facebook and Instagram ads – December 20 to January 1 = 12 days
Press release issued – December 20, 2022

Was message different than what proposed in your NOI/SWMP? Yes √ No

If yes, describe why the change was made: One adjustment made to increase reach of campaign includes translation of PVTA bus panels ads into Spanish. Furthermore, the SWMP had indicated messaging would occur in Year 4, but the messaging was pushed to Year 5 in order to reach a wider audience (when area colleges back in session).

3. Better Management of Runoff from Parking Lots (formerly installation of Hooded Catch Basins) - Businesses

Message description and distribution method: Messaging to this audience has been further developed from Year 4 to Year 5. In Year 4, a letter went to municipalities for use with large parking lot owners that recommended retrofits of conventional catch basins with deep sump hooded catch basins. This year, the Committee decided to broaden the messaging to include promotion of low impact development retrofit approaches. As such, an updated letter went to Connecticut River Stormwater Committee members for use in reaching out to property owners with large parking lots. Also, an op-ed piece was written and then published by Business West, the most prominent publication in the region.



OPINION >>

Stormwater Solutions for Parking Lots

BY JOSEPH KIETNER AND RANDAL BROWN

Through stormwater-management improvements to large parking areas, business owners can improve drainage, enhance the appeal and look of properties, and help to reduce contaminated storm flows to local rivers, streams, and lakes in the Pioneer Valley.

We, along with our colleagues in the Connecticut River Stormwater Committee, a regional coalition of 19 municipalities and UMass Amherst that is staffed by the Pioneer Valley Planning Commission, recommend that business and commercial property owners with large parking areas consider making improvements and retrofits to improve how storm flows are collected and treated.

There are two primary options for consideration when thinking about parking-lot stormwater improvements:

1. Retrofit or replace existing catch basins with deep sump hooded catch basins. In most parking lots, a curb and gutter system directs rainfall into catch basins, which are essentially boxes below ground that connect to the storm sewer system. Deep sump hooded catch basins are designed to capture sand and other sediment, litter, and floatables, including oil and grease. The four- to six-foot-deep sump provides an area for sediments to settle.

By capturing sediment and other pollutants, deep sump hooded catch basins can improve stormwater quality compared to older catch basins that do not have sumps or hoods. A study conducted in New York City demonstrated that deep sump hooded catch basins increased the capture of floatables (trash and oil and grease) by 70% to 80% over regular catch basins without hoods, and greatly extended the cleaning interval without a decrease in performance.

2. Retrofit the parking lot with vegetated areas where soil and plants can soak up rainfall. Vegetated areas in parking lots can be designed to receive and soak up flows. Any overflow from these areas can then be directed to existing parking-lot catch basins. Not only do such retrofits improve water quality, but trees and other plants along with soils can help reduce the superheating effects of large paved areas during summer months. Such facilities also make properties more visually attractive.

If your property is located in a municipality with a stormwater enterprise fund or stormwater utility fee, improvements may also be eligible for stormwater fee credits. Check with your local public works department.

To make stormwater improvements easier, the Connecticut River Stormwater Committee, along with the Pioneer Valley Planning Commission and Waterstone Engineering, have developed a library of green infrastructure stormwater-control design templates that can be sized to specific drainage areas. This library of design templates serves as an important tool. In addition to maintenance guidance, it includes key information on sizing, estimated cost, and pollutant loading reduction for each type of facility. See *www.thinkblueconnecticutriver.org* for more information. BW

Joseph Kietner is chair of the Connecticut River Stormwater Committee and Stormwater coordinator for the city of Westfield, and Randal Brown is vice chair of the Connecticut River Stormwater Committee and Public Works director for the town of Southwick.

To reach owners of large parking lots, the Connecticut River Stormwater Committee placed the following opinion piece in Business West.

Targeted audience: Business, institutions, commercial, and industrial facilities

Responsible department/parties: PVPC staff and Connecticut River Stormwater Committee members

Measurable goal(s): Business West has a readership of some 30,000. See the following link to the publication's readership demographics: https://businesswest.com/wp-content/uploads/2018/06/READERSHIP.pdf

The following municipalities sent updated letters to large parking lot owners within their jurisdictions (number denotes number of parking lot owners reached):
Belchertown – 65
Easthampton – 53
Others?

Message dates: Op-ed published June 26, 2023

Letters: Sent late June 2023

Was message different than what proposed in your NOI/SWMP? Yes √ No

If yes, describe why the change was made: To optimize engagement with this audience, decided to add preparation and submission of an article to *Business West*. Furthermore, the messaging here in both the article and the additional letter prepared in Year 5 went beyond idea of recommending installation of hooded catch basins to also recommend retrofits with planted green infrastructure facilities in parking lots.

4. LID Strategies and Technologies – Developers

Message description and distribution method: On behalf of the Connecticut River Stormwater Committee, PVPC partnered with the Center for Watershed Protection and the Neponset River Watershed Association to develop and coordinate four training workshops for the development / construction community. The aim of the workshops was to provide construction-focused stormwater pollution prevention information to companies who engage in land-disturbing activities in participating towns.

Workshops were held live on-line in June and promoted through stormwater networks in the region and through statewide organizations, including the Homebuilders Association of Massachusetts and NAIOP, the Commercial Real Estate Development Association. The series has also been edited by the Center for Watershed Protection as an on-demand, self-paced series available through the Neponset Stormwater Partnership website. These trainings were made possible through an MS4 Municipal Assistance Grant provided to PVPC by MassDEP. One of the resources highlighted at the training workshops included a green infrastructure stormwater management facility library of specifications developed by Rob Roseen of Waterstone Engineering with guidance from Connecticut River Stormwater Committee members under a MassDEP 604b grant to PVPC. See: https://thinkblueconnecticutriver.org/wp-content/uploads/2023/05/PVPC-GI-Design-Standards_FINAL-2023.04.25.pdf

Targeted audience: Developers

Responsible department/parties: PVPC staff and Connecticut River Stormwater Committee members

Measurable goal(s):
65 people attended virtual workshops

Post workshop survey that indicated that 76% of attendees received information from the training that strengthened their knowledge or provided them with new tools to do their job.

___ people accessed the library of a green infrastructure stormwater management facility library of specifications.

Message dates: June 2023

Was message different than what proposed in your NOI/SWMP? Yes √ No

If yes, describe why the change was made: The workshop had been planned for Year 4, but we had hoped that the new development standards from the draft Massachusetts Stormwater Handbook could be part of the workshop if postponed to Year 5. Also, the one workshop identified in the SWMPP became a series of four workshops thanks to the MS4 Assistance Grant provided by MassDEP.

5. Better Management of Runoff from Parking Lots (formerly installation of Hooded Catch Basins) - Industrial Facilities

Message description and distribution method: Given the refinements in #3 above, the message to industrial facility managers was also broadened, in this case to include lined green infrastructure facilities. Letters signed by the Committee Chair and Co-chair went to all 140 multi-sector general permit holders in member communities.

Targeted audience: Industrial facilities

Responsible department/parties: PVPC staff and Connecticut River Stormwater Committee members

Measurable goal(s):
Letters sent to all 140 multi-sector general permit holders in member communities

Message dates: June 2023

Was message different than what proposed in your NOI/SWMP? Yes √ No


If yes, describe why the change was made: The letter had been planned initially for Year 4, but was sent in Year 5.

6. Proper Disposal of Leaf Litter - Residents

Message description and distribution method: PVPC updated messaging used previously based on *Be a Leaf Hero* social media posts developed by the Cape Cod Commission, but now customized for the Connecticut River Stormwater Committee. For Year 5, messaging

included slides displayed by local cable access television stations, a regionally posted social media message, and a flyer for posting on member webpages. All three messaging elements promoted linking to a series of tips and more in-depth content on the *Think Blue Connecticut River* website. The flyer included a link to locations for proper disposal of leaves and yard waste. See website page at: https://thinkblueconnecticutriver.org/be-a-leaf-hero/. The content seeks to promote better practices with leaf litter and build understanding about potential contamination of stormwater with leaf litter. PVPC also updated a PDF document for member communities use on their municipal websites.

Note too that an attempt was made to run a paid social media ad in October, but social media consultants reported the message was rejected because it was deemed a "social issue." This is similar to problems encountered in other pre-election periods.

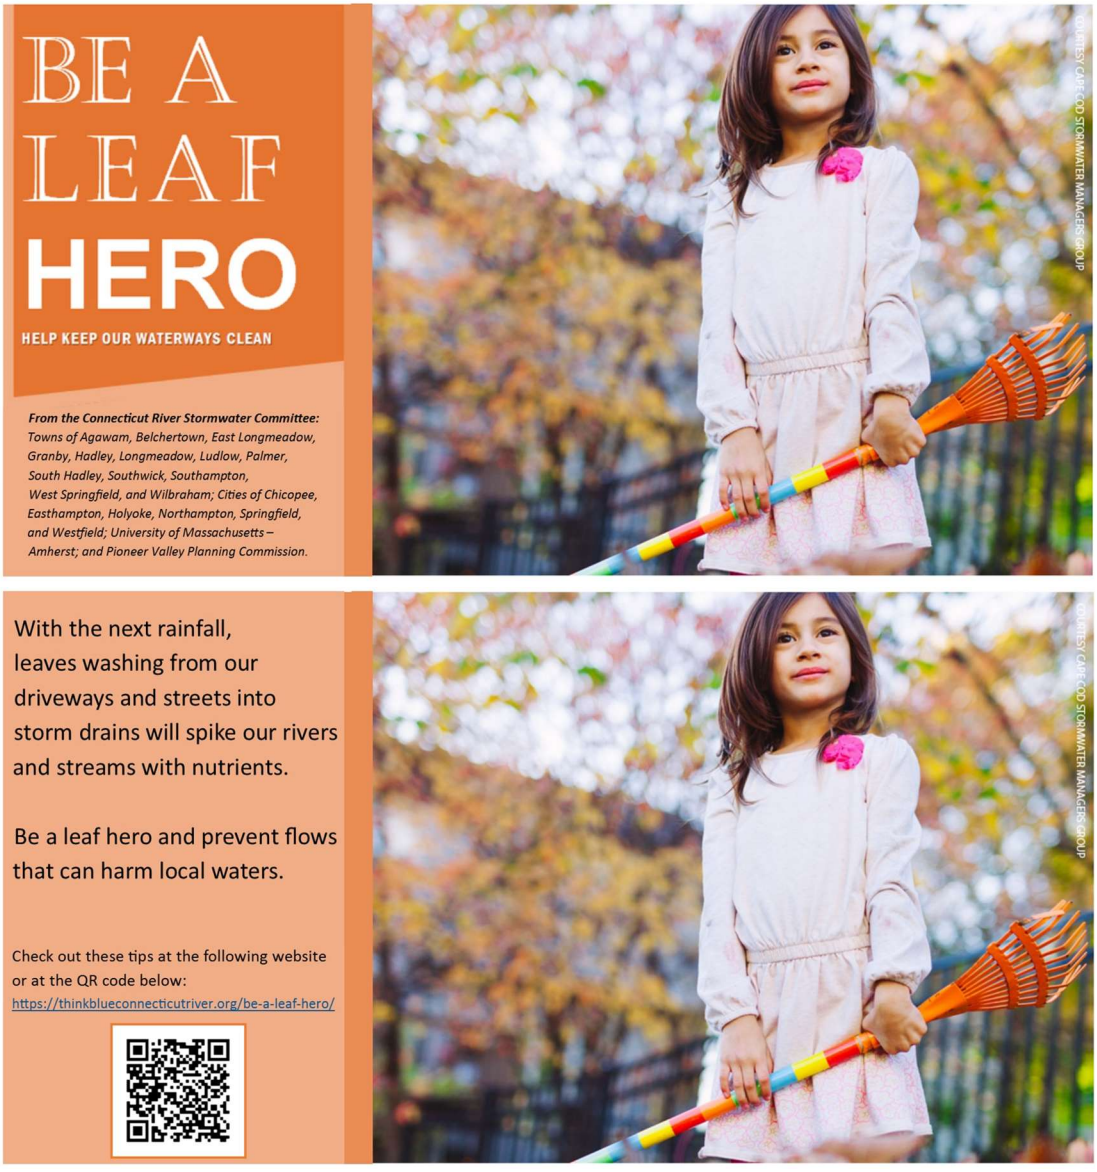

Above are the two slides provided to cable access television stations in the region.

Targeted audience: Residents

Responsible department/parties: PVPC staff and Connecticut River Stormwater Committee members

Measurable goal(s):
Local cable access television message went to 17 stations in the region.
Regional Facebook message drew 12 shares.


Analytics for the *Think Blue Connecticut River* website page on Be a Leaf Hero, indicates that there were a total of 104 views of the Leaf Hero landing page with average time spent by visitors on that resource page at 2 minutes and 27 seconds, and 97 clicks to download posted PDF resources.

Message dates:
Local cable access television message - aired during several weeks starting mid October to early November.
PVPC Facebook message - posted October 24

Message completed for: Appendix F requirements √ Appendix H requirements √

Was message different than what proposed in your NOI/SWMP? Yes √ No


If yes, describe why the change was made: Messaging on leaf litter made use of local cable access television rather than paid advertising to local radio and then augmented this messaging with a flyer and regionally posted social media all of which included a "call to action."

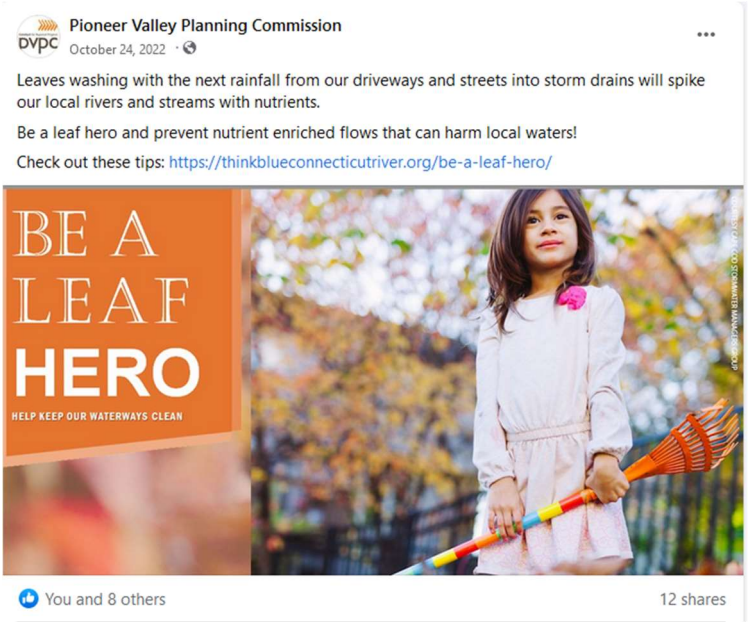

Above is the regional PVPC Facebook post that was liked and shared by others in the region.



This flyer, which includes a link to a list of locations for proper disposal of leaves, was provided for members to post on municipal websites.

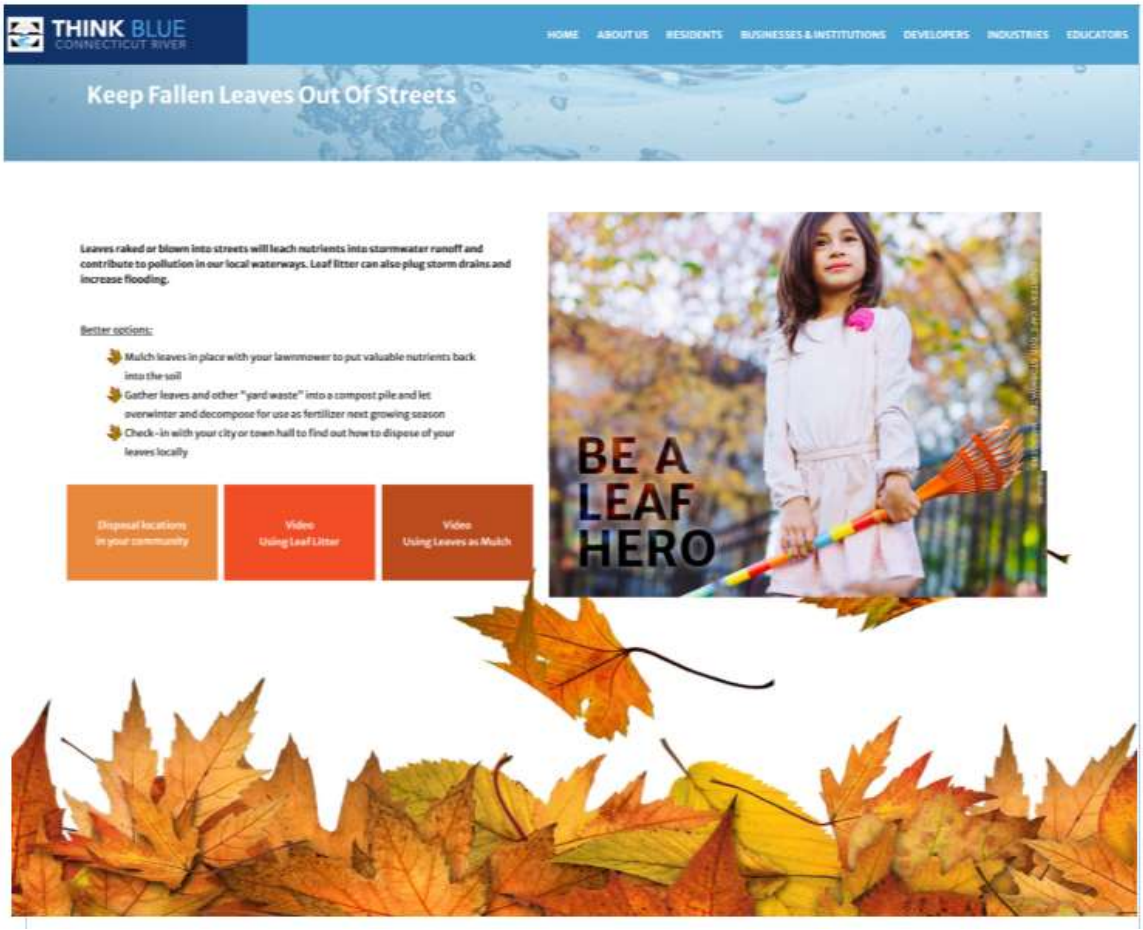

Above is the Think Blue Connecticut River website landing page on leaf litter, where social media clicks take the audience to additional information, including a list of disposal locations in Stormwater Committee communities and two instructional videos.

7. Importance of Soil Test, Proper Use of Fertilizers, Disposal of Grass Clippings - Residents

Message description and distribution method: A 30-second radio message ran for 3 weeks in April with a total of 216 messages aired in the region on WRSI, WHMP, and Lazer 99.3. The radio message read as follows:

It's lawn care season!
So remember, what you put on your lawn and garden can wash with the next rainstorm to our rivers and lakes.

Here's two tips for better lawn care:

- *One: Test your soil! Find out what your lawn needs before spending money on product. UMass Extension offers testing.*

- *Two: Leave grass clippings where they fall! When mowing, this will put nutrients back into your lawn naturally.*

Healthy lawns, healthy waters.
Brought to you by the Connecticut River Stormwater Committee.
Learn more at Think Blue Connecticut River.org

In addition, a paid social media message ran on Facebook and Instagram and continued to promote the idea of keeping lawns safe for families. The "Learn More" link provided in the social media post connects to the *Think Blue Connecticut River* web page on lawn and yard care, which lays out important best practices and links to useful resources, including soil testing services at the University of Massachusetts – Amherst. The link to *Think Blue Connecticut River* is: https://thinkblueconnecticutriver.org/lawn-and-yard-care/.



The above paid Instagram and Facebook message ran for ___ days in ____.

Targeted audience: Residents

Responsible department/parties: PVPC staff and Connecticut River Stormwater Committee members

Measurable goal(s): The radio message reached a total estimated audience of 65,000 people per week.[2]

Facebook and Instagram ads reached 19,744 individuals who match "gardening," "home improvement," or "do it yourself" identifiers in Connecticut Stormwater Committee zip codes. Two-hundred seventy-three people clicked on the "Learn More" button to go the *Think Blue Connecticut River* landing page on lawn care. Social media consultants noted that the audience tended to be older women and younger men (18 to 65 range) and that there was lots of engagement from mobile devices.

Analytics for the *Think Blue Connecticut River* website page on lawn care, indicate that there were a total of 105 views on the website landing page, with average time spent by visitors on that resource page at 1 minute and 27 seconds, and 81 downloads of posted resources.

Message dates: Radio ad ran for 3 weeks in April
Paid Facebook and Instagram message ran from _____ to _____

Message completed for: Appendix F requirements √ Appendix H Requirements √

Was message different than what proposed in your NOI/SWMP? Yes No √

If yes, describe why the change was made: N/A

8. Proper Management of Pet Waste – Residents

Message description and distribution method: Pet waste messaging in Year 5 occurred at time of licensing and during the summer. Messaging is based on the "Think picking up Spike's poop is gross? Try swimming in it," and aimed at driving people to the pet waste pick up pledge on the *Think Blue Connecticut River* website. Paid placement social media messages at both time of licensing and summer targeted people in Connecticut Stormwater Committee zip codes who had identifiers that match "pets at home" and "dog walking."

At time of licensing
Messaging included a slide for use by local cable access television stations, a paid social media message, and an e-mail message to municipal clerks/dog officers providing materials for use in the licensing process. Materials provided to municipal clerks and licensing officers was based on a survey done in Year 3 about what might be the most effective methods for

[2] This is based on the weekly Cume from Nielsen (the estimated number of people who listened to a radio station over the course of a week). For WLZX (Lazer 99.3 from Springfield), the weekly cume is 34,700; WRSI (93.9 The River) – 22,600; and WHMP – 8,400.

messaging through their licensing process. The cable access message was simplified based on feedback from cable tv stations on the fall leaf litter messages. This message also focused specifically on communicating that pet waste *should be put in a trash bin*. Public works officials on the committee had stressed the importance of this point because they are frequently finding bagged pet waste in catch basins.



The above message was provided to 17 local cable access television stations in the region.



Did you know that there are about 47,000 dogs in the Pioneer Valley, and that together, they produce about 17.5 tons of animal waste a day?

Dog waste does not act as an effective fertilizer. Stormwater runoff can wash dog waste into ponds, lakes, streams and drinking water supplies, causing outbreaks of *E. coli* and other bacteria harmful to both people and wildlife. It can contaminate parks, athletic fields and places where children play.

We all need to pick up and properly dispose of our pet's waste in the trash can. Join all the dog owners in your neighborhood who are showing they care and take the PUP (Pick up Poop) Pledge at: www.thinkblueconnecticutriver.org/pup-pledge-form/

PVPC provided the above electronic message to be placed on municipal dog licensing web pages in member communities.





Messaging was slightly modified as shown above to also serve members communities as a postcard for distribution with dog licenses.

Summer
Summer messaging involved running paid placement on Facebook and Instagram.

Targeted audience: Residents

Responsible department/parties: PVPC staff and Connecticut River Stormwater Committee members

Measurable goal(s):
During time of licensing
Local cable access television message went to 17 stations in the region.

Paid social media messaging on Facebook and Instagram reached 41,936 people in Stormwater Committee communities with 1,028 individuals clicking on the "Pledge" button to go to the Pick Up Poop pledge on the *Think Blue Connecticut River* website.

Summer
Paid social media messaging on Facebook and Instagram reached _____ people in Stormwater Committee communities with ___ individuals clicking on the "Pledge" button to go to the Pick Up Poop pledge on the *Think Blue Connecticut River* website.

These efforts led to 53 new Pick Up Poop pledges on the *Think Blue Connecticut River* website to a total of 275. Analytics for the *Think Blue Connecticut River* website, indicate that there were another 183 people went to the pet waste landing page on the *Connecticut River Think Blue* website with average time spent by visitors on that resource page at 1 minute and 8 seconds, and 40 downloads of posted PDF resources.



Above is the paid social media message that ran on Facebook and Instagram. The pledge button links to the form on the Think Blue Connecticut River website.

Message dates:
During time of licensing
Facebook ad ran for 12 days, from February 22 to March 6
The cable access message went to 17 local stations

Summer
The social media message ran on Facebook and Instagram for seven days, from ___ to ___.

Message completed for: Appendix F requirements √ Appendix H requirements √

Was message different than what proposed in your NOI/SWMP? Yes √ No
The NOI/SWMP indicated pet waste messaging only in summer months as PVPC understood that messaging under the Appendixes could be combined. EPA has indicated that additional messaging to dog owners "at time of licensing" is required. Messaging at time of licensing was added, starting in Year 2, along with additional messaging on pet waste during "stay at home" orders with the pandemic (given the increased visibility of associated problems).

If yes, describe why the change was made: To provide additional messaging.

9. Proper Septic System Care - Residents

Message description and distribution method: PVPC again timed messaging on septic system care to coincide with EPA's Septic Smart Week, from September 18 to 25, with a Facebook ad and regional post to its Facebook page. These posts provide a link to a great infographic on septic system maintenance developed by Whatcome County Public Works and Health Department.

Targeted audience: Residents

Responsible department/parties: PVPC staff and Connecticut River Stormwater Committee members

Measurable goal(s): The Facebook ad reached 47,536 people whose interest matches "Septic Tank" in Connecticut Stormwater Committee zip codes. There were 838 clicks on the ad's "Learn More" button which links to the *Think Blue Connecticut River* website septic system landing page.

The regional Facebook post drew a total of 8 "shares," including member communities.

There were a total of 142 views of the *Think Blue Connecticut River* website septic system landing page with people spending an average of 1 minute and 31 seconds. Analytics indicate that there were 214 clicks to download information.

Message dates: The Facebook ad ran between September 18 and 25, 2022

Message completed for: Appendix F requirements Appendix H requirements √

Was message different than what proposed in your NOI/SWMP? Yes √ No

If yes, describe why the change was made: The NOI/SWMP indicated septic system messaging would be done in Year 3 only as MS4 permit language in Appendix H was not entirely clear on the timing of this message. EPA has since indicated that septic system messaging must occur each year and the Connecticut River Stormwater Committee adjusted accordingly, starting in Year 2.



Above is the ad that ran on Facebook during Septic Smart week.



Above is the regional Facebook post.

10. Proper Disposal of Leaf Litter - Businesses

Message description and distribution method: This year, PVPC issued a letter to reach the landscaper and landcare business and commercial audience with best practices messaging on disposal of leaf letter. Signed by the Committee Chair and Co-chair, the letter promoted several key best practices:

- Keep leaves off of driveways and roadways where they can easily wash into storm drains and contribute to higher nutrient flows during the fall season.
- Use a mulching mower. By mulching the leaves into turf aeas, you avoid having to rake/blow and bag and you offer a way to manage autumn leaves while providing clients with free fertilizer. Mulched leaves recycle nutrients and reduce the overall need for applied fertilizer, which can help to reduce nutrient loading for local rivers, streams, and lakes.
- Alternatively, if your client has an existing compost pile, you can recommend that they consider allowing you to add leaves to the pile. Leaves provide a critically important element (carbon) to the composting process, making for a more soil enriching product to be used in the next growing season. Be sure compost piles are located away from streams, lakes, or storm drains as these decomposing materials and nutrients could easily reach these water resources.

Targeted audience: Businesses/institutions/commercial facilities

Responsible department/parties: PVPC staff and Connecticut River Stormwater Committee members

Measurable goal(s): Letter – sent to 145 landscaping companies in the region

Message dates: Letter – sent October 17, 2022

Message completed for: Appendix F requirements √ Appendix H requirements √

Was message different than what proposed in your NOI/SWMP? Yes No √

If yes, describe why the change was made: N/A

CONNECTICUT RIVER

Stormwater Committee

Town of Agawam

Town of Belchertown

City of Chicopee

Town of East Longmeadow

City of Easthampton

Town of Granby

Town of Hadley

City of Holyoke

Town of Longmeadow

Town of Ludlow

City of Northampton

Town of Palmer

Town of South Hadley

Town of Southampton

Town of Southwick

City of Springfield

Town of West Springfield

City of Westfield

Town of Wilbraham

University of Massachusetts

Pioneer Valley Planning Commission

October 17, 2022

Hello professional landscaper,

As you may know, many communities here in the Pioneer Valley are subject now to more stringent federal stormwater permit requirements. This permit requires communities to reduce contaminated storm flows to local rivers, streams, and lakes.

Why should you care as a professional landscaper?

Many lawn care practices can contribute to storm flows that are especially high in nutrients. Improper use and disposal of fertilizers, leaves, and grass clippings, can put nitrogen and phosphorous into these storm flows that enter local waters.

Under the Clean Water Act, we have made important strides toward fishable and swimmable waters, but we still have some distance to go. Do your part and learn more about best land care practices. To be sure, these are shifts in practice that will involve your client as well. To that end, our group has posted information for property owners on better management practices. See: www.thinkblueconnecticutriver.org/be-a-leaf-hero/ For your work this fall, you might start by considering the following:

- Keep leaves off of driveways and roadways where they can easily wash into storm drains and contribute to higher nutrient flows during the fall season.
- Use a mulching mower. By mulching the leaves into the lawn, you avoid having to rake/blow and bag and you offer a way to manage autumn leaves while providing your client with free fertilizer. Mulched leaves put nutrients back into the ground and reduce the overall need for more soluble fertilizer products, which present greater problems for our local waterways.
- Alternatively, if your client has an existing compost pile, you can recommend that they consider allowing you to add leaves to the pile. Leaves provide a critically important element (carbon) to the composting process, making for a more soil enriching product to be used in the next growing season. Be sure compost piles are located away from streams, lakes, or storm drains as these decomposing materials and nutrients could easily leach to these water resources.

Thank you for considering these better land care practices for leaf litter. We will continue to reach out to you as part of our stormwater permit compliance work.

Our facilitator, Patty Gambarini at the Pioneer Valley Planning Commission, would be happy to hear from you about your thoughts on ways to improve leaf litter practice in the region. What are your needs around this? Please contact her at: pgambarini@pvpc.org.

Sincerely,

Joseph Kietner, Committee Chairman
Stormwater Coordinator, City of Westfield

Randal Brown, Committee Vice Chair
Public Works Director, Town of Southwick

Above is the letter sent in October to 145 landscaping companies in the region.

11. Importance of Soil Test, Proper Use of Fertilizers, Disposal of Grass Clippings - Businesses

For spring messaging on best landcare practices, PVPC prepared an updated letter that went to 145 landscaping companies operating in the region. The letter, signed by the Connecticut River Stormwater Committee Chair and Co-chair, continued to emphasize two important strategies:

1. Leave grass clippings where they fall. Of course, you want to leave things nice and neat for your clients, but let them know that grass clippings left on the lawn will decompose, returning valuable nutrients back into the soil. This will save them money by reducing the need for applied fertilizer and promote a healthier lawn. To make best use of this free, natural fertilizer: mow high according to the grass species and use of the turf, do not remove more than 1/3 of the blade per mowing event, and mow when grass is dry.

2. Test your client's soil. A soil test lets you know more specifically what your client's lawn and garden need for nutrients so that you don't waste time and money. UMass Extension provides soil testing services. See: http://umass.edu/soiltest
If a soil test shows your client's lawn needs nutrients, go for slow-release fertilizers. These products more effectively deliver what plants need and don't wash off as easily as chemical fertilizers. Also, take the time to understand how much and when and where to apply fertilizers.

Targeted audience: Business/institutions/commercial facilities

Responsible department/parties: PVPC staff and Connecticut River Stormwater Committee members

Measurable goal(s): Letter – sent to 145 landscaping companies in the region

Message dates: Letter - sent April 20, 2023

Message completed for: Appendix F requirements √ Appendix H Requirements √

Was message different than what proposed in your NOI/SWMP? Yes No √

If yes, describe why the change was made: N/A

12. Proper Management of Pet Waste – Businesses

Message description and distribution method: An article was written and then published by Business West, the most prominent publication for businesses in the region. The article points to resources on the Think Blue Connecticut River website, including a design template for a humorous 12x18" sign, quotes for sign production and hardware, and a pet waste message for business to share on social media.

Targeted audience: Businesses/institutions/commercial facilities

Responsible department/parties: PVPC staff and member municipalities

Measurable goal(s): Business West has a readership of some 30,000. The following link describes readership demographics: https://businesswest.com/wp-content/uploads/2018/06/READERSHIP.pdf

Message dates: _____

Message completed for: Appendix F requirements √ Appendix H Requirements √

Was message different than what proposed in your NOI/SWMP? Yes √ No

If yes, describe why the change was made: For Year 5, the SWMP indicated that municipalities would send out a letter to property owners with problem pet waste locations. Identifying these properties proved problematic and would have entailed relatively large and costly mailings for member communities. Running an article in Business West seemed a more reasonable alternative in reaching this audience.



At left is the 12x18" sign design template offered as a resource for use by businesses in the region.

Illicit Discharge and Detection and Elimination Training

February 2024



Illicit Discharge Detection and Elimination

Presented by
Annie Bastoni
Nate Pacheco

February 29, 2024

Meeting with you today

Annie Bastoni
Water Resources Project Manager
VHB

Nate Pacheco
Water Resources Engineer
VHB

Michelle Vuto & Danielle Gaito
Stormwater NPDES Permits Section
EPA Region 1

Eileen Coleman
Assistant Conservation Administrator
Burlington, MA

This training is not comprehensive but rather a set of tips

Refer to the MS4 Permit for all requirements (especially Section 2.3.4)

This can be used towards annual training requirement

Note attendees, date, etc. for annual report!

Agenda


- **Part I: Overview and Perspectives**
  - MS4 Permit & IDDE requirements, *N. Pacheco (VHB)* 9:00-9:20
  - EPA Perspectives, *M. Vuto (EPA)* 9:20-9:30
  - Burlington MA Case Study, *E. Coleman (Burlington, MA)* 9:30-9:40
    - Question & Discussion 9:40-9:50
- ***Break (5 mins)***
- **Part II: Best Practices and Overview** 9:55-10:30
  - Catchment Investigations, *A. Bastoni (VHB)*
  - Source Identification and Removal, *A. Bastoni (VHB)*
  - Wet Weather Outfall Screening & Sampling, *N. Pacheco (VHB)*
  - Inconclusive Catchment Investigation, *N. Pacheco (VHB)*
- **Breakout Session Discussion** 10:30-10:55
- **Wrap up/Lessons Learned** 10:55-11:00

Part I.
Overview and Perspectives



MS4 Permit

- Federal Clean Water Act permit
- Municipal Separate Storm Sewer System (MS4)
- Regulates owners of storm sewer systems
- MA Small MS4 General Permit, effective 7/1/18

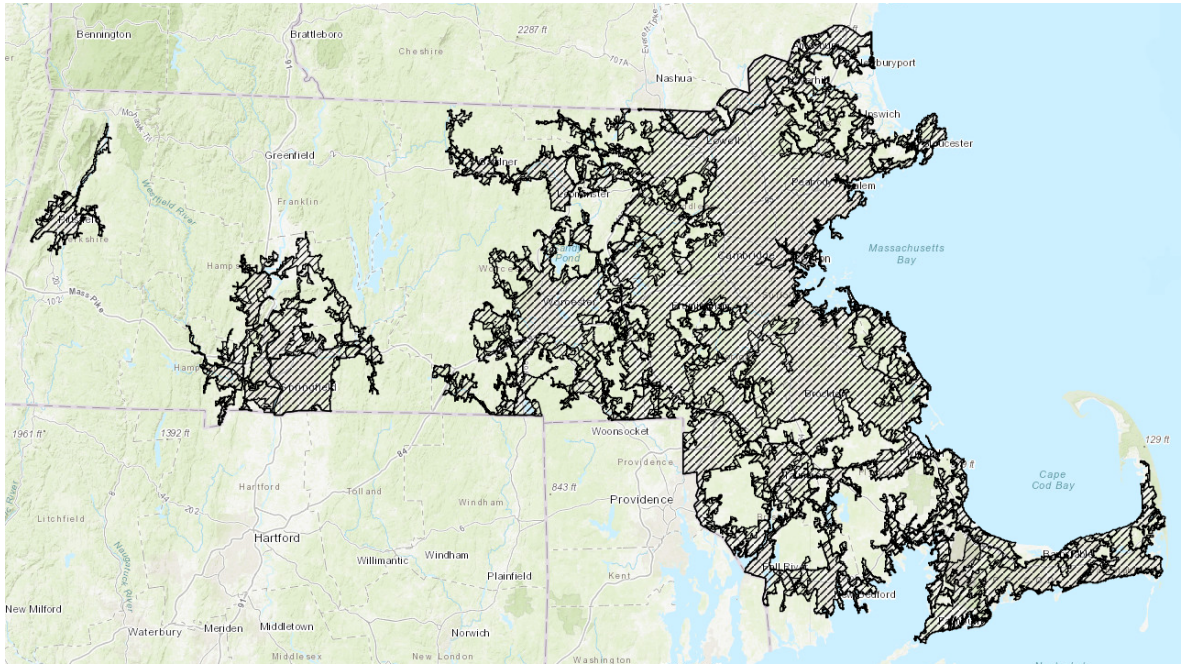



MS4 Permit's Minimum Control Measures

MCM 1:
Public Education and Outreach

MCM 2:
Public Involvement

MCM 3:
Illicit Discharge
Detection & Elimination

MCM 4:
Construction Site Runoff Control

MCM 5:
Post-Construction
Site Runoff Control

MCM 6:
Good Housekeeping



IDDE
Finding & removing all non-stormwater discharges to the MS4

Sources of illicit discharges

- Illicit discharges enter the drainage system due to:
  - Spills
  - Illegal dumping
  - Outdoor cleaning/maintenance activities
  - Cracked sanitary sewer pipe
  - Illegal connection of sewer lateral or other discharge to drainpipe















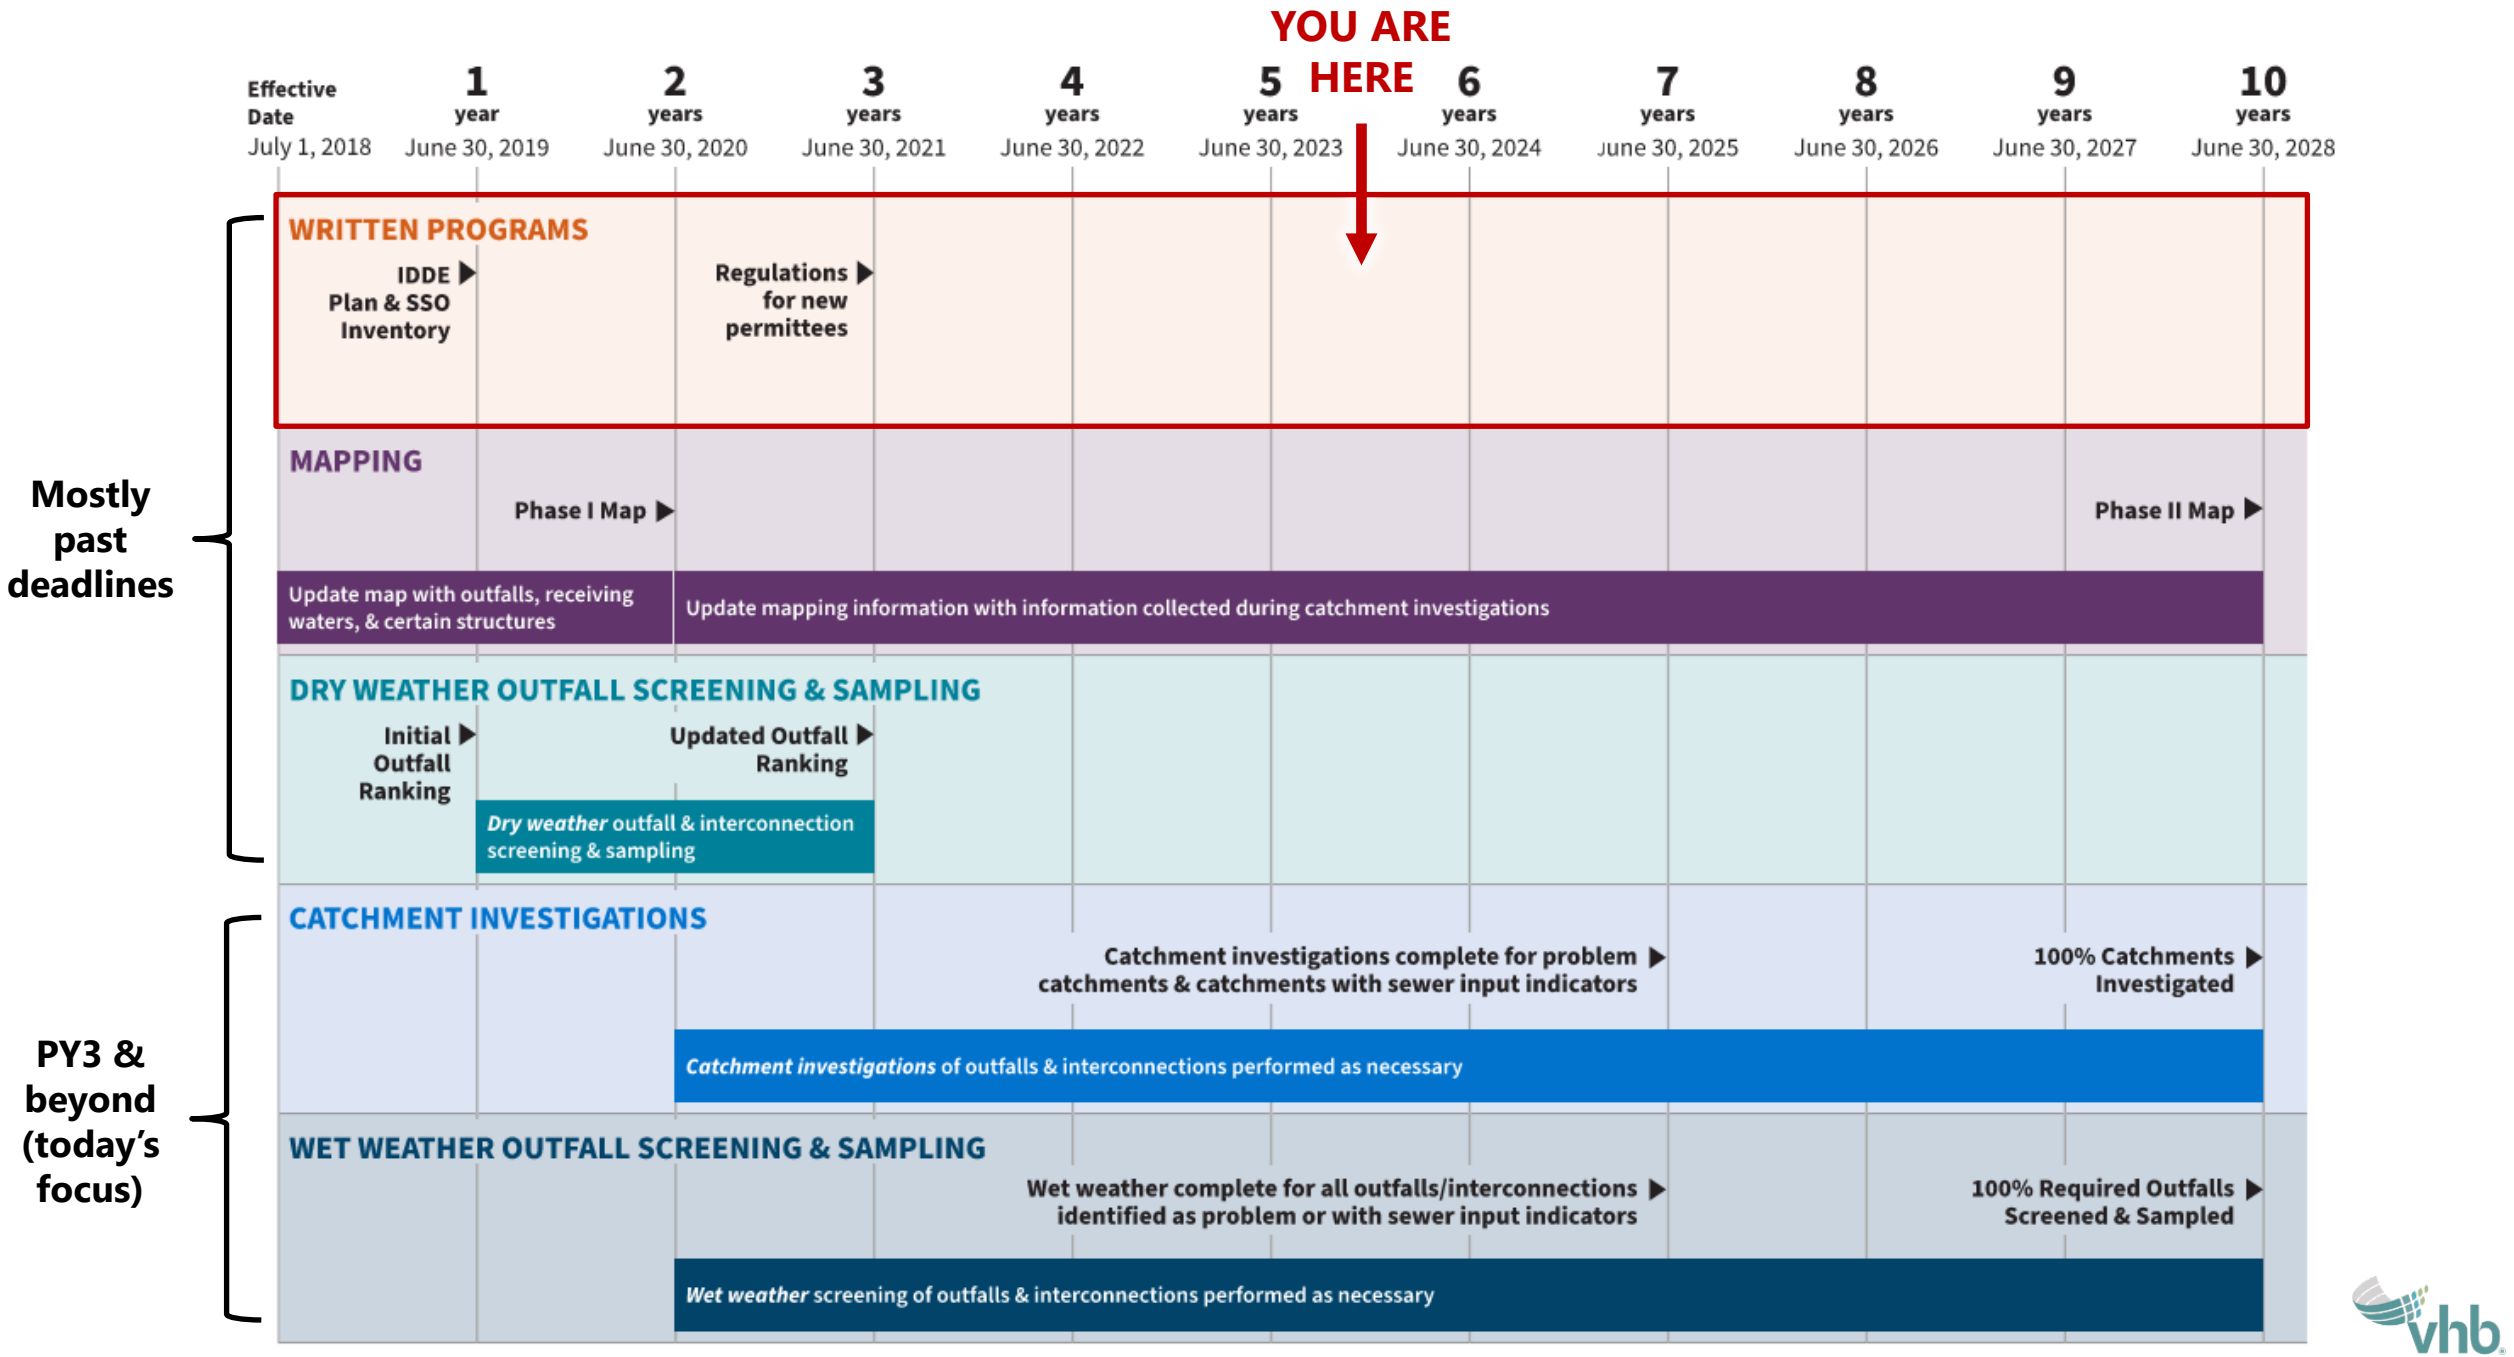


YOU ARE HERE
Effective Date
July 1, 2018
1 year
June 30, 2019
2 years
June 30, 2020
3 years
June 30, 2021
4 years
June 30, 2022
5 years
June 30, 2023
6 years
June 30, 2024
7 years
June 30, 2025
8 years
June 30, 2026
9 years
June 30, 2027
10 years
June 30, 2028
WRITTEN PROGRAMS
IDDE Plan & SSO Inventory
Regulations for new permittees
MAPPING
Phase I Map
Phase II Map
Update map with outfalls, receiving waters, & certain structures
Update mapping information with information collected during catchment investigations
DRY WEATHER OUTFALL SCREENING & SAMPLING
Initial Outfall Ranking
Updated Outfall Ranking
Dry weather outfall & interconnection screening & sampling
CATCHMENT INVESTIGATIONS
Catchment investigations complete for problem catchments & catchments with sewer input indicators
100% Catchments Investigated
Catchment investigations of outfalls & interconnections performed as necessary
WET WEATHER OUTFALL SCREENING & SAMPLING
Wet weather complete for all outfalls/interconnections identified as problem or with sewer input indicators
100% Required Outfalls Screened & Sampled
Wet weather screening of outfalls & interconnections performed as necessary
Mostly past deadlines
PY3 & beyond (today's focus)

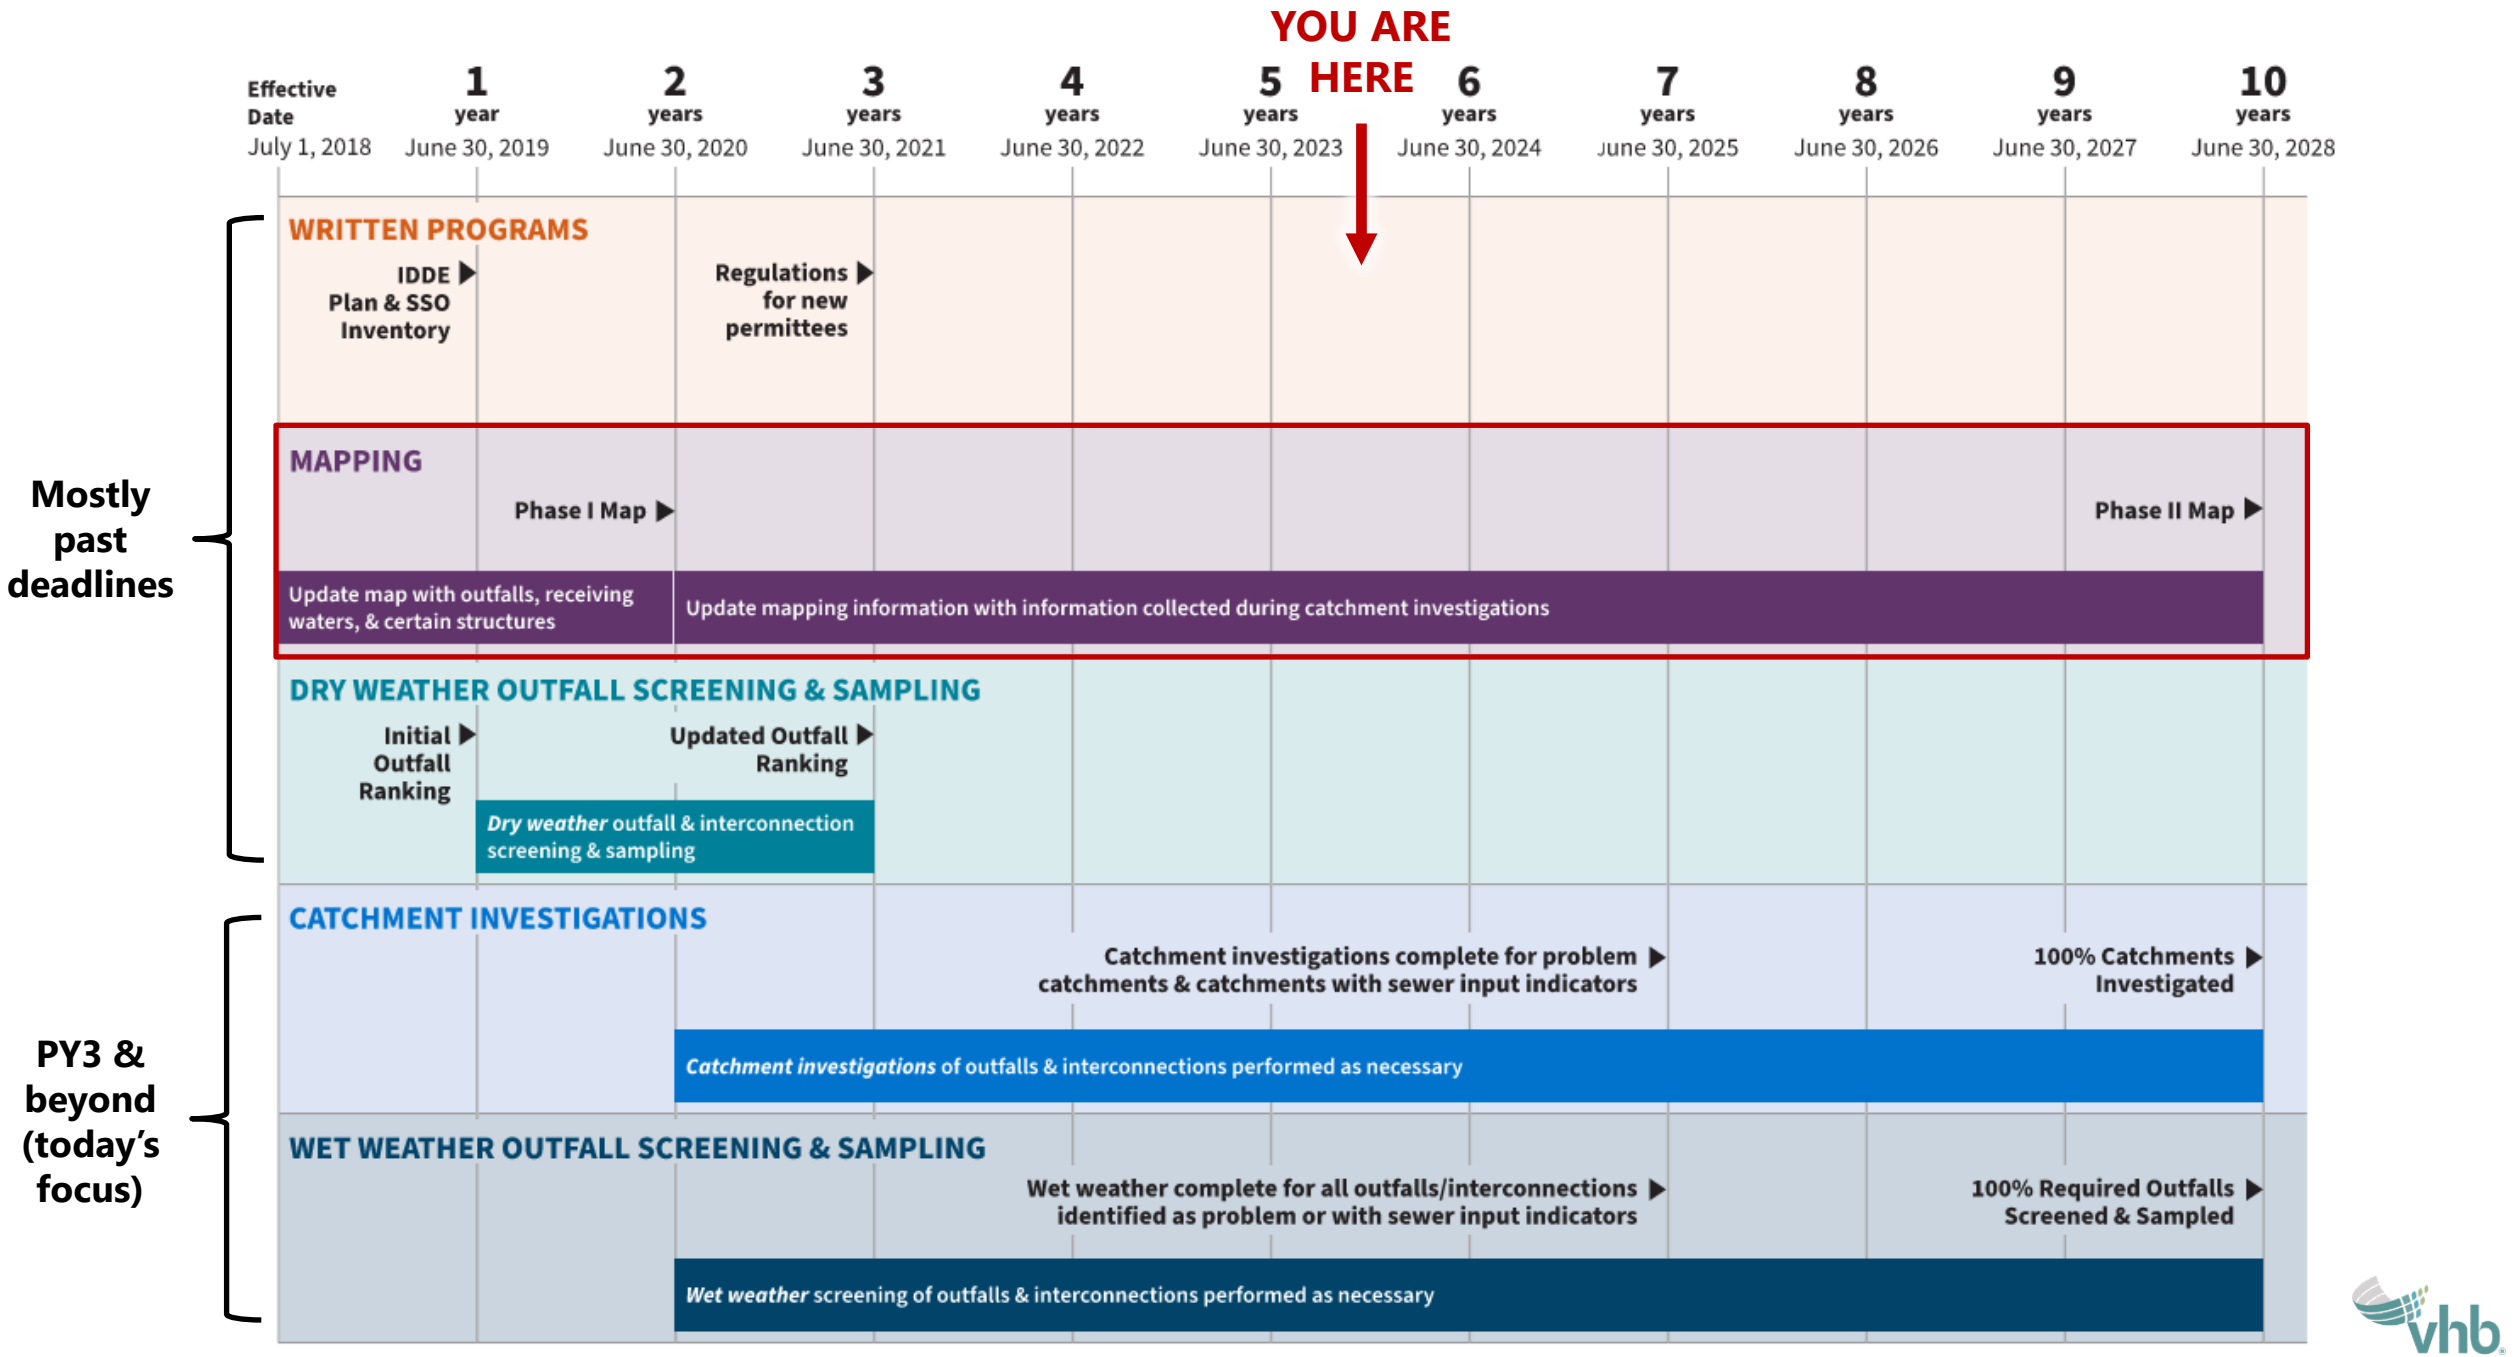

YOU ARE HERE
Effective Date
July 1, 2018
1 year
June 30, 2019
2 years
June 30, 2020
3 years
June 30, 2021
4 years
June 30, 2022
5 years
June 30, 2023
6 years
June 30, 2024
7 years
June 30, 2025
8 years
June 30, 2026
9 years
June 30, 2027
10 years
June 30, 2028
WRITTEN PROGRAMS
IDDE Plan & SSO Inventory
Regulations for new permittees
MAPPING
Phase I Map
Phase II Map
Update map with outfalls, receiving waters, & certain structures
Update mapping information with information collected during catchment investigations
DRY WEATHER OUTFALL SCREENING & SAMPLING
Initial Outfall Ranking
Updated Outfall Ranking
Dry weather outfall & interconnection screening & sampling
CATCHMENT INVESTIGATIONS
Catchment investigations complete for problem catchments & catchments with sewer input indicators
100% Catchments Investigated
Catchment investigations of outfalls & interconnections performed as necessary
WET WEATHER OUTFALL SCREENING & SAMPLING
Wet weather complete for all outfalls/interconnections identified as problem or with sewer input indicators
100% Required Outfalls Screened & Sampled
Wet weather screening of outfalls & interconnections performed as necessary
Mostly past deadlines
PY3 & beyond (today's focus)

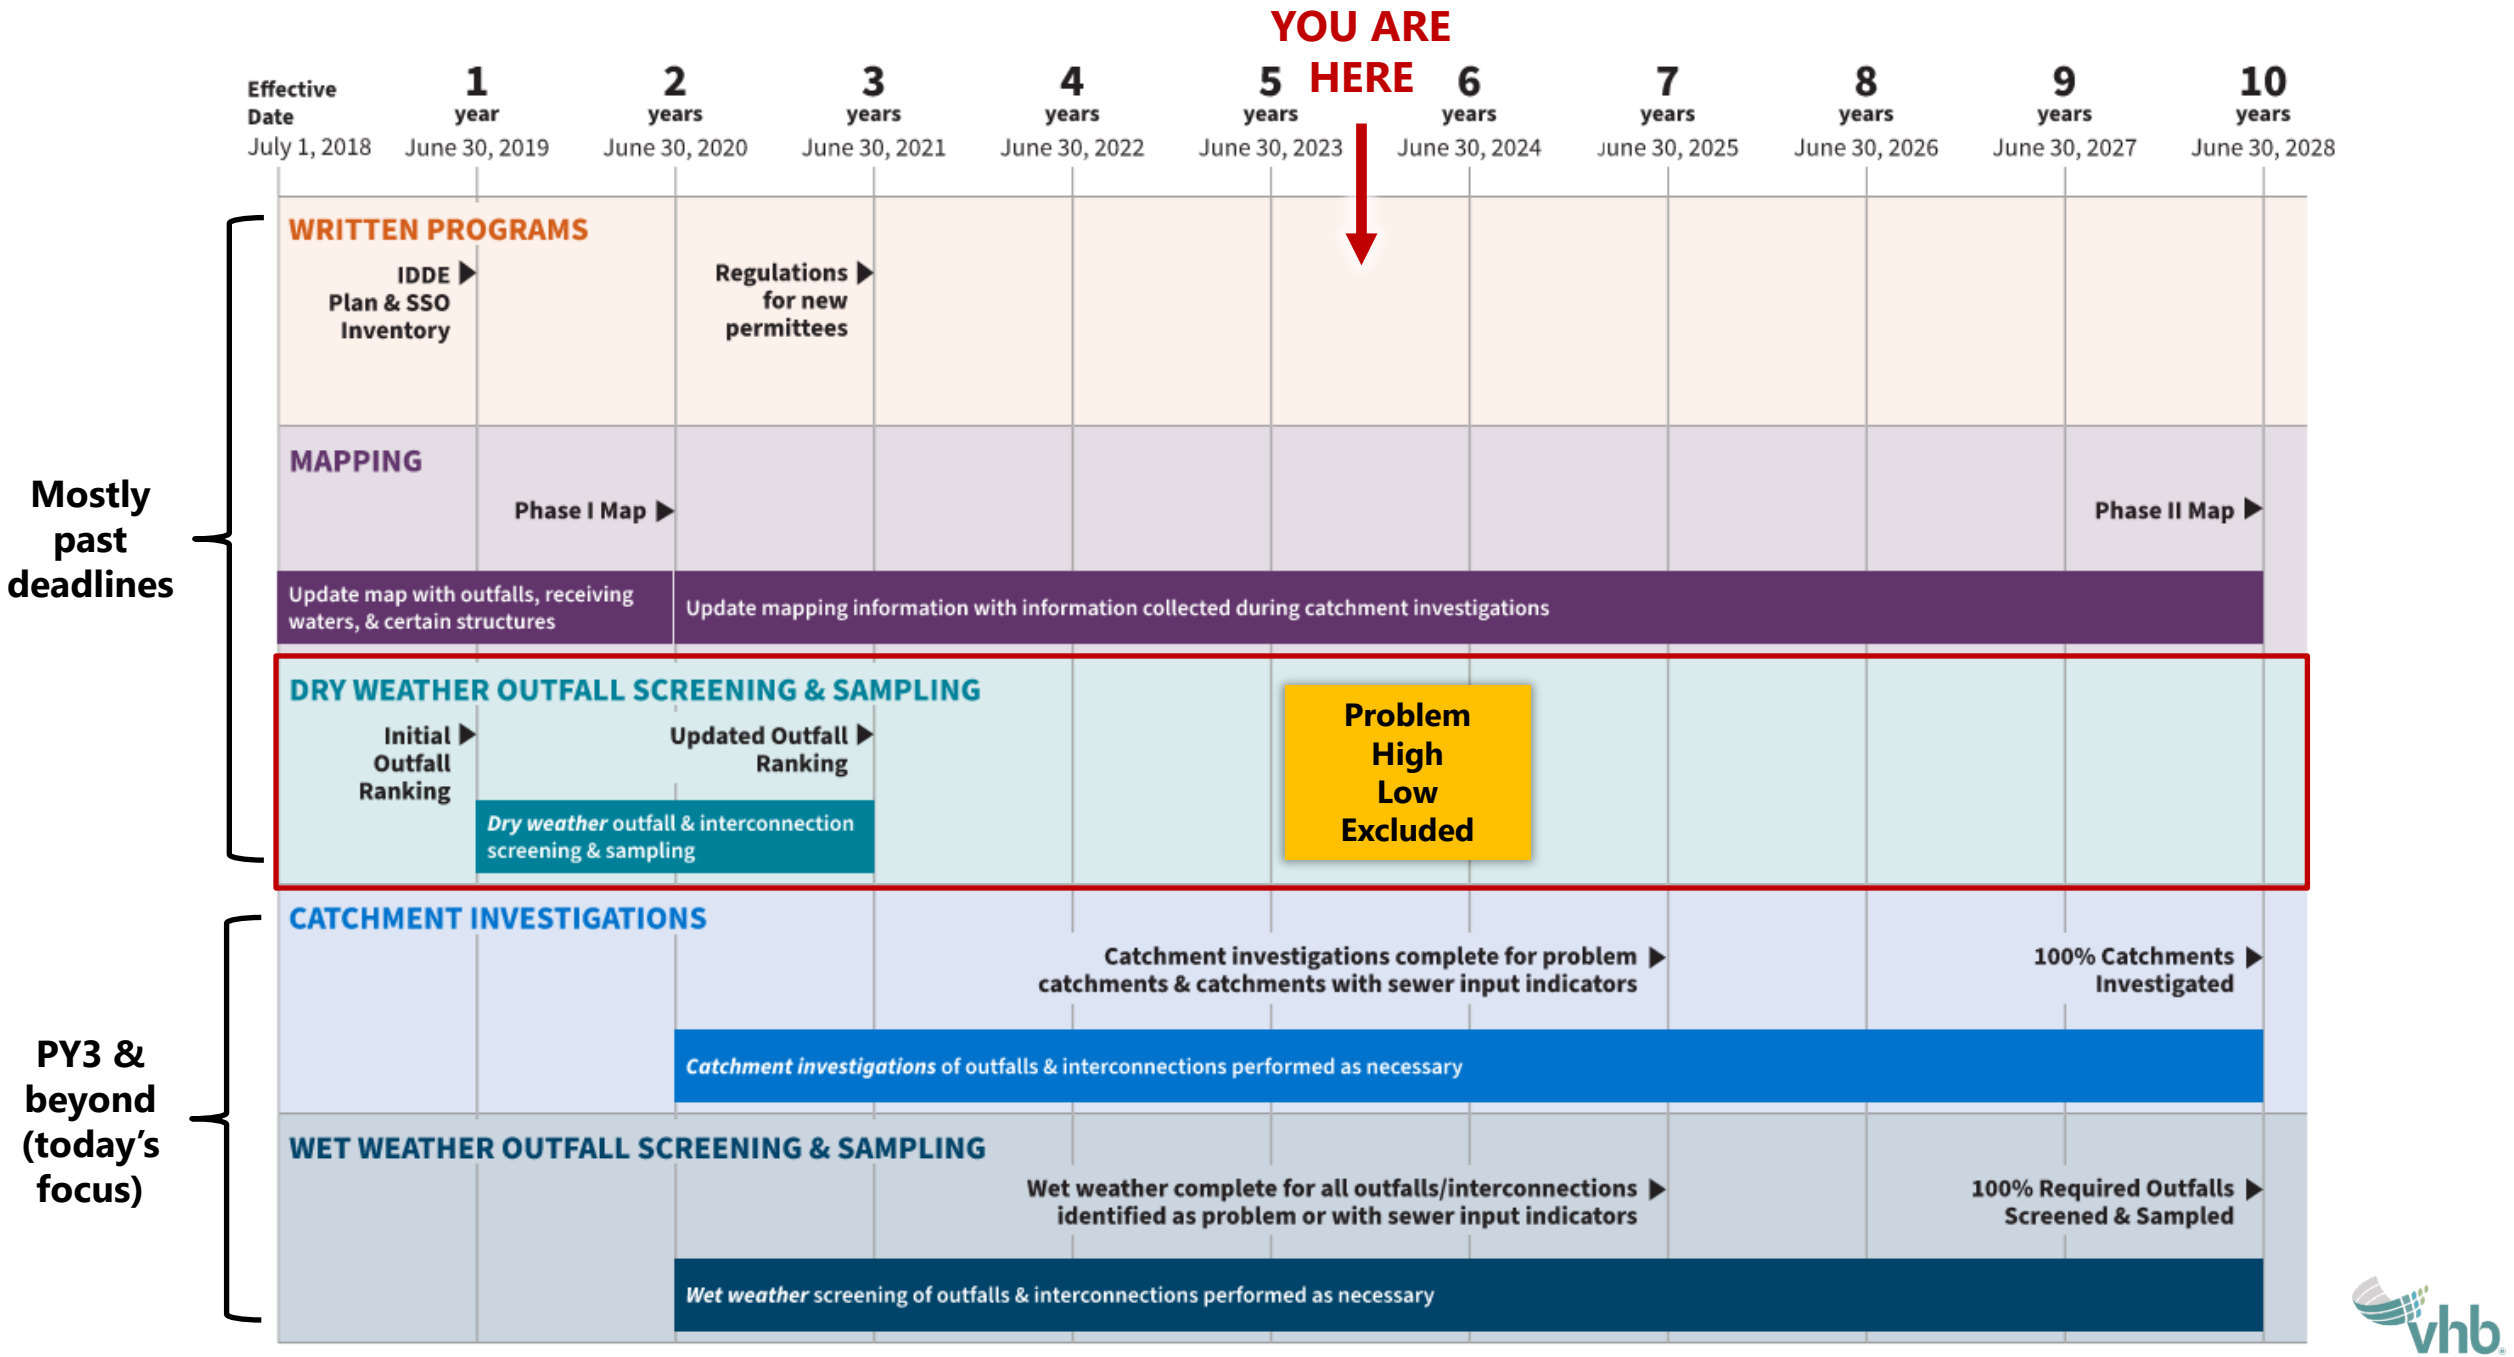
YOU ARE HERE
Effective Date
July 1, 2018
1 year
June 30, 2019
2 years
June 30, 2020
3 years
June 30, 2021
4 years
June 30, 2022
5 years
June 30, 2023
6 years
June 30, 2024
7 years
June 30, 2025
8 years
June 30, 2026
9 years
June 30, 2027
10 years
June 30, 2028
WRITTEN PROGRAMS
IDDE Plan & SSO Inventory
Regulations for new permittees
MAPPING
Phase I Map
Phase II Map
Update map with outfalls, receiving waters, & certain structures
Update mapping information with information collected during catchment investigations
DRY WEATHER OUTFALL SCREENING & SAMPLING
Initial Outfall Ranking
Updated Outfall Ranking
Dry weather outfall & interconnection screening & sampling
Problem
High
Low
Excluded
CATCHMENT INVESTIGATIONS
Catchment investigations complete for problem catchments & catchments with sewer input indicators
100% Catchments Investigated
Catchment investigations of outfalls & interconnections performed as necessary
WET WEATHER OUTFALL SCREENING & SAMPLING
Wet weather complete for all outfalls/interconnections identified as problem or with sewer input indicators
100% Required Outfalls Screened & Sampled
Wet weather screening of outfalls & interconnections performed as necessary
Mostly past deadlines
PY3 & beyond (today's focus)

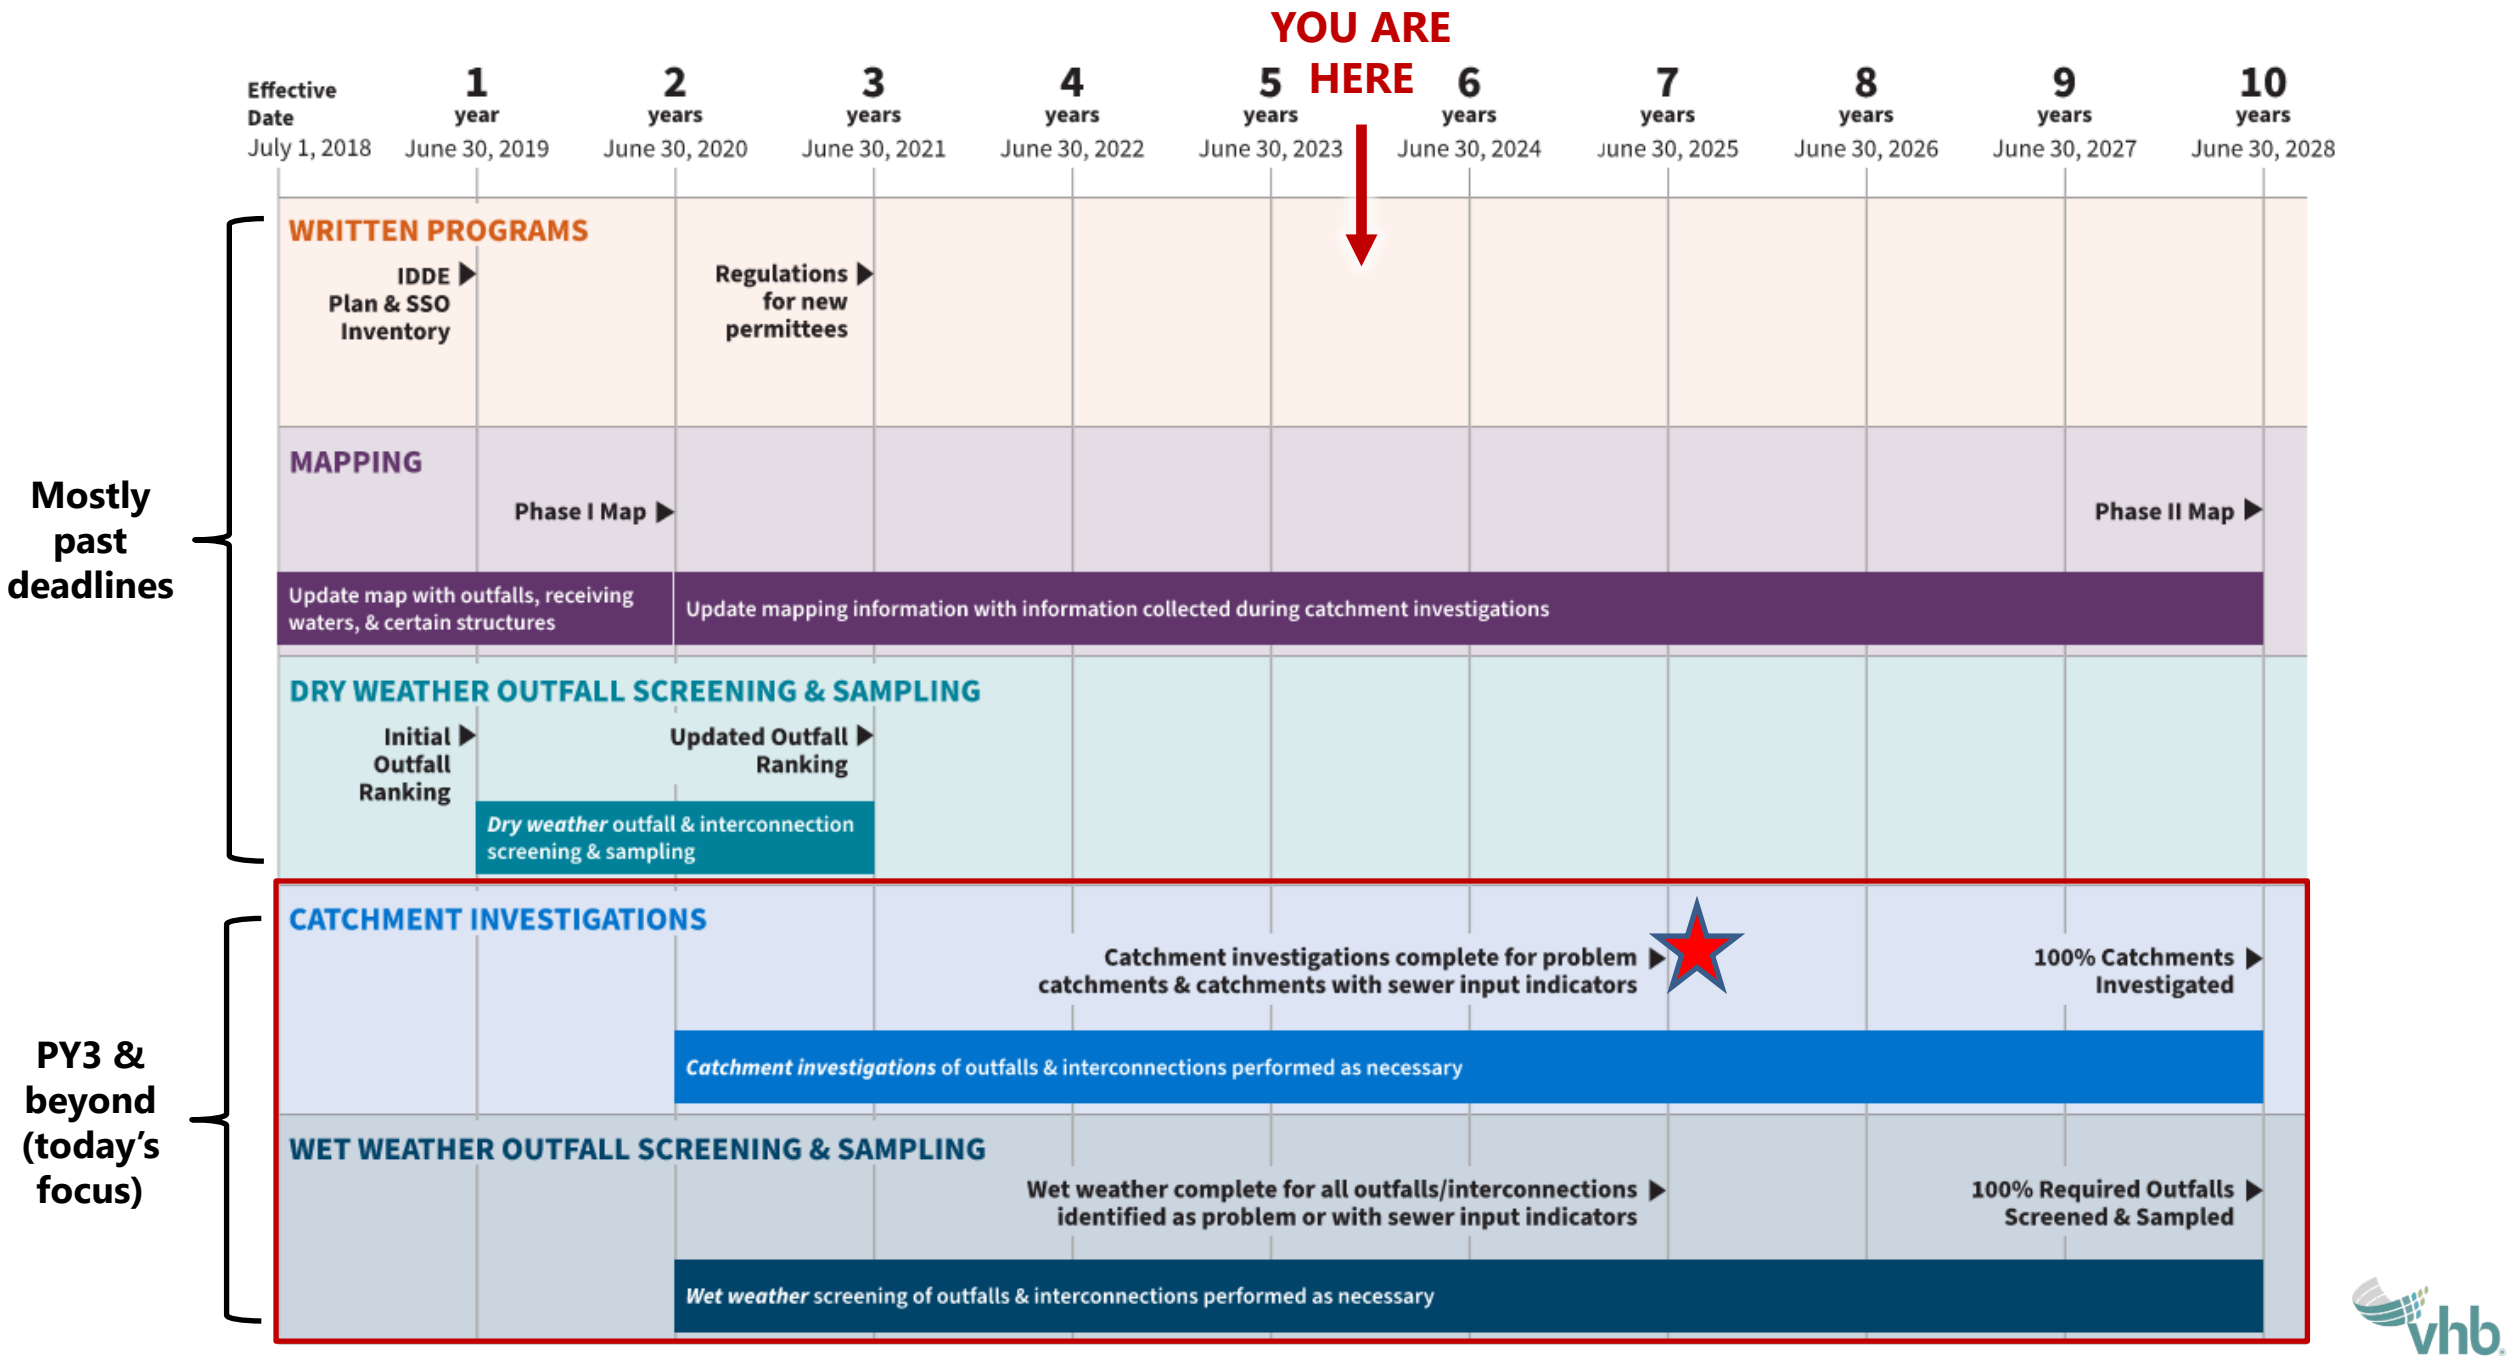
YOU ARE HERE
Effective Date
July 1, 2018
1 year
June 30, 2019
2 years
June 30, 2020
3 years
June 30, 2021
4 years
June 30, 2022
5 years
June 30, 2023
6 years
June 30, 2024
7 years
June 30, 2025
8 years
June 30, 2026
9 years
June 30, 2027
10 years
June 30, 2028
WRITTEN PROGRAMS
IDDE Plan & SSO Inventory
Regulations for new permittees
MAPPING
Phase I Map
Phase II Map
Update map with outfalls, receiving waters, & certain structures
Update mapping information with information collected during catchment investigations
DRY WEATHER OUTFALL SCREENING & SAMPLING
Initial Outfall Ranking
Updated Outfall Ranking
Dry weather outfall & interconnection screening & sampling
CATCHMENT INVESTIGATIONS
Catchment investigations complete for problem catchments & catchments with sewer input indicators
100% Catchments Investigated
Catchment investigations of outfalls & interconnections performed as necessary
WET WEATHER OUTFALL SCREENING & SAMPLING
Wet weather complete for all outfalls/interconnections identified as problem or with sewer input indicators
100% Required Outfalls Screened & Sampled
Wet weather screening of outfalls & interconnections performed as necessary
Mostly past deadlines
PY3 & beyond (today's focus)

Ongoing Screening

- Once all catchment investigations are complete & illicit discharges are removed and confirmed (if necessary)
- Reprioritize each outfall and interconnection
- Create schedule for ongoing screening once every 5 years
- Dry and wet weather screening and sampling following same requirements of initial screening
- **Schedule starts once catchment investigations are complete**, even if done prior to permit deadlines

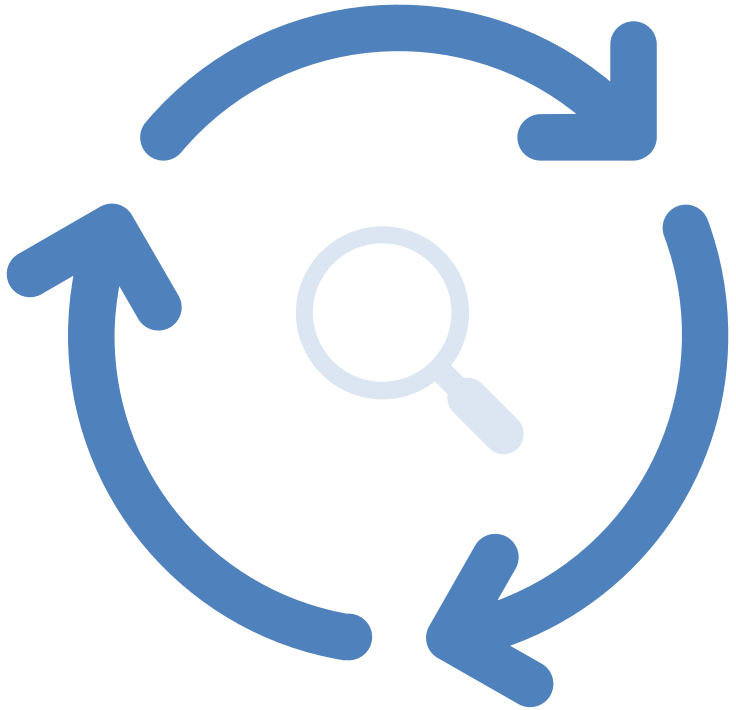

EPA Perspectives




SSOs

Since 2018:

917 Identified

836 Removed

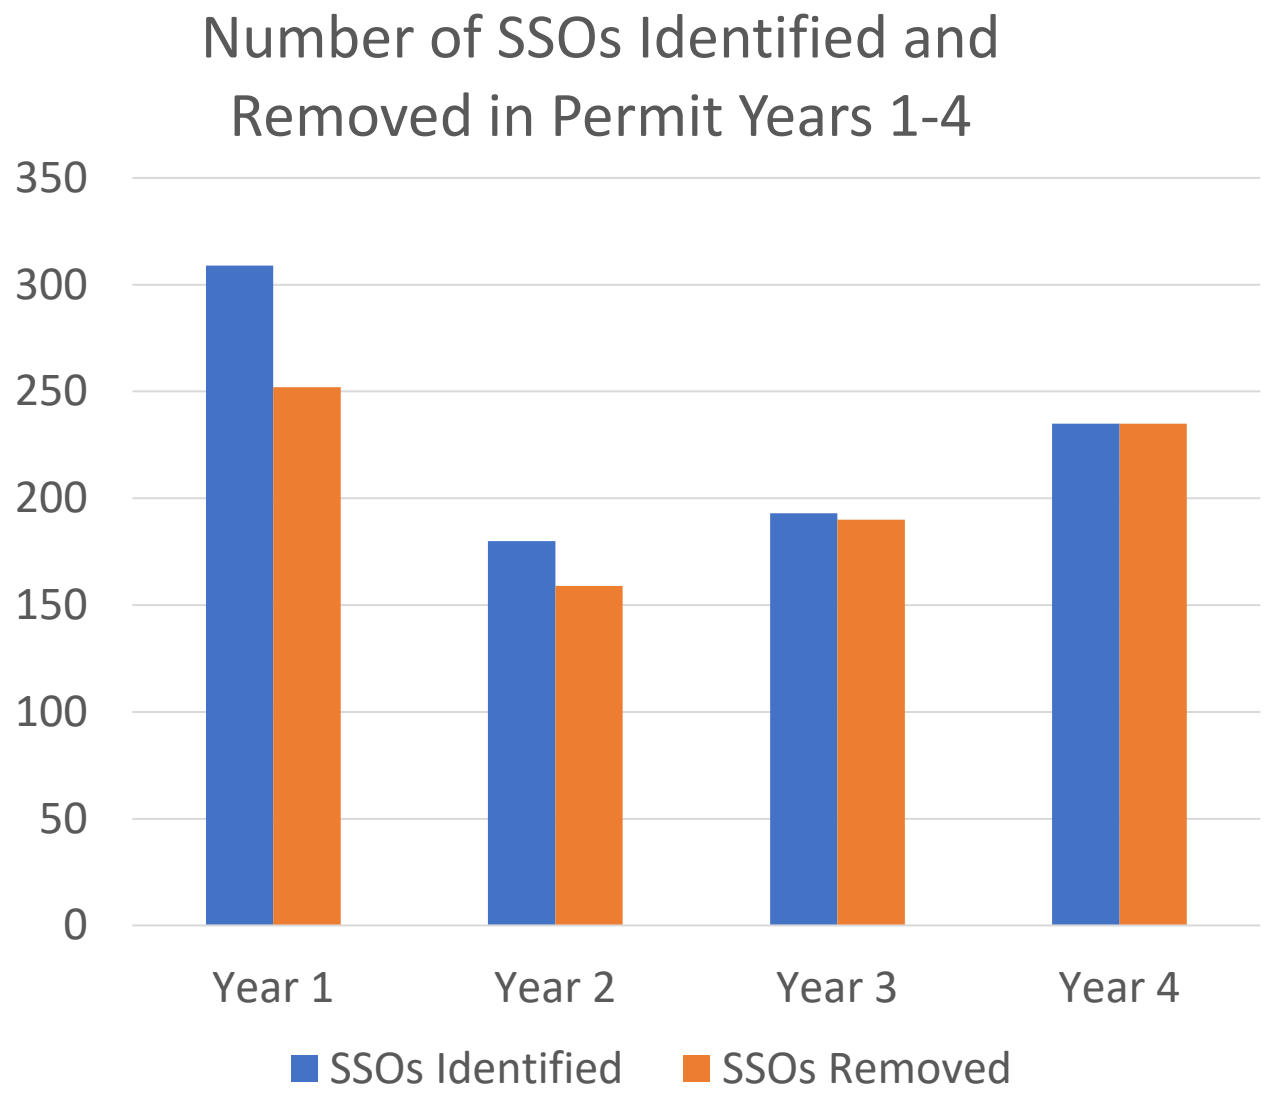


Illicit Discharges

Since 2018:

448 Identified

280 Removed

Over 340,000 gallons of sewage removed from MA waterways

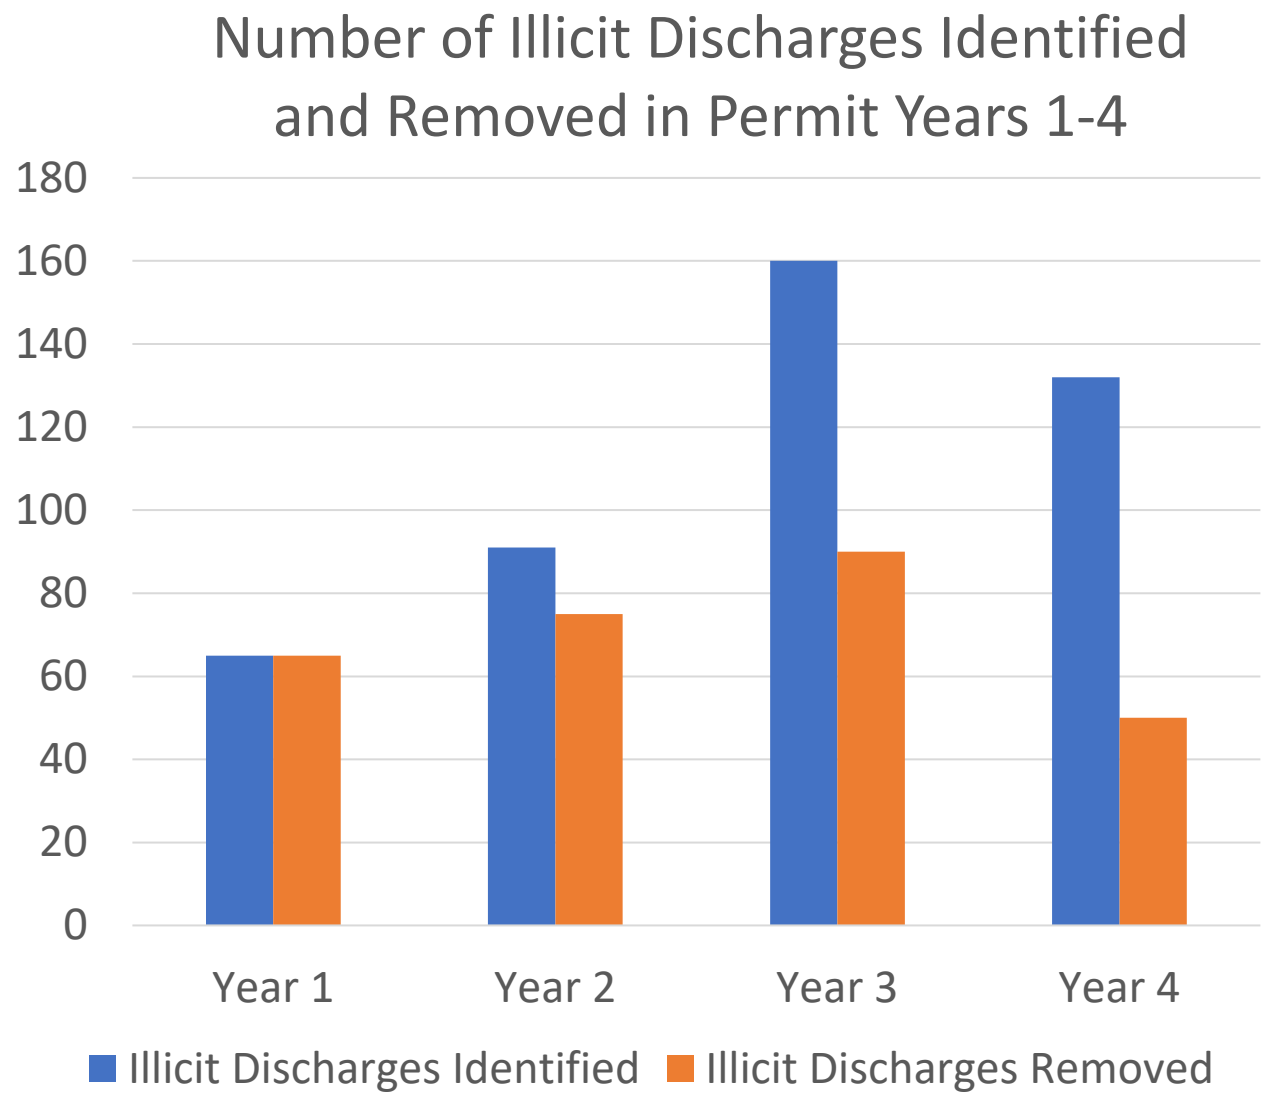

Burlington, MA Perspectives: Eileen Coleman



IDDE Program in Burlington

Overview, lessons learned, successes



- Interns + equipment to do mapping and dry weather sampling.
  - Had lab test for *e. coli*, we tested for NH_3, Cl, DO, Temp, Conduct & Salinity.
- No disturbingly high results.
  - Some warranted investigation. Used trail cam.
- Outfall ranking – no Problem Outfalls but several High Priority Outfalls (discharge to drinking water etc.)



- SVFs – we determined we had none! Huge time saver
  - All sewers built under stormdrains, all separate, not near gas stations, some older but well-maintained sewers, few septic systems
  - Allowed us to bypass wet weather screening
- Mapping revisited – identified ~140 key junction manholes
  - Purchased more equipment, used interns again for catchment investigations.
- Got around 115 manholes opened and catchments cleared.
- No major exceedances – one catchment had chlorine and one surfactant levels that warranted follow up



- **Successes**
- Municipalities can do it on their own!
- Interns are great. They love to learn and turn their hands to many things.
- **Lessons learned**
- Surfactant testing waste is hard to dispose of.
- Chlorine and surfactant follow up proved difficult

Questions?



5-min break



Part II.
Best Practices and Overview



Catchment Investigations

What's Required	Every outfall & outgoing interconnection included in IDDE program needs investigation

Catchment Investigations

What's Required	Every outfall & outgoing interconnection included in IDDE program needs investigation
Goal	Pinpoint sources of illicit discharges and remove them

Catchment Investigations

What's Required	Every outfall & outgoing interconnection included in IDDE program needs investigation
Goal	Pinpoint sources of illicit discharges and remove them
Conditions	Conducted during dry weather

Catchment Investigations

What's Required	Every outfall & outgoing interconnection included in IDDE program needs investigation
Goal	Pinpoint sources of illicit discharges and remove them
Conditions	Conducted during dry weather
Process	Open key junction manholes, look for flow, sample flow, pinpoint source of flow if flow is not clean, mitigate problem(s)

Catchment Investigations

What's Required	Every outfall & outgoing interconnection included in IDDE program needs investigation
Goal	Pinpoint sources of illicit discharges and remove them
Conditions	Conducted during dry weather
Process	Open key junction manholes, look for flow, sample flow, pinpoint source of flow if flow is not clean, mitigate problem(s)
Due Permit Year 7	• Problem catchments (prioritized as "problem" in Permit Year 1) • Catchments w/ sewer input indicators (based on dry weather screening)

Catchment Investigations

What's Required	Every outfall & outgoing interconnection included in IDDE program needs investigation
Goal	Pinpoint sources of illicit discharges and remove them
Conditions	Conducted during dry weather
Process	Open key junction manholes, look for flow, sample flow, pinpoint source of flow if flow is not clean, mitigate problem(s)
Due Permit Year 7	• Problem catchments (prioritized as "problem" in Permit Year 1) • Catchments w/ sewer input indicators (based on dry weather screening)
Due Permit Year 10	All other catchments

Catchment Investigations Part 1: Planning


Which catchments require investigation?

- Problem catchments
- Catchments identified to have likely sewer input indicators during outfall screening
- All other catchments that contain *junction manholes/structures*



Catchment Investigations Part 1: Planning

- Reprioritize outfalls/interconnections with sewer input indicators, call them “Highest” priority
- “Highest” & “Problem” catchments due in Permit Year 7 (June 2025)

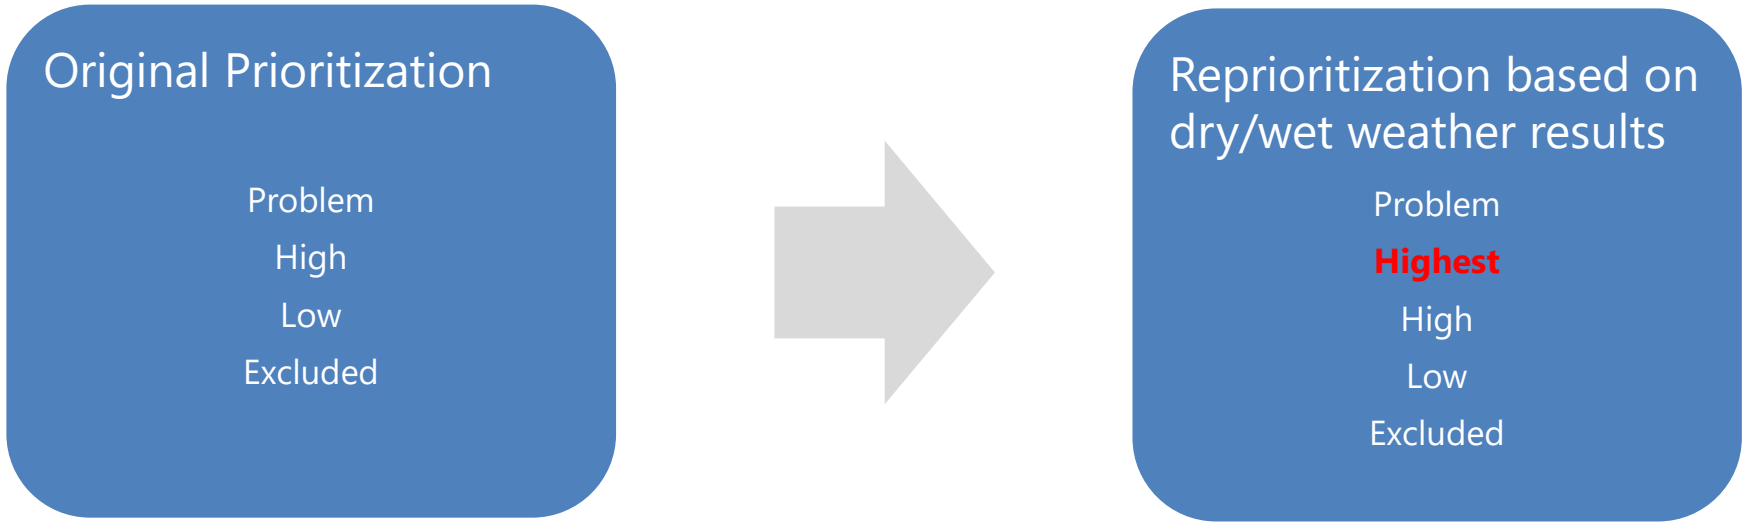

Likely sewer input indicators are any of the following:

- Olfactory or visual evidence of sewage;
- Ammonia ≥ 0.5 mg/L, surfactants ≥ 0.25 mg/L, and bacteria levels greater than the water quality criteria applicable to the receiving water; or
- Ammonia ≥ 0.5 mg/L, surfactants ≥ 0.25 mg/L, and detectable levels of chlorine

Catchment Investigations Part 1: Planning

Junction manhole:

- manhole or structure with two or more inlet pipes accepting flow from two or more MS4 alignments
- NOT manholes with inlets solely from private storm drains
- NOT manholes with individual catch basins



Catchment Investigations Part 1: Planning


In catchments without junction manholes, catchment investigations shall be considered complete if:

- Dry weather screening reveals no flow or visual/olfactory evidence of illicit discharges; and
- No wet weather System Vulnerability Factors are identified.



Catchment Investigations Part 2: Approach

- Visit each key junction manhole
  - **Key junction manholes:** junction manholes that can represent one or more junction manholes **without compromising adequate implementation** of the illicit discharge program
  - Catchment investigations can exclude a junction manhole if:
    - It is located upstream from another in the **immediate vicinity**; or
    - If it is serving a drainage alignment with no potential for illicit connections

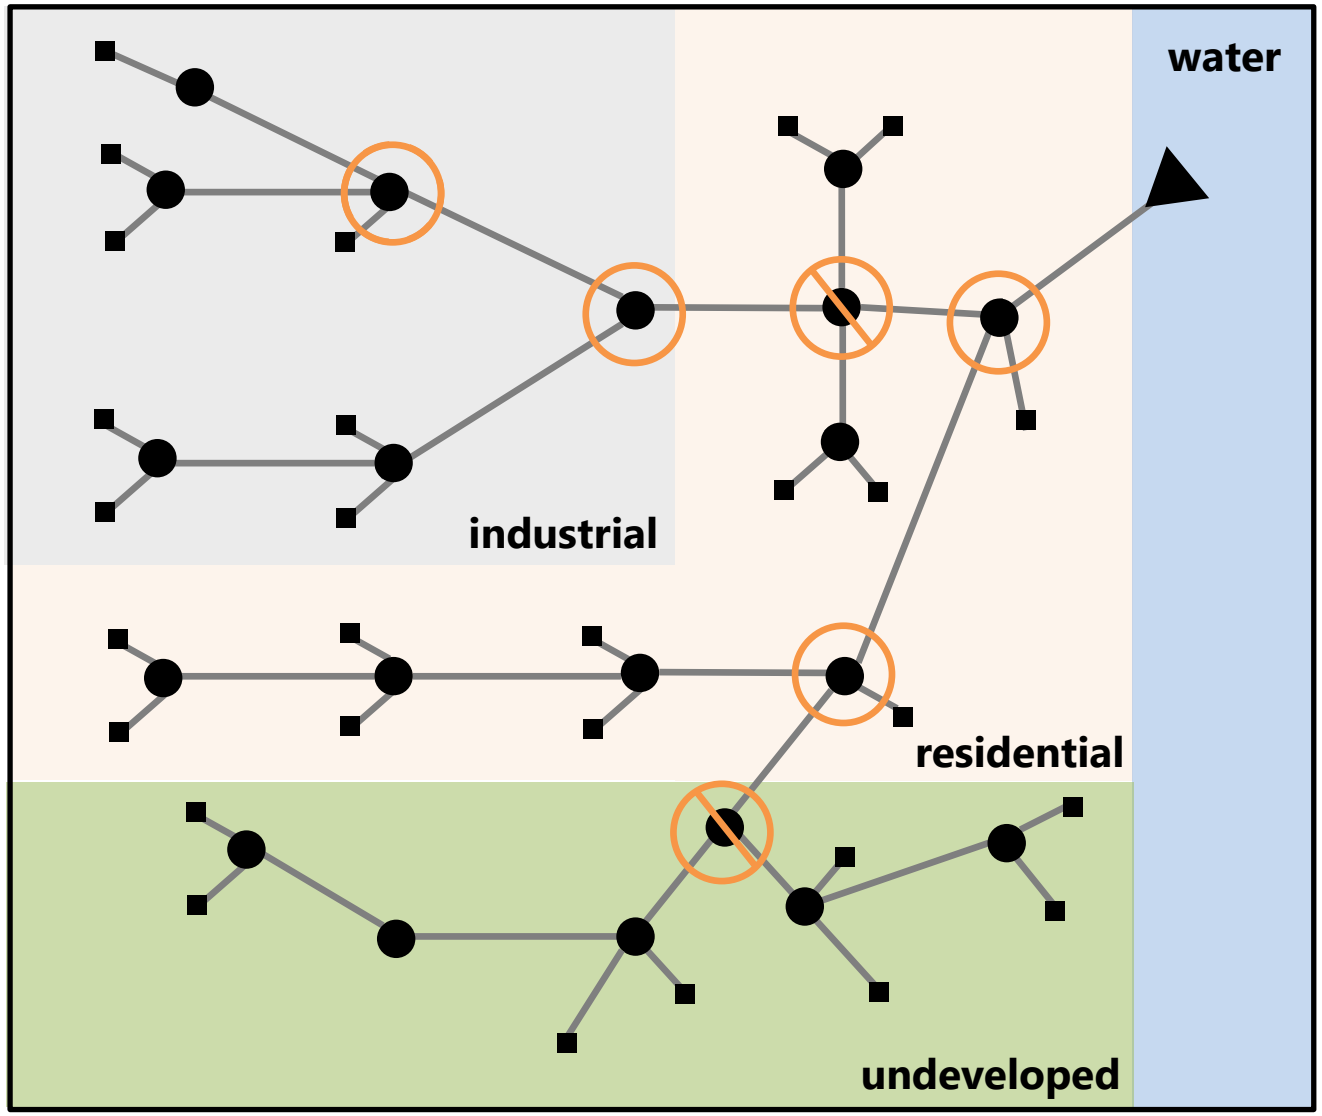

Catchment Investigations Part 2: Approach

Open and Inspect each Key Junction Manhole

- Look for flow
- Look for visual/olfactory evidence
  - Toilet paper
  - Excrement
  - Strong smells
  - Gray filamentous bacterial growth
  - Sanitary products
- Sample flow
  - Ammonia
  - Surfactants
  - Chlorine
- If sample results suggest contaminated flow move to next upstream structure and repeat
  - Take bacteria sample if unsure/borderline



Catchment Investigations Part 2: Approach

- Tips
  - Identify specific pipes with flow
  - Look for unmapped, unexpected pipes
  - Look for seeping flow through MH walls
  - Check for overland flow
  - Review presence of other utilities





Catchment Investigations Part 2: Approach

- Tips
  - Distinguish between signs of contamination and expected conditions
    - Staining
    - Iron oxide
    - Mild odors
  - Don’t sample stagnant water
  - Flag maintenance needs
  - Document actions and findings






Catchment Investigations Part 2: Approach

- If no evidence of an illicit discharge is found at any key junction manhole in the catchment, the catchment investigation can be considered complete (pending wet weather screening)
- No evidence means:
  - No flow with sewer input indicators
  - No visual/olfactory signs of illicit discharges

Catchment Investigations Part 2: Approach

- If sewer input indicators found, visit upstream structures
- Track sewer input indicators to their source

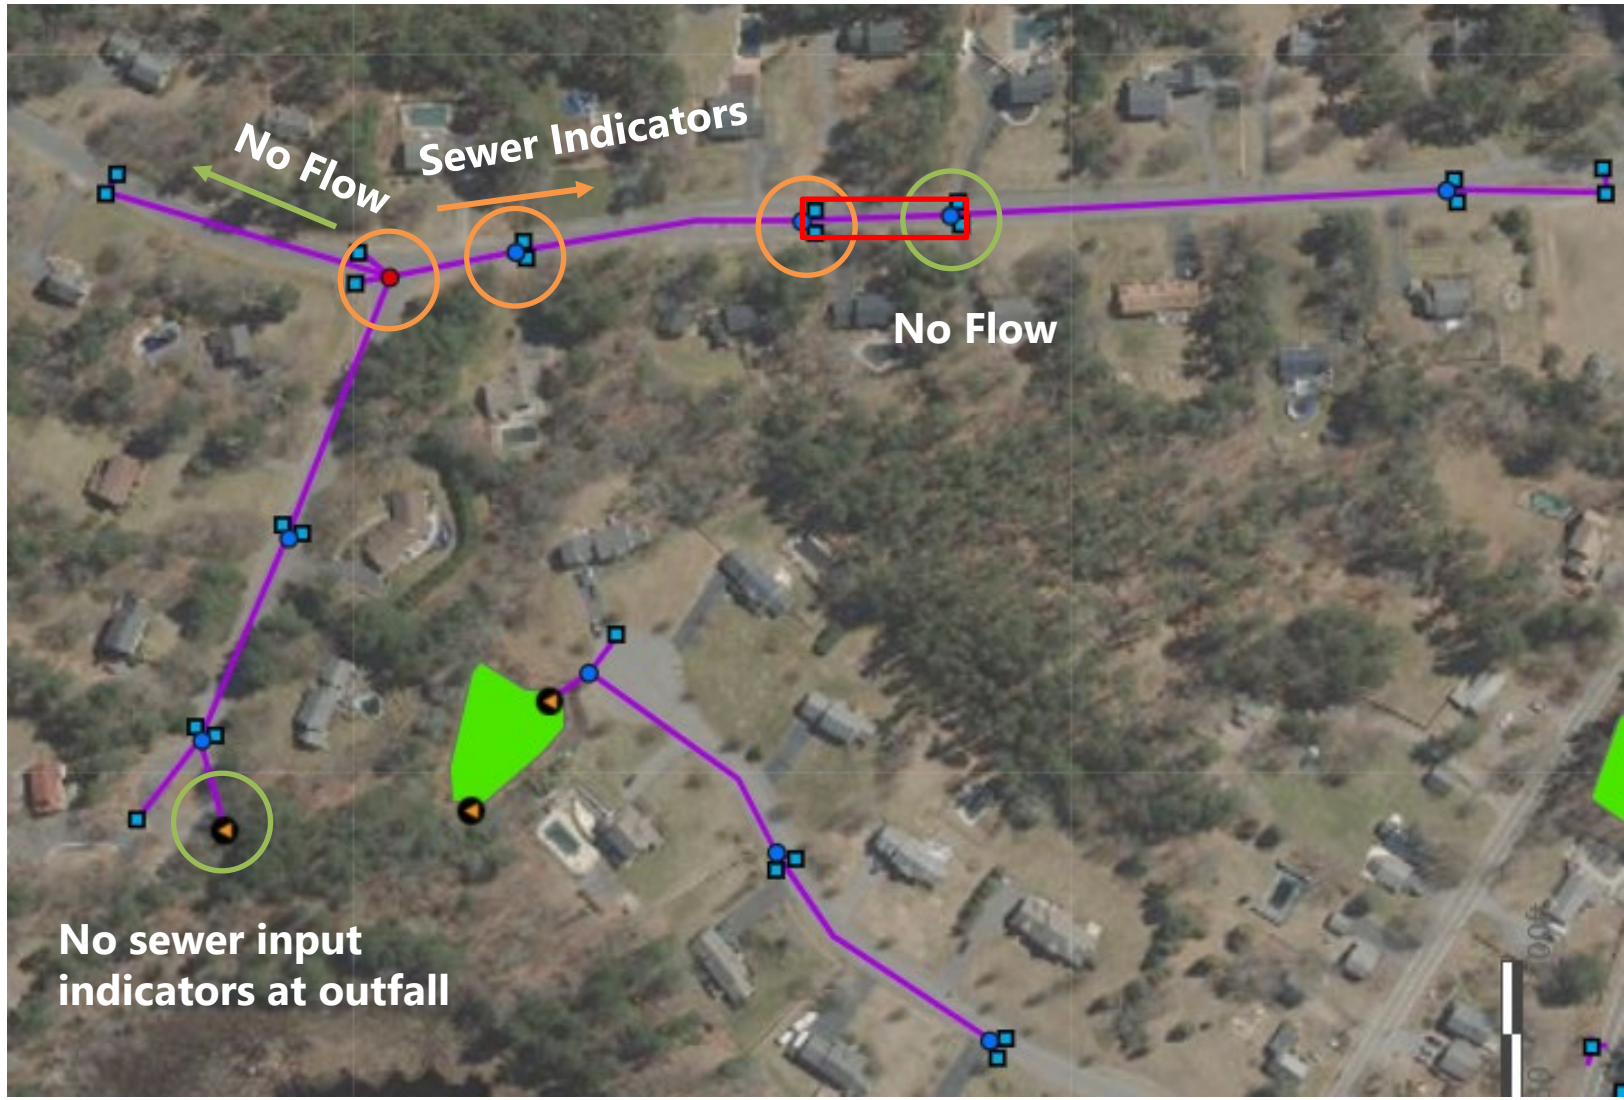

Catchment Investigations Part 2: Approach

- Identify pipe segment(s) with illicit inputs (orange), then review potential sources
  - Failing sewer
  - Failing septic
  - Illicit pipe connection
  - Dumping
  - Overland flow from nearby pollutant generating facilities




Catchment Investigations Part 3: Source Identification

1. Conduct Field Catchment Investigation


Catchment Investigations Part 3: Source Identification

1. Conduct Field Catchment Investigation
2. Conduct Desktop Review


Catchment Investigations Part 3: Source Identification

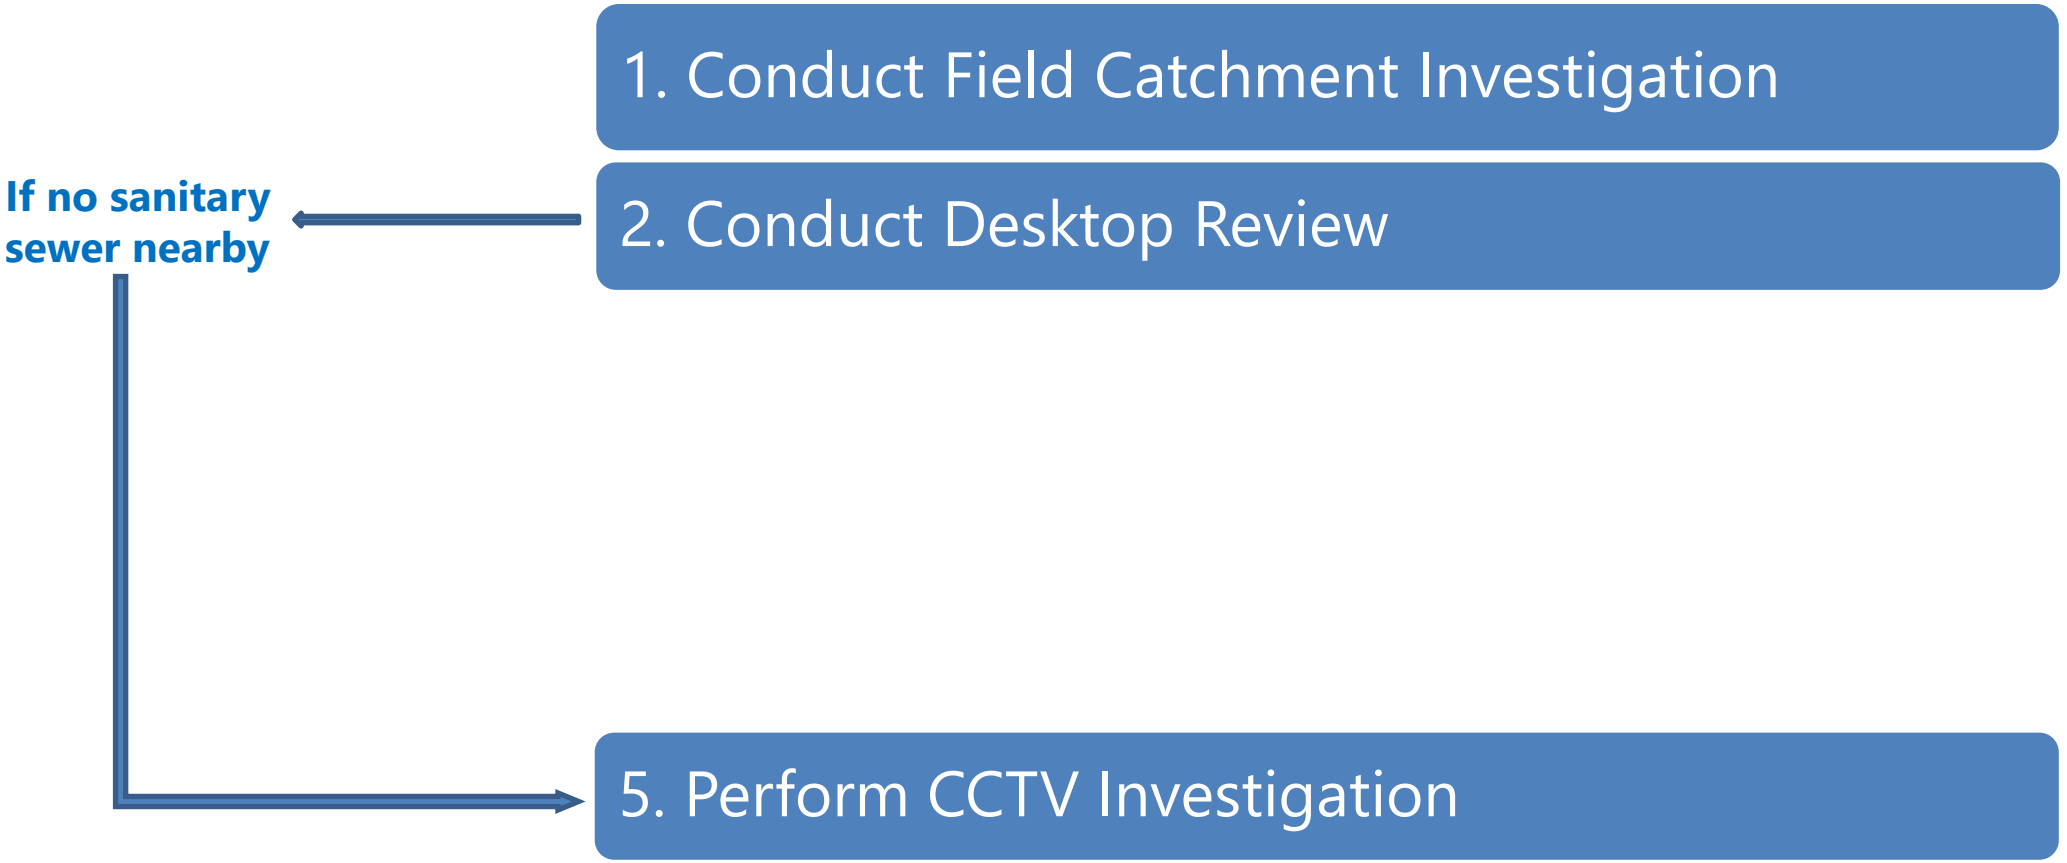


Catchment Investigations Part 3: Source Identification

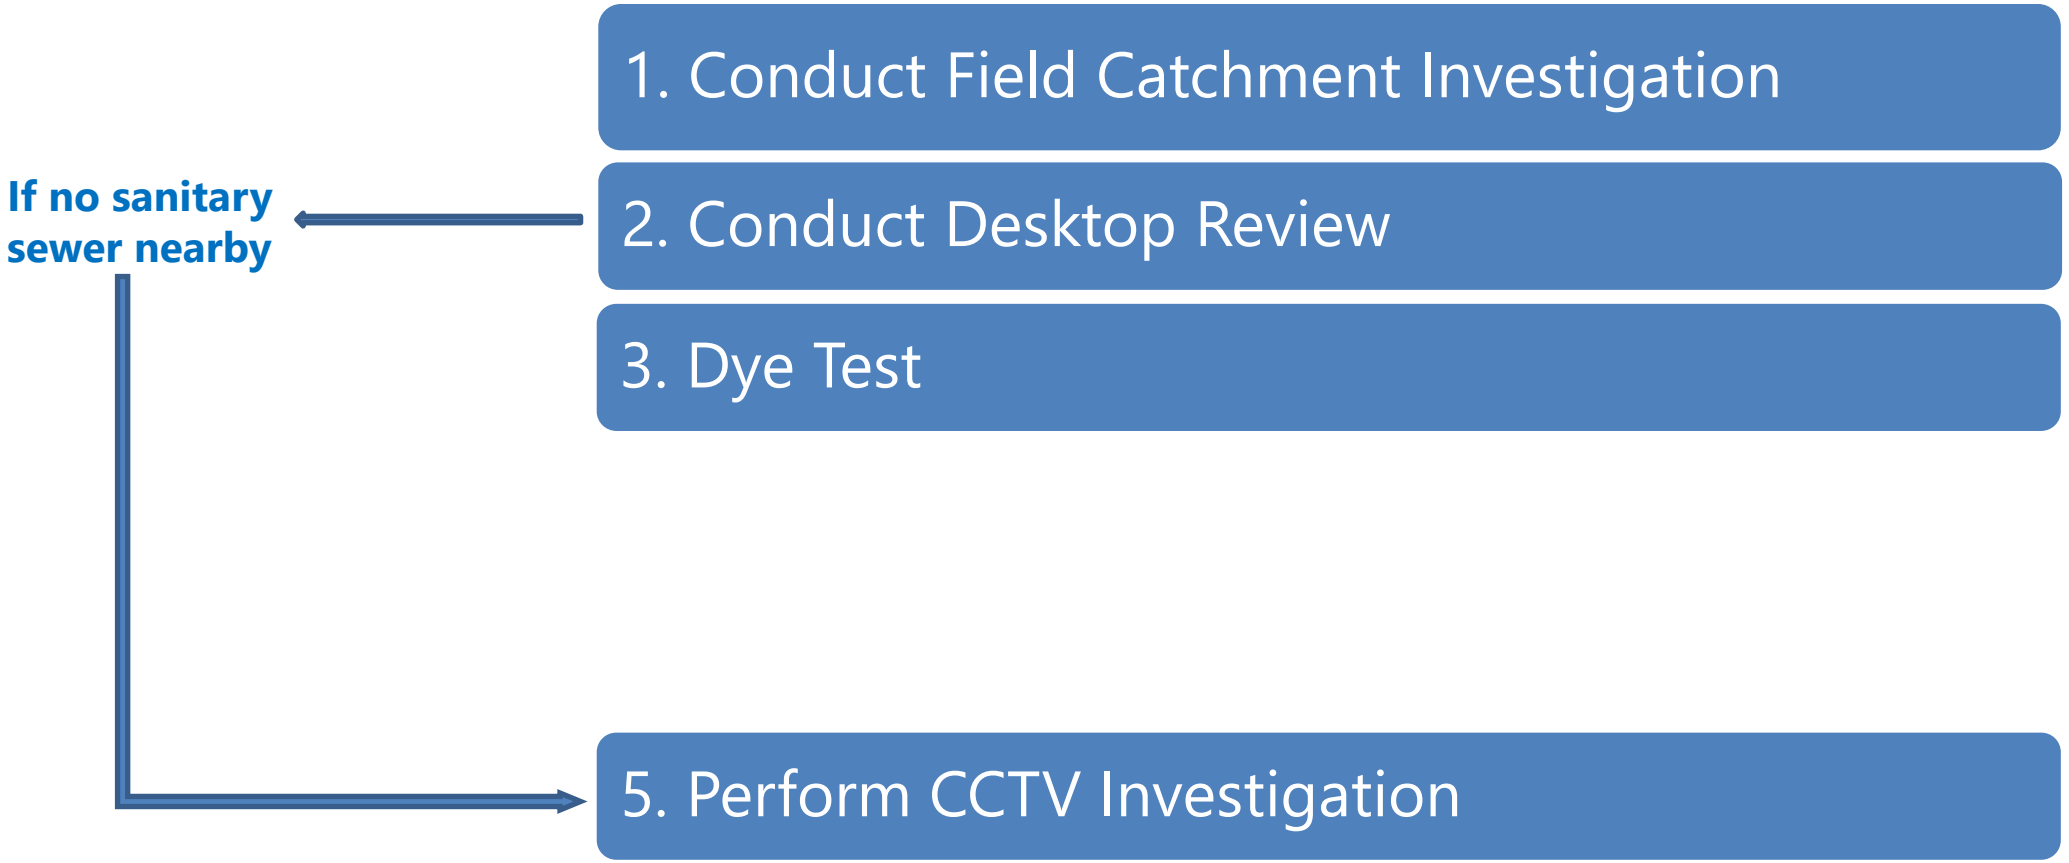


Catchment Investigations Part 3: Source Identification

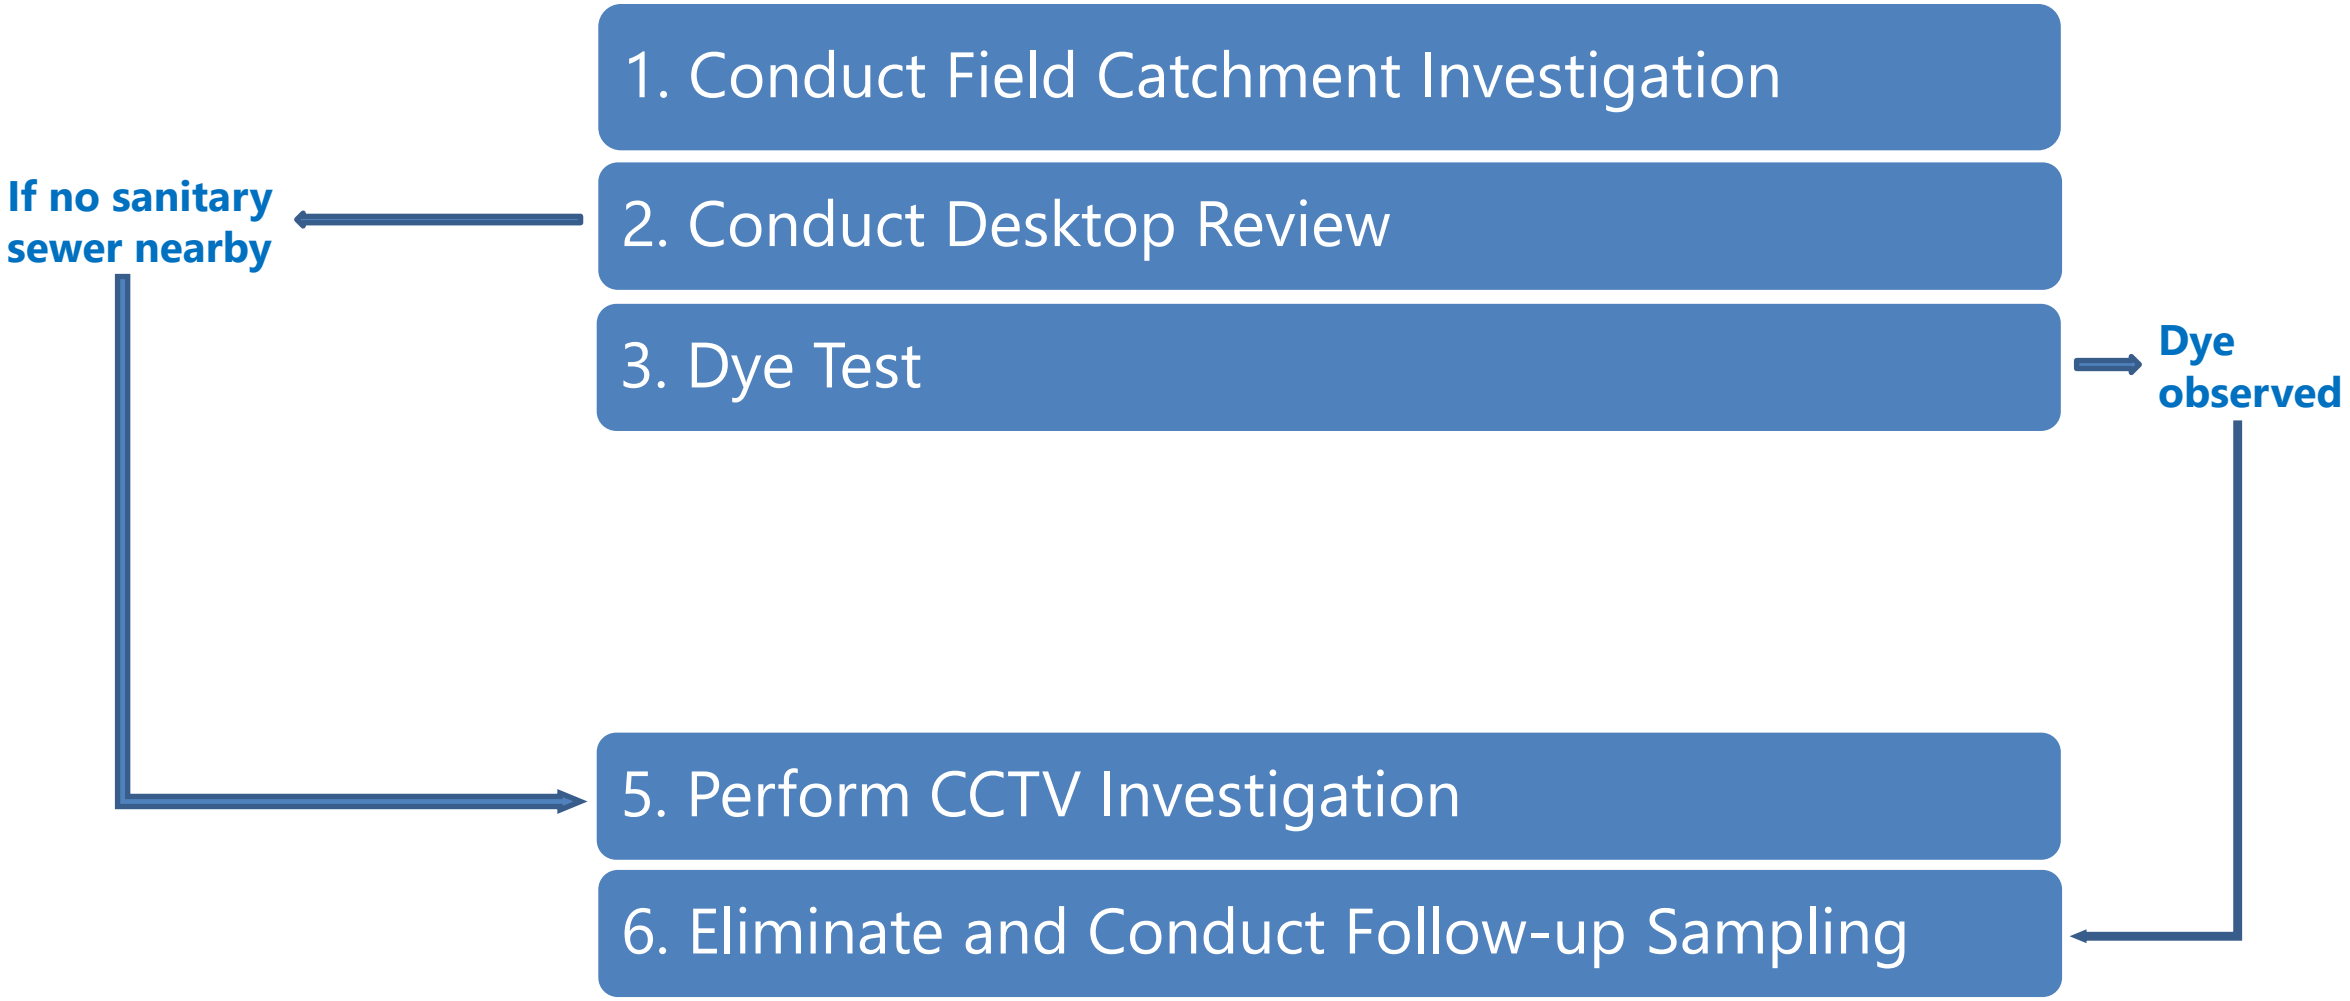


Catchment Investigations Part 3: Source Identification

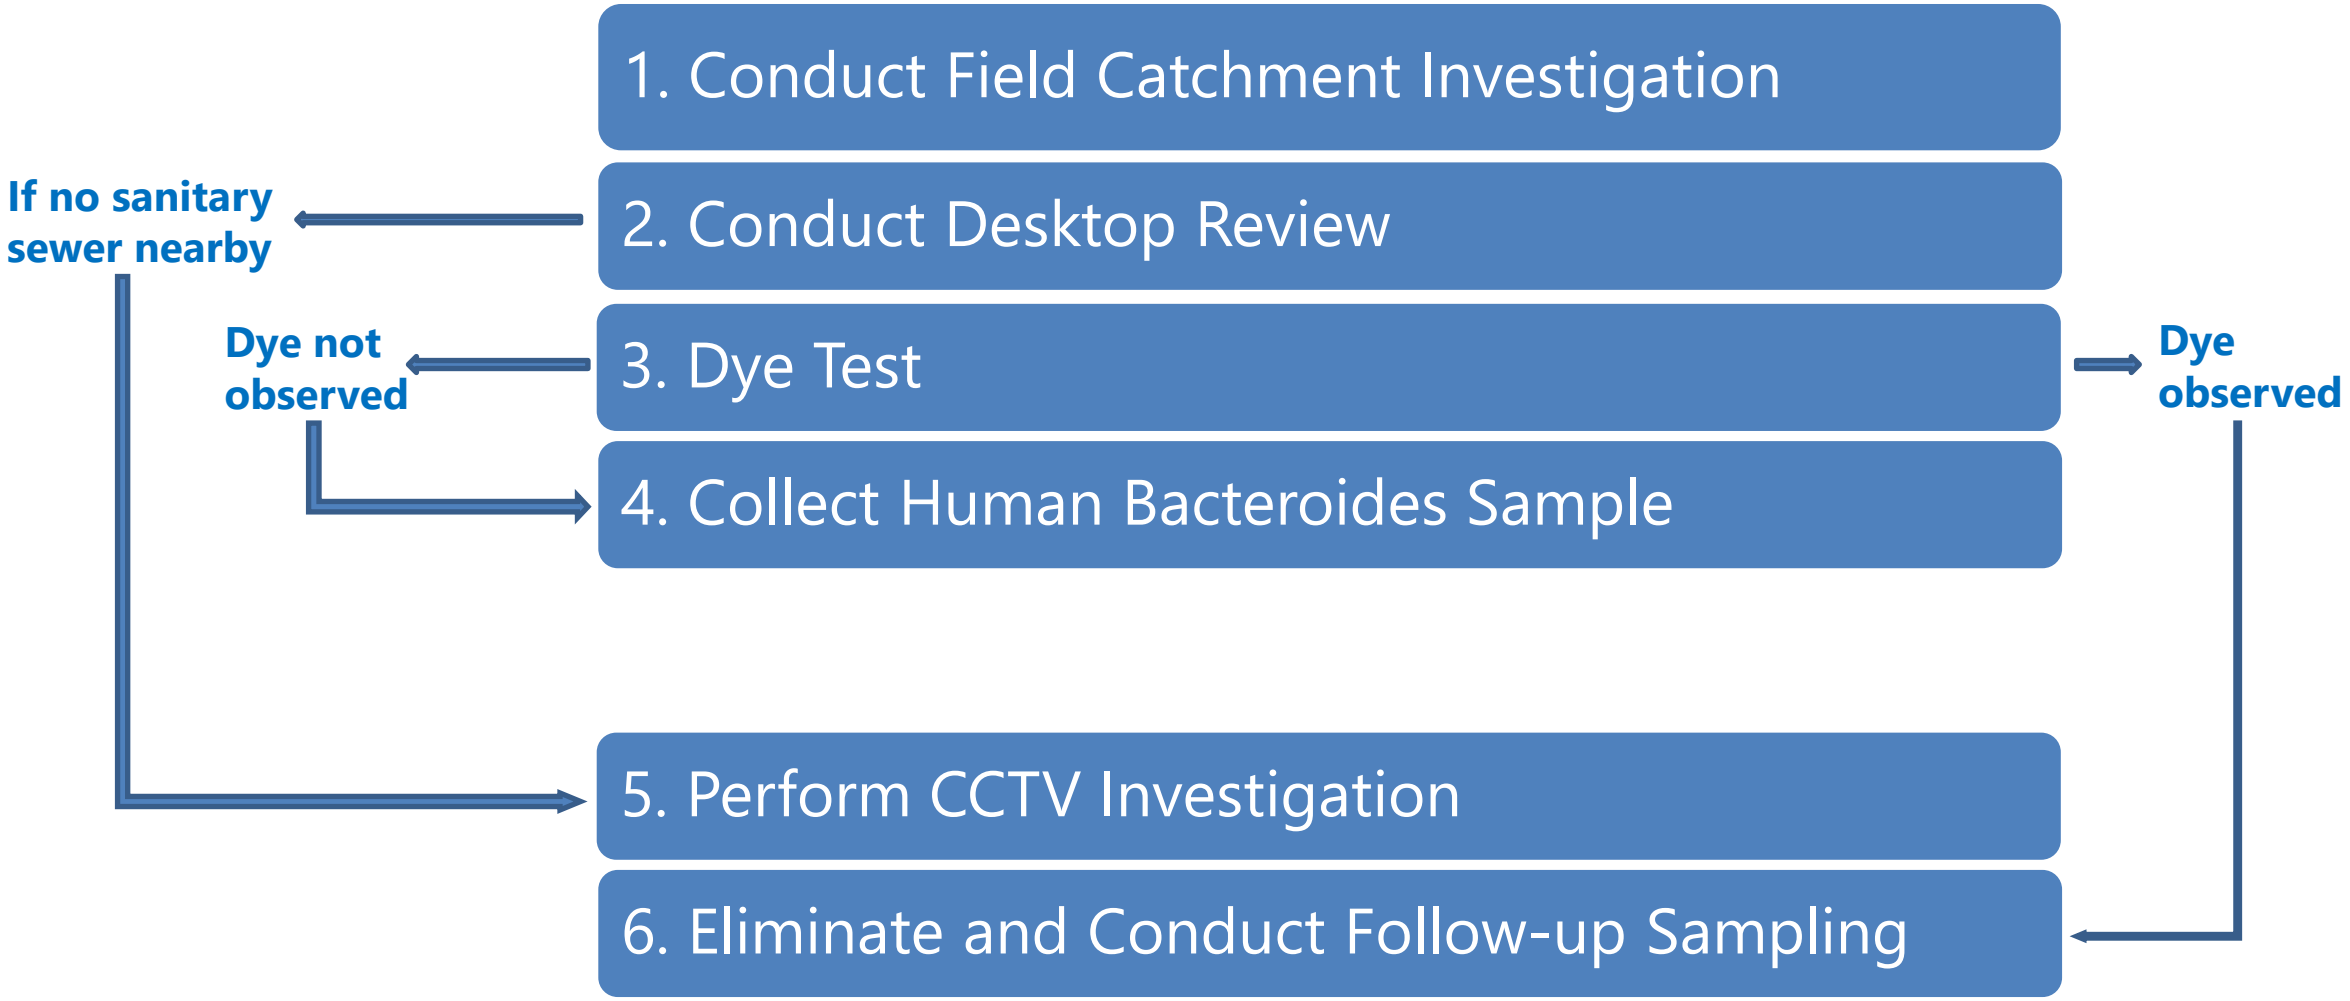


Catchment Investigations Part 3: Source Identification

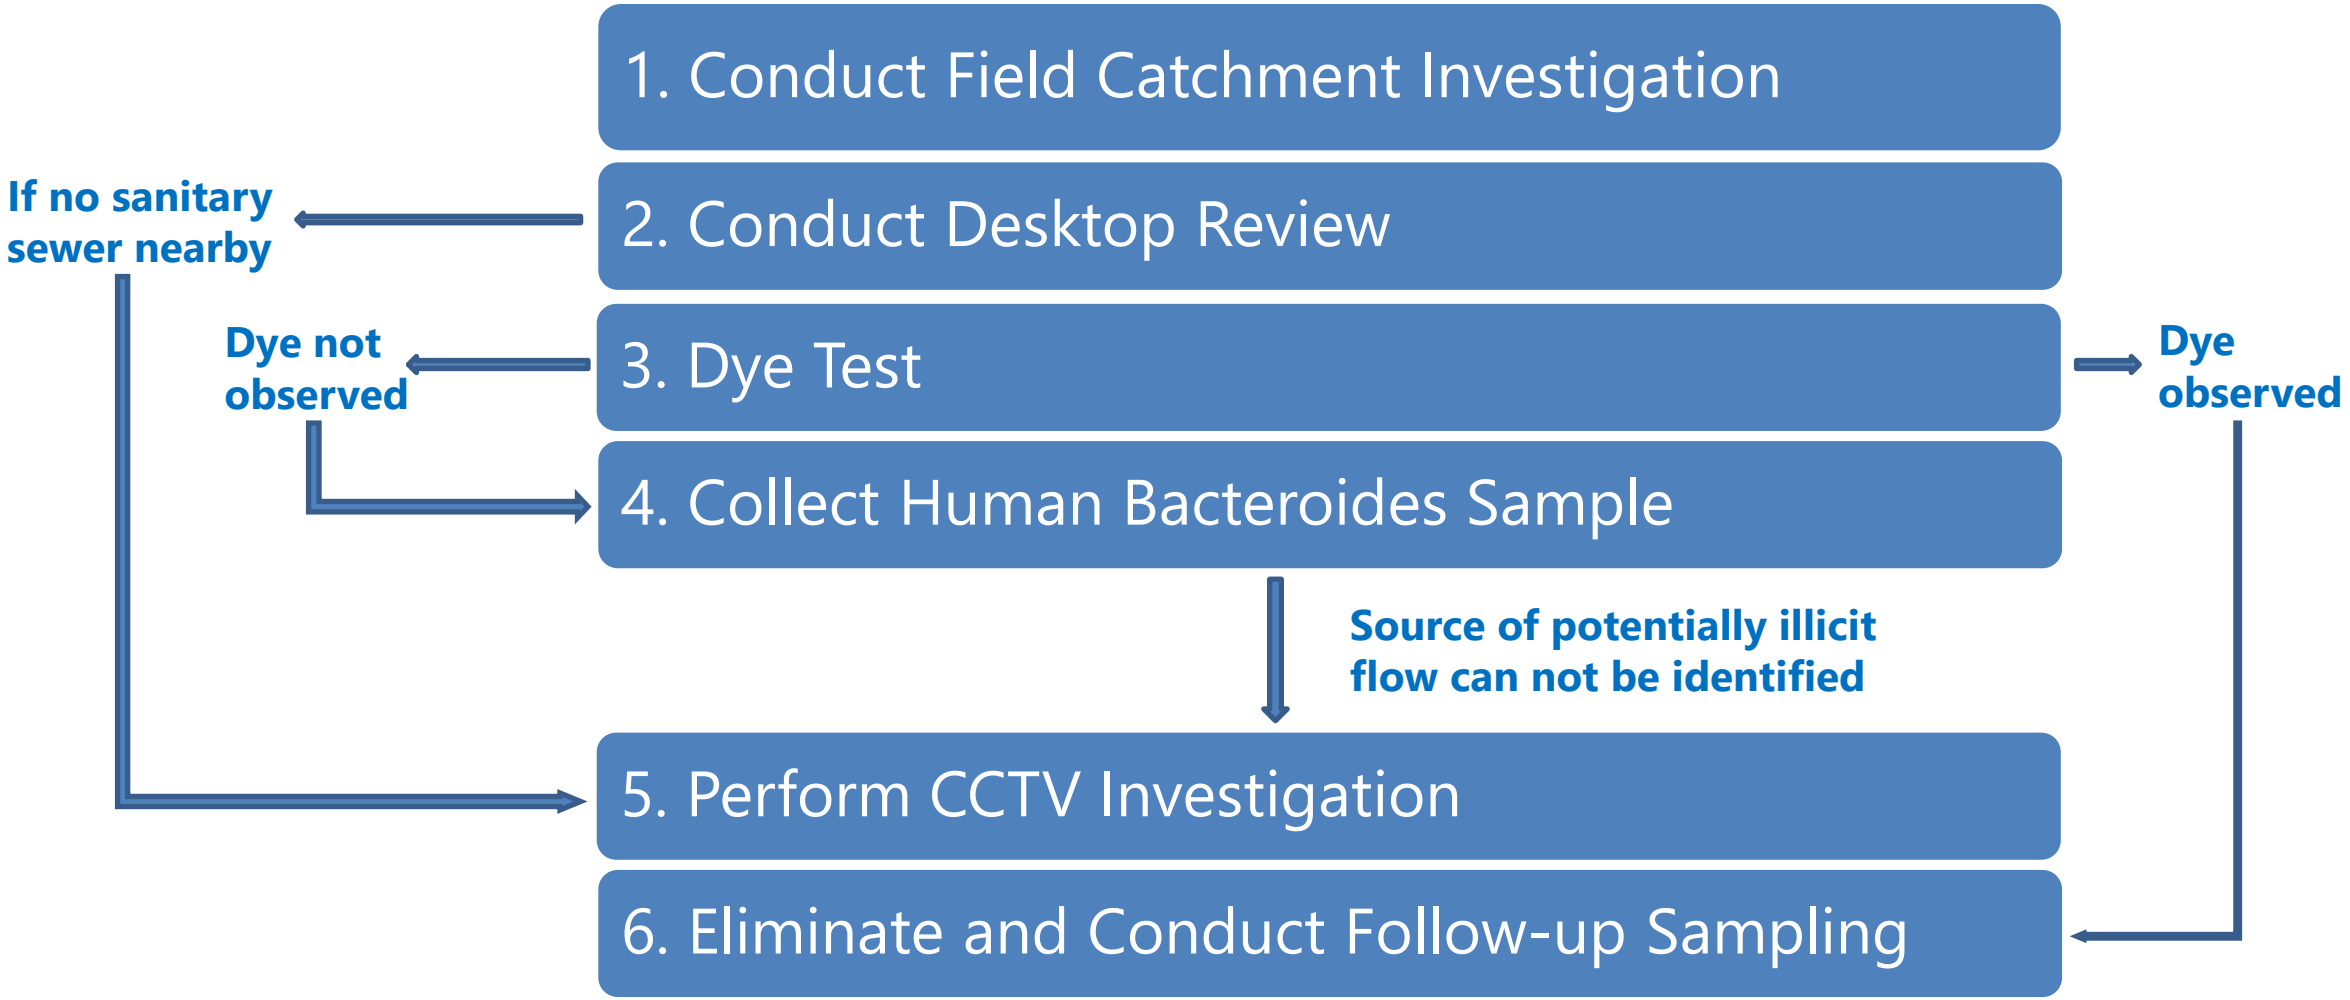

Catchment Investigations Part 3: Source Identification

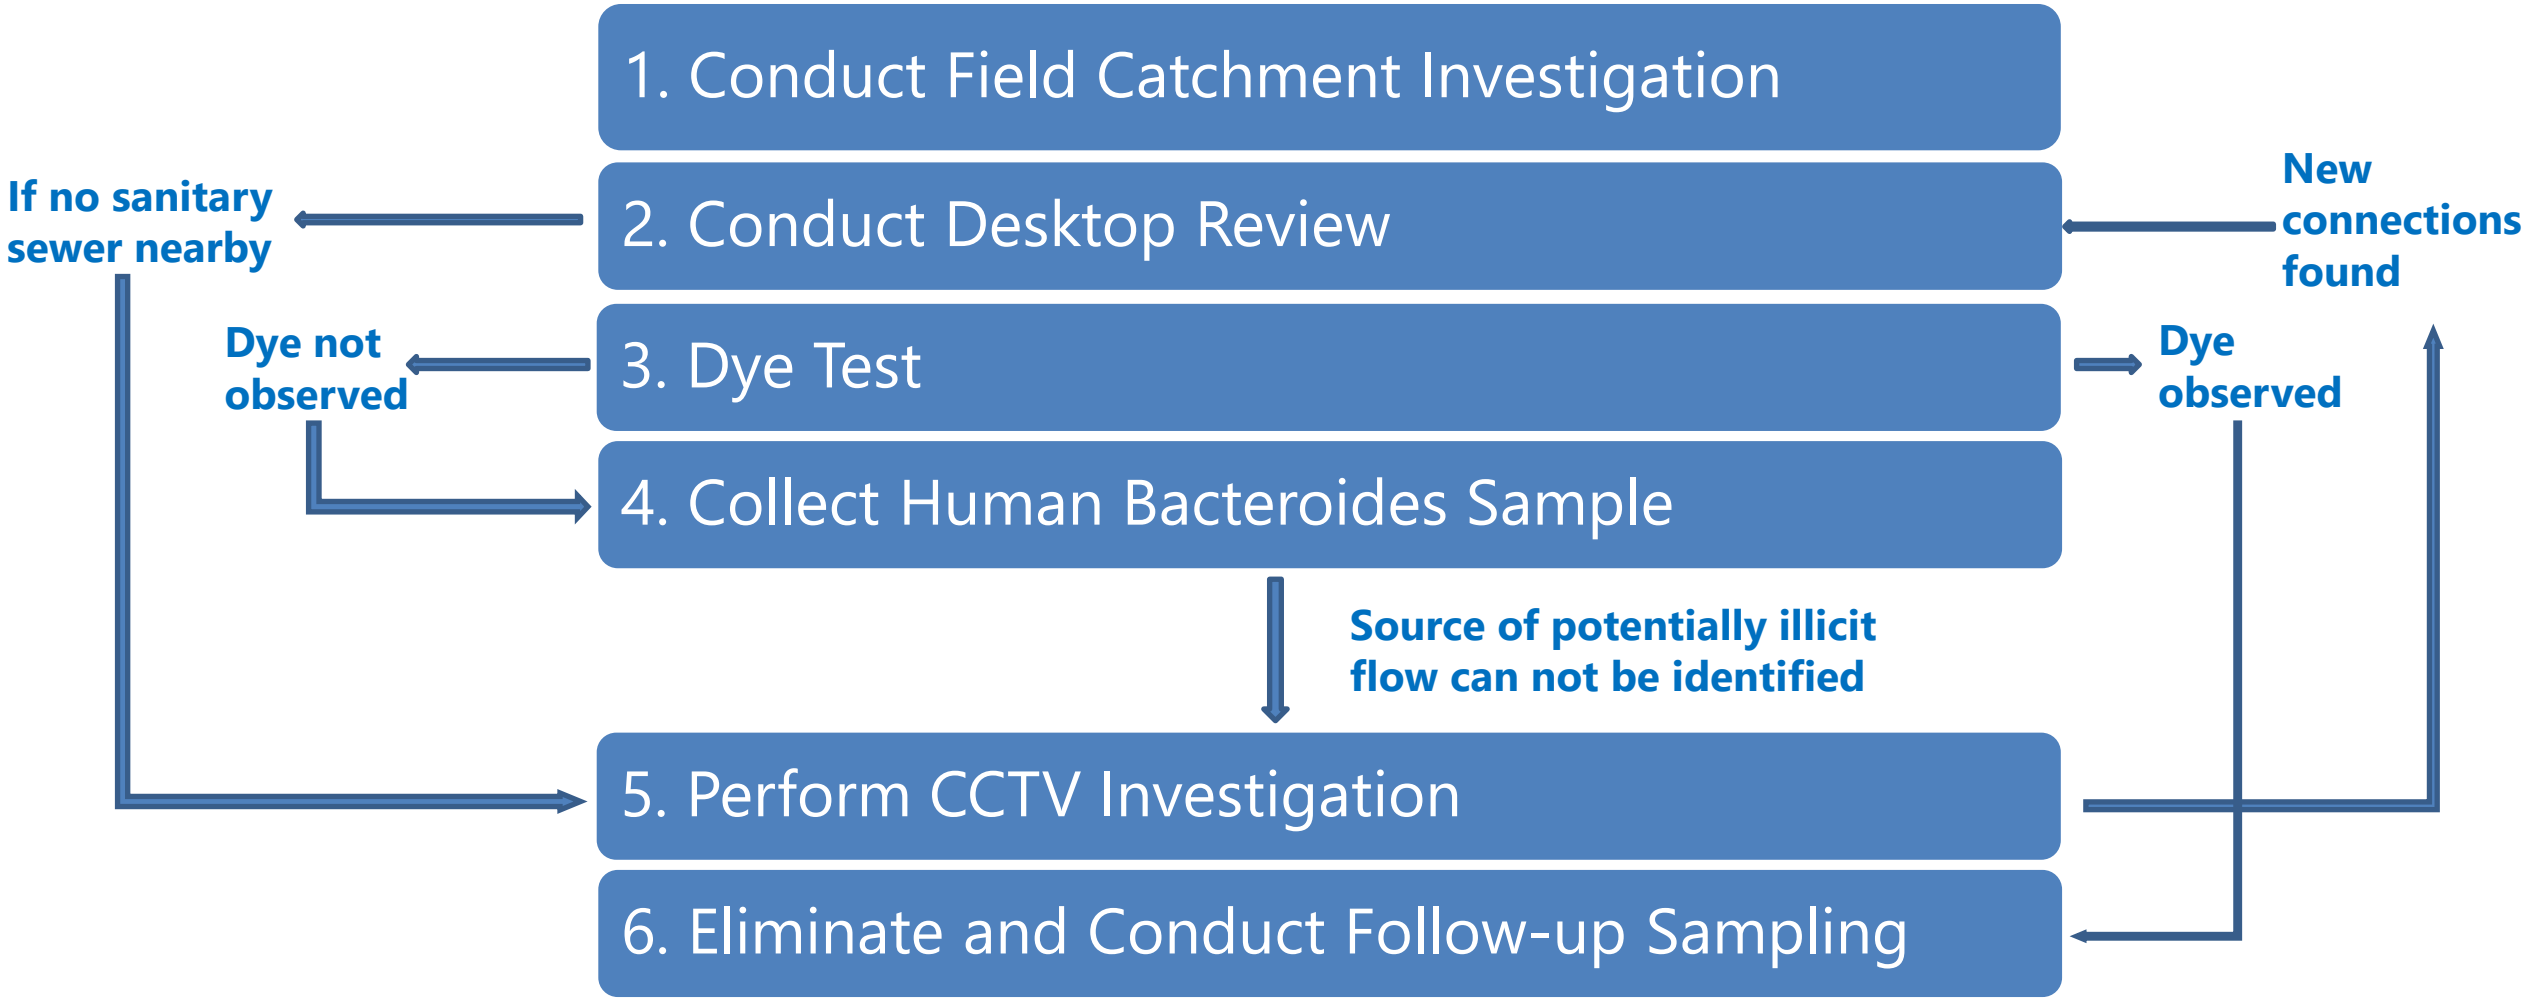

Catchment Investigations Part 3: Source Identification

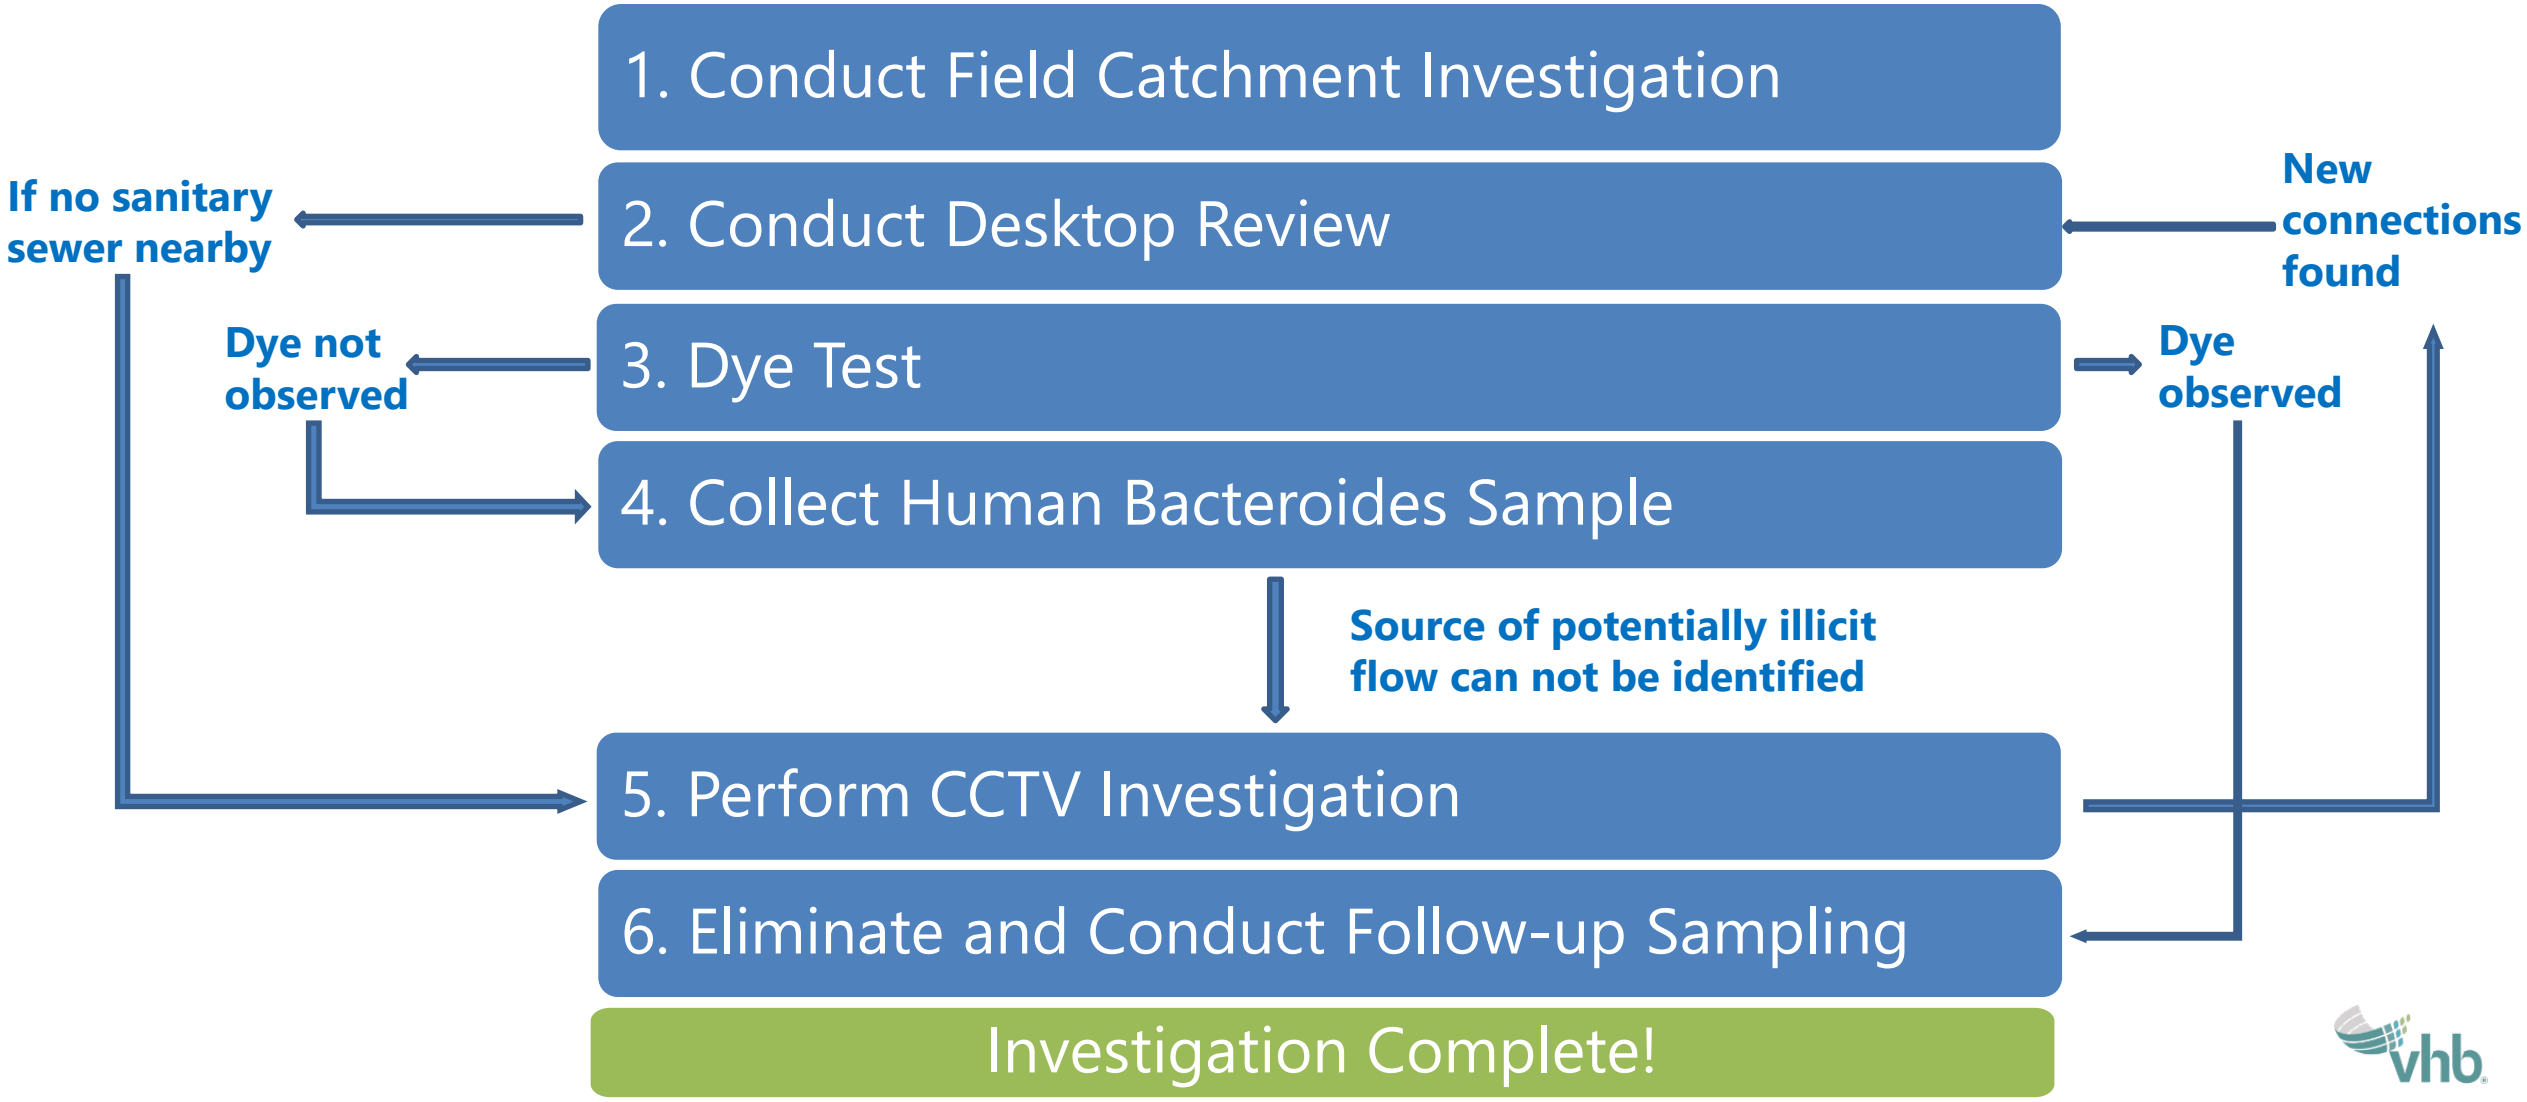

Catchment Investigations

What's Required	Every outfall & outgoing interconnection included in IDDE program needs investigation
Goal	Pinpoint sources of illicit discharges and remove them
Conditions	Conducted during dry weather
Process	Open key junction manholes, look for flow, sample flow, pinpoint source of flow if flow is not clean, mitigate problem(s)
Due Permit Year 7	• Problem catchments (prioritized as "problem" in Permit Year 1) • Catchments w/ sewer input indicators (based on dry weather screening)
Due Permit Year 10	All other catchments

Catchment Investigations Part 4: Elimination

- Once the source of an illicit discharge is pinpointed, within **60 days**:
  - The illicit discharge must be eliminated; OR if this is not possible,
  - The permittee shall establish an “expeditious schedule” for elimination and report the dates of identification and schedules for removal in annual reports.

Catchment Investigations Part 4: Elimination

- Elimination may involve:
  - Repairing infrastructure (MS4, sewer, etc.)
  - Compelling others to:
    - Repair their infrastructure
    - Disconnect illicit connections
    - Stop dumping into the MS4
    - Prevent pollutants from leaving their site via overland flow

But…

- Catchment investigation cannot be marked as “complete” unless wet weather outfall screening/sampling is either:
  - Not required
  - Complete

Wet Weather Outfall Screening & Sampling

What's Required

Every outfall & outgoing interconnection with at least 1 system vulnerability factor (SVF) needs wet weather screening & sampling

Wet Weather Outfall Screening & Sampling

What's Required	Every outfall & outgoing interconnection with at least 1 system vulnerability factor (SVF) needs wet weather screening & sampling
Goal	Identify illicit discharges that occur due to wet weather conditions

Wet Weather Outfall Screening & Sampling

What's Required	Every outfall & outgoing interconnection with at least 1 system vulnerability factor (SVF) needs wet weather screening & sampling
Goal	Identify illicit discharges that occur due to wet weather conditions
Conditions	During wet weather

Wet Weather Outfall Screening & Sampling

What's Required	Every outfall & outgoing interconnection with at least 1 system vulnerability factor (SVF) needs wet weather screening & sampling
Goal	Identify illicit discharges that occur due to wet weather conditions
Conditions	During wet weather
Process	Screen outfalls, look for flow, sample flow

Wet Weather Outfall Screening & Sampling

What's Required	Every outfall & outgoing interconnection with at least 1 system vulnerability factor (SVF) needs wet weather screening & sampling
Goal	Identify illicit discharges that occur due to wet weather conditions
Conditions	During wet weather
Process	Screen outfalls, look for flow, sample flow
Due Permit Year 7	• Problem outfalls (prioritized as "problem" in Permit Year 1) • Outfalls w/ sewer input indicators (based on dry weather screening)

Wet Weather Outfall Screening & Sampling

What's Required	Every outfall & outgoing interconnection with at least 1 system vulnerability factor (SVF) needs wet weather screening & sampling
Goal	Identify illicit discharges that occur due to wet weather conditions
Conditions	During wet weather
Process	Screen outfalls, look for flow, sample flow
Due Permit Year 7	• Problem outfalls (prioritized as "problem" in Permit Year 1) • Outfalls w/ sewer input indicators (based on dry weather screening)
Due Permit Year 10	All other required outfalls

Wet Weather Screening Part 1: Planning

Identify outfalls/ interconnections with 1+ **system vulnerability factor (SVF)**

→ these require wet weather screening (0 SVFs do not)

- History of SSOs, including, but not limited to, those resulting from wet weather, high water table, or fat/oil/grease blockages;
- Common or twin-invert manholes serving storm and sanitary sewer alignments;
- Common trench construction serving both storm and sanitary sewer alignments;
- Crossings of storm and sanitary sewer alignments where the sanitary system is shallower than the storm drain system;
- Sanitary sewer alignments known or suspected to have been constructed with an underdrain system;
- Inadequate sanitary sewer level of service (LOS) resulting in regular surcharging, customer back-ups, or frequent customer complaints;
- Areas formerly served by combined sewer systems;
- Sanitary sewer infrastructure defects such as leaking service laterals, cracked, broken, or offset sanitary infrastructure, directly piped connections between storm drain and sanitary sewer infrastructure, or other vulnerability factors identified through Inflow/Infiltration Analyses, Sanitary Sewer Evaluation Surveys, or other infrastructure investigations.

***Note**: there are also <u>recommended</u> SVFs in the MS4 Permit (e.g., sanitary/storm infrastructure > 40 yrs. old).*

Wet Weather Screening Part 1: Planning

- Of outfalls/interconnections with SVFs, ID “problem” and “highest” priority
  - Must be completed by Permit Year 7 for catchment investigations to be complete
- All other outfalls/interconnections with SVFs
  - Must be completed by Permit Year 10


Wet Weather Screening Part 2: Approach

- Conduct screening *"during or after a storm event of sufficient depth or intensity to produce a stormwater discharge"*
- What constitutes "wet weather" is somewhat discretionary

Wet Weather Screening Part 2: Approach

Utilize detailed weather data to decide if it's worthwhile to attempt sampling

- NOAA/National Weather Service Hourly Graphical Forecast
- Weather Underground

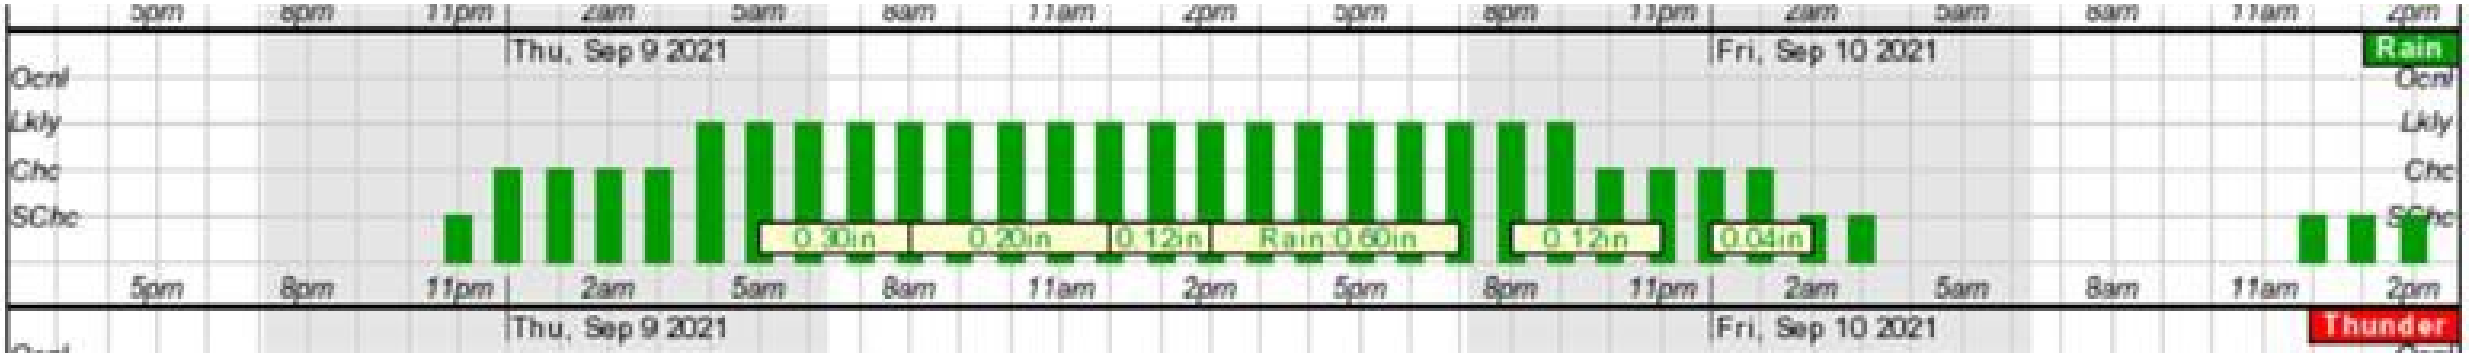

Wet Weather Screening Part 2: Approach

Make sure you're prepared to sample in the rain

- Reliable raincoat/rain pants
- Large umbrellas to protect field kits
- Waterproof iPad/phone case if collecting data electronically
- Waterproof paper if collecting data by hand

Wet Weather Screening Part 2: Approach

- Screen outfall for flow—unlike in dry weather, most will have flow
- Screen for the same parameters as for dry weather screening
  - Ammonia
  - Chlorine
  - Conductivity
  - Salinity
  - E. coli or Enterococcus*
  - Surfactants
  - Temperature
  - Pollutants of concern**

** Screen E. coli if receiving water is fresh and Enterococcus if receiving water is saline*

*** If outfall discharges to impaired water, screen for all pollutants of concern causing impairment*

Wet Weather Screening Part 2: Approach

- Compare results to sewer input indicators listed in MS4 Permit

> [6] Likely sewer input indicators are any of the following:
> - Olfactory or visual evidence of sewage,
> - Ammonia ≥ 0.5 mg/L, surfactants ≥ 0.25 mg/L, and bacteria levels greater than the water quality criteria applicable to the receiving water, or
> - Ammonia ≥ 0.5 mg/L, surfactants ≥ 0.25 mg/L, and detectable levels of chlorine.

- Take pollutant levels with a grain of salt—stormwater is dirty.
  - *E.g., if you see high E. coli, this doesn't mean there is sanitary sewer discharge--stormwater could have washed dog waste into drain*

- If sewer input indicator criteria is met, need catchment investigation (possibly in wet weather)

Wet Weather Outfall Screening & Sampling

What's Required	Every outfall & outgoing interconnection with at least 1 system vulnerability factor (SVF) needs wet weather screening & sampling
Goal	Identify illicit discharges that occur due to wet weather conditions
Conditions	During wet weather
Process	Screen outfalls, look for flow, sample flow
Due Permit Year 7	• Problem outfalls (prioritized as "problem" in Permit Year 1) • Outfalls w/ sewer input indicators (based on dry weather screening)
Due Permit Year 10	All other required outfalls

But…

- How do we approach situations where source of potentially non-stormwater flow can not be identified or is no longer present?


Inconclusive Catchment Investigations

Exceedances identified during outfall sampling no longer present


1. Conduct Field Catchment Investigation

Inconclusive Catchment Investigations


Exceedances identified during outfall sampling no longer present

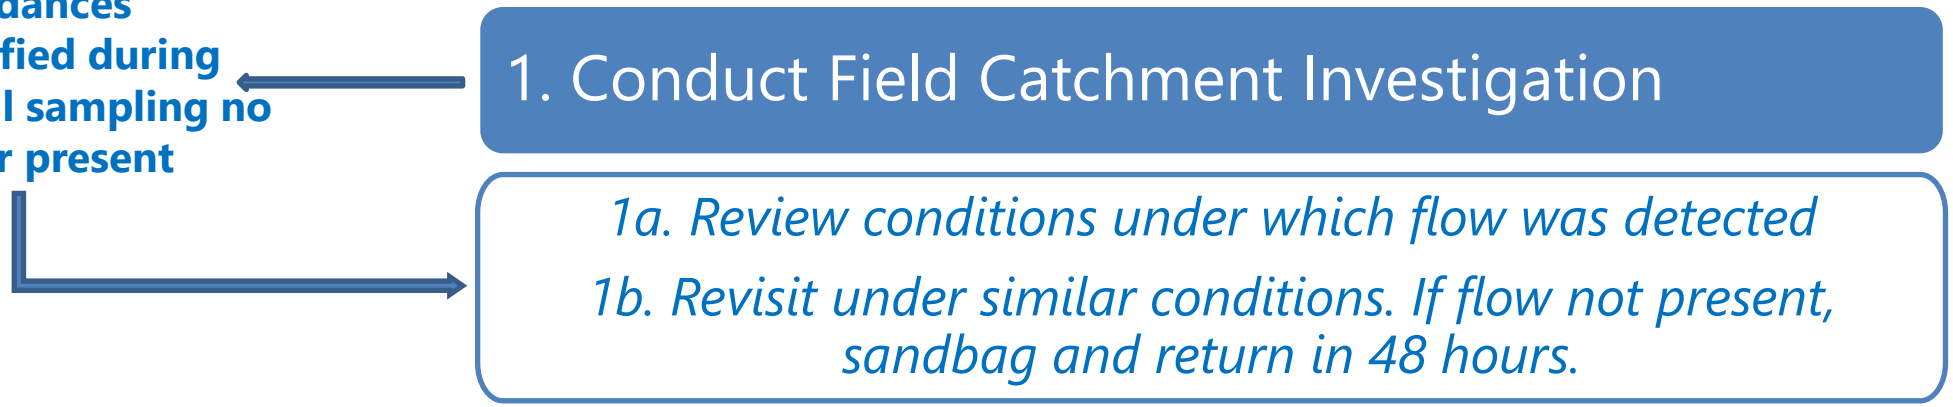


Inconclusive Catchment Investigations

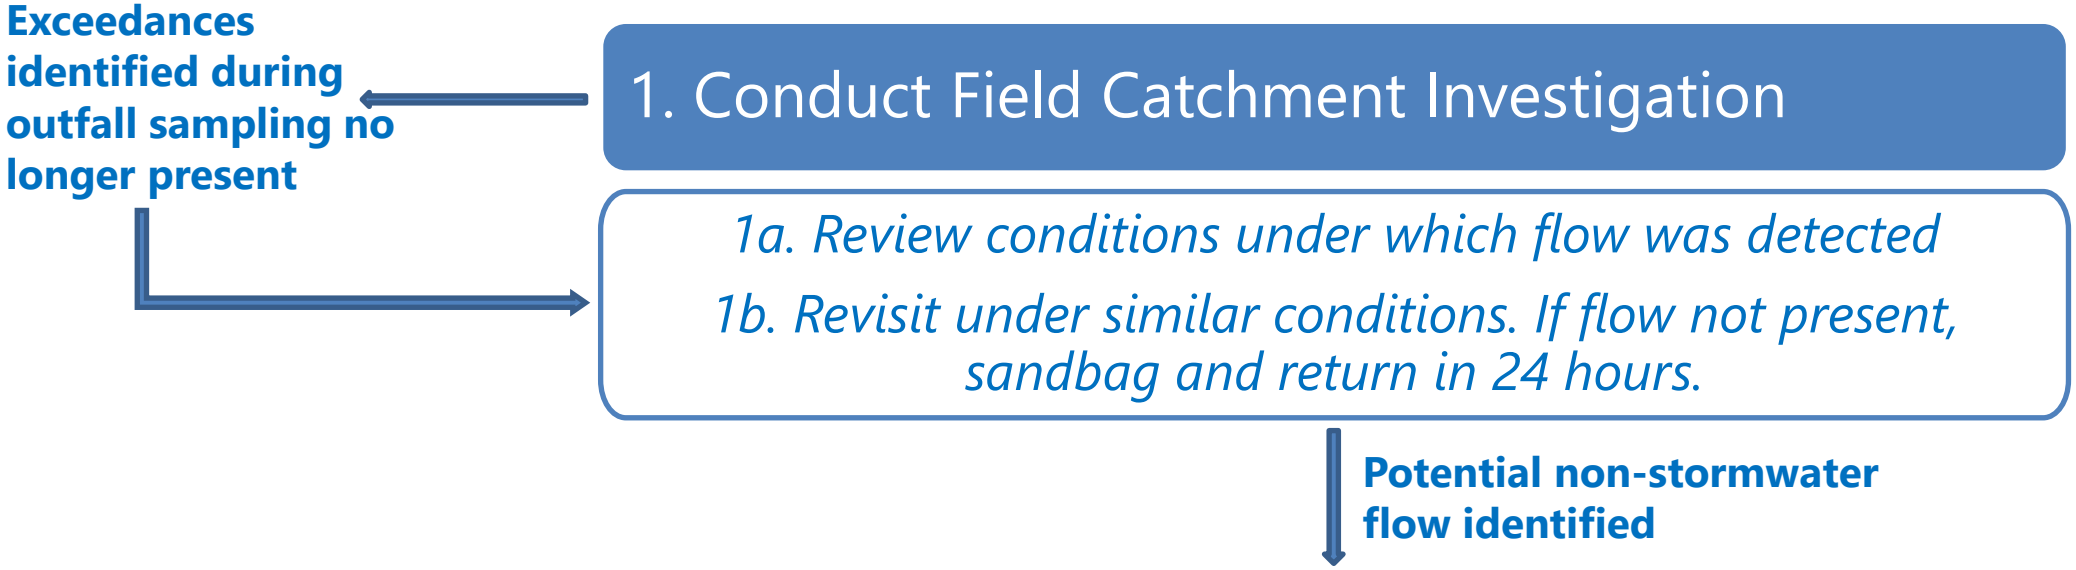


Inconclusive Catchment Investigations

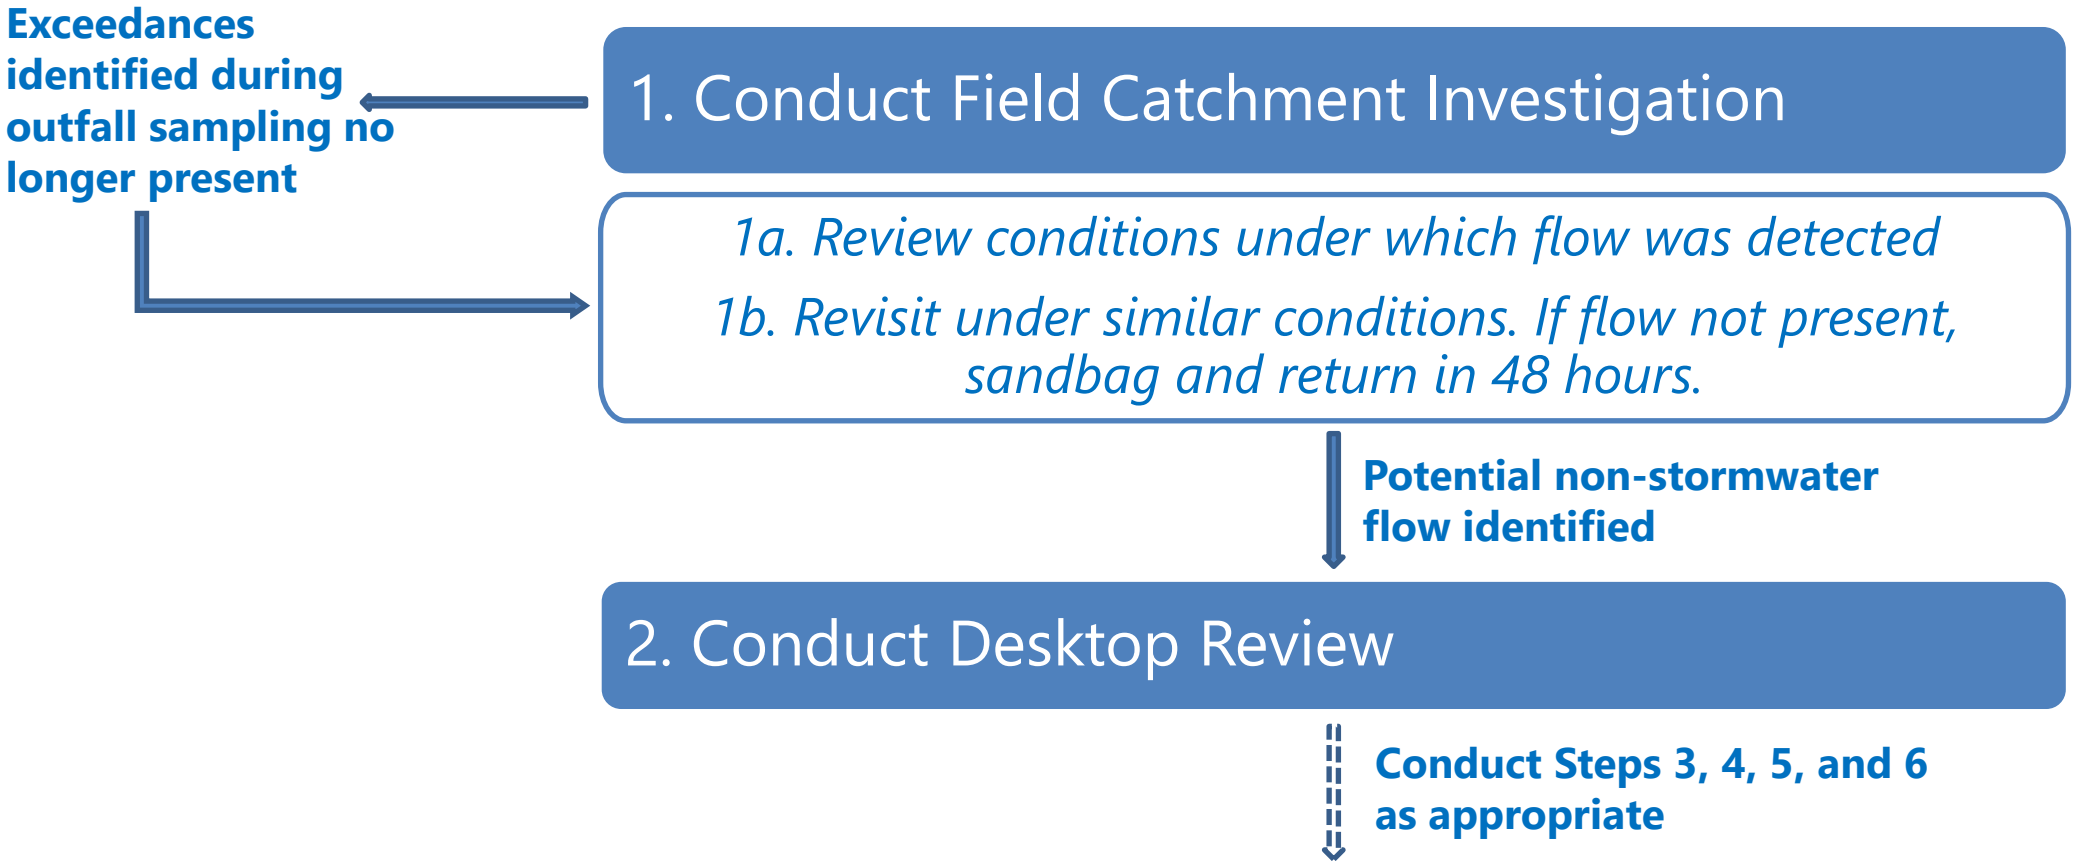

Inconclusive Catchment Investigations

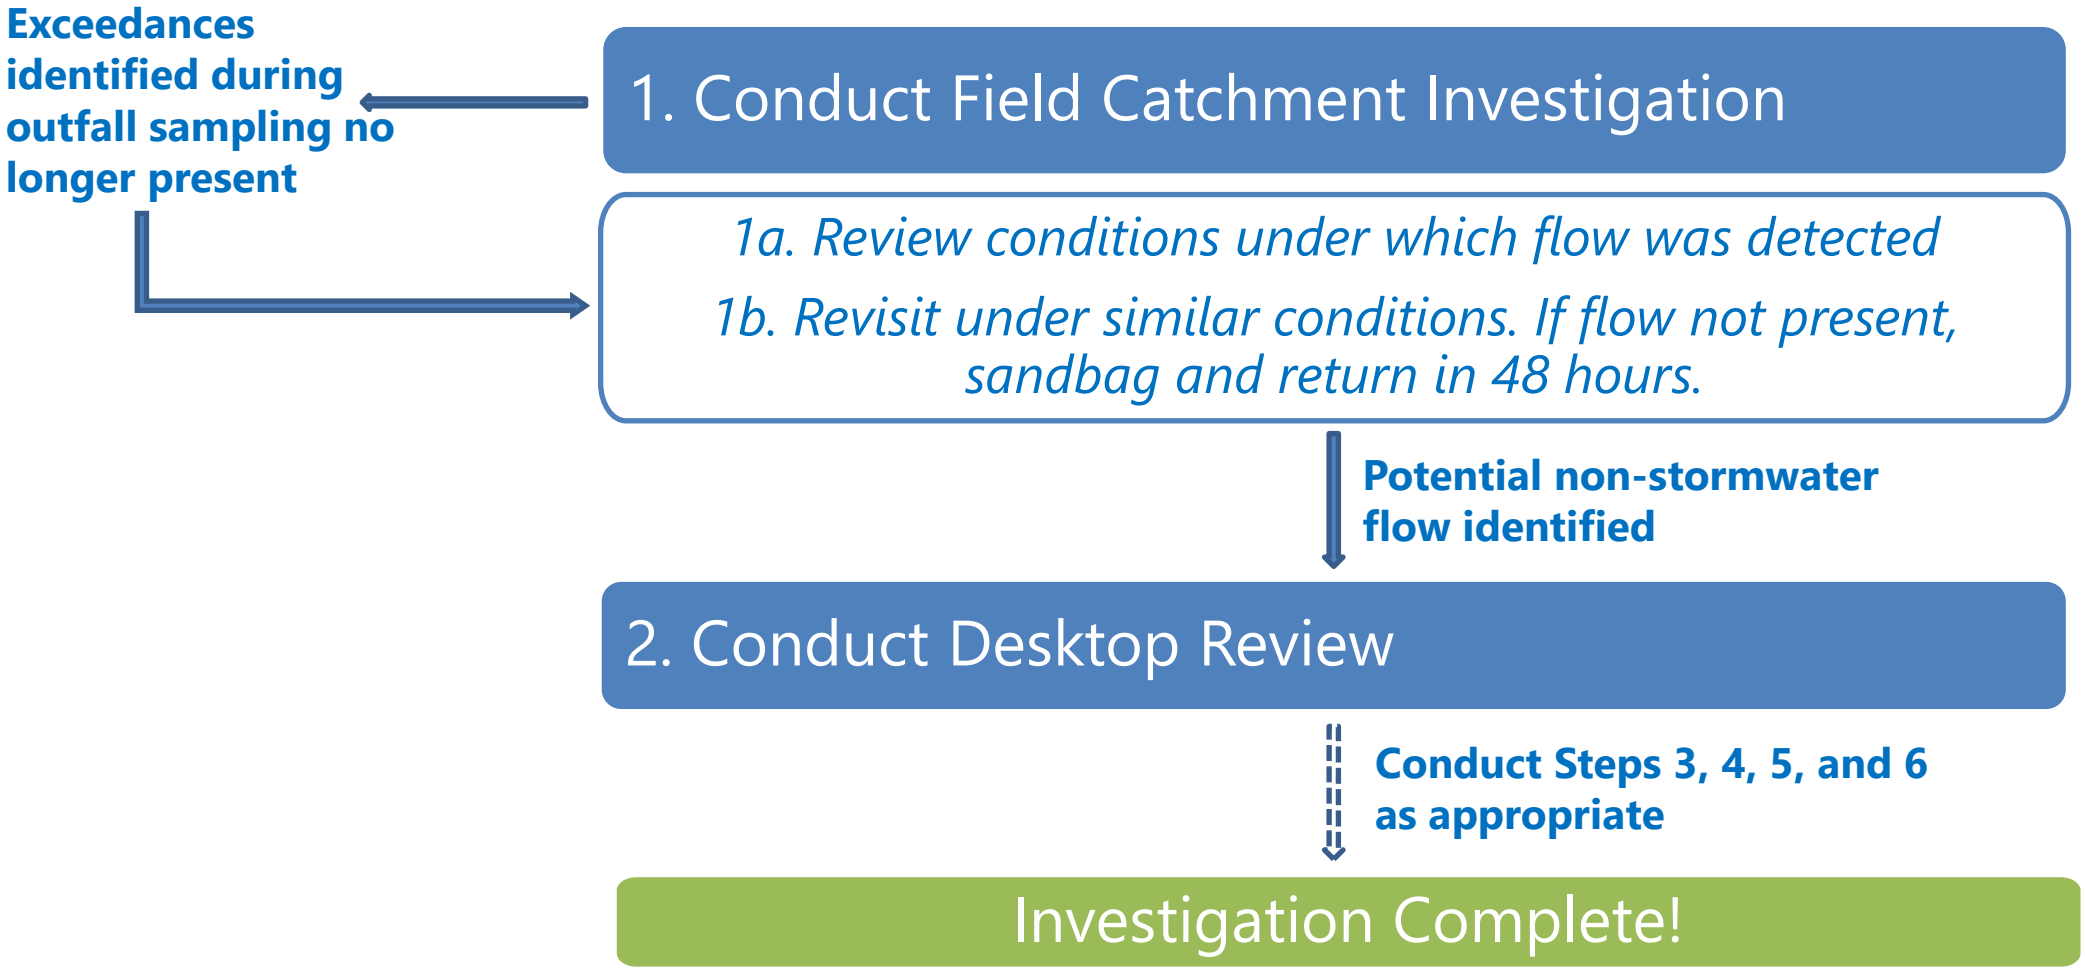

Inconclusive Catchment Investigations

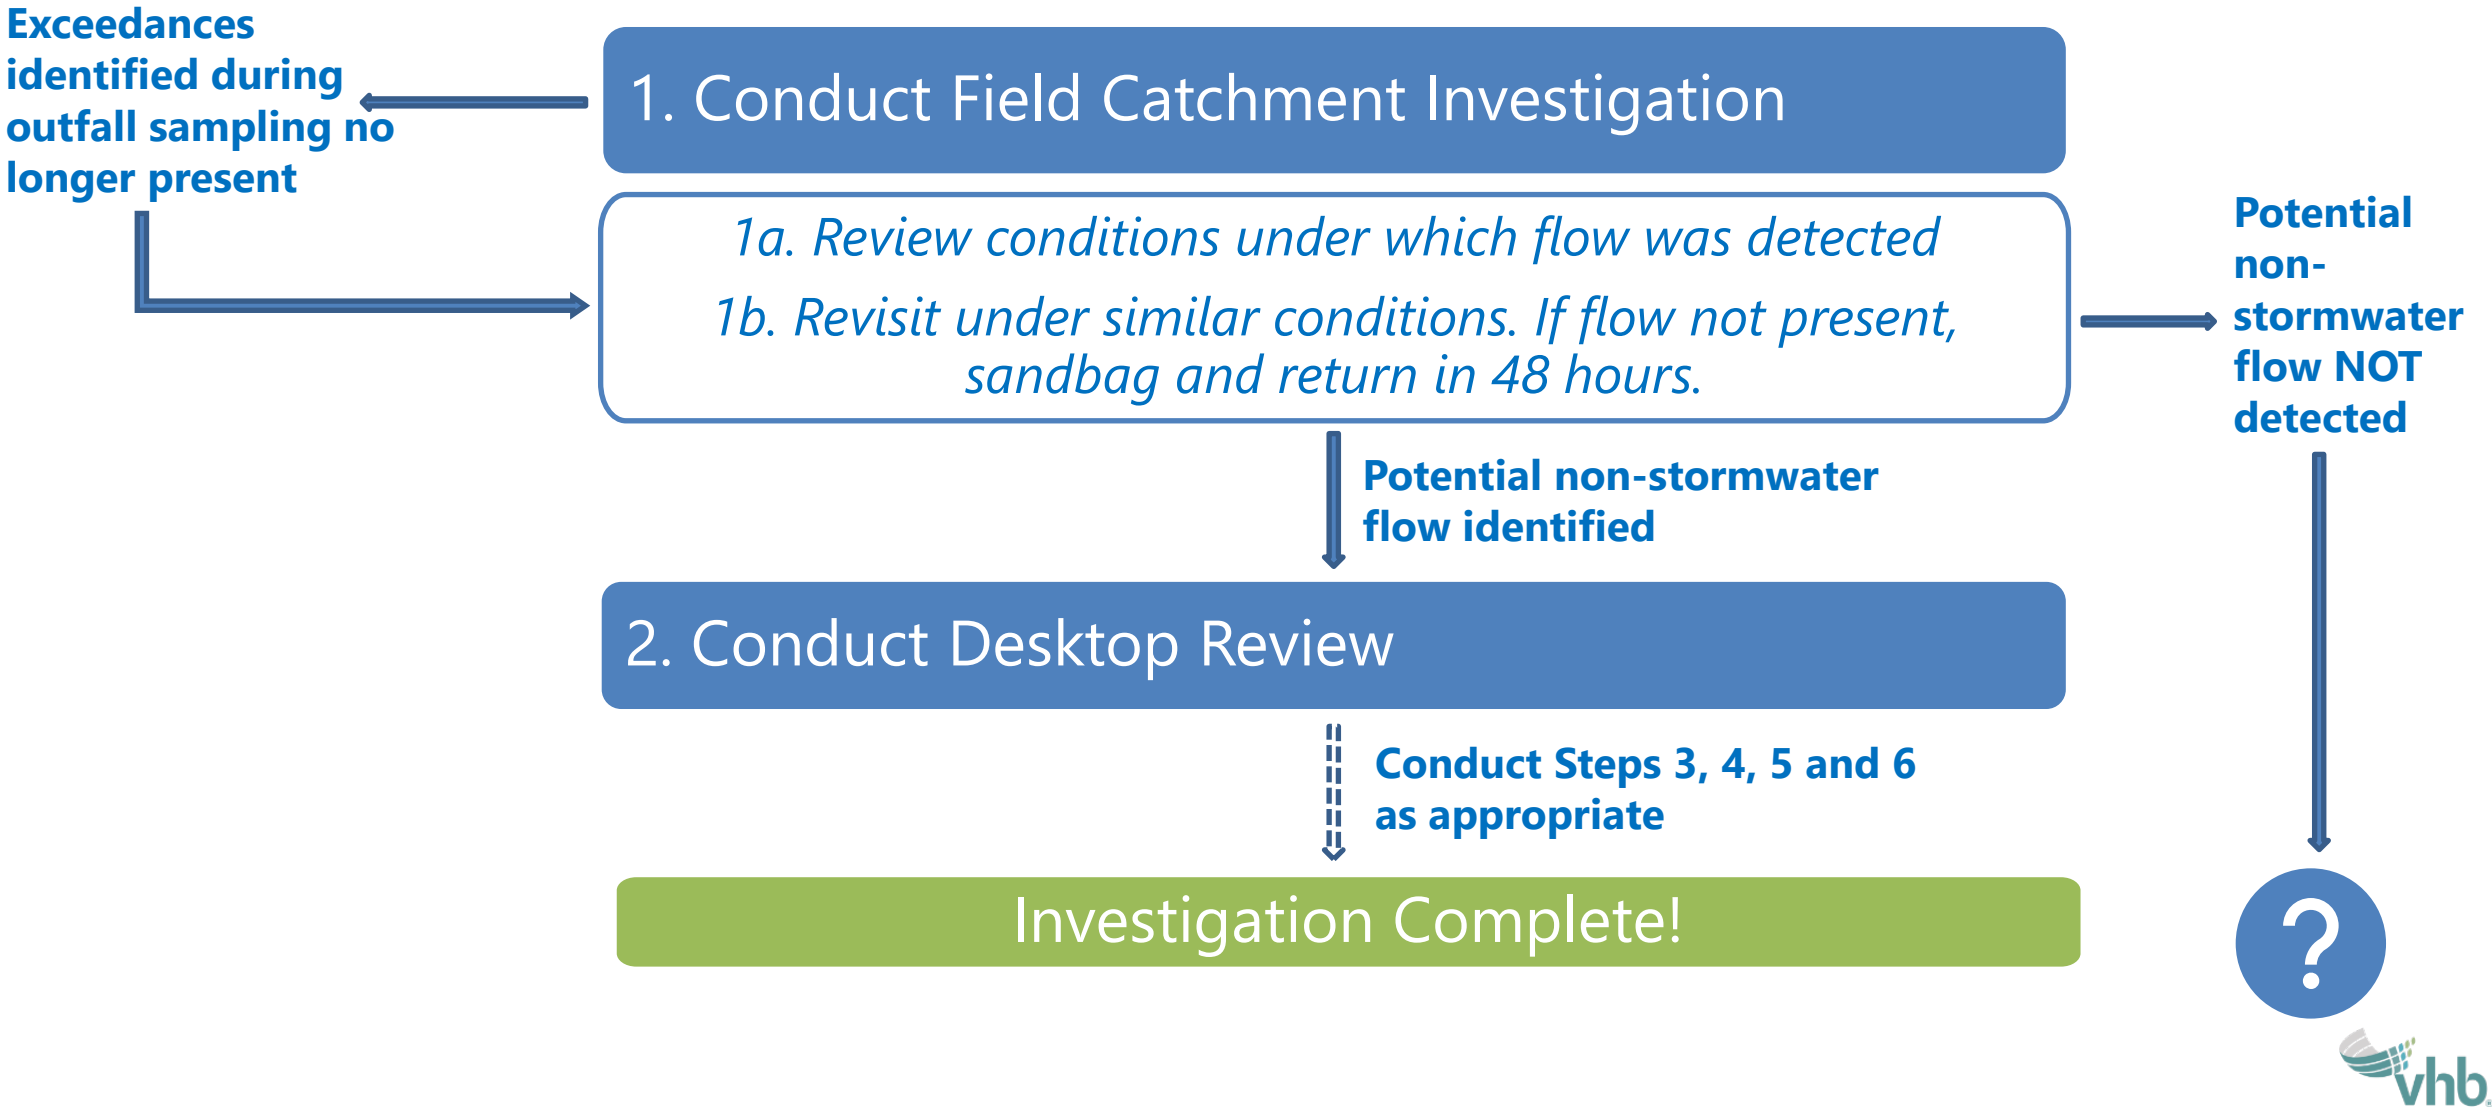




- *Flag for follow-up next permit term*
- *Repeat Steps 1-5 next permit term*
- *Document EVERYTHING!*


But…

- How do we approach situations where the contamination source can not be identified and eliminated?

Inconclusive Catchment Investigations

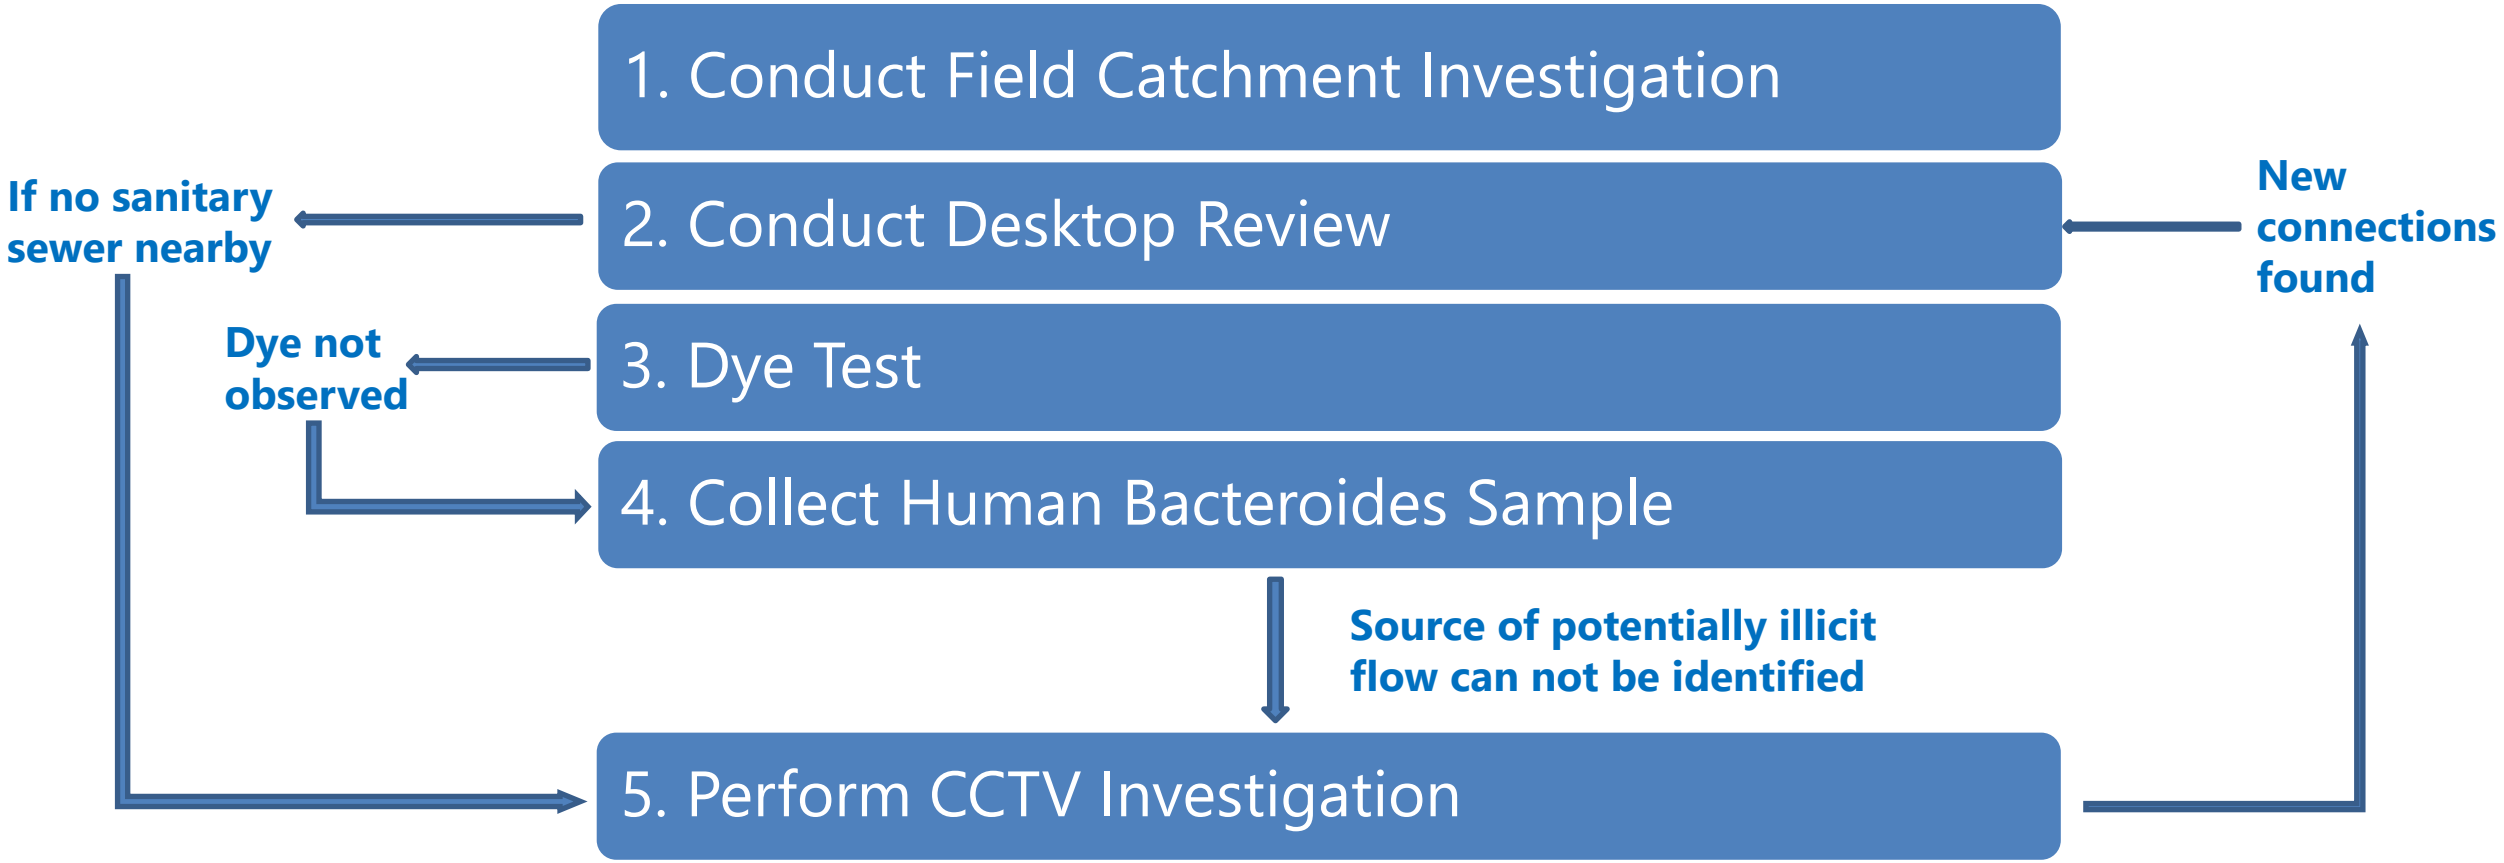

Inconclusive Catchment Investigations

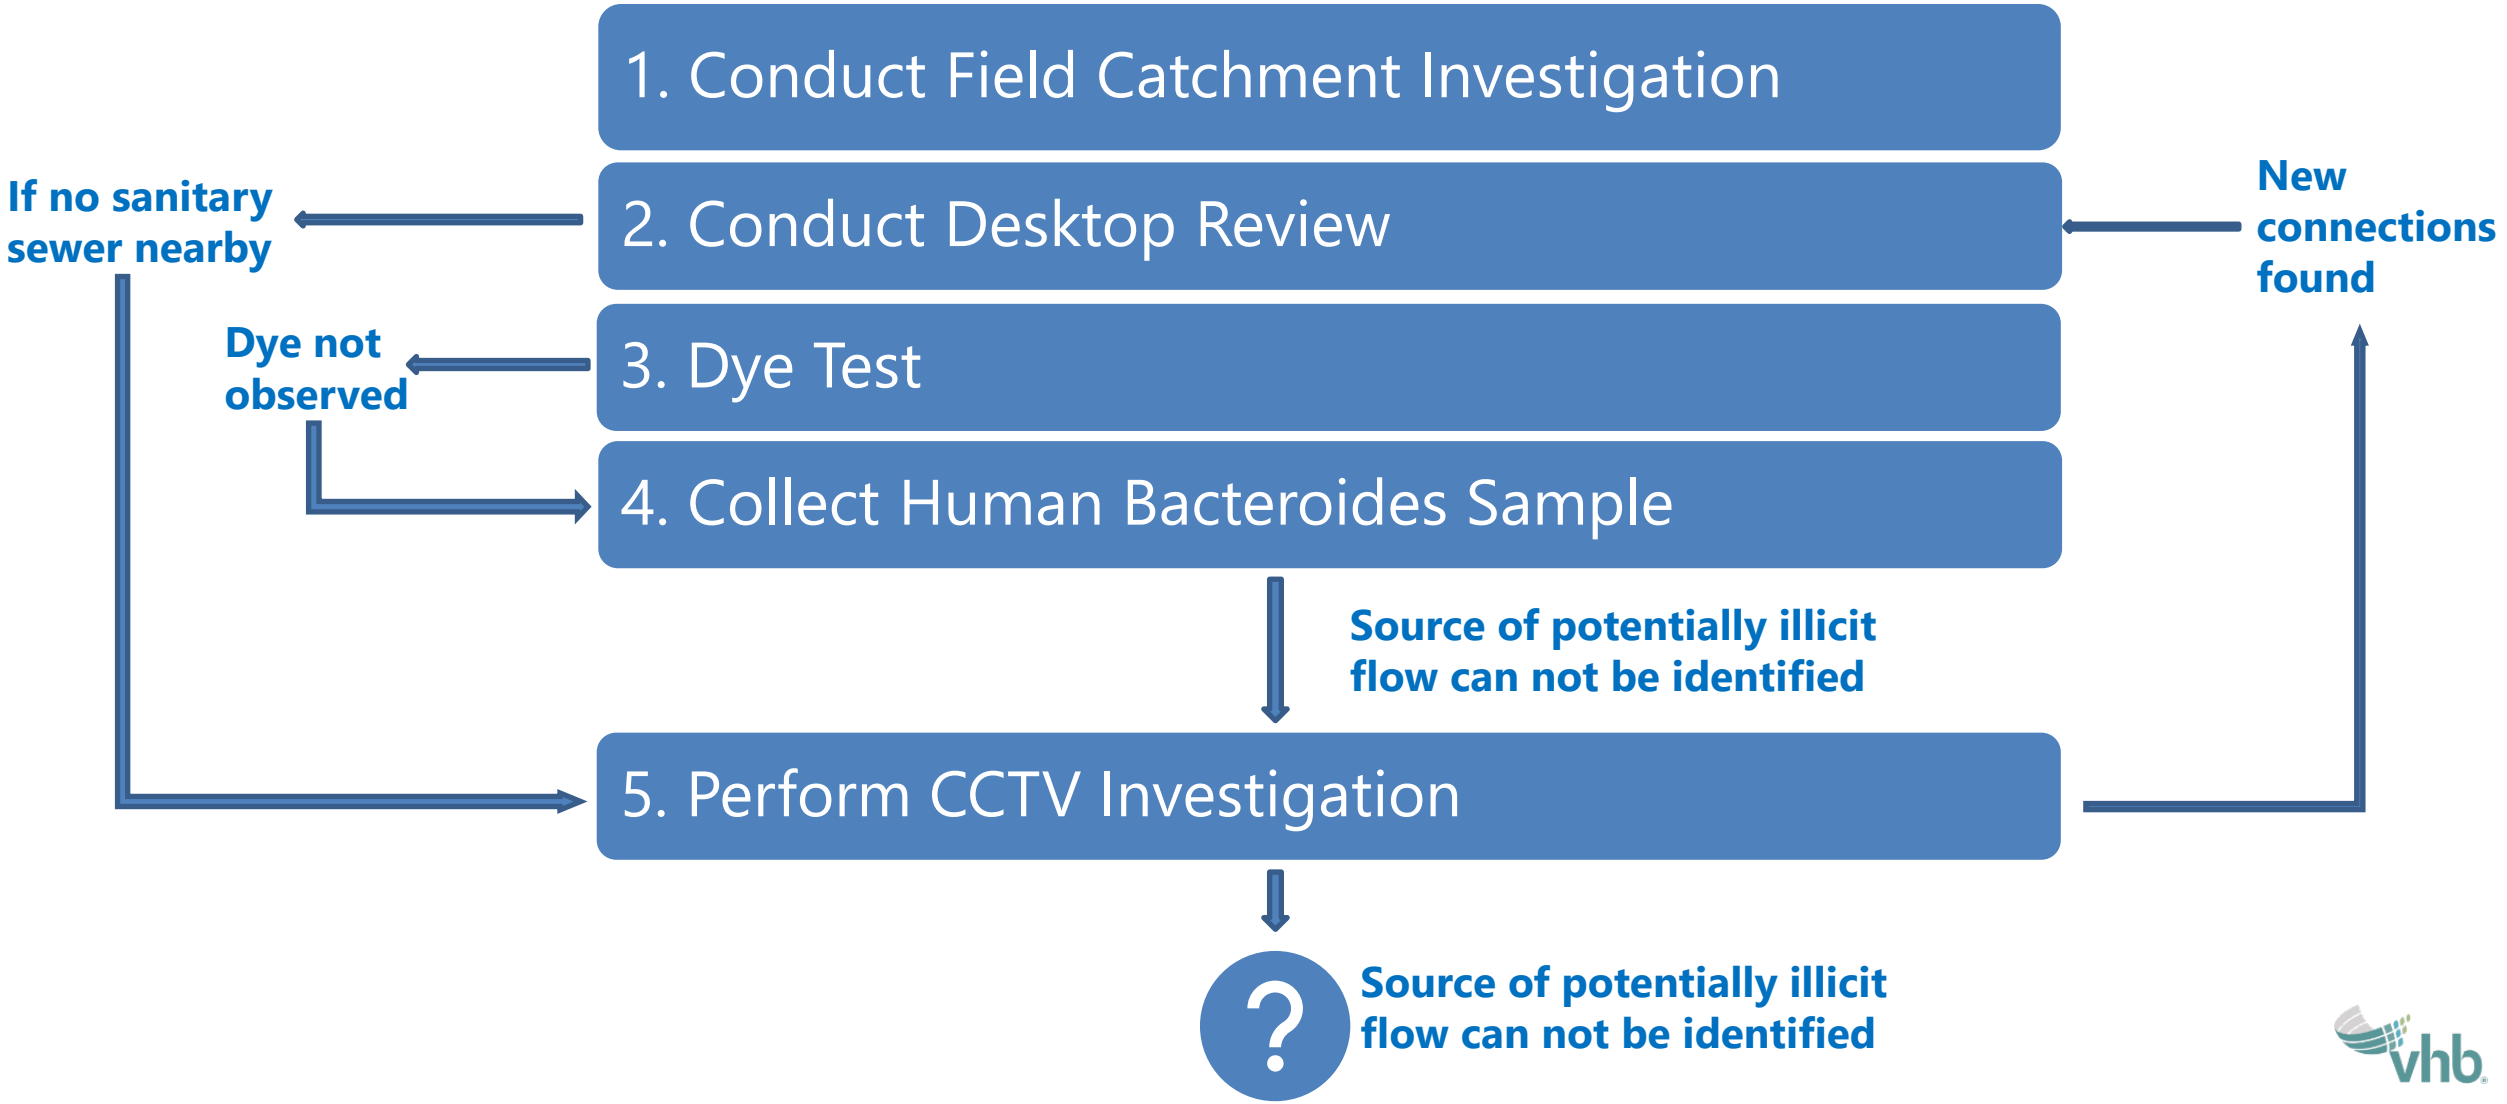



Flag for follow-up next permit term

Repeat Steps 1-5 next permit term

Document EVERYTHING!

Important Reminder…

- At the end of the day, **illicit discharges are still illegal and not permitted under the MS4 permit**
- A good faith effort must be made to identify and eliminate the illicit discharge
- Documentation of actions taken is KEY

2.3.4.2. Elimination of Illicit Discharges

a. Upon detection of an illicit discharge, the permittee shall locate, identify and eliminate the illicit discharge as expeditiously as possible. Upon identification of the illicit source the MS4 notify all responsible parties for any such discharge and require immediate cessation of improper disposal

30

MA MS4 General Permit

practices in accordance with its legal authorities. Where elimination of an illicit discharge within 60 days of its identification as an illicit discharge is not possible, the permittee shall establish an expeditious schedule for its elimination and report the dates of identification and schedules for removal in the permittee's annual reports. The permittee shall immediately commence actions necessary for elimination. The permittee shall diligently pursue elimination of all illicit discharges. In the interim, the permittee shall take all reasonable and prudent measures to minimize the discharge of pollutants to and from its MS4.


b. The period between identification and elimination of an illicit discharge is not a grace period. Discharges from an MS4 that are mixed with an illicit discharge are not authorized by this Permit (part 1.3.a) and remain unlawful until eliminated.

Breakout Sessions



Discussion Question 1.


Q: During a catchment investigation at a manhole you find flow and trace it up to a residence and determine it to be a sump pump. Is this an illicit discharge?

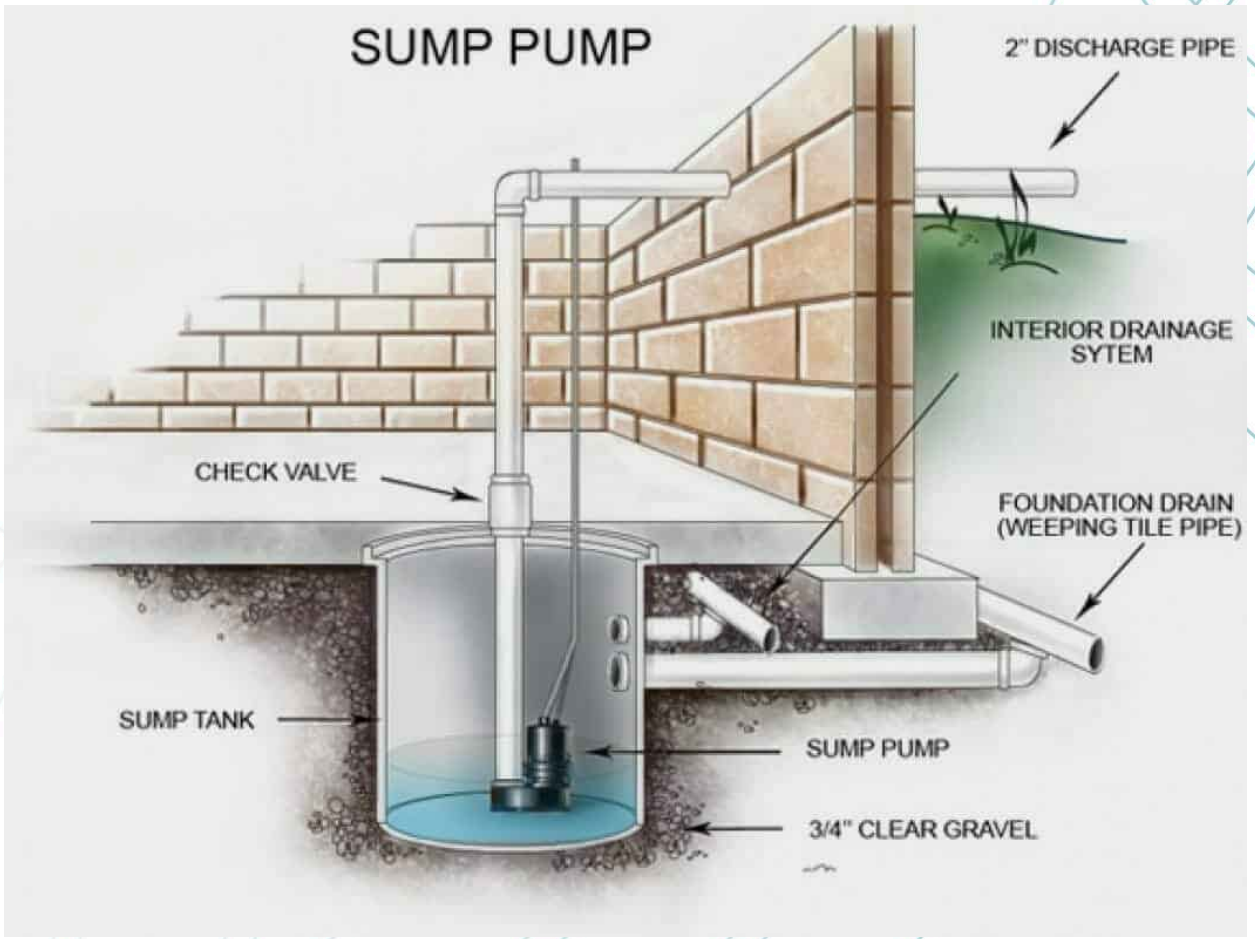

Discussion Question 1.


Q: During a catchment investigation at a manhole you find flow and trace it up to a residence and determine it to be a sump pump. Is this an illicit discharge?

A: It depends

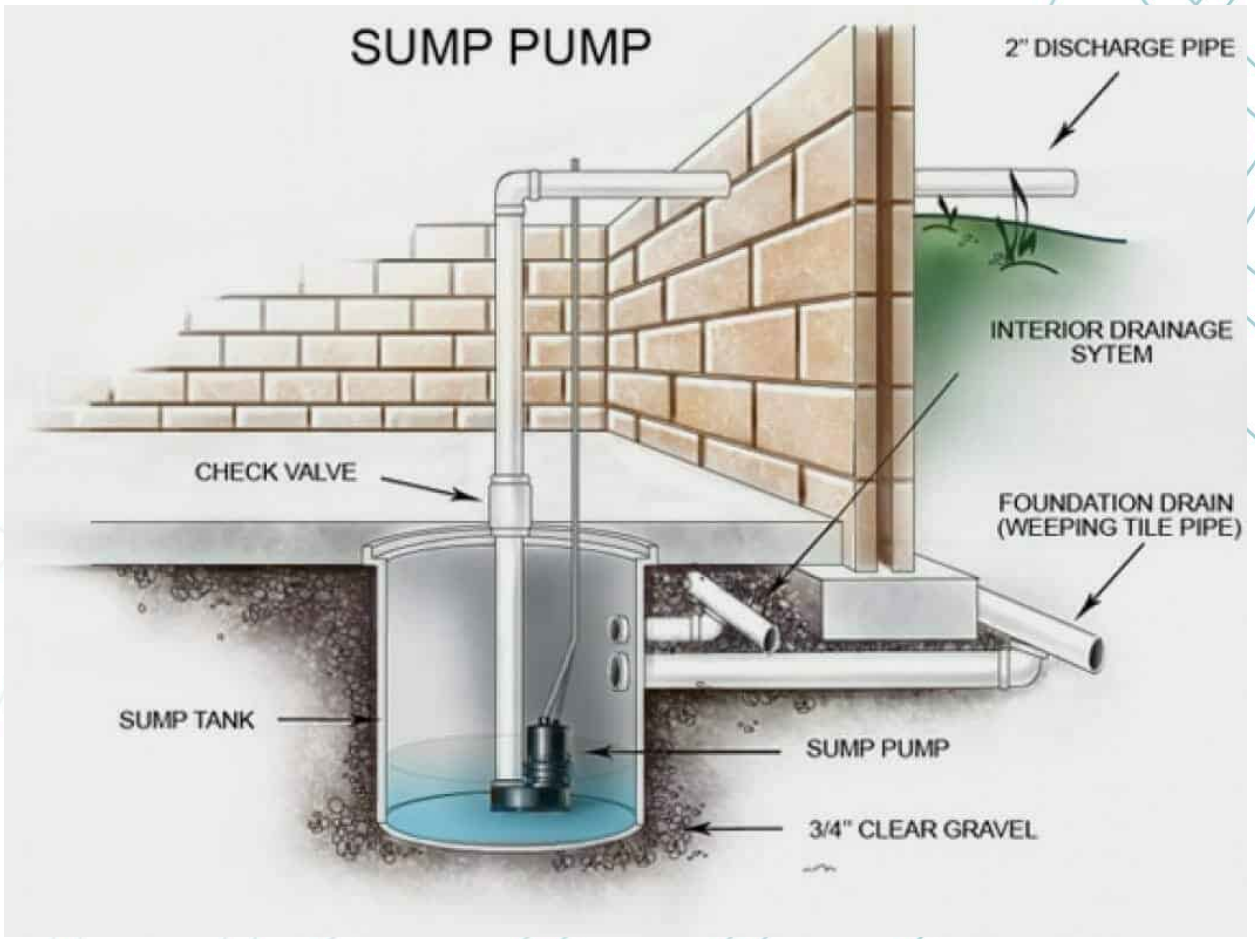

Discussion Question 2.


Q: You are conducting a catchment investigation and find the source of the contaminated flow to be a broken sewer lateral which is causing infiltration and inflow into the MS4. Is the homeowner responsible for paying for the repair?

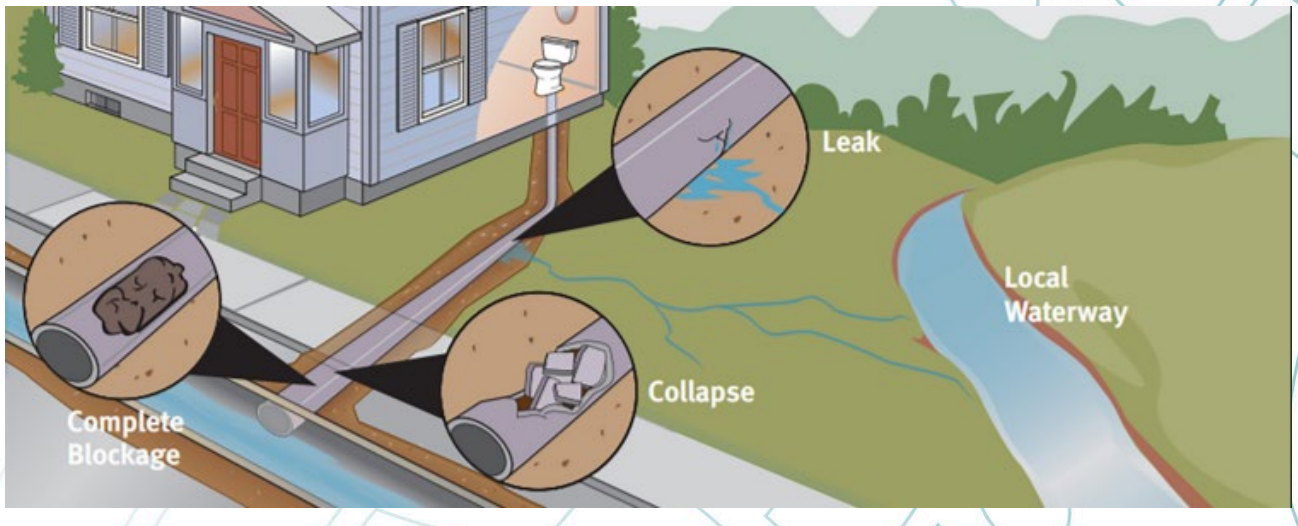

Discussion Question 2.

Q: You are conducting a catchment investigation and find the source of the contaminated flow to be a broken sewer lateral which is causing infiltration and inflow into the MS4. Who is responsible for paying for the repair?

A: It depends, again! Some towns/agencies have financial assistance programs

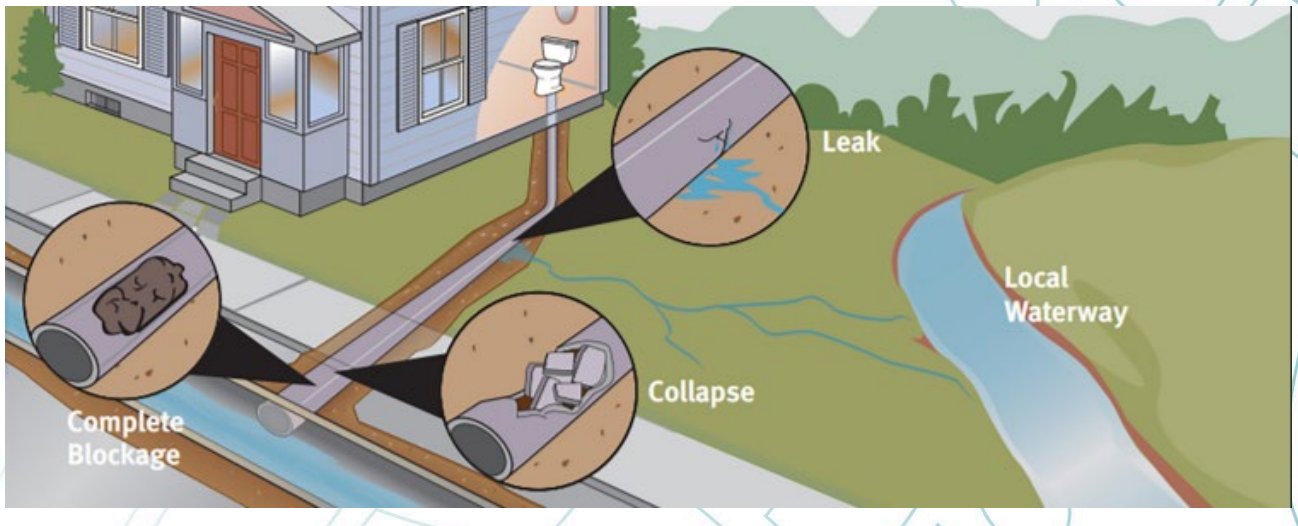

Discussion Question 3.

Q: You receive a call from a homeowner about a bad smell coming from a catch basin. You go to visit and find that the basin is dry, but there are multiple dog poop bags in the catch basin. Since there is no flow, is this an illicit discharge?

Discussion Question 3.

Q: You receive a call from a homeowner about a bad smell coming from a catch basin. You go to visit and find that the basin is dry, but there are multiple dog poop bags in the catch basin. Since there is no flow, is this an illicit discharge?

A: Yes. How do you "remove" and address a discharge like this?





Discussion Question 4.

Q: In the map to the right, is it required to include the outfall at the end of the culvert in the IDDE Program?



Discussion Question 4.


Q: In the map to the right, is it required to include the outfall at the end of the culvert in the IDDE Program?

A: No, this is just a culvert.



Discussion Question 4A

Q: What about now? Where would you sample?

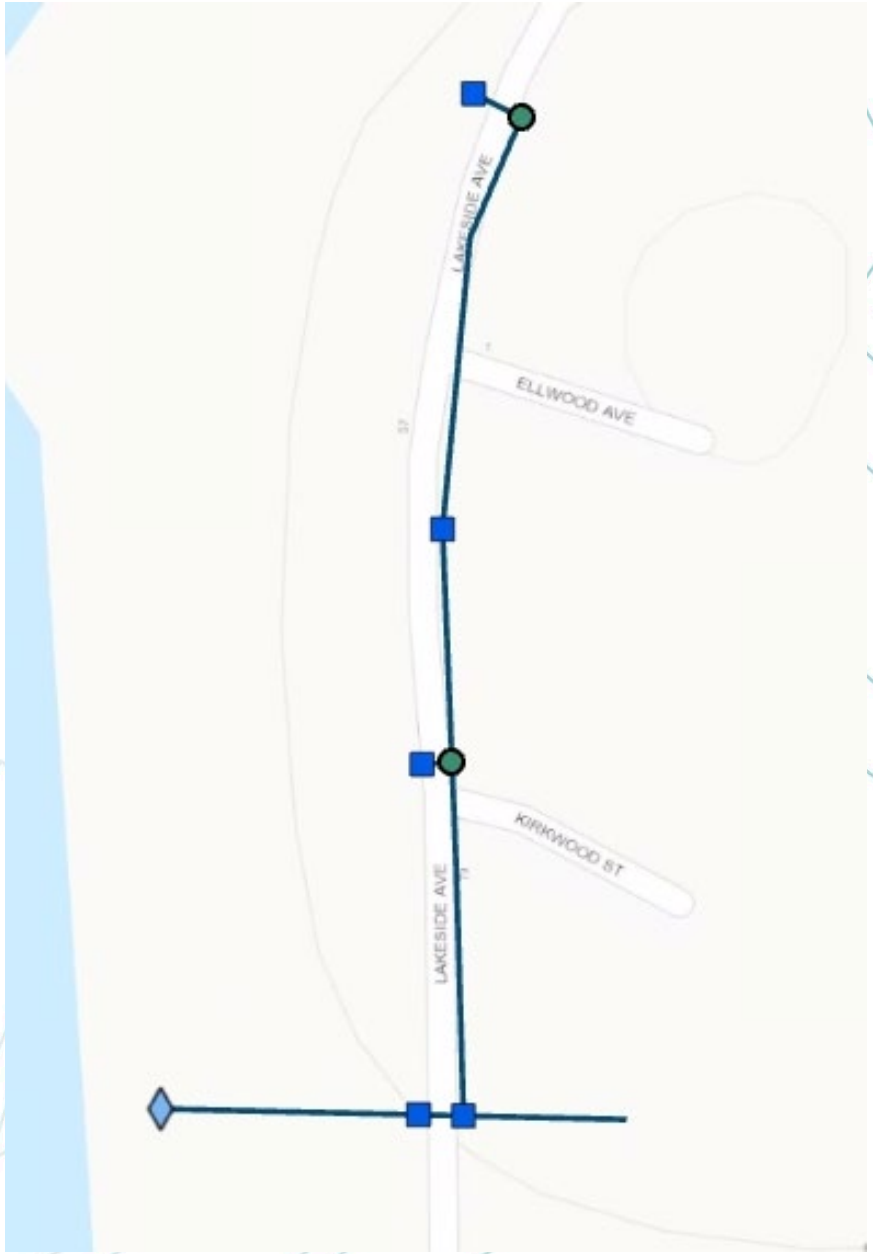

Discussion Question 4A

Q: What about now? Where would you sample?

A: Yes. In this case the sample would be taken at the upstream DMH or at the inlet pipe of the MS4 to the culvert



Conclusions and Wrap-up



Lessons Learned: Mapping and Preparation

- Identify a REALISTIC number of structures to visit **ahead of time**
  - Key Junction Manholes
  - Highest Priority Outfalls
- Ensure mapping is as up to date as possible **before** performing IDDE field work
  - Utilize institutional knowledge, as-built drawings, available imagery, CCTV
- Make necessary mapping updates in the field – ground truth trumps everything!
- **Standardized forms** and data collection methods ensure data quality and help reduce required QAQC



Lessons Learned: Coordination/Field Preparation

- Coordinate access, and potential traffic control/police well ahead of time
  - Check for easements
- Prepare activity letter with town seal and approve with town
- Check if roadway salting has happened recently
- Coordinate with lab ahead of time and ensure field staff understand hold times




Lessons Learned: Field Work

- Catchment investigations take time - plan accordingly
  - If flow in multiple pipes in a manhole – pick one line to follow until source of flow is identified then return to manhole and repeat
- Collect information at EACH structure visited – better to have more information than less
- Make sure field staff has appropriate knowledge of context and goals



Lessons Learned: Public Education and Outreach

- Get as many parties as possible involved in reporting process
  - Fire Department
  - DPW
  - Sewer/Water
  - Police
  - Public
- Don’t be afraid of enforcement - IDDE bylaw (permit requirement) gives legal authority for enforcement and elimination

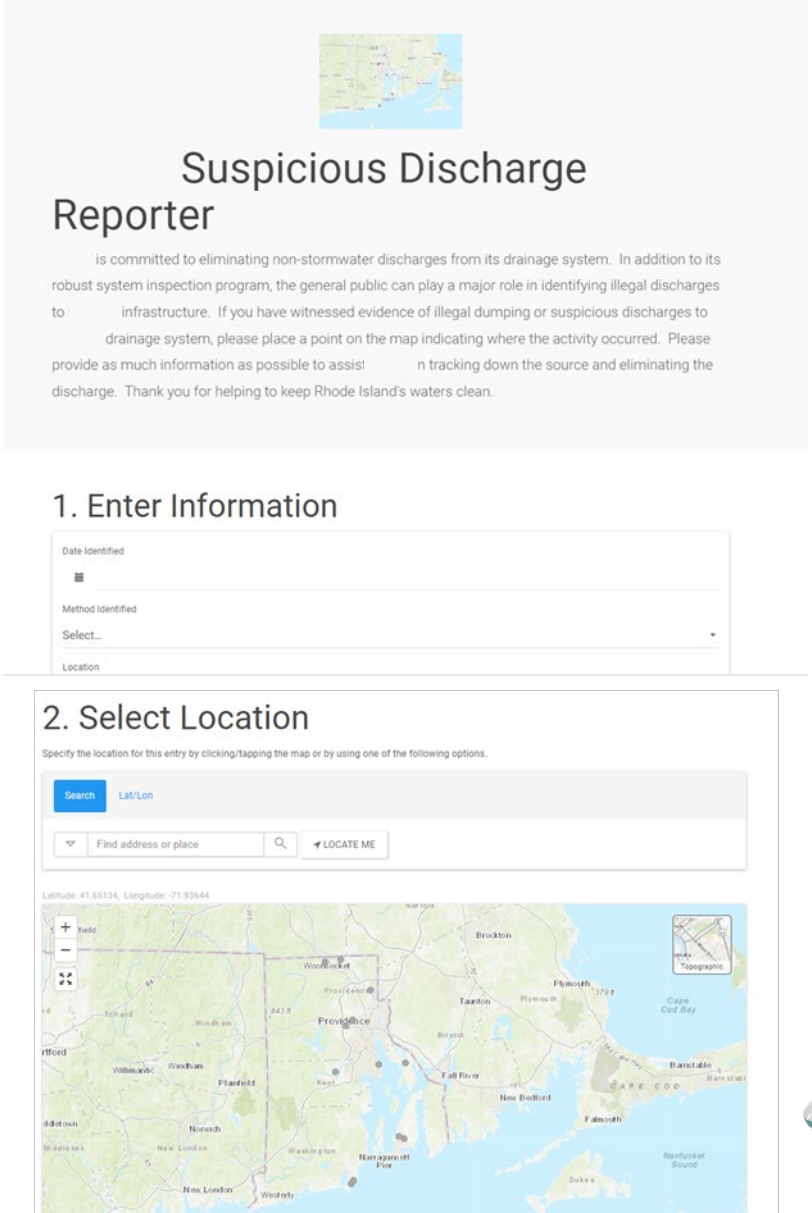

Conclusions

- Read MS4 Permit Section 2.3.4 and refer to it when you have Qs
- Deadlines in 1.5 and 4.5 years (2025 and 2028)—spread work out, impossible to cram
- Elimination takes work, time, and thought – no two catchment investigations are the same
- IDDE work is ongoing across all MS4s and helping to protect and restore our waterbodies

Questions?



Annie Bastoni | abastoni@vhb.com | 617.607.2158

Nate Pacheco| npacheco@vhb.com | 617.607.6164

www.vhb.com



Offices located throughout the east coast

Stay Connected



@VHBnow

PY6 MS4 Program Presentation

May 2024







SOUTHAMPTON STORMWATER PROGRAM UPDATE

Select Board Meeting
May 14, 2024

Kelly Crumrine, Project Manager – Tighe & Bond
Haley Rivers – Tighe & Bond


PURPOSE OF THIS PRESENTATION

- **Provide an update on Southampton's ongoing stormwater management program**
  - Permit Year 6 accomplishments
  - Planned activities for Permit Year 7
  - Future Permit Year requirements
- **Solicit feedback on the stormwater program**

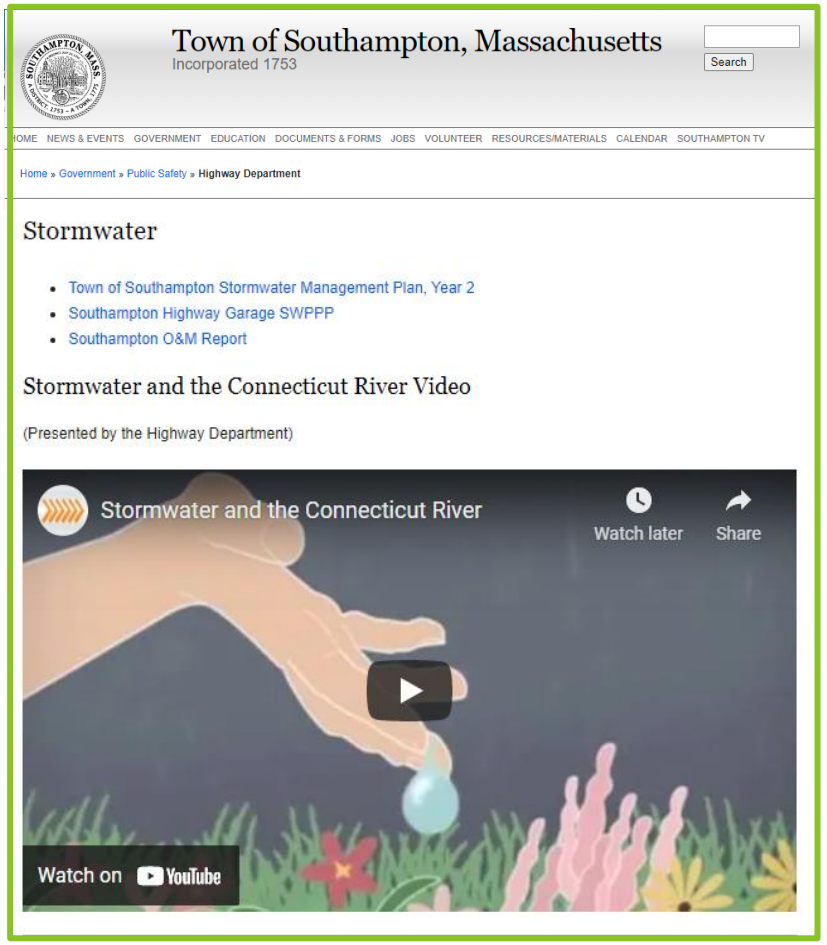

WHAT IS STORMWATER?

- Rainwater that falls on paved surfaces and lawns becomes stormwater
- If it doesn't soak into the ground, stormwater heads for the nearest storm drain
- Storm drains feed to outfalls that dump stormwater into waterways
- When stormwater picks up trash or chemicals, that's stormwater pollution
- Stormwater pollution is the fastest growing type of water pollution in Massachusetts

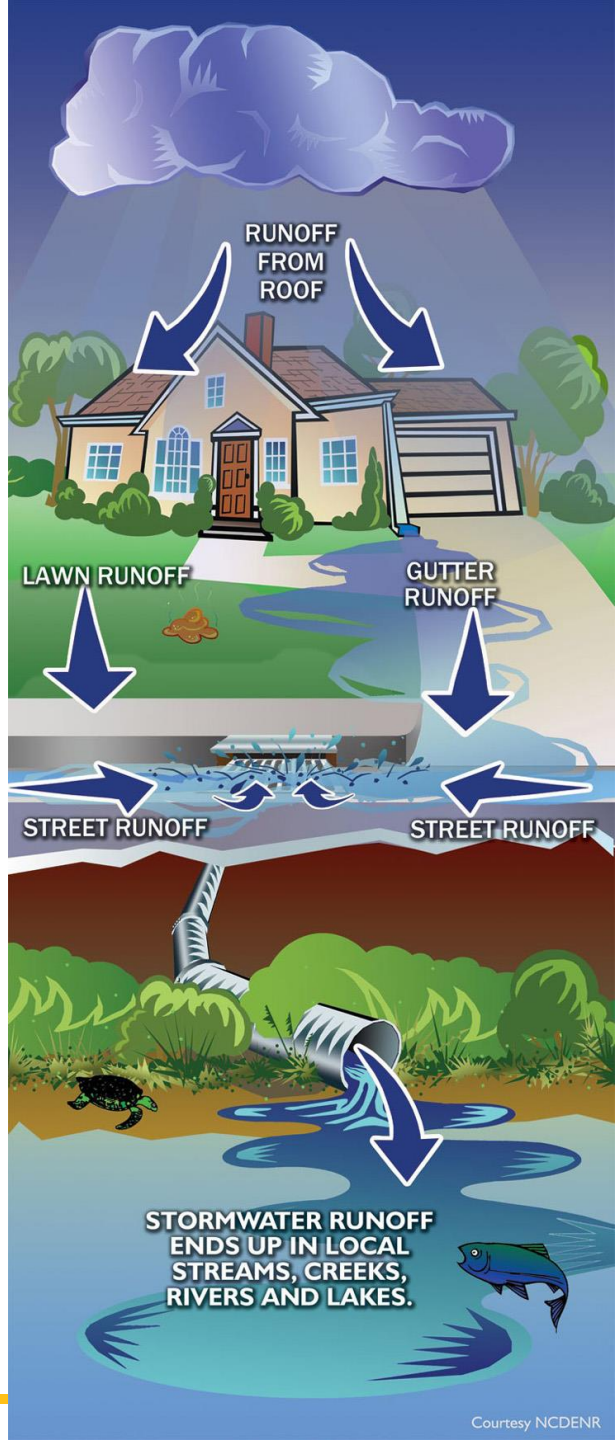



WHAT IS STORMWATER? (CONT.)



Runoff Discharges to Nearby Waters

40% of known pollution to the nation's waters is caused by stormwater

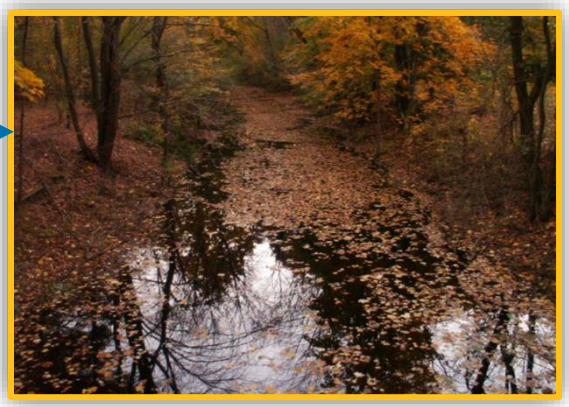


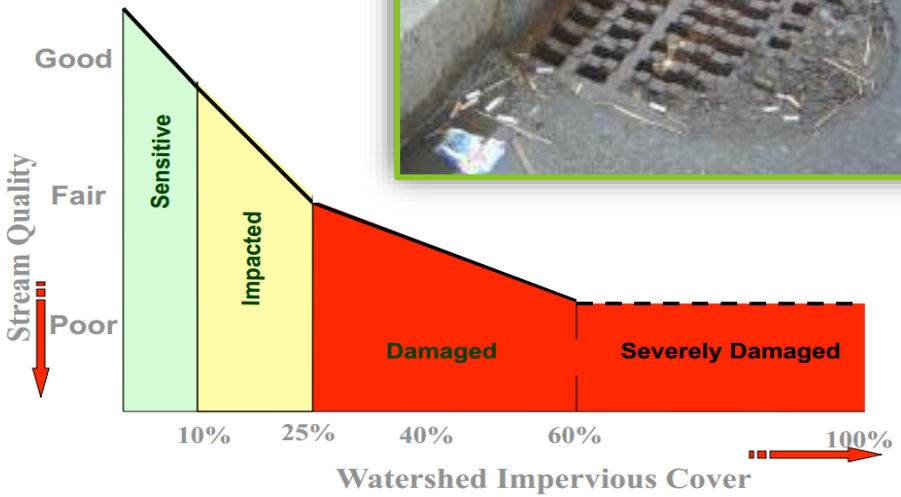

Typical pollutants in stormwater are trash, oil, fertilizers, sediment, sand, and bacteria.

EPA'S SMALL MS4 STORMWATER PROGRAM


- **MS4 = Municipal Separate Storm Sewer System**
- **Jointly administered by EPA and MassDEP**
- **Southampton's MS4 area includes all drainage within the "urbanized area"**

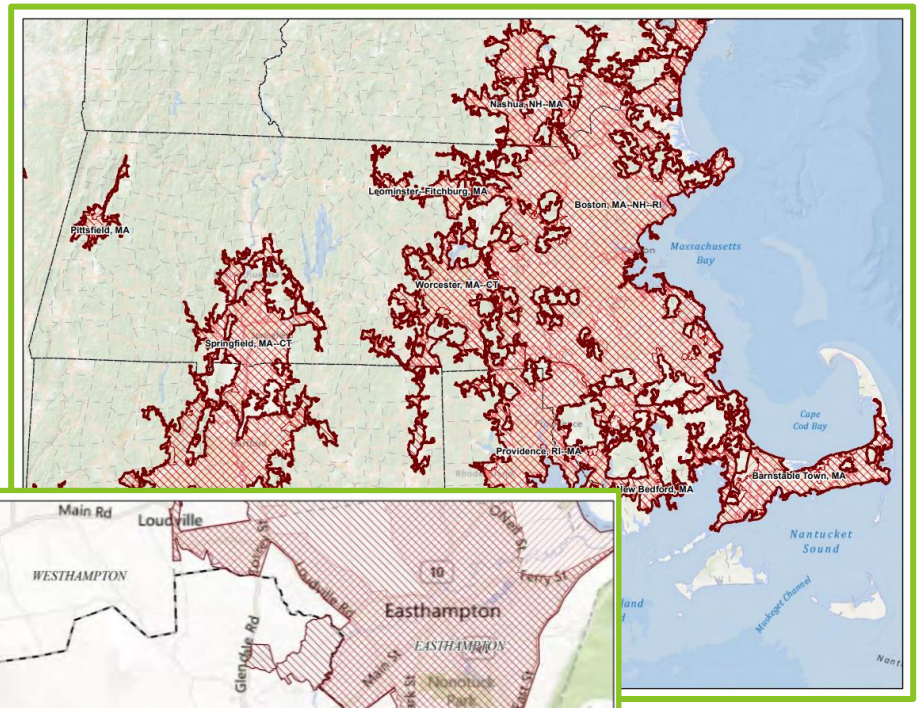

© 2010 NAVTEQ © AND © 2012 Microsoft Corporation

EPA'S SMALL MS4 STORMWATER PROGRAM

- Notice of Intent (NOI) under the 2016 Small MS4 General Permit submitted September 28, 2018
- Authorization to discharge stormwater received April 5, 2019, with an expiration date of June 30, 2022
- Administratively continued on May 16, 2022 until new permit issued
- Stormwater Management Plan (SWMP) finalized July 1, 2019, updated annually

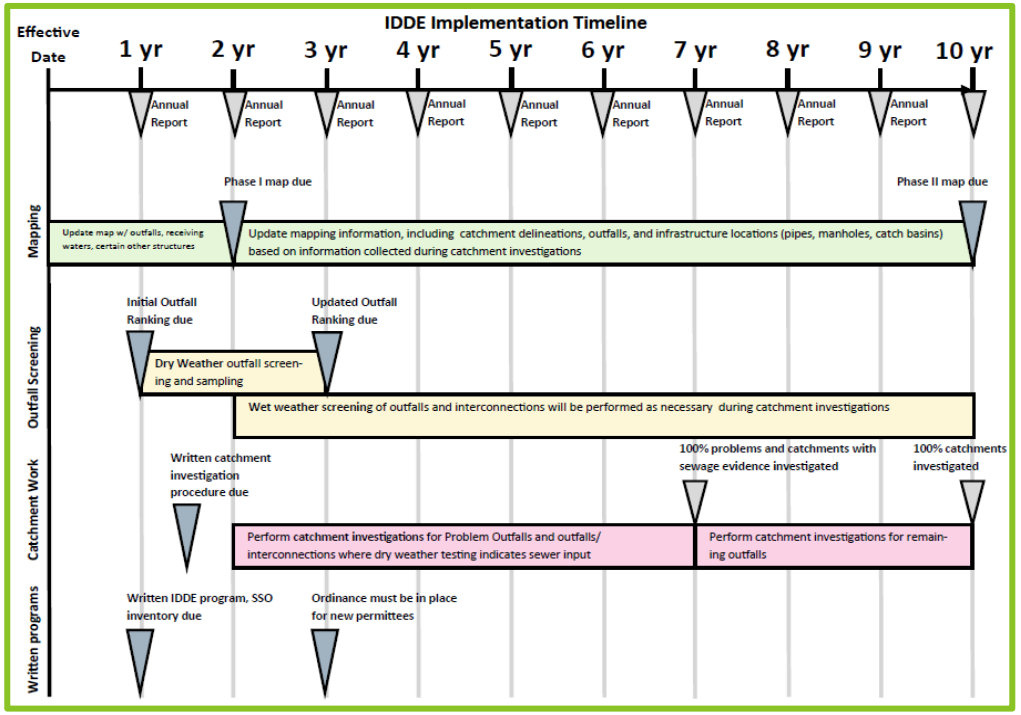


SOUTHAMPTON'S STORMWATER MANAGEMENT PLAN (SWMP)

- **Minimum Control Measures (MCMs):**
  1. Public Education and Outreach
  2. Public Involvement and Participation
  3. Illicit Discharge Detection and Elimination (IDDE) Program
  4. Construction Site Stormwater Runoff Control
  5. Stormwater Management in New Development and Redevelopment
  6. Good Housekeeping and Pollution Prevention



SOUTHAMPTON'S IMPAIRED WATERS

- **Total Maximum Daily Load (TMDL) and Impaired Waterbody Requirements**
  - Long Island Sound TMDL for Nitrogen
  - Impaired waterbodies requiring a TMDL based on the Massachusetts Integrated List of Waters: Pequot Pond & Manhan River

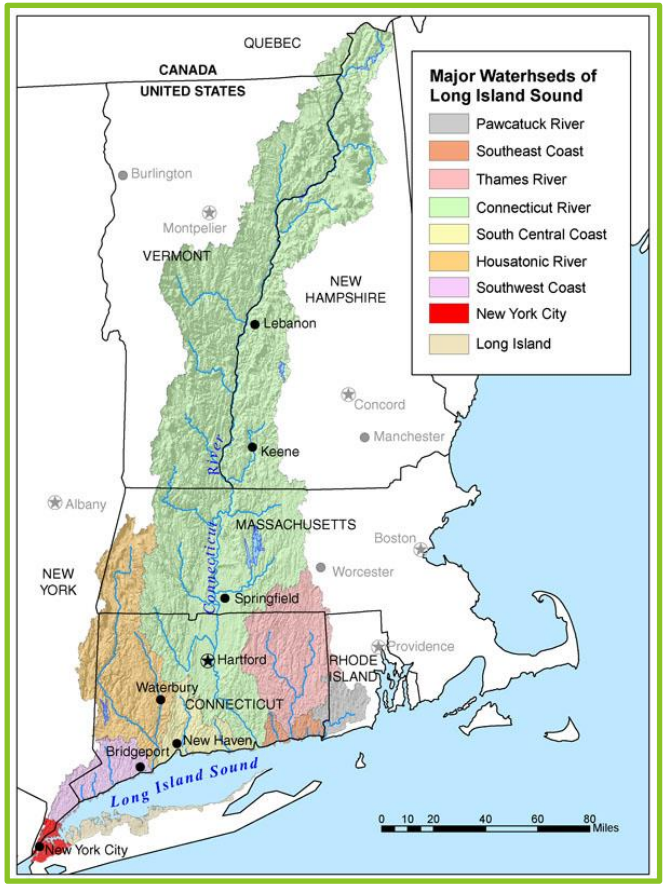

Receiving Waterbody	Waterbody ID	Watershed	2022 Category	2022 Water Quality Impairments	Applicable to General Permit Section
Manhan River	MA34-11	Connecticut River	5	(Water Chestnut*) Escherichia Coli (E. Coli)	Appendix H Section III - Pathogens
Pequot Pond	MA32055	Connecticut River	5	(Curly-leaf Pondweed*) (Eurasian Water Milfoil, Myriophyllum Spicatum*) (Non-Native Aquatic Plants*) (Water Chestnut*) Chlorophyll-a Dissolved Oxygen Enterococcus Phosphorus, Total	Appendix F Part A.2 - Lake and Pond Phosphorus TMDL Requirements Appendix H Section III - Pathogens

SOUTHAMPTON'S SWMP: PY6 IN REVIEW

- **MCM 1: Public Education and Outreach**
  - Annual messages to residents, businesses, institutions, and commercial facilities
  - PVPC Connecticut River Stormwater Committee
- **MCM 2: Public Involvement and Participation**
  - SWMP available online
  - National Prescription Drug Take Back Day
  - Town Rain Barrel Program
  - Annual Public Meeting





SOUTHAMPTON'S SWMP: PY6 IN REVIEW

- **MCM 3: IDDE Program**
  - Southampton's IDDE fieldwork is complete:
    - Dry Weather Outfall Screenings were completed in 2020 (Permit Year 2)
    - Dry Weather Catchment Investigations were not required or possible, as no Key Junction structures exist in Southampton
    - Wet Weather Outfall Screenings were Completed in 2022 (Permit Year 5)





SOUTHAMPTON'S SWMP: PY6 IN REVIEW


- **MCMs 4 & 5: Construction Site and Post-Construction Stormwater Management**
  - No violations of or enforcement actions needed in PY6 for compliance with Stormwater Bylaw
  - Continued project review under bylaw and enforcement activities as needed





SOUTHAMPTON'S SWMP: PY6 IN REVIEW

- **MCMs 4 & 5: Construction Site and Post-Construction Stormwater Management**
  - Municipal stormwater retrofit inventory
    - Town maintains list of potential sites for stormwater BMP retrofits
  - Stormceptors installed at East Street Bridge
  - The Town has selected Conant Park on Clark St. to install the demonstration BMP retrofit: preliminary tasks (survey and wetland delineation) are underway

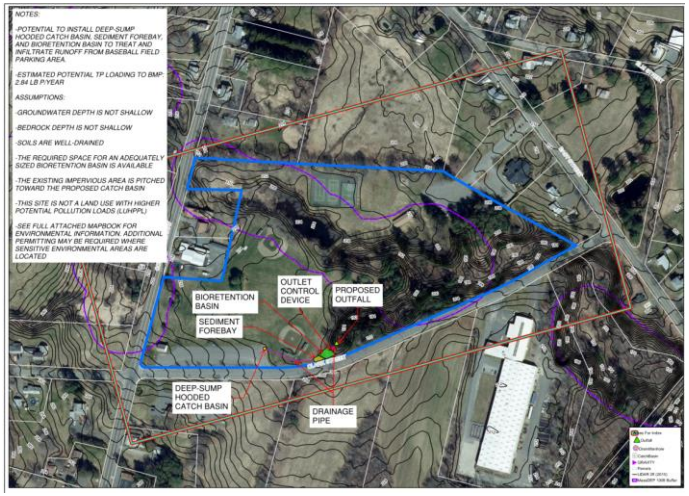

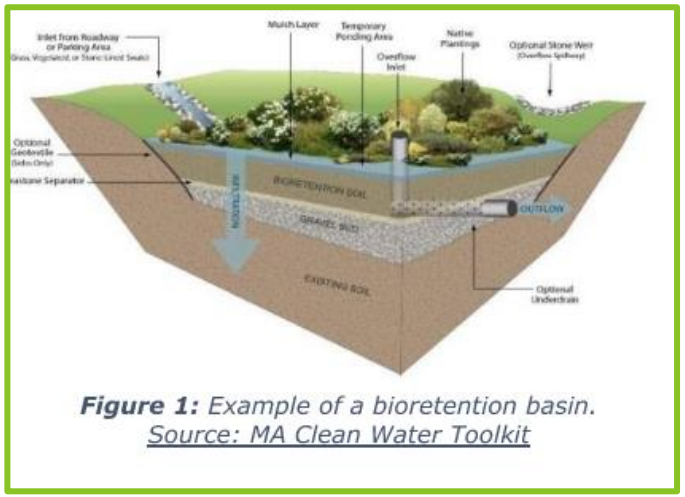


Figure 1: *Example of a bioretention basin.*
Source: MA Clean Water Toolkit

SOUTHAMPTON'S SWMP: PY6 IN REVIEW

- **MCM 6: Good Housekeeping and Pollution Prevention for Permittee Owned Operations**
  - Implementation of Good Housekeeping SOPs
  - Annual requirements
  - Enhanced requirements due to impaired waters
  - Record keeping






SOUTHAMPTON'S SWMP: PLANNED FOR PY7

Annual Requirements

- Annual report submitted and available to the public
- Annual opportunity for public participation in review and implementation of SWMP
- Keep records relating to the permit available for 5 years and make available to the public
- Properly store and dispose of catch basin cleanings and street sweepings so they do not discharge to receiving waters
- Annual training to employees involved in IDDE program
- Update inventory of all known locations where SSOs have discharged to the MS4
- Continue public education and outreach program
- Update outfall and interconnection inventory and priority ranking and include data collected in connection with the dry weather screening and other relevant inspections conducted
- Implement IDDE program
- Review site plans of construction sites as part of the construction stormwater runoff control program
- Conduct site inspection of construction sites as necessary
- Inspect and maintain stormwater treatment structures
- Log catch basins cleaned or inspected
- Sweep all curbed streets at least annually
- Continue investigations of catchments associated with Problem Outfalls
- Implemented SWPPPs for all permittee owned or operated maintenance garages, public works yards, transfer stations, and other waste handling facilities
- Review inventory of all permittee owned facilities in the categories of parks and open space, buildings and facilities, and vehicles and equipment; update if necessary
- Review O&M programs for all permittee owned facilities; update if necessary
- Implement all maintenance procedures for permittee owned facilities in accordance with O&M programs
- Implement program for MS4 infrastructure maintenance to reduce the discharge of pollutants
- Enclose all road salt storage piles or facilities and implemented winter road maintenance procedures to minimize the use of road salt
- Review as-built drawings for new and redevelopment to ensure compliance with post construction bylaws, regulations, or regulatory mechanism consistent with permit requirements
- Inspect all permittee owned treatment structures (excluding catch basins)
- Identify additional permittee-owned properties that could potentially be modified or retrofitted with BMPs to reduce impervious areas so that the permittee maintains a minimum of 5 sites in their inventory, until such a time when the permittee has less than 5 sites remaining

SOUTHAMPTON'S SWMP: PLANNED FOR PY7


- **MCM 1: Public Education and Outreach**
  - Continue with annual messages
  - Focus on messages for developers and industrial facilities
- **MCM 2: Public Involvement and Participation**
  - Continue to make SWMP available for public review and comment
  - Consider other, safe ways to involve public in stormwater program

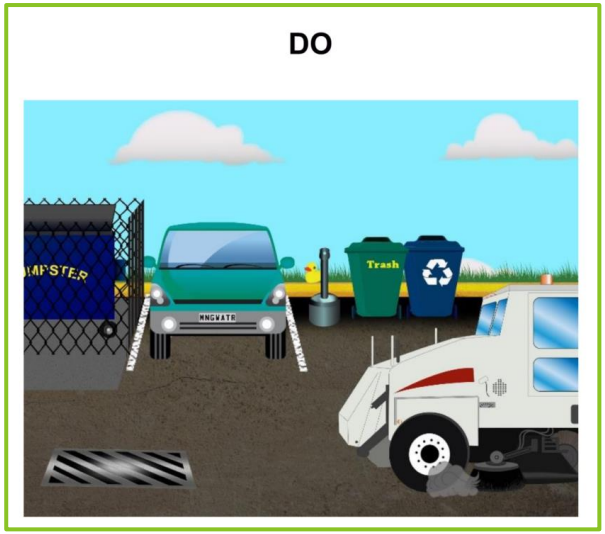



SOUTHAMPTON'S SWMP: PLANNED FOR PY7

- **MCM 3: IDDE Program**
  - Continued assessment of system for potential illicit discharges

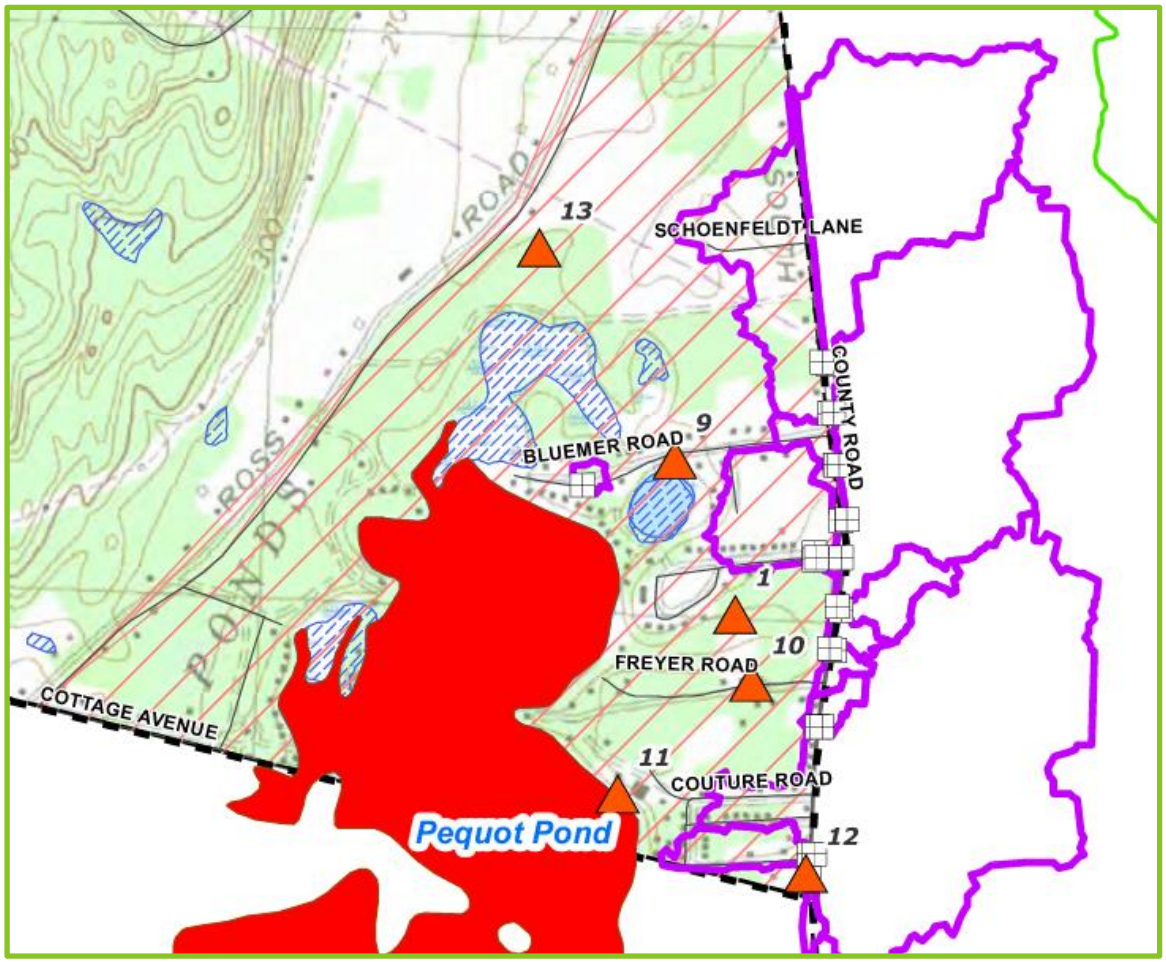

SOUTHAMPTON'S SWMP: PLANNED FOR PY7

- **MCM 4: Construction Site Stormwater Runoff Control**
  - Continue tracking site plan reviews and inspections
  - Continued enforcement of revised bylaw
- **MCM 5: Post-Construction Stormwater Management**
  - Finalize timeline for implementation of recommendations in regulatory review reports drafted in PY3
  - Continued enforcement of revised bylaw
- **MCM 6: Good Housekeeping and Pollution Prevention for Permittee-Owned Operations**
  - Implementation of Good Housekeeping SOPs
  - Annual requirements, including impaired water enhancements
  - Record keeping

SOUTHAMPTON'S SWMP: PLANNED FOR PY7

- **Impaired Waters Requirements**
  - Nitrogen and Phosphorus Source Identification Report
    - Completed in PY4 under PVPC Grant
    - Identification of potential catchments with high nutrient loadings
    - Identification of potential retrofit opportunities
    - Incorporate retrofit activities in new projects



SUMMARY OF SOUTHAMPTON'S SWMP

- Southampton is actively meeting MS4 requirements
- PY6 Annual Report to be submitted to EPA and MassDEP by September 28, 2024





LOOKING AHEAD AT FUTURE REQUIREMENTS

Annual reporting, maintenance, inspection, and data tracking requirements

PY10: complete Phase II MS4 map and catchment investigations

New MS4 Permit Requirements TBD



QUESTIONS AND DISCUSSION

Connecticut River Stormwater Committee
MS4 Permit Year 6 Annual Report for Public Education & Outreach

September 2024

CONNECTICUT RIVER
Stormwater Committee

MS4 Permit Year 6
Annual Report for Public Education and Outreach

MCM 1 and additional requirements in Appendixes F and H

July 1, 2023 through June 30, 2024

September 18, 2024

Table of Contents

Introduction 1

1. Coalition Purpose and Membership 1
2. Water Quality Considerations in the Region 2

Annual Report Part II: Self-Assessment 3

1. Education and Outreach on Bacteria/Pathogens 3
2. Education and Outreach on Nitrogen and Phosphorous (combined) 3

Annual Report Part IV: MCM 1 – Public Education and Outreach 3

1. *Think Blue Connecticut River* Website 3
2. Messages related to bacteria and pathogens 7
3. Messages related to phosphorus and nitrogen 13

The Connecticut River Stormwater Committee annual report provides a summary of all the work undertaken during the July 1, 2023 to June 30, 2024 reporting period. All of this work is directly applicable to all member communities' EPA annual reporting requirements.

Content has been formatted in a manner consistent with the format of the EPA annual report template for Year 6. Because the Connecticut River Stormwater Committee is a regional partnership program, these sections are written from a "regional" perspective rather than municipality-by-municipality. Additional details of community-specific efforts are reported in each municipality's annual report.

In communication with PVPC, who facilitates the coalition, EPA has endorsed and encouraged a regional Annual Reporting approach whereby Connecticut River Stormwater Committee member communities can satisfy the Public Education and Outreach reporting requirement (within MCM 1 and Appendixes F and H) by referencing the coalition's annual report with a url link in their own annual report.

Page left blank intentionally.

Introduction

1. Coalition Purpose and Membership

The Connecticut River Stormwater Committee is an intergovernmental compact of 19 municipalities, the University of Massachusetts-Amherst, and the Pioneer Valley Planning Commission organized to work cooperatively in meeting US EPA Municipal Separate Storm Sewer System Permit ("MS4 Permit") requirements for stormwater education and outreach. Facilitated and staffed by the Pioneer Valley Planning Commission, the Committee also works together to meet other permit compliance activities where appropriate and needed. Work for the group is funded through annual dues paid by each member and through occasional grants. Member communities are shown in Table 1 below.

Table 1: Connecticut River Stormwater Committee Member Communities

Member Community	Committee Representatives and Departments
Agawam	Tracy DeMaio and Mike Albro, Department of Public Works
Belchertown	Sarah Fortune and Stephanie Sansoucy, Conservation Department
Chicopee	Quinn Lonczak, Department of Public Works
East Longmeadow	Bruce Fenney and Mark Berman, Department of Public Works
Easthampton	Dianne Rossini, Department of Public Works
Granby	Dave Derosiers, Highway Department
Hadley	Scott McCarthy, Department of Public Works, and Carolyn Brennan, Town Administrator
Holyoke	Miira Gates, Department of Public Works
Longmeadow	Tim Keane, Department of Public Works
Ludlow	Jim Goodreau, Department of Public Works
Northampton	Doug McDonald, Department of Public Works
Palmer	Matthew Morse, Department of Public Works
South Hadley	Melissa LaBonte, Department of Public Works
Southampton	Randall Kemp, Highway Department
Southwick	Randall Brown and Jon Goddard, Department of Public Works
Springfield	Vacant
West Springfield	Connor Knightly, Department of Public Works
Westfield	Joe Kietner and Casey Berube, Department of Public Works
Wilbraham	Tonya Basch and Dena Grochmal, Department of Public Works
University of Massachusetts - Amherst	Terri Wolejko, Environmental and Hazardous Materials Management Services Department, and Neils LaCour, Campus Planning Department

2. Water Quality Considerations in the Region

All Connecticut River Stormwater Committee communities are subject to additional MS4 permit requirements in Appendix F based on waters that are tributaries to the Long Island Sound, which has an approved TMDL for nitrogen.[1] Some member communities are also subject to additional MS4 permit requirements based on the following:

- Lakes and ponds with approved TMDLs for phosphorous (additional requirements within Appendix F of the MS4 permit)
- Waterbodies and their tributaries that are impaired for water quality due to phosphorous (additional requirements within Appendix H of the MS4 permit)
- Waterbodies and their tributaries that are impaired for water quality due to bacteria or pathogens (additional requirements within Appendix H of the MS4 permit)
- Waterbodies and their tributaries that are impaired for water quality due to solids (total suspended solids) (additional requirements within Appendix H of the MS4 permit)

It is important to note that the MS4 permit stipulates that certain additional requirements for public education and outreach messaging in the appendixes can be combined where appropriate. Specifically, Appendix H part I and II as well as Appendix F part A.III, A.IV, A.V, B.I, B.II and B.III.

[1] TMDL = identifies the Total Maximum Daily Load of nitrogen that can be discharged, in this case to Long Island Sound, without significantly impairing the health of the Sound.

Annual Report Part II: Self-Assessment

1. Education and Outreach on Bacteria/Pathogens

√ Annual Message encouraging the proper management of pet waste, including noting any existing ordinances where appropriate
√ Disseminated educational material to dog owners at time of issuance or renewal of dog license, or other appropriate time
√ Provided information to owners of septic systems about proper maintenance

See description of messaging in section 2 below.

2. Education and Outreach on Nitrogen and Phosphorous (<u>combined</u>)

√ Distributed an annual message in the spring (April/May) that encourages the proper use and disposal of grass clippings and encourages the proper use of slow-release fertilizers
√ Distributed an annual message in the summer (June/July) encouraging the proper management of pet waste, including noting any existing ordinances where appropriate
Distributed an annual message in the fall (August/September/October) encouraging the proper disposal of leaf litter[2]

See description of messaging in section 3 below.

Annual Report Part IV: MCM 1 – Public Education and Outreach

The required general education messages to four audiences under the existing MS4 permit were completed with work in Year 5. As such, this section here describes additional work completed in Year 6, primarily under the continuing annual public education and outreach requirements under Appendixes H and F of the MS4 permit.


1. *Think Blue Connecticut River* Website

Message description and distribution method: The *Think Blue Connecticut River* website is at the core of all regional messaging about stormwater. The website at www.thinkblueconnecticutriver.org does the following:

- Covers major areas of messaging about reducing polluted stormwater flows, including lawn and yard care, pet waste management, car care, controlling soil erosion, soaking up the rain, and septic system care
- Addresses the key 4 audiences plus educators
- Serves as the "landing place" for information on nearly all social media messaging

[2] Notice regarding administrative continuance of the existing MS4 permit did not get posted/distributed in time for PVPC staff to help communities with this particular annual requirement as in the past. In past years and in this current Year 7, we have and will exceed this requirement to compensate. Please see description of activities under section 3 below.

In the past year, PVPC has added to the *Think Blue Connecticut River* website a design library of green infrastructure stormwater management facilities prepared under an EPA-MassDEP Clean Water Act Section 604b grant. The 5 stormwater control facilities featured in the design library were selected by an advisory group of public works officials in the region as most easy to integrate into municipal projects and to maintain for long-term performance. In addition to the "pull from the shelf" technical drawings, the design library includes a corresponding set of performance and cost optimization tables. All 5 designs address the water quality issues in the Connecticut River watershed.

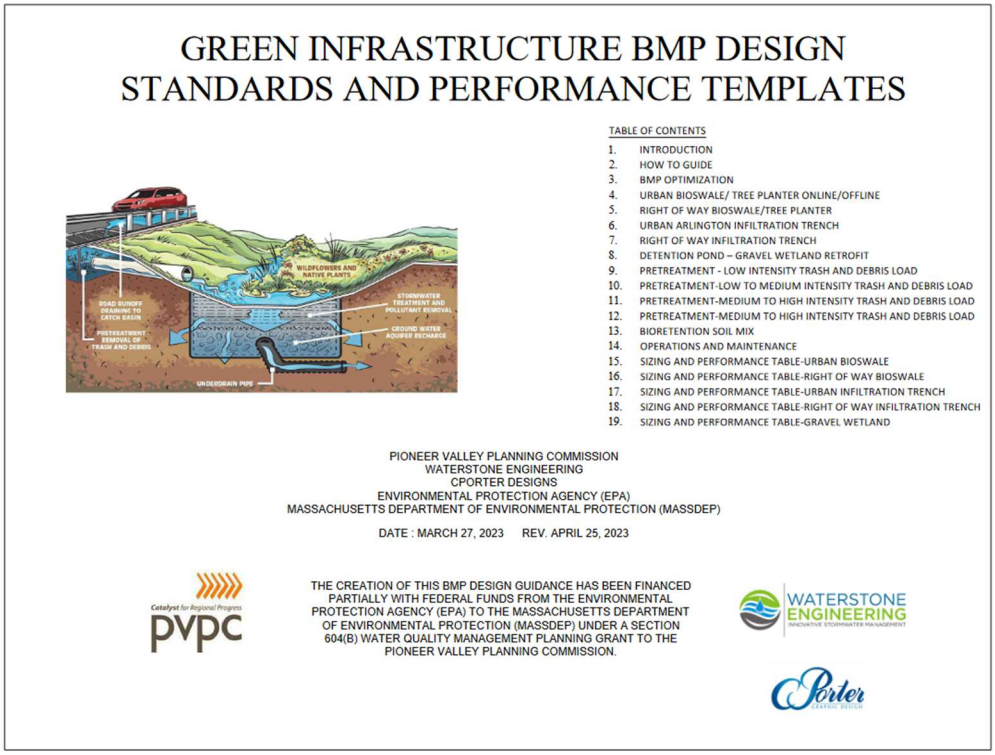

GREEN INFRASTRUCTURE BMP DESIGN
STANDARDS AND PERFORMANCE TEMPLATES

TABLE OF CONTENTS

1. INTRODUCTION
2. HOW TO GUIDE
3. BMP OPTIMIZATION
4. URBAN BIOSWALE/ TREE PLANTER ONLINE/OFFLINE
5. RIGHT OF WAY BIOSWALE/TREE PLANTER
6. URBAN ARLINGTON INFILTRATION TRENCH
7. RIGHT OF WAY INFILTRATION TRENCH
8. DETENTION POND – GRAVEL WETLAND RETROFIT
9. PRETREATMENT - LOW INTENSITY TRASH AND DEBRIS LOAD
10. PRETREATMENT-LOW TO MEDIUM INTENSITY TRASH AND DEBRIS LOAD
11. PRETREATMENT-MEDIUM TO HIGH INTENSITY TRASH AND DEBRIS LOAD
12. PRETREATMENT-MEDIUM TO HIGH INTENSITY TRASH AND DEBRIS LOAD
13. BIORETENTION SOIL MIX
14. OPERATIONS AND MAINTENANCE
15. SIZING AND PERFORMANCE TABLE-URBAN BIOSWALE
16. SIZING AND PERFORMANCE TABLE-RIGHT OF WAY BIOSWALE
17. SIZING AND PERFORMANCE TABLE-URBAN INFILTRATION TRENCH
18. SIZING AND PERFORMANCE TABLE-RIGHT OF WAY INFILTRATION TRENCH
19. SIZING AND PERFORMANCE TABLE-GRAVEL WETLAND

PIONEER VALLEY PLANNING COMMISSION
WATERSTONE ENGINEERING
CPORTER DESIGNS
ENVIRONMENTAL PROTECTION AGENCY (EPA)
MASSACHUSETTS DEPARTMENT OF ENVIRONMENTAL PROTECTION (MASSDEP)

DATE : MARCH 27, 2023 REV. APRIL 25, 2023

THE CREATION OF THIS BMP DESIGN GUIDANCE HAS BEEN FINANCED PARTIALLY WITH FEDERAL FUNDS FROM THE ENVIRONMENTAL PROTECTION AGENCY (EPA) TO THE MASSACHUSETTS DEPARTMENT OF ENVIRONMENTAL PROTECTION (MASSDEP) UNDER A SECTION 604(B) WATER QUALITY MANAGEMENT PLANNING GRANT TO THE PIONEER VALLEY PLANNING COMMISSION.

Promoting awareness and use of the design library has included the following.

- E-mail message with tool web link to all conservation commissions and planning boards in the region.

- Presentations on the design library in the past year to:
  - The entire membership of the Connecticut River Stormwater Committee
  - Joint Transportation Committee in the Pioneer Valley region that drew record attendance
  - Massachusetts Statewide Municipal Stormwater Coalition

Plus, following up on a series of statewide trainings for the developer/engineering audience held last June, PVPC posted videos of the training sessions, including one on the design library, to the *Think Blue Connecticut River* website. The video session by consulting engineer Rob Roseen on the design library is called, "Retrofitting Existing Properties," and can be accessed at: https://thinkblueconnecticutriver.org/developers/post-construction-operation-and-maintenance/

Targeted audiences: Residents, business/institutional/commercial, developers, and industrial, and municipalities throughout the region

Responsible Department/Parties: PVPC staff and Connecticut River Stormwater Committee members


Measurable goal(s): A total of 3,137 people visited the *Think Blue Connecticut River* website during Year 6 and spent an average of 31 seconds on viewing pages on stormwater best practices. Beyond the web analytics reported below on specific messages, there were the following views of the general audience pages on the *Think Blue Connecticut River* website:
Residents views = 62; Businesses and Institutions views = 58; Developers views = 161; Industries views = 27; and Educators views = 53.

Message dates: July 1, 2023 through June 30, 2024

Message completed for: Appendix F requirements √ Appendix H requirements √

Was message different than what proposed in your NOI/SWMP? Yes √ No

If yes, describe why the change was made: As indicated in previous annual reports, the website was not mentioned in the NOI and SWMP, but it has been central to all messaging in the region, providing additional information and resources on key topics.

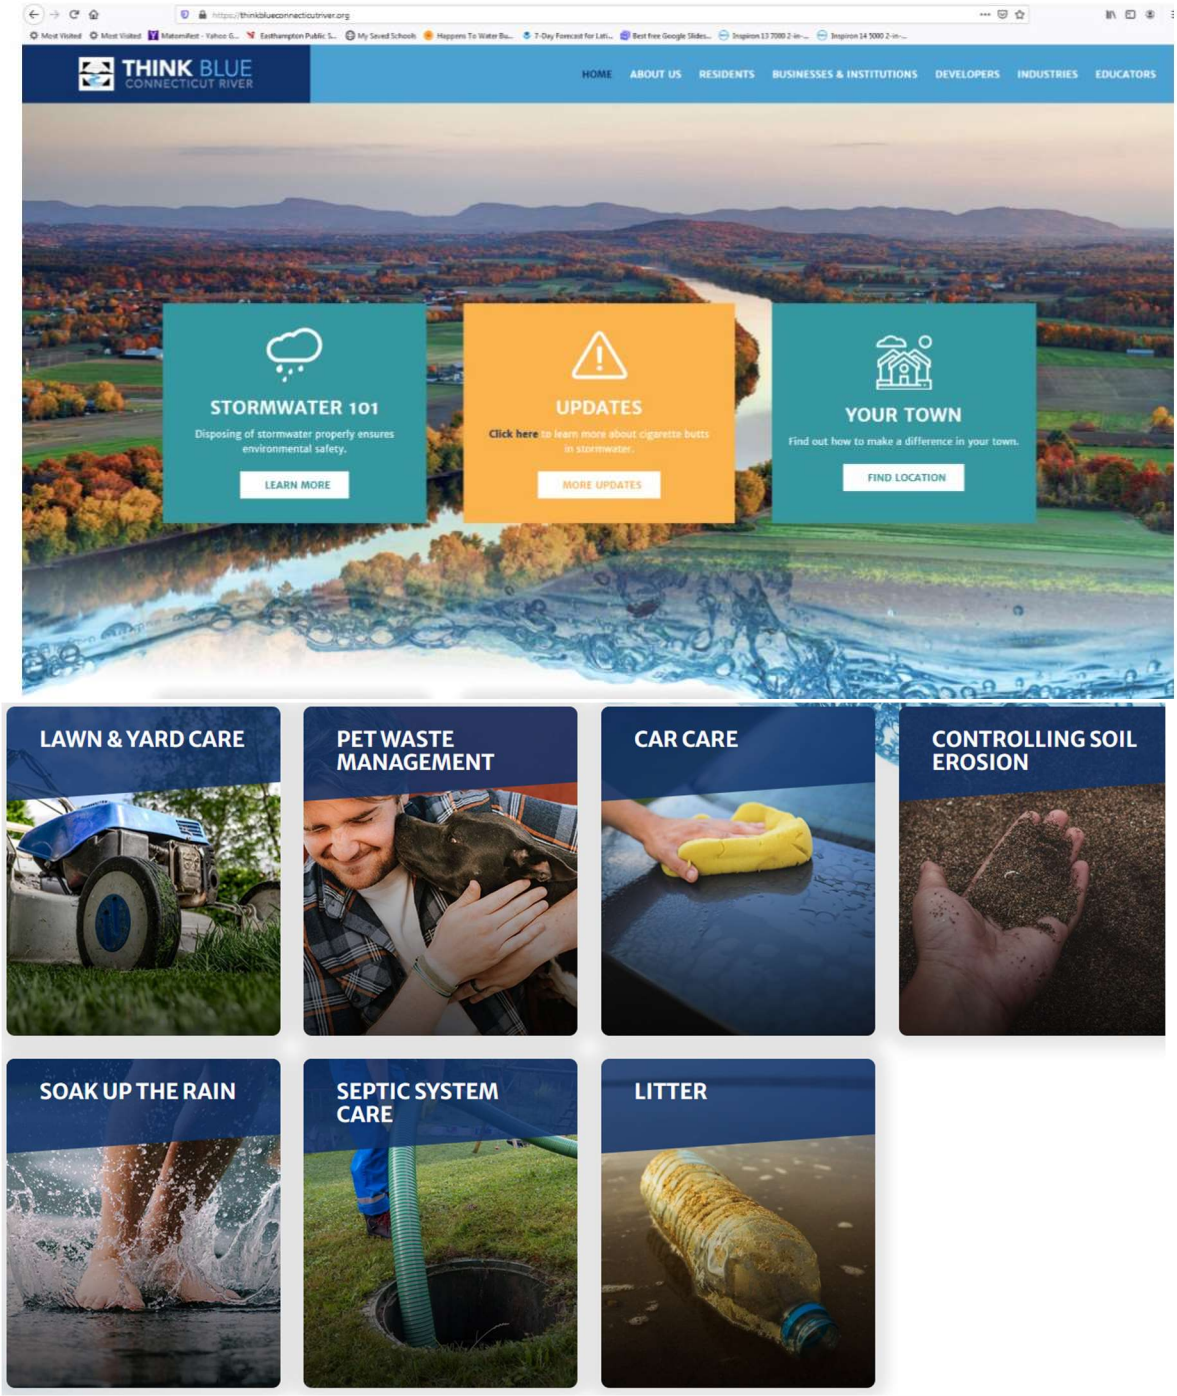

Above is an image of the home page for the Think Blue Connecticut River website.

2. Messages related to bacteria and pathogens

Proper management of pet waste

Message description and distribution method: Pet waste messaging in Year 6 occurred at time of licensing and during the summer months and was based on the message: "Think picking up Spike's poop is gross? Try swimming in it." In part, the aim of messaging has been to drive people to the pet waste pick up pledge on the *Think Blue Connecticut River* website.

At time of licensing

Messaging included a slide for use by local cable access television stations, and an e-mail message to municipal clerks/dog officers providing materials for use in the licensing process.

The cable access message was simplified based on feedback from cable tv stations on a Year 5 fall leaf litter messages. This message in Year 6 on pet waste also focused specifically on communicating that pet waste *should be put in a trash bin*. Public works officials on the Connecticut River Stormwater Committee had stressed the importance of this point because they are frequently finding bagged pet waste in catch basins.

Materials provided to municipal clerks and licensing officers was based on a survey done in Year 3 about what might be the most effective methods for messaging through their licensing process.



The above message was provided to 18 local cable access television stations in the region.



Did you know that there are about 47,000 dogs in the Pioneer Valley, and that together, they produce about 17.5 tons of animal waste a day?

Dog waste does not act as an effective fertilizer. Stormwater runoff can wash dog waste into ponds, lakes, streams and drinking water supplies, causing outbreaks of *E. coli* and other bacteria harmful to both people and wildlife. It can contaminate parks, athletic fields and places where children play.

We all need to pick up and properly dispose of our pet's waste in the trash can. Join all the dog owners in your neighborhood who are showing they care and take the PUP (Pick up Poop) Pledge at: www.thinkblueconnecticutriver.org/pup-pledge-form/

PVPC provided the above electronic message to be placed on municipal dog licensing web pages in member communities.





Messaging was slightly modified as shown above to also serve members communities as a postcard for distribution with dog licenses.

Summer

Paid placement social media messages on Facebook and Instagram at the start of the summer swimming season targeted people in Connecticut Stormwater Committee zip codes who had identifiers that match "pets at home" and "dog walking."



Above is the paid social media message that ran on Facebook and Instagram. The pledge button links to the pledge form on the Think Blue Connecticut River website.

Measurable goal(s):
During time of licensing
The cable access message went to 18 local stations

Summer
Messaging reached 53,437 people in Stormwater Committee communities with 840 individuals clicking on the "Pledge" button to go to the Pick Up Poop pledge on the *Think Blue Connecticut River* website.

Analytics for the *Think Blue Connecticut River* website, indicate that there were another 176 people went to the pet waste landing page on the *Think Blue Connecticut River* website.

Message dates:
The social media message ran on Facebook and Instagram for eight days from June 24 to July 1, 2024.

Message completed for: Appendix F requirements √ Appendix H requirements √

Was message different than what proposed in your NOI/SWMP? Yes √ No
The NOI/SWMP indicated pet waste messaging only in summer months as PVPC understood that messaging under the Appendixes could be combined. EPA has indicated that additional messaging to dog owners "at time of licensing" is required. Messaging at time of licensing was added, starting in Year 2, along with additional messaging on pet waste during "stay at home" orders with the pandemic (given the increased visibility of associated problems).

If yes, describe why the change was made: To provide additional messaging.

Proper septic system care

Message description and distribution method: Paid placement social media messages at the start of the summer targeted people in Connecticut Stormwater Committee zip codes who had identifiers that match "septic tank." Messaging involved running paid placement on Facebook and Instagram from May 31 to June 7, 2024. The add provides a link to a great infographic on septic system maintenance developed by Whatcome County Public Works and Health Department.

Targeted audience: Residents

Responsible department/parties: PVPC staff and Connecticut River Stormwater Committee members

Measurable goal(s): The social media ad on Facebook and Instagram reached 55,586 people whose interest matches "Septic Tank" in Connecticut Stormwater Committee zip codes. There were 1,568 clicks on the ad's "Learn More" button which links to the *Think Blue Connecticut River* website septic system landing page.

Message dates: The social media ad ran between May 31 to June 7, 2024.


Message completed for: Appendix F requirements Appendix H requirements √

Was message different than what proposed in your NOI/SWMP? Yes √ No

If yes, describe why the change was made: The NOI/SWMP indicated septic system messaging would be done in Year 3 only as MS4 permit language in Appendix H was not entirely clear on the timing of this message. EPA has since indicated that septic system messaging must occur each year. The Connecticut River Stormwater Committee adjusted accordingly, starting in Year 2.



Above is the ad that ran on Facebook and Instagram..

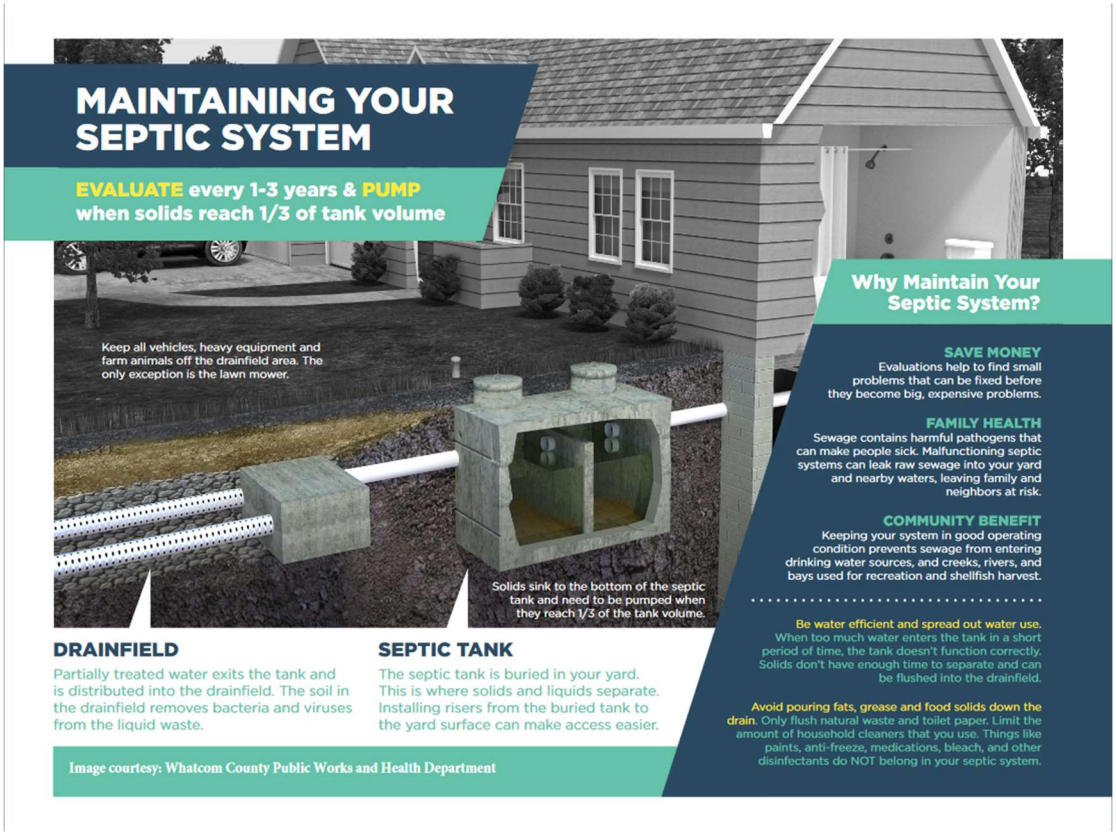

The "learn more" button on the ad above links to this infographic on septic system maintenance.

Geese and waste management

Message description and distribution method: Reprised and updated letter from Year 4—signed by Connecticut River Stormwater Committee Chair and Vice Chair—to property owners identified as having goose problems. The letter recommends specific strategies and resources, including signage to discourage people feeding geese and strategies to managing "residential" goose populations. Contact information for USDA Wildlife Services officials in Amherst is offered as a source of technical assistance and operational management. Also included in the letter are two illustrations of landscaping along water's edge to provide idea of modifications that could help to reduce direct stormwater flows and creates barriers for goose movement from water to foraging area. For Year 6, the distribution list included 31 land owners identified by Committee members with likely ongoing goose issues.

Targeted audience: Businesses/institutions/commercial facilities


Responsible department/parties: PVPC staff and member municipalities

Measurable goal(s): Letters sent to 31 property owners with likely ongoing goose problems (animals that are "residential" to the area and not migratory)

Message dates: June 20, 2024

Message completed for: Appendix F requirements √ Appendix H Requirements √

Was message different than what proposed in your NOI/SWMP? Yes No √

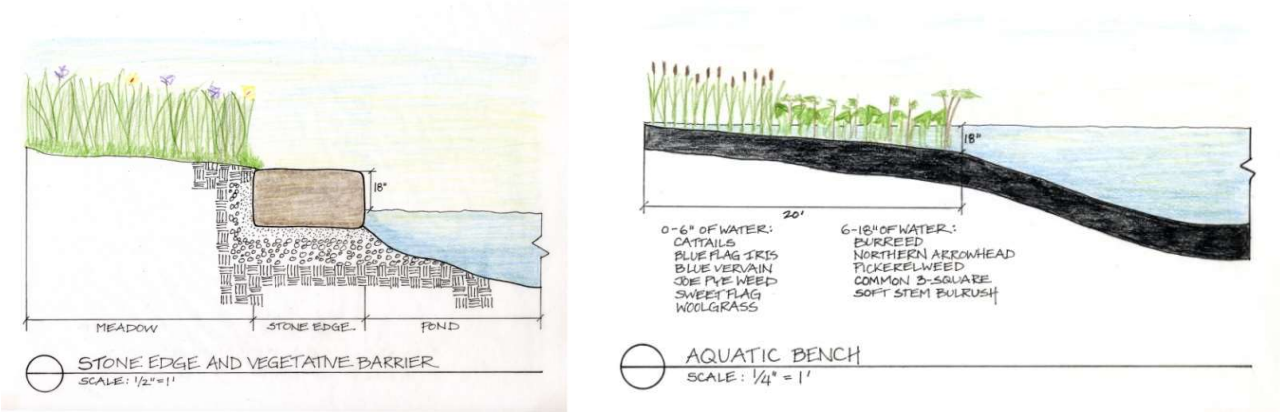

Illustrations included in letter to landowners showing approaches to landscaping along water's edge to reduce direct stormwater flows and create barriers for goose movement from water to foraging area.

3. Messages related to phosphorus and nitrogen

Disposal of grass clippings and proper use of slow-release fertilizers

There were two messages under this requirement, one targeted to property owners in the region (both residential and commercial) and the other targeted to those professionals offering land care services in the region.

Message #1 description and distribution method: The first message involved a 30-second radio announcement that ran on local radio stations from April 8 through July 6, 2024 with a total of 216 spots aired in the region on WRSI, WHMP, and Lazer 99.3.

The radio message read as follows:

> *It's lawn care season!*
> *So remember, what you put on your lawn and garden can wash with the next rainstorm to our rivers and lakes.*
>
> *Here's two tips for better lawn care:*
> - *One: Test your soil! Find out what your lawn needs before spending money on product. UMass Extension offers testing.*
> - *Two: Leave grass clippings where they fall! When mowing, this will put nutrients back into your lawn naturally.*
>
> *Healthy lawns, healthy waters.*
> *Brought to you by the Connecticut River Stormwater Committee.*
> *Learn more at Think Blue Connecticut River.org*

Targeted audience: Residential and business/institutions/commercial facilities owners

Responsible department/parties: PVPC staff and Connecticut River Stormwater Committee members

Measurable goal(s): The radio message reached a total estimated audience of 65,000 people per week.[3] Analytics for the *Think Blue Connecticut River* website page on lawn care, indicate that there were a total of 48 views on the website landing page

[3] This is based on the weekly Cume from Nielsen (the estimated number of people who listened to a radio station over the course of a week). For WLZX (Lazer 99.3 from Springfield), the weekly cume is 34,700; WRSI (93.9 The River) – 22,600; and WHMP – 8,400.

Message dates:
72 spots on each WHMP and WRSI between 4/8 through 4/27/24
48 spots on Lazer between 6/19 through 6/29/24; and
24 spots on Lazer between 7/1 through 7/6/24

Message completed for: Appendix F requirements √ Appendix H Requirements √

Was message different than what proposed in your NOI/SWMP? Yes No √

If yes, describe why the change was made: N/A

Message#2 description and distribution method: The second message involved an updated letter that went to 130 landscaping companies operating in the region. The letter, signed by the Connecticut River Stormwater Committee Chair and Co-chair, continued to emphasize two important strategies:

1. Leave grass clippings where they fall. Of course, you want to leave things nice and neat for your clients, but let them know that grass clippings left on the lawn will decompose, returning valuable nutrients back into the soil. This will save them money by reducing the need for applied fertilizer and promote a healthier lawn. To make best use of this free, natural fertilizer: mow high according to the grass species and use of the turf, do not remove more than 1/3 of the blade per mowing event, and mow when grass is dry.

2. Test your client's soil. A soil test lets you know more specifically what your client's lawn and garden need for nutrients so that you don't waste time and money. UMass Extension provides soil testing services. See: http://umass.edu/soiltest If a soil test shows your client's lawn needs nutrients, go for slow-release fertilizers. These products more effectively deliver what plants need and don't wash off as easily as chemical fertilizers. Also, take the time to understand how much and when and where to apply fertilizers.

Targeted audience: Business/institutions/commercial facilities

Responsible department/parties: PVPC staff and Connecticut River Stormwater Committee members

Measurable goal(s): Letter – sent to 130 landscaping companies in the region

Message dates: Letter - sent June 6, 2024

Message completed for: Appendix F requirements √ Appendix H Requirements √

Was message different than what proposed in your NOI/SWMP? Yes No √

If yes, describe why the change was made: N/A

Proper management of pet waste

Summer messaging was combined with annual messaging requirements for bacteria and pathogens. See description in section 2 above.

Proper disposal of leaf litter

As noted above, the notice regarding administrative continuance of the existing MS4 permit did not get posted/distributed in time for PVPC staff to help communities with this particular annual requirement in Year 6. In past years and in this current Year 7, PVPC and members have and will exceed this requirement to compensate. Following are the related messaging activities in Year 5 and the planned messaging activities for Year 7.

For Year 5, PVPC and members communities went above and beyond messaging requirements for both the residential and commercial audiences.

For the residential audience in Year 5, PVPC worked with the *Be a Leaf Hero* social media posts developed by the Cape Cod Commission, subsequently customized for the Connecticut River Stormwater Committee. Messaging to the residential audience included the following:

- Slides displayed by local cable access television stations
- A regionally posted social media message, and
- A flyer for posting on member webpages


All three messaging elements included a "call to action," providing a link to a series of tips and more in-depth content on the *Think Blue Connecticut River* website. The flyer included a link to locations for proper disposal of leaves and yard waste in each community. See website page at: https://thinkblueconnecticutriver.org/be-a-leaf-hero/. The content seeks to promote better practices with leaf litter and build understanding about potential contamination of stormwater with leaf litter.



Above are the two slides provided to cable access television stations in the region.



This flyer, which includes a link to a list of locations for proper disposal of leaves, was provided for members to post on municipal websites.

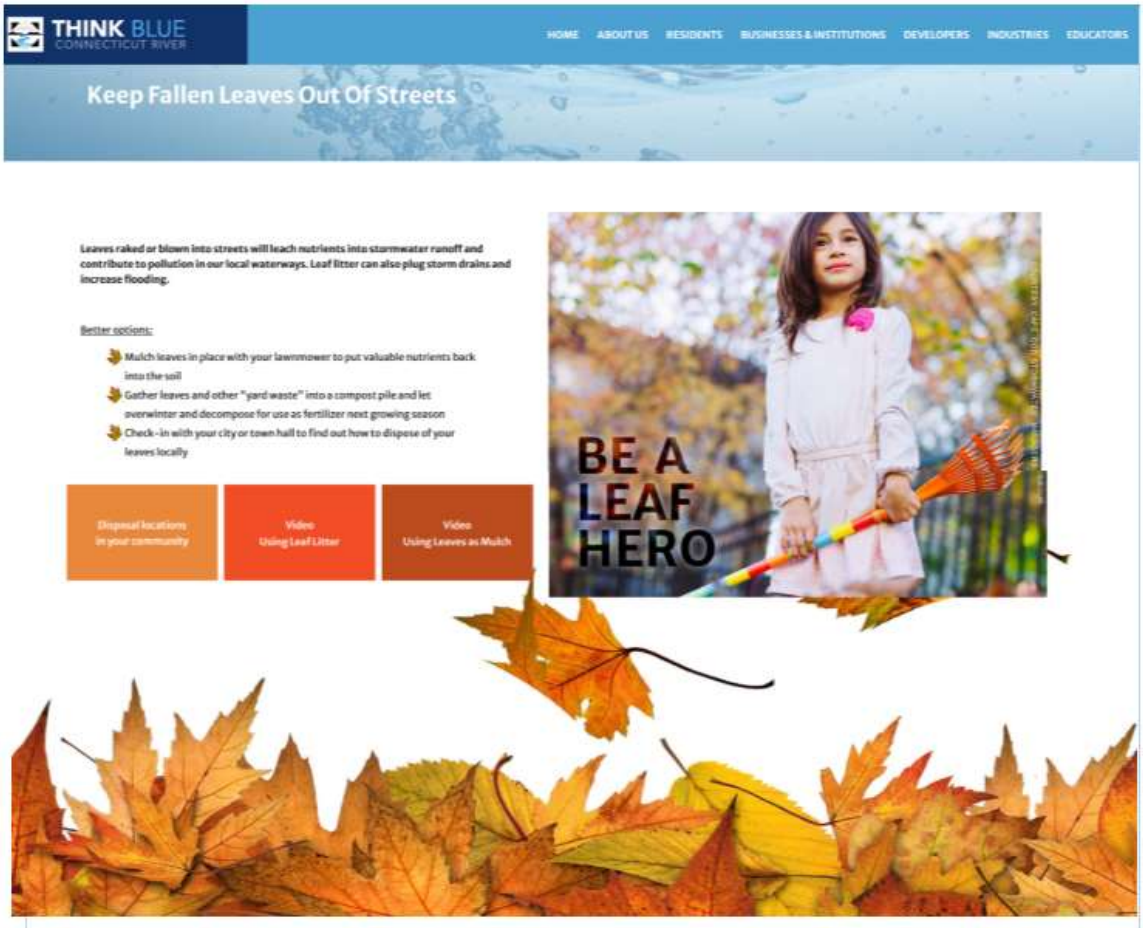

Above is the Think Blue Connecticut River website landing page on leaf litter, where social media clicks take the audience to additional information, including a list of disposal locations in Stormwater Committee communities and two instructional videos.

For the business and commercial audience in Year 5, PVPC issued a letter to reach 145 landscaping and landcare companies in the region with best practices messaging on disposal of leaf letter. Signed by the Committee Chair and Co-chair, the letter promoted several key best practices:

- Keep leaves off of driveways and roadways where they can easily wash into storm drains and contribute to higher nutrient flows during the fall season.
- Use a mulching mower. By mulching the leaves into turf aeas, you avoid having to rake/blow and bag and you offer a way to manage autumn leaves while providing clients with free fertilizer. Mulched leaves recycle nutrients and reduce the overall need for applied fertilizer, which can help to reduce nutrient loading for local rivers, streams, and lakes.
- Alternatively, if your client has an existing compost pile, you can recommend that they consider allowing you to add leaves to the pile. Leaves provide a critically important element (carbon) to the composting process, making for a more soil enriching product to be used in the next growing season. Be sure compost piles are located away from streams, lakes, or storm drains as these decomposing materials and nutrients could easily reach these water resources.

CONNECTICUT RIVER

Stormwater Committee

October 17, 2022

Hello professional landscaper,

Town of Agawam
Town of Belchertown
City of Chicopee
Town of East Longmeadow
City of Easthampton
Town of Granby
Town of Hadley
City of Holyoke
Town of Longmeadow
Town of Ludlow
City of Northampton
Town of Palmer
Town of South Hadley
Town of Southampton
Town of Southwick
City of Springfield
Town of West Springfield
City of Westfield
Town of Wilbraham
University of Massachusetts
Pioneer Valley Planning Commission

As you may know, many communities here in the Pioneer Valley are subject now to more stringent federal stormwater permit requirements. This permit requires communities to reduce contaminated storm flows to local rivers, streams, and lakes.

Why should you care as a professional landscaper?

Many lawn care practices can contribute to storm flows that are especially high in nutrients. Improper use and disposal of fertilizers, leaves, and grass clippings, can put nitrogen and phosphorous into these storm flows that enter local waters.

Under the Clean Water Act, we have made important strides toward fishable and swimmable waters, but we still have some distance to go. Do your part and learn more about best land care practices. To be sure, these are shifts in practice that will involve your client as well. To that end, our group has posted information for property owners on better management practices. See: www.thinkblueconnecticutriver.org/be-a-leaf-hero/ For your work this fall, you might start by considering the following:

- Keep leaves off of driveways and roadways where they can easily wash into storm drains and contribute to higher nutrient flows during the fall season.
- Use a mulching mower. By mulching the leaves into the lawn, you avoid having to rake/blow and bag and you offer a way to manage autumn leaves while providing your client with free fertilizer. Mulched leaves put nutrients back into the ground and reduce the overall need for more soluble fertilizer products, which present greater problems for our local waterways.
- Alternatively, if your client has an existing compost pile, you can recommend that they consider allowing you to add leaves to the pile. Leaves provide a critically important element (carbon) to the composting process, making for a more soil enriching product to be used in the next growing season. Be sure compost piles are located away from streams, lakes, or storm drains as these decomposing materials and nutrients could easily leach to these water resources.

Thank you for considering these better land care practices for leaf litter. We will continue to reach out to you as part of our stormwater permit compliance work.

Our facilitator, Patty Gambarini at the Pioneer Valley Planning Commission, would be happy to hear from you about your thoughts on ways to improve leaf litter practice in the region. What are your needs around this? Please contact her at: pgambarini@pvpc.org.

Sincerely,

Joseph Kietner, Committee Chairman
Stormwater Coordinator, City of Westfield

Randal Brown, Committee Vice Chair
Public Works Director, Town of Southwick

Above is the letter sent to 145 landscaping companies in the region.

For Year 7, PVPC and its members will update and repeat all messaging on proper disposal of leaf litter to both audiences as provided in Year 5. Given the election season this fall, however, there will be no related social media messaging. In past election seasons, there has been heightened security around social media and the work to get through barriers to post has been extremely time consuming. With the U.S. presidential election this fall, it is anticipated that these issues will only be compounded.

Demonstration BMP 40% Preliminary Design Drawings


September 2024

TOWN OF SOUTHAMPTON, MASSACHUSETTS

MS4 YEAR 6 COMPLIANCE

40% PRELIMINARY DESIGN
SEPTEMBER 2024

LIST OF DRAWINGS	
SHEET NUMBER	**DRAWING TITLE**
G-001	COVER
G-002	LEGEND & ABBREVIATIONS
G-003	GENERAL NOTES
C-101	EXISTING CONDITIONS AND SITE PREPARATION PLAN
C-102	PROPOSED CONDITIONS
C-501	DETAILS - 1
C-502	DETAILS - 2

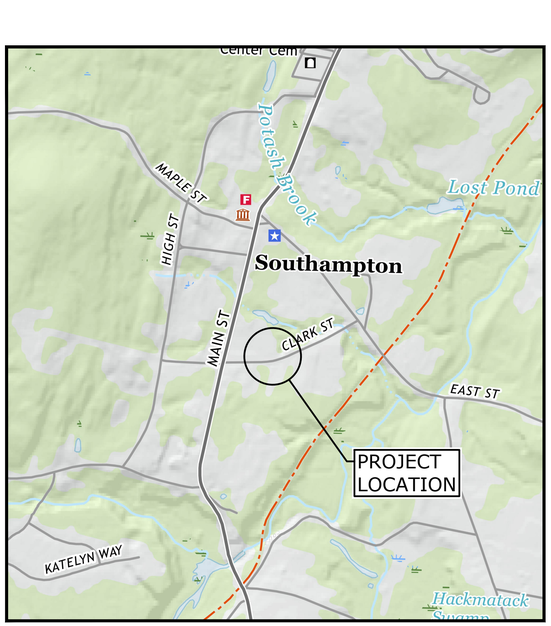

LOCATION MAP
SCALE: 1" = 1000'

PREPARED BY:

Tighe&Bond

PREPARED FOR:
TOWN OF SOUTHAMPTON
RANDALL KEMP, HIGHWAY SUPERINTENDENT

THIS DOCUMENT IS RELEASED TEMPORARILY FOR PROGRESS REVIEW ONLY. IT IS NOT INTENDED FOR BIDDING OR CONSTRUCTION PURPOSES.

COMPLETE SET 7 SHEETS

Last Saved: 9/10/2024
Plotted: 09/12/2024 12:03pm By: TMcSparren
Tighe & Bond: J:\SS\SS005 Southampton\026 - MS4 Year 6 Compliance\Drawings\AutoCAD\Sheet\SS005-026 Cover.dwg

LEGEND

DESCRIPTION	EXISTING	PROPOSED
PROPERTY LINE	℄ ℄	
PROPERTY LINE ADJACENT		
RIGHT-OF-WAY LINE		
EASEMENT LINE		
LIMITS OF WORK		
INTERMEDIATE CONTOURS		
INDEX CONTOURS	25	25
SPOT GRADE	X 141.2	+ 32.0
MAGNITUDE & DIRECTION OF SLOPE		0.0%
STORM DRAIN	SD SD	SD
STORM UNDERDRAIN		UD
GRAVITY SANITARY SEWER	SS SS	SS SS
SANITARY SEWER FORCE MAIN	SFM	SFM
SANITARY SEWER LOW PRESSURE	SSLP SSLP	SSLP
SANITARY SEWER COMBINED	COMB	COMB
WATER SERVICE	W W	W W
POTABLE WATER	PW	PW
FIRE SERVICE		F
HIGH PRESSURE FIRE SERVICE		F-HP
UNDERGROUND ELECTRIC	E E	E
PRIMARY ELECTRIC SERVICE	PE	PE
SECONDARY ELECTRIC	SE	SE
OVERHEAD ELECTRIC	OE OE	OE
TELEPHONE SERVICE	T T	T
TEL-DATA SERVICE	T–D T–D	T-D
COMMUNICATIONS SERVICE	T–C T–C	T-C
CABLE TV SERVICE	CTV CTV	CTV
GAS SERVICE	G G	G
CHILLED WATER RETURN	CWR CWR	CWR
CHILLED WATER SUPPLY	CWS CWS	CWS
HOT WATER RETURN	HWR HWR	HWR
HOT WATER SUPPLY	HWS HWS	HWS
STEAM CONDENSATE	C C	C
LOW PRESSURE STEAM	LPS LPS	LPS
MEDIUM PRESSURE STEAM	MPS MPS	MPS
HIGH PRESSURE STEAM	HPS HPS	HPS
OXYGEN SERVICE		O
OVERHEAD UTILITY (UNSPECIFIED)	OHW OHW	
CURB		
EDGE OF PAVEMENT		
DIRT ROAD		
SIDEWALK		
RETAINING WALL		
STONE WALL		
FENCE - UNSPECIFIED	X X X	X X X
FENCE - CHAIN LINK		
FENCE - WOOD POST		
GUARDRAIL		
METAL BEAM RAIL		
TRAIN TRACKS		
STORM DRAIN STRUCTURES	MANHOLE D CATCH BASIN	MANHOLE AREA DRAIN CATCH BASIN
SANITARY SEWER STRUCTURES	MANHOLE S TANK	MANHOLE TANK
WATER SERVICE STRUCTURES	HYDRANT MANHOLE W VALVE	HYDRANT MANHOLE W VALVE
GAS SERVICE STRUCTURES	MANHOLE G VALVE GG	MANHOLE G VALVE
ELECTRIC SERVICE STRUCTURES	UTILITY CO. POLE # MANHOLE E LIGHT	UTILITY CO. POLE # MANHOLE E LIGHT
TELECOMMUNICATIONS MANHOLE	T	T
TREELINE		
TREE	EVERGREEN DECIDUOUS STUMP	EVERGREEN DECIDUOUS

ABBREVIATIONS

ABDN('D)	ABANDON(ED)
AC	ASBESTOS CEMENT PIPE
BC	BITUMINOUS CURB
BFP	BACK FLOW PREVENTOR
BIT	BITUMINOUS
BL	BASELINE
BLDG	BUILDING
BND	BOUND
BOC	BOTTOM OF CURB
BOT	BOTTOM
BS	BOTTOM OF STEP
BW	BOTTOM OF WALL
CATV	CABLE TELEVISION
CB	CATCH BASIN
CCW	CEMENT CONCRETE WALK
CEM	CEMENT
CI	CAST IRON PIPE
CL	CENTERLINE
CLF	CHAIN LINK FENCE
CO	CLEAN OUT
CONC	CONCRETE
CPP	CORRUGATED POLYETHYLENE PIPE
CY	CUBIC YARD
DH	DRILL HOLE
DI	DUCTILE IRON PIPE
DIA	DIAMETER
DMH	DRAIN MANHOLE
E	EAST
EF	EACH FACE
EG	EXISTING GRADE
EL/ELEV	ELEVATION
ELEC	ELECTRIC
EMH	ELECTRIC MANHOLE
EOP	EDGE OF PAVEMENT
EW	EACH WAY
EXIST	EXISTING
FES	FLARED END SECTION
FF	FINISH FLOOR
FM	FORCE MAIN
G	GAS
GG	GAS GATE
GRAN	GRANITE
HC	HANDICAP
HDPE	HIGH DENSITY POLYETHYLENE
HMA	HOT MIX ASPHALT
HYD	HYDRANT
IN	INCHES
INV	INVERT
IP	IRON PIN
L	LENGTH OF CURB
LP	LIGHT POLE
LT	LEFT
MAX	MAXIMUM
MH	MANHOLE
MIN	MINIMUM
MISC	MISCELLANEOUS
MON	MONUMENT
MJ	MECHANICAL JOINT

ABBREVIATIONS CONT'D

N	NORTH
NITC	NOT IN THIS CONTRACT
NTS	NOT TO SCALE
N/A	NOT APPLICABLE
N/F	NOW OR FORMERLY
OC	ON CENTER
OCS	OUTLET CONTROL STRUCTURE
OH	OVERHEAD
PB	PLANT BED
PC	POINT OF CURVATURE
PCC	POINT OF COMPOUND CURVATURE
PCPP	PERFORATED CORRUGATED POLYETHYLENE PIPE
PERF	PERFORATED
PI	POINT OF INTERSECTION
PRC	POINT OF REVERSE CURVATURE
PROT	PROTECT
PSF	POUNDS PER SQUARE FOOT
PSI	POUNDS PER SQUARE INCH
PT	POINT OF TANGENCY
PVC	POLYVINYLCHLORIDE
PVMT	PAVEMENT
R	RADIUS
RCP	REINFORCED CONCRETE PIPE
RD	ROOF DRAIN
REV	REVISION
ROW	RIGHT OF WAY
RT	RIGHT
R&D	REMOVE AND DISPOSE
R&R	REMOVE AND RESET
R&S	REMOVE AND STACK
S	SOUTH
SAN	SANITARY
SCH	SCHEDULE
SF	SQUARE FOOT
SMH	SEWER MANHOLE
SS	STAINLESS STEEL
STA	STATION
STL	STEEL
STRM	STORM
T	TANGENT LENGTH
TC	TOP OF CURB
TEL	TEL-DATA
TP	TEST PIT
TS	TOP OF STEP
TW	TOP OF WALL
TYP	TYPICAL
UP	UTILITY POLE
W	WATER
WG	WATER GATE
WV	WATER VALVE
XFMR	TRANSFORMER

LEGEND

RESOURCE AREAS
VEGETATED WETLAND LIMIT
TOP OF BANK
MEAN ANNUAL HIGH WATER
LAND SUBJECT TO FLOODING
100-FOOT BUFFER ZONE
200-FOOT RIVERFRONT AREA
LOCAL RESOURCE AREA
LOCAL BUFFER ZONE - 1
LOCAL BUFFER ZONE - 2
WETLANDS WATER COURSE
WETLAND FLAG

WF

LEGEND

DEMOLITION / GEOTECHNICAL
EROSION & SEDIMENT CONTROL
COFFERDAM
TURBIDITY CURTAIN
UTILITY TO BE ABANDONED
UTILITY TO BE DEMOLISHED
ITEM TO BE DEMOLISHED
TEST PIT
MONITORING WELL
BORING

Tighe&Bond
53 Southampton Road
Westfield, MA 01085
(413) 562-1600

PRELIMINARY DESIGN NOT FOR CONSTRUCTION

THIS DOCUMENT IS RELEASED TEMPORARILY FOR PROGRESS REVIEW ONLY. IT IS NOT INTENDED FOR BIDDING OR CONSTRUCTION PURPOSES.

MS4 Year 6 Compliance

Town of Southampton

Southampton, Massachusetts

MARK	DATE	DESCRIPTION

PROJECT NO:	S5005-026
DATE:	09/2024
FILE:	S5005-26 General-Notes.dwg
DRAWN BY:	AAL
DESIGNED/CHECKED BY:	JEC
APPROVED BY:	TJA

LEGEND & ABBREVIATIONS

SCALE: NO SCALE

G-002
SHEET 2 OF 6

Last Saved: 9/10/2024
Plotted: 09/10/2024 12:03pm By: TM-Spanton
Tighe & Bond:J:\S5005 Southampton\026 - MS4 Year 6 Compliance\Drawings\AutoCAD\Sheet\S5005-26 General-Notes.dwg

BASE PLAN NOTES

1. THE EXISTING CONDITIONS INFORMATION SHOWN ON THE DRAWINGS IS BASED ON THE FOLLOWING:
   - SURVEY DRAWINGS PROVIDED BY SHERMAN & FRYDRYK TITLED TOPOGRAPHIC PLAN CLARK STREET AND DATED MAY 21, 2024
   - DRAWINGS PROVIDED BY LOCAL UTILITY COMPANIES
2. THE ACCURACY AND COMPLETENESS OF SUBSURFACE INFORMATION (E.G., EXISTING UTILITIES) SHOWN ON THESE DRAWINGS IS NOT GUARANTEED AND SOME SUBSURFACE INFORMATION MAY NOT BE SHOWN. DETERMINE THE LOCATIONS AND ELEVATIONS OF ALL SUBSURFACE FEATURES WHICH MAY AFFECT CONSTRUCTION OPERATIONS BY TEST PIT OR OTHER METHODS, AS NECESSARY TO PREVENT DAMAGE TO UTILITIES AND OTHER SUBSURFACE FEATURES, AND/OR INTERRUPTIONS IN UTILITY SERVICE. PROVIDE DATA COLLECTED THROUGH THESE INVESTIGATIONS TO THE ENGINEER PRIOR TO CONSTRUCTING THE PROPOSED IMPROVEMENTS.
3. THE DRAWINGS ARE BASED ON THE FOLLOWING DATUMS: HORIZONTAL NAD83 ; VERTICAL NAVD88
4. THE EXISTING CONDITIONS SHOWN ARE APPROXIMATE. FIELD VERIFY EXISTING CONDITIONS.
5. THE PROPERTY LINES SHOWN ON THE DRAWINGS ARE APPROXIMATE AND ARE NOT BASED ON DEED OR PLAN RESEARCH.

GENERAL NOTES

1. NOTIFY DIGSAFE AT 1-888-344-7233 AND OTHER UTILITY OWNERS IN THE AREA NOT ON THE DIGSAFE LIST AT LEAST 72 HOURS PRIOR TO ANY DIGGING, TRENCHING, ROCK REMOVAL, DEMOLITION, BORING, BACKFILLING, GRADING, LANDSCAPING, OR ANY OTHER EARTH MOVING OPERATIONS.
2. LOCATIONS OF EXISTING UTILITIES ARE APPROXIMATE. IN ADDITION, SOME UTILITIES MAY NOT BE SHOWN. DETERMINE THE EXACT LOCATION OF UTILITIES BY TEST PIT OR OTHER METHODS, AS NECESSARY TO PREVENT DAMAGE TO UTILITIES AND/OR INTERRUPTIONS IN UTILITY SERVICE. PERFORM TEST PIT EXCAVATIONS AND OTHER INVESTIGATIONS TO LOCATE UTILITIES, AND PROVIDE THIS INFORMATION TO THE ENGINEER, PRIOR TO CONSTRUCTING THE PROPOSED IMPROVEMENTS. LOCATE ALL EXISTING UTILITIES TO BE CROSSED BY HAND EXCAVATION.
3. NOT ALL OF THE UTILITY SERVICES TO BUILDINGS ARE SHOWN. THE CONTRACTOR SHALL ANTICIPATE THAT EACH PROPERTY HAS SERVICE CONNECTIONS FOR THE VARIOUS UTILITIES.
4. BOLD TEXT AND LINES INDICATE PROPOSED WORK. LIGHT TEXT AND LINES INDICATE APPROXIMATE EXISTING CONDITIONS.
5. TIGHE & BOND ASSUMES NO RESPONSIBILITY FOR ANY ISSUES, LEGAL OR OTHERWISE, RESULTING FROM CHANGES MADE TO THESE DRAWINGS WITHOUT WRITTEN AUTHORIZATION FROM TIGHE & BOND.
6. EXCAVATE ADDITIONAL TEST PITS TO LOCATE EXISTING UTILITIES AS DIRECTED OR APPROVED BY THE ENGINEER.
7. NOTIFY THE ENGINEER OF ANY UTILITIES IDENTIFIED DURING CONSTRUCTION THAT ARE NOT SHOWN ON THE DRAWINGS OR THAT DIFFER IN SIZE OR MATERIAL.
8. THE CONTRACTOR IS RESPONSIBLE FOR SITE SAFETY; COORDINATION WITH THE OWNER, ALL SUBCONTRACTORS, AND WITH OTHER CONTRACTORS WORKING WITHIN THE LIMITS OF WORK, THE MEANS AND METHODS OF CONSTRUCTING THE PROPOSED WORK.
9. OBTAIN, PAY FOR AND COMPLY WITH PERMITS, NOTICES AND FEES NECESSARY TO COMPLETE THE WORK. ARRANGE AND PAY FOR NECESSARY INSPECTIONS AND APPROVALS FROM THE JURISDICTIONAL AUTHORITIES.
10. SHORE UTILITY TRENCHES WHERE FIELD CONDITIONS DICTATE AND/OR WHERE REQUIRED BY LOCAL, STATE AND FEDERAL HEALTH AND SAFETY CODES.
11. FIELD VERIFY ALL EXISTING CONDITIONS PRIOR TO CONSTRUCTION. IF FIELD CONDITIONS ARE OBSERVED THAT VARY SIGNIFICANTLY FROM THOSE SHOWN ON THE DRAWINGS, IMMEDIATELY NOTIFY THE ENGINEER IN WRITING FOR RESOLUTION OF THE CONFLICTING INFORMATION.
12. PROTECT AND MAINTAIN ALL UTILITIES IN THE AREAS UNDER CONSTRUCTION DURING THE WORK. LEAVE ALL PIPES AND STRUCTURES WITHIN THE LIMITS OF THE CONTRACT IN A CLEAN AND OPERABLE CONDITION AT THE COMPLETION OF THE WORK. TAKE ALL NECESSARY PRECAUTIONS TO PREVENT SAND AND SILT FROM DISTURBED AREAS FROM ENTERING THE DRAINAGE SYSTEM.
13. NOTIFY THE ENGINEER IN WRITING OF ANY CONFLICT, ERROR, AMBIGUITY, OR DISCREPANCY WITH THE PLANS OR BETWEEN THE PLANS AND ANY APPLICABLE LAW, REGULATION, CODE, STANDARD SPECIFICATION, OR MANUFACTURER'S INSTRUCTIONS.
14. THE CONTRACTOR IS RESPONSIBLE FOR SUPPORT OF EXISTING UTILITIES AND REPAIR OR REPLACEMENT COSTS OF UTILITIES DAMAGED DURING CONSTRUCTION, WHETHER ABOVE OR BELOW GRADE. REPLACE DAMAGED UTILITIES IMMEDIATELY AT NO ADDITIONAL COST TO THE OWNER AND AT NO COST TO THE PROPERTY OWNER.
15. TAKE NECESSARY MEASURES AND PROVIDE CONTINUOUS BARRIERS OF SUFFICIENT TYPE, SIZE, AND STRENGTH TO PREVENT ACCESS TO ALL WORK AND STAGING AREAS AT THE COMPLETION OF EACH DAYS WORK.
16. NO OPEN TRENCHES WILL BE ALLOWED OVER NIGHT. THE USE OF ROAD PLATES TO PROTECT THE EXCAVATION WILL BE CONSIDERED UPON REQUEST, BUT BACKFILLING IS PREFERRED.
17. THE CONTRACTOR IS RESPONSIBLE FOR ALL NECESSARY TRAFFIC CONTROL/SAFETY DEVICES TO ENSURE SAFE VEHICULAR AND PEDESTRIAN ACCESS THROUGH THE WORK AREA, OR FOR SAFELY IMPLEMENTING DETOURS AROUND THE WORK AREA. PERFORM TRAFFIC CONTROL IN ACCORDANCE WITH THE CONTRACTOR'S APPROVED TRAFFIC CONTROL PLAN.
18. MAINTAIN EMERGENCY ACCESS TO ALL PROPERTIES WITHIN THE PROJECT AREA AT ALL TIMES DURING CONSTRUCTION.
19. WHEN WORKING IN THE ROAD, PROVIDE THE OWNER AND LOCAL FIRE/POLICE/SCHOOL AUTHORITIES A DETAILED PLAN OF APPROACH INDICATING METHODS OF PROPOSED TRAFFIC ROUTING ON A DAILY BASIS. PROVIDE COORDINATION TO ENSURE COMMUNICATION AND COORDINATION BETWEEN THE OWNER, CONTRACTOR AND LOCAL FIRE/POLICE/SCHOOL AUTHORITIES THROUGHOUT THE CONSTRUCTION PERIOD.
20. REMOVE AND DISPOSE OF ALL CONSTRUCTION-RELATED WASTE MATERIALS AND DEBRIS IN STRICT ACCORDANCE WITH ALL APPLICABLE LOCAL, STATE, AND FEDERAL LAWS.
21. THE TERM "DEMOLISH" USED ON THE DRAWINGS MEANS TO REMOVE AND DISPOSE OF IN ACCORDANCE WITH LOCAL, STATE, AND FEDERAL REQUIREMENTS.
22. THE TERM "ABANDON" USED ON THE DRAWINGS MEANS TO LEAVE IN PLACE AND TAKE APPROPRIATE MEASURES TO DECOMMISSION AS SPECIFIED OR NOTED ON THE DRAWINGS.
23. ALL PROPOSED WORK MAY BE ADJUSTED IN THE FIELD BY THE OWNER'S PROJECT REPRESENTATIVE TO MEET EXISTING CONDITIONS.

EROSION CONTROL AND RESOURCE AREA PROTECTION NOTES

1. PROVIDE ALL EROSION CONTROL MEASURES SHOWN, SPECIFIED, REQUIRED BY PERMIT, AND/OR REQUIRED BY THE ENGINEER PRIOR TO ANY CONSTRUCTION OR IMMEDIATELY UPON REQUEST. MAINTAIN SUCH CONTROL MEASURES UNTIL FINAL SURFACE TREATMENTS ARE IN PLACE AND/OR UNTIL PERMANENT VEGETATION IS ESTABLISHED. INSPECT AFTER EACH RAINSTORM AND DURING MAJOR STORM EVENTS TO CONFIRM THAT ALL SEDIMENTATION AND EROSION CONTROL MEASURES REQUIRED ARE IN PLACE AND EFFECTIVE.
2. INSTALL SILT SACKS OR OTHER APPROVED SEDIMENTATION BARRIERS IN/AT ALL CATCH BASINS IN THE PROJECT AREA.
3. COMPACT, STABILIZE, AND LOAM AND SEED SIDE SLOPES, SHOULDER AREAS AND DISTURBED VEGETATED AREAS IN ACCORDANCE WITH THE CONTRACT DOCUMENTS AND AS REQUIRED BY PERMITS. GRADE SIDE SLOPES, SHOULDER AREAS AND DISTURBED VEGETATED AREAS TO A MAXIMUM SLOPE OF 3 HORIZONTAL TO 1 VERTICAL (3H:1V), WHERE POSSIBLE. PROVIDE BIODEGRADABLE EROSION CONTROL BLANKETS TO PREVENT EROSION WHERE SLOPES ARE STEEPER THAN 3H:1V.
4. SETTLE OR FILTER ALL SILT-LADEN WATER FROM DEWATERING ACTIVITIES IN A SEDIMENTATION OR FILTER BAG TO REMOVE SEDIMENTS PRIOR TO RELEASE USING A SEDIMENTATION OR FILTER BAG LOCATED DOWN-GRADIENT OF THE DEWATERED AREA.
5. REMOVE AND PROPERLY DISPOSE OF SILT TRAPPED AT BARRIERS IN UPLAND AREAS OUTSIDE BUFFER ZONES. REMOVE MATERIALS DEPOSITED IN ANY TEMPORARY SETTLING BASINS AT THE COMPLETION OF THE PROJECT. RESTORE ALL DISTURBED AREAS TO THEIR PRECONSTRUCTION CONDITION.
6. SWEEP, COLLECT, REMOVE AND DISPOSE OF ANY SEDIMENT TRACKED ONTO PUBLIC RIGHT-OF-WAYS AT THE END OF EACH DAY.
7. LOAM AND SEED ALL DISTURBED VEGETATED AREAS TO ESTABLISH COVER AND STABILIZATION AS SOON AS POSSIBLE FOLLOWING DISTURBANCE.
8. MAINTAIN AN ADDITIONAL SUPPLY OF EROSION CONTROL MEASURES ON-SITE FOR EMERGENCY REPAIRS.
9. STORE FUEL, OIL, PAINT, OR OTHER HAZARDOUS MATERIALS IN A SECONDARY CONTAINER AND REMOVE TO A SECURE LOCKED AND COVERED AREA DURING NON-WORK HOURS.
10. PROVIDE A SUPPLY OF ABSORBENT SPILL RESPONSE MATERIALS SUCH AS BOOMS, BLANKETS, AND OIL ABSORBENT MATERIALS AT THE CONSTRUCTION SITE AT ALL TIMES TO CLEAN UP POTENTIAL SPILLS OF HAZARDOUS MATERIALS. IMMEDIATELY REPORT SPILLS OF HAZARDOUS MATERIALS TO THE STATE ENVIRONMENTAL AGENCY AND THE MUNICIPALITY WHERE THE WORK IS OCCURRING.

SURFACE RESTORATION NOTES

1. ALL PAVEMENT DAMAGED BY THE CONTRACTOR'S OPERATIONS SHALL BE REPLACED IN ACCORDANCE WITH THE CONTRACT DOCUMENTS.
2. PROVIDE SITE GRADING AT ACCESSIBLE SIDEWALK RAMPS, SIDEWALKS, AND BUILDING ENTRANCES THAT IS CONSISTENT WITH THE RELEVANT ACCESS REQUIREMENTS OF THE ARCHITECTURAL BARRIERS ACT (ABA), THE AMERICANS WITH DISABILITIES ACT (ADA), AND MA ARCHITECTURAL ACCESS BOARD REQUIREMENTS (AAB). SMALL CHANGES IN GRADE OVER RELATIVELY SHORT DISTANCES (E.G. AT PARKING SPACES, ACCESSIBLE ROUTES, AND RAMPS) MIGHT NOT BE CLEARLY DEPICTED WITHIN THE CONTOUR INTERVAL SHOWN. COMPLY WITH THE CRITERIA IN THESE STANDARDS. SELECT MAXIMUM SLOPE CRITERIA ARE REPRODUCED BELOW:

   - ACCESSIBLE PARKING STALL AND PASSENGER LOADING ZONE (ANY DIRECTION) SLOPE < 2.0%
   - LONGITUDINAL SLOPE ALONG ACCESSIBLE ROUTES < 5.0%
   - CROSS SLOPE ALONG ACCESSIBLE ROUTES < 2.0%

3. PROTECT PROJECT FEATURES (E.G., WALLS, FENCES, MAIL BOXES, SIGNS, SIDEWALKS, CURBING, STAIRS, WALKWAYS, TREES, ETC.) FROM DAMAGE DURING CONSTRUCTION, INCLUDING PROVIDING TEMPORARY SUPPORTS, WHEN APPROPRIATE.
4. IF REMOVAL OF PROJECT FEATURES IS REQUIRED IN ORDER TO PERFORM THE PROPOSED WORK, REMOVE THOSE SITE FEATURES ONLY UPON APPROVAL OF ENGINEER. REPLACE ALL REMOVED PROJECT FEATURES; NEW ITEMS SHALL BE EQUAL OR BETTER IN QUALITY AND CONDITION TO THE ITEMS REMOVED.
5. EXISTING SURVEY MONUMENTS DISTURBED BY THE CONTRACTOR SHALL BE REPLACED BY A LAND SURVEYOR LICENSED IN THE STATE IN WHICH THE WORK IS PERFORMED AT NO ADDITIONAL COST TO THE OWNER.
6. COORDINATE THE ADJUSTMENT OF EXISTING UTILITY STRUCTURES WITH EACH RESPONSIBLE UTILITY OWNER PRIOR TO RECONSTRUCTION AND/OR PAVING OPERATIONS. RAISE ALL STRUCTURES TO FINISHED GRADES PRIOR TO THE END OF THE CONSTRUCTION SEASON AND PRIOR TO FINISHED PAVING.
7. REPAIR DISTURBED PAVED SURFACES AT THE END OF EACH WORK WEEK, UNLESS OTHERWISE APPROVED/REQUIRED BY THE OWNER.
8. PLACE TEMPORARY BITUMINOUS CONCRETE PAVEMENT AT DISTURBED PORTLAND CEMENT CONCRETE SIDEWALKS AND DRIVEWAYS AT THE END OF EACH WORK WEEK, UNLESS OTHERWISE APPROVED/REQUIRED BY THE OWNER.
9. TRANSFER ALL TEMPORARY BENCHMARKS, AS NECESSARY.
10. ACCOMMODATE PEDESTRIAN TRAFFIC WHERE A SIDEWALK IS TO BE CLOSED FOR SAFETY. "SIDEWALK CLOSED HERE" SIGNS SHALL BE USED AT THE NEAREST SAFE INTERSECTION. SEE TRAFFIC CONTROL DETAILS FOR SIGN INFORMATION.
11. RESTORE ALL AREAS DISTURBED BY THE CONTRACTOR BEYOND THE PAYLINE LIMITS TO ORIGINAL CONDITIONS AT NO ADDITIONAL COST TO THE OWNER.
12. REGRADE ALL UNPAVED AREAS DISTURBED BY THE WORK AS REQUIRED. REPAIR/REPLACE PAVED SURFACES DISTURBED BY THE WORK IN-KIND, UNLESS OTHERWISE NOTED. RESTORE SURFACES TO EXISTING OR PROPOSED CONDITIONS AS INDICATED ON THE DRAWINGS.
13. PROVIDE A SMOOTH, FLUSH TRANSITION BETWEEN ALL NEW AND EXISTING PAVEMENTS AND WALKING SURFACES.

DRAINAGE SYSTEM IMPROVEMENTS NOTES

1. MANHOLES SHALL BE 48-INCH DIAMETER, UNLESS NOTED OTHERWISE.
2. ACTUAL LOCATION OF PROPOSED STORM DRAIN TERMINAL MANHOLES MAY BE ADJUSTED IN THE FIELD BASED ON THE LOCATION OF STORM DRAIN SERVICE CONNECTIONS.
3. MAINTAIN OPERATION OF DRAINAGE SYSTEM DURING CONSTRUCTION. PROVIDE BYPASS PUMPING OF DRAINAGE FLOWS AND/OR TEMPORARY CONNECTIONS, AS NECESSARY.
4. MAINTAIN A MINIMUM HORIZONTAL DISTANCE OF AT LEAST 10 FEET FROM ANY EXISTING OR PROPOSED WATER MAIN. IF SITE CONDITIONS PREVENT A HORIZONTAL SEPARATION OF 10 FEET, A LESSER DISTANCE WILL BE ALLOWED IF THE STORM DRAIN IS CONSTRUCTED IN A SEPARATE TRENCH WITH THE TOP OF THE STORM DRAIN AT LEAST 18 INCHES BELOW THE BOTTOM OF THE WATER MAIN.
5. WHENEVER A PROPOSED STORM DRAIN MUST CROSS A WATER MAIN, CONSTRUCT THE STORM DRAIN SO THE TOP OF THE STORM DRAIN IS AT LEAST 18 INCHES BELOW THE BOTTOM OF THE WATER MAIN. THE STORM DRAIN JOINTS SHALL BE EQUIDISTANT AND LOCATED AS FAR AWAY AS POSSIBLE FROM THE WATER MAIN JOINTS. WHEN THE PROPOSED STORM DRAIN CANNOT MEET THE ABOVE REQUIREMENTS, ENCASE THE PROPOSED STORM DRAIN IN CONCRETE.

Tighe&Bond
53 Southampton Road
Westfield, MA 01085
(413) 562-1600

PRELIMINARY DESIGN NOT FOR CONSTRUCTION

THIS DOCUMENT IS RELEASED TEMPORARILY FOR PROGRESS REVIEW ONLY. IT IS NOT INTENDED FOR BIDDING OR CONSTRUCTION PURPOSES.

MS4 Year 6 Compliance

Town of Southampton

Southampton, Massachusetts

MARK	DATE	DESCRIPTION


PROJECT NO:	S5005-026
DATE:	09/2024
FILE:	S5005-26 General-Notes.dwg
DRAWN BY:	AAL
DESIGNED/CHECKED BY:	JEC
APPROVED BY:	TJA

GENERAL NOTES

SCALE: NO SCALE

G-003
SHEET 3 OF 6

Last Saved: 9/10/2024
Printed: Sep 10, 2024 - 12:03pm By: TMcSperrin
Tighe & Bond: J:\S\S5005 Southampton\026 - MS4 Year 6 Compliance\Drawings\AutoCAD\Sheet\S5005-26 General-Notes.dwg

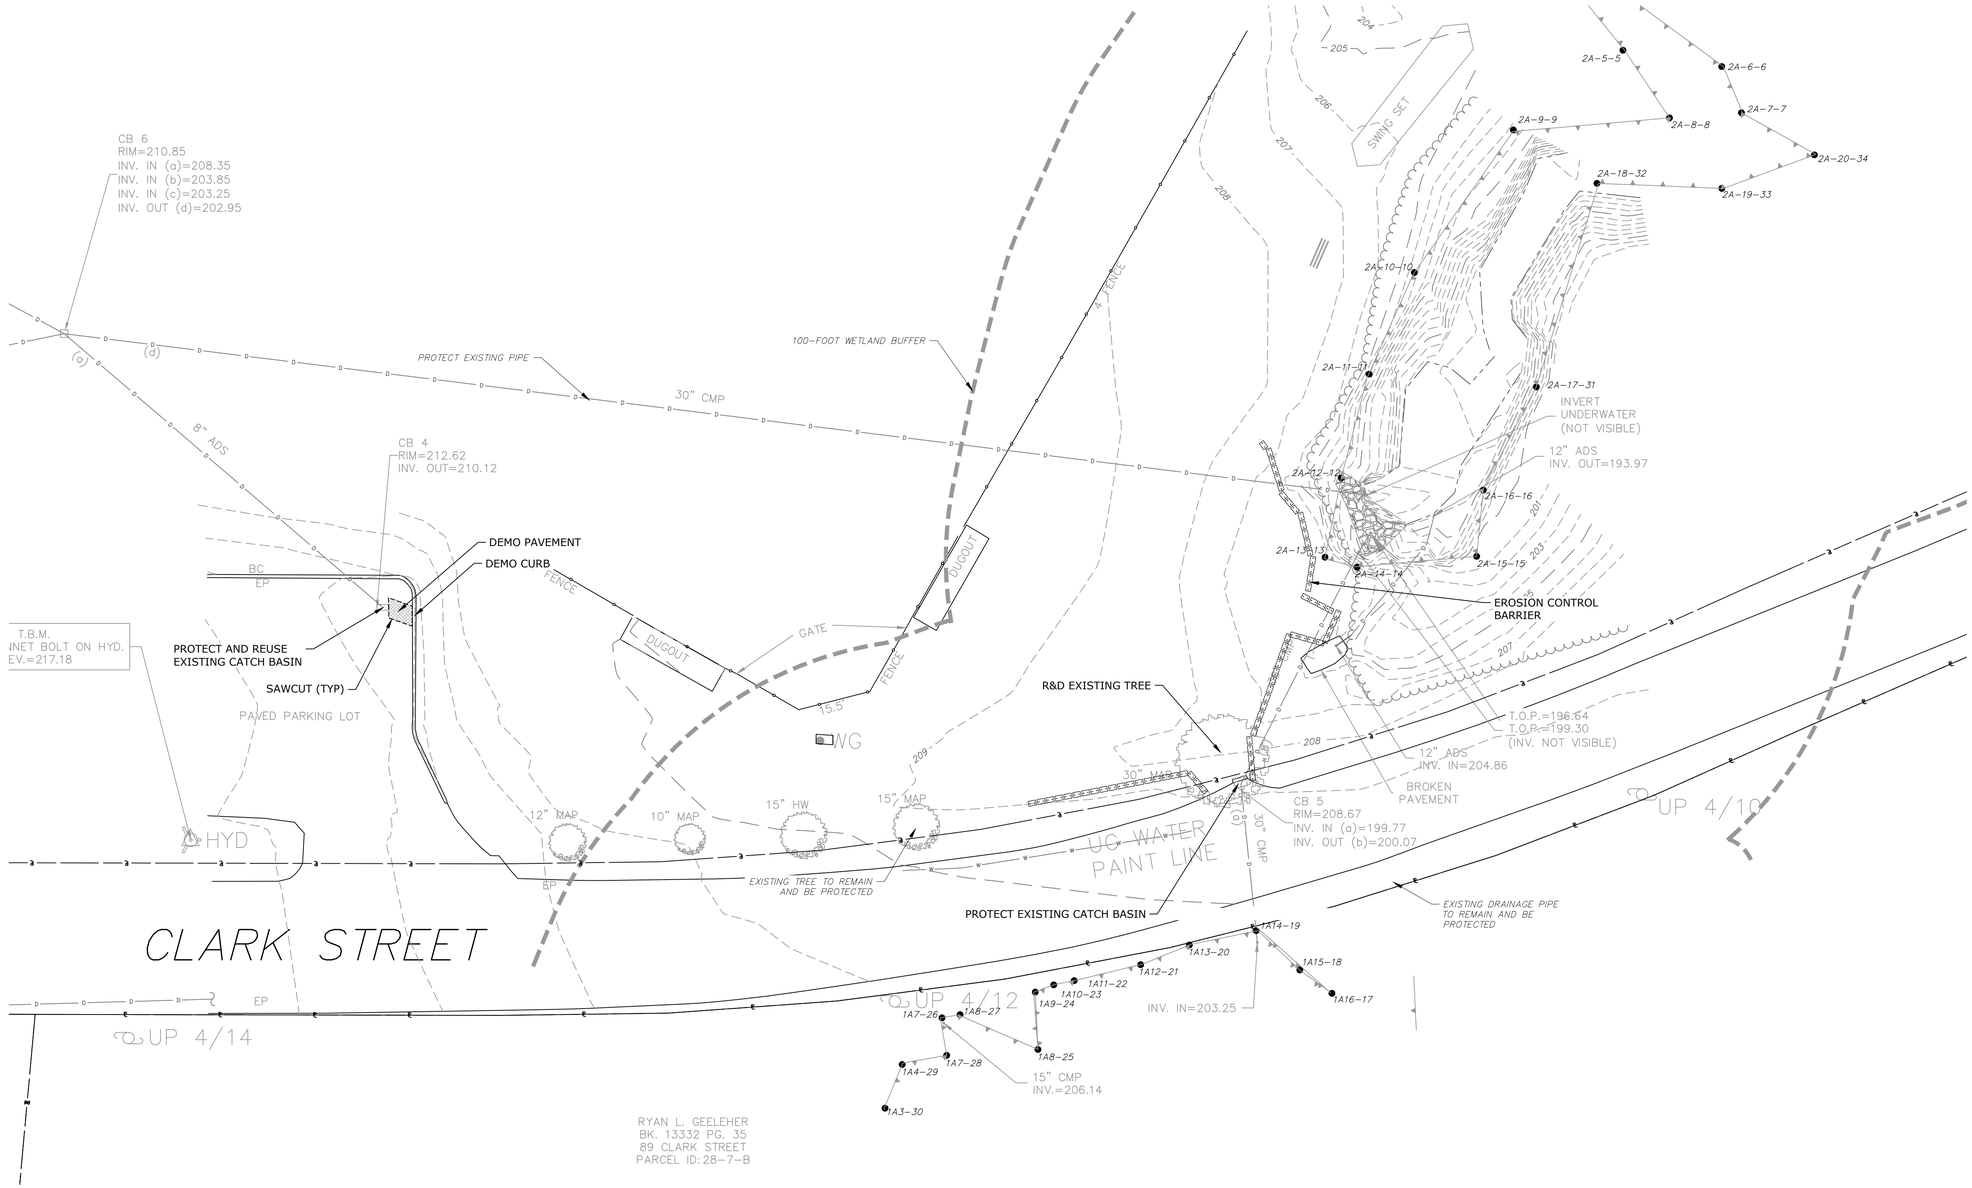

Tighe&Bond
53 Southampton Road
Westfield, MA 01085
(413) 562-1600

PRELIMINARY DESIGN NOT FOR CONSTRUCTION

THIS DOCUMENT IS RELEASED TEMPORARILY FOR PROGRESS REVIEW ONLY. IT IS NOT INTENDED FOR BIDDING OR CONSTRUCTION PURPOSES.

MS4 Year 6 Compliance

Town of Southampton

Southampton, Massachusetts

MARK	DATE	DESCRIPTION


PROJECT NO:	S5005-026
DATE:	09/2024
FILE:	S5005-026 Sheets.dwg
DRAWN BY:	JMF/AAL
DESIGNED/CHECKED BY:	JEC
APPROVED BY:	TJA

EXISTING CONDITIONS AND SITE PREPARATION PLAN

SCALE: 1" = 20'

C-101
SHEET 4 OF 7

Last Saved: 9/10/2024
Plotted: Oct 10, 2024 12:03pm By: TMcSorren
Tighe & Bond: J:\S\S5005 Southampton\026 - MS4 Year 6 Compliance\Drawings\AutoCAD\Sheet\S5005-026 Sheets.dwg

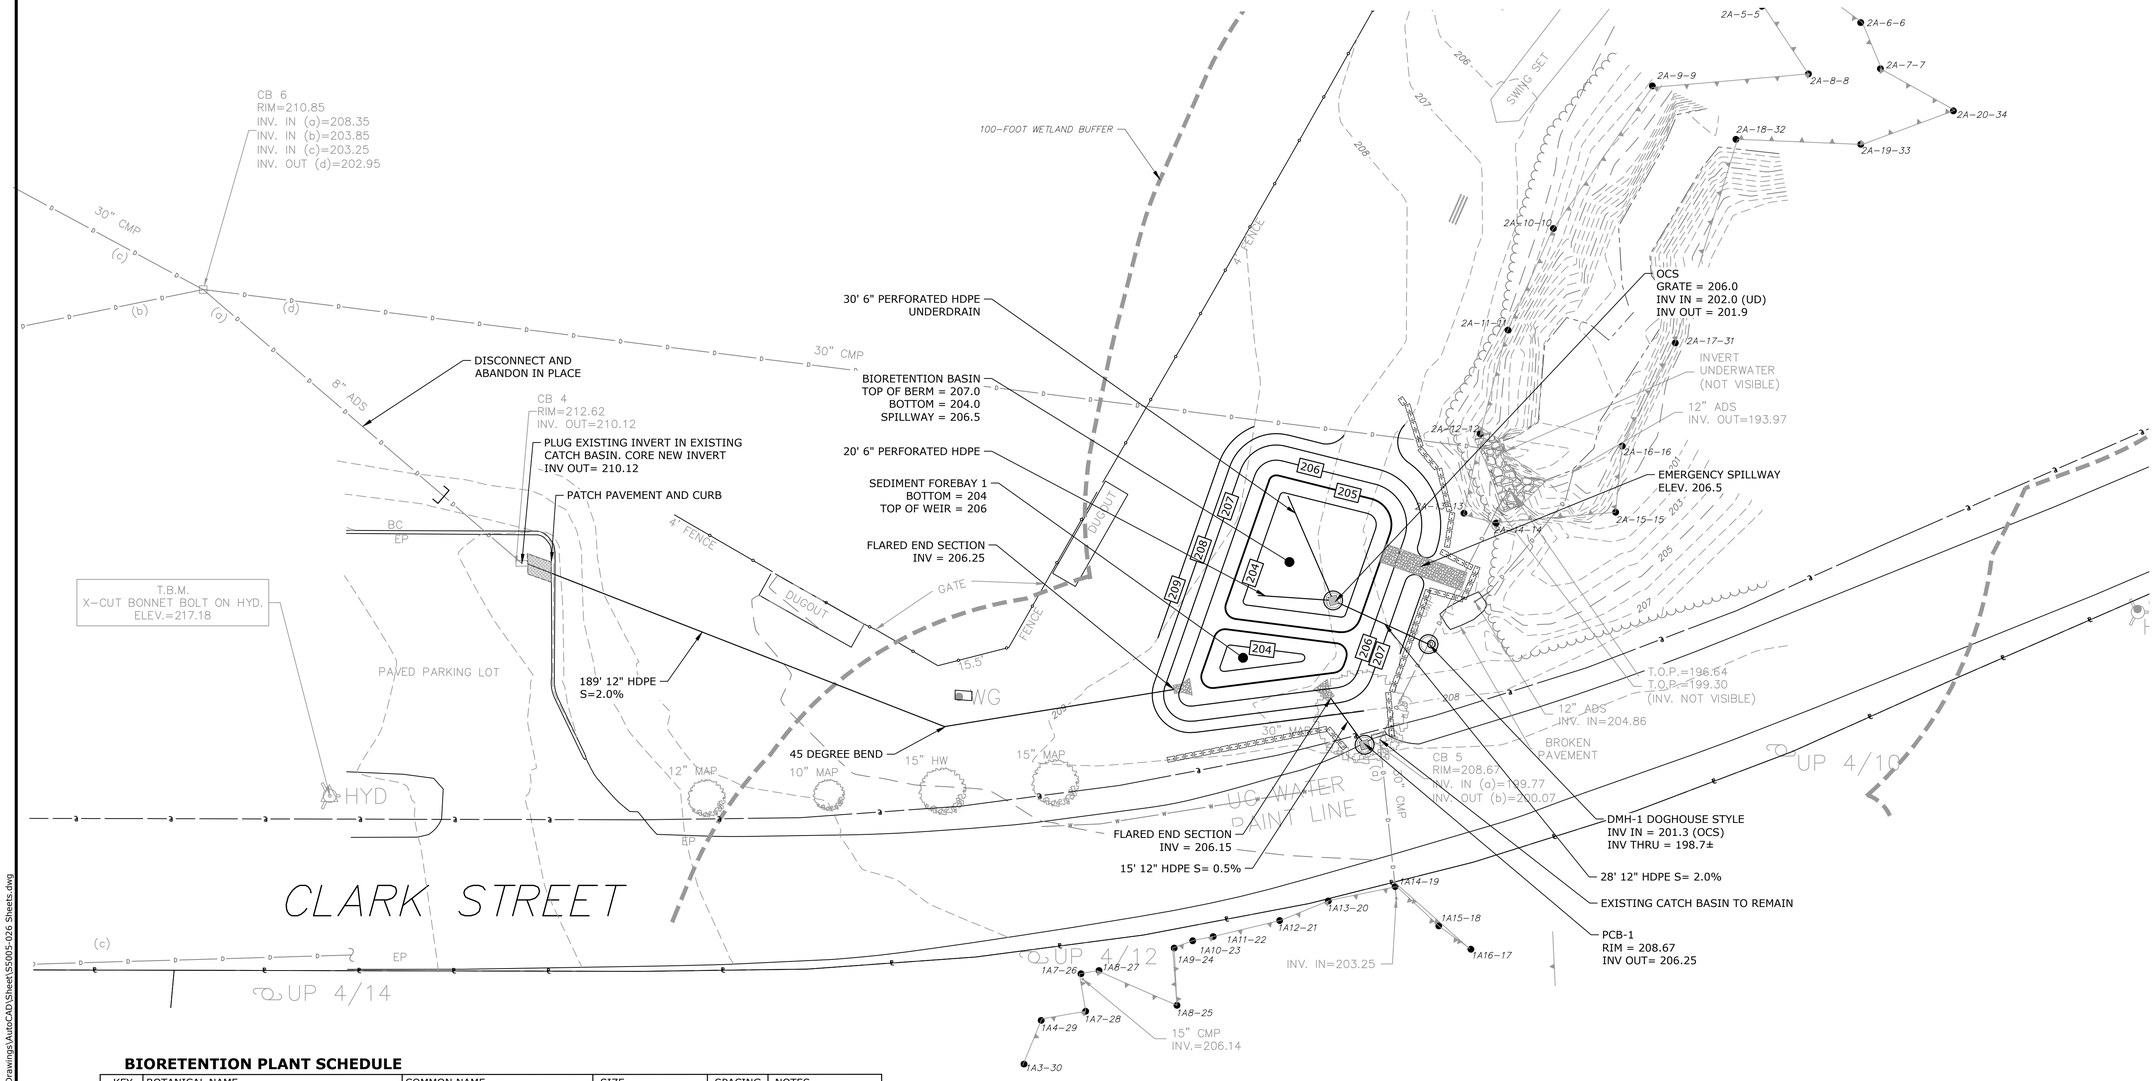

BIORETENTION PLANT SCHEDULE

KEY	BOTANICAL NAME	COMMON NAME	SIZE	SPACING	NOTES
SHRUBS					
AR DI	*ARUNCUS DIOICUS*	GOAT'S BEARD	#3 CONTAINER	3' O.C.	
CO SE	*CORNUS SERICEA*	RED OSIER DOGWOOD	#3 CONTAINER	5' O.C.	
HA VI	*HAMAMELIS VIRGINIANA*	WITCH HAZEL	#5 CONTAINER	10' O.C.	
IL VE A	*ILEX VERTICILLATA (M)*	WINTERBERRY	#3 CONTAINER	8' O.C.	
IL VE B	*ILEX VERTICILLATA (F)*	WINTERBERRY	#3 CONTAINER	8' O.C.	
RO PA	*ROSA PALUSTRIS*	SWAMP ROSE	#3 CONTAINER	5' O.C.	
SP AL	*SPIRAEA ALBA*	WHITE MEADOWSWEET	#3 CONTAINER	4' O.C.	
PERENNIALS, GRASSES & GROUNDCOVERS					
EUP MA	*EUPATORIUM MACULATUM*	SPOTTED JOE PYE WEED	#3 CONTAINER	48" O.C.	
JUN EF	*JUNCUS EFFUSUS*	COMMON RUSH	#1 CONTAINER	24" O.C.	
PAN VI	*PANICUM VIRGATUM*	SWITCHGRASS	#1 CONTAINER	24" O.C.	

NOTE:
1. PLANTS TO BE PROVIDED AT THE BOTTOM OF THE BIORETENTION BASIN

Tighe&Bond
53 Southampton Road
Westfield, MA 01085
(413) 562-1600

PRELIMINARY DESIGN NOT FOR CONSTRUCTION

THIS DOCUMENT IS RELEASED TEMPORARILY FOR PROGRESS REVIEW ONLY. IT IS NOT INTENDED FOR BIDDING OR CONSTRUCTION PURPOSES.

MS4 Year 6 Compliance

Town of Southampton

Southampton, Massachusetts

MARK	DATE	DESCRIPTION


PROJECT NO:	S5005-026
DATE:	09/2024
FILE:	S5005-026 Sheets.dwg
DRAWN BY:	JMF/AAL
DESIGNED/CHECKED BY:	JEC
APPROVED BY:	TJA

PROPOSED CONDITIONS

SCALE: 1" = 20'


C-102
SHEET 5 OF 7

Last Saved: 9/10/2024
Plot Date: Oct 01, 2024 12:03pm By: TMcSorren
Tighe & Bond: J:\S5005 Southampton\026 - MS4 Year 6 Compliance\Drawings\AutoCAD\Sheets\S5005-026 Sheets.dwg

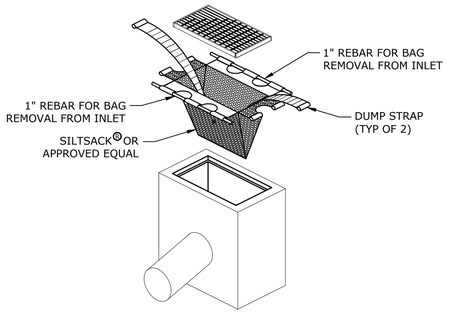

SILTSACK MANUFACTURED BY:
ACF ENFIRONMENTAL
2831 CARDWELL ROAD
RICHMOND, VIRGINIA 23237


SILTSACK® OR APPROVED EQUAL
NO SCALE

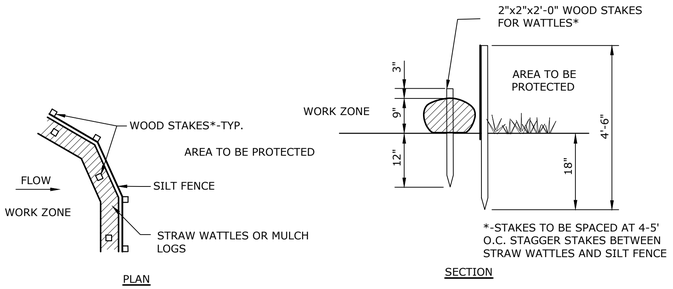


EROSION CONTROL BARRIER
NO SCALE

DIMENSIONS FOR "S"=1.0%


D	12"	18"
W1	6'	7'
W2	6'	10'
L	5'	5'
d_{avg}	3"	6"

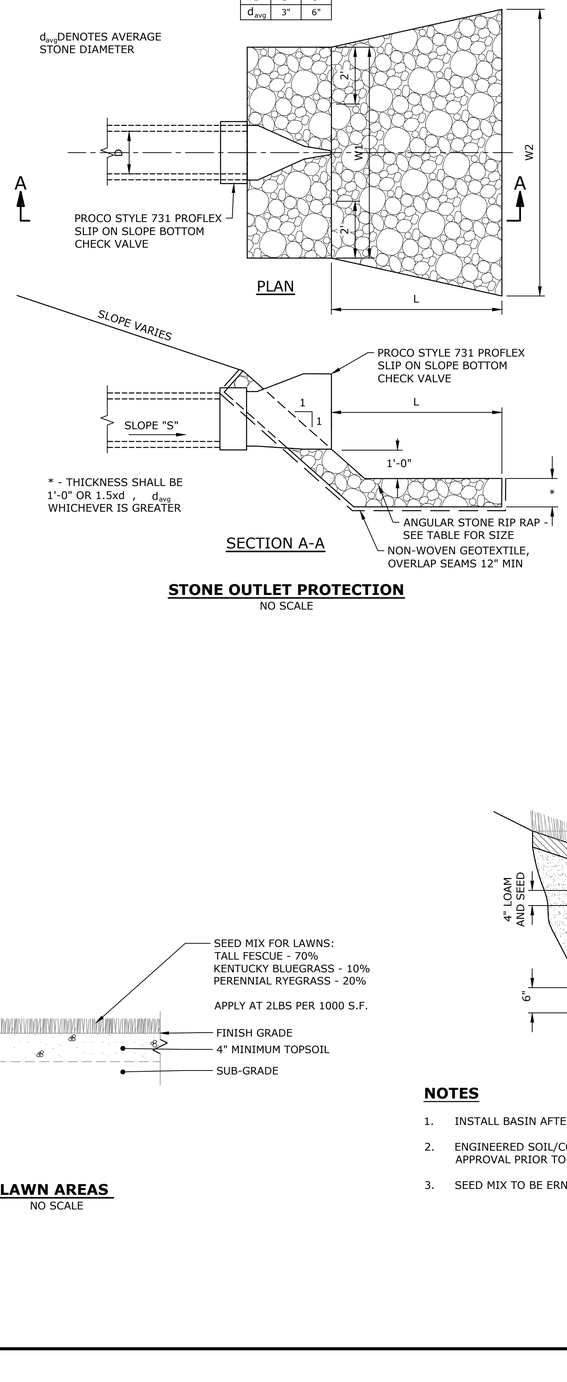

STONE OUTLET PROTECTION
NO SCALE

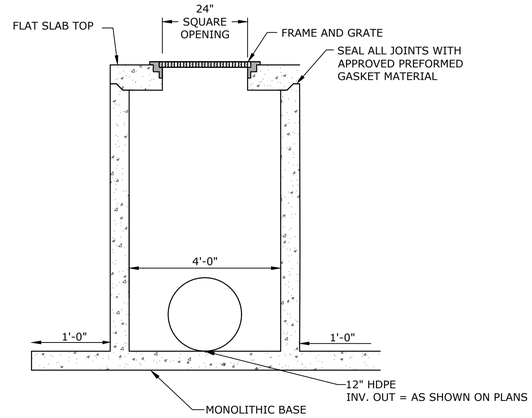

BIORETENTION OUTLET CONTROL STRUCTURE
NO SCALE

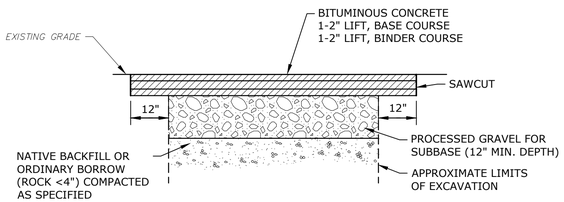


NOTES:

1. MATCH EXISTING PAVEMENT DEPTH AT THE DIRECTION OF THE ENGINEER.
2. ANY ROUGH OR DAMAGED TRENCH EDGES SHALL BE SAWCUT CLEAN AND REPAVED.

PERMANENT TRENCH REPAIR
NO SCALE

LAWN AREAS
NO SCALE

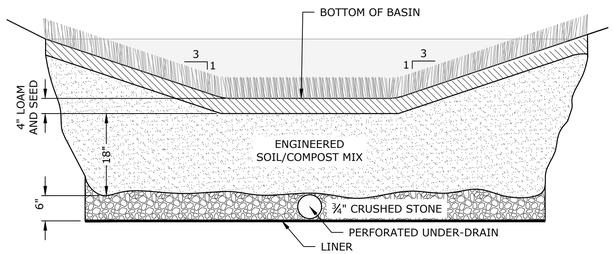

NOTES

1. INSTALL BASIN AFTER LAWN IS STABILIZED. PREVENT SEDIMENT FROM CLOGGING BASIN.
2. ENGINEERED SOIL/COMPOST MIX TO BE 90% TOPSOIL/5% SAND/5% COMPOST. SUBMIT SAMPLES AND GRADATION TESTS FOR REVIEW & APPROVAL PRIOR TO DELIVERY.
3. SEED MIX TO BE ERNST SEEDS RAIN GARDEN MIX (ERNMX-180) OR APPROVED EQUAL SUITABLE FOR RAIN GARDENS OR BIORETENTION AREAS.

DETENTION/BIORETENTION BASIN DETAIL
NO SCALE

Tighe&Bond
53 Southampton Road
Westfield, MA 01085
(413) 562-1600

PRELIMINARY DESIGN NOT FOR CONSTRUCTION

THIS DOCUMENT IS RELEASED TEMPORARILY FOR PROGRESS REVIEW ONLY. IT IS NOT INTENDED FOR BIDDING OR CONSTRUCTION PURPOSES.

MS4 Year 6 Compliance

Town of Southampton

Southampton, Massachusetts

MARK	DATE	DESCRIPTION


PROJECT NO:	S5005-026
DATE:	09/2024
FILE:	S5005-026 Details.dwg
DRAWN BY:	TJA/AAL
DESIGNED/CHECKED BY:	JEC
APPROVED BY:	TJA

DETAILS - 1


SCALE: NO SCALE

C-501
SHEET 6 OF 7


Last Saved: 9/10/2024
Plotted: 9/10/2024 12:03pm By: TMcSparron
Tighe & Bond - J:\S\S5005 Southampton\026 - MS4 Year 6 Compliance\Drawings\AutoCAD\Sheet\S5005-026 Details.dwg

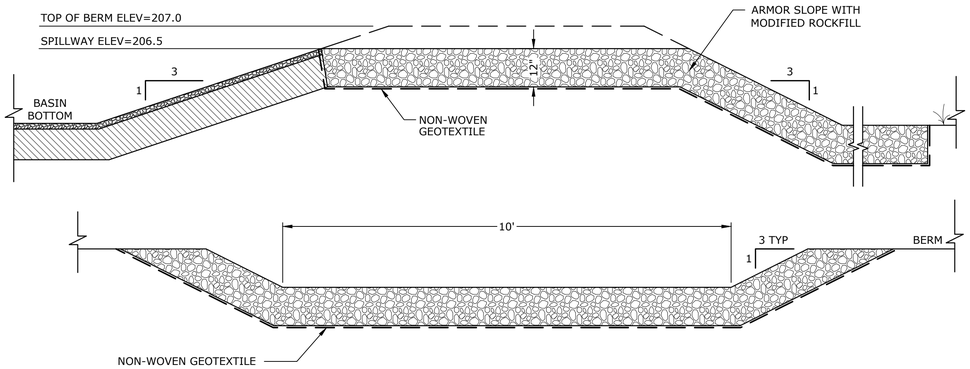


EMERGENCY SPILLWAY
NO SCALE

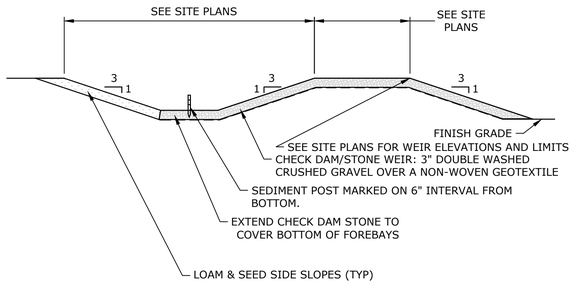

SEDIMENT FOREBAY - SECTION
NO SCALE

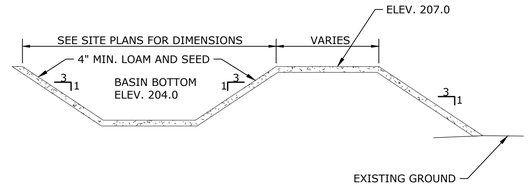


BASIN BERM
NO SCALE

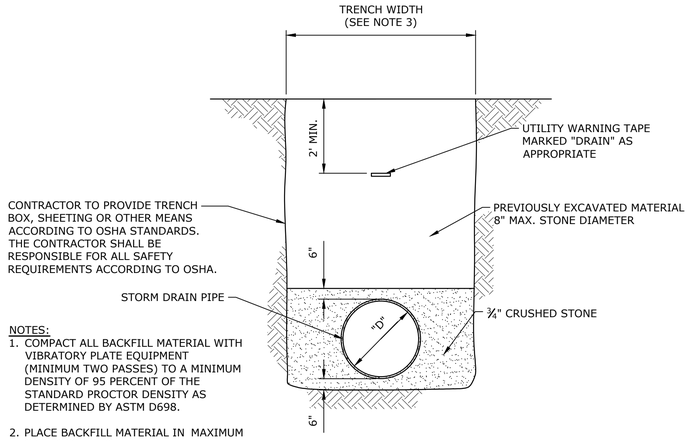


NOTES:
1. COMPACT ALL BACKFILL MATERIAL WITH VIBRATORY PLATE EQUIPMENT (MINIMUM TWO PASSES) TO A MINIMUM DENSITY OF 95 PERCENT OF THE STANDARD PROCTOR DENSITY AS DETERMINED BY ASTM D698.
2. PLACE BACKFILL MATERIAL IN MAXIMUM ONE FOOT LIFTS.
3. FOR PIPES LESS THAN 24" IN DIAMETER THE TRENCH WIDTH SHALL BE 5.0'. FOR PIPES 24" IN DIAMETER AND GREATER, TRENCH WIDTH SHALL BE THE PIPE DIAMETER + 3.0'.

TYPICAL DRAIN TRENCH SECTION
NO SCALE

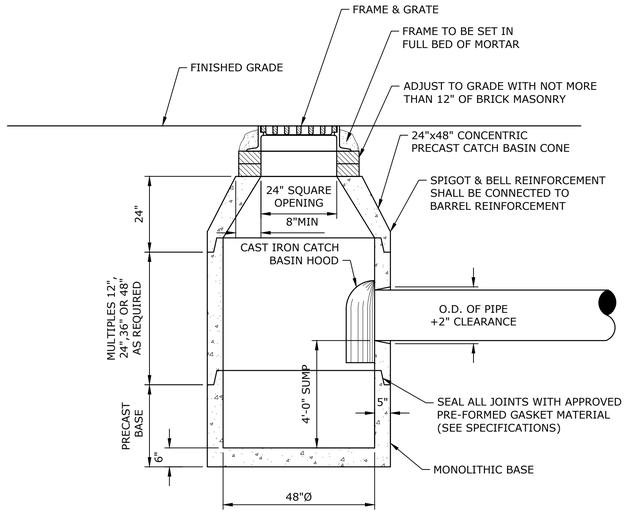


NOTES:
1. FOR USE WITH PVC PIPE, PROVIDE RUBBER BOOT SIMILAR TO MANHOLE DETAIL.
2. FOR USE WITH OTHER TYPES OF PIPE, SEAL JOINT BETWEEN PIPE AND CATCH BASIN WITH GROUT.

PRECAST CONCRETE CATCH BASIN
NO SCALE

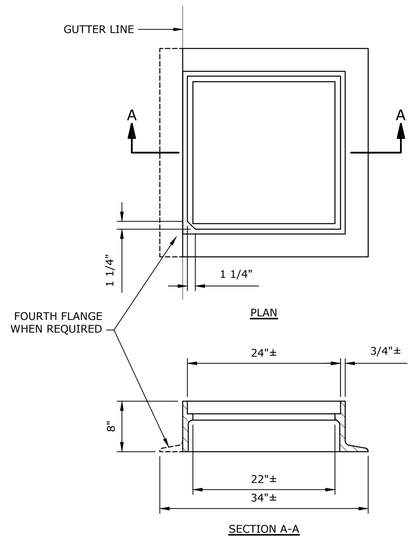

NOTES:
1. MINIMUM FRAME WEIGHT:
   4 FLANGE - 295± LBS
   3 FLANGE - 265± LBS
2. MATERIAL - CAST IRON, SEE SPECIFICATIONS
3. FOR ADDITIONAL INFORMATION SEE MHD 201.6.0

CATCH BASIN FRAME
NO SCALE

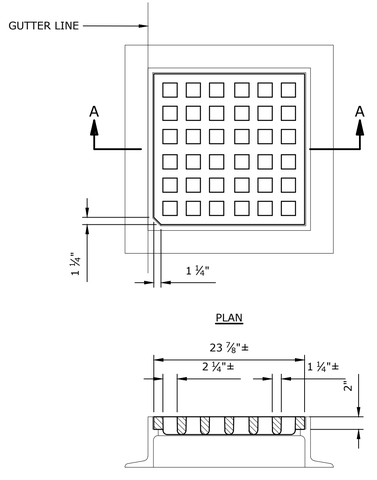

NOTES:
1. MINIMUM WEIGHT OF GRATE - 190 LBS.
2. MATERIAL - CAST IRON, SEE SPECIFICATIONS.

CATCH BASIN GRATE
NO SCALE

Tighe&Bond
53 Southampton Road
Westfield, MA 01085
(413) 562-1600

PRELIMINARY DESIGN NOT FOR CONSTRUCTION

THIS DOCUMENT IS RELEASED TEMPORARILY FOR PROGRESS REVIEW ONLY. IT IS NOT INTENDED FOR BIDDING OR CONSTRUCTION PURPOSES.

MS4 Year 6 Compliance

Town of Southampton

Southampton, Massachusetts

MARK	DATE	DESCRIPTION

PROJECT NO:	S5005-026
DATE:	09/2024
FILE:	S5005-026 Details.dwg
DRAWN BY:	TJA/AAL
DESIGNED/CHECKED BY:	JEC
APPROVED BY:	TJA

DETAILS - 2

SCALE: NO SCALE

C-502
SHEET 7 OF 7

Last Saved: 9/10/2024
Printed: 09/10/2024 12:03pm By: TMcSparron
Tighe & Bond:J:\S5005 Southampton\026 - MS4 Year 6 Compliance\Drawings\AutoCAD\Sheet\S5005-026 Details.dwg

PY7 MS4 Program Presentation

June 2025







SOUTHAMPTON STORMWATER PROGRAM UPDATE

Selectboard Meeting
June 24, 2025

Kelly Crumrine, Project Manager – Tighe & Bond
Haley Rivers – Tighe & Bond


PURPOSE OF THIS PRESENTATION

- **Provide an update on Southampton's ongoing stormwater management program**
  - Permit Year 7 accomplishments
  - Planned activities for Permit Year 8
  - Future Permit Year requirements
- **Solicit feedback on the stormwater program**

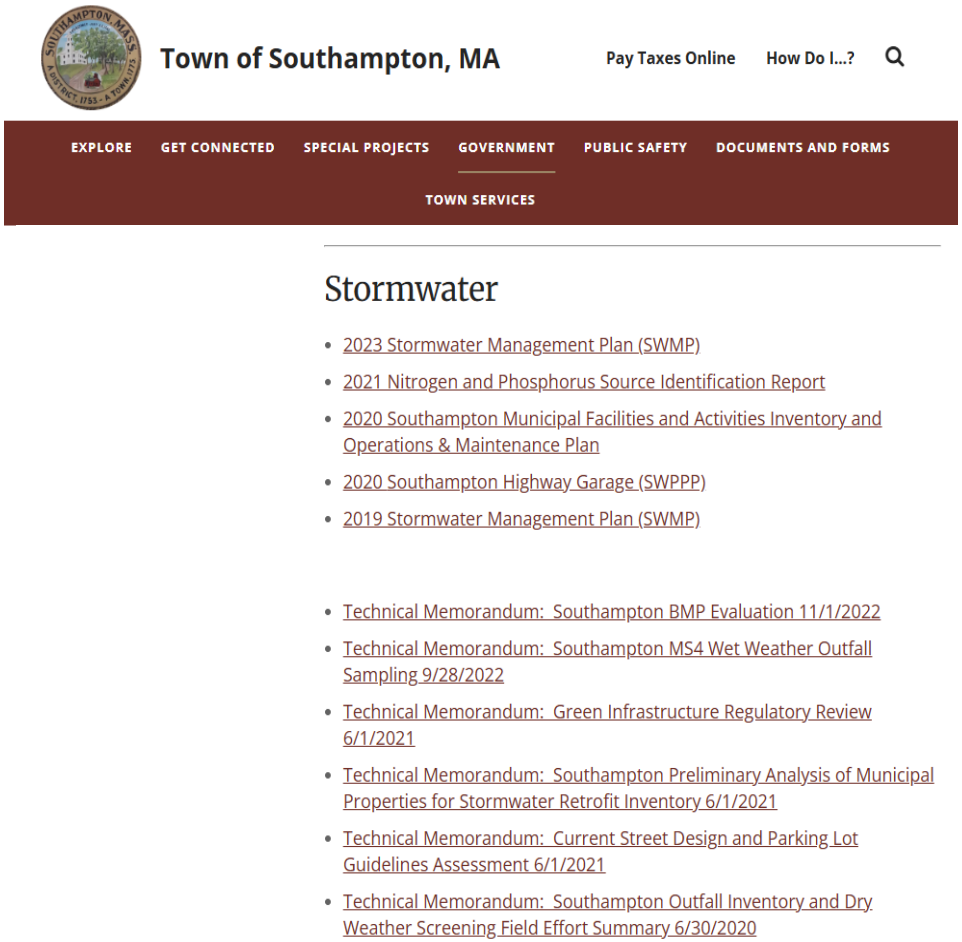

WHAT IS STORMWATER?

- Rainwater that falls on paved surfaces and lawns becomes stormwater
- If it doesn't soak into the ground, stormwater heads for the nearest storm drain
- Storm drains feed to outfalls that dump stormwater into waterways
- When stormwater picks up trash or chemicals, that's stormwater pollution
- Stormwater pollution is the fastest growing type of water pollution in Massachusetts

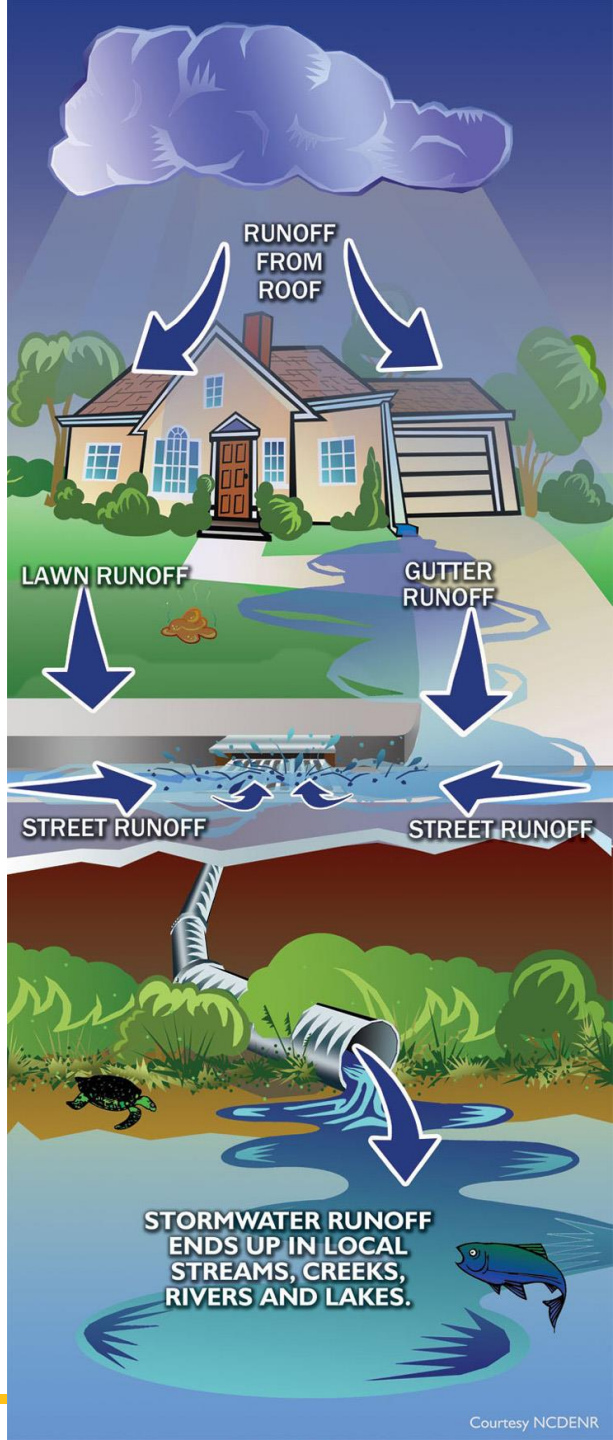



WHAT IS STORMWATER? (CONT.)



Runoff Discharges to Nearby Waters

40% of known pollution to the nation's waters is caused by stormwater

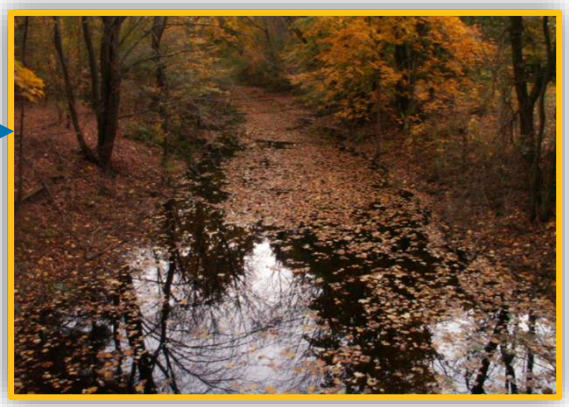


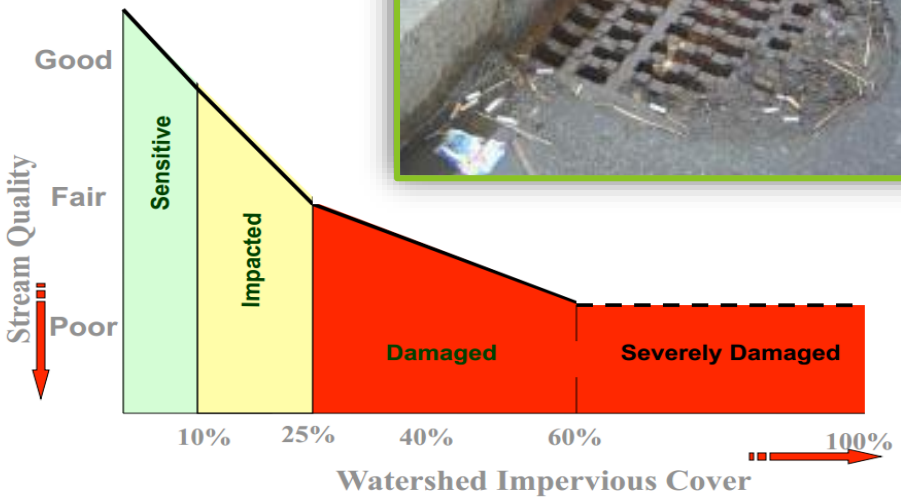

Typical pollutants in stormwater are trash, oil, fertilizers, sediment, sand, and bacteria.

EPA'S SMALL MS4 STORMWATER PROGRAM

- **MS4 = Municipal Separate Storm Sewer System**
- **Jointly administered by EPA and MassDEP**
- **Southampton's MS4 area includes all drainage within the "urbanized area"**

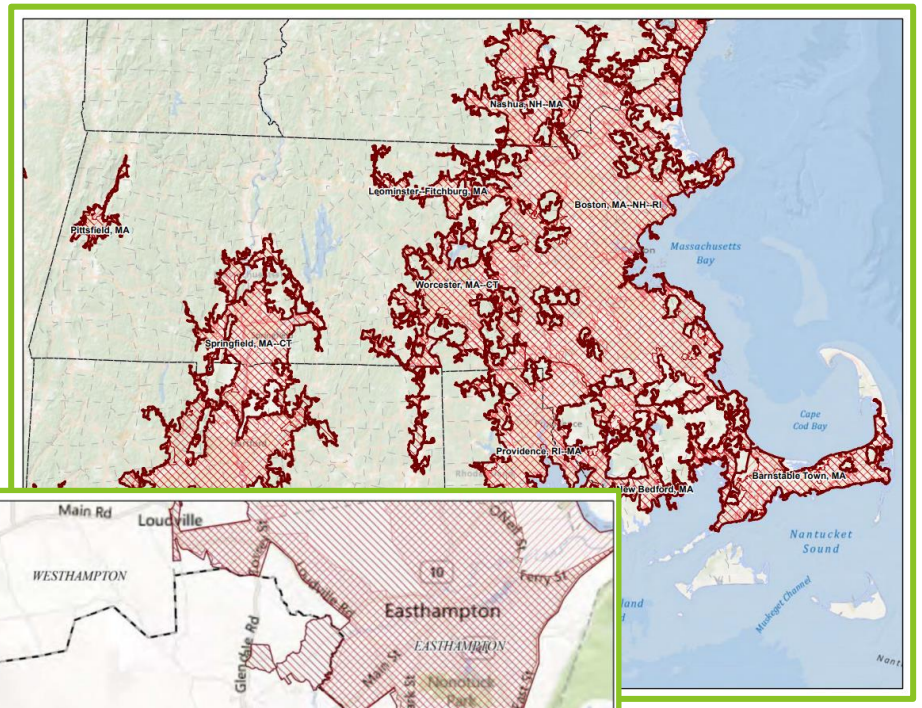






EPA'S SMALL MS4 STORMWATER PROGRAM

- Notice of Intent (NOI) under the 2016 Small MS4 General Permit submitted September 28, 2018
- Authorization to discharge stormwater received April 5, 2019, with an expiration date of June 30, 2022
- Administratively continued on May 16, 2022 until new permit issued
- Stormwater Management Plan (SWMP) finalized July 1, 2019, updated annually

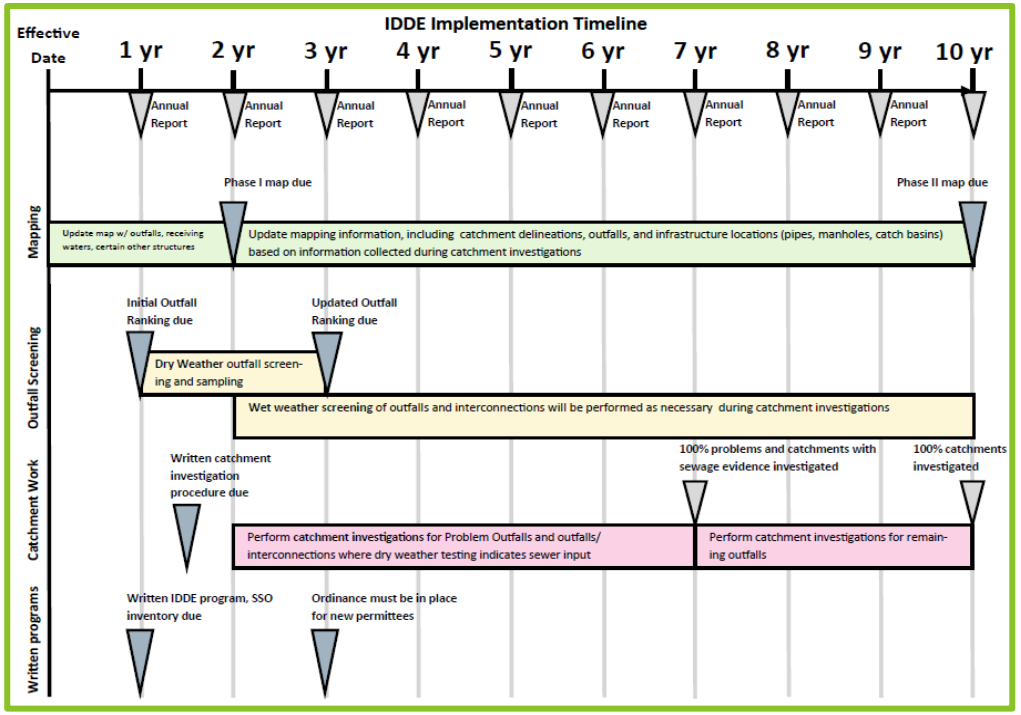


SOUTHAMPTON'S STORMWATER MANAGEMENT PLAN (SWMP)

- **Minimum Control Measures (MCMs):**
  1. Public Education and Outreach
  2. Public Involvement and Participation
  3. Illicit Discharge Detection and Elimination (IDDE) Program
  4. Construction Site Stormwater Runoff Control
  5. Stormwater Management in New Development and Redevelopment
  6. Good Housekeeping and Pollution Prevention



SOUTHAMPTON'S IMPAIRED WATERS

- **Total Maximum Daily Load (TMDL) and Impaired Waterbody Requirements**
  - Long Island Sound TMDL for Nitrogen
  - Impaired waterbodies requiring a TMDL based on the Massachusetts Integrated List of Waters: Pequot Pond & Manhan River

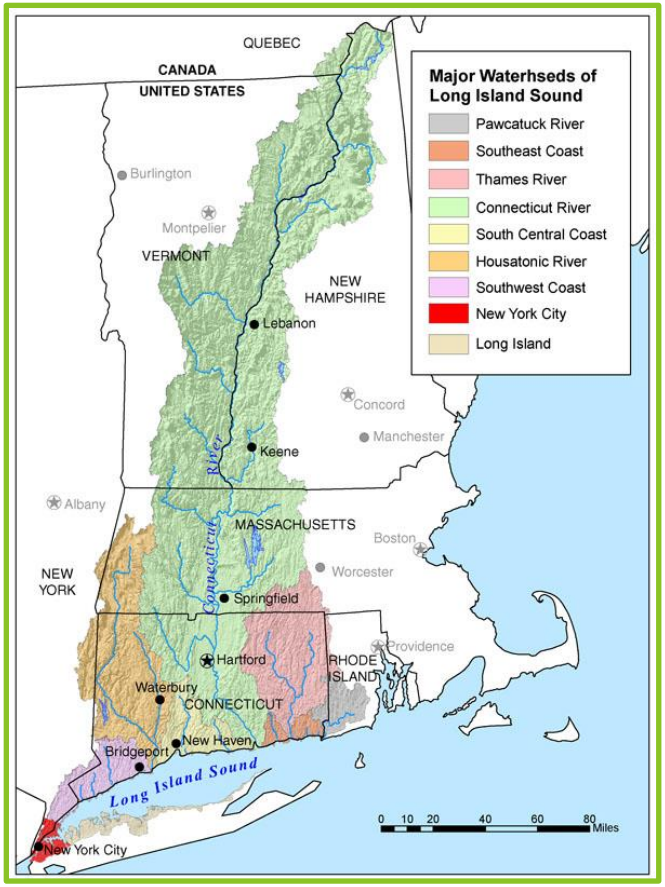

Receiving Waterbody	Waterbody ID	Watershed	2022 Category	2022 Water Quality Impairments	Applicable to General Permit Section
Manhan River	MA34-11	Connecticut River	5	(Water Chestnut*) Escherichia Coli (E. Coli)	Appendix H Section III - Pathogens
Pequot Pond	MA32055	Connecticut River	5	(Curly-leaf Pondweed*) (Eurasian Water Milfoil, Myriophyllum Spicatum*) (Non-Native Aquatic Plants*) (Water Chestnut*) Chlorophyll-a Dissolved Oxygen Enterococcus Phosphorus, Total	Appendix F Part A.2 - Lake and Pond Phosphorus TMDL Requirements Appendix H Section III - Pathogens

SOUTHAMPTON'S SWMP: PY7 IN REVIEW

- **MCM 1: Public Education and Outreach**
  - Annual messages to residents, businesses, institutions, and commercial facilities
  - PVPC Connecticut River Stormwater Committee
- **MCM 2: Public Involvement and Participation**
  - SWMP available online
  - National Prescription Drug Take Back Day
  - Town Rain Barrel Program
  - Annual Public Meeting



SOUTHAMPTON'S SWMP: PY7 IN REVIEW

- **MCM 3: IDDE Program**
  - Southampton's IDDE fieldwork is complete:
    - Dry Weather Outfall Screenings were completed in 2020 (Permit Year 2)
    - Dry Weather Catchment Investigations were not required or possible, as no Key Junction structures exist in Southampton
    - Wet Weather Outfall Screenings were Completed in 2022 (Permit Year 5)





SOUTHAMPTON'S SWMP: PY7 IN REVIEW


- **MCMs 4 & 5: Construction Site and Post-Construction Stormwater Management**
  - No application reviews, inspections, or violations requiring enforcement actions needed in PY7 for compliance with Stormwater Bylaw
  - Continued project review under bylaw and enforcement activities as needed





SOUTHAMPTON'S SWMP: PY7 IN REVIEW

- **MCMs 4 & 5: Construction Site and Post-Construction Stormwater Management**
  - Municipal stormwater retrofit inventory
    - Town maintains list of potential sites for stormwater BMP retrofits
  - Stormceptors installed at East Street Bridge
  - The Town has selected Conant Park on Clark St. to install the demonstration BMP retrofit: permit-level design drawings (40%) have been completed and the Notice of Intent is being prepared

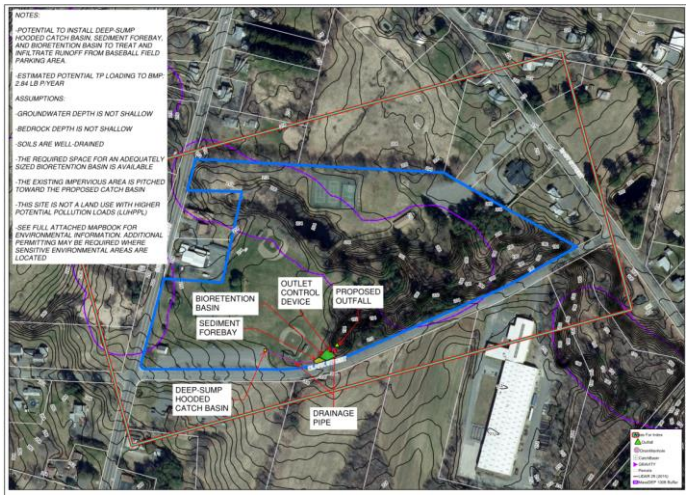

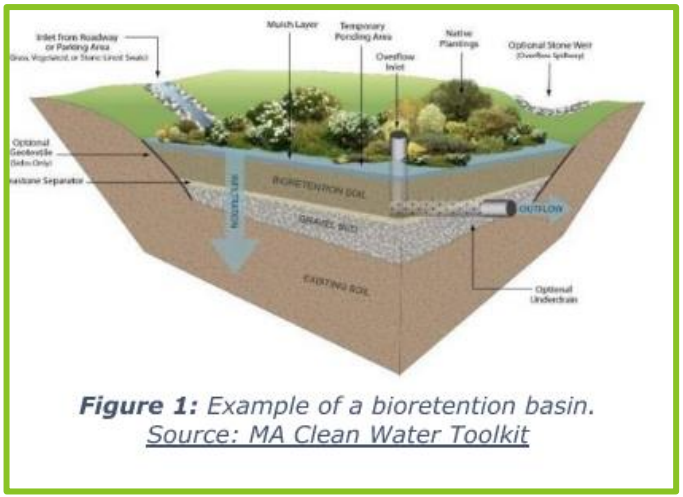


Figure 1: *Example of a bioretention basin.*
Source: MA Clean Water Toolkit

SOUTHAMPTON'S SWMP: PY7 IN REVIEW

- **MCM 6: Good Housekeeping and Pollution Prevention for Permittee Owned Operations**
  - Implementation of Good Housekeeping SOPs
  - Annual requirements
  - Enhanced requirements due to impaired waters
  - Record keeping





SOUTHAMPTON'S SWMP: PLANNED FOR PY8

Annual Requirements

- Annual report submitted and available to the public
- Annual opportunity for public participation in review and implementation of SWMP
- Keep records relating to the permit available for 5 years and make available to the public
- Properly store and dispose of catch basin cleanings and street sweepings so they do not discharge to receiving waters
- Annual training to employees involved in IDDE program
- Update inventory of all known locations where SSOs have discharged to the MS4
- Continue public education and outreach program
- Update outfall and interconnection inventory and priority ranking and include data collected in connection with the dry weather screening and other relevant inspections conducted
- Implement IDDE program
- Review site plans of construction sites as part of the construction stormwater runoff control program
- Conduct site inspection of construction sites as necessary
- Inspect and maintain stormwater treatment structures
- Log catch basins cleaned or inspected
- Sweep all curbed streets at least annually
- Continue investigations of catchments associated with Problem Outfalls
- Implemented SWPPPs for all permittee owned or operated maintenance garages, public works yards, transfer stations, and other waste handling facilities
- Review inventory of all permittee owned facilities in the categories of parks and open space, buildings and facilities, and vehicles and equipment; update if necessary
- Review O&M programs for all permittee owned facilities; update if necessary
- Implement all maintenance procedures for permittee owned facilities in accordance with O&M programs
- Implement program for MS4 infrastructure maintenance to reduce the discharge of pollutants
- Enclose all road salt storage piles or facilities and implemented winter road maintenance procedures to minimize the use of road salt
- Review as-built drawings for new and redevelopment to ensure compliance with post construction bylaws, regulations, or regulatory mechanism consistent with permit requirements
- Inspect all permittee owned treatment structures (excluding catch basins)
- Identify additional permittee-owned properties that could potentially be modified or retrofitted with BMPs to reduce impervious areas so that the permittee maintains a minimum of 5 sites in their inventory, until such a time when the permittee has less than 5 sites remaining


SOUTHAMPTON'S SWMP: PLANNED FOR PY8

- **MCM 1: Public Education and Outreach**
  - Continue with annual messages
  - Focus on messages for developers and industrial facilities
- **MCM 2: Public Involvement and Participation**
  - Continue to make SWMP available for public review and comment
  - Consider other, safe ways to involve public in stormwater program



SOUTHAMPTON'S SWMP: PLANNED FOR PY8

- **MCM 3: IDDE Program**
  - Continued assessment of system for potential illicit discharges

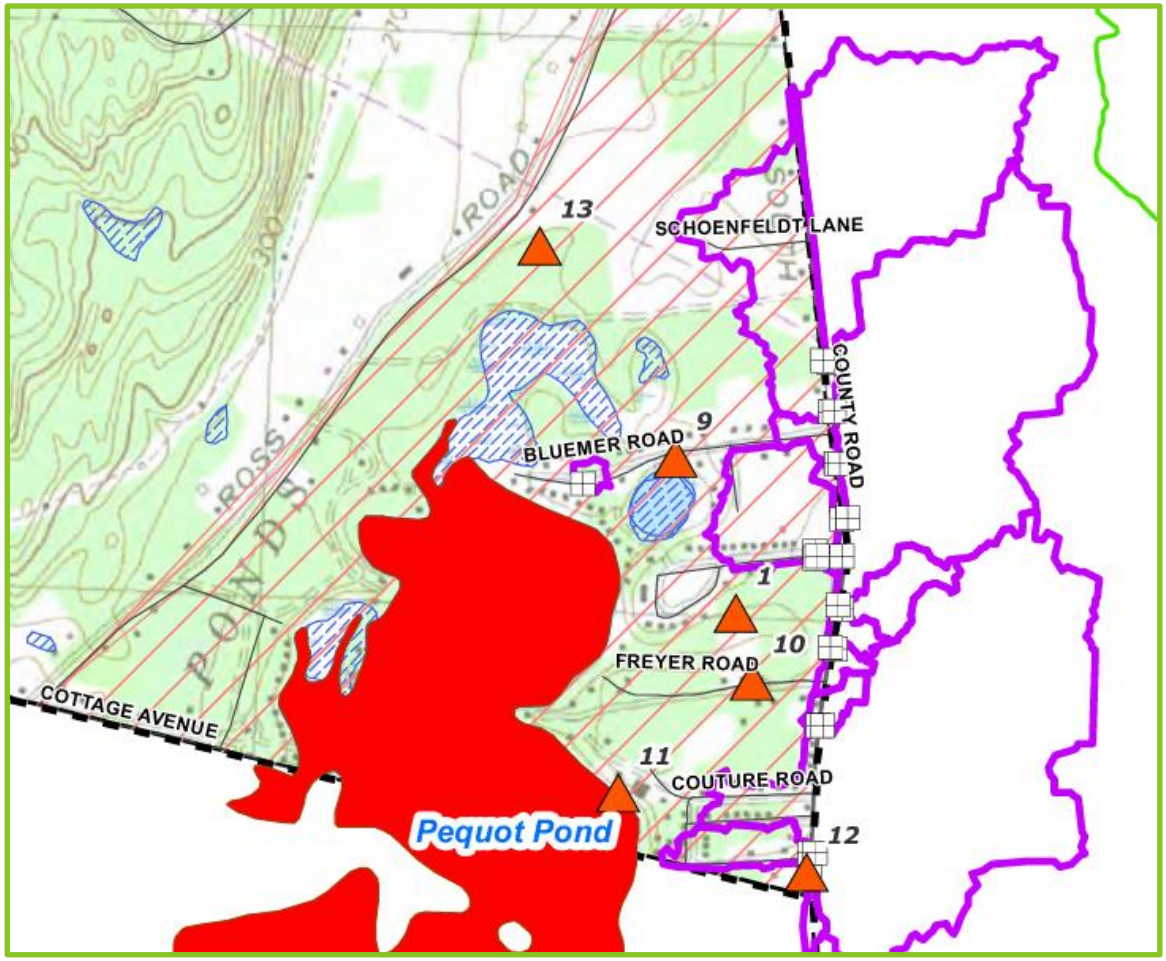

SOUTHAMPTON'S SWMP: PLANNED FOR PY8

- **MCM 4: Construction Site Stormwater Runoff Control**
  - Continue tracking site plan reviews and inspections
  - Continued enforcement of revised bylaw
- **MCM 5: Post-Construction Stormwater Management**
  - Finalize timeline for implementation of recommendations in regulatory review reports drafted in PY3
  - Continued enforcement of revised bylaw
- **MCM 6: Good Housekeeping and Pollution Prevention for Permittee-Owned Operations**
  - Implementation of Good Housekeeping SOPs
  - Annual requirements, including impaired water enhancements
  - Record keeping

SOUTHAMPTON'S SWMP: PLANNED FOR PY8

- **Impaired Waters Requirements**
  - Nitrogen and Phosphorus Source Identification Report
    - Completed in PY4 under PVPC Grant
    - Identification of potential catchments with high nutrient loadings
    - Identification of potential retrofit opportunities
    - Incorporate retrofit activities in new projects



SUMMARY OF SOUTHAMPTON'S SWMP

- Southampton is actively meeting MS4 requirements
- PY7 Annual Report to be submitted to EPA and MassDEP by September 28, 2025





LOOKING AHEAD AT FUTURE REQUIREMENTS


Annual reporting, maintenance, inspection, and data tracking requirements

PY10: complete Phase II MS4 map and catchment investigations

New MS4 Permit Requirements TBD

DRAFT 2024 MS4 GENERAL PERMIT

- **2016 Permit administratively continued**
- **New 2024 Draft MS4 Permit:** https://www.epa.gov/npdes-permits/massachusetts-small-ms4-general-permit#2024draftmams4gp

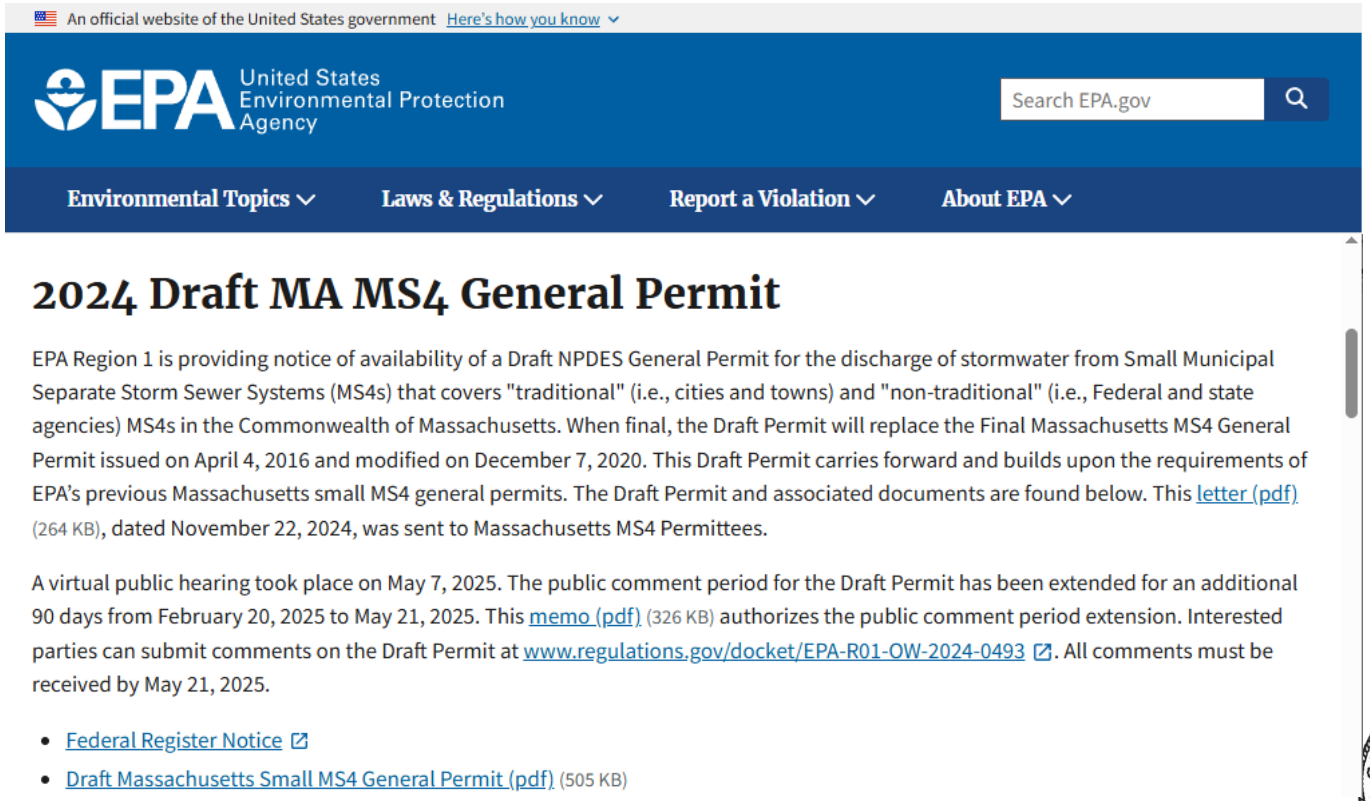

An official website of the United States government Here's how you know

EPA United States Environmental Protection Agency

Search EPA.gov

Environmental Topics | Laws & Regulations | Report a Violation | About EPA

2024 Draft MA MS4 General Permit

EPA Region 1 is providing notice of availability of a Draft NPDES General Permit for the discharge of stormwater from Small Municipal Separate Storm Sewer Systems (MS4s) that covers "traditional" (i.e., cities and towns) and "non-traditional" (i.e., Federal and state agencies) MS4s in the Commonwealth of Massachusetts. When final, the Draft Permit will replace the Final Massachusetts MS4 General Permit issued on April 4, 2016 and modified on December 7, 2020. This Draft Permit carries forward and builds upon the requirements of EPA's previous Massachusetts small MS4 general permits. The Draft Permit and associated documents are found below. This letter (pdf) (264 KB), dated November 22, 2024, was sent to Massachusetts MS4 Permittees.


A virtual public hearing took place on May 7, 2025. The public comment period for the Draft Permit has been extended for an additional 90 days from February 20, 2025 to May 21, 2025. This memo (pdf) (326 KB) authorizes the public comment period extension. Interested parties can submit comments on the Draft Permit at www.regulations.gov/docket/EPA-R01-OW-2024-0493. All comments must be received by May 21, 2025.

- Federal Register Notice
- Draft Massachusetts Small MS4 General Permit (pdf) (505 KB)


DRAFT 2024 MS4 GENERAL PERMIT

- **MS4 Urbanized Area updated to 2020 census:**

https://experience.arcgis.com/experience/61f1e09980604a3495f833cb02df5f3a/

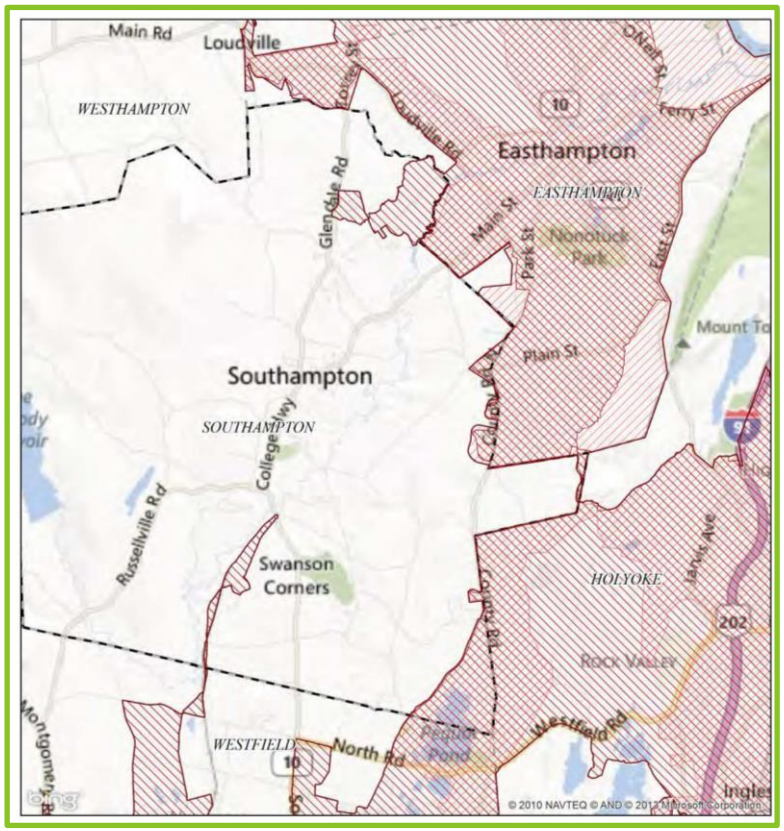


2010

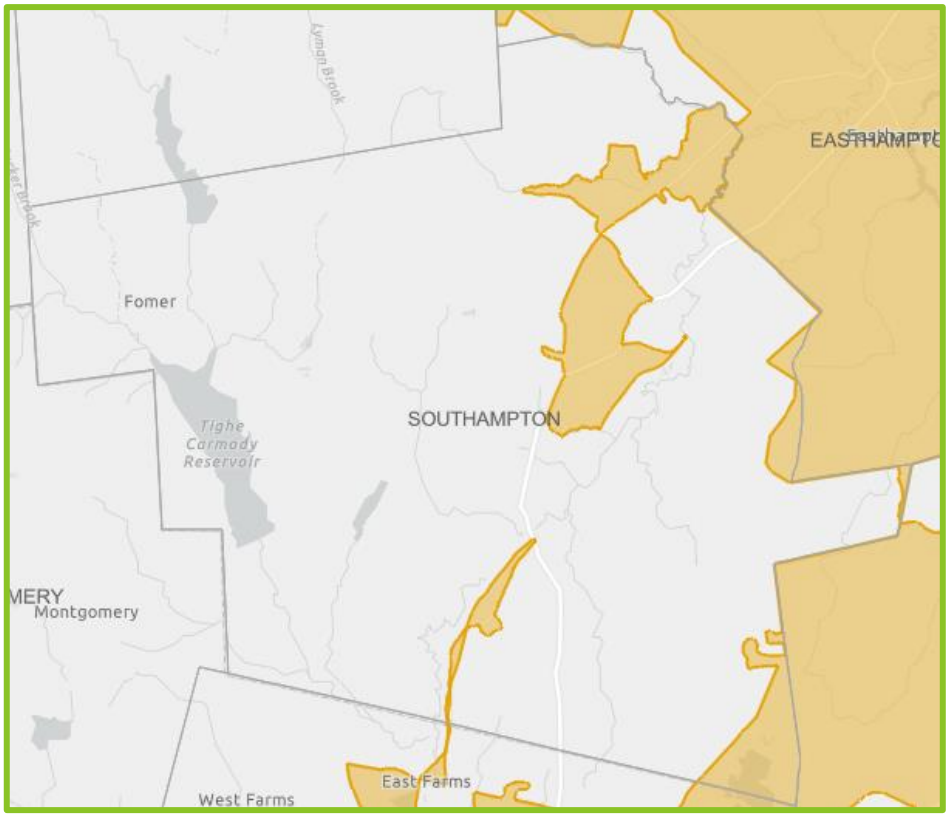


2020

DRAFT 2024 MS4 GENERAL PERMIT

- **Public Education & Outreach**
  - Addition of interactive public education efforts with language translation
    - "Active and interactive" messages – allow for a two-way flow of information, are engaging, inspire immediate calls to action, and/or encourage audience participation
    - Determine the top three non-English languages in MS4 based on MA 2020 Languages Spoken mapping

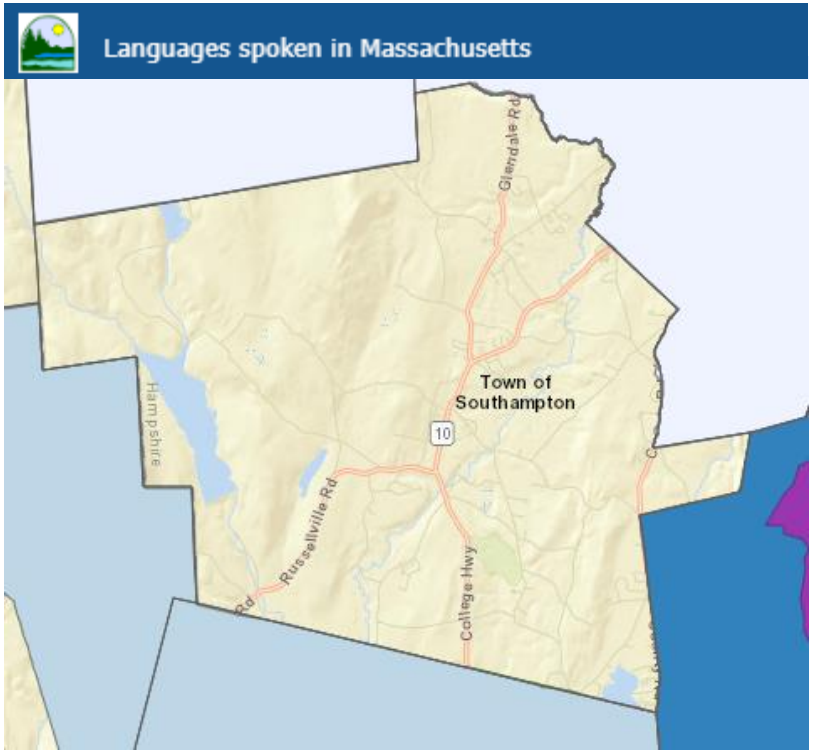

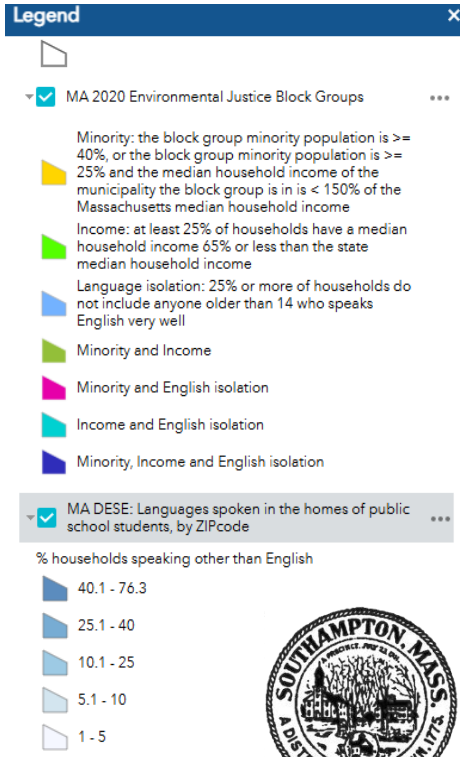

DRAFT 2024 MS4 GENERAL PERMIT

- **Construction/Post-Construction**
  - Largely the same requirements
  - Adopt local code updates

- **Impaired Waters & TMDLs**
  - Nutrient and bacteria TMDLs that were finalized after 2016 are now incorporated

- **NOI due 90 days & SWMP due 1 year after permit effective date**
  - $500 filing fee
  - Electronic reporting (NOI, AR)

DRAFT 2024 MS4 GENERAL PERMIT


- **IDDE Program**
  - Meet 2016 General Permit schedule for completing catchment investigations, Phase II system mapping, ongoing screening
  - Water quality benchmark levels for likely sewer input are more restrictive:
    - Ammonia ≥ 0.1 mg/L *(previously 0.5 mg/L)*, surfactants ≥ 0.25 mg/L, bacteria levels greater than the water quality criteria applicable to the receiving water, or detectable levels of chlorine (typically > 0.02 mg/L)
    - New consideration for EPA-generated data including Pharmaceuticals and Personal Care Products (PPCP) and data from watershed groups with QA plan
    - Requesting clarification on where/how changes for ranking and illicit parameters apply for communities that are significantly complete (>60%) with their IDDE program.

DRAFT 2024 MS4 GENERAL PERMIT

- **Municipal Good Housekeeping Program**
  - Developing a more formal drainage system Asset Management Program for municipal good housekeeping program tracking
    - Establish within 2 years for critical assets
  - Catch Basin Upgrade and Replacement Prioritization Program
    - Develop program within 1 year, including prioritizing CBs that do not comply with MA Stormwater Handbook (deep sump and hood)
    - 20% of CBs in need of upgrade to be completed within 5 years
  - More stringent requirements for catch basin cleaning
    - Prioritize areas that flood during major storms
    - Drain backwater to sewer
    - Track sump depth, % full, vol. material removed, in/out flood zone for each CB cleaned

DRAFT 2024 MS4 GENERAL PERMIT

- **Municipal Good Housekeeping Program**
  - Starting in Year 2, install structural SCM* retrofit project on town property annually & track nutrient removal
  - Increase street sweeping to twice per year (spring & fall) within 1 year
  - Winter road maintenance training and requiring (vs encouraging) some salt reduction methods
  - Consider addressing water quality impacts when implementing new flood management projects

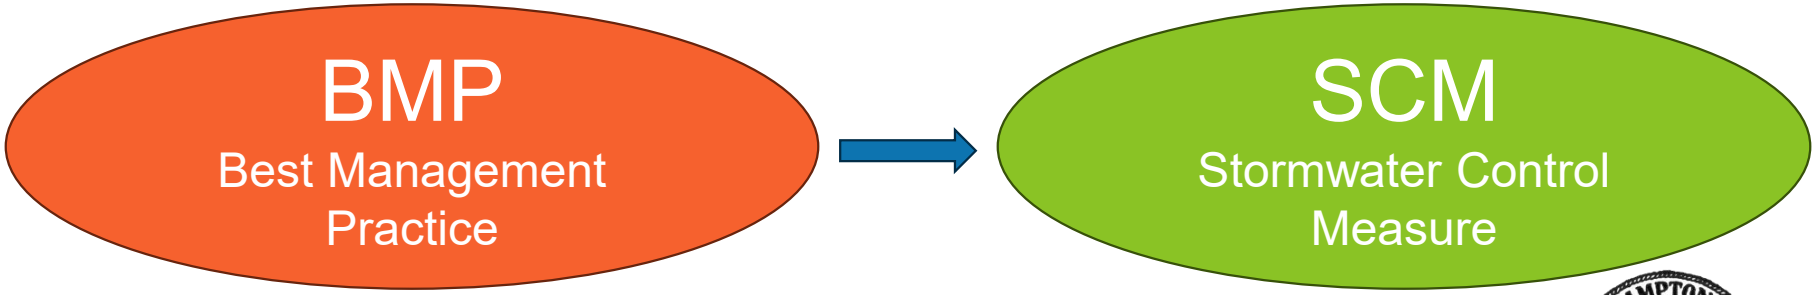

*Terminology Update



QUESTIONS AND DISCUSSION

Demonstration BMP 60% Design Permit Drawings


August 2025

TOWN OF SOUTHAMPTON, MASSACHUSETTS

CLARK STREET DEMONSTRATION BMP PROJECT

PERMIT DRAWINGS
AUGUST 2025

LIST OF DRAWINGS	
SHEET NUMBER	**DRAWING TITLE**
G-001	COVER
G-002	LEGEND & ABBREVIATIONS
G-003	GENERAL NOTES
C-101	EXISTING CONDITIONS AND SITE PREPARATION PLAN
C-102	PROPOSED CONDITIONS
G-501	DETAILS - 1
G-502	DETAILS - 2
G-503	DETAILS - 3

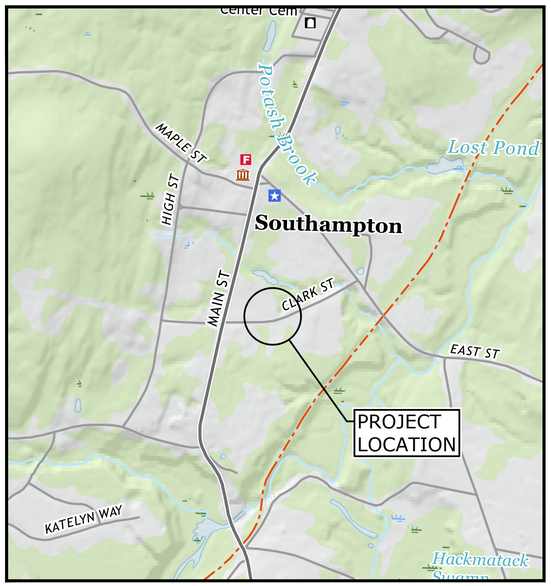

LOCATION MAP
SCALE: 1" = 1000'

PREPARED BY:

Tighe&Bond

COMMONWEALTH OF MASSACHUSETTS
JEAN CHRISTY
CIVIL
No. 47080
REGISTERED PROFESSIONAL ENGINEER
08/27/2025

COMMONWEALTH OF MASSACHUSETTS
BRIAN S. HUNTLEY
CIVIL
No. 46273
REGISTERED PROFESSIONAL ENGINEER
8/27/2025

PREPARED FOR:
TOWN OF SOUTHAMPTON
RANDALL KEMP, HIGHWAY SUPERINTENDENT

THIS DOCUMENT IS RELEASED TEMPORARILY FOR PROGRESS REVIEW ONLY. IT IS NOT INTENDED FOR BIDDING OR CONSTRUCTION PURPOSES.

COMPLETE SET 8 SHEETS

Last Saved: 8/15/2025
Plotted On: Aug 27, 2025 - 11:38am By: TMcSparren
Tighe & Bond: \\tighebond.com\data\Data\Projects\SS\SS005 Southampton\033 - BMP Demonstration Project\Drawings\AutoCAD\Sheet\SS005-026 Cover.dwg

LEGEND

DESCRIPTION	EXISTING	PROPOSED
PROPERTY LINE		
PROPERTY LINE ADJACENT		
RIGHT-OF-WAY LINE		
EASEMENT LINE		
LIMITS OF WORK		
INTERMEDIATE CONTOURS		
INDEX CONTOURS	25	25
SPOT GRADE	X 141.2	+ 32.0
MAGNITUDE & DIRECTION OF SLOPE		0.0%
STORM DRAIN	SD	SD
STORM UNDERDRAIN		UD
GRAVITY SANITARY SEWER	SS	
SANITARY SEWER FORCE MAIN	SFM	
SANITARY SEWER LOW PRESSURE	SSLP	
SANITARY SEWER COMBINED	COMB	
WATER SERVICE	W	
POTABLE WATER	PW	
FIRE SERVICE		
HIGH PRESSURE FIRE SERVICE		
UNDERGROUND ELECTRIC	E	
PRIMARY ELECTRIC SERVICE	PE	
SECONDARY ELECTRIC	SE	
OVERHEAD ELECTRIC	OE	
OVERHEAD UTILITY (UNSPECIFIED)	OHW	
CURB		
EDGE OF PAVEMENT		
DIRT ROAD		
SIDEWALK		
STORM DRAIN STRUCTURES	MANHOLE (D) CATCH BASIN	MANHOLE AREA DRAIN CATCH BASIN
SANITARY SEWER STRUCTURES	MANHOLE (S) TANK	
WATER SERVICE STRUCTURES	HYDRANT MANHOLE (W) VALVE	
GAS SERVICE STRUCTURES	MANHOLE (G) VALVE GG	
ELECTRIC SERVICE STRUCTURES	UTILITY CO POLE # MANHOLE (E) LIGHT	
TELECOMMUNICATIONS MANHOLE	(T)	
TREELINE		
TREE	EVERGREEN DECIDUOUS STUMP	

ABBREVIATIONS

ABDN('D)	ABANDON(ED)
AC	ASBESTOS CEMENT PIPE
BC	BITUMINOUS CURB
BFP	BACK FLOW PREVENTOR
BIT	BITUMINOUS
BL	BASELINE
BLDG	BUILDING
BND	BOUND
BOC	BOTTOM OF CURB
BOT	BOTTOM
BS	BOTTOM OF STEP
BW	BOTTOM OF WALL
CATV	CABLE TELEVISION
CB	CATCH BASIN
CCW	CEMENT CONCRETE WALK
CEM	CEMENT
CI	CAST IRON PIPE
CL	CENTERLINE
CLF	CHAIN LINK FENCE
CO	CLEAN OUT
CONC	CONCRETE
CPP	CORRUGATED POLYETHYLENE PIPE
CY	CUBIC YARD
DI	DUCTILE IRON PIPE
DIA	DIAMETER
DMH	DRAIN MANHOLE
E	EAST
EG	EXISTING GRADE
EL/ELEV	ELEVATION
ELEC	ELECTRIC
EMH	ELECTRIC MANHOLE
EOP	EDGE OF PAVEMENT
EXIST	EXISTING
FES	FLARED END SECTION
FM	FORCE MAIN
G	GAS
GG	GAS GATE
GRAN	GRANITE
HDPE	HIGH DENSITY POLYETHYLENE
HMA	HOT MIX ASPHALT
HYD	HYDRANT
IN	INCHES
INV	INVERT
IP	IRON PIN
L	LENGTH OF CURB
LP	LIGHT POLE
LT	LEFT
MAX	MAXIMUM
MH	MANHOLE
MIN	MINIMUM
MISC	MISCELLANEOUS
MJ	MECHANICAL JOINT

ABBREVIATIONS CONT'D

N	NORTH
NTS	NOT TO SCALE
N/A	NOT APPLICABLE
OC	ON CENTER
OCS	OUTLET CONTROL STRUCTURE
OH	OVERHEAD
PCB	PROPOSED CATCH BASIN
PCPP	PERFORATED CORRUGATED POLYETHYLENE PIPE
PERF	PERFORATED
PROT	PROTECT
PVC	POLYVINYLCHLORIDE
PVMT	PAVEMENT
R	RADIUS
RCP	REINFORCED CONCRETE PIPE
RD	ROOF DRAIN
REV	REVISION
ROW	RIGHT OF WAY
RT	RIGHT
R&D	REMOVE AND DISPOSE
R&R	REMOVE AND RESET
R&S	REMOVE AND STACK
S	SOUTH
SAN	SANITARY
SCH	SCHEDULE
SF	SQUARE FOOT
SHGW	SEASONAL HIGH GROUNDWATER
SMH	SEWER MANHOLE
SS	STAINLESS STEEL
STA	STATION
STL	STEEL
STRM	STORM
TC	TOP OF CURB
TEL	TEL-DATA
TP	TEST PIT
TS	TOP OF STEP
TW	TOP OF WALL
TYP	TYPICAL
UP	UTILITY POLE
W	WATER
WG	WATER GATE
WV	WATER VALVE
XFMR	TRANSFORMER

LEGEND

RESOURCE AREAS	
VEGETATED WETLAND LIMIT	
TOP OF BANK	
100-FOOT BUFFER ZONE	
25-FOOT CONSERVATION ZONE	
WETLANDS WATER COURSE	
WETLAND FLAG	WF

LEGEND

DEMOLITION / GEOTECHNICAL	
EROSION & SEDIMENT CONTROL	
UTILITY TO BE ABANDONED	
UTILITY TO BE DEMOLISHED	
ITEM TO BE DEMOLISHED	
TEST PIT	

Tighe&Bond
53 Southampton Road
Westfield, MA 01085
(413) 562-1600

COMMONWEALTH OF MASSACHUSETTS
JEAN CHRISTY
CIVIL
No. 47080
REGISTERED PROFESSIONAL ENGINEER
08/27/2025

COMMONWEALTH OF MASSACHUSETTS
BRIAN S. HUNTLEY
CIVIL
No. 46273
REGISTERED PROFESSIONAL ENGINEER
8/27/25

PRELIMINARY DESIGN NOT FOR CONSTRUCTION

THIS DOCUMENT IS RELEASED TEMPORARILY FOR PROGRESS REVIEW ONLY. IT IS NOT INTENDED FOR BIDDING OR CONSTRUCTION PURPOSES.

Clark Street Demonstration BMP Project

Town of Southampton

Southampton, Massachusetts

MARK	DATE	DESCRIPTION

PROJECT NO:	S5005-026
DATE:	08/2025
FILE:	S5005-26 General-Notes.dwg
DRAWN BY:	AAL
DESIGNED/CHECKED BY:	JEC
APPROVED BY:	TJA

LEGEND & ABBREVIATIONS

SCALE: NO SCALE

G-002
SHEET 2 OF 8

Last Saved: 8/25/2025
Plotted On: Aug 27, 2025 - 11:38am By: TMcSparren
Tighe & Bond \\tighebond.com\data\Data Projects\S\S5005 Southampton\033 - BMP Demonstration Project\Drawings\AutoCAD\Sheet\S5005-26 General-Notes.dwg

BASE PLAN NOTES

1. THE EXISTING CONDITIONS INFORMATION SHOWN ON THE DRAWINGS IS BASED ON THE FOLLOWING:
   - SURVEY DRAWINGS PROVIDED BY SHERMAN & FRYDRYK TITLED TOPOGRAPHIC PLAN CLARK STREET AND DATED MAY 21, 2024
   - THE RESOURCE AREA BOUNDARIES DEPICTED ON THE DRAWINGS WERE DELINEATED BY TIGHE & BOND, INC. ON AUGUST 8, 2025
   - DRAWINGS PROVIDED BY LOCAL UTILITY COMPANIES
2. THE ACCURACY AND COMPLETENESS OF SUBSURFACE INFORMATION (E.G., EXISTING UTILITIES) SHOWN ON THESE DRAWINGS IS NOT GUARANTEED AND SOME SUBSURFACE INFORMATION MAY NOT BE SHOWN. DETERMINE THE LOCATIONS AND ELEVATIONS OF ALL SUBSURFACE FEATURES WHICH MAY AFFECT CONSTRUCTION OPERATIONS BY TEST PIT OR OTHER METHODS, AS NECESSARY TO PREVENT DAMAGE TO UTILITIES AND OTHER SUBSURFACE FEATURES, AND/OR INTERRUPTIONS IN UTILITY SERVICE. PROVIDE DATA COLLECTED THROUGH THESE INVESTIGATIONS TO THE ENGINEER PRIOR TO CONSTRUCTING THE PROPOSED IMPROVEMENTS.
3. THE DRAWINGS ARE BASED ON THE FOLLOWING DATUMS: HORIZONTAL NAD83 ; VERTICAL NAVD88.
4. THE EXISTING CONDITIONS SHOWN ARE APPROXIMATE. FIELD VERIFY EXISTING CONDITIONS.
5. THE PROPERTY LINES SHOWN ON THE DRAWINGS ARE APPROXIMATE AND ARE NOT BASED ON DEED OR PLAN RESEARCH.

GENERAL NOTES

1. NOTIFY DIGSAFE AT 1-888-344-7233 AND OTHER UTILITY OWNERS IN THE AREA NOT ON THE DIGSAFE LIST AT LEAST 72 HOURS PRIOR TO ANY DIGGING, TRENCHING, ROCK REMOVAL, DEMOLITION, BORING, BACKFILLING, GRADING, LANDSCAPING, OR ANY OTHER EARTH MOVING OPERATIONS.
2. LOCATIONS OF EXISTING UTILITIES ARE APPROXIMATE. IN ADDITION, SOME UTILITIES MAY NOT BE SHOWN. DETERMINE THE EXACT LOCATION OF UTILITIES BY TEST PIT OR OTHER METHODS, AS NECESSARY TO PREVENT DAMAGE TO UTILITIES AND/OR INTERRUPTIONS IN UTILITY SERVICE. PERFORM TEST PIT EXCAVATIONS AND OTHER INVESTIGATIONS TO LOCATE UTILITIES, AND PROVIDE THIS INFORMATION TO THE ENGINEER, PRIOR TO CONSTRUCTING THE PROPOSED IMPROVEMENTS. LOCATE ALL EXISTING UTILITIES TO BE CROSSED BY HAND EXCAVATION.
3. NOT ALL OF THE UTILITY SERVICES TO BUILDINGS ARE SHOWN. THE CONTRACTOR SHALL ANTICIPATE THAT EACH PROPERTY HAS SERVICE CONNECTIONS FOR THE VARIOUS UTILITIES.
4. BOLD TEXT AND LINES INDICATE PROPOSED WORK. LIGHT TEXT AND LINES INDICATE APPROXIMATE EXISTING CONDITIONS.
5. TIGHE & BOND ASSUMES NO RESPONSIBILITY FOR ANY ISSUES, LEGAL OR OTHERWISE, RESULTING FROM CHANGES MADE TO THESE DRAWINGS WITHOUT WRITTEN AUTHORIZATION FROM TIGHE & BOND.
6. EXCAVATE ADDITIONAL TEST PITS TO LOCATE EXISTING UTILITIES AS DIRECTED OR APPROVED BY THE ENGINEER.
7. NOTIFY THE ENGINEER OF ANY UTILITIES IDENTIFIED DURING CONSTRUCTION THAT ARE NOT SHOWN ON THE DRAWINGS OR THAT DIFFER IN SIZE OR MATERIAL.
8. THE CONTRACTOR IS RESPONSIBLE FOR SITE SAFETY; COORDINATION WITH THE OWNER, ALL SUBCONTRACTORS, AND WITH OTHER CONTRACTORS WORKING WITHIN THE LIMITS OF WORK, THE MEANS AND METHODS OF CONSTRUCTING THE PROPOSED WORK.
9. OBTAIN, PAY FOR AND COMPLY WITH PERMITS, NOTICES AND FEES NECESSARY TO COMPLETE THE WORK. ARRANGE AND PAY FOR NECESSARY INSPECTIONS AND APPROVALS FROM THE JURISDICTIONAL AUTHORITIES.
10. SHORE UTILITY TRENCHES WHERE FIELD CONDITIONS DICTATE AND/OR WHERE REQUIRED BY LOCAL, STATE AND FEDERAL HEALTH AND SAFETY CODES.
11. FIELD VERIFY ALL EXISTING CONDITIONS PRIOR TO CONSTRUCTION. IF FIELD CONDITIONS ARE OBSERVED THAT VARY SIGNIFICANTLY FROM THOSE SHOWN ON THE DRAWINGS, IMMEDIATELY NOTIFY THE ENGINEER IN WRITING FOR RESOLUTION OF THE CONFLICTING INFORMATION.
12. PROTECT AND MAINTAIN ALL UTILITIES IN THE AREAS UNDER CONSTRUCTION DURING THE WORK. LEAVE ALL PIPES AND STRUCTURES WITHIN THE LIMITS OF THE CONTRACT IN A CLEAN AND OPERABLE CONDITION AT THE COMPLETION OF THE WORK. TAKE ALL NECESSARY PRECAUTIONS TO PREVENT SAND AND SILT FROM DISTURBED AREAS FROM ENTERING THE DRAINAGE SYSTEM.
13. NOTIFY THE ENGINEER IN WRITING OF ANY CONFLICT, ERROR, AMBIGUITY, OR DISCREPANCY WITH THE PLANS OR BETWEEN THE PLANS AND ANY APPLICABLE LAW, REGULATION, CODE, STANDARD SPECIFICATION, OR MANUFACTURER'S INSTRUCTIONS.
14. THE CONTRACTOR IS RESPONSIBLE FOR SUPPORT OF EXISTING UTILITIES AND REPAIR OR REPLACEMENT COSTS OF UTILITIES DAMAGED DURING CONSTRUCTION, WHETHER ABOVE OR BELOW GRADE. REPLACE DAMAGED UTILITIES IMMEDIATELY AT NO ADDITIONAL COST TO THE OWNER AND AT NO COST TO THE PROPERTY OWNER.
15. TAKE NECESSARY MEASURES AND PROVIDE CONTINUOUS BARRIERS OF SUFFICIENT TYPE, SIZE, AND STRENGTH TO PREVENT ACCESS TO ALL WORK AND STAGING AREAS AT THE COMPLETION OF EACH DAYS WORK.
16. NO OPEN TRENCHES WILL BE ALLOWED OVER NIGHT. THE USE OF ROAD PLATES TO PROTECT THE EXCAVATION WILL BE CONSIDERED UPON REQUEST, BUT BACKFILLING IS PREFERRED.
17. THE CONTRACTOR IS RESPONSIBLE FOR ALL NECESSARY TRAFFIC CONTROL/SAFETY DEVICES TO ENSURE SAFE VEHICULAR AND PEDESTRIAN ACCESS THROUGH THE WORK AREA, OR FOR SAFELY IMPLEMENTING DETOURS AROUND THE WORK AREA. PERFORM TRAFFIC CONTROL IN ACCORDANCE WITH THE CONTRACTOR'S APPROVED TRAFFIC CONTROL PLAN.
18. MAINTAIN EMERGENCY ACCESS TO ALL PROPERTIES WITHIN THE PROJECT AREA AT ALL TIMES DURING CONSTRUCTION.
19. WHEN WORKING IN THE ROAD, PROVIDE THE OWNER AND LOCAL FIRE/POLICE/SCHOOL AUTHORITIES A DETAILED PLAN OF APPROACH INDICATING METHODS OF PROPOSED TRAFFIC ROUTING ON A DAILY BASIS. PROVIDE COORDINATION TO ENSURE COMMUNICATION AND COORDINATION BETWEEN THE OWNER, CONTRACTOR AND LOCAL FIRE/POLICE/SCHOOL AUTHORITIES THROUGHOUT THE CONSTRUCTION PERIOD.
20. REMOVE AND DISPOSE OF ALL CONSTRUCTION-RELATED WASTE MATERIALS AND DEBRIS IN STRICT ACCORDANCE WITH ALL APPLICABLE LOCAL, STATE, AND FEDERAL LAWS.
21. THE TERM "DEMOLISH" USED ON THE DRAWINGS MEANS TO REMOVE AND DISPOSE OF IN ACCORDANCE WITH LOCAL, STATE, AND FEDERAL REQUIREMENTS.
22. THE TERM "ABANDON" USED ON THE DRAWINGS MEANS TO LEAVE IN PLACE AND TAKE APPROPRIATE MEASURES TO DECOMMISSION AS SPECIFIED OR NOTED ON THE DRAWINGS.
23. ALL PROPOSED WORK MAY BE ADJUSTED IN THE FIELD BY THE OWNER'S PROJECT REPRESENTATIVE TO MEET EXISTING CONDITIONS.

EROSION CONTROL AND RESOURCE AREA PROTECTION NOTES

1. PROVIDE ALL EROSION CONTROL MEASURES SHOWN, SPECIFIED, REQUIRED BY PERMIT, AND/OR REQUIRED BY THE ENGINEER PRIOR TO ANY CONSTRUCTION OR IMMEDIATELY UPON REQUEST. MAINTAIN SUCH CONTROL MEASURES UNTIL FINAL SURFACE TREATMENTS ARE IN PLACE AND/OR UNTIL PERMANENT VEGETATION IS ESTABLISHED. INSPECT AFTER EACH RAINSTORM AND DURING MAJOR STORM EVENTS TO CONFIRM THAT ALL SEDIMENTATION AND EROSION CONTROL MEASURES REQUIRED ARE IN PLACE AND EFFECTIVE.
2. INSTALL SILT SACKS OR OTHER APPROVED SEDIMENTATION BARRIERS IN/AT ALL CATCH BASINS IN THE PROJECT AREA.
3. COMPACT, STABILIZE, AND LOAM AND SEED SIDE SLOPES, SHOULDER AREAS AND DISTURBED VEGETATED AREAS IN ACCORDANCE WITH THE CONTRACT DOCUMENTS AND AS REQUIRED BY PERMITS. GRADE SIDE SLOPES, SHOULDER AREAS AND DISTURBED VEGETATED AREAS TO A MAXIMUM SLOPE OF 3 HORIZONTAL TO 1 VERTICAL (3H:1V), WHERE POSSIBLE. PROVIDE BIODEGRADABLE EROSION CONTROL BLANKETS TO PREVENT EROSION WHERE SLOPES ARE STEEPER THAN 3H:1V.
4. SETTLE OR FILTER ALL SILT-LADEN WATER FROM DEWATERING ACTIVITIES IN A SEDIMENTATION OR FILTER BAG TO REMOVE SEDIMENTS PRIOR TO RELEASE USING A SEDIMENTATION OR FILTER BAG LOCATED DOWN-GRADIENT OF THE DEWATERED AREA.
5. REMOVE AND PROPERLY DISPOSE OF SILT TRAPPED AT BARRIERS IN UPLAND AREAS OUTSIDE BUFFER ZONES. REMOVE MATERIALS DEPOSITED IN ANY TEMPORARY SETTLING BASINS AT THE COMPLETION OF THE PROJECT. RESTORE ALL DISTURBED AREAS TO THEIR PRECONSTRUCTION CONDITION.
6. SWEEP, COLLECT, REMOVE AND DISPOSE OF ANY SEDIMENT TRACKED ONTO PUBLIC RIGHT-OF-WAYS AT THE END OF EACH DAY.
7. LOAM AND SEED ALL DISTURBED VEGETATED AREAS TO ESTABLISH COVER AND STABILIZATION AS SOON AS POSSIBLE FOLLOWING DISTURBANCE.
8. MAINTAIN AN ADDITIONAL SUPPLY OF EROSION CONTROL MEASURES ON-SITE FOR EMERGENCY REPAIRS.
9. STORE FUEL, OIL, PAINT, OR OTHER HAZARDOUS MATERIALS IN A SECONDARY CONTAINER AND REMOVE TO A SECURE LOCKED AND COVERED AREA DURING NON-WORK HOURS.
10. PROVIDE A SUPPLY OF ABSORBENT SPILL RESPONSE MATERIALS SUCH AS BOOMS, BLANKETS, AND OIL ABSORBENT MATERIALS AT THE CONSTRUCTION SITE AT ALL TIMES TO CLEAN UP POTENTIAL SPILLS OF HAZARDOUS MATERIALS. IMMEDIATELY REPORT SPILLS OF HAZARDOUS MATERIALS TO THE STATE ENVIRONMENTAL AGENCY AND THE MUNICIPALITY WHERE THE WORK IS OCCURRING.

SURFACE RESTORATION NOTES

1. ALL PAVEMENT DAMAGED BY THE CONTRACTOR'S OPERATIONS SHALL BE REPLACED IN ACCORDANCE WITH THE CONTRACT DOCUMENTS.
2. PROTECT PROJECT FEATURES (E.G., WALLS, FENCES, MAIL BOXES, SIGNS, SIDEWALKS, CURBING, STAIRS, WALKWAYS, TREES, ETC.) FROM DAMAGE DURING CONSTRUCTION, INCLUDING PROVIDING TEMPORARY SUPPORTS, WHEN APPROPRIATE.
3. IF REMOVAL OF PROJECT FEATURES IS REQUIRED IN ORDER TO PERFORM THE PROPOSED WORK, REMOVE THOSE SITE FEATURES ONLY UPON APPROVAL OF ENGINEER. REPLACE ALL REMOVED PROJECT FEATURES; NEW ITEMS SHALL BE EQUAL OR BETTER IN QUALITY AND CONDITION TO THE ITEMS REMOVED.
4. EXISTING SURVEY MONUMENTS DISTURBED BY THE CONTRACTOR SHALL BE REPLACED BY A LAND SURVEYOR LICENSED IN THE STATE IN WHICH THE WORK IS PERFORMED AT NO ADDITIONAL COST TO THE OWNER.
5. COORDINATE THE ADJUSTMENT OF EXISTING UTILITY STRUCTURES WITH EACH RESPONSIBLE UTILITY OWNER PRIOR TO RECONSTRUCTION AND/OR PAVING OPERATIONS. RAISE ALL STRUCTURES TO FINISHED GRADES PRIOR TO THE END OF THE CONSTRUCTION SEASON AND PRIOR TO FINISHED PAVING.
6. REPAIR DISTURBED PAVED SURFACES AT THE END OF EACH WORK WEEK, UNLESS OTHERWISE APPROVED/REQUIRED BY THE OWNER.
7. TRANSFER ALL TEMPORARY BENCHMARKS, AS NECESSARY.
8. RESTORE ALL AREAS DISTURBED BY THE CONTRACTOR BEYOND THE PAYLINE LIMITS TO ORIGINAL CONDITIONS AT NO ADDITIONAL COST TO THE OWNER.
9. REGRADE ALL UNPAVED AREAS DISTURBED BY THE WORK AS REQUIRED. REPAIR/REPLACE PAVED SURFACES DISTURBED BY THE WORK IN-KIND, UNLESS OTHERWISE NOTED. RESTORE SURFACES TO EXISTING OR PROPOSED CONDITIONS AS INDICATED ON THE DRAWINGS.
10. PROVIDE A SMOOTH, FLUSH TRANSITION BETWEEN ALL NEW AND EXISTING PAVEMENTS AND WALKING SURFACES.

DRAINAGE SYSTEM IMPROVEMENTS NOTES

1. MANHOLES SHALL BE 48-INCH DIAMETER, UNLESS NOTED OTHERWISE.
2. ACTUAL LOCATION OF PROPOSED STORM DRAIN TERMINAL MANHOLES MAY BE ADJUSTED IN THE FIELD BASED ON THE LOCATION OF STORM DRAIN SERVICE CONNECTIONS.
3. MAINTAIN OPERATION OF DRAINAGE SYSTEM DURING CONSTRUCTION. PROVIDE BYPASS PUMPING OF DRAINAGE FLOWS AND/OR TEMPORARY CONNECTIONS, AS NECESSARY.
4. MAINTAIN A MINIMUM HORIZONTAL DISTANCE OF AT LEAST 10 FEET FROM ANY EXISTING OR PROPOSED WATER MAIN. IF SITE CONDITIONS PREVENT A HORIZONTAL SEPARATION OF 10 FEET, A LESSER DISTANCE WILL BE ALLOWED IF THE STORM DRAIN IS CONSTRUCTED IN A SEPARATE TRENCH WITH THE TOP OF THE STORM DRAIN AT LEAST 18 INCHES BELOW THE BOTTOM OF THE WATER MAIN.
5. WHENEVER A PROPOSED STORM DRAIN MUST CROSS A WATER MAIN, CONSTRUCT THE STORM DRAIN SO THE TOP OF THE STORM DRAIN IS AT LEAST 18 INCHES BELOW THE BOTTOM OF THE WATER MAIN. THE STORM DRAIN JOINTS SHALL BE EQUIDISTANT AND LOCATED AS FAR AWAY AS POSSIBLE FROM THE WATER MAIN JOINTS. WHEN THE PROPOSED STORM DRAIN CANNOT MEET THE ABOVE REQUIREMENTS, ENCASE THE PROPOSED STORM DRAIN IN CONCRETE.

Tighe&Bond
53 Southampton Road
Westfield, MA 01085
(413) 562-1600

COMMONWEALTH OF MASSACHUSETTS
JEAN CHRISTY
CIVIL
No. 47080
REGISTERED PROFESSIONAL ENGINEER
08/27/2025

COMMONWEALTH OF MASSACHUSETTS
BRIAN S. HUNTLEY
CIVIL
No. 46273
REGISTERED PROFESSIONAL ENGINEER
8-27-25

PRELIMINARY DESIGN NOT FOR CONSTRUCTION

THIS DOCUMENT IS RELEASED TEMPORARILY FOR PROGRESS REVIEW ONLY. IT IS NOT INTENDED FOR BIDDING OR CONSTRUCTION PURPOSES.

Clark Street Demonstration BMP Project

Town of Southampton

Southampton, Massachusetts

MARK	DATE	DESCRIPTION

PROJECT NO:	S5005-026
DATE:	08/2025
FILE:	S5005-26 General-Notes.dwg
DRAWN BY:	AAL
DESIGNED/CHECKED BY:	JEC
APPROVED BY:	TJA

GENERAL NOTES

SCALE: NO SCALE

G-003
SHEET 3 OF 8

Last Saved: 8/25/2025
Printed: Aug 27, 2025 - 11:38am By: TMcSperrin
Tighe & Bond: \\tighebond.com\data\Data Projects\SS5005 Southampton\033 - BMP Demonstration Project\Drawings\AutoCAD\Sheet\S5005-26 General-Notes.dwg

Commonwealth of Massachusetts
City/Town of South Deerfield

Form 11 - Soil Suitability Assessment for On-Site Sewage Disposal

C. On-Site Review *(minimum of two holes required at every proposed primary and reserve disposal area)*

Deep Observation Hole Number: 1 (Hole #) | 7/23/2025 (Date) | 8:10am (Time) | sunny (Weather) | 42.224561 (Latitude) | -72.728830 (Longitude)

1. Land Use: sports fields/park (e.g., woodland, agricultural field, vacant lot, etc.) | grass (Vegetation) | none (Surface Stones (e.g., cobbles, stones, boulders, etc.)) | 0-3% (Slope (%))

Description of Location: about 50 feet east of baseball dugout and 55' north of road

2. Soil Parent Material: glaciofluvial deposits/glaciolacustrine deposits | Landform: depression | Position on Landscape (SU, SH, BS, FS, TS, Plain): shoulder

3. Distances from: Open Water Body > 50 feet; Drainage Way > 100 feet; Wetlands > 50 feet; Property Line > 10 feet; Drinking Water Well > 100 feet; Other - feet

4. Unsuitable Materials Present: ☐ Yes ☒ No If Yes: ☐ Disturbed Soil/Fill Material ☐ Weathered/Fractured Rock ☐ Bedrock

5. Groundwater Observed: ☐ Yes ☒ No If yes: _____ Depth to Weeping in Hole _____ Depth to Standing Water in Hole

Soil Log


Depth (in)	Soil Horizon /Layer	Soil Texture (USDA	Soil Matrix: Color-Moist (Munsell)	Redoximorphic Features: Depth	Redoximorphic Features: Color	Redoximorphic Features: Percent	Coarse Fragments % by Volume: Gravel	Coarse Fragments % by Volume: Cobbles & Stones	Soil Structure	Soil Consistence (Moist)	Other
0-2	O	loam	10YR3/3	-	Cnc : - Dpl: -	-	-	-	granular	very friable	
2-18	B	sandy loam	10YR4/3	-	Cnc : - Dpl: -	-	-	-	massive	friable	
18-72	C	sand	10YR5/3	-	Cnc : - Dpl: -	-	-	-	single grain	loose	increased stones/cobbles at 46-72" to ~10%. same base
72-120	C2	silt loam	10YR5/2	84"	Cnc : 10YR5/8 Dpl: 10YR5/1	>5%	-	-	massive	very firm	
					Cnc : Dpl:						
					Cnc : Dpl:						

Additional Notes:
Perching at transition from sand to silt loam. Consistent redoximorphic features at 84". test pit terminated at 120"

t5form11 revised 1-23-20.doc

Form 11 – Soil Suitability Assessment for On-Site Sewage Disposal • Page 2 of 5

TEST PIT RESULTS INSET PLAN

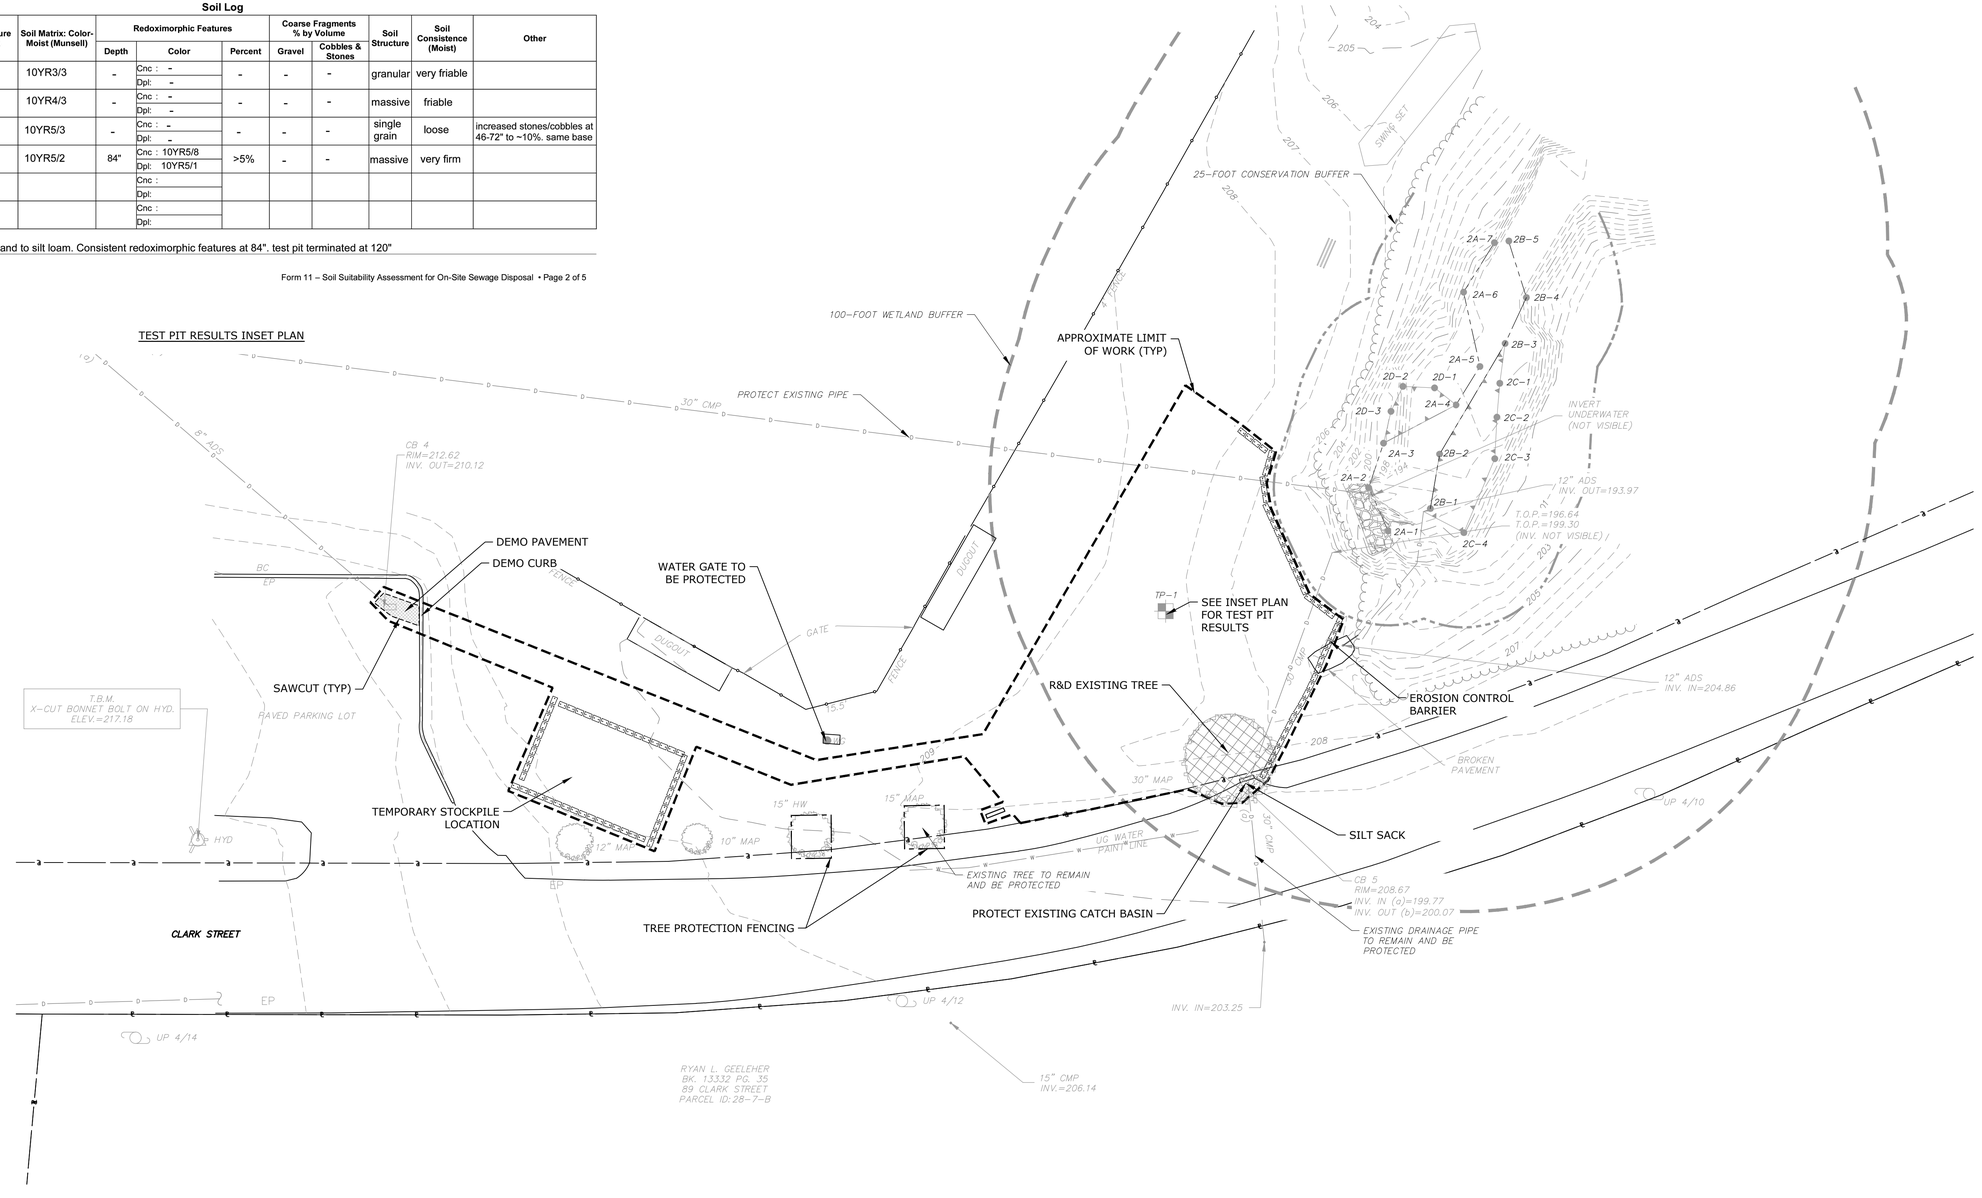

Tighe&Bond
53 Southampton Road
Westfield, MA 01085
(413) 562-1600

COMMONWEALTH OF MASSACHUSETTS
JEAN CHRISTY CIVIL No. 47080 REGISTERED PROFESSIONAL ENGINEER
08/27/2025

COMMONWEALTH OF MASSACHUSETTS
BRIAN S. HUNTLEY CIVIL No. 46273 REGISTERED PROFESSIONAL ENGINEER
8-27-25

PRELIMINARY DESIGN NOT FOR CONSTRUCTION

THIS DOCUMENT IS RELEASED TEMPORARILY FOR PROGRESS REVIEW ONLY. IT IS NOT INTENDED FOR BIDDING OR CONSTRUCTION PURPOSES.

Clark Street Demonstration BMP Project

Town of Southampton

Southampton, Massachusetts

MARK	DATE	DESCRIPTION


PROJECT NO:	S5005-026
DATE:	08/2025
FILE:	S5005-026 Sheets.dwg
DRAWN BY:	JMF/AAL
DESIGNED/CHECKED BY:	JEC
APPROVED BY:	TJA

EXISTING CONDITIONS AND SITE PREPARATION PLAN

SCALE: 1" = 20'

C-101
SHEET 4 OF 8

Last Saved: 8/27/2025
Plotted: Aug 27, 2025 11:28am By: TM-Sparren
Tighe & Bond: J:\tighebond.com\data\Data\Projects\S\S5005 Southampton\033 - BMP Demonstration Project\Drawings\AutoCAD\Sheet\S5005-026 Sheets.dwg

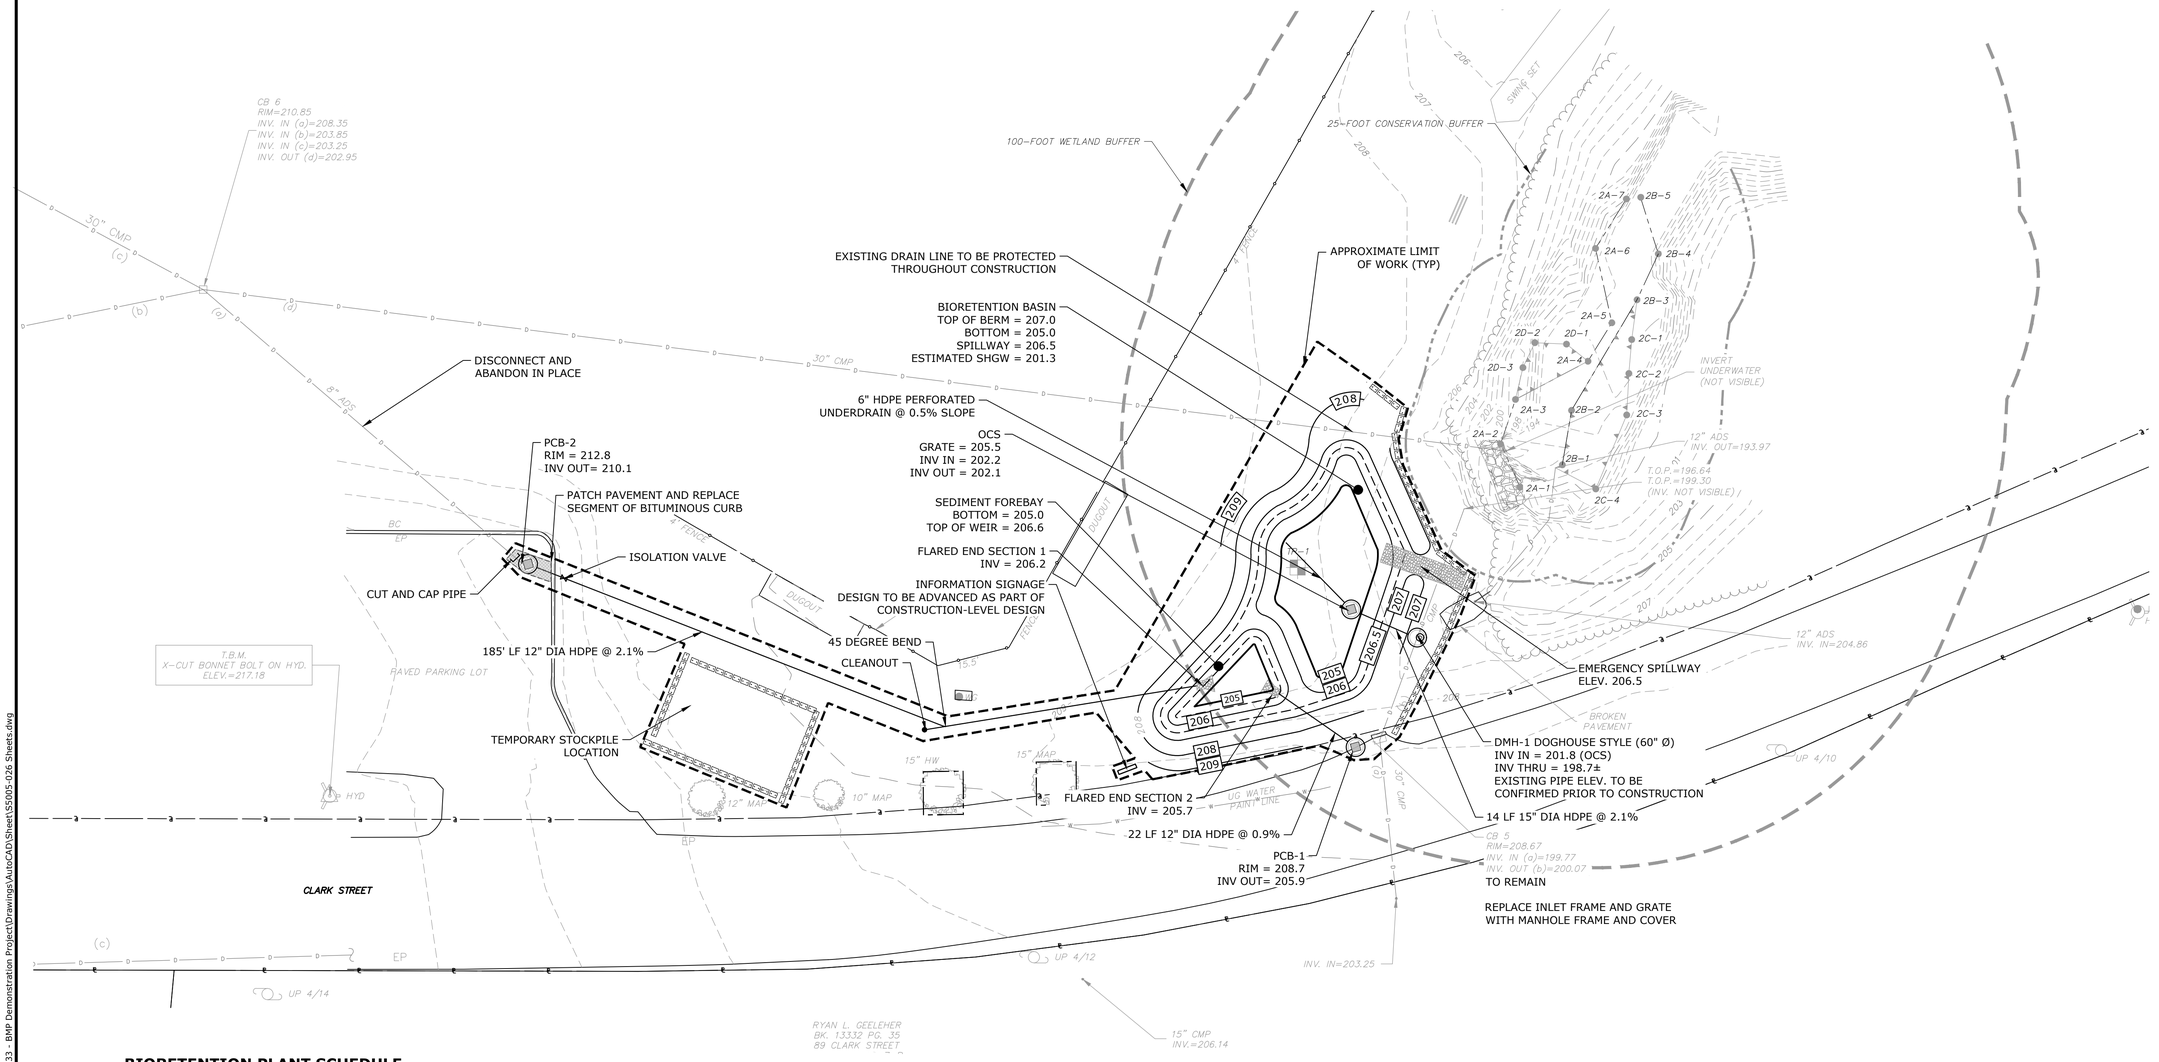

BIORETENTION PLANT SCHEDULE

KEY	BOTANICAL NAME	COMMON NAME	SIZE	SPACING	NOTES
SHRUBS					
AR DI	*ARUNCUS DIOICUS*	GOAT'S BEARD	#3 CONTAINER	3' O.C.	
CO SE	*CORNUS SERICEA*	RED OSIER DOGWOOD	#3 CONTAINER	5' O.C.	
HA VI	*HAMAMELIS VIRGINIANA*	WITCH HAZEL	#5 CONTAINER	10' O.C.	
IL VE A	*ILEX VERTICILLATA (M)*	WINTERBERRY	#3 CONTAINER	8' O.C.	
IL VE B	*ILEX VERTICILLATA (F)*	WINTERBERRY	#3 CONTAINER	8' O.C.	
RO PA	*ROSA PALUSTRIS*	SWAMP ROSE	#3 CONTAINER	5' O.C.	
SP AL	*SPIRAEA ALBA*	WHITE MEADOWSWEET	#3 CONTAINER	4' O.C.	
PERENNIALS, GRASSES & GROUNDCOVERS					
EUP MA	*EUPATORIUM MACULATUM*	SPOTTED JOE PYE WEED	#3 CONTAINER	48" O.C.	
JUN EF	*JUNCUS EFFUSUS*	COMMON RUSH	#1 CONTAINER	24" O.C.	
PAN VI	*PANICUM VIRGATUM*	SWITCHGRASS	#1 CONTAINER	24" O.C.	

NOTE:

1. PLANTS TO BE PROVIDED AT THE BOTTOM OF THE BIORETENTION BASIN

0 20' 40'
SCALE: 1" = 20'

Tighe&Bond
53 Southampton Road
Westfield, MA 01085
(413) 562-1600

COMMONWEALTH OF MASSACHUSETTS
JEAN CHRISTY CIVIL No. 47080
REGISTERED PROFESSIONAL ENGINEER
08/27/2025

COMMONWEALTH OF MASSACHUSETTS
BRIAN S. HUNTLEY CIVIL No. 46273
REGISTERED PROFESSIONAL ENGINEER
8.27.25

PRELIMINARY DESIGN NOT FOR CONSTRUCTION

THIS DOCUMENT IS RELEASED TEMPORARILY FOR PROGRESS REVIEW ONLY. IT IS NOT INTENDED FOR BIDDING OR CONSTRUCTION PURPOSES.

Clark Street Demonstration BMP Project

Town of Southampton

Southampton, Massachusetts

MARK	DATE	DESCRIPTION


PROJECT NO:	S5005-026
DATE:	08/2025
FILE:	S5005-026 Sheets.dwg
DRAWN BY:	JMF/AAL
DESIGNED/CHECKED BY:	JEC
APPROVED BY:	TJA

PROPOSED CONDITIONS

SCALE: 1" = 20'


C-102
SHEET 5 OF 8

Last Saved: 8/27/2025
Plotted: Aug 27, 2025 5:12:02pm By: TLabbe
Tighe & Bond:\\tighebond.com\data\Data\Projects\S5005 Southampton\033 - BMP Demonstration Project\Drawings\AutoCAD\Sheet\S5005-026 Sheets.dwg

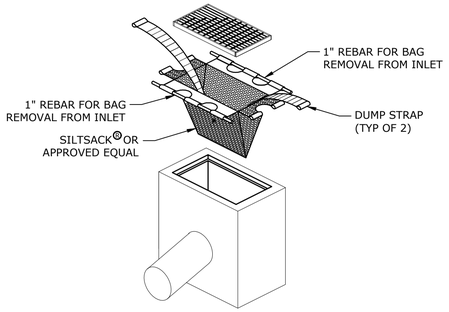


SILTSACK MANUFACTURED BY:
ACF ENFIRONMENTAL
2831 CARDWELL ROAD
RICHMOND, VIRGINIA 23237


SILTSACK® OR APPROVED EQUAL
NO SCALE

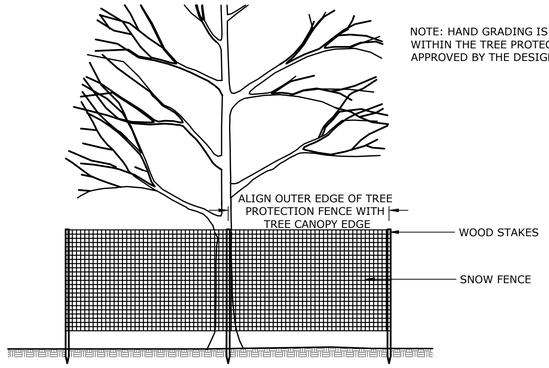


TREE PROTECTION
NO SCALE

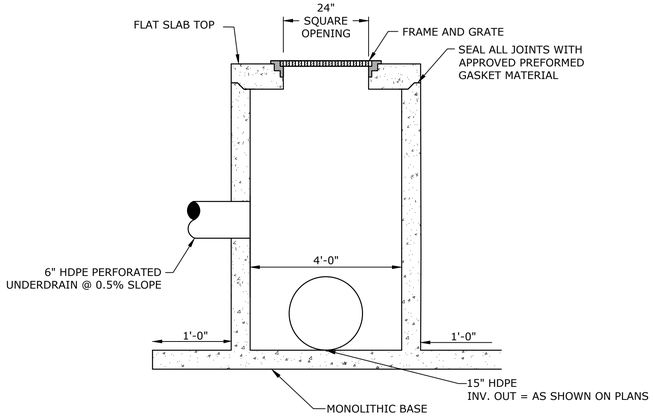


BIORETENTION OUTLET CONTROL STRUCTURE
NO SCALE

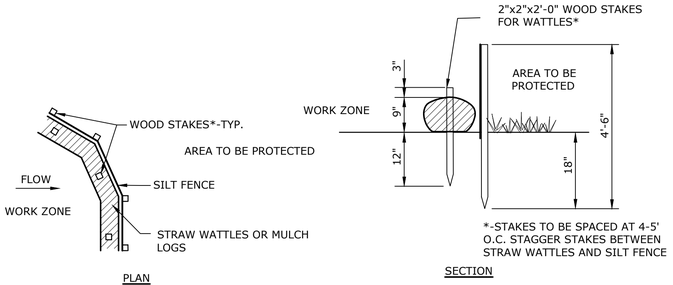

EROSION CONTROL BARRIER
NO SCALE

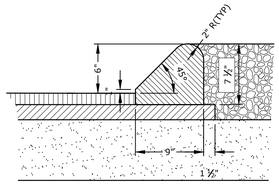


HMA CURB
NO SCALE

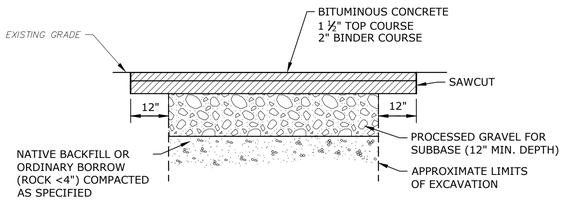


NOTES:

1. MATCH EXISTING PAVEMENT DEPTH AT THE DIRECTION OF THE ENGINEER.
2. ANY ROUGH OR DAMAGED TRENCH EDGES SHALL BE SAWCUT CLEAN AND REPAVED.


PERMANENT TRENCH REPAIR
NO SCALE

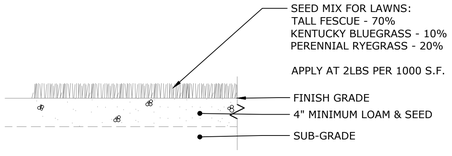

LAWN AREAS
NO SCALE

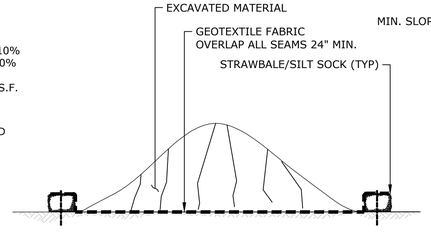

SECTION A-A

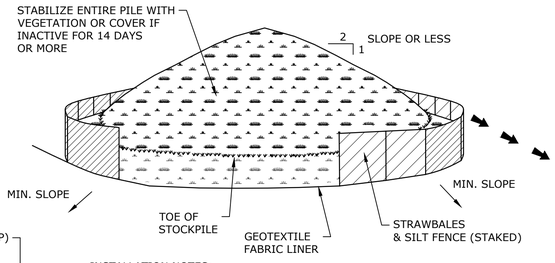

INSTALLATION NOTES:

1. AREA CHOSEN FOR STOCKPILING OPERATIONS SHALL BE DRY AND STABLE.
2. MAXIMUM SLOPE OF STOCKPILE SHALL BE 2H:1V.
3. UPON COMPLETION OF SOIL STOCKPILING, EACH PILE SHALL BE SURROUNDED WITH EITHER SILT FENCING OR STRAW BALES, THEN STABILIZED WITH VEGETATION OR COVERED.
4. STOCKPILE AREA TO BE LINED WITH GEOTEXTILE FABRIC

SOIL STOCKPILING
NO SCALE

Tighe&Bond
53 Southampton Road
Westfield, MA 01085
(413) 562-1600

COMMONWEALTH OF MASSACHUSETTS
JEAN CHRISTY
CIVIL
No. 47080
REGISTERED PROFESSIONAL ENGINEER
08/27/2025

COMMONWEALTH OF MASSACHUSETTS
BRIAN S. HUNTLEY
CIVIL
No. 46273
REGISTERED PROFESSIONAL ENGINEER
8-27-25

PRELIMINARY DESIGN NOT FOR CONSTRUCTION

THIS DOCUMENT IS RELEASED TEMPORARILY FOR PROGRESS REVIEW ONLY. IT IS NOT INTENDED FOR BIDDING OR CONSTRUCTION PURPOSES.

Clark Street Demonstration BMP Project

Town of Southampton

Southampton, Massachusetts

MARK	DATE	DESCRIPTION


PROJECT NO:	S5005-026
DATE:	08/2025
FILE:	S5005-026 Details.dwg
DRAWN BY:	TJA/AAL
DESIGNED/CHECKED BY:	JEC
APPROVED BY:	TJA

DETAILS - 1


SCALE: NO SCALE

C-501
SHEET 6 OF 8


Last Saved: 8/27/2025
Last Plotted: Aug 27, 2025 - 12:03pm By: TJahn
Tighe & Bond: \\tighebond.com\data\Data\Projects\S5005 Southampton\033 - BMP Demonstration Project\Drawings\AutoCAD\Sheet\S5005-026 Details.dwg

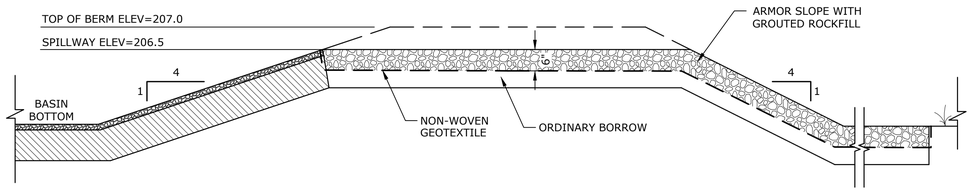


EMERGENCY SPILLWAY
NO SCALE

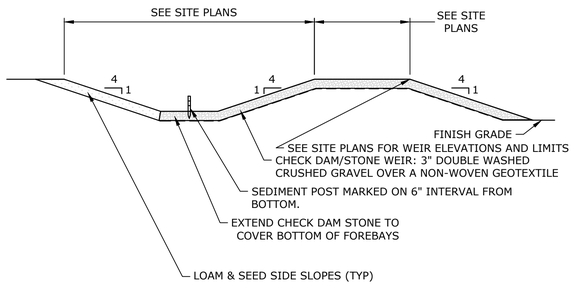

SEDIMENT FOREBAY - SECTION
NO SCALE

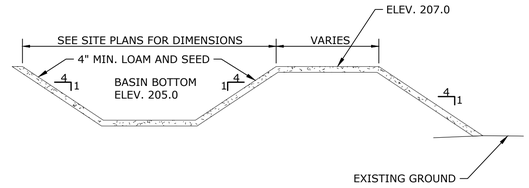


BASIN BERM
NO SCALE

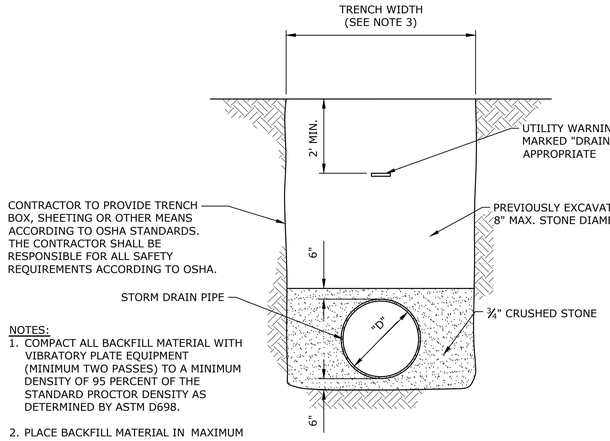


NOTES:
1. COMPACT ALL BACKFILL MATERIAL WITH VIBRATORY PLATE EQUIPMENT (MINIMUM TWO PASSES) TO A MINIMUM DENSITY OF 95 PERCENT OF THE STANDARD PROCTOR DENSITY AS DETERMINED BY ASTM D698.
2. PLACE BACKFILL MATERIAL IN MAXIMUM ONE FOOT LIFTS.
3. FOR PIPES LESS THAN 24" IN DIAMETER THE TRENCH WIDTH SHALL BE 5.0'. FOR PIPES 24" IN DIAMETER AND GREATER, TRENCH WIDTH SHALL BE THE PIPE DIAMETER + 3.0'.

TYPICAL DRAIN TRENCH SECTION
NO SCALE

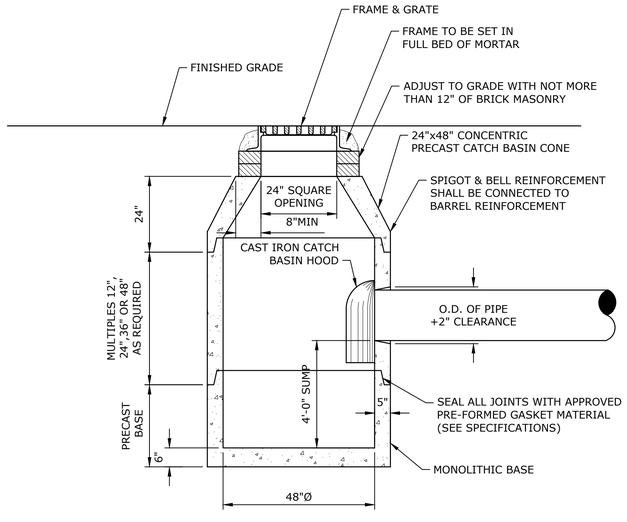


NOTES:
1. FOR USE WITH PVC PIPE, PROVIDE RUBBER BOOT SIMILAR TO MANHOLE DETAIL.
2. FOR USE WITH OTHER TYPES OF PIPE, SEAL JOINT BETWEEN PIPE AND CATCH BASIN WITH GROUT.

PRECAST CONCRETE CATCH BASIN
NO SCALE

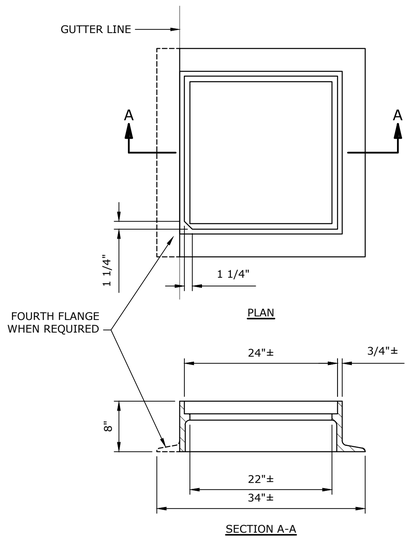

NOTES:
1. MINIMUM FRAME WEIGHT:
   4 FLANGE - 295± LBS
   3 FLANGE - 265± LBS
2. MATERIAL - CAST IRON, SEE SPECIFICATIONS
3. FOR ADDITIONAL INFORMATION SEE MHD 201.6.0

CATCH BASIN FRAME
NO SCALE

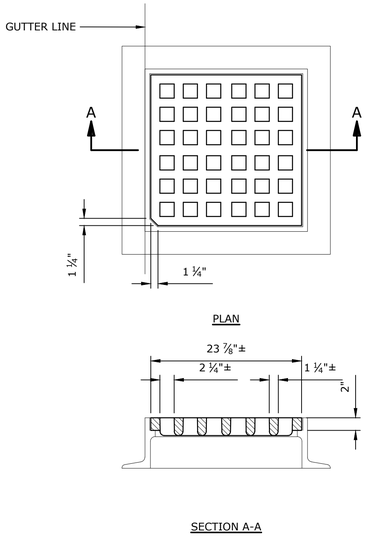

NOTES:
1. MINIMUM WEIGHT OF GRATE - 190 LBS.
2. MATERIAL - CAST IRON, SEE SPECIFICATIONS.

CATCH BASIN GRATE
NO SCALE

Tighe&Bond
53 Southampton Road
Westfield, MA 01085
(413) 562-1600

COMMONWEALTH OF MASSACHUSETTS
JEAN CHRISTY
CIVIL
No. 47080
REGISTERED PROFESSIONAL ENGINEER
08/27/2025

COMMONWEALTH OF MASSACHUSETTS
BRIAN S HUNTLEY
CIVIL
No. 46273
REGISTERED PROFESSIONAL ENGINEER
8-27-25

PRELIMINARY DESIGN NOT FOR CONSTRUCTION

THIS DOCUMENT IS RELEASED TEMPORARILY FOR PROGRESS REVIEW ONLY. IT IS NOT INTENDED FOR BIDDING OR CONSTRUCTION PURPOSES.

Clark Street Demonstration BMP Project

Town of Southampton

Southampton, Massachusetts

MARK	DATE	DESCRIPTION


PROJECT NO:	S5005-026
DATE:	08/2025
FILE:	S5005-026 Details.dwg
DRAWN BY:	TJA/AAL
DESIGNED/CHECKED BY:	JEC
APPROVED BY:	TJA


DETAILS - 2

SCALE: NO SCALE

C-502
SHEET 7 OF 8

Last Saved: 8/27/2025
Plotted: 08/27/2025 11:38am By: TMcSparron
Tighe & Bond (\\tighebond.com\data\Projects\S\S5005 Southampton\033 - BMP Demonstration Project\Drawings\AutoCAD\Sheet\S5005-026 Details.dwg

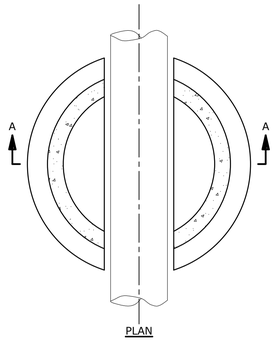


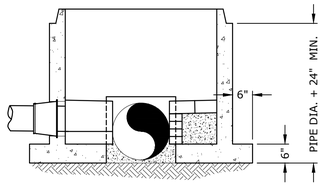


NOTE:
MANHOLE BASE SECTION SHOWN, ALL OTHER SECTIONS AND CONSTRUCTION DETAILS SHALL COMPLY WITH THE APPROPRIATE MANHOLE DETAIL.

SECTION A-A


PRECAST "DOGHOUSE" MANHOLE BASE
NO SCALE

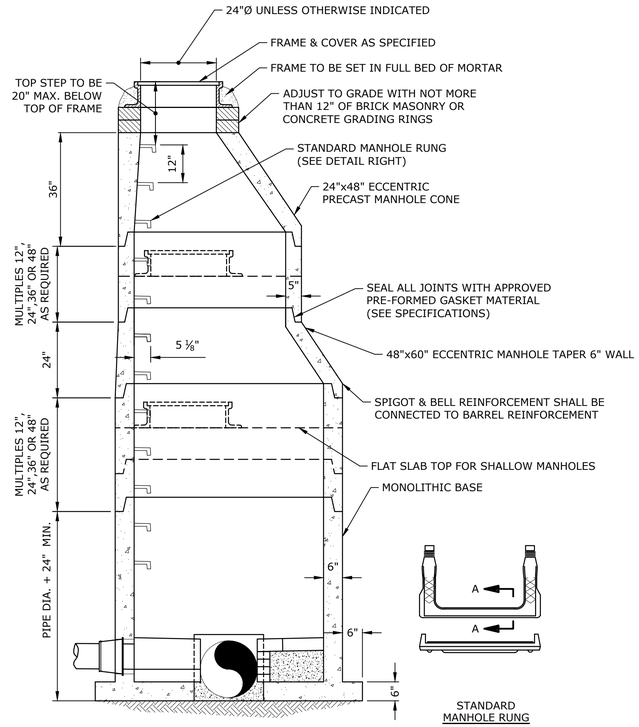

60" PRECAST DRAIN "DOGHOUSE" MANHOLE
NO SCALE

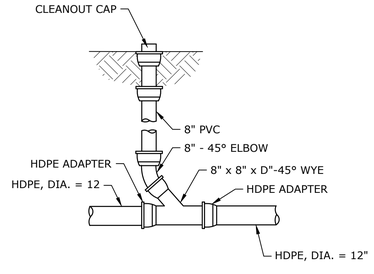


DRAIN PIPE CLEANOUT
NO SCALE

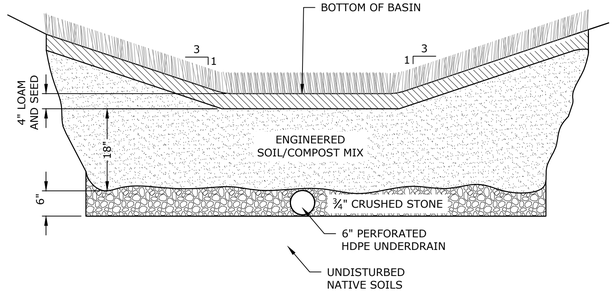

NOTES

1. ENGINEERED SOIL/COMPOST MIX TO BE 90% TOPSOIL/5% SAND/5% COMPOST. SUBMIT SAMPLES AND GRADATION TESTS FOR REVIEW & APPROVAL PRIOR TO DELIVERY.
2. SEED MIX TO BE ERNST SEEDS RAIN GARDEN MIX (ERNMX-180) OR APPROVED EQUAL SUITABLE FOR RAIN GARDENS OR BIORETENTION AREAS.
3. ADDITIONAL PLANTINGS INFORMATION CAN BE FOUND ON THE BIORETENTION PLANTING SCHEDULE ON SHEET C-102.

DETENTION/BIORETENTION BASIN DETAIL
NO SCALE

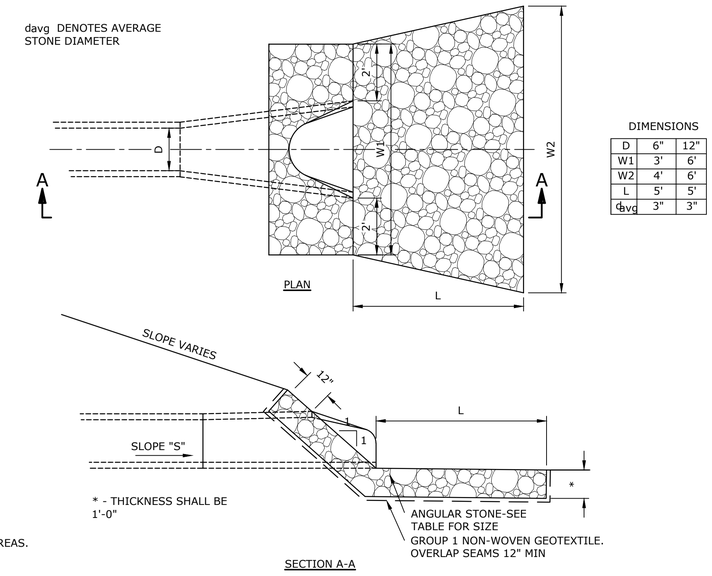

DIMENSIONS

D	6"	12"
W1	3'	6'
W2	4'	6'
L	5'	5'
d_{avg}	3"	3"

SECTION A-A

FLARED END SECTION
NO SCALE

Tighe&Bond
53 Southampton Road
Westfield, MA 01085
(413) 562-1600

COMMONWEALTH OF MASSACHUSETTS
JEAN CHRISTY CIVIL No. 47080 REGISTERED PROFESSIONAL ENGINEER
08/27/2025

COMMONWEALTH OF MASSACHUSETTS
BRIAN S. HUNTLEY CIVIL No. 46273 REGISTERED PROFESSIONAL ENGINEER
8-27-25

PRELIMINARY DESIGN NOT FOR CONSTRUCTION

THIS DOCUMENT IS RELEASED TEMPORARILY FOR PROGRESS REVIEW ONLY. IT IS NOT INTENDED FOR BIDDING OR CONSTRUCTION PURPOSES.

Clark Street Demonstration BMP Project

Town of Southampton

Southampton, Massachusetts

MARK	DATE	DESCRIPTION

PROJECT NO:	S5005-026
DATE:	08/2025
FILE:	S5005-026 Details.dwg
DRAWN BY:	TJA/AAL
DESIGNED/CHECKED BY:	JEC
APPROVED BY:	TJA

DETAILS - 3

SCALE: NO SCALE

C-503
SHEET 8 OF 8

Last Saved: 8/27/2025
Plotted: Aug 27, 2025 - 12:04pm By: TLabbe
Tighe & Bond \\tighebond.com\data\Projects\S\S5005 Southampton\033 - BMP Demonstration Project\Drawings\AutoCAD\Sheet\S5005-026 Details.dwg

Connecticut River Stormwater Committee
MS4 Permit Year 7 Annual Report for Public Education & Outreach

September 2025

CONNECTICUT RIVER
Stormwater Committee

MS4 Permit Year 7
Annual Report for Public Education and Outreach

MCM 1 and additional requirements in Appendixes F and H

July 1, 2024 through June 30, 2025

September 18, 2025

Table of Contents

Introduction **1**

1. Coalition Purpose and Membership 1
2. Water Quality Considerations in the Region 2

Annual Report Part II: Self-Assessment **3**

1. Education and Outreach on Bacteria/Pathogens 3
2. Education and Outreach on Nitrogen and Phosphorous (combined) 3

Annual Report Part IV: MCM 1 – Public Education and Outreach **3**

1. *Think Blue Connecticut River* Website 3
2. Messages related to bacteria and pathogens 6
3. Messages related to phosphorus and nitrogen 14

The Connecticut River Stormwater Committee annual report provides a summary of all the work undertaken during the July 1, 2023 to June 30, 2024 reporting period. All of this work is directly applicable to all member communities' EPA annual reporting requirements.

Content has been formatted in a manner consistent with the format of the EPA annual report template for Year 6. Because the Connecticut River Stormwater Committee is a regional partnership program, these sections are written from a "regional" perspective rather than municipality-by-municipality. Additional details of community-specific efforts are reported in each municipality's annual report.

In communication with PVPC, who facilitates the coalition, EPA has endorsed and encouraged a regional Annual Reporting approach whereby Connecticut River Stormwater Committee member communities can satisfy the Public Education and Outreach reporting requirement (within MCM 1 and Appendixes F and H) by referencing the coalition's annual report with a url link in their own annual report.

Page left blank intentionally.

Introduction

1. Coalition Purpose and Membership

The Connecticut River Stormwater Committee is an intergovernmental compact of 19 municipalities, the University of Massachusetts-Amherst, and the Pioneer Valley Planning Commission organized to work cooperatively in meeting US EPA Municipal Separate Storm Sewer System Permit ("MS4 Permit") requirements for stormwater education and outreach. Facilitated and staffed by the Pioneer Valley Planning Commission, the Committee also works together to meet other permit compliance activities where appropriate and needed. Work for the group is funded through annual dues paid by each member and through occasional grants. Member communities are shown in Table 1 below.

Table 1: Connecticut River Stormwater Committee Member Communities

Member Community	Committee Representatives and Departments
Agawam	Tracy DeMaio and Mike Albro, Department of Public Works
Belchertown	Sarah Fortune and Stephanie Sansoucy, Conservation Department
Chicopee	Quinn Lonczak, Department of Public Works
East Longmeadow	Bruce Fenney and Mark Berman, Department of Public Works
Easthampton	Dianne Rossini, Department of Public Works
Granby	Dave Derosiers, Highway Department
Hadley	Scott McCarthy, Department of Public Works,
Holyoke	Miira Gates, Department of Public Works
Longmeadow	Tim Keane, Department of Public Works
Ludlow	Jim Goodreau, Department of Public Works
Northampton	Doug McDonald, Department of Public Works
Palmer	Richard Josephson, Department of Public Works
South Hadley	Melissa LaBonte, Department of Public Works
Southampton	Randall Kemp, Highway Department
Southwick	Randall Brown and Jon Goddard, Department of Public Works
Springfield	Vacant
West Springfield	Connor Knightly, Department of Public Works
Westfield	Joe Kietner and Casey Berube, Department of Public Works
Wilbraham	Tonya Basch and Dena Grochmal, Department of Public Works
University of Massachusetts - Amherst	Terri Wolejko, Environmental and Hazardous Materials Management Services Department, and Neils LaCour, Campus Planning Department

2. Water Quality Considerations in the Region

All Connecticut River Stormwater Committee communities are subject to additional MS4 permit requirements in Appendix F based on waters that are tributaries to the Long Island Sound, which has an approved TMDL for nitrogen.[1] Some member communities are also subject to additional MS4 permit requirements based on the following:

- Lakes and ponds with approved TMDLs for phosphorous (additional requirements within Appendix F of the MS4 permit)
- Waterbodies and their tributaries that are impaired for water quality due to phosphorous (additional requirements within Appendix H of the MS4 permit)
- Waterbodies and their tributaries that are impaired for water quality due to bacteria or pathogens (additional requirements within Appendix H of the MS4 permit)
- Waterbodies and their tributaries that are impaired for water quality due to solids (total suspended solids) (additional requirements within Appendix H of the MS4 permit)

It is important to note that the MS4 permit stipulates that certain additional requirements for public education and outreach messaging in the appendixes can be combined where appropriate. Specifically, Appendix H part I and II as well as Appendix F part A.III, A.IV, A.V, B.I, B.II and B.III.

[1] TMDL = identifies the Total Maximum Daily Load of nitrogen that can be discharged, in this case to Long Island Sound, without significantly impairing the health of the Sound.

Annual Report Part II: Self-Assessment

1. Education and Outreach on Bacteria/Pathogens

√ Annual Message encouraging the proper management of pet waste, including noting any existing ordinances where appropriate
√ Disseminated educational material to dog owners at time of issuance or renewal of dog license, or other appropriate time
√ Provided information to owners of septic systems about proper maintenance.

See description of messaging in section 2 below.

2. Education and Outreach on Nitrogen and Phosphorous (<u>combined</u>)

√ Distributed an annual message in the spring (April/May) that encourages the proper use and disposal of grass clippings and encourages the proper use of slow-release fertilizers
√ Distributed an annual message in the summer (June/July) encouraging the proper management of pet waste, including noting any existing ordinances where appropriate.
√ Distributed an annual message in the fall (August/September/October) encouraging the proper disposal of leaf litter

See description of messaging in section 3 below.

Annual Report Part IV: MCM 1 – Public Education and Outreach

The required general education messages to four audiences under the existing MS4 permit were completed with work in Year 5. As such, this section here describes additional work completed in Year 6, primarily under the continuing annual public education and outreach requirements under Appendixes H and F of the MS4 permit.

1. *Think Blue Connecticut River* Website

Message description and distribution method: The *Think Blue Connecticut River* website is at the core of all regional messaging about stormwater. The website at www.thinkblueconnecticutriver.org does the following:

- Covers major areas of messaging about reducing polluted stormwater flows, including lawn and yard care, pet waste management, car care, controlling soil erosion, soaking up the rain, and septic system care
- Addresses the key 4 audiences plus educators
- Serves as the "landing place" for information on nearly all social media messaging

In the past year, PVPC has developed a new logo for the *Think Blue Connecticut River* website as a way to draw greater interest from all audiences in the region. The logo features a river otter, inspired by drone video footage capture of otters in lower Abbey Brook in Chicopee. The river otter will help with future messaging in drawing more powerful connection between the need for clean stormwater to support the lives of these and other important creatures. The core message

being, how we manage our lawns, pet waste, septic systems, etc. has direct impact on the otter and other wildlife dependent on rivers, streams, lakes, and wetlands. Selection of the otter is also based on its qualities as a charismatic megafauna with greater public appeal and thus potential for inducing a response to appeals for cleaning up stormwater. PVPC will be working with the Stormwater Committee in the coming year to consider ways to use the otter to best effect.



Targeted audiences: Residents, business/institutional/commercial, developers, and industrial, and municipalities throughout the region

Responsible Department/Parties: PVPC staff and Connecticut River Stormwater Committee members


Measurable goal(s): A total of 5,060 people visited the *Think Blue Connecticut River* website during Year 7 and spent an average of 12 seconds on viewing pages on stormwater best practices. Beyond the web analytics reported below on specific messages, there were the following views of the general audience pages on the *Think Blue Connecticut River* website:
Residents views = 69; Businesses and Institutions views = 48; Developers views = 59; Industries views = 29; and Educators views = 39.

Message dates: July 1, 2024 through June 30, 2025

Message completed for: Appendix F requirements √ Appendix H requirements √

Was message different than what proposed in your NOI/SWMP? Yes √ No

If yes, describe why the change was made: As indicated in previous annual reports, the website was not mentioned in the NOI and SWMP, but it has been central to all messaging in the region, providing additional information and resources on key topics.

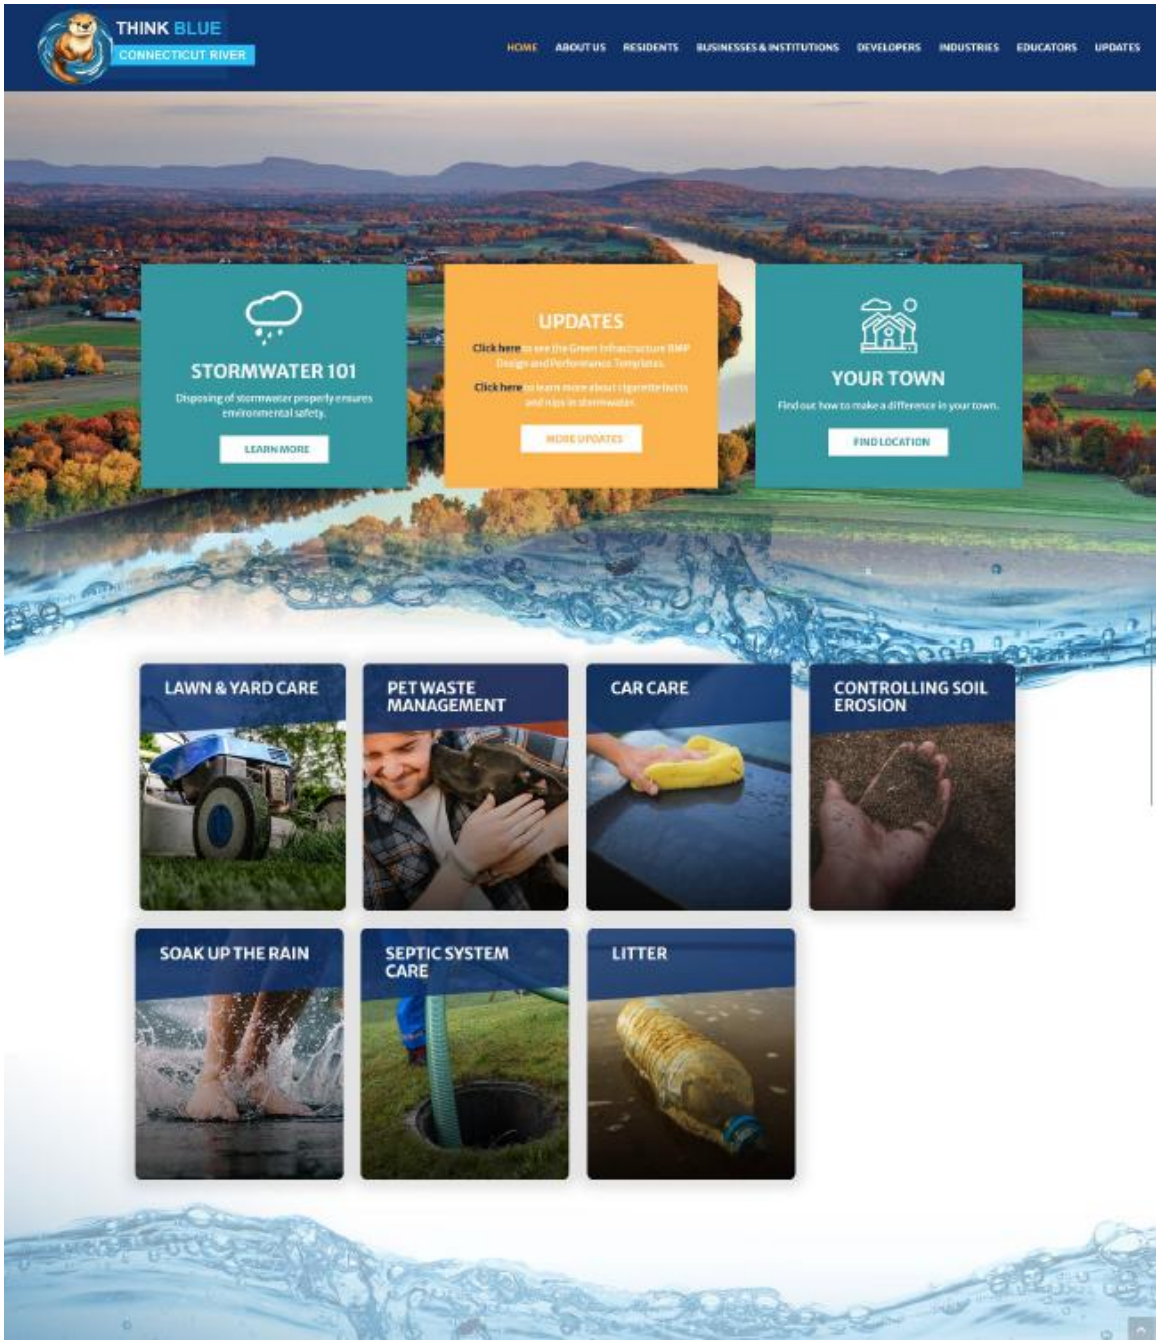

Above is an image of the updated home page for the Think Blue Connecticut River website.

2. Messages related to bacteria and pathogens

Proper management of pet waste

Message description and distribution method: Pet waste messaging in Year 7 occurred at time of licensing and during the summer months and was based on the message: "Think picking up Spike's poop is gross? Try swimming in it." In part, the aim of messaging has been to drive people to the pet waste pick up pledge on the *Think Blue Connecticut River* website.

At time of licensing

Messaging included a slide for use by local cable access television stations in English and Spanish, and an e-mail message to municipal clerks/dog officers providing materials for use in the licensing process.

The cable access message was simplified based on feedback from cable tv stations on a Year 5 fall leaf litter messages. This message in Year 7 on pet waste also focused specifically on communicating that pet waste *should be put in a trash bin*. Public works officials on the Connecticut River Stormwater Committee had stressed the importance of this point because they are frequently finding bagged pet waste in catch basins.

Materials provided to municipal clerks and licensing officers was based on a survey done in Year 3 about what might be the most effective methods for messaging through their licensing process.





The above message in English and Spanish was provided to 18 local cable access television stations in the region.




Did you know that there are about 47,000 dogs in the Pioneer Valley, and that together, they produce about 17.5 tons of animal waste a day?

Dog waste does not act as an effective fertilizer. Stormwater runoff can wash dog waste into ponds, lakes, streams and drinking water supplies, causing outbreaks of *E. coli* and other bacteria harmful to both people and wildlife. It can contaminate parks, athletic fields and places where children play.

We all need to pick up and properly dispose of our pet's waste in the trash can. Join all the dog owners in your neighborhood who are showing they care and take the PUP (Pick up Poop) Pledge at: www.thinkblueconnecticutriver.org/pup-pledge-form/

PVPC provided the above electronic message to be placed on municipal dog licensing web pages in member communities.

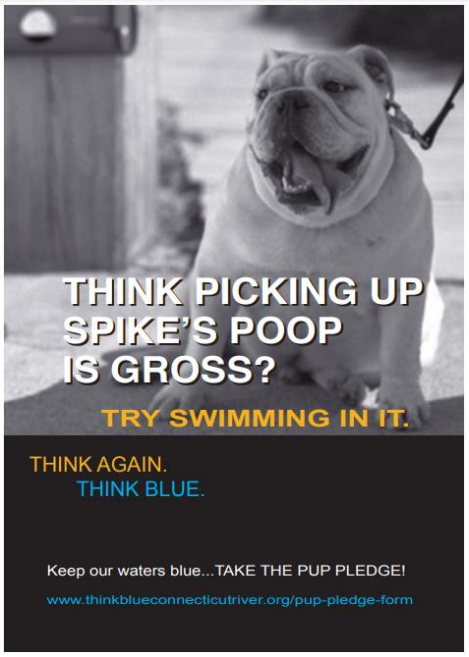



Messaging was slightly modified as shown above to also serve members communities as a postcard for distribution with dog licenses.

Summer

Paid placement social media messages on Facebook and Instagram at the start of the summer swimming season targeted people in Connecticut Stormwater Committee zip codes who had identifiers that match "pets at home" and "dog walking."



Above is the paid social media message that ran on Facebook and Instagram. The pledge button links to the pledge form on the Think Blue Connecticut River website.

As this message in Year 7 on pet waste also focused specifically on communicating that pet waste *should be put in a trash bin.* We also sent the following email and sign to local BOH, parks departments & Conservation Commission to post in the Town's parks and open space areas and included information on installing signage, kiosks and pet waste stations.

> Good morning,
>
> Dog waste in your parks or conservation property got you down? The Connecticut River Stormwater Committee has some great resources for your use.
> Your municipality is a member of this group, a regional coalition that works together to meet EPA and MassDEP requirements to message for water quality improvements. Your member representative is cc'd on this message so that you might collaborate and stay in touch about use of these pet waste pick up reminder materials.
> Please see attached for your use:
>
> - a design template for a humorous 12x18" sign
> - quotes for sign production and sign hardware within the region
> - an example kiosk used recently by City of Holyoke (if you are interested in setting up a pet waste station)
>
> Most people just need a reminder that leaving their dog's waste in the park or on a conservation property is not acceptable. With some prompting and a dose of humor that reminds them that there is no poop fairy, people ought to be more conscientious about proper disposal of dog waste. Not only will this help you in better care for your property, but it will also prevent the harmful bacteria in pet waste from flowing with rainfall to local rivers and streams.



Measurable goal(s):
During time of licensing
The cable access message in English and Spanish went to 18 local stations.

Summer

Messaging reached 892 people in Stormwater Committee communities with 273 individuals clicking on the "Pledge" button to go to the Pick Up Poop pledge on the *Think Blue Connecticut River* website.

Analytics for the *Think Blue Connecticut River* website, indicate that there were another 109 people went to the pet waste landing page on the *Think Blue Connecticut River* website.

The email and sign went to 20 local Boards of Health, 20 parks and/or recreation departments & 20 Conservation Commissions in the region.

Message dates:
The social media message ran on Facebook and Instagram for eight days from June 24 to July 1, 2025.

Message completed for: Appendix F requirements √ Appendix H requirements √

Was message different than what proposed in your NOI/SWMP? Yes √ No
The NOI/SWMP indicated pet waste messaging only in summer months as PVPC understood that messaging under the Appendixes could be combined. EPA has indicated that additional messaging to dog owners "at time of licensing" is required. Messaging at time of licensing was added, starting in Year 2, along with additional messaging on pet waste during "stay at home" orders with the pandemic (given the increased visibility of associated problems).

If yes, describe why the change was made: To provide additional messaging.

Proper septic system care

Message description and distribution method: Recognizing that Boards of Health are the primary point of contact on septic systems for residents, the Stormwater Committee worked this year toward better understanding and enabling them in this role. A survey went out to all Boards of Health, asking several questions, including

- Whether they are in possession of a list of septic system owners in Town from Board of Assessors.
- Whether issuing a direct mail letter to septic system owners makes sense
- When approving septic plans, does the BOH make a practice of providing three-page EPA flyer on septic system care?
- If yes, can BOH track this?
- If no, willing to begin this practice?

Based on the survey responses, Boards of Health received several messaging items for their use shown below.



Proactive septic maintenance can save you money and help protect the health of your family, community, and environment. Make sure to evaluate your tank every 1-3 years and pump when solids reach 1/3 of tank volume. For more tips, visit: https://thinkblueconnecticutriver.org/septic-system-care/

Website / social media element were provided for Board of Health use.





EPA flyers were provided for Board of Health use.

DRAFT – Letter for local boards of health to send to residents with septic systems

Print on muni/organizational letterhead

June ___, 2025

Hello,

___*your muni name*_ is subject to more stringent federal and state stormwater permit requirements. Along with 23 other communities here in the Pioneer Valley, we must find ways to reduce contaminated flows to local rivers, streams, and lakes.

Our records indicate that your household relies on a septic system for disposal of sanitary sewage. Your septic system is designed to treat wastewater from your home before it filters into the soil and replenishes the groundwater that feeds local lakes, rivers, and, in many cases, drinking water supply wells.

Pumping your septic tank is critical to ensuring that it properly treats waste. Accumulated solids at the bottom of your tank can prevent the system from doing its job. If your septic system is not in good working order, it can also flood and cause sewage backup into your yard or home. While you can imagine how harmful raw sewage could be to your property, you may not be thinking about the harm a faulty septic system can cause to drinking water and local waterways. MassDEP recommends the following strategies for ensuring a healthy septic system:

- Inspect your system at least once every 3 years. A reputable, permitted septage hauler can advise you on the frequency of pumping needed for your particular household. For homes with garbage disposals, pumping once a year is recommended.
- Limit the use of your kitchen sink garbage disposal and flush only human waste down your toilets. This will keep your system working optimally and reduce the overall frequency of maintenance.
- Properly dispose of hazardous or toxic substances, such as medicines, household chemicals, solvents, etc. These substances are not treated by your septic system and contaminate groundwater.
- Avoid driving over, parking on, or doing construction over your system and tank as this can impact proper function of your system.
- Conserve water to reduce the amount of liquid your system must process and thereby extend its lifespan.

You can find more information on maintaining septic systems at the state website at: https://www.mass.gov/guides/caring-for-your-septic-system . The Connecticut River Stormwater Committee, of which *your muni name* is a member also has some helpful information at: https://thinkblueconnecticutriver.org/septic-system-care/

As a resident of _*your muni name*_, your commitment to proper maintenance and upkeep of your septic system helps us achieve and maintain water quality standards.

Thank you,

Letter above was provided for Board of Health use.

Targeted audience: Residents

Responsible department/parties: PVPC staff and Connecticut River Stormwater Committee members

Measurable goal(s): The survey and follow-up content went to 20 Boards of Health in the region.

Additionally, analytics for the *Think Blue Connecticut River* website, indicate that there were another 17 people went to the Septic System landing page on the *Think Blue Connecticut River* website.

Message dates: Spring 2025.

Message completed for: Appendix F requirements Appendix H requirements √

Was message different than what proposed in your NOI/SWMP? Yes √ No

If yes, describe why the change was made: As reported previously, the NOI/SWMP indicated septic system messaging would be done in Year 3 only as MS4 permit language in Appendix H was not entirely clear on the timing of this message. EPA has since indicated that septic system messaging must occur each year. The Connecticut River Stormwater Committee adjusted accordingly, starting in Year 2.

3. Messages related to phosphorus and nitrogen

Disposal of grass clippings and proper use of slow-release fertilizers

Residential audience

For the Stormwater Committee, PVPC worked with UMass Cooperative Extension to improve outreach content for Think Blue and UMass web pages to simplify the process of soil testing, interpreting results, and then acting on those results. For its part, PVPC revised elements on the Think Blue website related to lawn care including:

- Soil test information, noting that 95% of soil tests showing that already way overblown on nutrients – clear pattern
- References to good field guide resource(s)

Once these updates were made, PVPC worked with the Stormwater Committee social media consultant on social media campaign with a slightly revised lead message: "Know what your lawn needs."

Targeted audience: Residential and business/institutions/commercial facilities owners

Responsible department/parties: PVPC staff and Connecticut River Stormwater Committee members

Measurable goal(s): Analytics for the *Think Blue Connecticut River* website page on lawn care, indicate that there were a total of 1917 views on the website landing page with 4 downloads.

Message dates: May 7th to 14th

Message completed for: Appendix F requirements √ Appendix H Requirements √

Was message different than what proposed in your NOI/SWMP? Yes No √

If yes, describe why the change was made: N/A



Above is the post that ran on social media and had 2,237 clicks to Learn More, which directly links people to content on the Connecticut River Think Blue website specific to lawn care.

Business and commercial audience

For the business audience, PVPC had planned to do an op-ed piece in the Business West magazine featuring a local business following best practices, but we were unable to locate a company willing to work with us on a letter to the editor. We made significant outreach efforts with repeated emails and calls to follow up with over ten local businesses but were never returned and we were unsuccessful.

Proper management of pet waste

Summer messaging was combined with annual messaging requirements for bacteria and pathogens. See description in section 2 above.

Proper disposal of leaf litter


Residential audience

For Year 7, PVPC worked with the *Be a Leaf Hero* social media posts developed by the Cape Cod Commission, already customized by PVPC for the Connecticut River Stormwater Committee. Messaging to the residential audience included the following:

- Slides displayed by local cable access television stations
- A flyer for posting on member webpages

Both messaging elements included a "call to action," providing a link to a series of tips and more in-depth content on the *Think Blue Connecticut River* website. The flyer included a link to locations for proper disposal of leaves and yard waste in each community. See website page at: https://thinkblueconnecticutriver.org/be-a-leaf-hero/. The content seeks to promote better practices with leaf litter and build understanding about potential contamination of stormwater with leaf litter.


Given the election season this fall, however, there was no related social media messaging. In past election seasons, there has been heightened security around social media and the work to get through barriers to post has been extremely time consuming. With the U.S. presidential election this fall, it is anticipated that these issues will only be compounded.

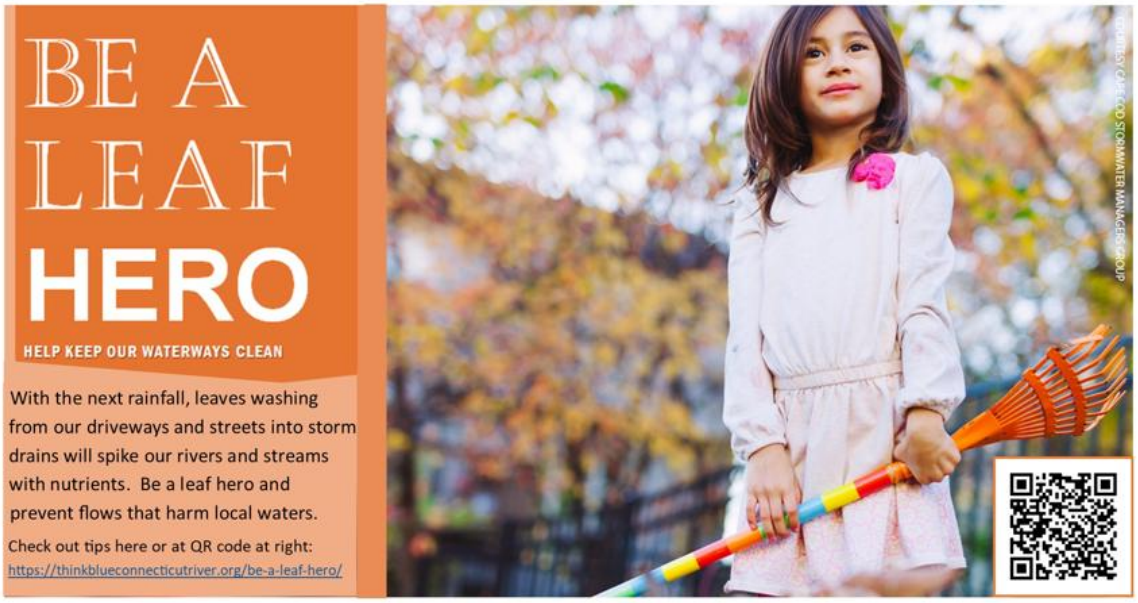

Above is the slide provided to cable access television stations in the region.



This flyer, which includes a link to a list of locations for proper disposal of leaves, was provided for members to post on municipal websites.

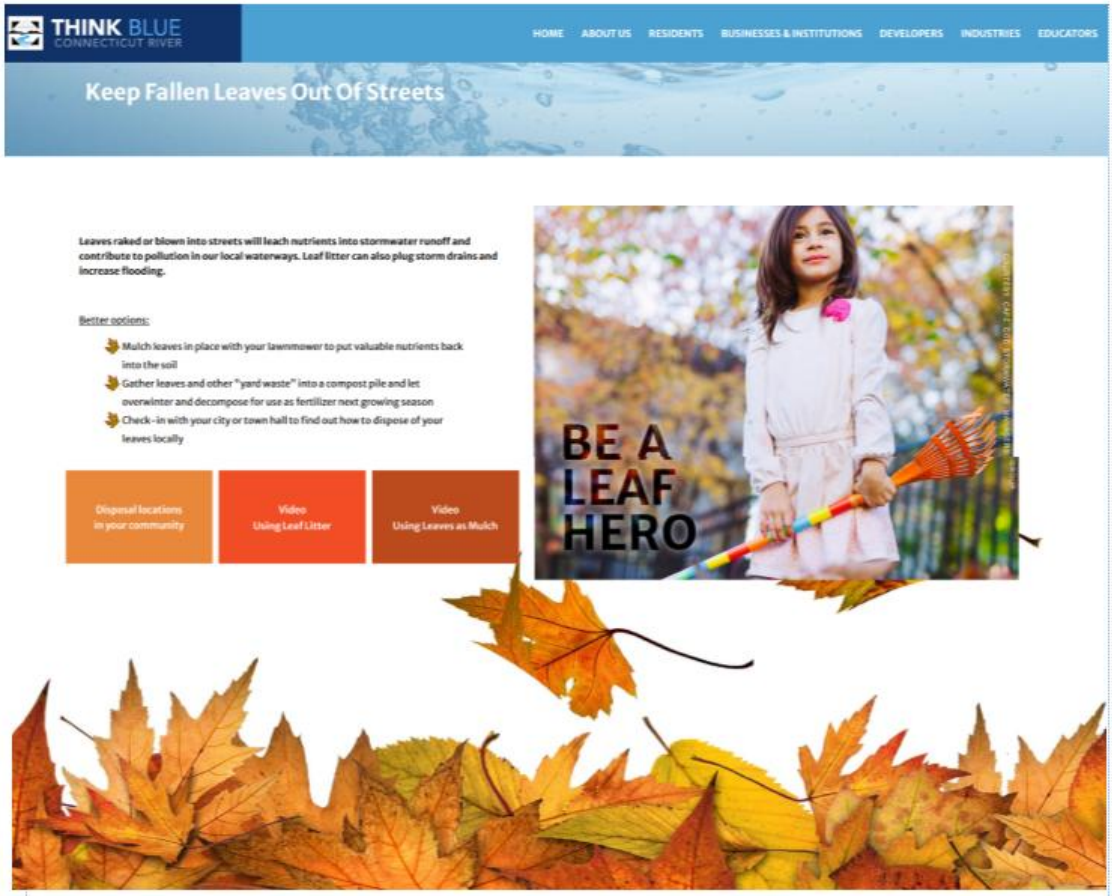

Above is the Think Blue Connecticut River website landing page on leaf litter, where social media clicks take the audience to additional information, including a list of disposal locations in Stormwater Committee communities and two instructional videos.

Targeted audience: Residents

Responsible department/parties: PVPC staff and Connecticut River Stormwater Committee members

Measurable goal(s): The cable access message went to 18 local stations. Analytics for the *Think Blue Connecticut River* website page on leaf litter, indicate that there were a total of 1416 views on the website landing page with 3 downloads.

Message dates: October 11 to 29, 2024

Message completed for: Appendix F requirements Appendix H requirements √

Was message different than what proposed in your NOI/SWMP? Yes √ No

If yes, describe why the change was made: N/A

Business and commercial audience

For the business and commercial audience in Year 7, PVPC issued a letter to reach 147 landscaping and lawn care companies in the region with best practices messaging on disposal of leaf letter and leaf. We also included a survey asking questions related to managing and disposing of leaves from lawns and yards. Signed by the Committee Chair and Co-chair, the letter promoted several key best practices:

- Keep leaves off of driveways and roadways where they can easily wash into storm drains and contribute to higher nutrient flows during the fall season.
- Use a mulching mower. By mulching the leaves into turf areas, you avoid having to rake/blow and bag and you offer a way to manage autumn leaves while providing clients with free fertilizer. Mulched leaves recycle nutrients and reduce the overall need for applied fertilizer, which can help to reduce nutrient loading for local rivers, streams, and lakes.
- Alternatively, if your client has an existing compost pile, you can recommend that they consider allowing you to add leaves to the pile. Leaves provide a critically important element (carbon) to the composting process, making for a more soil enriching product to be used in the next growing season. Be sure compost piles are located away from streams, lakes, or storm drains as these decomposing materials and nutrients could easily reach these water resources.

A survey went out to all 147 landscaping companies in the region asking several questions, including

- Do you ever use a mulching mower to manage leaves on your client's lawns and yards?
- If you have never used a mulching mower, is there anything that would be helpful in enabling you to mulch leaves into the lawn (e.g. help with purchasing equipment, informative brochure for use with your client on the benefits of mulching leaves)?
- Do you ever add leaves to your client's composting pile?
- Do you ever take leaves to a nearby farm or other facility that composts leaves
- Do you ever dispose of leaves in another location?
- If yes, please indicate what other location you use to dispose of leaves at:
- Would you like more information on possible locations where land care professionals can dispose of leaves?
- If yes, please provide your company name and best contact for additional information:
- If you did not answer "yes" in Question 7 and would like to be entered into raffle, please provide your name and contact information here:

CONNECTICUT RIVER

Stormwater Committee

October 22, 2024

Town of Agawam

Town of Belchertown

City of Chicopee

Town of East Longmeadow

City of Easthampton

Town of Granby

Town of Hadley

City of Holyoke

Town of Longmeadow

Town of Ludlow

City of Northampton

Town of Palmer

Town of South Hadley

Town of Southampton

Town of Southwick

City of Springfield

Town of West Springfield

City of Westfield

Town of Wilbraham

University of Massachusetts

Pioneer Valley Planning Commission

Hello Professional Landscaper:

As you may know, many communities here in the Pioneer Valley are subject to more stringent federal stormwater requirements. This permit requires communities to reduce contaminated storm flows to local rivers, streams, and lakes. Under the Clean Water Act, we have made important strides toward fishable and swimmable waters, but we still have some distance to go.

Why should you care as a professional landscaper?

Many lawn care practices contribute directly to storm flows that are especially high in nutrients. The improper use and disposal of fertilizers, leaves, and grass clippings add nutrients like nitrogen and phosphorous into storm flows, which then directly enter our local reivers & stream. As a lawn care professional, you can do your part to help by learning more about best lawn care practices. These are changes to common practice and will involve the cooperation of your client as well. To that end, our group has posted information for property owners on better management practices. See: www.thinkblueconnecticutriver.org/be-a-leaf-hero/

For your work this fall, you might start by considering the following:

- **Keep leaves off of driveways** and roadways where they can easily wash into storm drains and contribute to higher nutrient flows during the fall season.
- **Use a mulching mower**. By mulching the leaves into the lawn, you avoid having to rake/blow and bag and you offer a way to manage autumn leaves while providing your client with free fertilizer. Mulched leaves put nutrients back into the ground and reduce the overall need for more soluble fertilizer products, which present greater problems for our local waterways.
- Alternatively, if your client has an existing **compost** pile, you can recommend they consider allowing you to add leaves to the pile. Leaves provide a critically important element (carbon) to the composting process, making for a more soil enriching product to be used in the next growing season. ***Be sure compost piles are located away from streams, lakes, or storm drains as these decomposing materials and nutrients could easily leach to these water resources.***

Thank you for considering these better lawn care practices for leaf litter!!!

In an effort to better serve you we are conducting a brief survey to determine how local landscapers dispose of leaf litter. Surveys will be open until November 30, 2024, and anyone who participates in the survey will be entered into a raffle for a $100 Lowes or Home Depot Gift Card! Please use the QR code or the following link for the survey: https://www.surveymonkey.com/r/fall2024leaf

Patty Gambarini, from Pioneer Valley Planning Commission, would be happy to hear from you about any thoughts on improving leaf litter practice in the region. Please contact her at: pgambarini@pvpc.org

Sincerely,

Joseph Kietner, Committee Chairman
Stormwater Coordinator, City of Westfield

Randal Brown, Committee Vice Chair
Public Works Director, Town of Southwick

Above is the letter sent to 147 landscaping companies in the region.


Tighe&Bond

APPENDIX G

Town of Southampton SSO Inventory Placeholder
(for use if the Town adds municipal sewer in the future)

Tighe&Bond

APPENDIX H

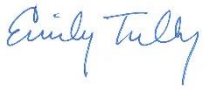Amend. No.	Description of the Amendment	Date of Amendment	Amendment Prepared by (Name / Signature)
1	Added impairments and updated receiving waters table, Phase 1 stormwater system map, Catchment Investigation Procedures, Dry Weather Sampling Memo and Results, Highway Garage SWPPP, and Good Housekeeping O&M Plan to Appendix F: Record Keeping Added Documentation for Delegation of Authorized Representative for NPDES 2016 Small MS4 General Permit to Appendix I: Delegation of Authority Documentation	6/30/2020	Emily Tully, Tighe & Bond 
2	Added updated priority outfall list, Green Infrastructure and Street Design Regulatory Review reports, Preliminary Retrofit Inventory report, and excerpt from Town Meeting Warrant with adopted bylaw revisions to Appendix F: Record Keeping	6/30/2021	Emily Tully, Tighe & Bond 
3	Added impairments and updated Section 2.3 with the most current information from the 2022 Integrated Waters List to the SWMP narrative. Added Nitrogen and Phosphorus Source ID Report Cover, Wet Weather Sampling Report, and Connecticut River Stormwater Committee MS4 Annual Report documents for PY4 and PY5, Town produced Public Education/Outreach, BMP Evaluation Memorandum, and Southampton MS4 Wet Weather Sampling Memorandum to Appendix F: Record Keeping Added the finalized Massachusetts Year 2018/2020 List of Integrated Waters and 2022 List of Integrated Waters to Appendix J: IDDE Program	11/03/2023	Kelly Doherty, Tighe & Bond 
4	Updated SWMP narrative Table 1-1 Names and Titles of Persons Responsible for SWMP Implementation. Updated Appendix F: Recordkeeping with PVPC CT River Stormwater Committee PY5 Public Education and Outreach Report, Illicit Discharge Detection and Elimination Training 2024, MS4 Program PY6 Presentation, PVPC CT River Stormwater Committee PY6 Public Education and Outreach Report, Demonstration BMP 40% Preliminary Design Drawings, MS4 Program PY7 Presentation, Demonstration BMP 60% Design Permit Drawings, and PVPC CT River Stormwater Committee PY7 Public Education and Outreach Report. Updated Appendix H: Amendment Log with Record Keeping Memo.	12/23/2025	Kelly Crumrine, Tighe & Bond 

Tighe&Bond

MS4 Record Keeping Update
Southampton, MA
December 2025

Southampton's Stormwater Management Program (SWMP) has been appended through the Permit Year 7 term, including development of the following standalone reports. These reports are available on the Town of Southampton's website and at Town Hall.

The SWMP is updated to include the following information to address Section 2.2.2, Discharges to Certain Water Quality Limited Waters Subject to Additional Requirements of the General Permit:

- Southampton's NOI listed receiving waters and impairments based on the water quality limited waters within the Town's urbanized area that were included in the 2014 303(d) Integrated List.
- Changes to the impairments and/or receiving waters based on the 2022 303(d) Integrated List has been evaluated for the Town of Southampton. This review was submitted to EPA in the Year 6 Annual Report on September 28, 2024. The changes described do not add, remove, or change any receiving waters. There were no changes to Appendix H requirements based on this evaluation.
- **Appendix F Record Keeping** currently includes:
    - Phase 1 MS4 System Map, September 2020
    - Outfalls, Receiving Waters, and Impairments, 2020
    - Catchment Investigation Procedures Memorandum, December 2019
    - Dry Weather Outfall Screening Memorandum, June 2020
    - Green Infrastructure Regulatory Assessment Memorandum, June 2021
    - Street Design and Parking Lot Guidelines Assessment Memorandum, June 2021
    - Preliminary Retrofit Inventory Memorandum, June 2021
    - Nitrogen and Phosphorous Source ID Report, June 2021, under separate cover
    - Revised Stormwater Bylaw Excerpt from 2021 Town Meeting Warrant
    - MS4 Program Presentation, July 2022
    - Dog Waste Public Education & Outreach, 2022
    - MS4 Permit Year 4, Connecticut River Stormwater Committee Annual Report for Public Education and Outreach, September 2022
    - Wet Weather Outfall Sampling Technical Memorandum, September 2022
    - BMP Evaluation Memorandum, November 2022
    - MS4 Permit Year 5, Connecticut River Stormwater Committee Annual Report for Public Education and Outreach, September 2023 (added in 2025)
    - Illicit Discharge Detection and Elimination Training, February 2024 (added in 2025)
    - MS4 Program PY6 Presentation, May 2024 (added in 2025)
    - MS4 Permit Year 6, Connecticut River Stormwater Committee Annual Report for Public Education and Outreach, September 2024 (added in 2025)
    - Demonstration BMP 40% Preliminary Design Drawings, September 2024 (added in 2025)
    - MS4 Program PY7 Presentation, June 2025 (added in 2025)

  - Demonstration BMP 60% Design Permit Drawings, August 2025 (added in 2025)
  - MS4 Permit Year 7, Connecticut River Stormwater Committee Annual Report for Public Education and Outreach, September 2025 (added in 2025)
- **Appendix K Municipal Good Housekeeping** currently includes:
  - Standard Operating Procedure 1: Catch Basin Cleaning
  - Standard Operating Procedure 2: Sweeping Streets and Parking Lots
  - Standard Operating Procedure 3: Road Salt / Salt Application & Storage
  - Standard Operating Procedure 4: Snow Removal and Stockpiling
  - Standard Operating Procedure 5: Constructed Stormwater Best Management Practices Inspections
  - Municipal Facilities and Activities Inventory Operations & Maintenance Plan, February 2020, under separate cover
  - Highway Garage Stormwater Pollution Prevention Plan, 2020, under separate cover

Reporting includes:

- Year 1 Annual Report
- Year 2 Annual Report
- Year 3 Annual Report
- Year 4 Annual Report
- Year 5 Annual Report
- Year 6 Annual Report
- Year 7 Annual Report

Tighe&Bond

APPENDIX I

TOWN OF SOUTHAMPTON

210 College Highway, Suite 7
Southampton, Massachusetts 01073

Town Administrator

Tel: (413) 529-0106 E-Mail: Townadministrator@townofsouthampton.org

September 24, 2020

Re: Documentation for delegation of "Authorized Representative" for NPDES 2016 Small Municipal Separate Storm Sewer System (MS4) General Permit

This document serves to affirm that **Randall Kemp, Superintendent of the Southampton Highway Department** has responsibility for the operation of the MS4 and is hereby designated as an authorized person for signing all reports including but not limited to the Stormwater Management Plan (SWMP), Stormwater Pollution Prevention Plans (SWPPPs), inspection reports, annual reports, monitoring reports, reports on training, and other information required by the General Permit for Stormwater Discharges from Small Municipal Separate Storm Sewer Systems (MS4) in **Massachusetts** for the Town of Southampton. This authorization cannot be used for signing a NPDES permit application (e.g., Notice of Intent (NOI)) in accordance with 40 CFR 122.22).

By signing this authorization, I confirm that I meet the following requirements to make such a designation as set forth in Part B.11 of Appendix B of the Small MS4 General Permit:

> *For a municipality, state, federal, or other public agency: By either a principal executive officer or ranking elected official.*

"I certify under penalty of law that this document and all attachments were prepared under my direction or supervision in accordance with a system designed to assure that qualified personnel properly gathered and evaluated the information submitted. Based on my inquiry of the person or persons who manage the system, or those persons directly responsible for gathering the information, the information submitted is, to the best of my knowledge and belief, true, accurate, and complete. I am aware that there are significant penalties for submitting false information, including the possibility of fine and imprisonment for knowing violations."

[SIGNATORY per Part B.11 of Appendix B]


Edward J. Gibson

Edward Gibson
Town Administrator

September 24, 2020
[Date]

Tighe&Bond

APPENDIX J

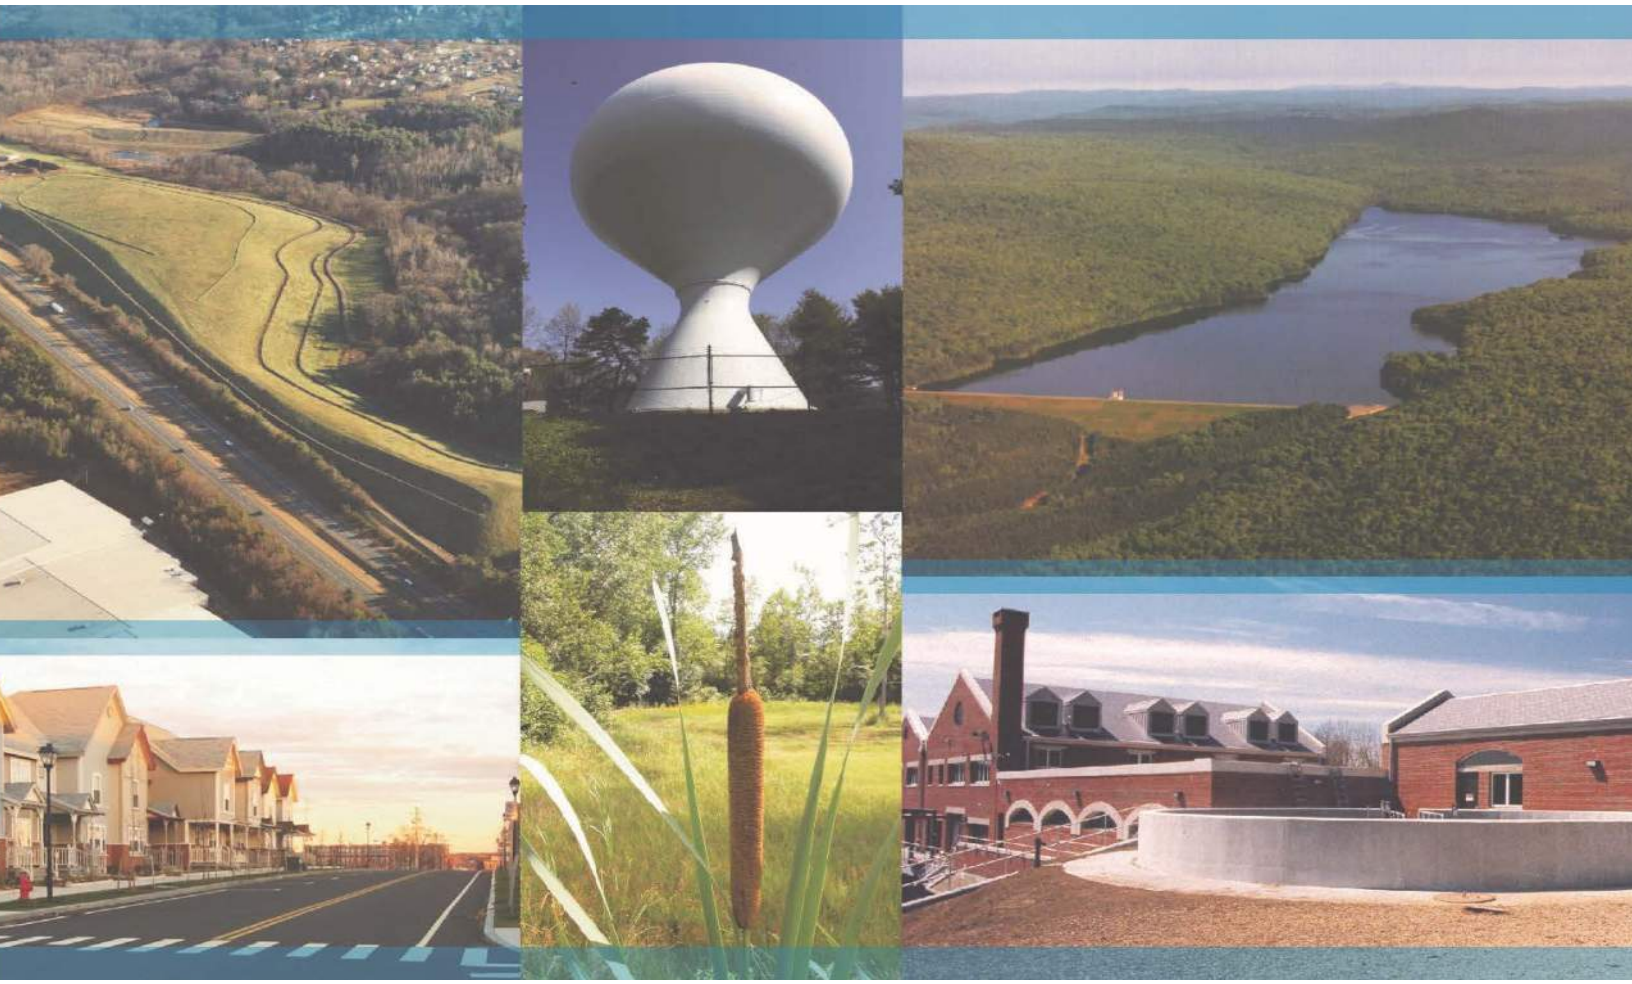

Town of Southampton, Massachusetts

Illicit Discharge Detection and Elimination Program

NPDES Permit # MA041021

June 2019

Section 1 Introduction

1.1 Background 1-1
1.2 Plan Applicability 1-1
1.3 Definition of an Illicit Discharge....1-3
1.4 Illicit Discharges and Water Quality 1-4
1.5 Summary of EPA Requirements....1-4
1.6 Purpose of the IDDE Program Plan 1-6

Section 2 Sanitary Sewer and Septic Systems

2.1 Sanitary Sewer System Management....2-1
2.2 Septic System Management....2-1
2.3 Action Plan 2-2

Section 3 Stormwater System Mapping

3.1 2016 Small MS4 General Permit Requirements....3-1
3.2 Southampton's MS4 Mapping Status....3-2
3.3 Outfall Inventory....3-2
3.4 Action Plan 3-3

Section 4 Non-Stormwater Discharge Bylaw

4.1 Illicit Connections and Discharges By-Law 4-1
4.2 Action Plan 4-1

Section 5 Statement of IDDE Program Responsibilities

5.1 Protocol for IDDE Program Responsibilities 5-1
5.2 Action Plan 5-2

Section 6 Assessment and Priority Ranking of Outfalls and Interconnections

6.1 Priority Ranking 6-1
6.2 Action Plan 6-3

Section 7 Identification of Illicit Discharges

7.1 Dry Weather Outfall and Interconnection Screening and Sampling....7-1
7.1.1 Procedures and Guidance 7-1
7.1.2 Southampton's Impaired Waterbodies....7-1
7.2 Catchment Investigation Procedure 7-2
7.2.1 Review of Mapping and Historic Plans 7-2
7.2.2 Manhole Inspection Methodology....7-3
7.2.3 Procedures to Isolate and Confirm Sources....7-4
7.3 Catchment Investigation Timeline 7-4

7.4 Action Plan 7-4

Section 8 Removal and Confirmation

8.1 Removal of Illicit Discharges 8-1
8.2 Compliance Schedule and Reporting to EPA 8-1
8.3 Confirmation Screening 8-2
8.4 Ongoing Screening 8-2
8.5 Action Plan 8-3

Section 9 Illicit Discharge Prevention

9.1 Public Education 9-1
9.2 Annual Employee Training 9-2
9.3 Action Plan 9-2

Section 10 Evaluation of IDDE Program Progress and Reporting

10.1 Reporting 10-1
10.2 Action Plan 10-2

Appendices

Appendix A Article XXXV of the Town of Southampton's General By-Laws, *Illicit Connections and Discharges to Municipal Storm Drain System*
Appendix B Excerpts from the 2016 Small MS4 General Permit
Appendix C SSO Inventory and Reporting
Appendix D Outfall and Interconnection Inventory, Initial Ranking, and Initial Catchment Delineations
Appendix E IDDE Statement of Responsibility
Appendix F Written Procedures and Forms
Appendix G Impaired Waters and TMDLs
Appendix H Tracking Implementation Goals and Milestones
Appendix I IDDE Training Program

Commonly Used Abbreviations	Definitions
CFR	Code of Federal Regulations
EPA	Environmental Protection Agency
GIS	Geographic Information System
GPS	Global Positioning System
IDDE	Illicit Discharge Detection and Elimination
MassDEP	Massachusetts Department of Environmental Protection
MCM	Minimum Control Measure
MS4	Municipal Separate Storm Sewer System
NPDES	National Pollutant Discharge Elimination System
SOP	Standard Operating Procedure
SSO	Sanitary Sewer Overflow
SWMP	Stormwater Management Program
TMDL	Total Maximum Daily Load

Section 1
Introduction

1.1 Background

The U.S. Environmental Protection Agency (EPA) nationally regulates the discharge of stormwater runoff that is transported into local waterbodies through Municipal Separate Storm Sewer Systems (MS4) that are located in Urbanized Areas (also known as "Regulated Areas"). The Town of Southampton meets EPA's regulatory threshold, and therefore is required to obtain coverage under a National Pollutant Discharge Elimination System (NPDES) permit for its stormwater discharges from the MS4 in its Urbanized Area.

In Massachusetts, the EPA Region 1 and the Massachusetts Department of Environmental Protection (MassDEP) jointly administer the municipal stormwater program and authorize Southampton to discharge stormwater under the *NPDES General Permit for Storm Water Discharges from Small Municipal Separate Storm Sewer Systems*, known as the "Small MS4 General Permit." The permit was first issued in 2003 and an updated permit was issued in 2016. Under this program, the Town has developed and implemented a Stormwater Management Program (SWMP) to reduce the contamination of stormwater runoff and prohibit illicit discharges.

The Small MS4 Program contains six elements called *minimum control measures* (MCMs) that, when implemented, should result in a significant reduction in pollutants discharged into receiving waters. The MCMs are:

1. Public Education and Outreach
2. Public Involvement and Participation
3. Illicit Discharge Detection and Elimination (IDDE)
4. Construction Site Stormwater Runoff Control
5. Post-Construction Stormwater Management
6. Good Housekeeping and Pollution Prevention

Once implemented, the IDDE Program described herein will satisfy the requirements under the third MCM and is one part of Southampton's overall SWMP for compliance under the Small MS4 General Permit.

1.2 Plan Applicability

This IDDE Plan should be implemented throughout the MS4 in Southampton's Regulated Area. Regulated Areas are defined by the latest Urbanized Area delineated in the United States decennial census. In Southampton, urbanized areas regulated under the MS4 program are in small areas adjacent to the Cities of Easthampton, Holyoke, and Westfield, as illustrated by the hatching in Figure 1.1,[1] with the remainder of Town not part of the Regulated Area.

[1] https://www3.epa.gov/region1/npdes/stormwater/ma/ram/southampton.pdf

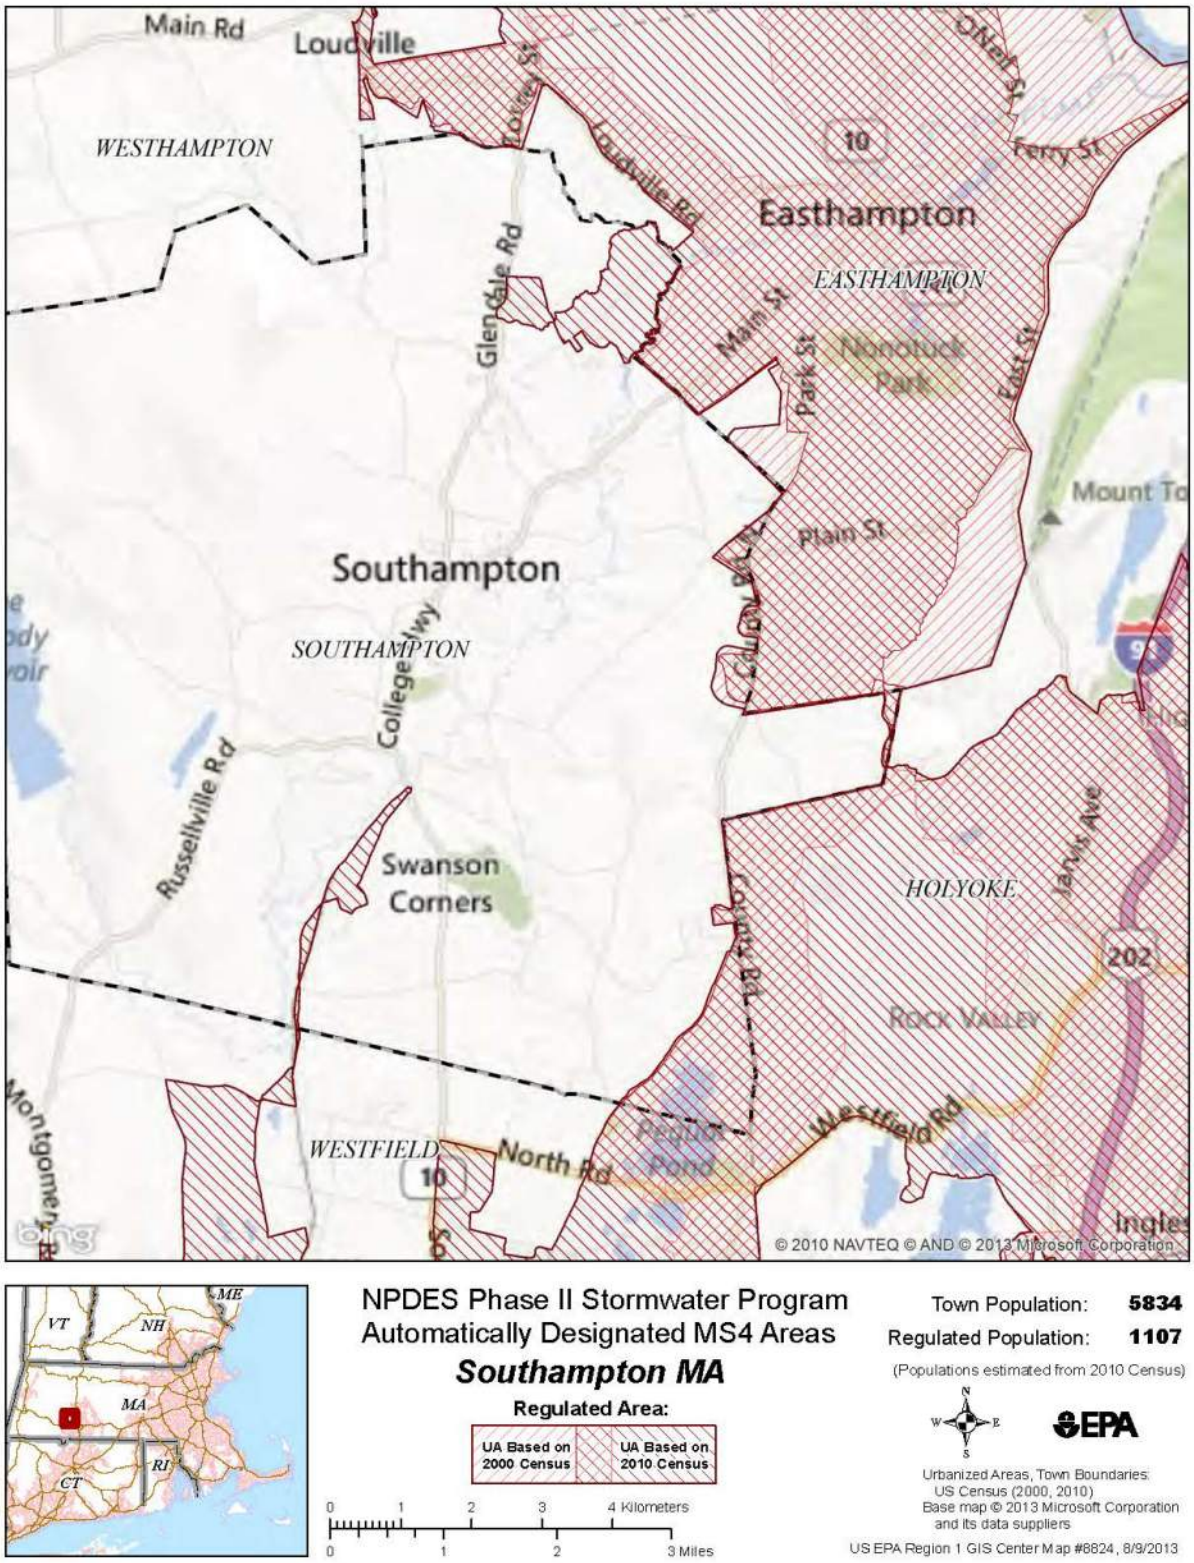


Figure 1.1. Town of Southampton's Urbanized Area under the NPDES MS4 program based on the 2000 and 2010 Censuses.

1.3 Definition of an Illicit Discharge

An "illicit discharge" is defined by 40 CFR 122.26(b)(2) as **any discharge to a MS4 that is not composed entirely of stormwater**. Exceptions include allowable discharges pursuant to a NPDES permit and discharges that are not anticipated to introduce pollutants into the storm drain system. Under the 2016 Small MS4 General Permit and Southampton's *Stormwater Phase II Comprehensive By-Law, Part II: Illicit Discharges to the Municipal Storm Drain System*, the following discharges are considered exempt provided that the source is not a significant contributor of pollution to the municipal storm drain system:



Sump pump discharges may discharge to the MS4 provided the flow is "uncontaminated pumped groundwater."

- Discharge or flow from firefighting activities
- Waterline flushing
- Flow from potable water sources
- Springs
- Natural flow from riparian habitats and wetlands
- Diverted stream flow
- Rising groundwater, uncontaminated groundwater infiltrating as defined in 40 CFR 35.2005(20), or uncontaminated pumped groundwater
- Water from exterior foundation drains, footing drains (not including active groundwater dewatering systems), crawl space pumps
- Air conditioning condensation
- Discharge from landscape irrigation or lawn watering
- Water from individual residential car washing
- Dechlorinated swimming pool water provided the pool water has less than one ppm chlorine, the water is allowed to stand for one week prior to draining, and the pool is drained in such a way as not to cause a nuisance
- Discharge from street sweeping
- Discharge or flow resulting from Highway Department ice and snow control operations
- Dye testing, provided verbal notification is given to the Highway Department prior to the time of the test
- Non-stormwater discharge permitted under an NPDES permit, waiver, or waste discharge order administered under the authority of the EPA, provided that the discharge is in full compliance with the requirements of the permit, waiver, or order and applicable laws and regulations
- Discharge for which advanced written approval is received from the Highway Department as necessary to protect public health, safety, welfare, and the environment

A copy of Article XXXV of the Town's General By-laws, *Illicit Connections and Discharges to Municipal Storm Drain System By-law* is provided in **Appendix A**.

Illicit discharges can enter the drainage system through direct connections or indirect sources. A direct connection is any non-stormwater pipe connected to the storm drain system, such as pipe from a washing machine or floor drain or a sewer line from a house.

An indirect discharge may come from a wide variety of sources, such as sanitary sewer overflows (SSOs), infiltration into the drainage system from failed septic systems, or hazardous waste spills collected by storm drains. Grass clippings, leaf litter, and other solid material dumped or otherwise deposited in the storm drain system are also considered illicit discharges.



Direct discharge from a pipe (from IDDE Guidance Manual, Center for Watershed Protection, 2004).

1.4 Illicit Discharges and Water Quality

Illicit discharges contribute elevated levels of pollutants to surface waterbodies and can potentially enter groundwater. These pollutants can include:

- Heavy metals
- Toxics
- Oil and grease
- Solvents
- Nutrients such as nitrogen and phosphorus
- Pesticides and fertilizers from lawns
- Sediment from construction sites
- Viruses and bacteria

When these pollutants enter waterbodies, they can contaminate drinking water supplies, hinder recreation activities, and harm aquatic and other wildlife habitats.

1.5 Summary of EPA Requirements

As part of the 2003 Small MS4 General Permit, the Town of Southampton was required to develop, implement, and enforce a program to detect and eliminate illicit discharges. As required by Part II.B.3 of the 2003 Small MS4 General Permit, this illicit discharge program must contain the following elements:

1. If not already existing, the Town must develop a **storm sewer system map**. At a minimum, the map must show the location of all outfalls and the names of all waters that receive discharges from those outfalls. Additional elements may be included on the map, such as, location of catch basins, location of manholes, and location of pipes within the system. Initial mapping should be based on all existing information available to the Town including project plans, city records and drainage maps. Field surveys may be necessary to verify existing records and locate all outfalls.

2. To the extent allowable under state law, the Town must effectively prohibit, through a **regulatory mechanism** (such as a local bylaw or ordinance), non-stormwater discharges into the system and implement appropriate enforcement procedures and actions. If a regulatory mechanism does not exist, development and adoption of such a mechanism must be included as part of the SWMP.
3. The Town must develop and implement a plan to **detect and address non-stormwater discharges**, including illegal dumping, into the system. The illicit discharge plan must contain the following elements:
    a. Procedures to identify priority areas. This includes areas suspected of having illicit discharges, for example: older areas of the city, areas of high public complaints and areas of high recreational value or high environmental value such as beaches and drinking water sources.
    b. Procedures for locating illicit discharges (visual screening of outfalls for dry weather discharges, dye or smoke testing).
    c. Procedures for locating the source of the discharge and procedures for the removal of the source.
    d. Procedures for documenting actions and evaluating impacts on the storm sewer system subsequent to the removal.
4. The Town must **inform users of the system and the general public** of hazards associated with illegal discharges and improper waste disposal. The Town must train field inspectors to recognize illicit discharges.
5. The **non-stormwater discharges** listed in Section 1.3 of this IDDE Plan must be addressed if they are identified as being significant contributors of pollutants.

The 2003 Small MS4 General Permit expired in April 2008, but it was administratively continued and remained in force and in effect until July 1, 2018. On April 13, 2016, the U.S. EPA published the final *NPDES General Permits for Stormwater Discharges from Small Municipal Separate Storm Sewer Systems in Massachusetts*. The 2016 Small MS4 General Permit substantially increases stormwater management requirements relative to the 2003 Small MS4 General Permit, and mandates specific timelines for compliance.

The new IDDE requirements in the 2016 Small MS4 General Permit include the following elements that build on the 2003 Small MS4 General Permit IDDE requirements, as fully described in the 2016 Small MS4 General Permit Section 2.3.4. The elements listed below build on the 2003 IDDE requirements:

1. The Town must develop an **inventory of known locations of SSOs** that occurred within the previous five years within 120 days of the effective date of the 2016 Small MS4 General Permit, and document and summarize SSOs in the Annual Report.
2. An **inventory of all MS4 outfalls and interconnections** must be developed within one year of the effective date of the General Permit.
3. The existing **stormwater map** must be built upon by including all outfalls, interconnections with other MS4s, catch basins, manholes, pipes, flow direction, catchment delineations, and public and private BMPs. This additional mapping must be complete within two years of the effective date of the permit.

Additional items must be added for all outfalls within ten years of the effective date of the permit: latitude and longitude for all outfalls, pipes, manholes, catch basins, refined catchment delineations, and municipal sanitary/combined sewer system (if applicable at that time).

4. A **written IDDE Plan** must be developed within one year of the effective date of the permit. This document was prepared to meet this requirement.
5. The Town must **sample during dry weather**[2] **at all outfalls where flow is present**, and test the flow for signs of illicit discharges within three years of the permit effective date.
6. Based on the results of sampling and characteristics of the catchment areas, the Town must **rank all MS4 catchments for potential of illicit discharges** into the following categories: Problem, High Priority, Low Priority, and Excluded.
7. A **catchment investigation procedure** that includes a systematic investigation of prioritized catchments, screening of key junction manholes, and wet weather outfall screening in catchments with system vulnerability factors must be developed and implemented.
8. An **annual training** must be provided for all employees involved in the IDDE Program on how to recognize illicit discharges (and, if applicable, SSOs).
9. **Program progress and effectiveness** must be evaluated and reported on yearly in the Annual Report.

Appendix B includes applicable excerpts from the 2016 Small MS4 General Permit.

1.6 Purpose of the IDDE Program Plan

The IDDE Plan described herein establishes a proactive, written program to address illicit discharges to the MS4. The IDDE Program includes activities for compliance with the 2016 Small MS4 General Permit, under which the Town of Southampton is currently authorized to discharge stormwater.[3]

[2] Per section 2.3.4.7 b.ii of the 2015 Massachusetts Small MS4 General Permit, dry weather screening and sampling shall proceed only when no more than 0.1 inches of rainfall has occurred in the previous 24-hour period and no significant snow melt is occurring.

[3] The authorization to discharge for NPDES Permit ID # MAR041021, Town of Southampton, was received on April 5, 2019: https://www3.epa.gov/region1/npdes/stormwater/ma/tms4noi/southampton-auth.pdf

Section 2
Sanitary Sewer and Septic Systems

Sanitary sewage can be linked to significant indirect illicit discharges in the form of sewage infiltration to the storm drain. According to section 2.3.4.4.c of the 2016 Small MS4 General Permit, the Town must provide oral notice of an SSO to EPA within 24 hours upon becoming aware of the SSO occurrence. Additionally, the Town must provide written notice to EPA and MassDEP within five (5) days of becoming aware of the SSO occurrence. The MassDEP SSO Reporting form is included in **Appendix C**.

As the Town of Southampton does not have a public sanitary sewer system at the time of the development of this written IDDE Program, information on SSOs and sanitary system management is provided for reference only.

2.1 Sanitary Sewer System Management

The Town of Southampton does not currently provide public sewer service; however, a small area of Town along Route 10 near the border with Easthampton can tie-in to the Easthampton sewer system through private connections, and properties in a small portion of the Town of Southampton near the Hampton Ponds Plaza shopping area may request private connections to the City of Westfield sewer system.[4] See Section 6.1 for discussion of how older sewer areas can have higher potential for illicit discharges.

The Town does not have interconnected storm and sanitary sewer infrastructure, and therefore has not experienced any overflows due to storm events. Should the Town install public sewer systems, at that time the Town will track future SSOs and keep a record in **Appendix C** and the Town's written Stormwater Management Plan.

2.2 Septic System Management

Incorrectly managed or malfunctioning septic systems have the potential to discharge improperly treated or excess quantities of wastewater to the MS4, either due to infiltration via groundwater or through septic system breakouts over land, resulting in a discharge of sanitary sewage from the MS4 to receiving waters. Typical pollutants found in septic systems are nutrients, pathogens, dissolved metals, detergents, and solvents. However, the Town mitigates this potential pollution source by implementing Title 5 of the State Environmental Code (Septic System Regulations) through its Board of Health.

The majority of the population of the Town of Southampton is served by individual subsurface septic systems. Like most New England communities, there are areas with high groundwater and poor soils in Southampton, and these factors combined with densely populated neighborhoods and steep hills could increase the likelihood of septic system challenges. There are several areas of Town with a documented history of on-site septic system challenges, including the Pequot Pond area (due to increased volume of wastewater resulting from conversion of seasonal residences to year-round) and the Brickyard Road / Presidential development area (poor soil conditions for subsurface wastewater disposal).

[4] https://southampton.masterplan.pvpc.org/docs/mp-drafts/2013/shamp-2013-masterplan-report.pdf

2.3 Action Plan

Action Items: Illicit Discharge Bylaw	
1. Track and maintain an SSO inventory.	If Southampton installs a public sewer system, this action item will be implemented. Update the SWMP and IDDE Plan, and summarize in Annual Reports. Provide oral notice to EPA within 24 hours of identifying an SSO and written notice to EPA and MassDEP within 5 days. Update the SSO inventory annually, as applicable.
2. Coordinate with Board of Health	The Board of Health should be trained on the IDDE Program to help identify incidences of illicit discharges, particularly when a septic system has failed. Continue to support the Board of Health programs to promote proper maintenance of septic systems.

Section 3
Stormwater System Mapping

3.1 2016 Small MS4 General Permit Requirements

Storm drain system mapping is an essential tool in identifying illicit discharges. Minimum mapping elements required by the 2016 Small MS4 General Permit within the Regulated Area are broken into two phases:

Phase I (required within two years of the effective date of the permit):

- Outfalls and receiving waters (required by 2003 Small MS4 General Permit)
- Open channel conveyances (swales, ditches, etc.)
- Interconnections with other MS4s and other storm drain systems
- Municipally-owned stormwater treatment structures (e.g., detention and retention basins, infiltration systems, bioretention areas, water quality swales, gross particle separators, oil/water separators, or other proprietary systems)
- Waterbodies identified by name and indication of all use impairments as identified on the most recent EPA approved Massachusetts Integrated List of Waters report pursuant to Clean Water Act Section 303(d) and 305(b)
- Initial catchment delineations. A catchment is the area that drains to an individual outfall or interconnection

Phase II (required within ten years of the effective date of the permit):

- Outfall spatial location (latitude and longitude, minimum accuracy of ± 30 feet)
- Pipes
- Catch basins
- Manholes
- Refined catchment delineations
- Municipal sanitary sewer system (not applicable)
- Municipal combined sewer system (not applicable)

The following mapping elements are not required, but are **recommended**:

- Storm sewer material, size and age
- Sanitary sewer system material, size, and age
- Privately owned stormwater treatment structures
- Properties known or suspected to be served by a septic system, especially in high-density urban areas
- Area where the Town's MS4 has been or could be influenced by septic system discharges (e.g., areas with poor soils, or high ground water elevations unsuitable for conventional subsurface disposal systems)
- Seasonal high groundwater table elevations impacting sanitary alignments

- Topography
- Orthophotography
- Alignments, dates and representation of work completed (with legend) of past illicit discharge investigations (e.g., closed circuit television (CCTV), flow isolation, dye testing)
- Locations of suspected, confirmed and corrected illicit discharges (with dates and flow estimates)

3.2 Southampton's MS4 Mapping Status

The Town of Southampton has completed initial mapping of the MS4 using existing plans and field work to obtain locations of drainage system elements using Global Positioning System (GPS). A working draft of the drainage system map is included in **Appendix D**. Up-to-date mapping is available from the Southampton Highway Department. As of the date of this report, the following elements in the urbanized area are mapped:

- Receiving waterbodies
- 13 known MS4 outfalls
- 38 catch basins
- Initial catch basin catchment delineations
- All sub-watersheds

The mapping requirements of the 2003 Small MS4 General Permit have been met, and the requirements of the 2016 Small MS4 General Permit are underway. The mapping element totals listed above are subject to change as the Town completes ongoing mapping improvement efforts. Additional mapping is needed to confirm the connectivity of the system and number of outfalls, as well as add attribute data to the structures. As the mapping effort progresses, **Appendix D** should be updated to reflect changes and additions to the system mapping and MS4 inventory.

3.3 Outfall Inventory

The Town must develop and maintain an inventory of all of the Town's outfalls and interconnections. This inventory identifies each outfall discharging from the MS4, records its location and condition, and provides a framework for tracking inspections, screenings, and other activities under the Town's IDDE Program. Refer to **Appendix D** for the initial outfall/interconnection inventory and priority ranking, initial catchment delineations, and working copies of associated drainage system maps.

Per Section 2.3.4.7.b.iii of the 2016 Small MS4 General Permit, the outfall/interconnection inventory shall include the following information:

- Unique identifier
- Receiving water
- Date of most recent inspection
- Dimensions
- Shape

- Material (concrete, PVC)
- Spatial location (latitude and longitude with a minimum accuracy of ± 30 feet)
- Physical condition
- Indicators of potential non-stormwater discharges (including presence or evidence of suspect flow and sensory observations such as odor, color, turbidity, floatables, or oil sheen) as of the most recent inspection.

The initial inventory in **Appendix D** was created from the existing GIS data and supplemented with record drawings and field measurements and observations. Tighe & Bond created an application with ArcGIS online for mobile data collection with the Town's iPad, using the outfall investigation form in **Appendix F**. Location information was collected with a handheld GPS and input into a GIS database. GPS accuracy of a smart phone or tablet is sufficient to meet permit requirements. The Town's Sampling Protocol and relevant SOPs for sampling and analysis are available in **Appendix F**.

3.4 Action Plan

Action Items: Stormwater System Mapping	
1. Maintain Outfall Inventory	The inventory shall be updated annually to include data collected in connection with the dry weather screening and other relevant inspections conducted by the Town or consultants. The inventory shall be included with each Annual Report.
2. Continue to Improve Drainage Mapping and Asset Inventory	Phase 1 mapping must be completed within two years of the effective date of the permit. The next priority will be identifying Town-owned BMPs and open channel conveyance systems. Phase 2 mapping will be completed within 10 years of the permit effective date and includes catchment delineations, pipes, manholes, and catch basins. Throughout the permit term, the map will be updated as necessary to reflect newly discovered information, corrections or modifications, significant changes, and progress made. Updated maps may be added to **Appendix D** annually or kept electronically. When Annual Reports are prepared, the Town should print or save a pdf of the most up-to-date system map to document progress.
3. Map Availability and Data Management	The MS4 map is critical for the IDDE Program, outfall monitoring program, MS4 maintenance activities, and spill response and should be made accessible to Town personnel in a usable format (e.g., paper field maps or electronic on handheld device). All personnel should be encouraged to report mapping errors, omissions, or other updates to the Highway Department.

Section 4
Non-Stormwater Discharge Bylaw

4.1 Illicit Connections and Discharges By-Law

The Town of Southampton has developed a by-law to regulate non-stormwater discharges to the MS4. The *Illicit Connections and Discharges to Municipal Storm Drain System By-Law* was approved as Article XXXV of the General By-Laws of the Town of Southampton at the Annual Town Meeting on May 14, 2007. A copy of the *Illicit Connections and Discharges to Municipal Storm Drain System By-Law* is included as part of this plan in **Appendix A**. The Highway Department, its employees, or its designated agent are designated to administer, implement, and enforce this by-law, which meets the requirements of the 2016 Small MS4 General Permit.


4.2 Action Plan

Action Items: Illicit Discharge Bylaw	
3. Implement Bylaw.	The Town's *Illicit Connections and Discharges to Municipal Storm Drain System By-Law* shall be enforced when necessary for illicit discharges, illegal connections, and illegal dumping. Recommended procedures to require a private property owner to remove an illicit discharge are provided in **Appendix E**.

Section 5
Statement of IDDE Program Responsibilities

5.1 Protocol for IDDE Program Responsibilities

The Highway Department is responsible for overseeing and implementing the IDDE Program, including enforcement of the prohibition of illicit discharges, connections, and obstructions to the MS4. Additional authority for prohibition of illicit discharges and illegal dumping to the MS4 and water bodies in Southampton is granted to the Conservation Commission through the Massachusetts Wetlands Protection Act and Regulations.

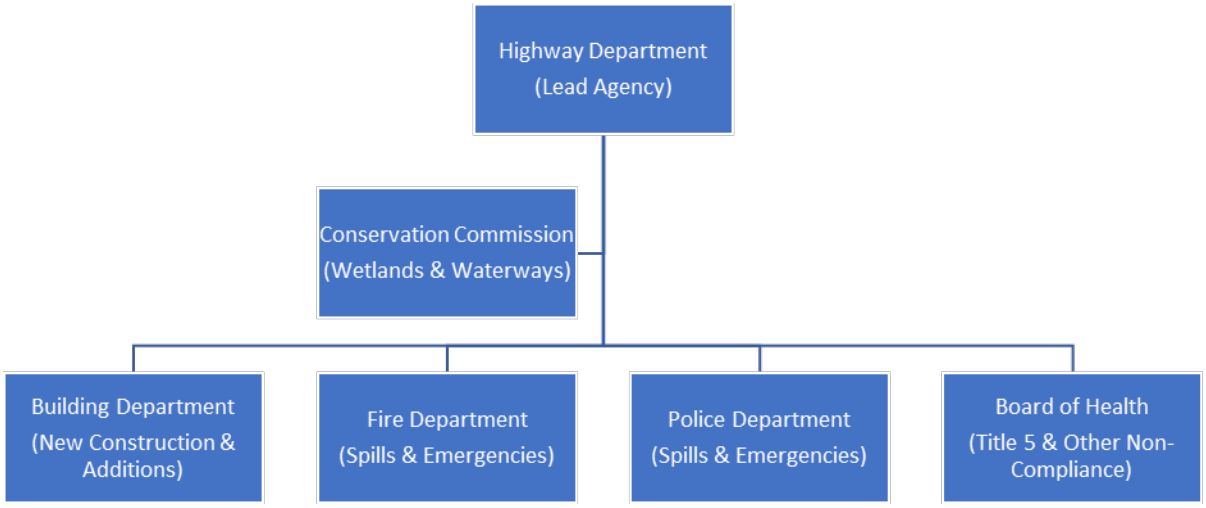

Establishing procedures to coordinate Town personnel and departments is an important component of the IDDE Program and is required under Section 2.3.4.6.b of the 2016 Small MS4 General Permit. Southampton's protocol for IDDE Program responsibilities is provided in **Appendix E**. This statement is written in accordance with the requirements of the 2016 Small MS4 General Permit, and includes an explanation of specific areas of responsibility and a process for coordination and data sharing among various Town departments and personnel.

The following provides additional detail on responsibilities with regard to finding and removing illicit discharges:

- The **Highway Department** has the authority to enforce the prohibition of illicit discharges, connections, and obstructions to the MS4, and is designated to administer and implement the IDDE Program. The Highway Department serves as the lead local agency to manage the Town's IDDE Program and address EPA's permit requirements.
- The **Fire and Police Departments** are generally the first responders to accidents on roadways that would lead to an emergency spill that would affect the Town's storm drain infrastructure. When public utilities are affected, the Highway Department is notified via a phone call to the Highway Department Superintendent.

- The **Board of Health** is responsible for overseeing Title 5 inspection results. Any septic related problems or complaints are handled by the Board of Health, who notifies the Highway Department if any action is required on the part of the Highway Department.
- The **Building Department** notifies the Fire Department or the Highway Department, depending on the size of the spill, with a phone call when any spills are identified in the course of building inspections.

5.2 Action Plan

Action Items: Statement of IDDE Program Responsibilities	
1. Update Protocol for IDDE Program Responsibilities as Needed	The Highway Department, with assistance from other relevant staff, may update or amend the written statement that identifies responsibilities with regard to eliminating illicit discharges. The most up-to-date Protocol for IDDE Program Responsibilities should be maintained in **Appendix E**. See also Section 8.
2. Employee Training (see Section 9.2)	Train responsible Town personnel on the written IDDE protocol as part of the Annual Employee Trainings.

Section 6
Assessment and Priority Ranking of Outfalls and Interconnections

In assessing the storm drain system for illicit connections and discharges, prioritization helps focus energies on areas of greatest concern or where the greatest impact would be achieved. Since 2003, the Town of Southampton generally prioritized areas of the MS4 discharging to impaired waters and recreational areas. Under the 2016 Small MS4 General Permit, EPA requires a more rigorous assessment of illicit discharge potential and related public health significance. Additionally, per the 2016 Small MS4 General Permit, "the ranking will determine the priority order for the screening of outfalls and interconnections pursuant to part 2.3.4.7.b", and the compliance schedule for catchment investigations is based on this ranking.

6.1 Priority Ranking

Outfalls and interconnections, and their associated catchments, must be assessed in terms of their potential to have illicit discharges and/or SSOs and the related public health significance. The illicit discharge potential assessment and priority ranking will determine the order of outfall and interconnection screening and schedule for catchment investigations for evidence of illicit discharges and SSOs. This assessment also provides the basis for determining IDDE program milestones.

Outfalls and their associated catchments were ranked into the following categories based on potential for illicit discharges:

- **Excluded Outfalls**: This category is limited to roadway drainage in undeveloped areas with no dwellings and no sanitary sewers; drainage for athletic fields, parks or undeveloped green space and associated parking without services; and cross-country drainage alignments (that neither cross nor are in proximity to sanitary sewer alignments) through undeveloped land.
- **Problem Outfalls**: Outfalls/interconnections with known or suspected contributions of illicit discharges based on existing information. This shall include any outfalls/interconnections where previous screening indicates likely sewer input.
- **High Priority Outfalls**: Outfalls/interconnections that have not been classified as Problem Outfalls and that are: 1) discharging to an area of concern for public health due to proximity of public beaches, recreational areas, drinking water supplies or shellfish beds; or 2) determined by the permittee as high priority based on the characteristics listed in the General Permit or other available information.
- **Low Priority Outfalls**: Outfalls/interconnections determined by the permittee as low priority based on the characteristics listed in the General Permit or other available information.

The characteristics of each of these categories have been defined by EPA in the 2016 Small MS4 General Permit Section 2.3.4.7.a.ii and iii.

Within each of these four ranking categories, the catchments will also be ranked based on screening factors. Per section 2.3.4.7.a.iii. of the 2016 Small MS4 General Permit, EPA's minimum screening factors for priority ranking of outfalls include:

- **Past discharge complaints and reports.**
- Poor dry weather receiving water quality – the following guidelines are recommended to identify waters as having a high illicit discharge potential:
    - exceeding water quality standards for bacteria
    - ammonia levels above 0.50 mg/L
    - surfactants levels greater than or equal to 0.25 mg/L.
- Density of generating sites – Generating sites are those places, including institutional, municipal, commercial, or industrial sites, with a potential to generate pollutants that could contribute to illicit discharges. Examples of these sites include, but are not limited to: car dealers, car washes, gas stations, garden centers, and industrial manufacturing areas.
- Age of surrounding development and infrastructure – Industrial areas greater than 40 years old and areas where the sanitary sewer system is more than 40 years old will probably have a high illicit discharge potential. Developments 20 years or younger will probably have a low illicit discharge potential.
- Sewer conversion – Catchments that were once serviced by septic systems, but have been converted to sewer connections may have a high illicit discharge potential.
- Density of aging septic systems – Septic systems thirty years or older in residential land use areas are prone to have failures and may have a high illicit discharge potential.
- Culverted streams – Any river or stream that is culverted for distances greater than a simple roadway crossing may be considered "high."
- **Water quality limited waterbodies or waters with approved total maximum daily loads (TMDLs) that receive a discharge from the MS4 where illicit discharges have the potential to contain the pollutant identified as the cause of the water quality impairment.**

The screening criteria relevant to Southampton are highlighted in bold text above. An initial priority ranking of outfalls and interconnections with the associated catchment areas has been completed using the screening criteria presented above. Based on this initial ranking, there are no Problem or Excluded outfalls in Southampton. Additional information is located in **Appendix D**, which includes the initial outfall/interconnection inventory and ranking, a memorandum describing the ranking methodology and assumptions, the associated catchment rankings, and a map of the preliminary catchment delineations and ranking.

6.2 Action Plan

Action Items: Assessment and Priority Ranking of Outfalls/ Interconnections	
1. Update Illicit Discharge Potential Assessment and Priority Ranking	An initial illicit discharge potential assessment and priority ranking based on existing information was completed as part of this Program and is located in **Appendix D**. The Town shall update its assessment and priority ranking continuously based on catchment delineations, the results of screening, and other new relevant information. The updated ranking shall be complete within three years of the effective date of the permit (i.e., at the conclusion of dry weather screening field investigations) per section 2.3.4.7.c of the 2016 Small MS4 General Permit.

Section 7
Identification of Illicit Discharges

A key component of the IDDE Program is written procedures for screening and sampling outfalls and interconnections from the MS4 in dry and wet weather for evidence of illicit discharges and SSOs. This section summarizes the written procedures that the Town should use to identify illicit discharges and makes recommendations for prioritizing catchment investigations. These procedures heavily rely on the January 2012 Draft EPA New England Bacterial Source Tracking Protocol as well as guidelines from the Center for Watershed Protection.

Note that certain discharges are permitted through the EPA and MassDEP via other NPDES permitting programs, including the Municipal Wastewater and Industrial Wastewater permit programs. Outfalls permitted through these programs are not part of the Town's MS4 because they have different requirements and individual permits and plans. They do not need to be inventoried or monitored as part of the IDDE investigations. Based on the EPA's Enforcement and Compliance History Online (ECHO) website (https://echo.epa.gov) and discussion with the Town, there are currently no facilities within Southampton that are permitted through other NPDES permitting programs.

7.1 Dry Weather Outfall and Interconnection Screening and Sampling

7.1.1 Procedures and Guidance

The Town will screen and sample outfalls and interconnections in accordance with the requirements in the 2016 Small MS4 General Permit. Per the 2016 Small MS4 General Permit, all outfalls (excluding Problem and Excluded outfalls) are required to be inspected for the presence of dry weather flow (when no more than 0.1 inches of rainfall has occurred within the previous 24-hour period and no significant snow melt is occurring) within three years of the effective permit date.

The following procedures and guidance are included in **Appendix F** and should be referenced during dry weather outfall/interconnection screening and sampling:

- Outfall Field Sheet, Adapted from Center for Watershed Protection's IDDE Manual
- Southampton Sampling Protocol and Field Equipment Checklist
- Chapter 11 of the Center for Watershed Protection's IDDE Manual, "Outfall Reconnaissance Inventory"
- Chapter 13 of the Center for Watershed Protection's IDDE Manual, "Tracking Discharges to a Source"
- EPA New England Bacterial Source Tracking Protocol, Draft 2012

7.1.2 Southampton's Impaired Waterbodies

Some waterbodies within Southampton are impaired for various stormwater pollutants, such as bacteria, nutrients, and dissolved oxygen concentrations. Impairment by non-native aquatic plants does not require the development of a TMDL and is not addressed by the Small MS4 Program.

Specific impairments are compiled for Massachusetts's waterbodies in an Integrated List of Waters, which becomes the EPA's 303(d) list once finalized. The most recent 303(d) list is from 2014, which states that the Southampton waterbodies with stormwater pollutants include a segment of the Manhan River (MA34-11) and Pequot Pond (MA32055).

Where a discharge is directly to an impaired water or water subject to an approved TMDL, the sample should be analyzed for the pollutants identified as the cause of the impairment. These impairments and associated sampling requirements are included in the Dry Weather Sampling Procedure, located in **Appendix F**.

Note that a draft 2016 Integrated List of Waters is available from MassDEP, which revises the Pequot Pond (MA32055) impairments to remove Total Phosphorus and add Chlorophyll-a and *Enterococcus*. However, the 2016 Integrated List of Waters has not been finalized and is not the official EPA 303(d) list; therefore, the Dry Weather Sampling Procedure has been developed based on the 2014 Integrated List. Additionally, as the Town is located within the Connecticut River watershed, it is subject to the Long Island Sound Nitrogen TMDL, and outfall sampling should include analysis for Nitrogen. Excerpts from the final 2014 and draft 2016 Integrated Lists are included in **Appendix G**, annotated with notes about the differences between the Lists.

7.2 Catchment Investigation Procedure

The Town's IDDE Program must include a written, systematic procedure for catchment investigation that includes:

1. A review of mapping and historic plans and records for the catchment;
2. A manhole inspection methodology; and
3. Procedures to isolate and confirm sources of illicit discharges.

Southampton will use the following procedure to evaluate and investigate each catchment according to section 2.3.4.8 of the 2016 Small MS4 General Permit.

7.2.1 Review of Mapping and Historic Plans

Based on relevant mapping and historic plans and records (to the extent available), the Town must identify and record the presence of any System Vulnerability Factors within each catchment. System Vulnerability Factors, as defined by Section 2.3.4.8.c.i of the 2016 Small MS4 General Permit, include the following situations:

- History of SSOs, including, but not limited to, those resulting from wet weather, high water table, or fat/oil/grease blockages
- Common or twin-invert manholes serving both storm and sanitary sewer alignments
- Common trench construction serving both storm and sanitary sewer alignments
- Crossings of storm and sanitary sewer alignments where the sanitary system is shallower than the storm drain system
- Sanitary sewer alignments known or suspected to have been constructed with an underdrain system
- Inadequate sanitary sewer level of service (LOS) resulting in regular surcharging, customer back-ups, or frequent customer complaints

- Areas formerly served by combined sewer systems
- Sanitary sewer infrastructure defects such as leaking service laterals, cracked, broken, or offset sanitary infrastructure, directly piped connections between storm drain and sanitary sewer infrastructure, or other vulnerability factors identified through Inflow/Infiltration Analyses, Sanitary Sewer Evaluation Surveys, or other infrastructure investigations.

EPA also recommends including the following items as System Vulnerability Factors, although they are not required:

- Sewer pump/lift stations, siphons, or known sanitary sewer restrictions where power/equipment failures or blockages could readily result in SSOs
- Any sanitary sewer and storm drain infrastructure greater than 40 years old
- **Widespread code-required septic system upgrades required at property transfers**
- **History of multiple Board of Health actions addressing widespread septic system failures**

Where one or more of these System Vulnerability Factors are present, the Town must sample and inspect the catchment area during wet weather conditions to determine whether wet weather-induced high flows in sanitary sewers or high groundwater in areas served by septic systems result in the discharge of sanitary flow to the MS4. The relevant factors to Southampton are highlighted in bold text above. The Town shall evaluate System Vulnerability Factors to determine where wet weather sampling will be required and document the results in **Appendix D**.

7.2.2 Manhole Inspection Methodology

The Town shall systematically and progressively observe, sample, and evaluate all **key junction manholes** to locate evidence of illicit discharges. A **junction manhole** is defined as a manhole or manhole structure with two or more inlets accepting flow from two or more MS4 alignments. **Key junction manholes** are defined as junction manholes that can represent one or more junction manholes without compromising adequate implementation of the illicit discharge program.

The Town will begin at the most downstream key junction manhole (nearest to the outfall) and work upstream. Catchment investigations will be done in dry weather. Outfalls will only be screened during wet weather per Section 2.3.4.8.c.ii.2 where System Vulnerability Factors (see Section 7.2.1) have been identified. For manhole inspections, the Town will rely on in situ water quality screening such that a sample will be collected for laboratory analysis only if in situ field screening indicates a possible illicit discharge. Refer to Southampton's Sampling Protocol and Chapter 13 of the Center for Watershed Protection IDDE Manual in **Appendix F** for additional information regarding laboratory analysis parameters for Southampton's receiving waters.

Where water quality screening, sampling results, and/or visual and olfactory observations indicate a potential illicit discharge, the upstream area will be flagged for additional investigation and/or isolation and confirmation of sources (see Section 7.2.3).

The schedule to complete catchment investigations depends on the catchment priority ranking as updated after dry weather screening (see Action Item 1 in Section 6). Program milestones are in Section 7.3.

7.2.3 Procedures to Isolate and Confirm Sources

Chapter 13 of the Center for Watershed Protection IDDE Manual, "Tracking Discharges to a Source" is included in **Appendix F**. The Town will use this chapter as a guide for isolating and confirming sources of illicit discharges.

7.3 Catchment Investigation Timeline

According to the 2016 Small MS4 General Permit section 2.3.4.8.a, the following schedule is applicable to the Town of Southampton's investigation of catchments by Permit Year (PY).

Catchment Investigation Requirement	PY 1	PY 1.5	PY 2	PY 3	PY 4	PY 5	PY 6	PY 7	PY 8	PY 9	PY 10
Develop written catchment investigation procedure		●									
Investigations of catchments associated with Problem Outfalls			■	→	→	→	→	●			
Investigations of catchments with likely sewer input				■	→	→	→	●			
Investigations of catchments associated with High and Low Priority Outfalls				■	→	→	→	→	→	→	●

■ Year investigations required to begin

→ Ongoing investigations

● Year due

7.4 Action Plan

Action Items: Identification of Illicit Discharges	
1. Outfall and Interconnection Dry Weather Screening	The Town shall complete dry weather screening and sampling (where flowing) of every MS4 outfall and interconnection no later than three years from the effective date of the permit. Catchments where screening indicates a possible sanitary sewer input shall be ranked as High Priority for catchment investigations (see Section 6).
2. Identify Key Junction Manholes	The Town must identify key junction manholes, as defined in the 2016 Small MS4 General Permit, within each catchment area beginning with Problem and High Priority catchments identified according to Section 6. To the extent allowed, the Town should minimize the number of key junction manholes. Key junction manholes should be included in the Catchment Investigation Procedure, due within 18 months of the effective date of the permit.

Action Items: Identification of Illicit Discharges	
3. Develop and Implement Catchment Investigation Procedure	The Town will develop and implement the Catchment Investigation Procedure described in Section 7.2 according to the schedule in Section 7.3. Documentation that tracks progress towards these goals should be kept in **Appendix I**; large reports may be filed separately.
4. System Vulnerability Factors and Wet Weather Screening	EPA guidance will be used to determine whether one or more System Vulnerability Factors are present in catchment areas (refer to Section 7.2, Catchment Investigation Procedure, and the Initial Catchment Ranking in **Appendix D**). System Vulnerability Factors focus on potential for sanitary wastewater to discharge into the MS4 or environment. They must be recorded and reported annually for each catchment. For catchments with one or more System Vulnerability Factors, wet weather screening is required by the 2016 Small MS4 General Permit.
5. Ongoing Manhole Investigations and Outfall Monitoring Program	The Town will continue to perform dry and wet weather outfall and interconnection screening required in the 2016 Small MS4 General Permit in conjunction with the Catchment Investigation Procedure, such as confirmatory screenings and follow-up screenings. Documentation of outfall screening and sampling should be added to **Appendix I** as it is available.

Section 8
Removal and Confirmation

8.1 Removal of Illicit Discharges

Most corrective actions for an illicit discharge, once isolated, will involve some kind of infrastructure modification or repair. Structural repairs can range from simple plumbing projects to excavation and replacement of sewer lines, and can be used to eliminate a wide variety of direct discharges such as sewage, industrial, and commercial cross-connections. Structural repairs may also be necessary for indirect discharges, such as discharges from a failing septic system or washwater discharged outdoors, when the discharge enters an MS4 inlet or flows directly into receiving waters. Most transitory discharges, such as a liquid or oil spill or illegal dumping, are corrected simply with spill containment and clean-up procedures.

Recommended procedures to require a property owner to remove an illicit discharge are provided in **Appendix E**. This section discusses additional requirements and considerations for Southampton.[5]

8.2 Compliance Schedule and Reporting to EPA

Per Section 2.3.4.2 of the 2016 Small MS4 General Permit, the Town of Southampton must eliminate all illicit discharges to the MS4 or establish a schedule for elimination within 60 days of detection:

> **2.3.4.2 Elimination of Illicit Discharges**
>
> a. Upon detection of an illicit discharge, the Town shall locate, identify, and eliminate the illicit discharge as expeditiously as possible. Upon identification of the illicit source the Town shall notify all responsible parties for any such discharge and require immediate cessation of improper disposal practices in accordance with the Town bylaw. Where elimination of an illicit discharge within 60 days of its identification as an illicit discharge is not possible, the Town shall establish an expeditious schedule for its elimination and report the dates of identification and schedules for removal in the Town's annual reports. The Town shall immediately commence actions necessary for elimination. The Town shall diligently pursue elimination of all illicit discharges. In the interim, the Town shall take all reasonable and prudent measures to minimize the discharge of pollutants to and from its MS4.
>
> b. The period between identification and elimination of an illicit discharge is not a grace period. Discharges from an MS4 that are mixed with an illicit discharge are not authorized by the General Permit and remain unlawful until eliminated.

[5] Section 8.1 text is adapted from the Center for Watershed Protection's 2004 IDDE Manual, available online at https://www3.epa.gov/npdes/pubs/idde_manualwithappendices.pdf.

For each confirmed source, the Town shall include the following information in the Annual Report:

- The location of the discharge and its source(s)
- A description of the discharge
- The date and method of discovery
- The date of elimination or planned corrective measures and a schedule for completing the illicit discharge removal
- Mitigation or enforcement action
- An estimate of the volume of flow removed

This information and additional reporting requirements will be used in evaluating IDDE Program progress, as further described in Section 10.

8.3 Confirmation Screening

Within one year of removal of all identified illicit discharge sources, confirmatory outfall or interconnection screening shall be conducted according to the 2016 Small MS4 General Permit requirements. The confirmatory screening shall be conducted in dry weather unless System Vulnerability Factors have been identified in the catchment as described in Section 7.2, in which case both dry weather and wet weather confirmatory screening shall be conducted.

If confirmatory screening indicates evidence of additional illicit discharges, the catchment shall be scheduled for additional investigation. Confirmatory screening is not required in catchments where no illicit discharges or System Vulnerability Factors have been identified and no previous screening indicated suspicious flows. Refer to the Flow Chart for Corrective Action in **Appendix E** for additional information about the process for eliminating an illicit discharge.

8.4 Ongoing Screening

Upon completion of catchment investigation according to the procedures in Section 7.2, and illicit discharge removal and confirmation (if necessary) pursuant to this Section, part 2.3.4.8.a of the 2016 Small MS4 General Permit requires that each outfall or interconnection be reprioritized for screening and scheduled for ongoing screening once every five years. Follow-up screening shall consist of dry weather screening and sampling, and wet weather screening and sampling is also required in catchments where wet weather screening was previously required.

8.5 Action Plan

Action Items: Removal and Confirmation	
1. Follow Protocol and Document Actions	If an illicit connection or discharge is discovered, it is critical that the Town carefully adhere to the protocol for removal, enforcement, and documentation described in this section, **Appendix E**, and in the 2016 Small MS4 General Permit. If an illicit connection or discharge cannot be removed within 60 days, the Town must establish a schedule for elimination and include the schedule and the date the connection or discharge was identified in Annual Reports.
2. Formalize Illicit Discharge Tracking	Formalize the tracking methodology for illicit discharge and connection discoveries, removal, and confirmation. Store data in a common repository so multiple Town departments can access and update as needed.

Section 9
Illicit Discharge Prevention

Elimination and ongoing prevention of illicit discharges are the ultimate goals of the IDDE Program. The following Section provides options for the Town of Southampton to educate the public about illicit discharges and train municipal employees on the identification and elimination of known illicit discharges.

9.1 Public Education

Education is a useful tool in preventing illicit discharges. The 2003 Small MS4 General Permit required that the Town inform public employees, businesses, and the general public of hazards associated with illegal discharge and improper waste disposal.

The 2016 Small MS4 General Permit requirements for Southampton public education include the following:

- Over the course of the permit term, Southampton must distribute a minimum of two messages to each of four audiences (residential, business/institutions, developers, and industrial).
- As an MS4 located within the Connecticut River watershed and subject to the Long Island Sound Nitrogen TMDL requirements outlined in Appendix F, Section B.1 of the 2016 Small MS4 General Permit, and as an MS4 that discharges to a Phosphorus impaired water (Pequot Pond, MA32055), specific timed messages to residents and businesses/institutions/commercial facilities are required annually:
    - Spring (Apr/May): proper use and disposal of grass clippings and encourages use of slow-release fertilizers
    - Summer (Jun/Jul): proper management of pet waste, including noting any existing bylaws where appropriate
    - Fall (Aug/Sept/Oct): proper disposal of leaf litter
- Southampton's MS4 also discharges to waters impaired by bacteria (Manhan River, MA34-11), and therefore the following annual messages are required:
    - Proper management of pet waste, with educational materials disseminated to dog owners at the time of issuance or renewal of a dog license
    - Proper maintenance of septic systems

Southampton may incorporate various educational activities into the Public Education Program with the goal of preventing illicit discharges to the drainage systems.

- Educate the public on illicit discharges and the impacts to the human health and the environment.
- Encourage awareness and promote stewardship of the storm drain system in neighborhoods. This may be accomplished through catch basin stencils or markers.
- Educate the public about the IDDE Program, Southampton's stormwater management and illicit discharge by-laws, and the consequences of violations.

- Post "No Dumping" signs at key locations to discourage illegal dumping by threatening fine or imprisonment.
- Since obstructing the drain or depositing materials such as sand, soil, grass clippings, or leaf litter into the MS4 or waters of the Commonwealth is also considered an illicit discharge, the Town may take credit for a broad range of educational topics under the IDDE Program.

The target audience for education on illicit discharges and illegal dumping should include residents, businesses, institutions, commercial facilities, developers, and industrial facilities. Materials for public outreach can be obtained from the Pioneer Valley Planning Commission's Connecticut Stormwater Committee, the Massachusetts Think Blue website (https://www.thinkbluemassachusetts.org/), EPA Region 1's Stormwater Tools in New England website (https://www.epa.gov/npdes-permits/stormwater-tools-new-england) or other state and regional groups.

9.2 Annual Employee Training

The Town shall, at a minimum, annually provide training to employees involved in the IDDE Program, including how to recognize illicit discharges and SSOs, and procedures to find and eliminate illicit discharges in accordance with this Plan. Town employees should be trained, particularly those that spend time doing site visits and drain system inspections. Town departments/boards that should receive training include, but are not limited to, the Highway Department, Building Department, Conservation Commission, the Planning Board, and the Board of Health.



Training Town staff and contractors that clean catch basins is a cost-effective way to identify and report illicit discharges.

The Town shall report on the frequency and type of employee training in the Annual Report. Trainings can be either conducted for Southampton staff only or key Town personnel may attend outside training to meet this requirement (such as trainings hosted by EPA, MassDEP, or the PVPC CRSWC).

9.3 Action Plan

Action Items: Illicit Discharge Prevention Procedures	
1. Continue Public Education	When developing Southampton's SWMP under the 2016 Small MS4 General Permit, include messaging to all four target audiences about illicit discharges and illegal dumping.
2. Develop an IDDE Training Program	The Town of Southampton must develop an employee training program to be conducted annually, as described in Section 9.2. The training program outline, presentations and materials, and sign-in sheets should be added to **Appendix I** for use in the Annual Report. The IDDE training can be periodically combined with other required training topics, such as good housekeeping and pollution prevention.

Action Items: Illicit Discharge Prevention Procedures	
3. Follow Spill Prevention and Response Procedures	The Protocol for IDDE Program Responsibilities in **Appendix E** should be followed in the event of an illicit discharge, and personnel involved in the IDDE Program should be trained on the proper protocols. Coordinate with the appropriate Fire District regarding spills and emergencies per the protocol. Update mapping and procedures as necessary. Follow the Oil Spill Prevention, Control, and Countermeasure (SPCC) Plan at the Southampton Highway Department garage as necessary.

Section 10
Evaluation of IDDE Program Progress and Reporting

The Town shall define or describe indicators for tracking program success. At a minimum, indicators shall include measures that demonstrate efforts to locate illicit discharges. Section 2.3.4.9 of the 2016 Small MS4 General Permit includes the minimum indicators for tracking of program success. These indicators are as follows:

- The number of illicit discharges identified and removed
- The number and percent of total outfall catchments served by the MS4 evaluated using the catchment investigation procedure
- All dry weather and wet weather screening and sampling results
- The volume of sewage removed.

In addition to the above measures of success, the Town will decide additional tracking indicators on a case by case basis and include in the SWMP. The Town shall evaluate and report the overall effectiveness of the program based on the tracking indicators in the Annual Report.

Records must be kept for at least five years per Section 4.2.a of the 2016 Small MS4 General Permit. IDDE Program records to be kept include:

- Information used in the development of the written IDDE Program
- Any monitoring results
- Copies of reports
- Records of screening
- Follow-up and elimination of illicit discharges
- Maintenance records
- Inspection records

10.1 Reporting

All outfall monitoring and screening results shall be documented and reported on annually in the Annual Reports. Outfall monitoring results shall include:

- Date
- Outfall or interconnection identifier
- Location
- Weather conditions at time of sampling
- Precipitation in previous 48 hours
- Field screening parameter results
- Results of all analyses

Results of any other stormwater or receiving water quality monitoring or studies conducted during the reporting period where that data is being used by the Town to inform permit compliance or program effectiveness shall also be reported in the Annual Report per Section 4.3 of the 2016 Small MS4 General Permit.

In addition, the Town must report on the activities related to implementation of the IDDE Program in their Annual Reports according to section 4.4.b.iv of the 2016 Small MS4 General Permit. These activities include:

- Status of mapping
- Status and results of the illicit discharge potential ranking and assessment
- Identification of Problem Catchments
- Status of all protocols described in part 2.3.4 of the permit (program responsibilities and systematic procedure)
- Number and identifier of catchments evaluated
- Number and identifier of outfalls screened
- Number of illicit discharges located
- Number of illicit discharges removed
- Gallons of flow removed
- Identification of tracking indicators and measures of progress based on those indicators
- Employee training

10.2 Action Plan

Action Items: Evaluation of IDDE Program	
1. Track Indicators of IDDE Program Success	The Town will track the indicators of IDDE Program Success as listed in this Section, and report on them annually. The Town may include additional tracking indicators to aid in the annual evaluation.
2. Record Keeping	The Town will keep records of all IDDE-related activities in the Highway Department office. The majority of IDDE records will be maintained electronically and in **Appendix H** of this Plan; large reports may be filed separately. Record keeping requirements are described in this Plan, and include: • Outfall Inventory: dates, outfall location/ID, field observations. • Outfall Monitoring: dates, outfall location/ID, field observations, in situ and laboratory results, precipitation previous 48 hours. • SSO Inventory: date, status of corrective measures • Location, structure ID, pollutants of concern for suspected illicit discharges. • Log of follow-up activities to confirm and locate illicit discharge: dates, locations, personnel, actions taken. • Log of phone calls and complaints received regarding suspected illicit connections and storm drain issues: concerns, locations, actions taken, and dates.

Action Items: Evaluation of IDDE Program	
	• Employee Training: dates, attendance sheet, and topics (include handouts or visuals if used). • Information used in the development of the IDDE Program. • Inspection and maintenance records.
3. Annual Evaluation of IDDE Program Effectiveness	The Town will annually evaluate IDDE Program progress based on the EPA's requirements and tracking indicators, and summarize in the Annual Report to the EPA and MassDEP.

J:\S\S5005 Southampton\010 - MS4 Year 1 Compliance\Report_Evaluation\IDDE Plan\Town of Southampton IDDE Program_June 2019.docx

Town of Southampton IDDE Program

Appendix A

Town of Southampton Stormwater Bylaws

TOWN OF SOUTHAMPTON GENERAL BY-LAWS

(Current & includes additions/amendments per 5/16/17 ATM)

ARTICLE 1
Town Meeting

Sec. 1. The Annual Election of Town Officers shall be held on the first Monday of May of each year and the Annual Town meeting for the transaction of business shall be held on the first Saturday of June of each year, commencing at 10:00A.M. And not continuing past 4:00P.m., which may require continuance on successive evenings from 7:30P.M. Until 10:00P.M. Until its conclusion, excluding Sundays and Holidays.

Amended Oct. 30, 2007

The Annual Election of town Officers shall be held on the first Monday of May of each year. The annual meeting of the Town shall be held on the third Tuesday in May, commencing at 7:00p.m. in the evening, and if not completed in a reasonable time period prescribed by the Moderator, shall continue on successive evenings beginning at 7:00p.m. until it conclusion, excluding Sundays and Holidays.

Amended STM 1-16-18 to read:

Sec.1. The Annual Election of Town Officers shall be held on the third Tuesday in May of each year. The Annual Meeting of the Town shall be held on the first Tuesday in May, commencing at 7:00 p.m. in the evening, and if not completed in a reasonable time, prescribed by the Moderator, shall continue on successive evenings beginning at 7:00 p.m. until its conclusion, excluding Sundays and Holidays.

Sec. 2. Warrants for all Town meetings shall be served by posting attested copies of the same in five (5) places in the Town; at least seven (7) days before the time of holding an Annual Town meeting, and at least fourteen (14) days before the time of holding a Special Town meeting.

Amended May 19, 2009

Warrants for all Town meetings shall be served by posting attested copies of the same in six (6) places in the Town (to include the Town's website); at least seven (7) days before the time of holding an Annual Town Meeting, and at least fourteen (14) days before the time of holding a Special Town Meeting.

Sec. 3. A motion made in Town meeting shall be reduced to writing when required by the moderator.

Sec. 4. To vote on any question before the meeting shall be taken by use of the checklist, if the Moderator, or the meeting by vote, so orders.

Sec. 5. Articles in the warrant shall be acted upon in the order of their arrangement unless the meeting by vote otherwise determines.

The Board of Selectmen shall fill a vacancy based on the unexpired term of the vacancy in order to maintain the cycle of appointments, based upon the recommendations of the Commission.

ARTICLE XXXV
Illicit Connections and Discharges to Municipal Storm Drain System By-law

Sec. 1 Purpose

Regulation of illicit connections and discharges to the municipal storm drain system is necessary for the protection of the Town of Southampton's water bodies and groundwater, and to safeguard the public health, safety, welfare and the environment. Increased and contaminated stormwater runoff are major causes of:

(1) impairment of water quality and flow in lakes, ponds, streams, rivers, wetlands and groundwater;
(2) contamination of drinking water supplies;
(3) alteration or destruction of aquatic and wildlife habitat; and
(4) flooding.

The objectives of this by-law are:

(1) To prevent pollutants from entering the Town of Southampton's municipal separate storm sewer system (MS4);
(2) To prohibit illicit connections and unauthorized discharges to the MS4;
(3) To require the removal of all such illicit connections;
(4) To comply with state and federal statutes and regulations relating to stormwater discharges; and,
(5) To establish the legal authority to ensure compliance with the provisions of this by-law through inspection, monitoring, and enforcement.

Sec. 2 Definitions

For the purposes of this by-law, the following shall mean:

Authorized Enforcement Agency: The Highway Department, its employees or agents designated to enforce this by-law.

Best Management Practice (BMP): An activity, procedure, restraint, or structural improvement that helps to reduce the quantity or improve the quality of stormwater runoff.

Clean Water Act: The Federal Water Pollution Control Act (33 U.S.C. § 1251 *et seq*.) as hereafter amended

Discharge of Pollutants: The addition from any source of any pollutant or combination of pollutants into the municipal storm drain system or into the waters of the United States or Commonwealth from any source.

Groundwater: All water beneath the surface of the ground.

Illegal Discharge: Any direct or indirect non-stormwater discharge to the municipal storm drain system, except as specifically exempted in Section 7 or permitted pursuant to Section 8 of this by-law. The term does not include a discharge in compliance with an NPDES Storm Water Discharge Permit or resulting from fire fighting activities exempted pursuant to Section 7, subsection 4, of this by-law.

Illicit Connection: Any surface or subsurface drain or conveyance, which allows an illegal discharge into the municipal storm drain system. Illicit connections include conveyances which allow a non-stormwater discharge to the municipal storm drain system including sewage, process wastewater or wash water and any connections from indoor drains sinks, or toilets, regardless of whether said connection was previously allowed, permitted, or approved before the effective date of this by-law.

Impervious Surface: Any material or structure on or above the ground that prevents water **[**from infiltrating the underlying soil

Municipal separate storm sewer system (MS4) or municipal storm drain system: The system of conveyances designed or used for collecting or conveying stormwater, including any road with a drainage system, street, gutter, curb, inlet, piped storm drain, pumping facility, retention or detention basin, natural or man-made or altered drainage channel, reservoir, and other drainage structure that together comprise the storm drainage system owned or operated by the Town of Southampton.

National Pollutant Discharge Elimination System (NPDES) Storm Water Discharge Permit: A permit issued by United States Environmental Protection Agency or jointly with the State that authorizes the discharge of pollutants to waters of the United States.

Non-Stormwater Discharge: Any discharge to the municipal storm drain system not composed entirely of stormwater.

Person: Any individual, partnership, association, firm, company, trust, corporation, and, any agency, authority, department or political subdivision of the Commonwealth or the federal government, to the extent permitted by law, and any officer, employee, or agent of such person.

Pollutant: Any element or property of sewage, agricultural, industrial or commercial waste, runoff, leachate, heated effluent, or other matter whether originating at a point or nonpoint source, that is or may be introduced into any sewage treatment works or waters of the Commonwealth. Pollutants shall include**:**

(1) paints, varnishes, and solvents;
(2) oil and other automotive fluids;
(3) liquid and solid wastes and yard wastes;

(4) refuse, rubbish, garbage, litter, or other discarded or abandoned objects, ordnances, accumulations and floatables;
(5) pesticides, herbicides, and fertilizers;
(6) hazardous materials and wastes; sewage, fecal coliform and pathogens;
(7) dissolved and particulate metals;
(8) animal wastes;
(9) rock; sand; salt, soils;
(10) construction wastes and residues;
(11) and noxious or offensive matter of any kind.

Process wastewater means any water which, during manufacturing or processing, comes into direct contact with or results from the production or use of any material, intermediate product, finished product, or waste product.

Recharge: The process by which groundwater is replenished by precipitation through the percolation of runoff and surface water through the soil.

Stormwater: Runoff from precipitation or snow melt.

Toxic or Hazardous Material or Waste: Any material, which because of its quantity, concentration, chemical, corrosive, flammable, reactive, toxic, infectious or radioactive characteristics, either separately or in combination with any substance or substances, constitutes a present or potential threat to human health, safety, welfare, or to the environment. Toxic or hazardous materials include any synthetic organic chemical, petroleum product, heavy metal, radioactive or infectious waste, acid and alkali, and any substance defined as Toxic or Hazardous under M.G.L. Ch.21C and Ch.21E, and the regulations at 310 CMR 30.000 and 310 CMR 40.0000.

Watercourses: A natural or man-made channel through which water flows or a stream of water, including a river, brook or underground stream.

Waters of the Commonwealth: all waters within the jurisdiction of the Commonwealth, including, without limitation, rivers, streams, lakes, ponds, springs, impoundments, estuaries, wetlands, costal waters, and groundwater.

Wastewater: any sanitary waste, sludge, or septic tank or cesspool overflow, and water that during manufacturing, cleaning or processing, comes into direct contact with or results from the production or use of any raw material, intermediate product, finished product, byproduct or waste product.

Sec. 3 Applicability
This by-law shall apply to flows entering the municipally owned storm drainage system.

Sec. 4 Responsibility for Administration
The Highway Department shall administer, implement and enforce this by-law. Any powers granted to or duties imposed upon the Highway Department may be delegated in writing by the Highway Department to employees or agents of the Highway Department.

Sec. 5 Regulations

The Highway Department may promulgate rules and regulations to effectuate the purposes of this by-Law. Failure by the Highway Department to promulgate such rules and regulations shall not have the effect of suspending or invalidating this by-law.

Sec. 6 Prohibited Activities

1. Illegal Discharges

No person shall dump, discharge, cause or allow to be discharged any pollutant or non-stormwater discharge into the municipal storm drain system, watercourse, or into the waters of the Commonwealth. Emergency pumping performed by the Fire Department must utilize appropriate best management practices (BMPs) and follow hazardous materials disposal guidelines to prevent contamination of the municipal storm drainage system with hazardous materials. If hazardous materials are observed within the flooded area, or are suspected to be contained within the flooded area, a qualified hazmat technician must be consulted before pumping. If hazardous materials are observed at any point during pumping, cessation of pumping is required until a qualified hazmat technician can be consulted and BMPs put in place to prevent the contamination of nearby water ways and the municipal storm drainage system.

2. Illicit Connections

No person shall construct, use, allow, maintain or continue any illicit connection to the municipal storm drain system, regardless of whether the connection was permissible under applicable law, regulation or custom at the time of connection.

3. Obstruction of Municipal Storm Drain System

No person shall obstruct or interfere with the normal flow of stormwater into or out of the municipal storm drain system without prior approval from the Highway Department.

4. Exemptions

This section shall not apply to any of the following non-stormwater discharges or flows provided that the source is not a significant contributor of a pollutant to the municipal storm drain system.

(1) Waterline flushing;
(2) Flows from potable water sources;
(3) Springs;
(4) Flows from riparian habitats and wetlands;
(5) Diverted stream flows;
(6) Rising groundwaters;
(7) Uncontaminated groundwater infiltration as defined in 40 CFR 35.2005(20), or uncontaminated pumped groundwater;
(8) Water from exterior foundation drains, footing drains (not including active groundwater dewatering systems), crawl space pumps, or air conditioning condensation;
(9) Discharges from landscape irrigation or lawn watering;
(10) Water from individual residential car washing;

(11) Discharges from dechlorinated swimming pool water (less than one ppm chlorine) provided it is allowed to stand for one week prior to draining and the pool is drained in such a way as not to cause a nuisance;
(12) Discharges from street sweeping;
(13) Discharges or flows resulting from fire fighting activities;
(14) Dye testing, provided written notification is given to the Highway Department prior to the time of the test;
(15) Non-stormwater discharges permitted under an NPDES permit, waiver, or waste discharge order administered under the authority of the United States Environmental Protection Agency, provided that the discharge is in full compliance with the requirements of the permit, waiver, or order and applicable laws and regulations; and
(16) Discharges for which advanced written approval is received from the Highway Department if necessary to protect public health, safety, welfare or the environment.

Sec. 7 Emergency Suspension of Storm Drainage System Access

The Highway Department may suspend municipal storm drain system access to any person or property without prior written notice when such suspension is necessary to stop an actual or threatened illegal discharge that presents or may present imminent risk of harm to the public health, safety, welfare or the environment. In the event any person fails to comply with an emergency suspension order, the Highway Department may take all reasonable steps to prevent or minimize harm to the public health, safety, welfare or the environment.

Sec. 8 Notification of Spills

Notwithstanding any other requirements of local, state or federal law, as soon as any person responsible for a facility or operation, or responsible for emergency response for a facility or operation has information of any known or suspected release of materials at that facility operation which is resulting or may result in illegal discharge of pollutants that person shall take all necessary steps to ensure containment, and cleanup of the release. In the event of a release of oil or hazardous materials, the person shall immediately notify the municipal fire and police departments and the Highway Department. In the event of a release of non-hazardous material, said person shall notify the Highway Department no later than the next business day. Written confirmation of all telephone, facsimile or in person notifications shall be provided to the Highway Department within three business days thereafter. If the discharge of prohibited materials is from a commercial or industrial facility, the facility owner or operator of the facility shall retain on-site a written record of the discharge and the actions taken to prevent its recurrence. Such records shall be retained for at least three years.

Sec. 9 Enforcement

(4) 1. Enforcement Agent

(5) The Highway Department or an authorized agent of the Highway Department shall enforce this by-law, and the regulations promulgated thereunder, as well as the terms and conditions of all permits, notices, and orders, and may pursue all civil and criminal remedies for such violations.

(6) 2. Orders

The Highway Department may issue a written order to enforce the provisions of this by-law or the regulations thereunder, which may include: (a) elimination of illicit connections or discharges to the storm drainage system; (b) termination of access to the storm drainage system; c) performance of monitoring, analyses, and reporting; (d) cessation of unlawful discharges, practices, or operations; and (e) remediation of contamination in connection therewith. If the Highway Department determines that abatement or remediation of contamination is required, the order shall set forth a deadline for completion of the abatement or remediation. Said order shall further advise that, should the violator or property owner fail to abate or perform remediation within the specified deadline, the Town of Southampton may, at its option, undertake such work, and expenses thereof shall be charged to the violator or property owner.

Within thirty (30) days after completing all measures necessary to abate the violation or to perform remediation, the violator and the property owner will be notified of the costs incurred by the Town of Southampton, including administrative costs. The violator or property owner may file a written protest objecting to the amount or basis of costs with the Highway Department within thirty (30) days of receipt of the notification of the costs incurred. If the amount due is not received by the expiration of the time in which to file a protest or within thirty (30) days following a decision of the Highway Department affirming or reducing the costs, or from a final decision of a court of competent jurisdiction, the costs shall become a special assessment against the property owner and shall constitute a lien on the owner's property for the amount of said costs. Interest shall begin to accrue on any unpaid costs at the statutory rate provided in M.G.L. Ch. 59, § 57 after the thirty-first day at which the costs first become due.

3. Equitable Remedy

If anyone violates the provisions of this by-law, regulations, permit, notice, or order issued thereunder, the Highway Department may seek injunctive relief in a court of competent jurisdiction to restrain the person from activities which would create further violations or compelling the person to abate or remediate the violation**.**

4. Non-Criminal Disposition

3. As an alternative to criminal prosecution or civil action, the Town of Southampton may elect to utilize the non-criminal disposition procedure set forth in M.G.L. Ch. 40, §21D. The Highway Department shall be the enforcing person. The penalty for the 1st violation shall be $50. The penalty for the 2nd violation shall be $100. The penalty for the 3rd and subsequent violations shall be $300.00. Each day or part thereof that such violation occurs or continues shall constitute a separate offense.

5. Right-of-Entry

4. To the extent permitted by state law, or if authorized by the owner or other party in control of the property, the Highway Department, its agents, officers, and employees may enter upon privately owned property for the purpose of performing their duties under this by-law and regulations and may make or cause to be made such examinations, surveys or sampling as the Highway Department deems reasonably necessary

6. Remedies Not Exclusive

5. The remedies listed in this by-law are not exclusive of any other remedies available under any applicable federal, state or local law.

Sec. 10 Severability

If any provision, paragraph, sentence, or clause, of this by-law shall be held invalid for any reason, all other provisions shall continue in full force and effect.

Sec. 11 Transitional Provisions

Residential property owners shall have 120 days from the effective date of the by-law to comply with its provisions provided good cause is shown for the failure to comply with the by-law during that period.

ARTICLE XXXVI
SOUTHAMPTON WATER USE BY-LAW

Section 1 Authority

This By-law is adopted by the Town of Southampton under its police powers to protect public health and welfare and its powers under M.G.L. c.40, §§21 et seq. And implements the Town's authority to regulate water use pursuant to M.G.L. c. 41, §69B. This by-law also implements the Town's authority under M.G.L. c. 40 §41A, conditioned Upjohn a declaration of water supply emergency issued by the Department of Environmental Protection.

Section 2 Purpose

The purpose of this by-law is to protect, preserve and maintain the public health, safety and welfare whenever is in force a State of Water Supply conservation or State of Water Supply Emergency by providing for enforcement of any duly imposed restrictions, requirements, provisions or conditions imposed by the Town of Southampton or by the Department of Environmental Protection.

Section 3 Definitions

Person shall mean any individual, corporation trust, partnership or association, or other entity.

State of Water Supply Emergency shall mean a State of Water Supply Emergency declared by the Department of Environmental Protection under M.G.L. c 21G, §15-17.

SECTION		PAGE NO
I	TITLE, AUTHORITY, AND PURPOSE	1-1
II	DEFINITIONS	2-1
III	ESTABLISHMENT OF ZONING DISTRICTS	3-1
IV	INTERPRETATION AND APPLICATION	4-1
V	USE REGULATIONS	5-1
VI	AREA, HEIGHT, AND BULK REGULATIONS	6-1
VII	SIGNS	7-1
VIII	OFF-STREET PARKING AND LOADING REGULATIONS	8-1
IX	NONCONFORMING USES, STRUCTURES, AND LOTS	9-1
X	ADMINISTRATION AND ENFORCEMENT	10-1
XI	SPECIAL PERMIT CONDITONS	11-2
XII	WATER SUPPLY PROTECTION DISTRICT	12-1
XIII	VALIDITY – WIRELESS COMMUNICATIONS FACILITY	13-1
XI-K-00	COMMON DRIVEWAYS	
XIV	EROSION AND SEDIMENT CONTROL FOR STORMWATER MANAGEMENT	14-1
XI-K	ACCESSORY APARTMENTS	15-1
XVI	SOLAR ELECTRIC GENERATING FACILITIES (as amended 1/24/17)	16-1
XVII	INCLUSIONARY (AFFORDABLE HOUSING)	17-1
XVIII	TEMPORARY MORATORIUM ON RECREATIONAL MARIJUANA ESTABLISHMENTS	18-1

SECTION XIV
EROSION AND SEDIMENT CONTROL FOR STORMWATER MANAGEMENT

A. Purpose and Authority

1. Purpose

a. The purpose of this bylaw is to better manage land development in order to protect, maintain, and enhance the public health, safety, and general welfare of the citizens of Southampton by establishing minimum requirements and procedures to control the adverse impacts associated with stormwater runoff.

b. The proper management of stormwater runoff will meet the following objectives:

(1) Reduce the adverse water quality impacts of stormwater discharges to rivers, lakes, reservoirs and streams in order to attain federal water quality standards;

(2) Prevent the discharge of pollutants, including hazardous chemicals, into stormwater runoff;

(3) Minimize the volume and rate of stormwater which is discharged, to rivers, streams, reservoirs, lakes and combined sewers that flows from any site during and following development;

(4) Prevent erosion and sedimentation from land development, and reduce stream channel erosion caused by increased runoff;

(5) Provide for the recharge of groundwater aquifers and maintain the base flow of streams;

(6) Provide stormwater facilities that are attractive, maintain the natural integrity of the environment, and are designed to protect public safety;

(7) Maintain or reduce pre-development runoff characteristics after development to the extent feasible;

(8) Minimize damage to public and private property from flooding;

(9) Ensure that these management controls are properly maintained.

2. Authority

The Planning Board shall administer, implement and enforce this bylaw. Any powers granted to or duties imposed upon the Planning Board may be delegated in writing by the Planning Board to its employees or agents or to the Highway Department.

B. Definitions

The following definitions describe the meaning of the terms used in this bylaw:

"Authorized Enforcement Agency": The Planning Board, its employees or agents designated to enforce this bylaw.

"Adverse impact" means any del"terious effect on waters or wetlands, including their quality, quantity, surface area, species composition, aesthetics or usefulness for human or natural uses which are or may potentially be harmful or injurious to human health, welfare, safety or property, to biological productivity, diversity, or stability or which unreasonably interfere with the enjoyment of life or property, including outdoor recreation.

"Best managemen" practices (BMP)" are structura" or biological devices that temporarily store or treat stormwater runoff to reduce flooding, remove pollutants, and provide other amenities. They can also be non-structural practices that reduce pollutants at their source. BMPs are described in a stormwater design manual, Stormwater Management, Volume Two: Stormwater Technical Handbook (March, 1997, Mass. Department of Environmental Protection, as updated or amended).

"Construction activity" is disturbance of the ground by removal of vegetative surface cover or topsoil, grading, excavation, clearing or filling.

"Design storm" "s a rainfall"event of specified size and return frequency that is used to calculate the runoff volume and peak discharge rate to a BMP.

“Detention” is ”he tempor”ry storage of storm runoff in a BMP, which is used to control the” peak discharg” rates, and which provides gravity settling of pollutants.
“Disturbance” is any land clearing, grading, bulldozing, digging or similar activities.

“Drainage area””means that ar”a contributing runoff to a single point measured in a horizontal plane, which is enclosed by a ridge line.

“Drywell” is si”ilar to”an infiltration trench but smaller with inflow from a pipe; commonly covered with soil and used for drainage areas of less than 1 acre such as roadside inlets and rooftops runoff.

“Easement” mean” a grant”or reservation by the owner of land for the use of such land by others for a specific purpose or purposes, and which must be included in the conveyance of land affected by such easement.

“Flow attenuati”n” means prolong”ng the flow time of runoff to reduce the peak discharge.

“Hydrology mode”” may include one of the following:

- TR-20, a watershed hydrology model developed by the Natural Resources Conservation Service act that is used to route a design storm hydrograph through a pond;
- TR 55, or Technical Release 55, ‘‘Urban Hydrolog‘‘ for Small Watersheds” is a publicat’’on developed by the Natural Resources Conservation Service to calculate stormwater runoff and an aid in designing detention basins;
- Hydrocad, computer software for modeling stormwater runoff and designing stormwater management systems.

“Impervious sur”aces” are areas, su”h as pavement or rooftops, which prevent the infiltration of water into the soil.

“Infiltration” ”s the downwa”d movement of water from the surface to the subsoil.

“Infiltration t”ench”” is a stormwa””r management excavation filled with aggregate, materials used in construction, including , gravel, crushed stone, slag, or recycled crushed concrete, which removes both soluble and particulate pollutants. Trenches are not intended to trap coarse sediments.

“Outfall” is th” termin”s of a storm drain or other stormwater structure where the contents are released.

“Peak discharge” is the maximu” instantaneous rate of flow during a storm, usually in reference to a specific design storm event

“Permeable soil”” are soil mate”ials with a sufficiently rapid infiltration rate so as to greatly reduce or eliminate surface and stormwater runoff. These soils are generally classified as NRCS hydrologic soil types A and B.

“Person” is any”indivi”ual, group of individuals, association, partnership, corporation, company, business, organization, trust, estate, administrative agency, public or quasi-public corporation or body, the Commonwealth or political subdivision thereof.

“Related entities” are any corporation in which the owner is an officer, director or shareholder; a limited partnership in which the owner is a limited partner or general partner; a general partnership in which the owner is a partner; a limited liability company in which the owner is a shareholder or director; a trust in which the owner is a trustee or beneficiary; or any other entity in which the owner has a beneficial interest.

“Retention” is ”he holdin” of runoff in a basin without release except by means of evaporation, infiltration, or emergency bypass.
“Start of construction” is the first land-disturbing activity associated with a development, including land preparation such as: clearing, grading and filling; installation of streets and walkways; excavation for basements; footings, piers or foundations; erection of temporary forms; and installation of accessory buildings such as garages.

“Swale” is a na”ural ”epression or wide shallow ditch used to temporarily store, route, or filter runoff.

C. Applicability

1. Prior to the issuance of any Special Permit or site plan approval or development permit for any proposed development listed below, a stormwater management permit,

or a waiver of the requirement for a stormwater management permit, must be approved by the Planning Board. No person shall, on or after the effective date of the bylaw, initiate any land clearing, land grading, earth moving or development activities without first complying with this bylaw. The following uses and activities shall be required to submit drainage reports, plans, construction drawings, specifications and as-constructed information in conformance with the requirements of this bylaw:

a. Multi-family residential developments involving four or more units;
b. Any new commercial, industrial, and institutional structures under the same ownership or owned by related entities with at least 5,000 square feet of gross floor area, 10,000 square feet of impervious surface, or that require 10 or more parking spaces.
c. Redevelopment or additions to existing commercial, industrial, and institutional uses which result in an additional impervious surface area or gross floor area of greater than 5,000 square feet, or which results in an increase of 10 or more parking spaces.
d. Subdivisions and construction activities of any kind disturbing greater than 40,000 square feet.
e. Development or redevelopment involving multiple separate activities in discontinuous locations or on different schedules if the activities are part of a larger common plan of development that all together disturbs one or more acres.

2. The Planning Board may issue a waiver of any or all of the requirements of this bylaw for a project that will, in its judgement, generate minimal stormwater, erosion or sedimentation, and will have minimal impact on the municipal stormwater system.

E. Exemptions

1. To prevent the adverse impacts of stormwater runoff, the Southampton Planning Board has developed a set of performance standards that must be met at new development sites. These standards apply to construction activities as described under Section C-1. The following activities may be exempt from these stormwater performance standards:
    a. Any agricultural activity which is consistent with an approved soil conservation plan prepared or approved by the Natural Resource Conservation Service;
    b. Any logging which is consistent with a timber management plan approved under the Forest Cutting Practices Act by Massachusetts Department of Conservation and Recreation;
    c. Additions or modifications to existing single family structures;
    d. Developments that do not disturb more than 40,000 square feet of land, provided that they are not part of a larger common development plan; and,
    e. Repairs to any stormwater treatment system deemed necessary by the Southampton Planning Board or Highway Department.
    f. Any emergency activity that is immediately necessary for the protection of life, property or the environment, as determined by the Southampton Planning Board or Highway Department.

F. Stormwater Design Manual

1. A stormwater design manual, Stormwater Management, Volume Two: Stormwater Technical Handbook (March, 1997, Mass. Department of Environmental Protection, as updated or amended) is hereby incorporated by reference as part of this ordinance,

and shall furnish additional policy, criteria and information including specifications and standards, for the proper implementation of the requirements of this bylaw.

2. This manual includes a list of acceptable stormwater treatment practices, including the specific design criteria for each stormwater practice. The manual may be updated and expanded from time to time, based on improvements in engineering, science, monitoring and local maintenance experience, at the discretion of the Southampton Planning Board or Massachusetts Department of Environmental Protection. Stormwater treatment practices that are designed and constructed in accordance with these design and sizing criteria will be presumed to meet the minimum water quality performance standards.

G. Permit Procedures and Requirements

1. Approval of Stormwater Management Permit Required

No land owner or land operator shall receive any of the building, grading, or other land development permits required for land disturbance activities, and no land owner shall commence land disturbance activities, without approval of a Stormwater Management Permit from the Planning Board and meeting the requirements of this bylaw.

2. Application Requirements

Application for approval of a Stormwater Management Permit shall include the following:

a. A stormwater management plan, or an application for waiver, shall be submitted to the Southampton Planning Board for review and approval for any proposed development specified in Section 3.1. Three copies of the application and stormwater management plan shall be submitted, and clearly labeled. The plan shall contain supporting computations, drawings, and sufficient information describing the manner, location, and type of measures in which stormwater runoff will be managed from the entire development. The plan shall serve as the basis for all subsequent construction.

b. An erosion and sediment control plan, which shall contain sufficient information to describe the nature and purpose of the proposed development.

c. An ongoing maintenance agreement.

d. A non-refundable permit review fee. Applicable stormwater permit review fees shall be paid to the Planning Board on submittal of an application. The Planning Board may establish a permit review fee schedule, based on the type and complexity of projects, and may update this fee as needed, to cover the costs of permit administration for Stormwater Management Permits.

e. Applicants shall select a consultant engineer from the Planning Board's approved list of peer review consultants, and shall pay for the services of the selected consultant to:

(1) complete a review and evaluation of all permit application materials and file a written report with the Planning Board;

(2) complete all construction-related inspections required under Section F-6, and file a written report on these inspections with the Planning Board.

The applicant may request, and the Southampton Planning Board may grant, a waiver from any information requirements it judges to be unnecessary to the review of a particular plan, upon the recommendations of the Highway Department or other agent designated by the Planning Board.

3. Procedures for Review and Approval of Stormwater Permits

a. The procedures for review and approval of stormwater management plans shall be consistent with the Subdivision Definitive Plan approval process, as appropriate to the use.

b. The plan shall be circulated to the Planning Board, Building Inspector, Conservation Commission, Board of Health and Highway Department to determine compliance with the requirements of this Bylaw prior to approval. Said bodies shall submit comments and recommendations to the Planning Board.
c. The Planning Board shall hold a public hearing within sixty-five (65) days of the receipt of a complete application and shall take final action within ninety (90) days from the close of the hearing unless such time is extended by agreement between the applicant and the Planning Board. Notice of the public hearing shall be in accordance with the procedures in M.G.L. Chapter 40A, Section 11.

4. Criteria for Review of Stormwater Permits

In addition to other criteria used by the Southampton Planning Board in making permit decisions, for the uses specified in this bylaw, the Planning Board must also find that the Stormwater Management Plan submitted with the permit application meets the following criteria:

a. the Stormwater Management Plan and the Erosion and Sediment Control Plan are consistent with the Purposes and Objectives of this Bylaw in Section A;
b. the Stormwater Management Plan meets the Performance Standards described in Section H;
c. the Erosion and Sediment Control plan must meet the Design Requirements in Section I.

5. Board Action

The Planning Board's action, rendered in writing, shall consist of either:

a. Approval of the Stormwater Management Permit Application based upon determination that the proposed plan meets the purposes in Section A and the standards in Section H and will adequately protect the water resources of the community and is in compliance with the requirements set forth in this bylaw;
b. Approval of the Stormwater Management Permit Application subject to any conditions, modifications or restrictions required by the Board which will ensure that the project meets the purposes in Section A and the standards in Section H and adequately protects water resources, set forth in this bylaw;
c. Disapproval of the Stormwater Management Permit Application based upon a determination that the proposed plan, as submitted, does not meet the purposes in Section A and the standards in Section H or adequately protect water resources, as set forth in this bylaw.

Failure of the Board to take final action upon an Application within the time specified above shall be deemed to be approval of said Application. Upon certification by the Town Clerk that the allowed time has passed without Board action, the Board must issue a Stormwater Management Permit.

6. Inspections

No plan will be approved without adequate provision for inspection of the property before development activity commences. The applicant shall arrange with the Southampton Highway Department or other agents designated by the Planning Board for scheduling the following inspections:

a. Initial inspection: prior to approval of any plan
b. Erosion Control Inspections: after site clearing, rough grading and final grading to ensure erosion control practices are in accord with the plan.
c. Bury inspection: prior to backfilling of any underground drainage or stormwater conveyance structures;
d. Final Inspection: when all work, including construction of stormwater management facilities and landscaping, have been completed.

The Southampton Highway Department or other agents designated by the Planning Board shall inspect the work and either approve it or notify the applicant in writing in what respects there has been a failure to comply with the requirements of the approved plan. The applicant shall promptly correct any portion of the work which does not comply or the applicant will be subject to the bonding provisions of Section K or the penalty provisions of Section L. The Town may conduct random inspections to ensure effective control of erosion and sedimentation during all phases of construction.

7. Performance Surety
   The Southampton Planning Board may require the applicant to post a surety to ensure performance regarding the satisfactory installation of stormwater controls or practices required by the board to ensure compliance with this bylaw.

8. Application Review Fees
   The fee for review of any Stormwater Permit application shall be based on the fee structure established by the Planning Board.

G. The Stormwater Management and Erosion Control Plan

1. Contents of the Stormwater Management and Erosion Control Plan

The application for a stormwater management permit shall consist of submittal of a stormwater management and erosion control plan, prepared by a professional engineer licensed by the Commonwealth of Massachusetts, which meets the design requirements provided by this bylaw. The plan shall include sufficient information to evaluate the environmental characteristics of the affected areas, the potential impacts of the proposed development on water resources; and the effectiveness and acceptability of measures proposed for managing stormwater runoff. The Plan must be designed to meet the Massachusetts Stormwater Management Standards as set forth in Section H-2 of this bylaw and the DEP Stormwater Management Handbook Volumes I and II. The applicant shall certify on the drawings that all clearing, grading, drainage, construction, and development shall be conducted in strict accordance with the plan. The minimum information submitted for support of a stormwater management plan shall be as follows:

a. A locus map;
b. The existing zoning and land use at the site;
d. The proposed land use;
e. The location(s) of existing and proposed easements;
f. The location of existing and proposed utilities;
g. The site's existing & proposed topography with contours at 2 foot intervals;
h. The existing site hydrology;
i. A description & delineation of existing stormwater conveyances, impoundments, and wetlands on or adjacent to the site or into which storm water flows;
j. A delineation of 100-year flood plains, if applicable;
k. Estimated seasonal high groundwater elevation (November to April) in areas to be used for storm water retention, detention, or infiltration;
l. The existing and proposed vegetation and ground surfaces with runoff coefficient for each;
m. A drainage area map showing pre and post construction watershed boundaries, drainage area and storm water flow paths;
n. A description and drawings of all components of the proposed drainage system including:
   (1) locations, cross sections, and profiles of all brooks, streams, drainage swales and their method of stabilization;
   (2) all measures for the detention, retention or infiltration of water;
   (3) all measures for the protection of water quality;
   (4) the structural details for all components of the proposed drainage systems and storm water management facilities;
   (5) notes on drawings specifying materials to be used, construction specifications, and typicals;

(6) expected hydrology with supporting calculations;
(7) Proposed improvements including location of buildings or other structures, impervious surfaces, and drainage facilities, if applicable;
(8) A description of construction and waste materials expected to be stored on-site, and a description of controls to reduce pollutants from these materials including storage practices to minimize exposure of the materials to storm water, and spill prevention and response;
(9) Timing, schedules, and sequence of development including clearing, stripping, rough grading, construction, final grading, and vegetative stabilization;
(10) A maintenance schedule for the period of construction.

H. Stormwater Management Performance Standards

1. Minimum Control Requirements

Projects must meet the Standards of the Massachusetts Stormwater Management Policy. These Standards are:

a. No new stormwater conveyances (e.g. outfalls) may discharge untreated stormwater directly to or cause erosion in wetlands or water of the Commonwealth.
b. Stormwater management systems must be designed so that post-development peak discharge rates do not exceed pre-development peak discharge rates.
c. Loss of annual recharge to groundwater should be minimized through the use of infiltration measures to the maximum extent practicable. The annual recharge from the post-development site should approximate the annual recharge rate from the pre-development or existing site conditions, based on soil types.
d. For new development, stormwater management systems must be designed to remove 80% of the average annual load (post development conditions) of Total Suspended Solids (TSS). It is presumed that this standard is met when:
   (1) Suitable nonstructural practices for source control and pollution prevention and implemented;
   (2) Stormwater management best management practices (BMPs) are sized to capture the prescribed runoff volume; and
   (3) Stormwater management BMPs are maintained as designed.

e. Stormwater discharges from areas with higher potential pollutant loads require the use of specific stormwater management BMPs (see Stormwater Management Volume I: Stormwater Policy Handbook). The use of infiltration practices without pretreatment is prohibited.
f. Stormwater discharges to critical areas must utilize certain stormwater management BMPs approved for critical areas (see Stormwater Management Volume I: Stormwater Policy Handbook). Critical areas are Outstanding Resource Waters (ORWs), shellfish beds, swimming beaches, cold water fisheries and recharge areas for public water supplies.
g. Redevelopment of previously developed sites must meet the Stormwater Management Standards to the maximum extent practicable. However, if it is not practicable to meet all the Standards, new (retrofitted or expanded) stormwater management systems must be designed to improve existing conditions.
h. Erosion and sediment controls must be implemented to prevent impacts during disturbance and construction activities.

i. All stormwater management systems must have an operation and maintenance plan to ensure that systems function as designed.

When the proposed discharge may have an impact upon a sensitive receptor, including streams and storm sewers, the Highway Superintendent may require an increase in these minimum requirements, based on existing stormwater system capacity.

2. Stormwater Management Measures

a. Stormwater management measures shall be required to satisfy the minimum control requirements and shall be according to the following order of preference:

(1) Infiltration, flow attenuation, and pollutant removal of runoff on-site to existing areas with grass, trees, and similar vegetation and through the use of open vegetated swales and natural depressions;
(2) Use of stormwater on-site to replace water used in industrial processes or for irrigation;
(3) Stormwater detention structures for the temporary storage of runoff which is designed so as not to create a permanent pool of water; and
(4) Stormwater retention structures for the permanent storage of runoff by means of a permanent pool of water.
(5) Retention and evaporation of stormwater on rooftops or in parking lots;

b. Infiltration Iractices shall be utilized to reduce runoff volume increases. A combination of successive practices may be used to achieve the applicable minimum control requirements. Justification shall be provided by the applicant for rejecting each practice based on site conditions.
c. Best Management Practices shall be employed to minimize pollutants in stormwater runoff prior to discharge into a separate storm drainage system or water body.
d. All stormwater management facilities shall be designed to provide an emergency overflow system, and incorporate measures to provide a non-erosive velocity of flow along its length and at any outfall.
e. The designed release rate of any stormwater structure shall be modified if any increase in flooding or stream channel erosion would result at a downstream dam, highway, structure, or normal point of restricted stream flow.

3. Specific Design Criteria

Additional policy, criteria, and information including specifications and design standards may be found in the Stormwater Design Manual.

a. Infiltration systems

(1) Infiltration systems shall be equipped with clean stone and or filter fabric adjacent to the soil or other sediment removal mechanisms;
(2) Infiltration systems greater than 3 feet deep shall be located at least l0 feet from basement walls;
(3) Due to the potential for groundwater contamination from dry wells, they shall not be an acceptable method for management runoff containing pollutants;
(4) Infiltration systems designed to handle runoff from commercial or industrial impervious parking areas shall be a minimum of 100 feet from any drinking water supply well;

(5) Infiltration systems shall not be used as sediment control basins during construction unless specific plans are included to restore or improve the basin surface;
(6) Infiltration basins shall be constructed with a three foot minimum separation between the bottom of the structure and the seasonal high groundwater elevation, as determined by a certified soil evaluator; and
(7) Provisions shall be made for safe overflow passage, in the event of a storm which exceeds the capacity of an infiltration system.

b. Retention and detention ponds shall be designed and constructed in accordance with the criteria of the Stormwater Management, Volume Two: Stormwater Technical Handbook (March, 1997, Mass. Department of Environmental Protection, as updated or amended).
c. The applicant shall give consideration in any plan to incorporating the use of natural topography and land cover such as natural swales, and depressions as they exist prior to development to the degree that they can accommodate the additional flow of water.
d. The Planning Board shall give preference to the use of swales in place of the traditional use of curbs and gutters based on a case by case review of stormwater management plans by the Highway Department.
e. The applicant shall consider public safety in the design of any stormwater facilities. The banks of detention, retention, and infiltration basins shall be sloped at a gentle grade into the water as a safeguard against personal injury, to encourage the growth of vegetation and to allow the alternate flooding and exposure of areas along the shore. Basins shall have a 4:1 slope to a depth two feet below the control elevation. Side slopes must be stabilized and planted with vegetation to prevent erosion and provide pollutant removal The banks of detention and retention areas shall be designed with sinuous rather than straight shorelines so that the length of the shoreline is maximized, thus offering more space for the growth of vegetation;
f. Where a stormwater management plan involves direction of some or all runoff off of the site, it shall be the responsibility of the applicant to obtain from adjacent property owners any easements or other necessary property interests concerning flowage of water. Approval of a stormwater management plan does not create or affect any such rights.
g. All applicants for projects which involve the storage or use of hazardous chemicals shall incorporate handling and storage “best managemen“ practices” that prevent ”uch chemicals from contaminating runoff discharged from a site into infiltration systems, receiving water bodies or storm drains**,** and shall include a list of such chemicals in the application.
h. Runoff from parking lots shall be treated by oil and water separators or other controls to remove oil and sediment;
i. The basic design criteria methodologies, and construction specifications, subject to the approval of the Planning Board and Town Engineer, shall be those generally found in the most current edition of the Stormwater Management, Volume Two: Stormwater Technical Handbook (March, 1997, Mass. Department of Environmental Protection, as updated or amended).

I. Design Requirements for Erosion and Sediment Control Plan

1. The design requirements of the Erosion and Sediment Control Plan are:

a. Minimize total area of disturbance
b. Sequence activities to minimize simultaneous areas of disturbance.
c. Minimize peak rate of runoff in accordance with the MA DEP Stormwater Policy.
d. Minimize soil erosion and control sedimentation during construction. Prevention of erosion is preferred over sedimentation control.
e. Divert uncontaminated water around disturbed areas
f. Maximize groundwater recharge.
g. Install, and maintain all Erosion and Sediment Control measures in accordance with the manufacturer's specificatio's and good engineering practices
h. Prevent off-site transport of sediment.
i. Protect and manage on and off-site material storage areas (overburden and stockpiles of dirt, borrow areas, or other areas used solely by the permitted project are considered a part of the project).
j. Comply with applicable Federal, State and local laws and regulations including waste disposal, sanitary sewer or septic system regulations, and air quality requirements, including dust control
k. Prevent adverse impact from the proposed activities to habitats mapped by the Massachusetts Natural Heritage & Endangered Species Program as Endangered, Threatened or of Special concern, Estimated Habitats of Rare Wildlife and Certified Vernal Pools, and Priority Habitats of Rare Species.
l. Institute interim and permanent stabilization measures. The measures shall be instituted on a disturbed area as soon as practicable but no more than 14 days after construction activity has temporarily or permanently ceased on that portion of the site.
m. Properly manage on-site construction and waste materials.
n. Prevent off-site vehicle tracking of sediments.

J. Maintenance

1. Operation, Maintenance and Inspection Agreement

a. Prior to issuance of any building permit for which stormwater management is required, the Planning Board shall require the applicant or owner to execute an operation, maintenance and inspection agreement binding on all subsequent owners of land served by the private stormwater management facility. The agreement shall be designed to ensure that water quality standards are met in all seasons and throughout the life of the system. Such agreement shall provide for access to the facility at reasonable times for regular inspections by the Town or its authorized representative and for regular or special assessments of property owners to ensure that the facility is maintained in proper working condition to meet design standards and any provision established. The agreement shall include:

(1) The name(s) of the owner(s) for all components of the system.
(2) Maintenance agreements that specify:
(a) The names and addresses of the person(s) responsible for operation and maintenance.
(b) The person(s) responsible for financing maintenance and emergency repairs.
(c) A Maintenance Schedule for all drainage structures, including swales and ponds.

(d) A list of easements with the purpose and location of each.
(e) The signature(s) of the owner(s).

(3) Stormwater management easements as necessary for:
(a) Access for facility inspections and maintenance.
(b) Preservation of stormwater runoff conveyance, infiltration, and detention areas and facilities, including flood routes for the 100-year storm event.
(c) Direct maintenance access by heavy equipment to structures requiring regular cleanout.

(4) Stormwater management easement requirements:
(a) The purpose of each easement shall be specified in the maintenance agreement signed by the property owner.
(b) Stormwater management easements are required for all areas used for off-site stormwater control, unless a waiver is granted by the Town.
(c) Easements shall be recorded with the Registry of Deeds prior to issuance of a Certificate of Completion.

(5) Changes to Operation and Maintenance Plans
(a) The owner(s) of the stormwater management system must notify the Planning Board of changes in ownership or assignment of financial responsibility.
(b) The maintenance schedule in the Maintenance Agreement may be amended to achieve the purposes of this by-law by mutual agreement of the Planning Board and the Responsible Parties. Amendments must be in writing and signed by all Responsible Parties. Responsible Parties must include owner(s), persons with financial responsibility, and persons with operational responsibility.

b. The agreement shall be recorded by the applicant and/or owner in the land records of the Registry of Deeds.
c. The agreement shall also provide that, if after notice by the Highway Superintendent to correct a violation requiring maintenance work, satisfactory corrections are not made by the owner(s) within thirty days, the Planning Board may perform all necessary work to place the facility in proper working condition. The owner(s) of the facility shall be assessed the cost of the work and any penalties.

2. Maintenance Responsibility

a. The owner of the property on which work has been done pursuant to this Bylaw for private stormwater management facilities, or any other person or agent in control of such property, shall maintain in good condition and promptly repair and restore all grade surfaces, walls, drains, dams and structures, vegetation, erosion and sediment control measures and other protective devices. Such repairs or restoration and maintenance shall be in accordance with approved plans.
b. A maintenance schedule shall be developed for the life of any stormwater management facility and shall state the maintenance to be completed, the time period for completion, and who shall be legally responsible to perform the maintenance. This maintenance schedule shall be printed on the stormwater management plan.
c. Records of installation and maintenance
d. Failure to maintain practices

K. Performance Bond

The Planning Board shall require from the developer a surety or cash bond, irrevocable letter of credit, or other means of security acceptable to the Planning Board prior to the issuance of any building permit for the construction of a development requiring a stormwater management facility. The amount of the security shall not be less than the total estimated construction cost of the stormwater management facility. The bond so required in this section shall include provisions relative to forfeiture for failure to complete work specified in the approved stormwater management plan, compliance with all of the provisions of this Bylaw and other applicable laws and regulations, and any time limitations. The bond shall not be fully released without a final inspection of the completed work by the Highway Department, submission of" As-built" pla"s, and ce"tification of completion by the Planning Board of the stormwater management facilities being in compliance with the approved plan and the provisions of this bylaw.

L. Enforcement and Penalties

1. Violations

Any development activity that has commenced or is conducted contrary to this bylaw may be restrained by injunction or otherwise abated in a manner provided by law.

Notice of Violation

When the Southampton Planning Board determines that an activity is not being carried out in accordance with the requirements of this bylaw, it shall issue a written notice of violation to the owner of the property. The notice of violation shall contain:

a. the name and address of the owner applicant;
b. the address when available or the description of the building, structure, or land upon which the violation is occurring;
c. a statement specifying the nature of the violation;
d. a description of the remedial measures necessary to bring the development activity into compliance with this Bylaw and a time schedule for the completion of such remedial action;
e. a statement of the penalty or penalties that shall or may be assessed against the person to whom the notice of violation is directed;
f. a statement that the determination of violation may be appealed to the municipality by filing a written notice of appeal within fifteen (15) days of service of notice of violation.

3. Stop Work Orders

Persons receiving a notice of violations will be required to halt all construction activities. This "stop work order" will be in effect until the Southampton Planning Board confirms that the development activity is in compliance and the violation has been satisfactorily addressed. Failure to address a notice of violation in a timely manner can result in civil, criminal, or monetary penalties in accordance with the enforcement measures authorized in this Ordinance.

4. Criminal and Civil Penalties

Any person who violates any provision of this ordinance, valid regulation, or the terms or conditions in any permit or order prescribed or issued thereunder, shall be subject to a fine not to exceed $300.00 for each day such violation occurs or continues or subject to a civil penalty, which may be assessed in an action brought on behalf of the Town in any court of competent jurisdiction.

5. Non-Criminal Disposition

As an alternative to criminal prosecution or civil action, the Town of Southampton may elect to utilize the non-criminal disposition procedure set forth in Southampton's town bylaws. The Planning Board shall be the enforcing entity. The penalty for the 1st violation sh[al]l be up to $100. The penalty for the 2nd violation sh[al]l be up to $200. The penalty for the 3rd and subseque[nt]

violations shall be $ 300.00. Each day or part thereof that such violation occurs or continues shall constitute a separate offense.

6. Restoration of Lands

Any violator may be required to restore land to its undisturbed condition. In the event that restoration is not undertaken within a reasonable time after notice, the Southampton Planning Board may take necessary corrective action.

M. Severability

The invalidity of any section or provision of this Bylaw shall not invalidate any other section or provision thereof.

Town of Southampton IDDE Program

Appendix B

2016 Small MS4 General Permit Excerpts

to part 2.3.3.b may include, but are not limited to, websites; hotlines; clean-up teams; monitoring teams; or an advisory committee.

2.3.4. Illicit Discharge Detection and Elimination (IDDE) Program

Objective: The permittee shall implement an IDDE program to systematically find and eliminate sources of non-stormwater discharges to its municipal separate storm sewer system and implement procedures to prevent such discharges.

a. Legal Authority - The IDDE program shall include adequate legal authority to: prohibit illicit discharges; investigate suspected illicit discharges; eliminate illicit discharges, including discharges from properties not owned by or controlled by the MS4 that discharge into the MS4 system; and implement appropriate enforcement procedures and actions. Adequate legal authority consists of a currently effective ordinance, by-law, or other regulatory mechanism. For permittees authorized by the MS4-2003 permit, the ordinance, by-law, or other regulatory mechanism was a requirement of the MS4-2003 permit and was required to be effective by May 1, 2008. For new permittees the ordinance, by-law, or other regulatory mechanism shall be in place within 3 years of the permit effective date.
b. During the development of the new components of the IDDE program required by this permit, permittees authorized by the MS4-2003 permit must continue to implement their existing IDDE program required by the MS4-2003 permit to detect and eliminate illicit discharges to their MS4.

2.3.4.1. Definitions and Prohibitions

The permittee shall prohibit illicit discharges and sanitary sewer overflows (SSOs) to its MS4 and require removal of such discharges consistent with parts 2.3.4.2 and 2.3.4.4 of this permit.

An SSO is a discharge of untreated sanitary wastewater from a municipal sanitary sewer.

An illicit discharge is any discharge to a municipal separate storm sewer that is not composed entirely of stormwater, except discharges pursuant to a NPDES permit (other than the NPDES permit for discharges from the municipal separate storm sewer) and discharges resulting from fire fighting activities.

2.3.4.2. Elimination of Illicit Discharges

a. Upon detection of an illicit discharge, the permittee shall locate, identify and eliminate the illicit discharge as expeditiously as possible. Upon identification of the illicit source the MS4 notify all responsible parties for any such discharge and require immediate cessation of improper disposal practices in accordance with its legal authorities. Where elimination of an illicit discharge within 60 days of its identification as an illicit discharge is not possible, the permittee shall establish an expeditious schedule for its elimination and report the dates of identification and schedules for removal in the permittee's annual reports. The permittee shall immediately commence actions necessary for elimination. The permittee shall diligently pursue elimination of all illicit discharges. In the interim, the permittee shall take all reasonable and prudent measures to minimize the discharge of pollutants to and from its MS4.

b. The period between identification and elimination of an illicit discharge is not a grace period. Discharges from an MS4 that are mixed with an illicit discharge are not authorized by this Permit (part 1.3.a) and remain unlawful until eliminated.

2.3.4.3. Non-Stormwater Discharges

The permittee may presume that the sources of non-stormwater listed in part 1.4 of this permit need not be addressed. However, if the permittee identifies any of these sources as significant contributors of pollutants to the MS4, then the permittee shall implement measures to control these sources so they are no longer significant contributors of pollutants, and/or eliminate them entirely, consistent with part 2.3.4.

2.3.4.4. Sanitary Sewer Overflows

a. Upon detection of an SSO the permittee shall eliminate it as expeditiously as possible and take interim mitigation measures to minimize the discharge of pollutants to and from its MS4 until elimination is completed.

b. The permittee shall identify all known locations where SSOs have discharged to the MS4 within the previous five (5) years. This shall include SSOs resulting, during dry or wet weather, from inadequate conveyance capacities, or where interconnectivity of the storm and sanitary sewer infrastructure allows for communication of flow between the systems. Within one (1) year of the effective date of the permit, the permittee shall develop an inventory of all identified SSOs indicating the following information, if available:

1. Location (approximate street crossing/address and receiving water, if any);
2. A clear statement of whether the discharge entered a surface water directly or entered the MS4;
3. Date(s) and time(s) of each known SSO occurrence (i.e., beginning and end of any known discharge);
4. Estimated volume(s) of the occurrence;
5. Description of the occurrence indicating known or suspected cause(s);
6. Mitigation and corrective measures completed with dates implemented; and
7. Mitigation and corrective measures planned with implementation schedules.

The permittee shall maintain the inventory as a part of the SWMP and update the inventory annually, all updates shall include the information in part 2.3.4.4.b.1-7.

c. In accordance with Paragraph B.12 of Appendix B of this permit, upon becoming aware of an SSO to the MS4, the permittee shall provide oral notice to EPA within 24 hours. Additionally, the permittee shall provide written notice to EPA and MassDEP within five (5) days of becoming aware of the SSO occurrence and shall include the information in the updated inventory. The notice shall contain all of the information listed in part 2.3.4.4.b. Where common notification requirements for SSOs are included in multiple NPDES permits issued to a permittee, a single notification may be made to EPA as directed in the permittee's wastewater or CSO NPDES permit and constitutes compliance with this part.

d. The permittee shall include and update the SSO inventory in its annual report, including the status of mitigation and corrective measures implemented by the permittee to address each SSO identified pursuant to this part.

e. The period between detection and elimination of a discharge from the SSO to the MS4 is not a grace period. Discharges from an MS4 that are mixed with an SSO are not authorized by this Permit (part 1.3.a) and remain unlawful until eliminated.

2.3.4.5. System mapping

The permittee shall develop a revised and more detailed map than was required by the MS4-2003 permit. This revised map of the MS4 shall be completed in two phases as outlined below. The mapping shall include a depiction of the permittee's separate storm sewer system in the permit area. The mapping is intended to facilitate the identification of key infrastructure and factors influencing proper system operation, and the potential for illicit sanitary sewer discharges.

a. Phase I: The system map shall be updated within two (2) years of the permit effective date to include the following information:

- Outfalls and receiving waters (required by MS4-2003 permit)
- Open channel conveyances (swales, ditches, etc.)
- Interconnections with other MS4s and other storm sewer systems
- Municipally-owned stormwater treatment structures (e.g., detention and retention basins, infiltration systems , bioretention areas, water quality swales, gross particle separators, oil/water separators, or other proprietary systems)
- Waterbodies identified by name and indication of all use impairments as identified on the most recent EPA approved Massachusetts Integrated List of waters report pursuant to Clean Water Act section 303(d) and 305(b)
- Initial catchment delineations. Any available system data and topographic information may be used to produce initial catchment delineations. For the purpose of this permit, a catchment is the area that drains to an individual outfall or interconnection.

b. Phase II: The system map shall be updated annually as the following information becomes available during implementation of catchment investigation procedures in part 2.3.4.8. This information must be included in the map for all outfalls within ten (10) years of the permit effective date:

- Outfall spatial location (latitude and longitude with a minimum accuracy of +/-30 feet)
- Pipes
- Manholes
- Catch basins
- Refined catchment delineations. Catchment delineations shall be updated to reflect information collected during catchment investigations
- Municipal sanitary sewer system (if available)
- Municipal combined sewer system (if applicable).

c. Recommended elements to be included in the system map as information becomes available:

- Storm sewer material, size (pipe diameter) and age
- Sanitary sewer system material, size (pipe diameter) and age
- Privately-owned stormwater treatment structures
- Where a municipal sanitary sewer system exists, properties known or suspected to be served by a septic system, especially in high-density urban areas
- Area where the permittee's MS4 has received or could receive flow from septic system discharges (e.g., areas with poor soils, or high ground water elevations unsuitable for conventional subsurface disposal systems)
- Seasonal high water table elevations impacting sanitary alignments
- Topography
- Orthophotography

- Alignments, dates and representation of work completed (with legend) of past illicit discharge investigations (e.g., flow isolation, dye testing, CCTV)
- Locations of suspected, confirmed and corrected illicit discharges (with dates and flow estimates).

d. The mapping may be produced by hand or through computer-aided methods (e.g. GIS). The required scale and detail of the map shall be appropriate to facilitate a rapid understanding of the system by the permittee, EPA and the state. In addition, the mapping shall serve as a planning tool for the implementation and phasing of the IDDE program and demonstration of the extent of complete and planned investigations and corrections. The permittee shall update the mapping as necessary to reflect newly discovered information and required corrections or modifications.

e. The permittee shall report on the progress towards the completion of the system map in each annual report.

2.3.4.6. Written Illicit Discharge Detection and Elimination Program

The IDDE program shall be recorded in a written (hardcopy or electronic) document. The IDDE program shall include each of the elements described in parts 2.3.4.7 and part 2.3.4.8, unless the permittee provides a written explanation within the IDDE program as to why a particular element is not applicable to the permittee.

Notwithstanding the permittee's explanation, EPA may at any time determine that a particular element is in fact applicable to the permittee and require the permittee to add it to the IDDE program. The written (hardcopy or electronic) IDDE program shall be completed within one (1) year of the effective date of the permit and updated in accordance with the milestones of this part. The permittee shall implement the IDDE program in accordance with the goals and milestones contained in this part.

a. The written (hardcopy or electronic) IDDE program shall include a reference or citation of the authority the permittee will use to implement all aspects of the IDDE program.

b. Statement of IDDE Program Responsibilities - The permittee shall establish a written (hardcopy or electronic) statement that clearly identifies responsibilities with regard to eliminating illicit discharges. The statement shall identify the lead municipal agency(ies) or department(s) responsible for implementing the IDDE Program as well as any other agencies or departments that may have responsibilities for aspects of the program (e.g., board of health responsibilities for overseeing septic system construction; sanitary sewer system staff; inspectional services for enforcing plumbing codes; town counsel responsibilities in enforcement actions, etc.). Where multiple departments and agencies have responsibilities with respect to the IDDE program specific areas of responsibility shall be defined and processes for coordination and data sharing shall be established and documented.

c. Program Procedures – The permittee shall include in the written IDDE program all written procedures developed in accordance with the requirements and timelines in parts 2.3.4.7 and 2.3.4.8 below. At a minimum this shall include the written procedures for dry weather outfall screening and sampling and for catchment investigations.

2.3.4.7. Assessment and Priority Ranking of Outfalls/Interconnections

The permittee shall assess and priority rank the outfalls in terms of their potential to have illicit discharges and SSOs and the related public health significance. This ranking will determine the priority order for

screening of outfalls and interconnections pursuant to part 2.3.4.7.b, catchment investigations for evidence of illicit discharges and SSOs pursuant to part 2.3.4.8, and provides the basis for determining permit milestones of this part.

a. Outfall/Interconnection Inventory and Initial Ranking:
An initial outfall and interconnection inventory and priority ranking to assess illicit discharge potential based on existing information shall be completed within one (1) year from the effective date of the permit; an updated inventory and ranking will be provided in each annual report thereafter. The inventory shall be updated annually to include data collected in connection with the dry weather screening and other relevant inspections conducted by the permittee.

i. The outfall and interconnection inventory will identify each outfall and interconnection discharging from the MS4, record its location and condition, and provide a framework for tracking inspections, screenings and other activities under the permittee's IDDE program.

- An outfall means a point source as defined by 40 CFR § 122.2 as the point where the municipal separate storm sewer discharges to waters of the United States. An outfall does not include open conveyances connecting two municipal separate storm sewers or pipes, tunnels or other conveyances that connect segments of the same stream or other waters of the United States and that are used to convey waters of the United States. (40 CFR § 122.26(b)(9)). However, it is strongly recommended that a permittee inspect all accessible portions of the system as part of this process. Culverts longer than a simple road crossing shall be included in the inventory unless the permittee can confirm that they are free of any connections and simply convey waters of the United States.
- An interconnection means the point (excluding sheet flow over impervious surfaces) where the permittee's MS4 discharges to another MS4 or other storm sewer system, through which the discharge is conveyed to waters of the United States or to another storm sewer system and eventually to a water of the United States.

ii. The permittee shall classify each of the permittee's outfalls and interconnections into one of the following categories:

- Problem Outfalls: Outfalls/interconnections with known or suspected contributions of illicit discharges based on existing information shall be designated as Problem Outfalls. This shall include any outfalls/interconnections where previous screening indicates likely sewer input.[4] Problem Outfalls need not be screened pursuant to part 2.3.4.7.b.
- High Priority Outfalls: Outfalls/interconnections that have not been classified as Problem Outfalls and that are:
  - discharging to an area of concern to public health due to proximity of public beaches, recreational areas, drinking water supplies or shellfish beds;
  - determined by the permittee as high priority based on the characteristics listed below or other available information;
- Low Priority Outfalls: Outfalls/interconnections determined by the permittee as low priority based on the characteristics listed below or other available information.
- Excluded outfalls: Outfalls/interconnections with no potential for illicit discharges may be

[4] Likely sewer input indicators are any of the following:
- Olfactory or visual evidence of sewage,
- Ammonia ≥ 0.5 mg/L, surfactants ≥ 0.25 mg/L, and bacteria levels greater than the water quality criteria applicable to the receiving water, or
- Ammonia ≥ 0.5 mg/L, surfactants ≥ 0.25 mg/L, and detectable levels of chlorine.

excluded from the IDDE program. This category is limited to roadway drainage in undeveloped areas with no dwellings and no sanitary sewers; drainage for athletic fields, parks or undeveloped green space and associated parking without services; cross-country drainage alignments (that neither cross nor are in proximity to sanitary sewer alignments) through undeveloped land.

iii. The permittee shall priority rank outfalls into the categories above (except for excluded outfalls), based on the following characteristics of the defined initial catchment area where information is available:

- Past discharge complaints and reports.
- Poor receiving water quality- the following guidelines are recommended to identify waters as having a high illicit discharge potential: exceeding water quality standards for bacteria; ammonia levels above 0.5 mg/l; surfactants levels greater than or equal to 0.25 mg/l.
- Density of generating sites- Generating sites are those places, including institutional, municipal, commercial, or industrial sites, with a potential to generate pollutants that could contribute to illicit discharges. Examples of these sites include, but are not limited to, car dealers; car washes; gas stations; garden centers; and industrial manufacturing areas.
- Age of development and infrastructure – Industrial areas greater than 40 years old and areas where the sanitary sewer system is more than 40 years old will probably have a high illicit discharge potential. Developments 20 years or younger will probably have a low illicit discharge potential.
- Sewer conversion – contributing catchment areas that were once serviced by septic systems, but have been converted to sewer connections may have a high illicit discharge potential.
- Historic combined sewer systems – contributing areas that were once serviced by a combined sewer system, but have been separated may have a high illicit discharge potential.
- Surrounding density of aging septic systems – Septic systems thirty years or older in residential land use areas are prone to have failures and may have a high illicit discharge potential.
- Culverted streams – any river or stream that is culverted for distances greater than a simple roadway crossing may have a high illicit discharge potential.
- Water quality limited waterbodies that receive a discharge from the MS4 or waters with approved TMDLs applicable to the permittee, where illicit discharges have the potential to contain the pollutant identified as the cause of the water quality impairment.
- The permittee may also consider additional relevant characteristics, including location-specific characteristics; if so, the permittee shall include the additional characteristics in its written (hardcopy or electronic) IDDE program.

b. Dry Weather Outfall and Interconnection Screening and Sampling
All outfalls/interconnections (excluding Problem and excluded Outfalls) shall be inspected for the presence of dry weather flow within three (3) years of the permit effective date. The permittee shall screen all High and Low Priority Outfalls in accordance with their initial ranking developed at part 2.3.4.7.a.

i. Written procedure: The permittee shall develop an outfall and interconnection screening and sampling procedure to be included in the IDDE program within one (1) year of the permit effective date. This procedure shall include the following procedures for:

- sample collection,
- use of field kits,

- storage and conveyance of samples (including relevant hold times), and
- field data collection and storage.

An example screening and sampling protocol (*EPA New England Bacterial Source Tracking Protocol*) can be found on EPA's website.

ii. Weather conditions: Dry weather screening and sampling shall proceed only when no more than 0.1 inches of rainfall has occurred in the previous 24-hour period and no significant snow melt is occurring.

iii. Screening requirements: For each outfall/interconnection:

1. The permittee shall record all of the following information and include it in the outfall/interconnection inventory and priority ranking:

    - unique identifier,
    - receiving water,
    - date of most recent inspection,
    - dimensions,
    - shape,
    - material (concrete, PVC),
    - spatial location (latitude and longitude with a minimum accuracy of +/-30 feet,
    - physical condition,
    - indicators of potential non-stormwater discharges (including presence or evidence of suspect flow and sensory observations such as odor, color, turbidity, floatables, or oil sheen).

2. If an outfall/interconnection is inaccessible or submerged, the permittee shall proceed to the first accessible upstream manhole or structure for the observation and sampling and report the location with the screening results.

3. If no flow is observed, but evidence of illicit flow exists, the permittee shall revisit the outfall during dry weather within one week of the initial observation, if practicable, to perform a second dry weather screening and sample any observed flow (proceed as in iv. below).

4. Where dry weather flow is found at an outfall/interconnection, at least one (1) sample shall be collected, and:

    a) Samples shall be analyzed at a minimum for:

        - ammonia,
        - chlorine,
        - conductivity,
        - salinity,
        - *E. coli* (freshwater receiving water) or enterococcus (saline or brackish receiving water),
        - surfactants (such as MBAS),
        - temperature, and

- pollutants of concern[5]

b) All analyses with the exception of indicator bacteria and pollutants of concern can be performed with field test kits or field instrumentation and are not subject to 40 CFR part 136 requirements. Sampling for bacteria and pollutants of concern shall be conducted using the analytical methods found in 40 CFR §136, or alternative methods approved by EPA in accordance with the procedures in 40 CFR §136. Sampling for ammonia and surfactants must use sufficiently sensitive methods to detect those parameters at or below the threshold indicator concentrations of 0.5 mg/L for ammonia and 0.25 mg/L for surfactants. Sampling for residual chlorine must use a method with a detection limit of 0.02 mg/L or 20 ug/L.

iv. The permittee may rely on screening conducted under the MS4-2003 permit, pursuant to an EPA enforcement action, or by the state or EPA to the extent that it meets the requirements of part 2.3.4.7.b.iii.4. All data shall be reported in each annual report. Permittees that have conducted substantially equivalent monitoring to that required by part 2.3.4.7.b as part of an EPA enforcement action can request an exemption from the requirements of part 2.3.4.7.b by submitting a written request to EPA and retaining exemption approval from EPA as part of the SWMP. Until the permittee receives formal written approval of the exemption from part 2.3.4.7.b from EPA the permittee remains subject to all requirements of part 2.3.4.7.b.

v. The permittee shall submit all screening data used in compliance with this part in its Annual Report.

c. Follow-up ranking of outfalls and interconnections:

i. The permittee's outfall and interconnection ranking (2.3.4.7.a) shall be updated to reprioritize outfalls and interconnections based on information gathered during dry weather screening (part 2.3.4.7.b).

ii. Outfalls/interconnections where relevant information was found indicating sewer input to the MS4 or sampling results indicating sewer input[6] shall be considered highly likely to contain illicit discharges from sanitary sources, and such outfalls/interconnections shall be ranked at the top of the High Priority Outfalls category for investigation. At this time, permittees may choose to rank other outfalls and interconnections based on any new information from the dry weather screening.

iii. The ranking can be updated continuously as dry weather screening information becomes available, but shall be completed within three (3) years of the effective date of the permit.

2.3.4.8. Catchment Investigations

The permittee shall develop a systematic procedure to investigate each catchment associated with an

[5] Where the discharge is directly into a water quality limited water or a water subject to an approved TMDL as indicated in Appendix F; the sample shall be analyzed for the pollutant(s) of concern identified as the cause of the impairment as specified in Appendix G

[6] Likely sewer input indicators are any of the following:

- Olfactory or visual evidence of sewage,
- Ammonia ≥ 0.5 mg/L, surfactants ≥ 0.25 mg/L, and bacteria levels greater than the water quality criteria applicable to the receiving water, or
- Ammonia ≥ 0.5 mg/L, surfactants ≥ 0.25 mg/L, and detectable levels of chlorine.

outfall or interconnection within their MS4 system.

a. Timelines:

- A written catchment investigation procedure shall be developed within 18 months of the permit effective date in accordance with the requirements of part 2.3.4.8.b below.
- Investigations of catchments associated with Problem Outfalls shall begin no later than two (2) years from the permit effective date.
- Investigations of catchments associated with High and Low Priority Outfalls shall follow the ranking of outfalls updated in part 2.3.4.7.c.
- Investigations of catchments associated with Problem Outfalls shall be completed within seven (7) years of the permit effective date
- Investigations of catchments where any information gathered on the outfall/interconnection identifies sewer input[7] shall be completed within seven (7) years of the permit effective date.
- Investigations of catchments associated with all High- and Low-Priority Outfalls shall be completed within ten (10) years of the permit effective date.

*For the purposes of these milestones, an individual catchment investigation will be considered complete if all relevant procedures in part 2.3.4.8.c. and 2.3.4.8.d. below have been completed.

b. A written catchment investigation procedure shall be developed that:

i. **Identifies maps, historic plans and records, and other sources of data**, including but not limited to plans related to the construction of the storm drain and of sanitary sewers, prior work performed on the storm drains or sanitary sewers, board of health or other municipal data on septic system failures or required upgrades, and complaint records related to SSOs, sanitary sewer surcharges, and septic system breakouts. These data sources will be used in identifying system vulnerability factors within each catchment.

ii. **Includes a manhole inspection methodology** that shall describe a storm drain network investigation that involves systematically and progressively observing, sampling (as required below) and evaluating key junction manholes (see definition in Appendix A) in the MS4 to determine the approximate location of suspected illicit discharges or SSOs. The manhole inspection methodology may either start from the outfall and work up the system or start from the upper parts of the catchment and work down the system or be a combination of both practices. Either method must, at a minimum, include an investigation of each key junction manhole within the MS4, even where no evidence of an illicit discharge is observed at the outfall. The manhole inspection methodology must describe the method the permittee will use. The manhole inspection methodology shall include procedures for dry and wet weather investigations.

iii. **Establishes procedures to isolate and confirm sources of illicit discharges** where manhole investigations or other physical evidence or screening has identified that MS4 alignments are influenced by illicit discharges or SSOs. These shall include isolation of the drainage area for implementation of more detailed investigations, inspection of additional manholes along the alignment to refine the location of potential contaminant sources, and methods such as sandbagging key junction manhole inlets, targeted internal plumbing inspections, dye testing,

[7] Likely sewer input indicators are any of the following:
- Olfactory or visual evidence of sewage,
- Ammonia ≥ 0.5 mg/L, surfactants ≥ 0.25 mg/L, and bacteria levels greater than the water quality criteria applicable to the receiving water, or
- Ammonia ≥ 0.5 mg/L, surfactants ≥ 0.25 mg/L, and detectable levels of chlorine.

video inspections, or smoke testing to isolate and confirm the sources.

c. Requirements for each catchment investigation associated with an outfall/interconnection:

i. For each catchment being investigated, the permittee shall review relevant mapping and historic plans and records gathered in accordance with Part 2.3.4.8.b.i. This review shall be used to identify areas within the catchment with higher potential for illicit connections. The permittee shall identify and record the presence of any of the following specific **System Vulnerability Factors (SVFs)**:

- History of SSOs, including, but not limited to, those resulting from wet weather, high water table, or fat/oil/grease blockages;
- Common or twin-invert manholes serving storm and sanitary sewer alignments;
- Common trench construction serving both storm and sanitary sewer alignments;
- Crossings of storm and sanitary sewer alignments where the sanitary system is shallower than the storm drain system;
- Sanitary sewer alignments known or suspected to have been constructed with an underdrain system;
- Inadequate sanitary sewer level of service (LOS) resulting in regular surcharging, customer back-ups, or frequent customer complaints;
- Areas formerly served by combined sewer systems;
- Sanitary sewer infrastructure defects such as leaking service laterals, cracked, broken, or offset sanitary infrastructure, directly piped connections between storm drain and sanitary sewer infrastructure, or other vulnerability factors identified through Inflow/Infiltration Analyses, Sanitary Sewer Evaluation Surveys, or other infrastructure investigations.

EPA recommends the permittee include the following in their consideration of System Vulnerability Factors:

- Sewer pump/lift stations, siphons, or known sanitary sewer restrictions where power/equipment failures or blockages could readily result in SSOs;
- Any sanitary sewer and storm drain infrastructure greater than 40 years old;
- Widespread code-required septic system upgrades required at property transfers (indicative of inadequate soils, water table separation, or other physical constraints of the area rather than poor owner maintenance);
- History of multiple Board of Health actions addressing widespread septic system failures (indicative of inadequate soils, water table separation, or other physical constraints of the area rather than poor owner maintenance);

The permittee shall document the presence or absence of System Vulnerability Factors for each catchment, retain this documentation as part of its IDDE program, and report this information in Annual Reports. Catchments with a minimum of one (1) System Vulnerability Factor are subject to wet weather sampling requirements of part 2.3.4.8.c.ii.2.

ii. For each catchment, the permittee must inspect key junction manholes and gather catchment information on the locations of MS4 pipes, manholes, and the extent of the contributing catchment.

1. For all catchments
   a) Infrastructure information shall be incorporated into the permittee's mapping required at part 2.3.4.5; the permittee will refine their catchment delineation based on the field investigation where appropriate.

b) The SVF inventory for the catchment will be updated based on information obtained during the inspection, including common (twin invert) manholes, directly piped connections between storm drains and sanitary sewer infrastructure, common weir walls, sanitary sewer underdrain connections and other structural vulnerabilities where sanitary discharges could enter the storm drain system during wet weather.
    1) **Where a minimum of one (1) SVF is identified based on previous information or the investigation, a wet weather investigation must be conducted at the associated outfall (see below).**
c) During dry weather, key junction manholes[8] shall be opened and inspected systematically for visual and olfactory evidence of illicit connections (e.g., excrement, toilet paper, gray filamentous bacterial growth, or sanitary products present).
    1) If flow is observed, the permittee shall sample the flow at a minimum for ammonia, chlorine and surfactants and can use field kits for these analyses.
    2) Where sampling results or visual or olfactory evidence indicate potential illicit discharges or SSOs, the area draining to the junction manhole shall be flagged for further upstream investigation.
d) Key junction and subsequent manhole investigations will proceed until the location of suspected illicit discharges or SSOs can be isolated to a pipe segment between two manholes. If no evidence of an illicit discharge is found, catchment investigations will be considered complete upon completion of key junction manhole sampling.

2. <u>For all catchments with a minimum of one (1) SVF identified</u>
    a) The permittee shall meet the requirements above for dry weather screening
    b) The permittee shall inspect and sample under wet weather conditions to the extent necessary to determine whether wet weather-induced high flows in sanitary sewers or high groundwater in areas served by septic systems result in discharges of sanitary flow to the MS4.
        1) The permittee shall conduct at least one wet weather screening and sampling at the outfall that includes the same parameters required during dry weather screening, part 2.3.4.7.b.iii.4.
        2) Wet weather sampling and screening shall proceed during or after a storm event of sufficient depth or intensity to produce a stormwater discharge. EPA strongly recommends sampling during the spring (March through June) when groundwater levels are relatively high.
        3) The permit does not require a minimum rainfall event prior to wet weather screening. However, permittees may incorporate provisions that assist in targeting such discharges, including avoiding sampling during the initial period of discharge ("first flush") and/or identifying minimum storm event intensities likely to trigger sanitary sewer interconnections.
    c) This sampling can be done upon completion of any dry weather investigation but must be completed before the catchment investigation is marked as complete.

iii. All data collected as part of the dry and wet weather catchment investigations shall be recorded and reported in each annual report.

[8] Where catchments do not contain junction manholes, the dry weather screening and sampling shall be considered as meeting the manhole inspection requirement. In these catchments, dry weather screenings that indicate potential presence of illicit discharges shall be further investigated pursuant to part 2.3.4.8.d. Investigations in these catchments may be considered complete where dry weather screening reveals no flow; no evidence of illicit discharges or SSOs is indicated through sampling results or visual or olfactory means; and no wet weather System Vulnerability Factors are identified.

d. Identification/Confirmation of illicit source
Where the source of an illicit discharge has been approximated between two manholes in the permittee's MS4, the permittee shall isolate and identify/confirm the source of the illicit discharge using more detailed methods identified in their written procedure (2.3.4.8.b.iii). For outfalls that contained evidence of an illicit discharge, catchment investigations will be considered complete upon confirmation of all illicit sources.

e. Illicit discharge removal
When the specific source of an illicit discharge is identified, the permittee shall exercise its authority as necessary to require its removal pursuant to part 2.3.4.2 or 2.3.4.3.

i. For each confirmed source the permittee shall include in the annual report the following information:

- the location of the discharge and its source(s);
- a description of the discharge;
- the method of discovery;
- date of discovery;
- date of elimination, mitigation or enforcement action OR planned corrective measures and a schedule for completing the illicit discharge removal; and
- estimate of the volume of flow removed.

ii. Within one year of removal of all identified illicit discharges within a catchment area, confirmatory outfall or interconnection screening shall be conducted. The confirmatory screening shall be conducted in dry weather unless System Vulnerability Factors have been identified, in which case both dry weather and wet weather confirmatory screening shall be conducted. If confirmatory screening indicates evidence of additional illicit discharges, the catchment shall be scheduled for additional investigation.

2.3.4.9. Indicators of IDDE Program Progress

The permittee shall define or describe indicators for tracking program success and evaluate and report on the overall effectiveness of the IDDE program in each annual report. At a minimum the permittee shall document in each annual report:

- the number of SSOs and illicit discharges identified and removed,
- the number and percent of total outfall catchments served by the MS4 evaluated using the catchment investigation procedure,
- all dry weather and wet weather screening and sampling results and
- the volume of sewage removed

2.3.4.10 Ongoing Screening

Upon completion of all catchment investigations pursuant to part 2.3.4.8.c and illicit discharge removal and confirmation (if necessary) pursuant to paragraph 2.3.4.8.e, each outfall or interconnection shall be reprioritized for screening in accordance with part 2.3.4.7.a and scheduled for ongoing screening once every five years. Ongoing screening shall consist of dry weather screening and sampling consistent with part 2.3.4.7.b; wet weather screening and sampling shall also be required at outfalls where wet weather screening was required due to SVFs and shall be conducted in accordance with part 2.3.4.8.c.ii. All sampling results shall be reported in the permittee's annual report.

2.3.4.11 Training

The permittee shall, at a minimum, annually provide training to employees involved in IDDE program about the program, including how to recognize illicit discharges and SSOs. The permittee shall report on the frequency and type of employee training in the annual report.

2.3.5. Construction Site Stormwater Runoff Control

Objective: The objective of an effective construction stormwater runoff control program is to minimize or eliminate erosion and maintain sediment on site so that it is not transported in stormwater and allowed to discharge to a water of the U.S through the permittee's MS4. The construction site stormwater runoff control program required by this permit is a separate and distinct program from EPA's stormwater construction permit program. (http://cfpub1.epa.gov/npdes/stormwater/cgp.cfm)

a. Permittees shall implement and enforce a program to reduce pollutants in any stormwater runoff discharged to the MS4 from all construction activities that result in a land disturbance of greater than or equal to one acre within the regulated area. The permittee's program shall include disturbances less than one acre if that disturbance is part of a larger common plan of development or sale that would disturb one or more acres. Permittees authorized under the MS4-2003 permit shall continue to implement and enforce their existing program and modify as necessary to meet the requirements of this part.

b. The permittee does not need to apply its construction program requirements to projects that receive a waiver from EPA under the provisions of 40 CFR § 122.26(b) (15) (i).

c. The permittee shall develop and implement a construction site runoff control program that includes the elements in Paragraphs i. through v. of this part:

i. An ordinance or regulatory mechanism that requires the use of sediment and erosion control practices at construction sites. In addition to addressing sediment and erosion control, the ordinance must include controls for other wastes on construction sites such as demolition debris, litter and sanitary wastes. Development of an ordinance or other regulatory mechanism was a requirement of the MS4-2003 permit (See part II.B.4 and part IV.B.4).The ordinance or other regulatory mechanism required by the MS4-2003 permit shall have been effective by May 1, 2008.

ii. Written (hardcopy or electronic) procedures for site inspections and enforcement of sediment and erosion control measures. If not already existing, these procedures shall be completed within one (1) year from the effective date of the permit. The procedures shall clearly define who is responsible for site inspections as well as who has authority to implement enforcement procedures. The program shall provide that the permittee may, to the extent authorized by law, impose sanctions to ensure compliance with the local program. These procedures and regulatory authorities shall be documented in the SWMP.

iii. Requirements for construction site operators performing land disturbance activities within the MS4 jurisdiction that result in stormwater discharges to the MS4 to implement a sediment and erosion control program that includes BMPs appropriate for the conditions at the construction site. The program may include references to BMP

Appendix G
Massachusetts Small MS4 Permit Monitoring Requirements
For Discharges into Impaired Waters – Parameters and Methods

Pollutant Causing Impairment	Monitoring Parameter	EPA or Approved Method No.
Aluminum	Aluminum, Total	200.7; 200.8; 200.9
Ammonia (Un-ionized)	Ammonia – Nitrogen	350.1
Arsenic	Arsenic, Total	200.7; 200.8; 200.9
Cadmium	Cadmium, Total	200.7; 200.8; 200.9
Chlordane	NMR	608; 625
Chloride	Chloride	300
Chromium (total)	Chromium, Total	200.7; 200.8; 200.9
Copper	Copper, Total	200.7; 200.8; 200.9
DDT	NMR	608; 625
DEHP (Di-sec-octyl phthalate)	NMR	---
Dioxin (including 2,3,7,8-TCDD)	NMR	613; 1613
Dioxin (2,3,7,8-Tetrachlorodibenzo-p-dioxin only)	NMR	613
Lead	Lead, Total	200.7; 200.8; 200.9
Mercury in Water Column	NMR unless potentially present such (e.g., salvage yards crushing vehicles with Hg switches)	200.7; 200.8; 200.9
Nitrogen (Total)	Nitrogen, Total	351.1/351.2 + 353.2
Pentachlorophenol (PCP)	NMR	---
Petroleum Hydrocarbons	Oil and Grease	1664
Phosphorus (Total)	Phosphorus, Total	365.1; 365.2; 365.3; SM 4500-P-E
Polychlorinated biphenyls	NMR	---
Polycyclic Aromatic Hydrocarbons (PAHs) (Aquatic Ecosystems)	PAHs	610; 1625
Sulfide-Hydrogen Sulfide	NMR	---
Mercury in Fish Tissue	NMR	---
PCB in Fish Tissue	NMR	---
Total Dissolved Solids	Total Dissolved Solids	160.1
Total Suspended Solids (TSS)	Total Suspended Solids	160.2, 180.1
Turbidity	Total Suspended Solids and Turbidity	160.2, 180.1
Secchi disk transparency	Total Suspended Solids	160.2
Sediment Screening Value (Exceedence)	Total Suspended Solids	160.2

Sedimentation/Siltation	Total Suspended Solids	160.2
Bottom Deposits	Total Suspended Solids	160.2
Color	NMR	---
pH, High	pH	150.2
pH, Low	pH	150.2
Taste and Odor	NMR	---
Temperature, water	NMR	---
Salinity	Specific Conductance	120.1
Enterococcus	Enterococcus	1106.1; 1600; Enterolert® 12 22.
Escherichia coli	E. coli	1103.1; 1603; Colilert® 12 16, Colilert-18® 12 15 16.; mColiBlue-24®17.
Fecal Coliform	Fecal Coliform	1680; 1681
Organic Enrichment (Sewage) Biological Indicators	Enterococcus (marine waters) or E. coli (freshwater)	1106.1; 1600
Debris/Floatables/Trash	NMR	or
Foam/Flocs/Scum/Oil Slicks	Contact MassDEP	1103.1; 1603
Oil and Grease	Oil and Grease	---
Chlorophyll-a	Total Phosphorus (freshwater)	---
	Total Nitrogen (marine waters)	1664
Nutrient/Eutrophication Biological Indicators	Total Phosphorus (freshwater)	365.1; 365.2; 365.3
	Total Nitrogen (marine waters)	351.1/351.2 + 353.2
Dissolved oxygen saturation / Oxygen, Dissolved	Dissolved Oxygen	365.1; 365.2; 365.3
	Temperature	351.1/351.2 + 353.2
	BOD_5	360.1; 360.2
	Total Phosphorus (freshwater)	SM-2550
	Total Nitrogen (marine waters)	SM-5210
Excess Algal Growth	Total Phosphorus (freshwater)	365.1; 365.2; 365.3
	Total Nitrogen (marine waters)	351.1/351.2 + 353.2
Aquatic Plants (Macrophytes)	NMR	---

Abnormal Fish deformities, erosions, lesions, tumors (DELTS)	NMR	---
Abnormal Fish Histology (Lesions)	NMR	---
Estuarine Bioassessments	Contact MassDEP	---
Fishes Bioassessments	Contact MassDEP	---
Aquatic Macroinvertebrate Bioassessments	Contact MassDEP	---
Combined Biota/Habitat Bioassessments	Contact MassDEP	---
Habitat Assessment (Streams)	Contact MassDEP	---
Lack of a coldwater assemblage	Contact MassDEP	---
Fish Kills	Contact MassDEP	---
Whole Effluent Toxicity (WET)	Contact MassDEP	---
Ambient Bioassays -- Chronic Aquatic Toxicity	Contact MassDEP	---
Sediment Bioassays -- Acute Toxicity Freshwater	Contact MassDEP	---
Sediment Bioassays -- Chronic Toxicity Freshwater	Contact MassDEP	---
Fish-Passage Barrier	NMR	---
Alteration in stream-side or littoral vegetative covers	NMR	---
Low flow alterations	NMR	---
Other flow regime alterations	NMR	---
Physical substrate habitat alterations	NMR	---
Other anthropogenic substrate alterations	NMR	---
Non-Native Aquatic Plants	NMR	---
Eurasian Water Milfoil, Myriophyllum spicatum	NMR	---
Zebra mussel, Dreissena polymorph	NMR	---
Other	Contact MassDEP	---

Notes:

NMR" indicates no monitoring required

"Total Phosphorus (freshwater)" indicates monitoring required for total phosphorus where stormwater discharges to a water body that is freshwater

"Total Nitrogen (marine water)" indicates monitoring required for total nitrogen where stormwater discharges to a water body that is a marine or estuarine water

Illicit Discharge Detection and Elimination (IDDE) Program Requirements for Communities in Massachusetts

Small MS4 Permit Technical Support Document, December 2016

Final Permit Requires Enhanced IDDE Program

The final Massachusetts Small Municipal Separate Storm Sewer Systems (**MS4**) permit includes enhanced requirements aimed at eliminating non-stormwater, illicit discharges (**IDs**) to MS4s. In addition to the IDDE program requirements instituted under the 2003 permit, permittees are required to: (1) update and provide additional detail to the storm sewer system map; (2) develop a more detailed IDDE Program and field procedure; (3) implement this procedure in all MS4 catchments; (4) conduct outfall monitoring; (5) eliminate illicit connections; and (6) report details annually on IDDE program implementation.

What is an Illicit Discharge?

Any discharge to an MS4 that is not comprised entirely of stormwater is an illicit discharge **(ID)** (with limited exceptions identified in the permit). IDs can be caused by a variety of sources: leaking sanitary sewers or water mains; illegal sewage connections; illegal floor drain connections; seasonal draining of swimming pools; break-out from failing septic systems; and spills and dumping.

IDs can be **continuous** (occurring most, or all of the time, such as leaking sewage), **intermittent** (occurring occasionally, such as flow from a sump pump), or **transitory** (occurring rarely, such as a spill or illegal dumping). IDs can enter the MS4 **directly** (e.g., a sanitary sewer pipe connected to a storm drain manhole) or **indirectly** (e.g. cracked and leaking sanitary sewers where exfiltrating sewage enters nearby storm drain pipes).

Unless identified as a significant contributor of pollutants, some non-stormwater discharges may not need to be addressed as part of the IDDE program, such as: flows from fire fighting activities; uncontaminated pumped groundwater; flows from footing drains; waterline flushing, and runoff from lawn irrigation (part 1.4).

Final Mapping/Inventory Requirements

The final permit requires that each drainage system outfall to a stream, pond or other water of the United States must be field inspected and inventoried. This inventory can be performed concurrently with dry weather outfall screening. The final permit specifies the information that must be collected during inventories and mapped (Table 1).

Table 1. Inventory and Mapping Requirements

Description*	Information Required
Inventory of Known Sanitary Sewer Overflows (SSOs) Discharging to the MS4 (2.3.4.4)	1. Locations of sanitary sewer overflows (SSOs); 2. A clear statement of whether the discharge entered a surface water directly or entered the MS4; 3. Dates and times of known discharges; 4. Estimated discharge volume; 5. Description of occurrence noting known or suspected sources; 6. Mitigation and corrective measures implemented; 7. Mitigation and corrective measures planned and implementation schedule.
MS4 Map (2.3.4.5)	1. Outfall locations and receiving waters; 2. Open channel conveyances; 3. Interconnections with other storm sewer systems; 4. Impaired waterbodies; 5. Delineation of catchment area draining to each outfall; 6. Names & locations of receiving waters; 7. Storm drainage infrastructure (catch basins, manholes, pipes, treatment facilities); 8. Water resource areas (beaches, drinking water sources, critical habitats); 9. Municipal sanitary sewers, if available; and 10. Municipal combined sewers, if any.
Inventory of MS4 Outfalls (2.3.4.7)	1. Outfall location and condition; 2. Unique identifier for each outfall; 3. Ranking of each outfall; 4. Inspection all outfalls within three years of the permit effective date; 5. Sampling of outfalls with flow.

** Reference to MA MS4 General Permit part*

Due to the serious health risks posed by untreated sanitary sewage, the final permit requires an inventory of known SSOs into the MS4. SSOs have a variety of causes, such as blockages, line breaks, and lapses in sewer system operation and maintenance. Upon detection of an SSO, the permittee must eliminate it as quickly as possible and take interim mitigation measures to minimize the discharge of pollutants to its MS4 (2.3.4.4). The final permit also requires that permittees develop a detailed, accurate and comprehensive MS4 map showing all storm sewer infrastructure, the drainage area (catchment) to each outfall, and features that pose a risk of illicit discharges, such as older sanitary sewers and septic systems (Figure 1). Other data such as

groundwater depths, land use, topography and impervious cover may provide useful information and are recommended for inclusion in MS4 maps.



Figure 1. The final permit requires permittees to map outfalls (green asterisk in upper right corner); drainage areas or catchments to each outfall (in red); associated storm drain inlets and pipe network (in green); sewer lines (in orange); and associated manholes like those shown here from a catchment in Franklin, MA. Geographic Information Systems (GIS) can be a valuable tool for gathering, depicting and analyzing MS4 mapping data.

Components of an IDDE Program

In addition to the inventory and mapping requirements, a comprehensive written IDDE program must be developed and implemented by the MS4 operator under the terms of the final permit. This requirement builds upon the 2003 MS4 Permit requirement that permittees develop and implement an IDDE program. This written program will outline the legal mechanisms, detection and elimination protocols and procedures, schedules, and training elements of the local IDDE program. The final permit requirements of the plan are outlined in Table 2.

A significant component of the program is the assessment and prioritization of outfalls. Among the proposed criteria to be used for this assessment are the following:

- Past discharge complaints or reports;
- Poor dry-weather water quality in the receiving waters;
- Density of generating sites;
- Age of development and infrastructure;
- Whether or not the area was converted from septic to sewer;
- Whether or not the area was previously served by combined sewer;
- Density of aging septic systems; and
- Presence of culverted streams.

Table 2. Requirements of the Written IDDE Program

Topic	Description
Legal Authority (2.3.4.a and 2.3.4.6.a)	An ordinance, bylaw or other regulatory mechanism which provides the MS4 operator the legal authority to: prohibit IDs, investigate suspected IDs, eliminate IDs, and enforce the IDDE program (already required under the 2003 Small MS4 Permit).
Protocol & Responsibilities (2.3.4.6.c)	Identifies who is responsible for eliminating known IDs or other problems. Establishes protocols to: eliminate illicit connections or other problems, document and verify the removal of IDs and track progress towards overall program goals.
Assessment and Priority Ranking of Outfalls (2.3.4.7)	Assesses the ID and SSO potential of all outfalls and priority rank them as problem, high priority, low priority, or excluded based on a number of criteria.
Catchment Investigations (2.3.4.8)	Requires a written systematic procedure to investigate each catchment with an outfall within 18 months of the permit effective date. Also must identify maps, historic plans, and records; include a manhole inspection methodology; and establish procedures to isolate, confirm, and remove sources of IDs.
Indicators of IDDE Program Progress (2.3.4.9)	Describes the indicators to be used to track progress of the program and gauge its success.
Ongoing Screening (2.3.4.10)	Consists of dry weather screening and sampling and wet weather screening and sampling once every five years upon completion of all catchment investigations.
Employee Training (2.3.4.11)	Creates a program of training on how to recognize IDs and SSOs. Training frequency and type must be documented in the annual report.

Outfall Screening and Analytical Monitoring

Based on the final permit, the MS4 operator must perform at least one dry weather screening and analytical monitoring at each outfall within three years of the permit effective date. Wet weather analytical monitoring must be conducted in accordance with part 2.3.4.8.c.ii. Monitoring and screening should begin at outfalls in those catchments deemed as having the highest risk of IDs.

Dry weather screening will be conducted when no more than 0.1 inches of rainfall has fallen in the preceding 24-hour period and no significant snow melt is occurring. Dry weather screening can be done concurrently with the outfall inventory. If the outfall is flowing, the permittee should collect a sample, record its

temperature and have the sample tested for ammonia, chlorine, conductivity, salinity, surfactants, and E. coli (if discharging to fresh water) or enterococcus (if discharging to saline or brackish water). Sensory observations (odor, water color, sheen, turbidity) should also be noted. If there is no flow at the time of observation but signs of flow are evident, the permittee should revisit the outfall during dry weather within one week, if practicable.

If the discharge is directly to impaired waters, or is included in a waste load allocation in an approved TMDL, the final permit requires that dry weather discharges must also be screened for pollutants identified as causing the impairment.

Wet weather monitoring can be performed after any storm event of sufficient intensity to produce a discharge. A water sample shall be taken and tested for the same characteristics and pollutants as for dry weather screening. If the discharge is directly to an impaired waterbody, or is included in a waste load allocation in an approved TMDL, the final permit requires that wet weather discharges must also be screened for pollutants identified as causing the impairment.

Locating Suspected Illicit Connections

The 2003 permit left it up to the permittees to determine the methods used to isolate suspected illicit connections; however the final permit explicitly stipulates minimum procedures to be followed. The locating of illicit connections requires a systematic inspection of junction manholes (manholes with two or more inflow pipes), starting at either the upstream end of a storm drain network and progressing downstream, or vice versa. Key junction manholes must be opened, and visual and olfactory observations recorded. Some indicators of IDs are the presence of excrement, toilet paper, sanitary products or filamentous bacterial growth (Figure 2).

According to the final permit, if flow is observed, a sample must be taken and tested for ammonia, chlorine, and surfactants, at a minimum. If pollutants are above threshold levels, investigations shall continue until the suspected illicit discharge can be isolated to a single pipe run between two manholes. The source of the discharge can be determined by dye testing, smoke testing, pipe videography, or other methods as chosen by the permittee and described in the written system investigation protocol.

Once the source of an ID is identified, removed, and confirmed, the discharge and source location shall be described, and the method of discovery, date of discovery and removal, repair or enforcement action, and estimate of flow volume recorded.

Tips for Detecting Intermittent or Transitory Flows during Outfall Screening (CWP, 2004)

1. Odd hours monitoring—Conduct inspections of manholes/outfalls in Problem or High Risk catchments during evenings and/or weekends.
2. Sandbag dams— During dry weather, place sandbags in pipes and return in 24/48 hours of dry weather to sample any flows captured behind sandbags.
3. Pool sampling—If a plunge pool exists at an outfall, use it as a water sample source.
4. Toxicity monitoring—A perforated plastic bottle containing live minnows is secured within a plunge pool at an outfall. The pool is monitored on a daily basis to track minnow mortality. A sudden die-off may indicate that an illicit discharge has occurred.



Figure 2. White/gray material seen in the pipes is a bacterial plaque often indicative of sanitary sewage.

Based on the final permit, IDs and SSOs should be eliminated as expeditiously as possible (2.3.4.2 and 2.3.4.4).

What are the IDDE Reporting Requirements?

MS4 reporting requirements related to the IDDE program include:

- Dates of ID identification and schedules for removal in the annual report (2.3.4.2);
- Within five days of becoming aware of an SSO, a written notice must be sent to the EPA and MassDEP (2.3.4.4.b-d);
- Status of MS4 mapping (2.3.4.5.e), outfall inventory (2.3.4.7.a), and data collected as part of the dry and wet weather catchment investigations (2.3.4.8.c.iii);

- Dry weather screening and sampling data used in compliance with part 2.3.4.7.b in the annual report (2.3.4.7.b.iv-v);
- Presence or absence of system vulnerability factors (SVFs) for each catchment in the annual report (2.3.4.8.c.i);
- ID confirmed source information such as location, method of discovery, date of elimination or planned corrective measures, and estimated volume of flow removed (2.3.4.8.e.i);
- Evaluation of overall effectiveness of the IDDE Program (2.3.4.9);
- All ongoing screening and sampling results in the annual report (2.3.4.10);
- Frequency and type of employee training in the annual report (2.3.4.11).

What is the Proposed Schedule?

The final permit incorporates new interim milestones to be reached during the permit term (Table 3).

Where Can I go for More Information?

For more information regarding the final permit, go to https://www3.epa.gov/region1/npdes/stormwater/MS4_MA.html.

Center for Watershed Protection (CWP). 2004. *Illicit Discharge Detection and Elimination: A Guidance Manual for Program Development and Technical Assessments*, https://www3.epa.gov/npdes/pubs/idde_manualwithappendices.pdf.


EPA NPDES Training Courses and Webinars on IDDE https://www.epa.gov/npdes/npdes-stormwater-webcasts#municipal.

New England Interstate Water Pollution Control Commission (NEIWPCC). 2003. *Illicit Discharge Detection and Elimination Manual, A Handbook for Municipalities*, www.neiwpcc.org/iddemanual.asp.

Table 3. Key Proposed Deadlines

Final Milestone (MA MS4 General Permit Part)	Deadline (from Effective Date of Permit)						
	Yr 1	Yr 2	Yr 3	Yr 4	Yr 5	Yr 7	Yr 10
Completion of known SSO inventory (2.3.4.4.b)	X						
Filing of annual report—due 90 days after the close of each reporting period (4.4)	X	X	X	X	X	X	X
• Written IDDE program must be completed (2.3.4.6) • Completed ID assessment and prioritization for all MS4 catchments (2.3.4.7.a) • Development of an outfall and interconnection screening and sampling procedure to be included in the IDDE program (2.3.4.7.b.i) • Submittal of written systematic procedures for investigating each outfall for illicit connections—due 18 months of the permit effective date (2.3.4.8.a)	X						
• Update of MS4 Map with outfalls, receiving waters, open channel conveyances, interconnections, stormwater treatment facilities, impaired waterbodies, and initial catchment delineations (2.3.4.5.a) • Investigations of catchments associated with problem outfalls must begin (2.3.4.8.a)		X					
• For new permittees the ordinance, by-law, or other regulatory mechanism must be in place (2.3.4) • Inspection of all outfalls/interconnections (excluding problem and excluded outfalls) for the presence of dry weather flow (2.3.4.7.b) • Initial priority ranking of outfalls (2.3.4.7.c.iii)			X				
• Investigation of catchments associated with problem outfalls must be completed (2.3.4.8.a) • Investigation of catchments where any information gathered on the outfall identifies sewer input must be completed (2.3.4.8.a)						X	
• Update of MS4 map with outfall spatial locations, pipes, manholes, catch basins, refined catchment delineations, sanitary sewers, and combined sewers (2.3.4.5.b) • Investigation of catchments associated with all problem, high- and low-priority outfalls must be completed (2.3.4.8.a)							X

Additional milestones: within one year of removal of all identified illicit discharges within a catchment area, confirmatory outfall or interconnection screening shall be conducted (2.3.4.8.e.ii). Each outfall or interconnection must be reprioritize for screening and scheduled for ongoing screening once every five years (2.3.4.10).

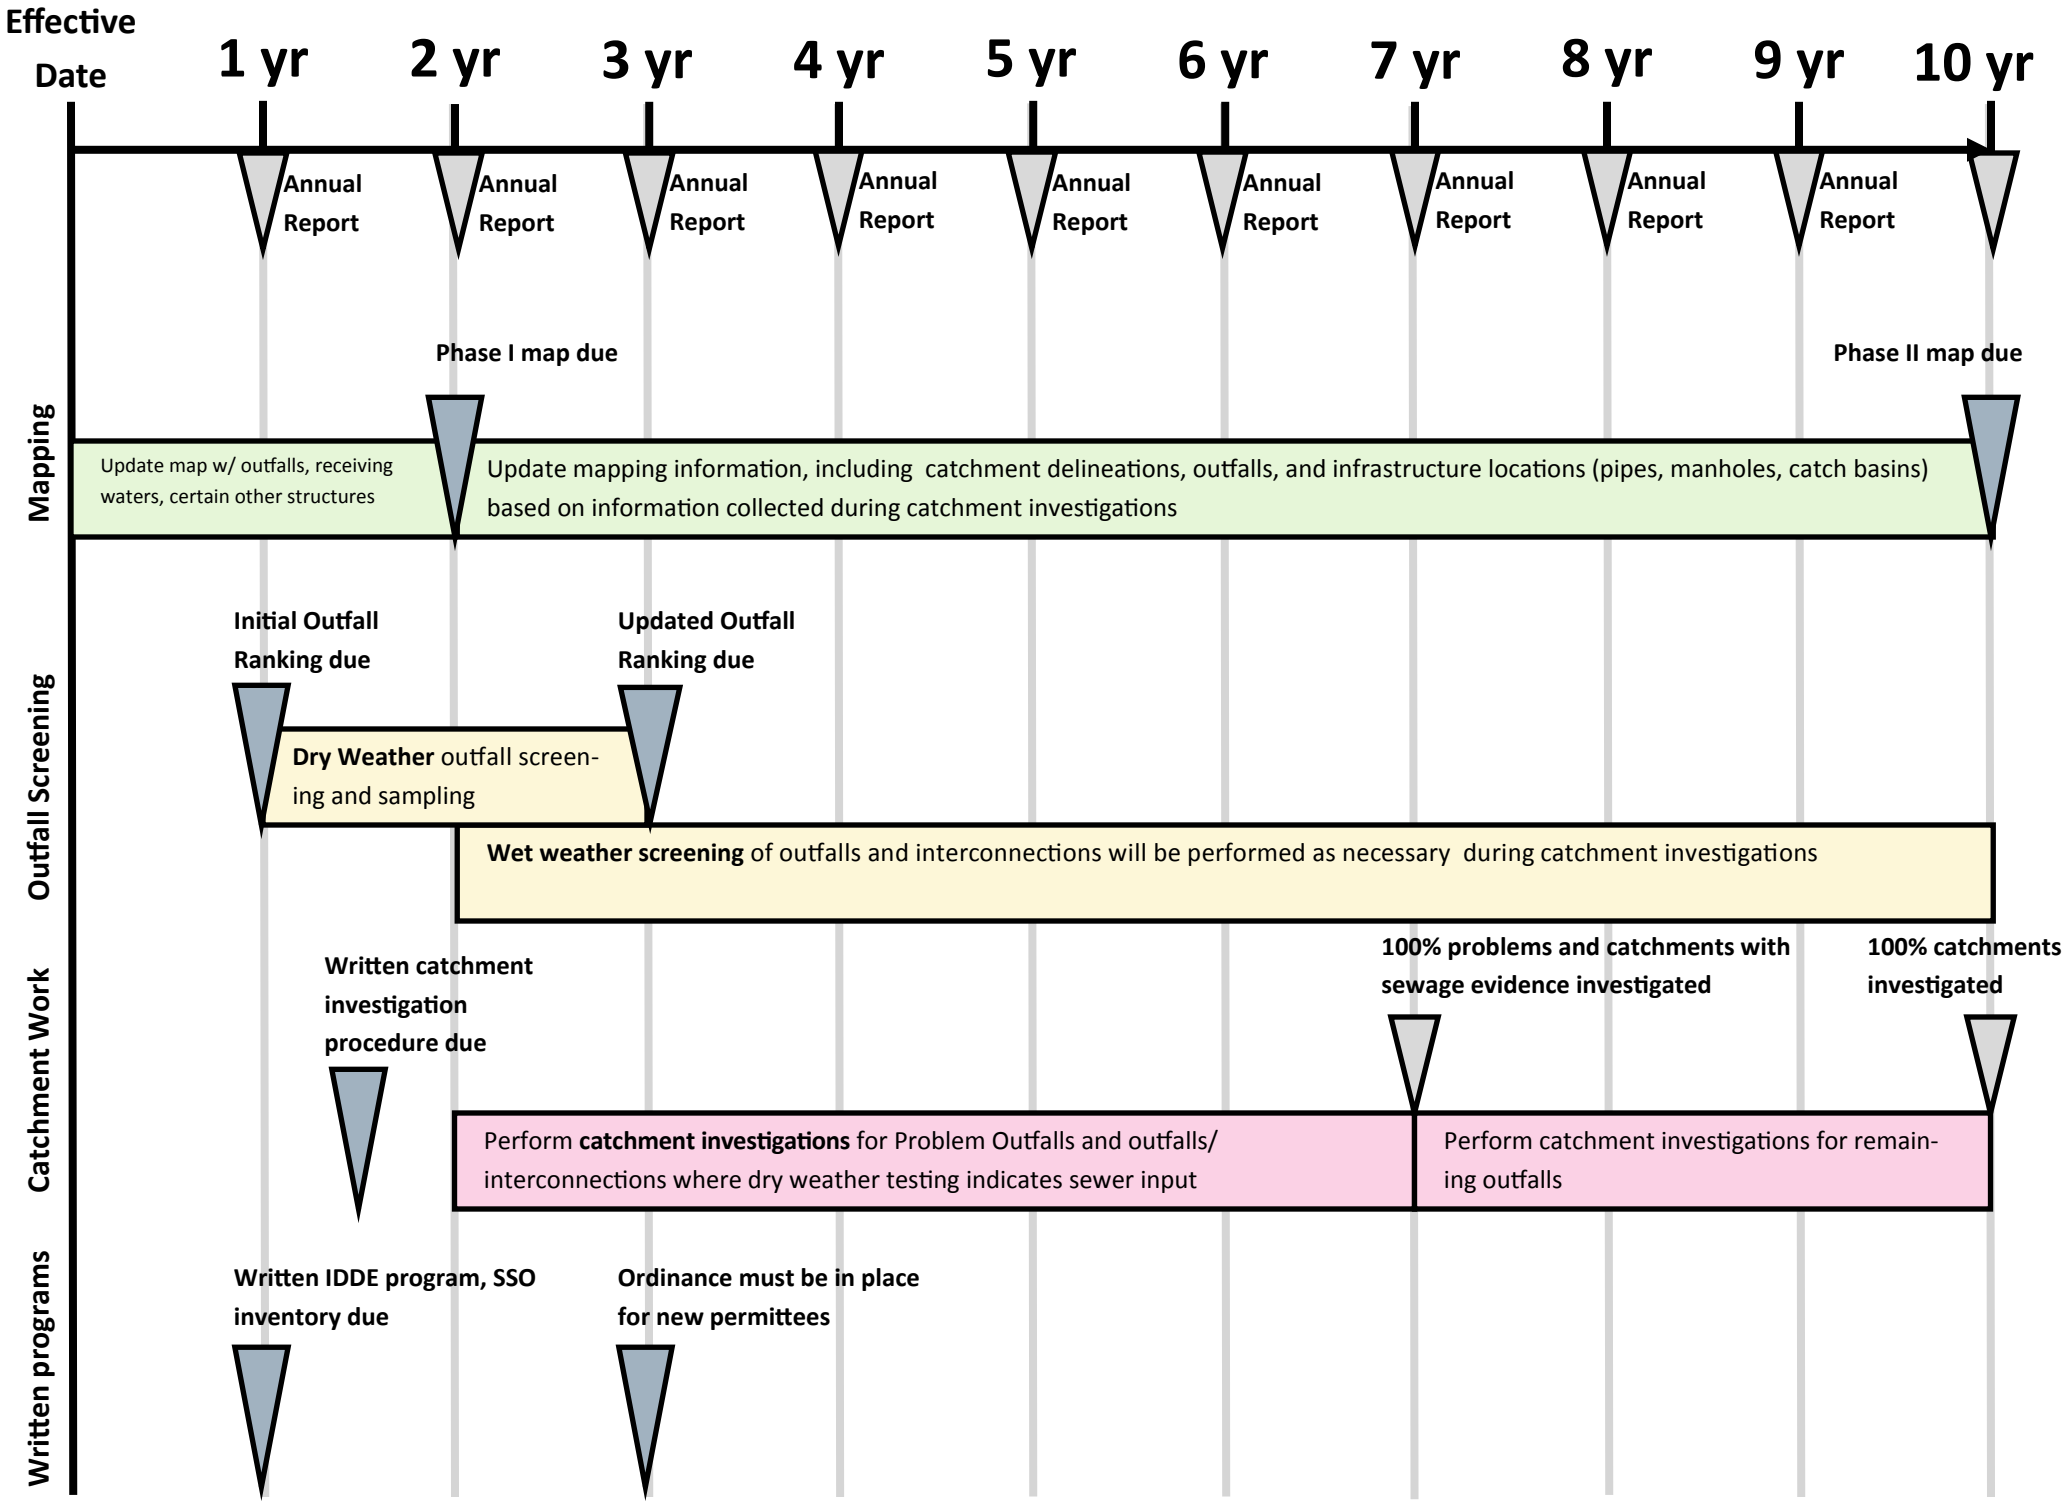
Effective Date
1 yr
2 yr
3 yr
4 yr
5 yr
6 yr
7 yr
8 yr
9 yr
10 yr
Annual Report
Phase I map due
Phase II map due
Mapping
Update map w/ outfalls, receiving waters, certain other structures
Update mapping information, including catchment delineations, outfalls, and infrastructure locations (pipes, manholes, catch basins) based on information collected during catchment investigations
Initial Outfall Ranking due
Updated Outfall Ranking due
Outfall Screening
Dry Weather outfall screening and sampling
Wet weather screening of outfalls and interconnections will be performed as necessary during catchment investigations
Written catchment investigation procedure due
100% problems and catchments with sewage evidence investigated
100% catchments investigated
Catchment Work
Perform catchment investigations for Problem Outfalls and outfalls/ interconnections where dry weather testing indicates sewer input
Perform catchment investigations for remaining outfalls
Written IDDE program, SSO inventory due
Ordinance must be in place for new permittees
Written programs

Town of Southampton IDDE Program

Appendix C

MassDEP SSO Reporting Instructions and Form

Massachusetts Department of Environmental Protection
Bureau of Water Resources

Wastewater Management Program

Sanitary Sewer Overflow(SSO)/Bypass Notification Form

Who must notify DEP about an overflow or bypass, and when?

Any owner or operator of the following facilities:

- Municipal, state, federal, regional, industrial or other private wastewater collection system;
- Wastewater utility;
- Wastewater treatment works;
- Facility with a groundwater discharge permit;
- Facility with a surface water discharge permit.

This requirement includes any owner or operator of a satellite municipal collection system or other collection system that is part of a larger POTW not under the same ownership and control.

The following situations require notification to DEP and submittal of the SSO Report Form:

- An un-permitted overflow or bypass;
- Backup of wastewater into public or private property when the event is caused by a condition of the system owned and operated by the sewer authority
- In a combined sewer system, an overflow or bypass during dry weather conditions or at a location not covered by a NPDES permit, or from a portion of the system that has a separate sanitary sewer.

Backups of wastewater into a property which are not caused by conditions in the system owned and operated by the sewer system are not required to be reported. These incidents normally occur due to blockages in service connections to a property or blockages in the internal plumbing system.

What are the procedures for reporting?

Step One:

Immediate Telephone and/or email notification to MassDEP, EPA, and other parties:

Notification to MassDEP and other regulatory authorities is a critical element of the SSO response plan. Notification must be made as soon as possible, and no later than 24 hours after discovery of the event. The agency notifications should include all responsible officials whose duties include management of resources which may be affected by the SSO discharge. A list of agencies, contact staff, phone numbers, and emails should be kept by the Sewer Authority and posted for easy access to responsible staff. A list of some relevant agencies follows:

Agency:	Contact	Requirements
MassDEP	During business hours: Northeast Region: (978) 694-3215 Central Region: (508) 792-7650 Southeast Region: (508) 946-2750	Report all SSO events to relevant regional office Report SSO's to emergency line during non-business hours

Sanitary Sewer Overflow(SSO)/Bypass Notification Form

Instructions

	Western Region: (413) 784-1100 24-hour Emergency Line: 1-888-304-1133 If you are not sure which Massachusetts DEP Regional Office oversees your facility, go to http://www.mass.gov/eea/agencies/massdep/about/contacts/.	
EPA	EPA New England: (617) 918-1510 OR Southeast Region: David Turin, (617) 918-1598 Northeast, Central and Western Regions: Douglas Koopman, (617) 918-1747	Report all SSO events
Local Board of Health	List of local BOH contact information available at http://www.mhoa.com/boh-roster/	Report all SSO events to local BOH(s) where impacts may occur
Department of Conservation and Recreation	State House Ranger Base 617-722-1188	Where DCR beaches or parks affected
MA Division of Marine Fisheries	Boston/Northeast: 617-727-3336 x 165 Southeast: 508-563-1779 x 122	Where shellfish resources may be affected
Drinking Water Resource Managers	List of Drinking Water Supply contacts available at http://www.mass.gov/eea/docs/dep/about/organization/pwscont.pdf	Where Drinking Water Resources may be affected

Hazardous Material Releases: If you believe an overflow, bypass, or any other discharge may have resulted in an oil or hazardous material release, report it to DEP at any time, 24 hours a day, at this toll free number: 1-888-304-1133.

MassDEP may require, on a case-by-case basis, more extensive reporting of the SSO event where determined necessary to protect users of resources affected by SSO discharges.

Step Two:
Submit a written report to DEP within five (5) calendar days of the time you become aware of the overflow, bypass or backup. DEP requires the use of the MassDEP Sanitary Sewer Overflow (SSO)/Bypass notification form, unless an alternative reporting form is authorized by MassDEP in writing.

Massachusetts Department of Environmental Protection
Bureau of Water Resources – Wastewater Management Program

Sanitary Sewer Overflow(SSO)/Bypass Notification Form

Instructions

The Notification form should be fully completed, and shall include a clear description of the overflow, or bypass and its causes, including the best approximation of the dates and times, and if the situation has not been corrected, the amount of time the overflow/bypass is expected to continue, and a description of the measures to be implemented to stop the discharge. The Form or attachments must also include steps taken or planned to reduce, eliminate, and prevent recurrence.

If you have a discharge permit, check the Monitoring and Reporting Section of your permit to determine if your *Notification Form* should be sent to the attention of DEP's regional Bureau of Waste Prevention (industrial facilities) or the regional Bureau of Water Resources (nonindustrial facilities). All municipal facilities shall submit their reports to the Bureau of Water Resources.

Fax the *Notification Form* to the attention of the Bureau of Water Resources in your DEP regional office and to the appropriate EPA personnel depending on your DEP region:

- Massachusetts Department of Environmental Protection, Northeast Regional Office, 205B Lowell Street, Wilmington, MA 01887. Fax: 978-694-3499.
- Massachusetts Department of Environmental Protection, Central Regional Office, 8 New Bond Street, Worcester, MA 01606. Fax: 508-792-7621.
- Massachusetts Department of Environmental Protection, Southeast Regional Office, 20 Riverside Drive, Lakeville, MA 02347. Fax: 508-947-6557.
- Massachusetts Department of Environmental Protection, Western Regional Office, 436 Dwight Street, Springfield, MA 01103. Fax: 413-784-1149.
- U.S. Environmental Protection Agency, Water Technical Unit (OES 04-4), 5 Post Office Square – Suite 100, Boston, MA 02109-3912
    - Southeast Region: David Turin, Fax 617-918-0598
    - Northeast, Central and Western Regions: Douglas Koopman, Fax (617) 918-0747

What should I do if I'm not sure of the information I am providing?
For required items such as time of occurrence, causes of incident, volume of overflow, etc., PROVIDE YOUR BEST ESTIMATE OR ASSESSMENT AT THE TIME OF THIS REPORT. You can submit any additions or corrections later.

What is the best way to report the exact location of the overflow, or bypass?
Include with your *Notification Form* a copy of a map indicating its location. Please use 8 ½ " by 11" paper at an appropriate scale between 1:5000 to 1:25000. Specifying the geographic location will help DEP determine the public health and water quality impacts associated with overflows and bypasses.

Why do I need to report backups into buildings?
DEP wants to ensure that sewage backups into buildings as a result of problems in the sewer system are properly repaired and measures are put in place to reduce the likelihood of recurrence. Owner/operators of sewer systems that caused a backup may need to repair, rehabilitate, or upgrade the hydraulic capacity of their system, or change their operations and maintenance procedures.

Are there some overflows or Bypass that are not subject to these reporting requirements?
DO NOT use the *Sanitary Sewer Overflow(SSO)/Bypass Notification* Form in the following situations:

Sanitary Sewer Overflow(SSO)/Bypass Notification Form

Instructions

- The overflow is from a properly permitted Combined Sewer Overflow structure. Follow the reporting requirements in your NPDES Permit.

- You are reporting an overflow or bypass of sewage for a collection system or treatment works that is not under your ownership and control. However, please assist DEP by immediately reporting to the appropriate DEP Regional Office by phone or fax any overflows or bypass incidences for facilities other than your own which involve a discharge of wastewater to the environment.

What are the state regulations that apply to this notification? Where can I get copies?

These regulations include, but are not limited to:

- Surface Water Discharge Regulations, 314 CMR 3.00
- Groundwater Discharge Regulations, 314 CMR 5.00
- Sewer Connection Regulations, 314 CMR 7.00
- Operation and Maintenance Regulations, 314 CMR 12.00

Official copies of the regulations may be purchased at:

State Bookstore
State House, Room 116
Boston, MA 02133
617-727-2834

State Bookstore
436 Dwight Street
Springfield, MA 01103
413-784-1376

Massachusetts Department of Environmental Protection
Bureau of Water Protection – Wastewater Management Program


Sanitary Sewer Overflow (SSO)/Bypass Notification Form

FOR DEP USE ONLY

Tax Identification Number

A. Reporting Facility

Important: When filling out forms on the computer, use only the tab key to move your cursor - do not use the return key.

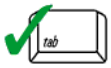



1. Facility Information

Reporting Sewer Authority _____ Permit # _____

2. Authorized Representative Transmitting Form:

First Name _____ Last Name _____ Telephone No. _____

Title _____ E-mail Address _____

B. Phone Notifications:

See DEP Regional Office telephone and fax numbers at the end of this form.

1. **MassDEP staff** contacted: first name _____ last name _____

   Date/Time contacted: Date _____ Time _____ ☐ am ☐ pm

2. **EPA staff** contacted: first name _____ last name _____

   Date/Time EPA contacted: Date _____ Time _____ ☐ am ☐ pm

3. Board of Health contacted: First Name _____ Last Name _____

   Date/Time contacted: Date _____ Time _____ ☐ am ☐ pm

4. Others notified (select all that apply); ☐ Conservation Commission

   ☐ Harbormaster ☐ Shellfish Warden ☐ Division of Marine Fisheries

   ☐ Downstream Drinking Water Supplier ☐ Watershed Association

   ☐ Beach Resource Manager ☐ Other: _____ (specify)

C. SSO Information

1. SSO Discovered: Date _____ Time _____ ☐ am ☐ pm

   By: _____

2. SSO Stopped: Date _____ Time _____ ☐ am ☐ pm

3. SSO Discharge from: ☐ Sanitary Sewer Manhole ☐ Pump Station

   ☐ Backup into Property ☐ Other: _____ (specify)

4. SSO Discharge to: ☐ Ground Surface (no release to surface water)

   ☐ Direct to Receiving Water _____ (surface water)

   ☐ Catch basin to Receiving Water _____ (surface water)

   ☐ Backup into Property Basement

Massachusetts Department of Environmental Protection
Bureau of Water Protection – Wastewater Management Program

Sanitary Sewer Overflow (SSO)/Bypass Notification Form

FOR DEP USE ONLY

Tax Identification Number

C. SSO Information (cont.)

Location: _____
(Description of discharge site or closest address)

5. Estimated SSO Volume at time of this Report: _____

   Method of Estimating Volume: _____

6. Cause of SSO Event:

   ☐ Rain Event ☐ Pump Station Failure ☐ Insufficient Capacity in System

   ☐ Treatment Unit failure

   ☐ Sewer System Blockage: ☐ Pipe Collapse ☐ Root Intrusion ☐ Grease Blockage

   ☐ Other: _____
   (Specify)

7. Corrective Actions Taken:

   _____

   _____

   _____

   _____

   Impact Area cleaned and/or disinfected: ☐ Yes ☐ No

   _____

   _____

   Corrective Actions Completed: ☐ Yes ☐ No

   _____

D. Comments/Attachments/Follow-up

I wish to provide (select all that apply):

☐ Attachment ☐ Additional comments below: ☐ No additional comments or attachments

Additional comments and planned actions:

_____

_____

_____

Massachusetts Department of Environmental Protection
Bureau of Water Protection – Wastewater Management Program

Sanitary Sewer Overflow (SSO)/Bypass Notification Form

FOR DEP USE ONLY

Tax Identification Number

E. Certification Statement

I certify under penalty of law that this document and all attachments were prepared under my direction or supervision in accordance with a system designed to assure that qualified personnel properly gather and evaluate the information submitted. Based on my inquiry of the person or persons who manage the system, or those persons directly responsible for gathering the information, the information submitted is, to the best of my knowledge and belief, true, accurate, and complete. I am aware that there are significant penalties for submitting false information, including the possibility of fine and imprisonment for knowing violations.

Signature of Authorized Representative

Date Signed

Please keep a copy of this report for your records. When submitting additional information, include the MassDEP Incident Number from this report.

MassDEP Regional Office and EPA Telephone and Fax Numbers:

Northeast Region	Phone: 978-694-3215	Fax: 978-694-3499
Southeast Region	Phone: 508-946-2750	Fax: 508-947-6557
Central Region	Phone: 508-792-7650	Fax: 508-792-7621
Western Region	Phone: 413-784-1100	Fax: 413-784-1149
EPA	Phone: 617-918-1510	
EPA for Southeast Region, David Turin	Phone: 617-918-1598	Fax: 617-918-0598
EPA for Northeast, Central and Western Regions, Douglas Koopman	Phone: 617-918-1747	Fax: 617-918-0747
DEP 24-hour emergency	Phone: 888-304-1133	

Town of Southampton IDDE Program

Appendix D

Outfall Inventory, Catchment Delineations, Preliminary Outfall Ranking

Town of Southampton MS4 Outfall and Interconnection Inventory, Initial Ranking, and Initial Catchment Delineations

TO: Randall Kemp, Highway Department Superintendent, Town of Southampton

FROM: Tracy J. Adamski, AICP, Tighe & Bond

DATE: June 27, 2019

Tighe & Bond has completed the **Town of Southampton's** initial outfall and interconnection inventory and ranking in accordance with Part 2.3.4.5 and 2.3.4.7 of the U.S. Environmental EPA's National Pollutant Discharge Elimination System (NPDES) General Permits for Stormwater Discharges from Small Municipal Separate Storm Sewer Systems (MS4s) in Massachusetts, effective July 1, 2018 (Small MS4 General Permit). The initial inventory and ranking determine the priority screening order for all outfalls and interconnections in accordance with Part 2.3.4.7.b of the Small MS4 General Permit and catchment investigations for evidence of illicit discharges and SSOs in accordance with Part 2.3.4.8 of the Small MS4 General Permit.

This memorandum and associated summary tables and map satisfy EPA's requirement to include initial catchment delineations on the Phase I system map (due within two years of the permit effective date) and to priority rank each outfall based on illicit discharge potential (due within one year of the permit effective date). The inventory and delineations will be updated as the Illicit Discharge Detection and Elimination (IDDE) Program is implemented and updates will be included in subsequent Annual Reports.

1. Outfall Inventory and Priority Ranking

Tighe & Bond followed EPA's ranking process outlined in Part 2.3.4.7.a of the Small MS4 General Permit for each of the known outfalls and interconnections in town. Based on the outfall ranking category definitions in Part 2.3.4.7.a.ii, outfalls were ranked into one of the four categories: Problem, High Priority, Low Priority, and Excluded outfalls. Descriptions of these categories can be found in Section 6 of the Town's IDDE Plan. At this time, there are no known interconnections. As of June 2019, the Town's stormwater GIS indicates that there are **13 outfalls** that fall inside the MS4 urbanized area and are regulated by the 2016 Small MS4 General Permit.

During the initial desktop screening, Tighe & Bond concluded that none of the known outfalls should be ranked as a Problem outfall because no known historic illicit connection or discharge problem areas exist within the Town. Additionally, none of the outfalls were classified as Excluded outfalls since all outfalls, at this time, have the *potential* for an illicit discharge. For this reason, each outfall was assigned either a Low or High Priority during the initial ranking.

The following criteria were used to classify the Town's MS4-regulated outfalls as High or Low Priority. Outfalls were classified as High Priority if they exhibited one or more of the determination factors described below. Outfalls that did not exhibit any of the determination factors were categorized as Low Priority. The attached Preliminary Outfall Inventory Map illustrates where these areas of concern are within Southampton's regulated area and in relation to each outfall.

Areas with Historic Septic System Failures

Town reports and records were reviewed for trends of general areas with a higher density of failures that might indicate poor subsurface conditions (such as high groundwater or poorly draining soils) that could lead to untreated wastewater being introduced into groundwater or nearby streams and water bodies. Individual failures were not assessed, since failures may occur anywhere due to lapses in the regularly required inspection and maintenance. There appears to be a high density of septic system failures in the Pequot Pond area, leading to ranking of 5 outfalls in this area as a high priority.

Proximity to Impaired Waters

All outfalls within 500 feet of an impaired waterbody listed as a Category 4A or Category 5 water in the Massachusetts 2014 Integrated List of Waters with a pollutant of concern associated with stormwater were considered high priority. Based on this criterion, 1 outfall is within 500 feet of Pequot Pond and 2 outfalls are within 500 feet of the Manhan River and therefore are considered High Priority.

Summary

Based on the screening procedure described in Section 1 of this memorandum, the Town of Southampton's initial outfall and interconnection inventory includes **8 High Priority outfalls** and **5 Low Priority outfalls**.

2. Initial Catchment Delineation

Initial catchment delineations and rankings were completed based on the Metropolitan Area Planning Council's GIS-Based Catchment Delineation and Ranking Methodology available through the Neponset Stormwater Partnership.[1] Slight modifications to MAPC's delineation process were made to specialize the process to Southampton. These modifications included burning in polygon water features at -2.0 meters, polyline water features at -1.0 meters, right-of-way polylines at -1.0 meters and only class 1-4 road centerlines at 0.5 meters. Catch basins were snapped at 15 feet instead of the default 5 feet. Tighe & Bond was only able to delineate **26 catch basin catchments** because the Town's stormwater GIS lacked connectivity through stormwater piping. Until the drain pipe is mapped there is no way to know exactly what areas are draining to each outfall and therefore the Town is unable to create preliminary outfall catchments. As the Town continues to update the stormwater mapping and connectivity during implementation of the IDDE Program, the catchments can be further refined.

Summary

Based on the screening procedure described in Section 2 of this memorandum, the Town of Southampton's initial outfall inventory includes **8 High Priority** and **5 Low Priority outfalls**. All 13 of the outfalls do not have a separate associated catchment area delineated as of the date of this memorandum and will need to be further refined as stormwater mapping is improved.

Attachments

Outfall and Interconnection Inventory and Initial Ranking Table

Preliminary Catch Basin Catchment Map

J:\S\S5005 Southampton\010 - MS4 Year 1 Compliance\Report_Evaluation\IDDE Plan\Appendix D - Drainage Map, OF Inventory, Catchment Delineations\1 - Southampton Outfall Prioritization Memo.docx

[1] MAPC. February 2015. *Neponset Outfall Catchment Analysis*. https://github.com/MAPC/stormwater-toolkit

Town of Southampton Preliminary Outfall Inventory

Outfall ID	Diameter (inches)	Material	Condition	Erosion	Receiving Water	Notes
1	30	Metal	Good	Little	Outside Receiving	Runs off road behind houses to a detention basin
2	30	Concrete	Good	Low	Manhan River	Takes all water from Pomeroy meadow st
3	12	Plastic	Good	None	Sawmill Brook	
4	12	Corrugated metal	Good	None	Outside Receiving	Direct discharge to drainage swale. Has appearance of small stream
5	12	Corrugated metal	Good	Little	Outside Receiving	Drain line from Dougan. Discharge into small stream or drain channel
6	24	Plastic	Good	None	Outside Receiving	Drainage into channels in conservation area
7	12	Metal	Good	Some	Outside Receiving	Drainage channel from road discharge
8	18	Corrugated metal	Some damage at bottom	Some	Outside Receiving	Road drainage
9	0				Outside Receiving	Buried outfall could not observe. Location clear from nearby catchbasin and drainage swale
10	18	Metal	Rot/ damage	Some	Outside Receiving	Catchbasin to drainage channel on side of road
11	24	Corrugated metal	Good	Little	Pequot Pond	Line from CB on road to Pond
12	0	Concrete	Good	None	Outside Receiving	Catchbasins connect to brook culvert below rd
13	0	Plastic	Good	None	Outside Receiving	CBs to retention basin in new subdivision

Town of Southampton Preliminary Outfall Ranking

Outfall ID	Preliminary Outfall Rank	Proximity to Impaired Waters	Proximity to Areas with Historic Septic System Failures	Receiving Waterbody
1	High		Yes	Outside Receiving
2	High	Yes		Manhan River
3	Low			Sawmill Brook
4	Low			Outside Receiving
5	High	Yes		Outside Receiving
6	Low			Outside Receiving
7	Low			Outside Receiving
8	Low			Outside Receiving
9	High		Yes	Outside Receiving
10	High		Yes	Outside Receiving
11	High	Yes		Pequot Pond
12	High		Yes	Outside Receiving
13	High		Yes	Outside Receiving

Preliminary Catch Basin Catchments

LEGEND

PreRanking
- High
- Low
- Catch Basin
- Catch Basin Catchment

Roads

Type
- Major Road - Collector
- Minor Street or Road
- Stream/Intermittent Stream
- Urban Area (2000 and 2010 Census)
- Public Surface Water Supply (PSWS)
- Water Bodies
- Inland Wetlands
- Town Boundary

Water Body Segments - Rivers

Category
- 2 - Attaining some uses; other uses not assessed
- 3 - No uses assessed
- 4A -Impaired - TMDL is completed
- 4C - Impairment not caused by a pollutant
- 5 - Impaired - TMDL required

Water Body Segments - Lakes, Estuaries

Category
- 2 - Attaining some uses; other uses not assessed
- 3 - No uses assessed
- 4A -Impaired - TMDL is completed
- 4C - Impairment not caused by a pollutant
- 5 - Impaired - TMDL required

LOCUS MAP



0 3,300
Feet

1:19,800

NOTES

1. Based on USGS Topo Map (1987)
2. MassGIS
3. Town of Southampton: Outfalls and Catch Basins

Illicit Discharge Detection and Elimination Plan
Southampton, Massachusetts

June 2019

Tighe&Bond
Engineers | Environmental Specialists

G:\GIS\MA\SouthamptonMA\MapDocs\PreliminaryCBCatchment_24x36_Southampton_New.mxd Date Saved: 6/26/2019 User: YQu

S-5005

Town of Southampton IDDE Program

Appendix E

Protocol for IDDE Program Responsibilities

TOWN OF SOUTHAMPTON
IDDE PROGRAM RESPONSIBILITIES PROTOCOL

This document establishes a written protocol that clearly identifies responsibilities with regard to eliminating illicit discharges, including:

1. Identification of a suspected illicit discharge to Southampton's municipal separate storm sewer system (MS4)
2. Contact information to report suspected illicit discharges
3. Responsibility for elimination of identified illicit discharges
4. Standard operating procedures (SOPs) for enforcement and elimination of the illicit connection or identified problem
5. Process for documentation and verification of removal of the connection or the discharge.

1. IDENTIFICATION OF A SUSPECTED ILLICIT DISCHARGE TO THE MS4

There are a variety of ways that an illicit discharge to the MS4 might be discovered and reported to the Town.

- **Residents and Businesses of Southampton.** Through the Town's public education and outreach efforts, residents and businesses of Southampton are becoming more aware that the municipal storm drain drains directly into Southampton's water bodies. The public may report illicit connections or illegal dumping to the Fire Department, Board of Health, Highway Department, or Conservation Commission.
- **Maintenance Field Crews.** Municipal staff and contractors that conduct Southampton's drainage and roadway operation and maintenance activities are some of the observers available for detection of illicit discharges and illegal dumping activities.
- **Inspectors.** Both municipal staff and private inspectors may conduct inspections of construction sites, buildings, and other operations and maintenance on public or private properties.
- **Personnel Conducting Outfall and Stream Monitoring**. Through the Town's outfall monitoring program, pollutant concentrations may indicate the presence of an illicit discharge. In this case, a follow up investigation may be necessary to identify the source of the contamination.

As part of the Town's public education and outreach and employee training programs, the Town should encourage people involved in these activities to report any signs of illegal dumping or a suspected illicit discharge. It is important that the information observed in the field is communicated to the appropriate staff for follow up and outreach.

2. CONTACT INFORMATION TO REPORT SUSPECTED ILLICIT DISCHARGES

The following contact information should be advertised on any educational materials regarding illicit discharges and illegal dumping, as well as on the Town website.

- **For Imminent Emergency Situations** where there is an immediate risk to public health and safety: **Call 911**
- For **Urgent Situations** where public health, safety, and/or the environment are at risk and there are possibly hazardous chemicals, tell your Foreman or call the Fire Department's non-emergency line at (413) 527-1700.

- For **Non-Emergency Situations**: tell your Foreman or call the Highway Department at (413) 527-3666.
- **When in doubt, call 911**.

3. RESPONSIBILITY FOR ELIMINATION OF IDENTIFIED ILLICIT DISCHARGES

This section defines the parties responsible for eliminating reported illicit discharges under three scenarios.

Imminent Emergency Situations

Take **immediate action** in the event of encountering one of the following situations:

- Individuals actively in the process of introducing possible illegal substances or materials into the MS4
- Presence of fumes or smoke emanating from the MS4
- Visible significant stream of a controlled chemical or petroleum product flowing in the storm drain system or in downstream waters
- Large chemical plume in stream or river downstream of a Town outfall
- Any condition that poses or could pose an immediate threat to property, human health or safety, or aquatic life.

If one of the above situations is encountered, take the following steps:

1. Ensure safety of municipal employees and/or the public by instructing the people to stay away from the area
2. **Call 911** to report active illegal dumping or potential fire or significant chemical incident that has the potential to be hazardous to public health or the environment.
3. Be prepared to provide the following information to the Fire Department or other Emergency Responders:
   - Where is the emergency or spill?
   - What is the emergency or what spilled?
   - How much spilled?
   - Who spilled the material?
   - Is anyone cleaning up the material?
   - Are there resource damages (such as dead fish or oily birds)?
   - Who is reporting the emergency and/or spill?
   - Your contact information
4. Take detailed notes and photos for subsequent investigation by the Town or other agencies.

911 will receive the call and dispatch the Fire and/or Police Department. Fire and Police may coordinate with other Town Departments and Boards such as the Highway Department, Board of Health, Planning Board, or Conservation Commission, as necessary.

Urgent Situations

Take **immediate action** in the event of encountering one of the following situations:

- Very strong chemical odor emanating from the MS4
- Suspicion of hazardous chemicals in the MS4
- Public health and safety or the environment may be urgently at risk.

If one of the above situations is encountered, take the following steps:


1. Tell your Foreman or call the Fire Department's non-emergency line and report the situation to the Officer in Charge.
2. Be prepared tell the Fire Department or other Emergency Responders what the situation is, where the illicit discharge is, and any other information about the situation. Take notes and photographs for subsequent investigation by the Town or other agencies.

The Fire Department will respond to the situation and follow its Emergency Response Procedures and its Spill Response Procedures, and may coordinate as necessary with other Town Boards and Departments. Records of illicit discharges should be forwarded to the Highway Department.

Non-Emergency Situations

If a non-emergency situation is encountered, notify your Foreman or call the Highway Department or the Fire Department's non-emergency line. The Fire Department or Highway Department will report the situation to the Board of Health and may coordinate with other applicable Town Departments and Boards such as the Planning Board, Board of Selectmen, or Conservation Commission.

Once the report is received, Town staff may follow the Flow Chart for Non-Emergency Corrective Actions presented below.

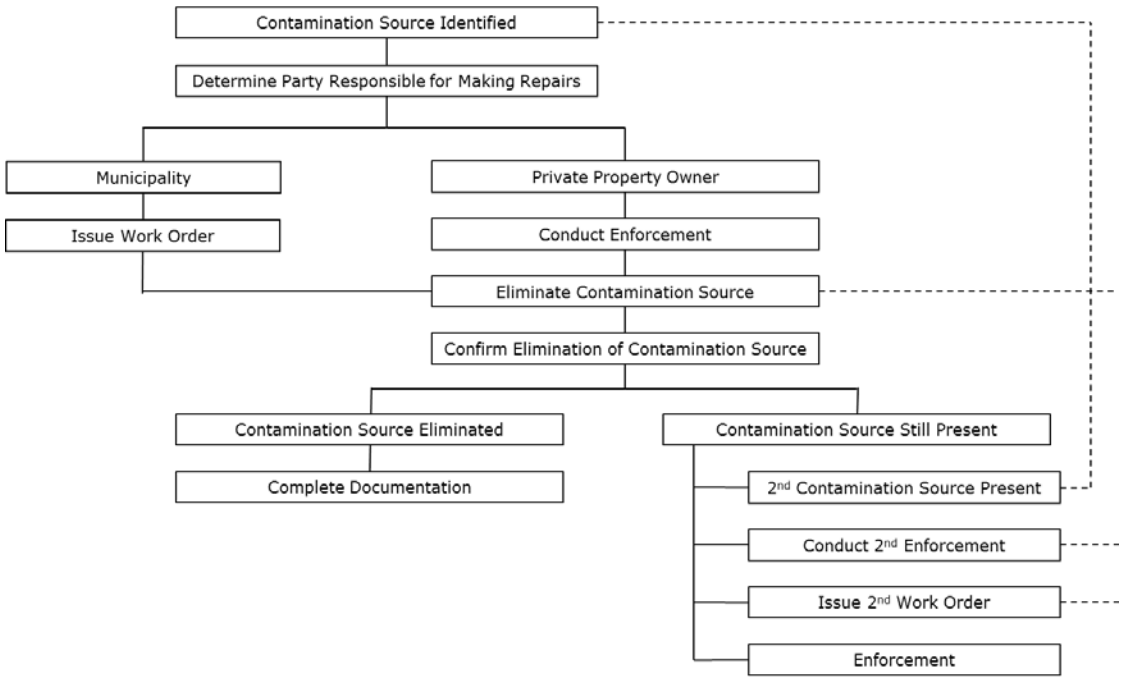

4. ILLICIT DISCHARGES ENFORCEMENT SOP

The following SOP has been developed from requirements of Article XXXV of the Town of Southampton General By-Laws (*Illicit Connections and Discharges to Municipal Storm Drain System By-law*).

When the Highway Department or an authorized agent of the Highway Department is notified of or discovers an illicit discharge, illicit connection, or obstruction of the municipal drain system that is the responsibility of an entity other than the Town (i.e., located on or emanating from non-municipally-owned property), it should use the following SOP, with adjustments as appropriate for the specific circumstances of each enforcement action. For simplicity, this SOP assumes that the property owner is the violator; make the necessary adjustments if they are different people or entities.

1. Start a file (hard copy or electronic) in which all relevant information regarding the enforcement action will be maintained. Log all communications with the property owner.
2. Compile existing information regarding the violation, such as:
    - Location and apparent source of the discharge
    - Description of the discharge
    - Date and method of discovery
    - Observations made by Town staff or contractors (when, where, and by whom)
    - Property address, and property owner
    - Log of physical evidence (e.g., photos, samples, etc.).
3. Determine whether the matter should be referred to the Board of Health or handled by the Highway Department or an authorized agent of the Highway Department. If the latter, continue to follow the subsequent steps below.
4. Contact the property owner in person or by telephone to discuss the situation and attempt to get voluntary compliance. If the property owner agrees to remedy the situation, follow up with a letter memorializing the conversation and noting that failure to address the violation will result in enforcement action.
5. If the property owner cannot be contacted, send a "Notice of Violation" letter detailing the apparent violation and asking the property owner to contact the Highway Department (or appropriate Board of Health staff) to discuss addressing the violation.
6. If entry onto private property is necessary to gather additional information, attempt to get consent from the property owner. If no consent is obtained, consult Town Counsel for assistance in obtaining an administrative warrant. <u>Except in a true emergency, do not enter onto private property without consent or a warrant</u>.
7. If voluntary compliance is not obtained, issue an Order under the *Illicit Connections and Discharges to Municipal Storm Drain System By-law* (Article XXXV of the Town's General By-laws) Section 9 (after review of the Order by Town Counsel, if possible).
    a. The Order shall include:
        - The name and address of the alleged violator
        - The address at which the violation is occurring or has occurred

- A statement specifying the nature of the violation
- A description of the actions needed to resolve the violation and come into compliance
- The deadline within which such actions must be completed
- A statement that, if the violator fails to come into compliance by the specified deadline, the Town may do the work necessary to resolve the violation and expenses thereof shall be charged to the violator.

b. The Order may require, without limitation:

- Elimination of illicit connections or discharges to the storm drain system
- Performance of monitoring, analyses and reporting
- That unlawful discharges, practices, or operations shall cease and desist
- Remediation of contamination caused by the illicit connection or discharge

c. The Order should note the following appeal procedure specified in the By-law: further relief shall be to a court of competent jurisdiction.

8. If the Order is not complied with, consult with Town Counsel to determine next steps, which may include one or more of the following: a letter from Town Counsel stating the possibility of court action or removal of the connection by the Town; the filing of a civil or criminal complaint; and direct action by the Town to remedy the violation.

9. Pursuant to Section 9 of the By-law, if the Town of Southampton undertakes work to correct or mitigate any violation of this Bylaw, the Town of Southampton shall (within thirty (30) days after completing the work) notify the violator and the owner(s) of the property (if different) in writing of the costs incurred by the Town, including administrative costs, associated with that work.

   The violator and the property owner(s) shall be jointly and severally liable to pay the Town those costs within thirty (30) days of the receipt of that notice. The violator and/or the property owner(s) (if different) may file a written protest objecting to the amount or basis of costs with the Highway Department within thirty (30) days of receipt of the notice. If the amount due is not received by the Town by the expiration of the time in which to file such a protest, or within thirty (30) after the final decision of the Highway Department or (if appealed to court) a court of competent jurisdiction resolving that protest, the costs shall be a special assessment against the property and shall constitute a lien on the property pursuant to G.L. c. 40, § 58. Interest shall accrue on any unpaid costs at the statutory rate, as provided in G.L. c. 59, § 57 after the thirty-first (31st) day at which the costs first became due.

10. All hard copy written correspondence to the property owner should be sent both by first class mail and certified mail with return receipt requested. Certified mail provides proof of mailing; first class mail is a backup to ensure that the correspondence is received even if the property owner refuses the certified mail delivery. All such correspondence should be copied to the Board of Health, Town Administrator, and Town Counsel.

11. Consult Town Counsel if civil or criminal court action is required.

5. APPROPRIATE METHODS FOR ELIMINATION OF THE ILLICIT DISCHARGE

The following table includes appropriate methods for elimination of the illicit connection or identified problem based on the type of illicit discharge.

Table 1
Appropriate Methods for Elimination of the Illicit Discharge

Type of Discharge	Source	Elimination Actions by Town
Sewage	Pipe break within right of way	Repair
	Commercial or Industrial Direct Connection	Enforcement
	Residential Direct Connection	Enforcement
	Infrequent/transient discharge (e.g., RV dumping)	Enforcement; Spill Response
	Septic	Enforcement; Incentive or Aid
	Pet Waste	Warning; Education; Enforcement
Wash Water	Commercial or Industrial Direct Connection	Enforcement
	Residential Direct Connection	Enforcement
	Commercial Car Wash	Enforcement
	Household maintenance related activities	Warning and Education
Liquid Wastes	Professional oil change / car maintenance	Enforcement; Spill Response
	Heating oil / solvent dumping	Enforcement; Spill Response
	Homeowner oil change, other liquid waste disposal	Education; Enforcement
	Spill (trucking)	Spill Response
	Other industrial wastes	Spill Response
Solid Waste or Obstructions	Trash or garbage	Enforcement
	Erosion from Construction	Enforcement
	Erosion from Landscaping (e.g., mulch)	Warning; Education; Enforcement

6. PROCESS FOR DOCUMENTATION AND VERIFICATION OF REMOVAL OF THE CONNECTION OR DISCHARGE

Verification of removal of the connection must include water quality sampling for sanitary wastewater and may include visual inspection, dye-testing, CCTV inspections, or damming techniques, as described in Section 2.3.4.5.c of the 2016 Small MS4 General Permit.

In accordance with the IDDE Plan and the 2016 Small MS4 General Permit, documentation will be kept in Appendix H of the IDDE Plan or at the Highway Department and will include, at a minimum:

- Discharge and source location
- Discharge description
- Date and method of discovery
- Date of elimination, repair or enforcement action or planned corrective measures
- Schedule for completing the illicit discharge removal
- Date and method to confirm removal
- Estimate of flow volume removed

Town of Southampton IDDE Program

Appendix F

Written Procedures and Forms

OUTFALL RECONNAISSANCE INVENTORY/SAMPLE COLLECTION FIELD SHEET

Section 1: Background Data

SUBWATERSHED:	Outfall ID:	**LOCATION:**
Today's date:	Time (Military):	
INVESTIGATORS:		
TEMPERATURE (°F):	**RAINFALL (IN.): LAST 72 HOURS:**	**LAST 24 HOURS:**
Photo #s and short description:		

Land Use in Drainage Area (Check all that apply):

- ☐ Industrial (Known Industries):_____)
- ☐ Residential
- ☐ Commercial/Institutional
- ☐ Open Space – Field
- ☐ Open Space – Wooded
- Other: _____

Notes (e.g., origin of outfall, if known):

Section 2: Outfall Description

MATERIAL	SHAPE		DIMENSIONS (IN.)	SUBMERGED
☐ RCP ☐ CMP ☐ PVC ☐ HDPE ☐ DI/CI ☐ Clay ☐ Other: _____	☐ Circular ☐ Elliptical ☐ Box ☐ Other: _____	☐ Single ☐ Double ☐ Triple ☐ Other: _____	Diameter/Dimensions: _____ **SLOPE (DEGREES)** ☐ Flat ☐ Moderate ☐ Steep	In Water: ☐ No ☐ Partially ☐ Fully With Sediment: ☐ No ☐ Partially ☐ Fully

PIPE CONDITION	☐ Good ☐ Cracked ☐ Clogged with Debris ☐ Crushed ☐ Deteriorated (concrete) ☐ Corroded (metal) ☐ Other _____		
OUTLET STRUCTURE	☐ Headwall ☐ Riprap ☐ Flared End ☐ No Outfall Protection ☐ Other _____		
In-Stream *(applicable when collecting samples)*	☐ Yes ☐ No	**Maintenance/Repair Needed?**	☐ **No** ☐ **Yes** *(See Section 8 for more description)*
Flow Present?	☐ Yes ☐ No ***If No, Skip to Section 5***		
Flow Description	☐ Trickle ☐ Moderate ☐ Substantial **(If present)**		

Section 3: Quantitative Characterization

FIELD DATA FOR FLOWING OUTFALLS			
PARAMETER (Threshold Level)	**RESULT**	**UNIT**	**EQUIPMENT**
TEMPERATURE (>83 ºF)		°F	YSI Meter or Thermometer
CONDUCTIVITY (> 2,000 UMHOS/cm)		umhos/cm	YSI Meter
SALINITY (> 0.5 PPT)		ppt	YSI Meter
DISSOLVED OXYGEN (< 5.0 mg/L)		mg/l	YSI Meter
AMMONIA (≥ 0.5 mg/L)		mg/l	Test Strips
CHLORINE (> 0.02 mg/L)		mg/l	Hach Pocket Colorimeter II

OUTFALL RECONNAISSANCE INVENTORY/ SAMPLE COLLECTION FIELD SHEET

Section 4: Physical Indicators for Flowing Outfalls Only

Are Any Physical Indicators Present in the flow? ☐ Yes ☐ No *(If No, Skip to Section 5)*

INDICATOR	CHECK if Present	DESCRIPTION	RELATIVE SEVERITY INDEX (1-3)		
ODOR	☐	☐Sewage ☐Rancid/sour ☐Petroleum/gas ☐Sulfide ☐Other:	☐1 – Faint	☐2 – Easily detected	☐3 – Noticeable from a distance
COLOR	☐	☐Clear ☐Brown ☐Gray ☐Yellow ☐Green ☐Orange ☐Red ☐Other:	☐1 – Faint colors in sample bottle	☐2 – Clearly visible in sample bottle	☐3 – Clearly visible in outfall flow
TURBIDITY	☐	See severity	☐1 – Slight cloudiness	☐2 – Cloudy	☐3 – Opaque
FLOATABLES - DOES NOT INCLUDE TRASH!!	☐	☐Sewage (Toilet Paper, etc.) ☐Suds ☐Petroleum (oil sheen) ☐Other:	☐1 – Few/slight; origin not obvious	☐2 – Some; indications of origin (e.g., possible suds or oil sheen)	☐3 - Some; origin clear (e.g., obvious oil sheen, suds, or floating sanitary materials)

Section 5: Physical Indicators for Both Flowing and Non-Flowing Outfalls

Are physical indicators that are not related to flow present? ☐ Yes ☐ No *(If No, Skip to Section 6)*

INDICATOR	CHECK if Present	DESCRIPTION	COMMENTS
DEPOSITS/STAINS	☐	☐None ☐Grease/Oil ☐Paper/Trash ☐Foam ☐Heavy sedimentation deposits ☐Other _____	
SURROUNDING VEGETATION	☐	☐Little or No Distress ☐Moderate Distress ☐High Distress	
ABNORMAL VEGETATION IN OUTFALL	☐	☐Excessive ☐Inhibited	
ERODIBILITY	☐	☐Little or No Erosion ☐Small Areas of Erosion ☐Many Eroded Areas	
POOR POOL QUALITY	☐	☐Odors ☐Colors ☐Floatables ☐Oil Sheen ☐Suds ☐Excessive Algae ☐Other:	
PIPE BENTHIC GROWTH	☐	☐Brown ☐Orange ☐Green ☐Other:	

Section 6: OVERALL OUTFALL CHARACTERIZATION AS AN ILLICIT DISCHARGE

☐ Unlikely ☐ Potential (presence of two or more indicators) ☐ Suspect (one or more indicators with a severity of 3) ☐ Obvious

Section 7: Data Collection

1.	**SAMPLE FOR THE LAB**?	☐ Surfactants	☐ Ammonia	☐ E. Coli	☐ Fecal Coliform	☐ Total Phosphorus
		☐ BOD_5	☐ None			
2.	If yes, collected from:		☐ Flow	☐ Pool		
3.	Intermittent flow trap recommended?	☐	☐ Yes	☐	☐ No	

Section 8: Any Non-Illicit Discharge Concerns (e.g., trash or needed infrastructure repairs)? _____

The following document establishes procedures for sample collection, use of field kits, storage and conveyance of samples, and field data collection and storage requirements for dry weather sampling of outfalls in the Town of Southampton, MA in accordance with Section 2.3.4.7.b. of the EPA NPDES General Permits for Stormwater Discharges from Small Municipal Separate Storm Sewer Systems (MS4s) in Massachusetts (General Permit).

1) Review supplies of sampling bottles and test kits on a weekly basis and order as necessary for field sampling activities.

2) Notify the Town of Southampton of sampling schedule prior to going into the field:
    a. Highway Department: 413-527-3666
    b. Police Department 413-527-1120

3) Observe the physical attributes of each outfall or sampling location.

4) If dry weather flow is present, note flow volume, odor, and all other characteristics listed on the data collection form. If using an iPad, fill in form fields or drop-down menus as needed.
    a. In the event that the flow is too slow to sample, place a sandbag upstream of the outfall to capture flow and return to the site in 24 hours to obtain a sample.
    b. In the event that the outfall is submerged in the receiving water, record this information on the data sheet for the outfall and do not take a sample. An alternate sampling location at an upstream manhole should be located.

5) Take a photograph of the outfall with an iPad or camera. If possible, hold a piece of paper or a white board with the unique identifier written on it in the photograph. If using a GIS collection form, ensure the photograph is collected with the correct outfall identifier.

6) Sample storm drain outfalls as close to the outfall opening as possible, wearing a fresh pair of disposable gloves.

7) **Test Kits**. Using a sterile and pre-cleaned sampling bottle, collect the surface water with care to not disturb sediment materials or collect surface debris/scum as best possible. Use sampling pole if needed to safely reach the outfall. The collected water will be poured into the chlorine sample cell. Follow the manufacturer instructions for all test kit procedures. All waste from the field test kits should be retained and disposed of according to manufacturer instructions.

8) **Meters**. A properly calibrated meter should be used to record the following parameters directly from the stream or outfall:
    a. Conductivity
    b. Salinity
    c. Temperature
    d. Dissolved oxygen (for Pequot Pond watershed only)

When flow volume or depth is insufficient to immerse the meter probe, a clean sample bottle may be used to collect a sufficient volume of water to immerse the probe. In such instances, meter readings should be taken immediately.

9) **Threshold Levels**. In situ readings will be compared to field thresholds as follows:

Parameter	Threshold Level	Source
Ammonia	≥ 0.5 mg/L	EPA New England Bacterial Source Tracking Protocol
Chlorine	≥ 0.02 mg/L	EPA 2016 General Permit
Conductivity	> 2,000 uS/cm	Center for Watershed Protection
Salinity	> 0.5 ppt Rivers	EPA Voluntary Estuary Monitoring Manual
Surfactants	≥ 0.25 mg/L	EPA New England Bacterial Source Tracking Protocol
Temperature (°F)	> 83 °F	314 CMR 4.00 for Class B Warm Water
Dissolved Oxygen (DO)	< 5.0 mg/L	314 CMR 4.00 for Class B Warm Water

10) **Water quality samples** will be taken for laboratory analysis according to the following table. Each bottle will be marked with time, date, and outfall identifier, and parameter to be analyzed.

All Flowing Outfalls	Impaired Waterbodies[1]	EPA Approved Method for Analysis
Collect E. coli samples first, in a separate sterile sample bottle.	**Manhan River (MA34-11)** *E. coli*[2]	*E. coli: 1603 (preferred); 1103.1; Colilert® 12 16; Colilert-18® 12 15 16; mColiBlue-24®17*
	Pequot Pond (MA32055) Phosphorus (Total) *Dissolved Oxygen*	Phosphorus (Total): 365.1;365.2; 365.3; SM 4500-P-E *Dissolved Oxygen: 360.1/360.2*
	All outfalls – Long Island Sound TMDL Nitrogen (Total)	Nitrogen (Total): 351.1/351.2 + 353.2

Notes:

[1] Table is based on the most recent approved Massachusetts Integrated List of Waters (2014), and will need to be updated when Massachusetts Integrated Lists of Waters are finalized.

[z] Constituents that are in *blue italics* will already be analyzed in-situ or as part of the 2016 Small MS4 General Permit sampling requirements, and do not require additional lab analysis.

Results should be recorded, custody forms completed, and samples placed in a cooler on ice. If using an iPad, fill in all form fields for sampling data, check parameter analysis box if a threshold was exceeded, and check outfall completed box when done. **Make note of the first bacteria sample time for determining the hold limit until lab analysis.**

Be sure to upload all data entry before leaving the site. If there is any doubt whether data was captured, duplicate information on paper forms.

Upon completion of sampling and return to the laboratory, all samples will be turned over to the appropriate sample custodian(s) and accompanied by an appropriate Chain-of-Custody ("COC") form.

11) Equipment / Items Needed

Field Equipment	Paperwork	Personal Gear
❑ Sample bottles (from lab with holding time and storage requirements)	❑ Signed Site Safety Plan	❑ Waders (or other appropriate footwear)
❑ Extra sample bottles in case of contamination, cracking, or loss	❑ Chain of Custody form filled out	❑ Insect repellant
❑ Sampling Pole	❑ Bottle Labels in Ziploc Bag	❑ Sunscreen
❑ Cooler with ice	❑ Field sheets	❑ Steel-toed boots (if opening manholes)
❑ Carry Caddy	❑ CWP Chapter 11	❑ Safety goggles
❑ Digital Camera or iPad	❑ Field maps	❑ Light colored long sleeve shirts and pants on-site
❑ Cell Phone or hand-held radio	❑ Sampling Plan & Locations	❑ Reflective safety vest
❑ First aid kit		❑ Business cards
❑ Flashlight or head lamp		
❑ Nitrile gloves		
❑ Tape measure		
❑ Water quality meter(s)		
❑ Chlorine Test Kit – use kits listed in EPA Bacteria Source Protocol 2012 Draft		
❑ 1 liter bottle		
❑ Watch with a second hand		
❑ Duct tape		
❑ Sharpies		
❑ Paper Towels		
❑ Glass Containers (3) for (1) surfactant kit liquid waste, (2) chloride kit liquid waste, and (3) surfactant kit glass ampules. All disposed of as hazardous waste.		
❑ Trash bag for gloves, etc.		
❑ White board/paper for unique outfall ID for photograph		

Chapter 11: The Outfall Reconnaissance Inventory

This chapter describes a simple field assessment known as the Outfall Reconnaissance Inventory (ORI). The ORI is designed to fix the geospatial location and record basic characteristics of individual storm drain outfalls, evaluate suspect outfalls, and assess the severity of illicit discharge problems in a community. Field crews should walk all natural and man-made streams channels with perennial and intermittent flow, even if they do not appear on available maps (Figure 19). The goal is to complete the ORI on every stream mile in the MS4 within the first permit cycle, starting with priority subwatersheds identified during the desktop analysis. The results of the ORI are then used to help guide future outfall monitoring and discharge prevention efforts.

11.1 Getting Started

The ORI requires modest mapping, field equipment, staffing and training resources. A complete list of the required and optional resources needed to perform an ORI is presented in Table 30. The ORI can be combined with other stream assessment tools, and may be supplemented by simple indicator monitoring. Ideally, a Phase II community should plan on surveying its entire drainage network at least once over the course of each five-year permit cycle. Experience suggests that it may take up to three stream walks to identify all outfalls.



Figure 19: Walk all streams and constructed open channels

Best Times to Start

Timing is important when scheduling ORI field work. In most regions of the country, spring and fall are the best seasons to perform the ORI. Other seasons typically have challenges such as over-grown vegetation or high groundwater that mask illicit discharges, or make ORI data hard to interpret[9].

Prolonged dry periods during the non-growing season with low groundwater levels are optimal conditions for performing an ORI. Table 31 summarizes some of the regional factors to consider when scheduling ORI surveys in your community. Daily weather patterns also determine whether ORI field work should proceed. In general, ORI field work should be conducted at least 48 hours after the last runoff-producing rain event.

Field Maps

The field maps needed for the ORI are normally generated during the desktop assessment phase of the IDDE program described in Chapter 5. This section

[9] Upon initial program start-up, the ORI should be conducted during periods of low groundwater to more easily identify likely illicit discharges. However, it should be noted that high water tables can increase sewage contamination in storm drain networks due to infiltration and inflow interactions. Therefore, in certain situations, seasonal ORI surveys may be useful at identifying these types of discharges. Diagnosis of this source of contamination, however, can be challenging.

Table 30: Resources Needed to Conduct the ORI		
Need Area	**Minimum Needed**	**Optional but Helpful**
Mapping	• Roads • Streams	• Known problem areas • Major land uses • Outfalls • Specific industries • Storm drain network • SIC-coded buildings • Septics
Field Equipment	• 5 one-liter sample bottles • Backpack • Camera (preferably digital) • Cell phones or hand-held radios • Clip boards and pencils • Field sheets • First aid kit • Flash light or head lamp • GPS unit • Spray paint (or other marker) • Surgical gloves • Tape measure • Temperature probe • Waders (snake proof where necessary) • Watch with a second hand	• Portable Spectrophotometer and reagents (can be shared among crews) • Insect repellant • Machete/clippers • Sanitary wipes or biodegradable soap • Wide-mouth container to measure flow • Test strips or probes (e.g., pH and ammonia)
Staff	• Basic training on field methodology • Minimum two staff per crew	• Ability to track discharges up the drainage system • Knowledge of drainage area, to identify probable sources. • Knowledge of basic chemistry and biology

Table 31: Preferred Climate/Weather Considerations for Conducting the ORI		
Preferred Condition	**Reason**	**Notes/Regional Factors**
Low groundwater (e.g., very few flowing outfalls)	High groundwater can confound results	In cold regions, do not conduct the ORI in the early spring, when the ground is saturated from snowmelt.
No runoff-producing rainfall within 48 hours	Reduces the confounding influence of storm water	The specific time frame may vary depending on the drainage system.
Dry Season	Allows for more days of field work	Applies in regions of the country with a “wet/ dry seasonal pattern.” This pattern is most pronounced in states bordering or slightly interior to the Gulf of Mexico or the Pacific Ocean.
Leaf Off	Dense vegetation makes finding outfalls difficult	Dense vegetation is most problematic in the southeastern United States. This criterion is helpful but not required.

provides guidance on the basic requirements for good field maps. First, ORI field maps do not need to be fancy. The scale and level of mapping detail will vary based on preferences and navigational skills of field crews. At a minimum, maps should have labeled streets and hydrologic features (USGS blue line streams, wetlands, and lakes), so field crews can orient themselves and record their findings spatially.

Field maps should delineate the contributing drainage area to major outfalls, but only if they are readily available. Urban landmarks such as land use, property boundaries, and storm drain infrastructure are also quite useful in the field. ORI field maps should be used to check the accuracy and quality of pre-existing mapping information, such as the location of outfalls and stream origins.

Basic street maps offer the advantage of simplicity, availability, and well-labeled road networks and urban landmarks. Supplemental maps such as a 1": 2000' scale USGS Quad sheet or finer scale aerial photograph are also recommended for the field. USGS Quad sheets are readily available and display major transportation networks and landmarks, "blue line" streams, wetlands, and topography. Quad maps may be adequate for less developed subwatersheds, but are not always accurate in more urban subwatersheds.

Recent aerial photographs may provide the best opportunity to navigate the subwatershed and assess existing land cover. Aerial photos, however, may lack topography and road names, can be costly, and are hard to record field notes on due to their darkness. GIS-ready aerial photos and USGS Quad sheets can be downloaded from the internet or obtained from local planning, parks, or public works agencies.

Field Sheets

ORI field sheets are used to record descriptive and quantitative information about each outfall inventoried in the field. Data from the field sheets represent the building blocks of an outfall tracking system allowing program managers to improve IDDE monitoring and management. A copy of the ORI field sheet is provided in Appendix D, and is also available as a Microsoft Word™ document. Program managers should modify the field sheet to meet the specific needs and unique conditions in their community.

Field crews should also carry an authorization letter and a list of emergency phone numbers to report any emergency leaks, spills, obvious illicit discharges or other water quality problems to the appropriate local authorities directly from the field. Local law enforcement agencies may also need to be made aware of the field work. Figure 20 shows an example of a water pollution emergency contact list developed by Montgomery County, MD.

Equipment

Basic field equipment needed for the ORI includes waders, a measuring tape, watch, camera, GPS unit, and surgical gloves (see Table 30). GPS units and digital cameras are usually the most expensive equipment items; however, some local agencies may already have them for other applications. Adequate ranging, water-resistant, downloadable GPS units can be purchased for less than $150. Digital cameras are preferred and can cost between $200 and $400, however, conventional or disposable cameras can also work, as long as they have flashes. Hand-held data recorders and customized software can be used to record text, photos, and GPS coordinates electronically in the field. While

these technologies can eliminate field sheets and data entry procedures, they can be quite expensive. Field crews should always carry basic safety items, such as cell phones, surgical gloves, and first aid kits.

Staffing

The ORI requires at least a two-person crew, for safety and logistics. Three person crews provide greater safety and flexibility, which helps divide tasks, allows one person to assess adjacent land uses, and facilitates tracing outfalls to their source. All crew members should be trained on how to complete the ORI and should have a basic understanding of illicit discharges and their water quality impact. ORI crews can be staffed by trained volunteers, watershed groups and college interns. Experienced crews can normally expect to cover two to three stream miles per day, depending on stream access and outfall density.

11.2 Desktop Analysis to Support the ORI

Two tasks need to be done in the office before heading out to the field. The major ORI preparation tasks include estimating the total stream and channel mileage in the subwatershed and generating field maps. The total mileage helps program managers scope out how long the ORI will take and how much it will cost. As discussed before, field maps are an indispensable navigational aid for field crews working in the subwatershed.

Delineating Survey Reaches

ORI field maps should contain a preliminary delineation of **survey reaches**. The stream network within your subwatershed should be delineated into discrete segments of relatively uniform character. Delineating survey reaches provides good stopping and starting points for field crews, which

WATER POLLUTION PHONE NUMBERS TO CALL WHEN A WATER QUALITY PROBLEM IS OBSERVED or TO OBTAIN FURTHER INFORMATION ABOUT WATER QUALITY ISSUES
Spring 2001

COUNTY AGENCIES

DEP: Department of Environmental Protection
DEPC: Division of Environmental Policy & Compliance
WMD: Watershed Management Division

DPS: Department of Permitting Services
LDS: Land Development Services
SWM: Stormwater Management
WS: Wells & Septic

INTER-COUNTY AGENCIES

MNCPPC: Maryland-National Capital Park & Planning Commission
WSSC: Washington Suburban Sanitary Commission
DHCD: Department of Housing & Community Development
DPWT: Department of Public Works & Transportation

PROBLEM/QUESTION	AGENCY & TELEPHONE NUMBER
ILLEGAL DUMPING HOTLINE	**DEPC: 240-777-7700** Daytime hours ←
	→ Nighttime hours **240/777-DUMP (3867) or 240-777-7788**
Blocked storm drain, inlet or pipe or erosion from public storm drain	DPWT: 240/777-ROAD (7623) Highway Maintenance)
Discolored public drinking water, odor to drinking water	301/206-4002
Erosion, flooding, drainage problems between private properties	DHCD: 240/777-3600 (Code Enforcement)
Erosion - stream banks on park land	MNCPPC: 301/495-2535
Fire & Rescue Services (emergencies: 911)	(Non-Emergencies): 240/777-0744
Recycling Programs/Special pick up services	DPWT: 240/777-6400 or 6466
Sanitary sewer problems	WSSC: 301/206-4002
Sediment (mud) from construction site entering streams	LDS: 240/777-6366
Septic Leaks/ Septic Tanks	WS: 240/777-6300
Stormwater Management, pond safety and maintenance	DEPC: 240/777-7744
Stormwater Management and Sediment Control Plan Review issues	SWM: 240/777-6320
Stream Clean-ups	WMD: 240/777-7712
Swimming Pool Discharges	DEPC: 240/777-7770
Trash and debris in parks and streams	MNCPPC: 301/495-2535
Water main break	WSSC: 301/206-4002
Water pollution	DEPC: 240/777-7770
(discharging, dumping, chemical spills into streams or storm drains)	LDS: 240/777-6260
Water quality monitoring programs for schools (Stream Teams)	WMD: 240/777-7714
Wells and Well Inspections	WS: 240/777-6300

askDEP.com

Figure 20: Example of a comprehensive emergency contact list for Montgomery County, MD

is useful from a data management and logistics standpoint. Each survey reach should have its own unique identifying number to facilitate ORI data analysis and interpretation. Figure 21 illustrates some tips for delineating survey reaches, and additional guidance is offered below:

- Survey reaches should be established above the confluence of streams and between road crossings that serve as a convenient access point.
- Survey reaches should be defined at the transition between major changes in land use in the stream corridor (e.g. forested land to commercial area).
- Survey reaches should generally be limited to a quarter mile or less in length. Survey reaches in lightly developed subwatersheds can be longer than those in more developed subwatersheds, particularly if uniform stream corridor conditions are expected throughout the survey reach.
- Access through private or public property should be considered when delineating survey reaches as permission may be required.

It should be noted that initial field maps are not always accurate, and changes may need to be made in the field to adjust survey reaches to account for conditions such as underground streams, missing streams or long culverts. Nevertheless, upfront time invested in delineating survey reaches makes it easier for field crews to perform the ORI.

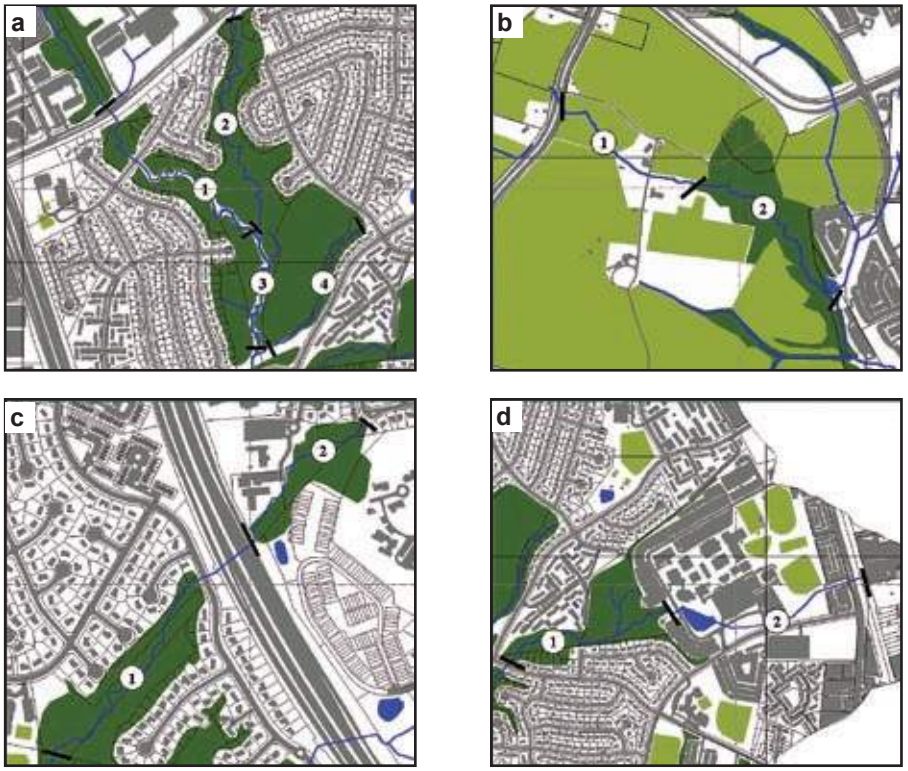


Figure 21: Various physical factors control how survey reaches are delineated. (a) Survey reaches based on the confluence of stream tributaries. (b) A long tributary split into ¼ mile survey reaches. (c) Based on a major road crossing (include the culvert in the downstream reach). (d) Based on significant changes in land use (significant changes in stream features often occur at road crossings, and these crossings often define the breakpoints between survey reaches).

11.3 Completing the ORI

Field crews conduct an ORI by walking all streams and channels to find outfalls, record their location spatially with a GPS unit and physically mark them with spray paint or other permanent marker. Crews also photograph each outfall and characterize its dimensions, shape, and component material, and record observations on basic sensory and physical indicators. If dry weather flow occurs at the outfall, additional flow and water quality data are collected. Field crews may also use field probes or test strips to measure indicators such as temperature, pH, and ammonia at flowing outfalls.

The ORI field sheet is divided into eight sections that address both flowing and non-flowing outfalls (Appendix D). Guidance on completing each section of the ORI field sheet is presented below.

Outfalls to Survey

The ORI applies to **all** outfalls encountered during the stream walk, regardless of diameter, with a few exceptions noted in Table 32. Common outfall conditions seen in communities are illustrated in Figure 22 As a rule, crews should only omit an outfall if they can definitively conclude it has no potential to contribute to a transitory illicit discharge. While EPA's Phase I guidance only targeted major outfalls (diameter of 36 inches or greater), documenting all outfalls is recommended, since smaller pipes make up the majority of all outfalls and frequently have illicit discharges (Pitt *et al.*, 1993 and Lalor, 1994). A separate ORI field sheet should be completed for each outfall.

Table 32: Outfalls to Include in the Screening

Outfalls to Record	Outfalls to Skip
• Both large and small diameter pipes that appear to be part of the storm drain infrastructure • Outfalls that appear to be piped headwater streams • Field connections to culverts • Submerged or partially submerged outfalls • Outfalls that are blocked with debris or sediment deposits • Pipes that appear to be outfalls from storm water treatment practices • Small diameter ductile iron pipes • Pipes that appear to only drain roof downspouts but that are subsurface, preventing definitive confirmation	• Drop inlets from roads in culverts (unless evidence of illegal dumping, dumpster leaks, etc.) • Cross-drainage culverts in transportation right-of-way (i.e., can see daylight at other end) • Weep holes • Flexible HDPE pipes that are known to serve as slope drains • Pipes that are clearly connected to roof downspouts via above-ground connections

 Ductile iron round pipe	 4-6” HDPE; Check if roof leader connection (legal)	 Field connection to inside of culvert; Always mark and record.
 Small diameter (<2”) HDPE; Often a sump pump (legal), or may be used to discharge laundry water (illicit).	 Elliptical RCP; Measure both horizontal and vertical diameters.	 Double RCP round pipes; Mark as separate outfalls unless known to connect immediately up-pipe
 Culvert (can see to other side); Don’t mark as an outfall	 Open channel “chute” from commercial parking lot; Very unlikely illicit discharge. Mark, but do not return to sample (unless there is an obvious problem).	 Small diameter PVC pipe; Mark, and look up-pipe to find the origin.
 CMP outfall; Crews should also note upstream sewer crossing.	 Box shaped outfall	 CMP round pipe with two weep holes at bridge crossing. (Don’t mark weep holes)

Figure 22: Typical Outfall Types Found in the Field

Obvious Discharges

Field crews may occasionally encounter an obvious illicit discharge of sewage or other pollutants, typified by high turbidity, odors, floatables and unusual colors. When obvious discharges are encountered, field crews should STOP the ORI survey, track down the source of the discharge and immediately contact the appropriate water pollution agency for enforcement. Crews should photo-document the discharge, estimate its flow volume and collect a sample for water quality analysis (if this can be done safely). All three kinds of evidence are extremely helpful to support subsequent enforcement. Chapter 13 provides details on techniques to track down individual discharges.

11.4 ORI Section 1 - Background Data

The first section of the ORI field sheet is used to record basic data about the survey, including time of day, GPS coordinates for the outfall, field crew members, and current and past weather conditions (Figure 23). Much of the information in this section is self-explanatory, and is used to create an accurate record of when, where, and under what conditions ORI data were collected.

Every outfall should be photographed and marked by directly writing a unique identifying number on each outfall that serves as its subwatershed "address" (Figure 24). Crews can use spray paint or another temporary marker to mark outfalls, but may decide to replace temporary markings with permanent ones if the ORI is repeated later. Markings help crews confirm outfall locations during future investigations, and gives citizens a better way to report the location of spills or discharges when calling a water pollution hotline. Crews should mark the spatial location of all outfalls they encounter directly on field maps, and record the coordinates with a GPS unit that is accurate to within 10 feet. Crews should take a digital photo of each outfall, and record photo numbers in Section 1 of the field sheet.

Section 1: Background Data

Subwatershed:		Outfall ID:	
Today's date:		Time (Military):	
Investigators:		Form completed by:	
Temperature (°F):	Rainfall (in.): Last 24 hours: Last 48 hours:		
Latitude:	Longitude:	GPS Unit:	GPS LMK #:
Camera:		Photo #s:	
Land Use in Drainage Area (Check all that apply):			
☐ Industrial		☐ Open Space	
☐ Ultra-Urban Residential		☐ Institutional	
☐ Suburban Residential		Other: _____	
☐ Commercial		Known Industries: _____	
Notes (e.g., origin of outfall, if known):			

Figure 23: Section 1 of the ORI Field Sheet



Figure 24: Labeling an outfall (a variety of outfall naming conventions can be used)

The land use of the drainage area contributing to the outfall should also be recorded. This may not always be easy to characterize at large diameter outfalls that drain dozens or even hundreds of acres (unless you have aerial photographs). On the other hand, land use can be easily observed at smaller diameter outfalls, and in some cases, the specific origin can be found (e.g., a roof leader or a parking lot; Figure 25). The specific origin should be recorded in the "notes" portion of Section 1 on the field sheet.

11.5 ORI Section 2 - Outfall Description

This part of the ORI field sheet is where basic outfall characteristics are noted (Figure 26). These include material, and presence of flow at the outfall, as well as the pipe's dimensions (Figure 27). These measurements are used to confirm and supplement existing storm drain maps (if they are available). Many communities only map storm drain outfalls that exceed a given pipe diameter, and may not contain data on the material and condition of the pipe.



Figure 25: The origin of this corrugated plastic pipe was determined to be a roof leader from the house up the hill.

Section 2 of the field sheet also asks if the outfall is submerged in water or obstructed by sediment and the amount of flow, if present. Figure 28 provides some photos that illustrate how to characterize relative submergence, deposition and flow at outfalls. If no flow is observed at the outfall, you can skip the next two sections of the ORI field sheet and continue with Section 5.

Section 2: Outfall Description

LOCATION	MATERIAL	SHAPE		DIMENSIONS (IN.)	SUBMERGED
☐ **Closed Pipe**	☐ RCP ☐ CMP ☐ PVC ☐ HDPE ☐ Steel ☐ Other: _____	☐ Circular ☐ Eliptical ☐ Box ☐ Other: _____	☐ Single ☐ Double ☐ Triple ☐ Other: _____	Diameter/Dimensions: _____	In Water: ☐ No ☐ Partially ☐ Fully With Sediment: ☐ No ☐ Partially ☐ Fully
☐ **Open drainage**	☐ Concrete ☐ Earthen ☐ rip-rap ☐ Other: _____	☐ Trapezoid ☐ Parabolic ☐ Other: _____		Depth: _____ Top Width: _____ Bottom Width: _____	
☐ **In-Stream**	**(applicable when collecting samples)**				
Flow Present?	☐ Yes ☐ No *If No, Skip to Section 5*				
Flow Description (If present)	☐ Trickle ☐ Moderate ☐ Substantial				

Figure 26: Section 2 of the ORI Field Sheet



Figure 27: Measuring Outfall Diameter



Submerged: More than ½ below water



Partially submerged: Bottom is below water



Fully submerged: Can't see outfall



Outfall fully submerged by debris



Fully submerged from downstream trees trapping debris



Partially submerged by leaf debris "back water"



Trickle Flow: Very narrow stream of water



Moderate Flow: Steady stream, but very shallow depth



Significant flow (Source is a fire hydrant discharge)

Figure 28: Characterizing Submersion and Flow

11.6 ORI Section 3 - Quantitative Characterization for Flowing Outfalls

This section of the ORI records direct measurements of **flowing outfalls**, such as flow, temperature, pH and ammonia (Figure 29). If desired, additional water quality parameters can be added to this section. Chapter 12 discusses the range of water quality parameters that can be used.

Field crews measure the rate of flow using one of two techniques. The first technique simply records the time it takes to fill a container of a known volume, such as a one liter sample bottle. In the second technique,

Section 3: Quantitative Characterization

FIELD DATA FOR FLOWING OUTFALLS				
PARAMETER		**RESULT**	**UNIT**	**EQUIPMENT**
☐Flow #1	Volume		Liter	Bottle
	Time to fill		Sec	
☐Flow #2	Flow depth		In	Tape measure
	Flow width	____' ____"	Ft, In	Tape measure
	Measured length	____' ____"	Ft, In	Tape measure
	Time of travel		S	Stop watch
Temperature			°F	Thermometer
pH			pH Units	Test strip/Probe
Ammonia			mg/L	Test strip

Figure 29: Section 3 of the ORI Field Sheet

the crew measures the velocity of flow, and multiplies it by the estimated cross sectional area of the flow.

To use the flow volume technique, it may be necessary to use a "homemade" container to capture flow, such as a cut out plastic milk container that is marked to show a one liter volume. The shape and flexibility of plastic containers allows crews to capture relatively flat and shallow flow (Figure 30). The flow volume is determined as the volume of flow captured in the container per unit time.

The second technique measures flow rate based on velocity and cross sectional area, and is preferred for larger discharges where containers are too small to effectively capture the flow (Figure 31). The crew measures and marks off a fixed flow length (usually about five feet), crumbles leaves or other light material, and drops them into the discharge (crews can also carry peanuts or ping pong balls to use). The crew then measures the time it takes the marker to travel across the length. The velocity of flow is computed as the length of the flow path (in feet) divided by the travel time (in seconds). Next, the cross-sectional flow area is measured by taking multiple readings of the depth and width of flow. Lastly, cross-sectional area (in square feet) is multiplied by flow velocity (feet/second) to calculate the flow rate (in cubic feet/second).

Crews may also want to measure the quality of the discharge using relatively inexpensive probes and test strips (e.g., water temperature, pH, and ammonia). The choice of which indicator parameters to measure is usually governed by the overall IDDE monitoring framework developed by the community. Some communities have used probes or test strips to measure additional indicators such as conductivity, chlorine, and hardness. Research by Pitt (for this project) suggests that probes by Horiba for pH and conductivity are the most reliable and



Figure 30: Measuring flow (as volume per time)

accurate, and that test strips have limited value.

When probes or test strips are used, measurements should be made from a sample bottle that contains flow captured from the outfall. The exact measurement recorded by the field probe should be recorded in Section 3 of the field sheet. Some interpolation may be required for test strips, but do not interpolate further than the mid-range between two color points.

11.7 ORI Section 4 – Physical Indicators for Flowing Outfalls Only

This section of the ORI field sheet records data about four sensory indicators associated with **flowing outfalls**—odor, color, turbidity and floatables (Figure 32). Sensory indicators can be detected by smell or sight, and require no measurement equipment. Sensory indicators do not always reliably predict illicit discharge, since the senses can be fooled, and may result in a "false negative" (i.e., sensory indicators fail to detect an illicit discharge when one is actually present). Sensory indicators are important, however, in detecting the most severe or obvious discharges. Section 4 of the field sheet asks whether the sensory indicator is present, and if so, what is its severity, on a scale of one to three.



Figure 31: Measuring flow (as velocity times cross-sectional area)

Section 4: Physical Indicators for Flowing Outfalls Only

Are Any Physical Indicators Present in the flow? ☐ Yes ☐ No *(If No, Skip to Section 5)*

INDICATOR	CHECK if Present	DESCRIPTION	RELATIVE SEVERITY INDEX M(1-3)		
Odor	☐	☐ Sewage ☐ Rancid/sour ☐ Petroleum/gas ☐ Sulfide ☐ Other:	☐ 1 – Faint	☐ 2 – Easily detected	☐ 3 – Noticeable from a distance
Color	☐	☐ Clear ☐ Brown ☐ Gray ☐ Yellow ☐ Green ☐ Orange ☐ Red ☐ Other:	☐ 1 – Faint colors in sample bottle	☐ 2 – Clearly visible in sample bottle	☐ 3 – Clearly visible in outfall flow
Turbidity	☐	See severity	☐ 1 – Slight cloudiness	☐ 2 – Cloudy	☐ 3 – Opaque
Floatables -Does Not Include Trash!!	☐	☐ Sewage (Toilet Paper, etc.) ☐ Suds ☐ Petroleum (oil sheen) ☐ Other:	☐ 1 – Few/slight; origin not obvious	☐ 2 – Some; indications of origin (e.g., possible suds or oil sheen)	☐ 3 - Some; origin clear (e.g., obvious oil sheen, suds, or floating sanitary materials)

Figure 32: Section 4 of the ORI Field Sheet

Odor

Section 4 asks for a description of any odors that emanate from the outfall and an associated severity score. Since noses have different sensitivities, the entire field crew should reach consensus about whether an odor is present and how severe it is. A severity score of one means that the odor is faint or the crew cannot agree on its presence or origin. A score of two indicates a moderate odor within the pipe. A score of three is assigned if the odor is so strong that the crew smells it a considerable distance away from the outfall.

TIP

Make sure the origin of the odor is the outfall. Sometimes shrubs, trash or carrion, or even the spray paint used to mark the outfall can confuse the noses of field crews.

Color

The color of the discharge, which can be clear, slightly tinted, or intense is recorded next. Color can be quantitatively analyzed in the lab, but the ORI only asks for a visual assessment of the discharge color and its intensity. The best way to measure color is to collect the discharge in a clear sample bottle and hold it up to the light (Figure 33). Field crews should also look for downstream plumes of color that appear to be associated with the outfall. Figure 34 illustrates the spectrum of colors that may be encountered during an ORI survey, and offers insight on how to rank the relative intensity or strength of discharge color. Color often helps identify industrial discharges; Appendix K provides guidance on colors often associated with specific industrial operations.

Turbidity

The ORI asks for a visual estimate of the turbidity of the discharge, which is a measure of the cloudiness of the water. Like color, turbidity is best observed in a clear sample bottle, and can be quantitatively measured using field probes. Crews should also look for turbidity in the plunge pool below the outfall, and note any downstream turbidity plumes that appear to be related to the outfall. Field crews can sometimes confuse turbidity with color, which are related but are not the same. Remember, turbidity is a measure of how easily light can penetrate through the sample bottle, whereas color is defined by the tint or intensity of the color observed. Figure 34 provides some examples of how to distinguish turbidity from color, and how to rank its relative severity.



Figure 33: Using a sample bottle to estimate color and turbidity



Color: Brown; Severity: 2
Turbidity Severity: 2



Color: Blue-green; Severity: 3
Turbidity Severity: 2



Highly Turbid Discharge
Color: Brown; Severity: 3
Turbidity Severity: 3



Sewage Discharge
Color: 3
Turbidity: 3



Paint
Color: White; Severity: 3
Turbidity: 3



Industrial Discharge
Color: Green; Severity: 3
Turbidity Severity: 3



Blood
Color: Red; Severity: 3
Turbidity Severity: None



Failing Septic System:
Turbidity Severity: 3



Turbidity in Downstream Plume
Turbidity Severity: 2
(also confirm with sample bottle)



High Turbidity in Pool
Turbidity Severity: 2
(Confirm with sample bottle)



Iron Floc
Color: Reddish Orange; Severity: 3
(Often associated with a natural source)



Slight Turbidity
Turbidity: 1
(Difficult to interpret this observation; May be natural or an illicit discharge)

Construction Site Discharge
Turbidity Severity: 3





Discharge of Rinse from Floor Sanding
(Found during wet weather)
Turbidity Severity: 3

Figure 34: Interpreting Color and Turbidity

Floatables

The last sensory indicator is the presence of any floatable materials in the discharge or the plunge pool below. Sewage, oil sheen, and suds are all examples of floatable indicators; trash and debris are generally not in the context of the ORI. The presence of floatable materials is determined visually, and some guidelines for ranking their severity are provided in Figure 35, and described below.

If you think the floatable is sewage, you should automatically assign it a severity score of three since no other source looks quite like it. Surface oil sheens are ranked based on their thickness and coverage. In some cases, surface sheens may not be related to oil discharges, but instead are created by in-stream processes, such as shown in Figure 36. A thick or swirling sheen associated with a petroleum-like odor may be diagnostic of an oil discharge.

Suds are rated based on their foaminess and staying power. A severity score of three is designated for thick foam that travels many feet before breaking up. Suds that break up quickly may simply reflect water turbulence, and do not necessarily have an illicit origin. Indeed, some streams have naturally occurring foams due to the decay of organic matter. On the other hand, suds that are accompanied by a strong organic or sewage-like odor may indicate a sanitary sewer leak or connection. If the suds have a fragrant odor, they may indicate the presence of laundry water or similar wash waters.

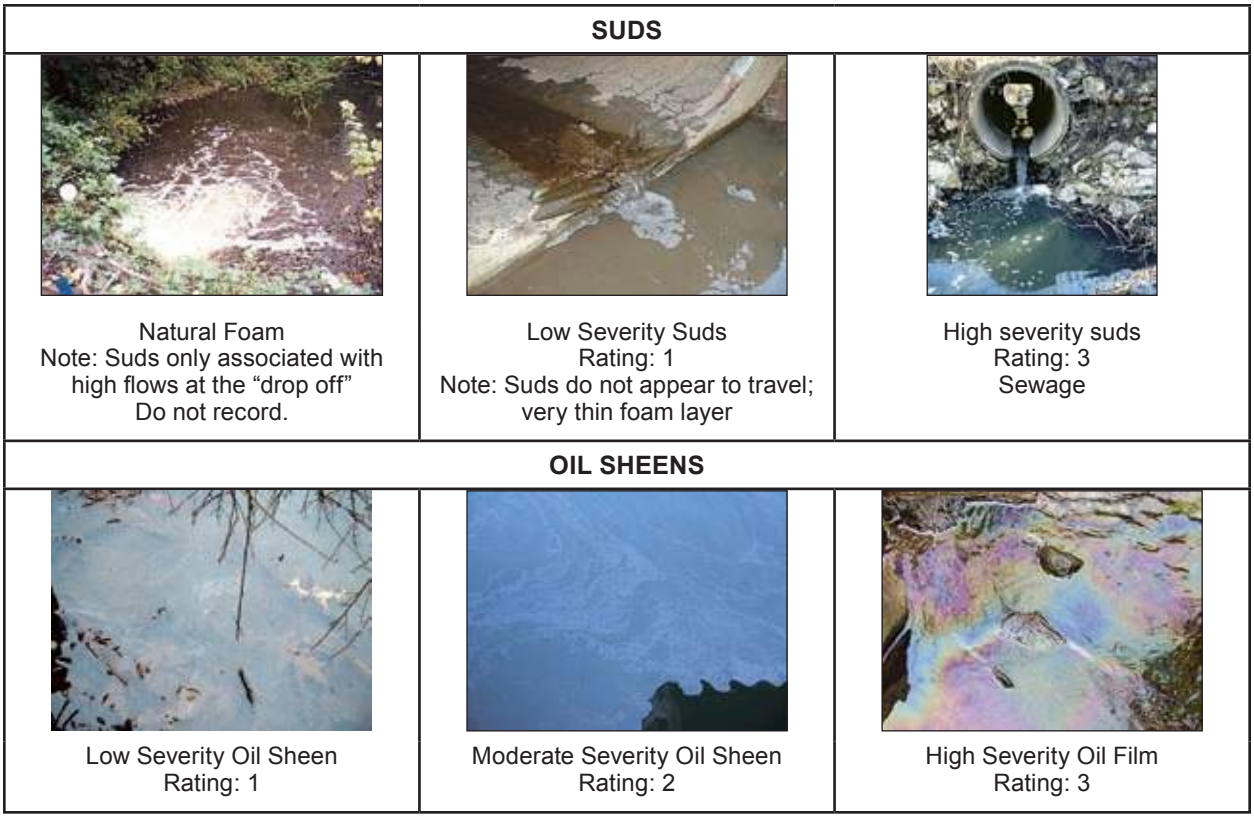


Figure 35: Determining the Severity of Floatables

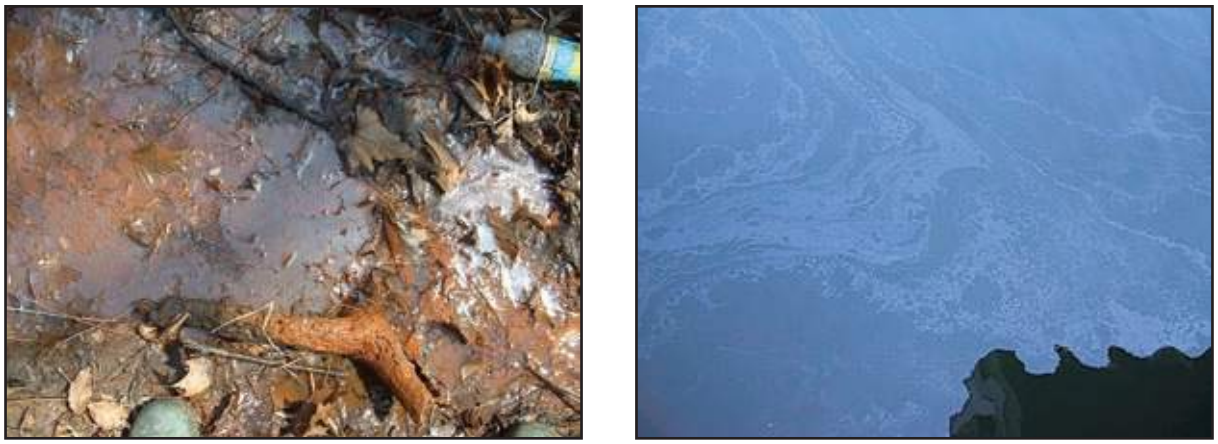


Figure 36: Synthetic versus Natural Sheen (a) Sheen from bacteria such as iron floc forms a sheet-like film that cracks if disturbed (b) Synthetic oil forms a swirling pattern

11.8 ORI Section 5 - Physical Indicators for Both Flowing and Non-Flowing Outfalls

Section 5 of the ORI field sheet examines physical indicators found at both **flowing and non-flowing** outfalls that can reveal the impact of past discharges (Figure 37). Physical indicators include outfall damage, outfall deposits or stains, abnormal vegetation growth, poor pool quality, and benthic growth on pipe surfaces. Common examples of physical indicators are portrayed in Figures 38 and 39. Many of these physical conditions can indicate that an intermittent or transitory discharge has occurred in the past, even if the pipe is not currently flowing. Physical indicators are not ranked according to their severity, because they are often subtle, difficult to interpret and could be caused by other sources. Still, physical indicators can provide strong clues about the discharge history of a storm water outfall, particularly if other discharge indicators accompany them.

Section 5: Physical Indicators for Both Flowing and Non-Flowing Outfalls
Are physical indicators that are not related to flow present? ☐ Yes ☐ No *(If No, Skip to Section 6)*

INDICATOR	CHECK if Present	DESCRIPTION	COMMENTS
Outfall Damage	☐	☐ Spalling, Cracking or Chipping ☐ Peeling Paint ☐ Corrosion	
Deposits/Stains	☐	☐ Oily ☐ Flow Line ☐ Paint ☐ Other:	
Abnormal Vegetation	☐	☐ Excessive ☐ Inhibited	
Poor pool quality	☐	☐ Odors ☐ Colors ☐ Floatables ☐ Oil Sheen ☐ Suds ☐ Excessive Algae ☐ Other:	
Pipe benthic growth	☐	☐ Brown ☐ Orange ☐ Green ☐ Other:	

Figure 37: Section 5 of the ORI Field Sheet



Bacterial growth at this outfall indicates nutrient enrichment and a likely sewage source.



This bright red bacterial growth often indicates high manganese and iron concentrations. Surprisingly, it is not typically associated with illicit discharges.



Sporalitis filamentous bacteria, also known as “sewage fungus” can be used to track down sanitary sewer leaks.



Algal mats on lakes indicate eutrophication. Several sources can cause this problem. Investigate potential illicit sources.



Illicit discharges or excessive nutrient application can lead to extreme algal growth on stream beds.



The drainage to this outfall most likely has a high nutrient concentration. The cause may be an illicit discharge, but may be excessive use of lawn chemicals.



This brownish algae indicates an elevated nutrient level.

Figure 38: Interpreting Benthic and Other Biotic Indicators



Reddish staining on the rocks below this outfall indicate high iron concentrations.



Toilet paper directly below the storm drain outlet.



Watershed Protection??



Trash is not an indicator of illicit discharges, but should be noted.



Staining at the base of the outfall may indicate a persistent, intermittent discharge.



Excessive vegetation may indicate enriched flows associated with sewage.



Brownish stain of unclear origin. May be from degradation of the brick infrastructure.



Cracked rock below the outfall may indicate an intermittent discharge.



Poor pool quality. Consider sampling from the pool to determine origin.

Figure 39: Typical Findings at Both Flowing and Non-Flowing Outfalls

11.9 ORI Sections 6-8 - Initial Outfall Designation and Actions

The last three sections of the ORI field sheet are where the crew designates the illicit discharge severity of the outfall and recommends appropriate management and monitoring actions (Figure 40). A discharge rating is designated as obvious, suspect, potential or unlikely, depending on the number and severity of discharge indicators checked in preceding sections.

It is important to understand that the ORI designation is only an initial determination of discharge potential. A more certain determination as to whether it actually is an illicit discharge is made using a more sophisticated indicator monitoring method. Nevertheless, the ORI outfall

designation gives program managers a better understanding of the distribution and severity of illicit discharge problems within a subwatershed.

Section 7 of the ORI field sheet records whether indicator samples were collected for laboratory analysis, or whether an intermittent flow trap was installed (e.g., an optical brightener trap or caulk dam described in Chapter 13). Field crews should record whether the sample was taken from a pool or directly from the outfall, and the type of intermittent flow trap used, if any. This section can also be used to recommend follow-up sampling, if the crew does not carry sample bottles or traps during the survey.

The last section of the ORI field sheet is used to note any unusual conditions near the outfall such as dumping, pipe failure, bank erosion or maintenance needs. While these maintenance conditions are not directly related to illicit discharge detection, they often are of interest to other agencies and utilities that maintain infrastructure.

11.10 Customizing the ORI for a Community

The ORI method is meant to be adaptable, and should be modified to reflect local conditions and field experience. Some indicators can be dropped, added or modified in the ORI form. This section looks at four of the most common adaptations to the ORI:

- Open Channels
- Submerged/Tidally Influenced Outfalls
- Cold Climates
- Use of Biological Indicators

In each case, it may be desirable to revise the ORI field sheet to collect data reflecting these conditions.

Open Channels

Field crews face special challenges in more rural communities that have extensive open channel drainage. The ditches and channels serve as the primary storm water conveyance system, and may lack storm drain and sewer pipes. The open channel network is often very long with only a few obvious outfalls that are located far apart. While the network can have illicit discharges from septic systems, they can typically only be detected in the ORI if a straight pipe is found. Some adaptations for open channel systems are suggested in Table 33.

Section 6: Overall Outfall Characterization

☐ Unlikely ☐ Potential (presence of two or more indicators) ☐ Suspect (one or more indicators with a severity of 3) ☐ Obvious

Section 7: Data Collection

1.	Sample for the lab?	☐ Yes	☐ No	
2.	If yes, collected from:	☐ Flow	☐ Pool	
3.	Intermittent flow trap set?	☐ Yes	☐ No	If Yes, type: ☐ OBM ☐ Caulk dam

Section 8: Any Non-Illicit Discharge Concerns (e.g., trash or needed infrastructure repairs)?

Figure 40: Sections 6-8 of the ORI Field Sheet

Submerged/Tidally Influenced Outfalls

The ORI can be problematic in coastal communities where outfalls are located along the waterfront and may be submerged at high tide. The ORI methods need to be significantly changed to address these constraints. Often, outfalls are initially located from offshore using canoes or boats, and then traced landward to the first manhole that is not tidally influenced. Field crews then access the storm drain pipe at the manhole and measure whatever indicators they can observe in the confined and dimly lit space. Table 33 recommends strategies to sample outfalls in the challenging environment of coastal communities.

Winter and Ice

Ice can be used as a discharge indicator in northern regions when ice forms in streams and pipes during the winter months (Figure 41). Because ice lasts for many weeks, and most illicit discharges are warm, astute field crews can interpret outfall history from ice melting patterns along pipes and streams. For example, exaggerated melting at a frozen or flowing outfall may indicate warm water from sewage or industrial discharge. Be careful, because groundwater is warm enough to cause some melting at below freezing temperatures. Also, ice acts like an intermittent flow trap, and literally freezes these discharges. Crews should also look for these traps to find any discolored ice within the pipe or below the outfall.

A final winter indicator is "rime ice," which forms when steam freezes. This beautiful ice formation is actually a good indicator of sewage or other relatively hot discharge that causes steam to form (Figure 41).

Biological Indicators

The diversity and pollution tolerance of various species of aquatic life are widely used as an indicator of overall stream health, and has sometimes been used to detect illicit discharges. One notable example is the presence of the red-eared slider turtle, which is used in Galveston, Texas to find sewage discharges, as they have a propensity for the nutrient rich waters associated with sewage (Figure 42).

Table 33: Special Considerations for Open Channels/Submerged Outfalls

OPEN CHANNELS	
Challenge	**Suggested Modification**
Too many miles of channel to walk	Stop walking at a given channel size or drainage area
Difficulty marking them	Mark on concrete or adjacent to earth channel
Interpreting physical indicators	For open channels with mild physical indicators, progress up the system to investigate further.
SUBMERGED/TIDALLY INFLUENCED OUTFALLS	
Challenge	**Suggested Modification**
Access for ORI – Tidal Influence	Access during low tide
Access for ORI – Always submerged	Access by boat or by shore walking
Interpreting physical indicators	For outfalls with mild physical indicators, also inspect from the nearest manhole that is not influenced by tides
Sampling (if necessary)	Sample "up pipe"



Figure 41: Cold climate indicators of illicit discharges



Figure 42: One biological indicator is this red-eared slider turtle

11.11 Interpreting ORI Data

The ORI generates a wealth of information that can provide managers with valuable insights about their illicit discharge problems, if the data are managed and analyzed effectively. The ORI can quickly define whether problems are clustered in a particular area or spread across the community. This section presents a series of methods to compile, organize and interpret ORI data, including:

1. Basic Data Management and Quality Control
2. Outfall Classification
3. Simple Suspect Outfall Counts
4. Mapping ORI Data
5. Subwatershed and Reach Screening
6. Characterizing IDDE Problems at the Community Level

The level of detail for each analysis method should be calibrated to local resources, program goals, and the actual discharge problems discovered in the stream corridor. In general, the most common conditions and problems will shape your initial monitoring strategy, which prioritizes the subwatersheds or reaches that will be targeted for more intensive investigations.

Program managers should analyze ORI data well before every stream mile is walked in the community, and use initial results to modify field methods. For example, if initial results reveal widespread potential problems, program managers may want to add more indicator monitoring to the ORI to track down individual discharge sources (see Chapter 12). Alternatively, if the same kind of discharge problem is repeatedly found, it may be wise to investigate whether there is a common source or activity generating it (e.g., high turbidity observed at many flowing outfalls as a result of equipment washing at active construction sites).

Basic Data Management and Quality Control

The ORI produces an enormous amount of raw data to characterize outfall conditions. It is not uncommon to compile dozens of individual ORI forms in a single subwatershed. The challenge is to devise a system to organize, process, and translate this data into simpler outputs and formats that can guide illicit discharge elimination efforts. The system starts with effective quality control procedures in the field.

Field sheets should be managed using either a three-ring binder or a clipboard. A small field binder offers the ability to quickly flip back and forth among the outfall forms. Authorization letters, emergency contact lists, and extra forms can also be tucked inside.

At the end of each day, field crews should regroup at a predetermined location to compare notes. The crew leader should confirm that all survey reaches and outfalls of interest have been surveyed, discuss initial findings, and deal with any logistical problems. This is also a good time to check whether field crews are measuring and recording outfall data in the same way, and are consistent in what they are (or are not) recording. Crew leaders should also use this time to review field forms for accuracy and thoroughness. Illegible handwriting should be neatened and details added to notes and any sketches. The crew leader should also organize the forms together into a single master binder or folder for future analysis.

Once crews return from the field, data should be entered into a spreadsheet or database. A Microsoft Access database is provided with this Manual as part of Appendix D (Figure 43), and is supplied on a compact disc with each hard copy. It can also be downloaded with Appendix D from http://www.stormwatercenter.net. Information stored in this database can easily be imported into a GIS for mapping purposes. The GIS can generate its own database table that allows the user to create subwatershed maps showing outfall characteristics and problem areas.

Once data entry is complete, be sure to check the quality of the data. This can be done quickly by randomly spot-checking 10% of the entered data. For example, if 50 field sheets were completed, check five of the spreadsheet or database entries. When transferring data into GIS, quality control maps that display labeled problem outfalls should be created. Each survey crew is responsible for reviewing the accuracy of these maps.

Outfall Classification

A simple outfall designation system has been developed to summarize the discharge potential for individual ORI field sheets. Table 34 presents the four outfall designations that can be made.

Table 34: Outfall Designation System Using ORI Data

Designation	Description
1. Obvious Discharge	Outfalls where there is an illicit discharge that doesn't even require sample collection for confirmation
2. Suspect Discharge	Flowing outfalls with high severity on one or more physical indicators
3. Potential Discharge	Flowing or non-flowing outfalls with presence of two or more physical indicators
4. Unlikely Discharge	Non-flowing outfalls with no physical indicators of an illicit discharge

Simple Suspect Outfall Counts

The first priority is to count the frequency of each outfall designation in the subwatershed or the community as a whole. This simple screening analysis counts the number of problem outfalls per stream mile (i.e., the sum of outfalls designated as having potential, suspected or obvious illicit discharge potential). The density of problem outfalls per stream mile is an important metric to target and screen subwatersheds.

Based on problem outfall counts, program managers may discover that a particular monitoring strategy may not apply to the community. For example, if few problem outfalls are found, an extensive follow-up monitoring program may not be needed, so that program resources can be shifted to pollution hotlines to report and control transitory discharges such as illegal dumping. The key point of this method is to avoid getting lost in the raw data, but look instead to find patterns that can shape a cost-effective IDDE program.

Mapping ORI Data

Maps are an excellent way to portray outfall data. If a GIS system is linked to the ORI database, maps that show the spatial distribution of problem outfalls, locations of dumping, and overall reach conditions can be easily generated. Moreover, GIS provides flexibility that allows for rapid updates to maps as new data are collected and compiled. The sophistication and detail of maps will depend on the initial findings, program goals, available software, and GIS capability.

Subwatershed maps are also an effective and important communication and education tool to engage stakeholders (e.g., public officials, businesses and community residents), as they can visually depict reach quality and the location of problem outfalls. The key point to remember is that maps are tools for understanding data. Try to map with a purpose in mind. A large number of cluttered maps may only confuse, while a smaller number with select data may stimulate ideas for the follow-up monitoring strategy.

Subwatershed and Survey Reach Screening

Problem outfall metrics are particularly valuable to screen or rank priority subwatersheds or survey reaches. The basic approach is simple: select the outfall metrics that are most important to IDDE program goals, and then see how individual subwatersheds or reaches rank in the process. This screening process can help determine which subwatersheds will be priorities for initial follow-up monitoring efforts. When feasible, the screening process should incorporate non-ORI data, such as existing dry weather water quality data, citizen complaints, permitted facilities, and habitat or biological stream indicators.

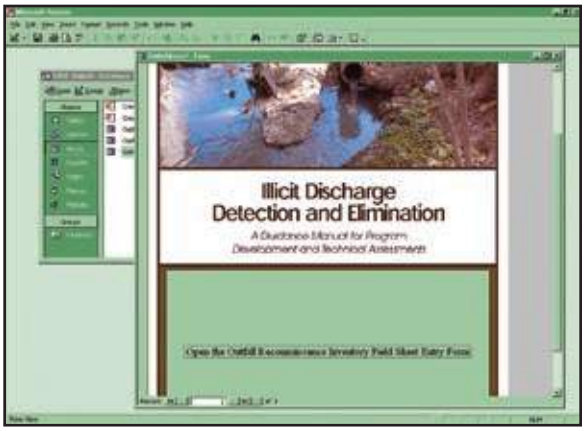


Figure 43: Sample screen from ORI Microsoft Access database

An example of how outfall metrics can screen subwatersheds is provided in Table 35. In this hypothetical example, four metrics were used to screen three subwatersheds within a community: number of suspect discharges, subwatershed population as a percent of the total community, number of industrial discharge permits, and number of outfalls per stream mile. Given these screening criteria, subwatershed C was selected for the next phase of detailed investigation.

Characterizing the IDDE Problem at the Community Level

ORI data should be used to continuously revisit and revise the IDDE program as more is learned about the nature and distribution of illicit discharge problems in the community. For example, ORI discharge designation should be compared against illicit discharge potential (IDP) predictions made during the original desktop analysis (Chapter 5) to refine discharge screening factors, and formulate new monitoring strategies.

In general, community illicit discharge problem can be characterized as minimal, clustered, or severe (Table 36). In the minimal scenario, very few and scattered problems exist; in the clustered scenario, problems are located in isolated subwatersheds; and in the severe scenario, problems are widespread.

Table 35: An Example of ORI Data Being Used to Compare Across Subwatersheds

	# of suspect discharges	Population as % of total community	# of industrial discharge permits	# of outfalls per stream/ conveyance mile
Subwatershed A	2	30	4	6
Subwatershed B	1	10	0	3
Subwatershed C	8	60	2	12

Table 36: Using Stream and ORI Data to Categorize IDDE Problems

Extent	ORI Support Data
Minimal	• Less than 10% of total outfalls are flowing • Less than 20% of total outfalls with obvious, suspect or potential designation
Clustered	• Two thirds of the flowing outfalls are located within one third of the subwatersheds • More than 20% of the communities subwatersheds have greater than 20% of outfalls with obvious, suspect or potential designation
Severe	• More than 10% of total outfalls are flowing • More than 50% of total outfalls with obvious, suspect or potential designation • More than 20% of total outfalls with obvious or suspect designation

11.12 Budgeting and Scoping the ORI

Many different factors come into play when budgeting and scoping an ORI survey: equipment needs, crew size and the stream miles that must be covered. This section presents some simple rules of thumb for ORI budgeting.

Equipment costs for the ORI are relatively minor, with basic equipment to outfit one team of three people totaling about $800 (Table 37). This cost includes one-time expenses to acquire waders, a digital camera and a GPS unit, as well as disposable supplies.

The majority of the budget for an ORI is for staffing the desktop analysis, field crews and data analysis. Field crews can consist of two or three members, and cover about two to three miles of stream (or open channel) per day. Three staff-days should be allocated for pre- and post-field work for each day spent in the field.

Table 38 presents example costs for two hypothetical communities that conduct the ORI. Community A has 10 miles of open channel to investigate, while Community B has 20 miles. In addition, Community A has fewer staff resources available and therefore uses two-person field crews, while Community B uses three-person field crews. Total costs are presented as annual costs, assuming that each community is able to conduct the ORI for all miles in one year.

Table 37: Typical Field Equipment Costs for the ORI

Item	Cost
100 Latex Disposable Gloves	$25
5 Wide Mouth Sample Bottles (1 Liter)	$20
Large Cooler	$25
3 Pairs of Waders	$150
Digital Camera	$200
20 Cans of Spray Paint	$50
Test Kits or Probes	$100-$500
1 GPS Unit	$150
1 Measuring Tape	$10
1 First Aid Kit	$30
Flashlights, Batteries, Labeling tape, Clipboards	$25
Total	**$785-$1185**

Table 38: Example ORI Costs		
Item	**Community A**	**Community B**
Field Equipment[1]	$700	$785
Staff Field Time[2]	$2,000	$6,000
Staff Office Time[3]	$3,000	$6,000
Total	**$5,700**	**$12,785**

[1] From Table 44
[2] Assumes $25/hour salary (2 person teams in Community A and three- person teams in Community B) and two miles of stream per day.
[3] Assumes three staff days for each day in field.

Chapter 13: Tracking Discharges To A Source

Once an illicit discharge is found, a combination of methods is used to isolate its specific source. This chapter describes the four investigation options that are introduced below.

Storm Drain Network Investigation

Field crews strategically inspect manholes within the storm drain network system to measure chemical or physical indicators that can isolate discharges to a specific segment of the network. Once the pipe segment has been identified, on-site investigations are used to find the specific discharge or improper connection.

Drainage Area Investigation

This method relies on an analysis of land use or other characteristics of the drainage area that is producing the illicit discharge. The investigation can be as simple as a "windshield" survey of the drainage area or a more complex mapping analysis of the storm drain network and potential generating sites. Drainage area investigations work best when prior indicator monitoring reveals strong clues as to the likely generating site producing the discharge.

On-site Investigation

On-site methods are used to trace the source of an illicit discharge in a pipe segment, and may involve dye, video or smoke testing within isolated segments of the storm drain network.

Septic System Investigation

Low-density residential watersheds may require special investigation methods if they are not served by sanitary sewers and/or storm water is conveyed in ditches or swales. The major illicit discharges found in low-density development are failing septic systems and illegal dumping. Homeowner surveys, surface inspections and infrared photography have all been effectively used to find failing septic systems in low-density watersheds.

13.1 Storm Drain Network Investigations

This method involves progressive sampling at manholes in the storm drain network to narrow the discharge to an isolated pipe segment between two manholes. Field crews need to make two key decisions when conducting a storm drain network investigation—where to start sampling in the network and what indicators will be used to determine whether a manhole is considered clean or dirty.

Where to Sample in the Storm Drain Network

The field crew should decide how to attack the pipe network that contributes to a problem outfall. Three options can be used:

- Crews can work progressively up the trunk from the outfall and test manholes along the way.
- Crews can split the trunk into equal segments and test manholes at strategic junctions in the storm drain system.
- Crews can work progressively down from the upper parts of the storm drain network toward the problem outfall.

The decision to move up, split, or move down the trunk depends on the nature and land use of the contributing drainage area. Some guidance for making this decision is provided in Table 53. Each option requires different levels of advance preparation. Moving up the trunk can begin immediately when an illicit discharge is detected at the outfall, and only requires a map of the storm drain system. Splitting the trunk and moving down the system require a little more preparation to analyze the storm drain map to find the critical branches to strategically sample manholes. Accurate storm drain maps are needed for all three options. If good mapping is not available, dye tracing can help identify manholes, pipes and junctions, and establish a new map of the storm drain network.

Option 1: Move up the Trunk

Moving up the trunk of the storm drain network is effective for illicit discharge problems in relatively small drainage areas. Field crews start with the manhole closest to the outfall, and progressively move up the network, inspecting manholes until indicators reveal that the discharge is no longer present (Figure 50). The goal is to isolate the discharge between two storm drain manholes.

Table 53: Methods to Attack the Storm Drain Network

Method	Nature of Investigation	Drainage System	Advance Prep Required
Follow the discharge up	Narrow source of an individual discharge	Small diameter outfall (< 36”) Simple drainage network	No
Split into segments	Narrow source of a discharge identified at outfall	Large diameter outfall (> 36”), Complex drainage Logistical or traffic issues may make sampling difficult.	Yes
Move down the storm drain	Multiple types of pollution, many suspected problems—possibly due to old plumbing practices or number of NPDES permits	Very large drainage area (> one square mile).	Yes

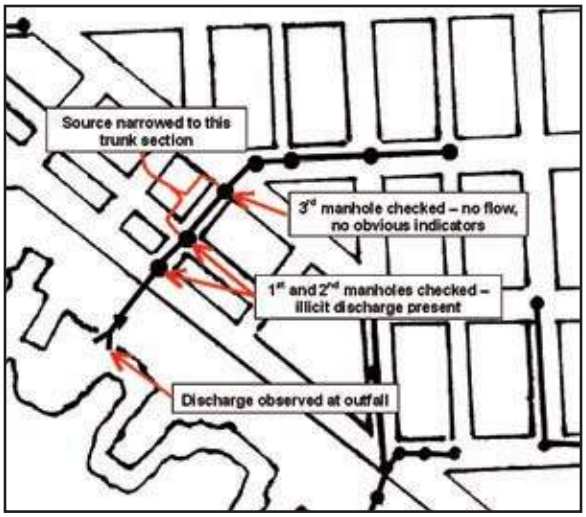


Figure 50: Example investigation following the source up the storm drain system

Option 2: Split the storm drain network

When splitting the storm drain network, field crews select strategic manholes at junctions in the storm drain network to isolate discharges. This option is particularly suited in larger and more complex drainage areas since it can limit the total number of manholes to inspect, and it can avoid locations where access and traffic are problematic.

The method for splitting the trunk is as follows:

1. Review a map of the storm drain network leading to the suspect outfall.
2. Identify major contributing branches to the trunk. The trunk is defined as the largest diameter pipe in the storm drain network that leads directly to the outfall. The "branches" are networks of smaller pipes that contribute to the trunk.
3. Identify manholes to inspect at the farthest downstream node of each contributing branch and one immediately upstream (Figure 51).
4. Working up the network, investigate manholes on each contributing branch and trunk, until the source is narrowed to a specific section of the trunk or contributing branch.
5. Once the discharge is narrowed to a specific section of trunk, select the appropriate on-site investigation method to trace the exact source.
6. If narrowed to a contributing branch, move up or split the branch until a specific pipe segment is isolated, and commence the appropriate on-site investigation to determine the source.

Option 3: Move down the storm drain network

In this option, crews start by inspecting manholes at the "headwaters" of the storm drain network, and progressively move down pipe. This approach works best in very large drainage areas that have many potential continuous and/or intermittent discharges. The Boston Water and Sewer Commission has employed the headwater option to investigate intermittent discharges in complex drainage areas up to three square miles (Jewell, 2001). Field crews certify that each upstream branch of the storm drain network has no contributing discharges before moving down pipe to a "junction manhole" (Figure 52). If discharges are found, the crew performs dye testing to pinpoint the discharge. The crew then confirms that the discharge is removed before moving farther down the pipe network. Figure 53 presents a detailed flow chart that describes this option for analyzing the storm drain network.

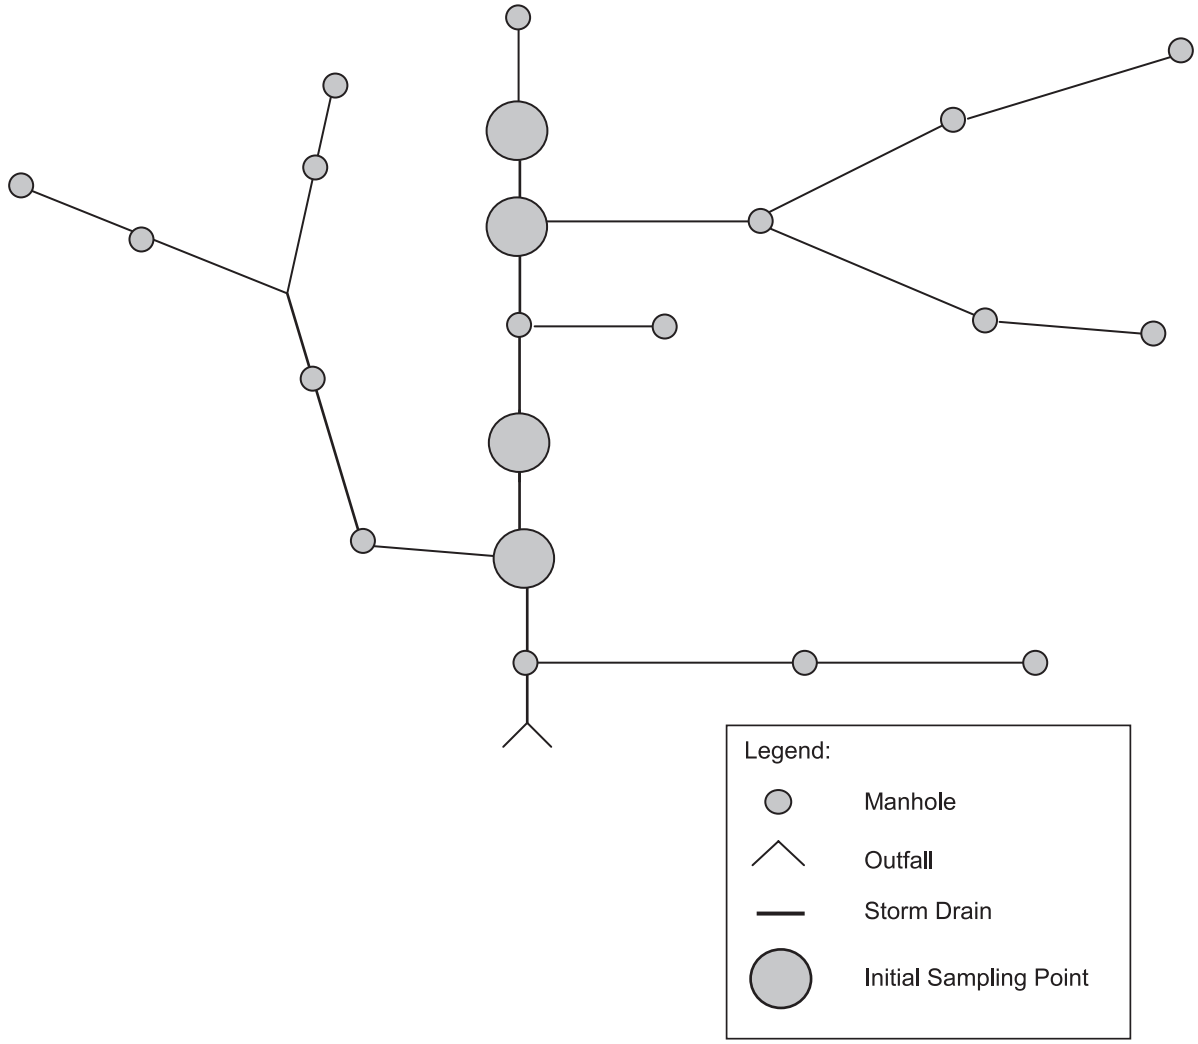


Figure 51: Key initial sampling points along the trunk of the storm drain

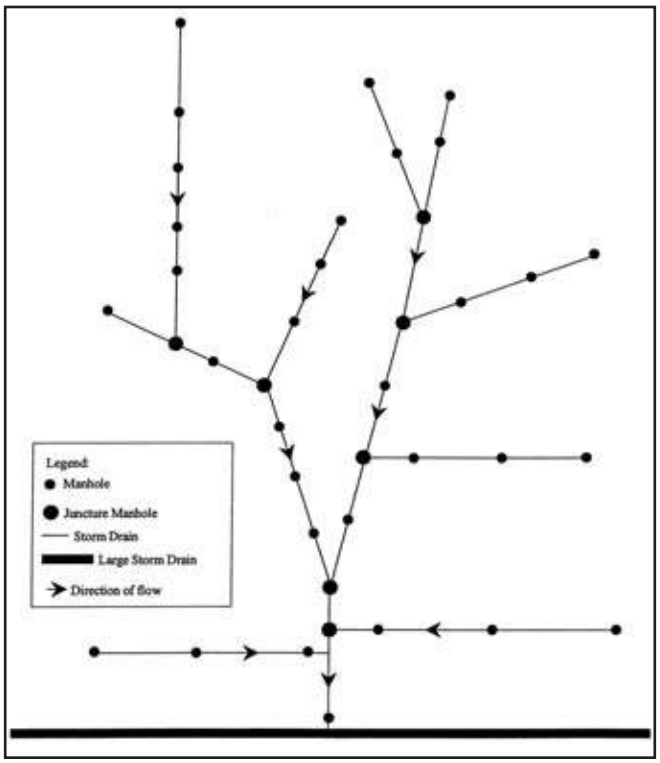


Figure 52: Storm Drain Schematic Identifying "Juncture Manholes" (Source: Jewell, 2001)

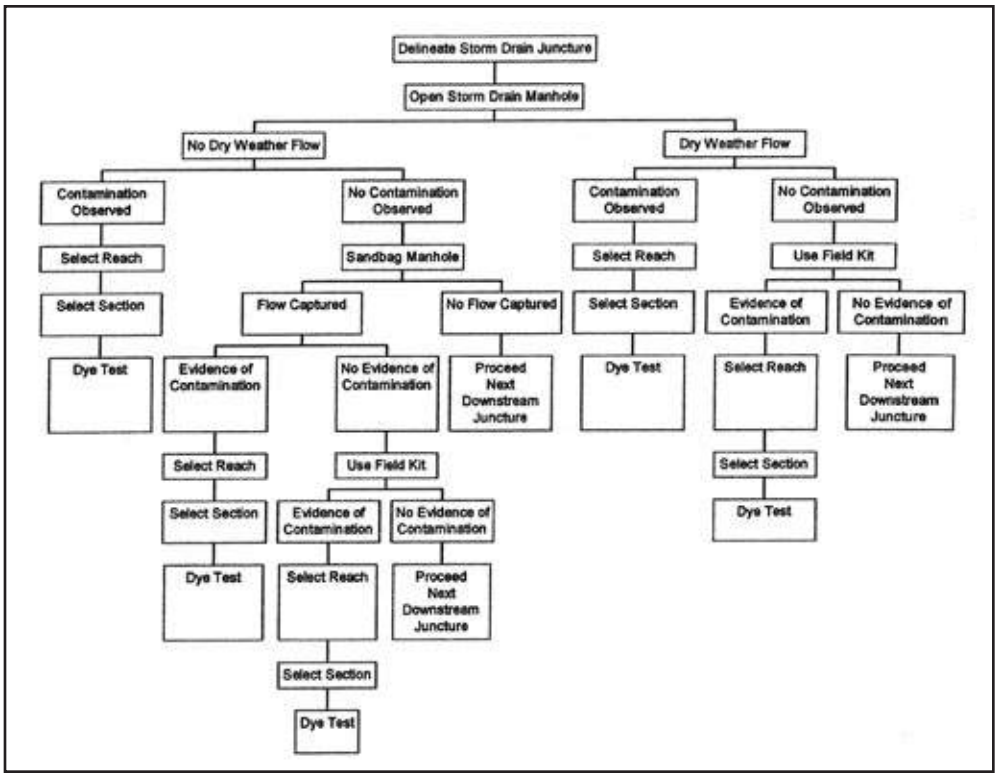


Figure 53: A Process for Following Discharges Down the Pipe (Source: Jewell, 2001)

Dye Testing to Create a Storm Drain Map

As noted earlier, storm drain network investigations are extremely difficult to perform if accurate storm drain maps are not available. In these situations, field crews may need to resort to dye testing to determine the flowpath within the storm drain network. Fluorescent dye is introduced into the storm drain network and suspected manholes are then inspected to trace the path of flow through the network (U.S. EPA, 1990). Two or three member crews are needed for dye testing. One person drops the dye into the trunk while the other(s) looks for evidence of the dye down pipe.

To conduct the investigation, a point of interest or down pipe "stopping point" is identified. Dye is then introduced into manholes upstream of the stopping point to determine if they are connected. The process continues in a systematic manner until an upstream manhole can no longer be determined, whereby a branch or trunk of the system can be defined, updated or corrected. More information on dye testing methods is provided in Section 13.3.

Manhole Inspection: Visual Observations and Indicator Sampling

Two primary methods are used to characterize discharges observed during manhole inspections—visual observations and indicator sampling. In both methods, field crews must first open the manhole to determine whether an illicit discharge is present. Manhole inspections require a crew of two and should be conducted during dry weather conditions.

Basic field equipment and safety procedures required for manhole inspections are outlined in Table 54. In particular, field crews need to be careful about how they will safely divert traffic (Figure 54). Other safety considerations include proper lifting of manhole covers to reduce the potential for back injuries, and testing whether any toxic or flammable fumes exist within the manhole before the cover is removed. Wayne County, MI has developed some useful operational procedures for inspecting manholes, which are summarized in Table 55.

Table 54: Basic Field Equipment Checklist

- Camera and film or digital camera
- Clipboards
- Field sheets
- Field vehicle
- First aid kit
- Flashlight or spotlight
- Gas monitor and probe
- Manhole hook/crow bar
- Mirror
- Storm drain, stream, and street maps
- Reflective safety vests
- Rubber / latex gloves
- Sledgehammer
- Spray paint
- Tape measures
- Traffic cones
- Two-way radios
- Waterproof marker/ pen
- Hand held global positioning satellite (GPS) system receiver (best resolution available within budget, at least 6' accuracy)



Figure 54: Traffic cones divert traffic from manhole inspection area

Table 55: Field Procedure for Removal of Manhole Covers
(Adapted from: Pomeroy et al., 1996)

Field Procedures:

1. Locate the manhole cover to be removed.
2. Divert road and foot traffic away from the manhole using traffic cones.
3. Use the tip of a crowbar to lift the manhole cover up high enough to insert the gas monitor probe. Take care to avoid creating a spark that could ignite explosive gases that may have accumulated under the lid. Follow procedures outlined for the gas monitor to test for accumulated gases.
4. If the gas monitor alarm sounds, close the manhole immediately. Do not attempt to open the manhole until some time is allowed for gases to dissipate.
5. If the gas monitor indicates the area is clear of hazards, remove the monitor probe and position the manhole hook under the flange. Remove the crowbar. Pull the lid off with the hook.
6. When testing is completed and the manhole is no longer needed, use the manhole hook to pull the cover back in place. Make sure the lid is settled in the flange securely.
7. Check the area to ensure that all equipment is removed from the area prior to leaving.

Safety Considerations:

1. Do not lift the manhole cover with your back muscles.
2. Wear steel-toed boots or safety shoes to protect feet from possible crushing injuries that could occur while handling manhole covers.
3. Do not move manhole covers with hands or fingers.
4. Wear safety vests or reflective clothing so that the field crew will be visible to traffic.
5. Manholes may only be entered by properly trained and equipped personnel and when all OSHA and local rules a.

Visual Observations During Manhole Inspection

Visual observations are used to observe conditions in the manhole and look for any signs of sewage or dry weather flow. Visual observations work best for obvious illicit discharges that are not masked by groundwater or other "clean" discharges, as shown in Figure 55. Typically, crews progressively inspect manholes in the storm drain network to look for contaminated flows. Key visual observations that are made during manhole inspections include:

- Presence of flow
- Colors
- Odors
- Floatable materials
- Deposits or stains (intermittent flows)



Figure 55: Manhole observation (left) indicates a sewage discharge. Source is identified at an adjacent sewer manhole that overflowed into the storm drain system (right).

Indicator Sampling

If dry weather flow is observed in the manhole, the field crew can collect a sample by attaching a bucket or bottle to a tape measure/rope and lowering it into the manhole (Figure 56). The sample is then immediately analyzed in the field using probes or other tests to get fast results as to whether the flow is clean or dirty. The most common indicator parameter is ammonia, although other potential indicators are described in Chapter 12.

Manhole indicator data is analyzed by looking for "hits," which are individual samples that exceed a benchmark concentration. In addition, trends in indicator concentrations are also examined throughout the storm drain network.



Figure 56: Techniques to sample from the storm drain

Figure 57 profiles a storm drain network investigation that used ammonia as the indicator parameter and a benchmark concentration of 1.0 mg/L. At both the outfall and the first manhole up the trunk, field crews recorded finding "hits" for ammonia of 2.2 mg/L and 2.3 mg/L, respectively. Subsequent manhole inspections further up the network revealed one manhole with no flow, and a second with a hit for ammonia (2.4 mg/L). The crew then tracked the discharge upstream of the second manhole, and found a third manhole with a low ammonia reading (0.05 mg/L) and a fourth with a much higher reading (4.3 mg/L). The crew then redirected its effort to sample above the fourth manhole with the 4.3 mg/L concentration, only to find another low reading. Based on this pattern, the crew concluded the discharge source was located between these two manholes, as nothing else could explain this sudden increase in concentration over this length of pipe.

The results of storm drain network investigations should be systematically documented to guide future discharge investigations, and describe any infrastructure maintenance problems encountered. An example of a sample manhole inspection field log is displayed in Figure 58.


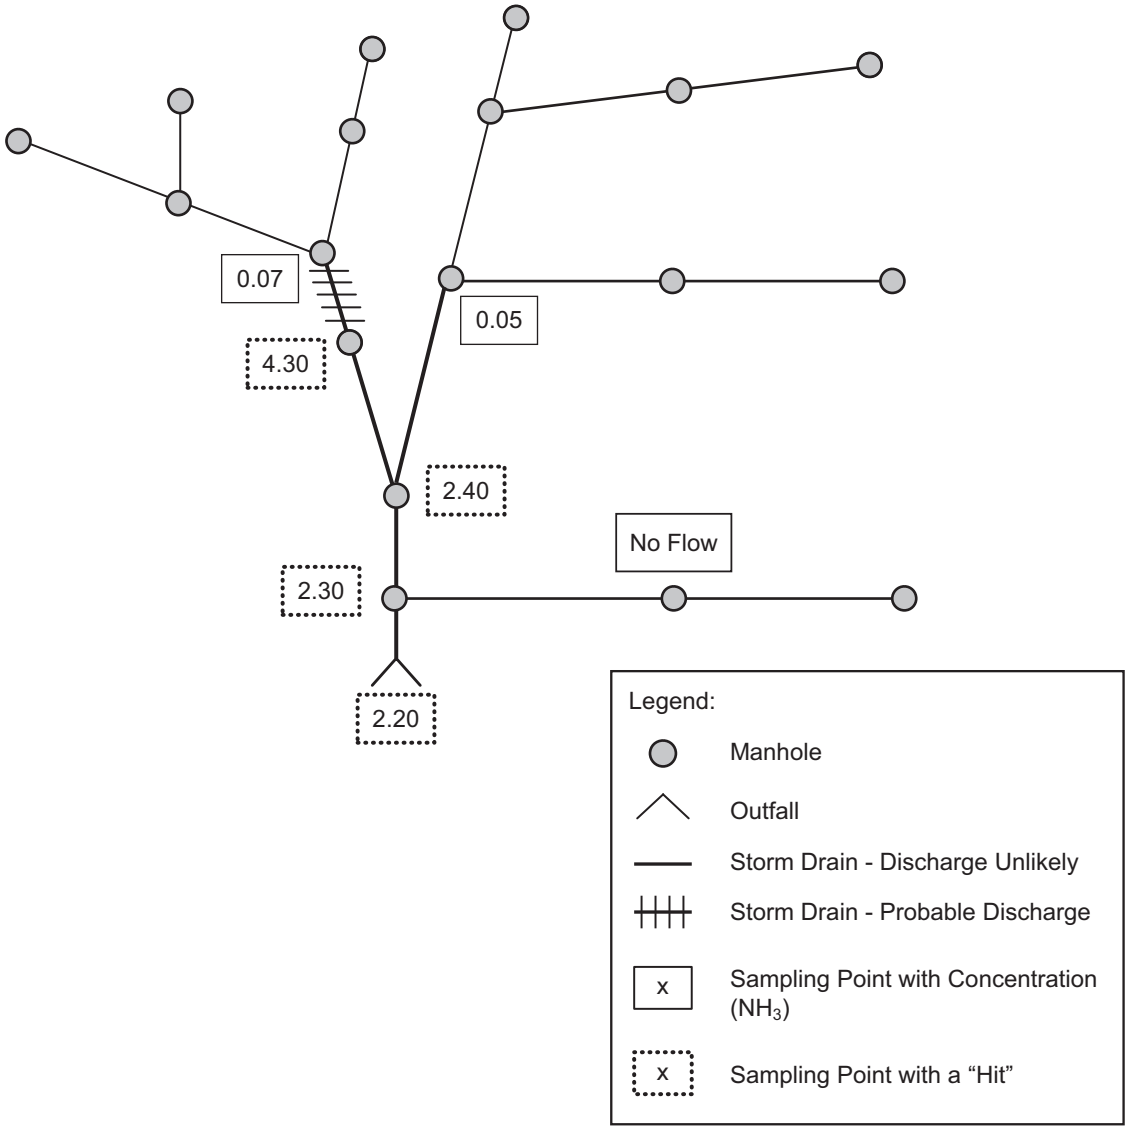


Figure 57: Use of ammonia as a trace parameter to identify illicit discharges

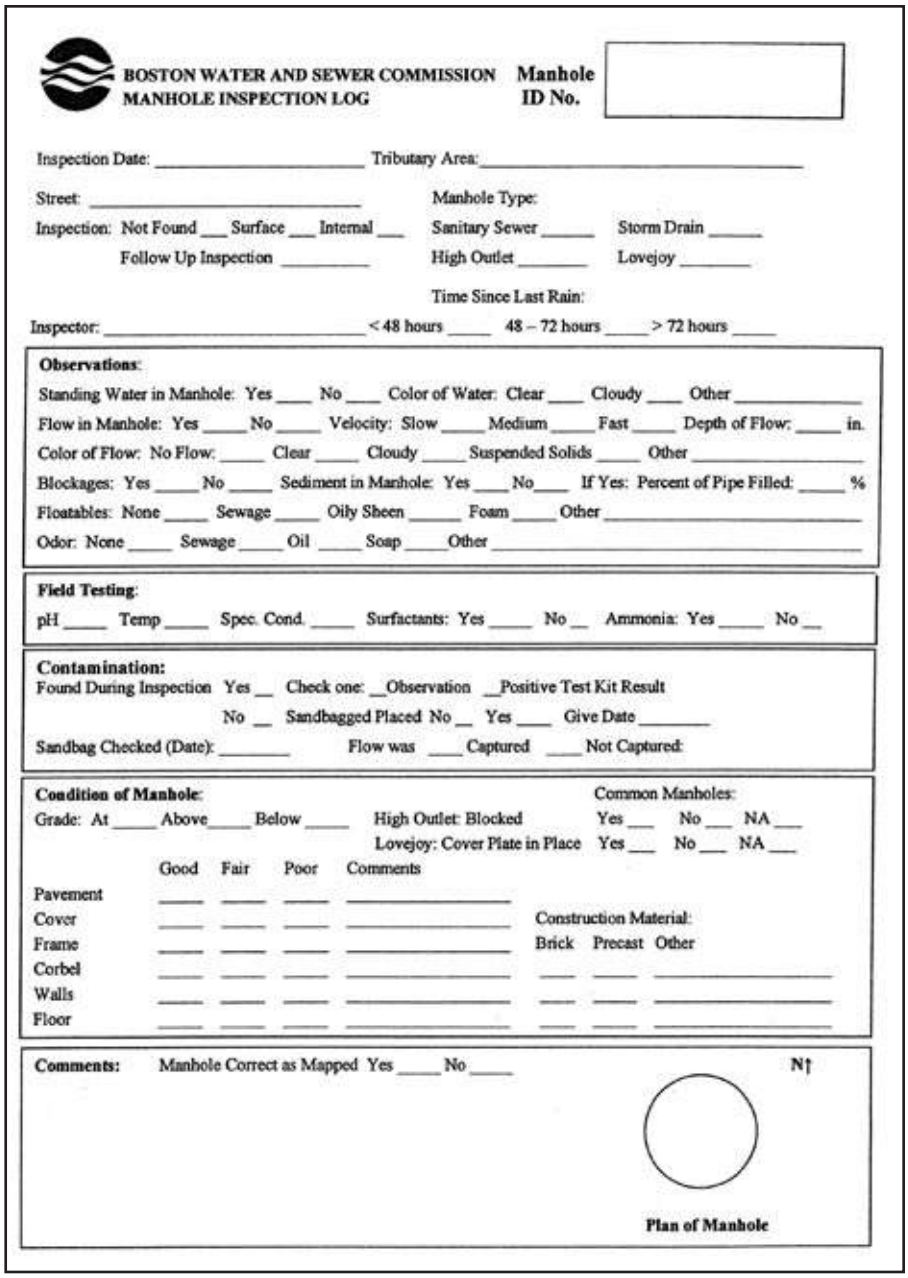

BOSTON WATER AND SEWER COMMISSION
MANHOLE INSPECTION LOG

Manhole ID No. _____

Inspection Date: _____ Tributary Area: _____

Street: _____ Manhole Type:

Inspection: Not Found ___ Surface ___ Internal ___ Sanitary Sewer _____ Storm Drain _____

Follow Up Inspection _____ High Outlet _____ Lovejoy _____

Time Since Last Rain:

Inspector: _____ < 48 hours _____ 48 – 72 hours _____ > 72 hours _____

Observations:

Standing Water in Manhole: Yes ____ No ____ Color of Water: Clear ____ Cloudy ____ Other _____

Flow in Manhole: Yes _____ No _____ Velocity: Slow _____ Medium _____ Fast _____ Depth of Flow: _____ in.

Color of Flow: No Flow: _____ Clear _____ Cloudy _____ Suspended Solids _____ Other _____

Blockages: Yes _____ No _____ Sediment in Manhole: Yes ____ No____ If Yes: Percent of Pipe Filled: _____ %

Floatables: None _____ Sewage _____ Oily Sheen _____ Foam _____ Other _____

Odor: None _____ Sewage _____ Oil _____ Soap _____ Other _____

Field Testing:

pH _____ Temp _____ Spec. Cond. _____ Surfactants: Yes _____ No __ Ammonia: Yes _____ No __

Contamination:

Found During Inspection Yes __ Check one: __Observation __Positive Test Kit Result

No __ Sandbagged Placed No __ Yes ____ Give Date _____

Sandbag Checked (Date): _____ Flow was ____ Captured ____ Not Captured:

Condition of Manhole: Common Manholes:

Grade: At _____ Above _____ Below _____ High Outlet: Blocked Yes ___ No ___ NA ___

Lovejoy: Cover Plate in Place Yes ___ No ___ NA ___

	Good	Fair	Poor	Comments	Construction Material: Brick	Precast	Other
Pavement	____	____	____	_____			
Cover	____	____	____	_____			
Frame	____	____	____	_____			
Corbel	____	____	____	_____	____	____	_____
Walls	____	____	____	_____	____	____	_____
Floor	____	____	____	_____	____	____	_____

Comments: Manhole Correct as Mapped Yes _____ No _____

N↑

Plan of Manhole

Figure 58: Boston Water and Sewer Commission Manhole Inspection Log (Source: Jewell, 2001)

Methods to isolate intermittent discharges in the storm drain network

Intermittent discharges are often challenging to trace in the storm drain network, although four techniques have been used with some success.

Sandbags

This technique involves placement of sandbags or similar barriers within strategic manholes in the storm drain network to form a temporary dam that collects any intermittent flows that may occur. Any flow collected behind the sandbag is then assessed using visual observations or by indicator sampling. Sandbags are lowered on a rope through the manhole to form a dam along the bottom of the storm drain, taking care not to fully block the pipe (in case it rains before the sandbag is retrieved). Sandbags are typically installed at junctions in the network to eliminate contributing branches from further consideration (Figure 59). If no flow collects behind the sandbag, the upstream pipe network can be ruled out as a source of the intermittent discharge.

Sandbags are typically left in place for no more than 48 hours, and should only be installed when dry weather is forecast. Sandbags should not be left in place during a heavy rainstorm. They may cause a blockage in the storm drain, or, they may be washed downstream and lost. The biggest downside to sandbagging is that it requires at least two trips to each manhole.

Optical Brightener Monitoring (OBM) Traps

Optical brightener monitoring (OBM) traps, profiled in Chapter 12, can also be used to detect intermittent flows at manhole junctions. When these absorbent pads are anchored in the pipe to capture dry weather flows, they can be used to determine the presence of flow and/or detergents. These OBM traps are frequently installed by lowering them into an open-grate drop inlet or storm drain inlet, as shown in Figure 60. The pads are then retrieved after 48 hours and are observed under a fluorescent light (this method is most reliable for undiluted washwaters).

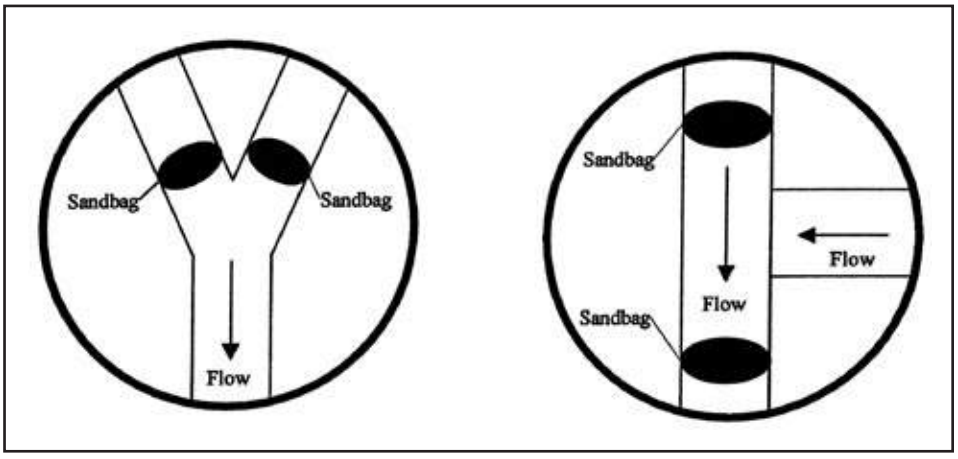


Figure 59: Example sandbag placement (Source: Jewell, 2001)



Figure 60: Optical Brightener Placement in the Storm Drain
(Source: Sargent and Castonguay, 1998)

Automatic Samplers

A few communities have installed automated samplers at strategic points within the storm drain network system that are triggered by small dry weather flows and collect water quality samples of intermittent discharges. Automated sampling can be extremely expensive, and is primarily used in very complex drainage areas that have severe intermittent discharge problems. Automated samplers can pinpoint the specific date and hours when discharges occur, and characterize its chemical composition, which can help crews fingerprint the generating source.

Observation of Deposits or Stains

Intermittent discharges often leave deposits or stains within the storm drain pipe or manhole after they have passed. Thus, crews should note whether any deposits or stains are present in the manhole, even if no dry weather flow is observed. In some cases, the origin of the discharge can be surmised by collecting indicator samples in the water ponded within the manhole sump. Stains and deposits, however, are not always a conclusive way to trace intermittent discharges in the storm drain network.

13.2 Drainage Area Investigations

The source of some illicit discharges can be determined through a survey or analysis of the drainage area of the problem outfall. The simplest approach is a rapid windshield survey of the drainage area to find the potential discharger or generating sites. A more sophisticated approach relies on an analysis of available GIS data and permit databases to identify industrial or other generating sites. In both cases, drainage area investigations are only effective if the discharge observed at an outfall has distinct or unique characteristics that allow crews to quickly ascertain the probable operation or business that is generating it. Often, discharges with a unique color, smell, or off-the-chart indicator sample reading may point to a specific industrial or commercial source. Drainage area investigations are not helpful in tracing sewage discharges, since they are often not always related to specific land uses or generating sites.

Rapid Windshield Survey

A rapid drive-by survey works well in small drainage areas, particularly if field crews are already familiar with its business operations. Field crews try to match the characteristics of the discharge to the most likely type of generating site, and then inspect all of the sites of the same type within the drainage area until the culprit is found. For example, if fuel is observed at an outfall, crews might quickly check every business operation in the catchment that stores or dispenses fuel. Another example is illustrated in Figure 61 where extremely dense algal growth was observed in a small stream during the winter. Field crews were aware of a fertilizer storage site in the drainage area, and a quick inspection identified it as the culprit.



Figure 61: Symptom (left): Discoloration of stream; Diagnosis: Extra hydroseed leftover from an upstream application (middle) was dumped into a storm drain by municipal officials (right).

A third example of the windshield survey approach is shown in Figure 62, where a very thick, sudsy and fragrant discharge was noted at a small outfall. The discharge appeared to consist of wash water, and the only commercial laundromat found upstream was confirmed to be the source. On-site testing may still be needed to identify the specific plumbing or connection generating the discharge.

Detailed Drainage Area Investigations

In larger or more complex drainage areas, GIS data can be analyzed to pinpoint the source of a discharge. If only general land use data exist, maps can at least highlight suspected industrial areas. If more detailed SIC code data are available digitally, the GIS can be used to pull up specific hotspot operations or generating sites that could be potential dischargers. Some of the key discharge indicators that are associated with hotspots and specific industries are reviewed in Appendix K.

13.3 On-site Investigations

On-site investigations are used to pinpoint the exact source or connection producing a discharge within the storm drain network. The three basic approaches are dye, video and smoke testing. While each approach can determine the actual source of a discharge, each needs to be applied under the right conditions and test limitations (see Table 56). It should be noted that on-site investigations are not particularly effective in finding *indirect* discharges to the storm drain network.



Figure 62: The sudsy, fragrant discharge (left) indicates that the laundromat is the more likely culprit than the florist (right).

Table 56: Techniques to Locate the Discharge		
Technique	**Best Applications**	**Limitations**
Dye Testing	• Discharge limited to a very small drainage area (<10 properties is ideal) • Discharge probably caused by a connection from an individual property • Commercial or industrial land use	• May be difficult to gain access to some properties
Video Testing	• Continuous discharges • Discharge limited to a single pipe segment • Communities who own equipment for other investigations	• Relatively expensive equipment • Cannot capture non-flowing discharges • Often cannot capture discharges from pipes submerged in the storm drain
Smoke Testing	• Cross-connection with the sanitary sewer • Identifying other underground sources (e.g., leaking storage techniques) caused by damage to the storm drain	• Poor notification to public can cause alarm • Cannot detect all illicit discharges

TIP

The Wayne County Department of the Environment provides excellent training materials on on-site investigations, as well as other illicit discharge techniques. More information about this training can be accessed from their website: http://www.wcdoe.org/Watershed/Programs___Srvcs_/IDEP/idep.htm.



Figure 63: Dye Testing Plumbing (NEIWPCC, 2003)

Dye Testing

Dye testing is an excellent indicator of illicit connections and is conducted by introducing non-toxic dye into toilets, sinks, shop drains and other plumbing fixtures (see Figure 63). The discovery of dye in the storm drain, rather than the sanitary sewer, conclusively determines that the illicit connection exists.

Before commencing dye tests, crews should review storm drain and sewer maps to identify lateral sewer connections and how they can be accessed. In addition, property owners must be notified to obtain entry permission. For industrial or commercial properties, crews should carry a letter to document their legal authority to gain access to the property. If time permits, the letter can be sent in advance of the dye testing. For residential properties, communication can be more challenging. Unlike commercial properties, crews are not guaranteed access to homes, and should call ahead to ensure that the owner will be home on the day of testing.

Communication with other local agencies is also important since any dye released to the storm drain could be mistaken for a spill or pollution episode. To avoid a costly and embarrassing response to a false alarm,

crews should contact key spill response agencies using a "quick fax" that describes when and where dye testing is occurring (Tuomari and Thomson, 2002). In addition, crews should carry a list of phone numbers to call spill response agencies in the event dye is released to a stream.

At least two staff are needed to conduct dye tests – one to flush dye down the plumbing fixtures and one to look for dye in the downstream manhole(s). In some cases, three staff may be preferred, with two staff entering the private residence or building for both safety and liability purposes.

The basic equipment to conduct dye tests is listed in Table 57 and is not highly specialized. Often, the key choice is the type of dye to use for testing. Several options are profiled in Table 58. In most cases, liquid dye is used, although solid dye tablets can also be placed in a mesh bag and lowered into the manhole on a rope (Figure 64). If a

Table 57: Key Field Equipment for Dye Testing
(Source: Wayne County, MI, 2000)

Maps, Documents
- Sewer and storm drain maps (sufficient detail to locate manholes)
- Site plan and building diagram
- Letter describing the investigation
- Identification (e.g., badge or ID card)
- Educational materials (to supplement pollution prevention efforts)
- List of agencies to contact if the dye discharges to a stream.
- Name of contact at the facility

Equipment to Find and Lift the Manhole Safely (small manhole often in a lawn)
- Probe
- Metal detector
- Crow bar
- Safety equipment (hard hats, eye protection, gloves, safety vests, steel-toed boots, traffic control equipment, protective clothing, gas monitor)

Equipment for Actual Dye Testing and Communications
- 2-way radio
- Dye (liquid or "test strips")
- High powered lamps or flashlights
- Water hoses
- Camera



Figure 64: Dye in a mesh bag is placed into an upstream manhole (left); Dye observed at a downstream manhole traces the path of the storm drain (right)

longer pipe network is being tested, and dye is not expected to appear for several hours, charcoal packets can be used to detect the dye (GCHD, 2002). Charcoal packets can be secured and left in place for a week or two, and then analyzed for the presence of dye. Instructions for using charcoal packets in dye testing can be accessed at the following website: http://bayinfo.tamug.tamu.edu/gbeppubs/ms4.pdf.

The basic drill for dye tests consists of three simple steps. First, flush or wash dye down the drain, fixture or manhole. Second, pop open downgradient sanitary sewer manholes and check to see if any dye appears. If none is detected in the sewer manhole after an hour or so, check downgradient storm drain manholes or outfalls for the presence of dye. Although dye testing is fairly straightforward, some tips to make testing go more smoothly are offered in Table 59.

Table 58: Dye Testing Options

Product	Applications
Dye Tablets	• Compressed powder, useful for releasing dye over time • Less messy than powder form • Easy to handle, no mess, quick dissolve • Flow mapping and tracing in storm and sewer drains • Plumbing system tracing • Septic system analysis • Leak detection
Liquid Concentrate	• Very concentrated, disperses quickly • Works well in all volumes of flow • Recommended when metering of input is required • Flow mapping and tracing in storm and sewer drains • Plumbing system tracing • Septic system analysis • Leak detection
Dye Strips	• Similar to liquid but less messy
Powder	• Can be very messy and must dissolve in liquid to reach full potential • Recommended for very small applications or for very large applications where liquid is undesirable • Leak detection
Dye Wax Cakes	• Recommended for moderate-sized bodies of water • Flow mapping and tracing in storm and sewer drains
Dye Wax Donuts	• Recommended for large sized bodies of water (lakes, rivers, ponds) • Flow mapping and tracing in storm and sewer drains • Leak detection

Table 59: Tips for Successful Dye Testing
(Adapted from Tuomari and Thompson, 2002)

Dye Selection
- Green and liquid dyes are the easiest to see.
- Dye test strips can be a good alternative for residential or some commercial applications. (Liquid can leave a permanent stain).
- Check the sanitary sewer before using dyes to get a "base color." In some cases, (e.g., a print shop with a permitted discharge to the sanitary sewer), the sewage may have an existing color that would mask a dye.
- Choose two dye colors, and alternate between them when testing multiple fixtures.

Selecting Fixtures to Test
- Check the plumbing plan for the site to isolate fixtures that are separately connected.
- For industrial facilities, check most floor drains (these are often misdirected).
- For plumbing fixtures, test a representative fixture (e.g., a bathroom sink).
- Test some locations separately (e.g., washing machines and floor drains), which may be misdirected.
- If conducting dye investigations on multiple floors, start from the basement and work your way up.
- At all fixtures, make sure to flush with plenty of water to ensure that the dye moves through the system.

Selecting a Sewer Manhole for Observations
- Pick the closest manhole possible to make observations (typically a sewer lateral).
- If this is not possible, choose the nearest downstream manhole.

Communications Between Crew Members
- The individual conducting the dye testing calls in to the field person to report the color dye used, and when it is dropped into the system.
- The field person then calls back when dye is observed in the manhole.
- If dye is not observed (e.g., after two separate flushes have occurred), dye testing is halted until the dye appears.

Locating Missing Dye
- The investigation is not complete until the dye is found. Some reasons for dye not appearing include:
- The building is actually hooked up to a septic system.
- The sewer line is clogged.
- There is a leak in the sewer line or lateral pipe.

Video Testing

Video testing works by guiding a mobile video camera through the storm drain pipe to locate the actual connection producing an illicit discharge. Video testing shows flows and leaks within the pipe that may indicate an illicit discharge, and can show cracks and other pipe damage that enable sewage or contaminated water to flow into the storm drain pipe.

Video testing is useful when access to properties is constrained, such as residential neighborhoods. Video testing can also be expensive, unless the community already owns and uses the equipment for sewer inspections. This technique will not detect all types of discharges, particularly when the illicit connection is not flowing at the time of the video survey.

Different types of video camera equipment are used, depending on the diameter and condition of the storm sewer being tested.

Field crews should review storm drain maps, and preferably visit the site before selecting the video equipment for the test. A field visit helps determine the camera size needed to fit into the pipe, and if the storm drain has standing water.

In addition to standard safety equipment required for all manhole inspections, video testing requires a Closed-Circuit Television (CCTV) and supporting items. Many commercially available camera systems are specifically adapted to televise storm sewers, ranging from large truck or van-mounted systems to much smaller portable cameras. Cameras can be self-propelled or towed. Some specifications to look for include:

- The camera should be capable of radial view for inspection of the top, bottom, and sides of the pipe and for looking up lateral connections.
- The camera should be color.
- Lighting should be supplied by a lamp on the camera that can light the entire periphery of the pipe.

When inspecting the storm sewer, the CCTV is oriented to keep the lens as close as possible to the center of the pipe. The camera can be self-propelled through the pipe using a tractor or crawler unit or it may be towed through on a skid unit (see Figures 65 and 66). If the storm drain has ponded water, the camera should be attached to a raft, which floats through the storm sewer from one manhole to the next. To see details of the sewer, the camera and lights should be able to swivel both horizontally and vertically. A video record of the inspection should be made for future reference and repairs (see Figure 67).



Figure 65: Camera being towed

Smoke Testing

Smoke testing is another "bottom up" approach to isolate illicit discharges. It works by introducing smoke into the storm drain system and observing where the smoke surfaces. The use of smoke testing to detect illicit discharges is a relatively new application, although many communities have used it to check for infiltration and inflow into their sanitary sewer network. Smoke testing can find improper



Figure 66: Tractor-mounted camera



Figure 67: Review of an inspection video

connections, or damage to the storm drain system (Figure 68). This technique works best when the discharge is confined to the upper reaches of the storm drain network, where pipe diameters are to small for video testing and gaining access to multiple properties renders dye testing infeasible.

Notifying the public about the date and purpose of smoke testing before starting is critical. The smoke used is non-toxic, but can cause respiratory irritation, which can be a problem for some residents. Residents should be notified at least two weeks prior to testing, and should be provided the following information (Hurco Technologies, Inc., 2003):

- Date testing will occur
- Reason for smoke testing
- Precautions they can take to prevent smoke from entering their homes or businesses
- What they need to do if smoke enters their home or business, and any health concerns associated with the smoke
- A number residents can call to relay any particular health concerns (e.g., chronic respiratory problems)

Program managers should also notify local media to get the word out if extensive smoke testing is planned (e.g., television, newspaper, and radio). On the actual day of testing, local fire, police departments and 911 call centers should be notified to handle any calls from the public (Hurco Technologies, Inc., 2003).

The basic equipment needed for smoke testing includes manhole safety equipment, a smoke source, smoke blower, and sewer plugs. Two smoke sources can be used for smoke testing. The first is a smoke "bomb," or "candle" that burns at a controlled rate and releases very white smoke visible at relatively low concentrations (Figure 69). Smoke bombs are suspended beneath a blower in a manhole. Candles are available in 30 second to three minute sizes. Once opened, smoke bombs should be kept in a dry location and should be used within one year.

The second smoke source is liquid smoke, which is a petroleum-based product that is injected into the hot exhaust of a blower where it is heated and vaporized (Figure 70). The length of smoke production can vary depending on the length of the pipe being

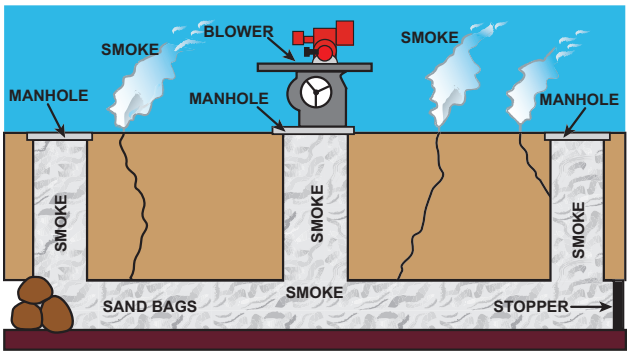


Figure 68: Smoke Testing System Schematic



Figure 69: Smoke Candles



Figure 70: Smoke blower

tested. In general, liquid smoke is not as consistently visible and does not travel as far as smoke from bombs (USA Blue Book).

Smoke blowers provide a high volume of air that forces smoke through the storm drain pipe. Two types of blowers are commonly used: "squirrel cage" blowers and direct-drive propeller blowers. Squirrel cage blowers are large and may weigh more than 100 pounds, but allow the operator to generate more controlled smoke output. Direct-drive propeller blowers are considerably lighter and more compact, which allows for easier transport and positioning.

Three basic steps are involved in smoke testing. First, the storm drain is sealed off by plugging storm drain inlets. Next, the smoke is released and forced by the blower through the storm drain system. Lastly, the crew looks for any escape of smoke above-ground to find potential leaks.

One of three methods can be used to seal off the storm drain. Sandbags can be lowered into place with a rope from the street surface. Alternatively, beach balls that have a diameter slightly larger than the drain can be inserted into the pipe. The beach ball is then placed in a mesh bag with a rope attached to it so it can be secured and retrieved. If the beach ball gets stuck in the pipe, it can simply be punctured, deflated and removed. Finally, expandable plugs are available, and may be inserted from the ground surface.

Blowers should be set up next to the open manhole after the smoke is started. Only one manhole is tested at a time. If smoke candles are used, crews simply light the candle, place it in a bucket, and lower it in the manhole. The crew then watches to see where smoke escapes from the pipe. The two most common situations that indicate an illicit discharge are when smoke is seen rising from internal plumbing fixtures (typically reported by residents) or from sewer vents. Sewer vents extend upward from the sewer lateral to release gas buildup, and are not supposed to be connected to the storm drain system.

13.4 Septic System Investigations

The techniques for tracing illicit discharges are different in rural or low-density residential watersheds. Often, these watersheds lack sanitary sewer service and storm water is conveyed through ditches or swales, rather than enclosed pipes. Consequently, many illicit discharges enter the stream as indirect discharges, through surface breakouts of septic fields or through straight pipe discharges from bypassed septic systems.

The two broad techniques used to find individual septic systems—on-site investigations and infrared imagery—are described in this section.

On-Site Septic Investigations

Three kinds of on-site investigations can be performed at individual properties to determine if the septic system is failing, including homeowner survey, surface condition analysis and a detailed system inspection. The first two investigations are rapid and relatively simple assessments typically conducted in targeted watershed areas. Detailed system inspections are a much more thorough investigation of the functioning of the septic system that is conducted by a certified professional. Detailed system inspections may occur at time of sale of a property, or be triggered by poor scores on the rapid homeowner survey or surface condition analysis.

Homeowner Survey

The homeowner survey consists of a brief interview with the property owner to determine the potential for current or future failure of the septic system, and is often done in conjunction with a surface condition analysis.

Table 60 highlights some common questions to ask in the survey, which inquire about resident behaviors, system performance and maintenance activity.

Surface Condition Analysis

The surface condition analysis is a rapid site assessment where field crews look for obvious indicators that point to current or potential production of illicit discharges by the septic system (Figure 71). Some of the key surface conditions to analyze have been described by Andrews *et al*., (1997) and are described below:

- Foul odors in the yard
- Wet, spongy ground; lush plant growth; or burnt grass near the drain field
- Algal blooms or excessive weed growth in adjacent ditches, ponds and streams
- Shrubs or trees with root damage within 10 feet of the system
- Cars, boats, or other heavy objects located over the field that could crush lateral pipes
- Storm water flowing over the drain field
- Cave-ins or exposed system components
- Visible liquid on the surface of the drain field (e.g., surface breakouts)
- Obvious system bypasses (e.g., straight pipe discharges)

Table 60: Septic System Homeowner Survey Questions
(Adapted from Andrews et al., 1997 and Holmes Inspection Services)

- How many people live in the house?[1]
- What is the septic tank capacity?[2]
- Do drains in the house empty slowly or not at all?
- When was the last time the system was inspected or maintained?
- Does sewage back up into the house through drain lines?
- Are there any wet, smelly spots in the yard?
- Is the septic tank effluent piped so it drains to a road ditch, a storm sewer, a stream, or is it connected to a farm drain tile?

[1] Water usage ranges from 50 to 100 gallons per day per person. This information can be used to estimate the wastewater load from the house (Andrews et. al, 1997).
[2] The septic tank should be large enough to hold two days' worth of wastewater (Andrews et. al, 1997).

a.  b. 

Figure 71: (a) Straight pipe discharge to nearby stream. (b) Algal bloom in a nearby pond.
(Sources: a- Snohomish County, WA, b- King County, WA)

Detailed System Inspection

The detailed system inspection is a much more thorough inspection of the performance and function of the septic system, and must be completed by a certified professional. The inspector certifies the structural integrity of all components of the system, and checks the depth of solids in the septic tank to determine if the system needs to be pumped out. The inspector also sketches the system, and estimates distance to groundwater, surface water, and drinking water sources. An example septic system inspection form from Massachusetts can be found at http://www.state.ma.us/dep/brp/wwm/soilsys.htm.

Although not always incorporated into the inspection, dye testing can sometimes point to leaks from broken pipes, or direct discharges through straight pipes that might be missed during routine inspection. Dye can be introduced into plumbing fixtures in the home, and flushed with sufficient running water. The inspector then watches the septic field, nearby ditches, watercourses and manholes for any signs of the dye. The dye may take several hours to appear, so crews may want to place charcoal packets in adjacent waters to capture dye until they can return later to retrieve them.

Infrared Imagery

Infrared imagery is a special type of photography with gray or color scales that represent differences in temperature and emissivity of objects in the image (www.stocktoninfrared.com), and can be used to locate sewage discharges. Several different infrared imagery techniques can be used to identify illicit discharges. The following discussion highlights two of these: aerial infrared thermography[13] and color infrared aerial photography.

Infrared Thermography

Infrared thermography is increasingly being used to detect illicit discharges and failing septic systems. The technique uses the temperature difference of sewage as a marker to locate these illicit discharges. Figure 72 illustrates the thermal difference

[13] Infrared thermography is also being used by communities such as Mecklenburg County and the City of Charlotte in NC to detect illicit discharges at outfalls.

between an outfall discharge (with a higher temperature) and a stream.

The equipment needed to conduct aerial infrared thermography includes an aircraft (plane or helicopter); a high-resolution, large format, infrared camera with appropriate mount; a GPS unit; and digital recording equipment. If a plane is used, a higher resolution camera is required since it must operate at higher altitudes. Pilots should be experienced since flights take place at night, slowly, and at a low altitude. The camera may be handheld, but a mounted camera will provide significantly clearer results for a larger area. The GPS can be combined with a mobile mapping program and a video encoder-decoder that encodes and displays the coordinates, date, and time (Stockton, 2000). The infrared data are analyzed after the flight by trained analysts to locate suspected discharges, and field crews then inspect the ground-truthed sites to confirm the presence of a failing septic system.

Late fall, winter, and early spring are typically the best times of year to conduct these investigations in most regions of the country. This allows for a bigger difference between receiving water and discharge temperatures, and interference from vegetation is minimized (Stockton, 2004b). In addition, flights should take place at night to minimize reflected and direct daylight solar radiation that may adversely affect the imagery (Stockton, 2004b).



Figure 72: Aerial thermography showing sewage leak

Color Infrared Aerial Photography

Color infrared aerial photography looks for changes in plant growth, differences in soil moisture content, and the presence of standing water on the ground to primarily identify failing septic systems (Figure 73).

The Tennessee Valley Authority (TVA) uses color infrared aerial photography to detect failing septic systems in reservoir watersheds. Local health departments conduct follow-up ground-truthing surveys to determine if a system is actually failing (Sagona, 1986). Similar to thermography, it is recommended that flights take place at night, during leaf-off conditions, or when the water table is at a seasonal high (which is when most failures typically occur (U.S. EPA, 1999).



Figure 73: Dead vegetation and surface effluent are evidence of a septic system surface failure.
(Source: U.S. EPA, 1999)

13.5 The Cost to Trace Illicit Discharge Sources

Tracing illicit discharges to their source can be an elusive and complex process, and precise staffing and budget data are difficult to estimate. Experience of Phase I NPDES communities that have done these investigations in the past can shed some light on cost estimates. Some details on unit costs for common illicit discharge investigations are provided below.

Costs for Dye, Video, and Smoke Testing

The cost of smoke, dye, and video testing can be substantial and staff intensive, and often depend on investigation specific factors, such as the complexity of the drainage network, density and age of buildings, and complexity of land use. Wayne County, MI, has estimated the cost of dye testing at $900 per facility. Video testing costs range from $1.50 to $2.00 per foot, although this increases by $1.00 per foot if pipe cleaning is needed prior to testing.

Table 61 summarizes the costs of start-up equipment for basic manhole entry and inspection, which is needed regardless of which type of test is performed. Tables 62 through 64 provide specific equipment costs for dye, video and smoke testing, respectively.

Table 61: Common Field Equipment Needed for Dye, Video, and Smoke Testing

Item	Cost
1 Digital Camera	$200
Clipboards, Pens, Batteries	$25
1 Field vehicle	$15,000 - $35,000
1 First aid kit	$30
1 Spotlight	$40
1 Gas monitor and probe	$900 - $2,100
1 Hand-held GPS Unit	$150
2 Two-way radios	$250 - $750
1 Manhole hook	$80 - $130
1 Mirror	$70 - $130
2 Reflective safety vests	$40
Rubber/latex gloves (box of 100)	$25
1 Can of Spray Paint	$5
4 Traffic Cones	$50

Table 62: Equipment Costs for Dye Testing		
Product	**Water Volume**	**Cost**
Dye Strips	1 strip/500 gallons	$75 – $94 per 100 strips
Dye Tablets	0 – 50,000 gallons	$40 per 200 tablets
Liquid Concentrate (Rhodamine WT)	0 – 50,000 gallons	$80 – $90 per gallon $15 – $20 per pint
Powder	50,000 + gallons	$77 per lb
Dye Wax Cakes	20,000 – 50,000 gallons	$12 per one 1.25 ounce cake
Dye Wax Donuts	50,000 + gallons	$104 – $132 per 42 oz. donut
Price Sources: *Aquatic Eco-Systems http://www.aquaticeco.com/* *Cole Parmer http:/www.coleparmer.com* *USA Blue Book http:/www.usabluebook.com*		

Table 63: Equipment Costs for Video Testing	
Equipment	**Cost**
GEN-EYE 2™ B&W Sewer Camera with VCR & 200' Push Cable	$5,800
100' Push Rod and Reel Camera for 2" – 10" Pipes	$5,300
200' Push Rod and Reel Camera for 8" – 24" Pipes	$5,800
Custom Saturn III Inspection System 500' cable for 6-16" Lines	$32,000 ($33,000 with 1000 foot cable)
OUTPOST • Box with build-out • Generator • Washdown system	 $6,000 $2,000 $1,000
Video Inspection Trailer • 7'x10' trailer & build-out • Hardware and software package • Incidentals	 $18,500 $15,000 $5,000
Sprinter Chassis Inspection Vehicle • Van (with build-out for inspecting 6" – 24" pipes) • Crawler (needed to inspect pipes >24") • Software upgrade (optional but helpful for extensive pipe systems)	 $130,000 $18,000 $8,000
Sources: USA Blue Book and Envirotech	

Table 64: Equipment Costs for Smoke Testing	
Equipment	**Cost**
Smoke Blower	$1,000 to $2,000 each
Liquid Smoke	$38 to $45 per gallon
Smoke Candles, 30 second (4,000 cubic feet)	$27.50 per dozen
Smoke Candles, 60 Second (8,000 cubic feet)	$30.50 per dozen
Smoke Candles, 3 Minute (40,000 cubic feet)	$60.00 per dozen
Sources: Hurco Tech, 2003 and Cherne Industries, 2003	

Costs for Septic System Investigations

Most septic system investigations are relatively low cost, but factors such as private property access, notification, and the total number of sites investigated can increase costs. Unit costs for the three major septic system investigations are described below.

Homeowner Survey and Surface Condition Analysis

Both the homeowner survey and the surface condition analysis are relatively low cost investigation techniques. Assuming that a staff person can investigate one home per hour, the average cost per inspection is approximately $25. A substantial cost savings can be realized by using interns or volunteers to conduct these simple investigations.

Detailed System Inspection

Septic system inspections are more expensive, but a typical unit cost is about $250, and may also include an additional cost of pumping the system, at roughly $150, if pumping is required to complete the inspection (Wayne County, 2003). This cost is typically charged to the homeowner as part of a home inspection.

Aerial Infrared Thermography

The equipment needed to conduct aerial infrared thermography is expensive; cameras alone may range from $250,000 to $500,000 (Stockton, 2004a). However, private contractors provide this service. In general, the cost to contract an aerial infrared thermography investigation depends on the length of the flight (flights typically follow streams or rivers); how difficult it will be to fly the route; the number of heat anomalies expected to be encountered; the expected post-flight processing time (typically, four to five hours of analysis for every hour flown); and the distance of the site from the plane's "home" (Stockton, 2004a). The cost range is typically $150 to $400 per mile of stream or river flown, which includes the flight and post-flight analyses (Stockton, 2004a).

As an alternative, local police departments may already own an infrared imaging system that may be used. For instance, the Arkansas Department of Health used a state police helicopter with a Forward Looking Infrared (FLIR) imaging system, GPS, video equipment, and maps (Eddy, 2000). The disadvantage to this is that the equipment may not be available at optimal times to conduct the investigation. In addition, infrared imaging equipment used by police departments may not be sensitive enough to detect the narrow range of temperature difference (only a few degrees) often expected for sewage flows (Stockton, 2004a).

EPA New England Bacterial Source Tracking Protocol
Draft – January 2012

Purpose

This document provides a common framework for EPA New England ("EPA-NE") staff to develop and implement bacterial source tracking sample events, and provides a recommended approach to watershed association, municipal, and State personnel. Adopted from Boston Water and Sewer Commission ("BWSC") (2004), Pitt (2004), and based upon fieldwork conducted and data collected by EPA-NE, the protocol relies primarily on visual observations and the use of field test kits and portable instrumentation during dry and wet weather to complete a screening-level investigation of stormwater outfall discharges or flows within the drainage system. When necessary, the addition of more conclusive chemical markers may be included. The protocol is applicable to most typical Municipal Separate Storm Sewer Systems ("MS4s") and smaller tributary streams. The smaller the upstream catchment area and/or more concentrated the flow, the greater the likelihood of identifying an upstream wastewater source.

Introduction

The protocol is structured into several phases of work that progress through investigation planning and design, laboratory coordination, sample collection, and data evaluation. The protocol involves the concurrent collection and analyses of water samples for surfactants, ammonia, total chlorine, and bacteria. When more precise confirmation regarding the presence or absence of human sanitary sewage is necessary, and laboratory capacity is available, the additional concurrent collection of samples for select Pharmaceutical and Personal Care Product ("PPCP") analysis is advised. When presented with a medium to large watershed or numerous stormwater outfalls, the recommended protocol is the screening of all outfalls using the surfactant, ammonia, total chlorine, and bacterial analyses, in addition to a thorough visual assessment. The resulting data and information should then be used to prioritize and sample a subset of outfalls for all parameters, including PPCP compounds and additional analyses as appropriate. Ideally, screening-level analyses can be conducted by state, municipal, or local watershed association personnel, and a prioritized sub-set of outfalls can be sampled through a commercial laboratory or by EPA-NE using more advanced confirmatory techniques.

Step I – Reconnaissance and Investigation Design

Each sample event should be designed to answer a specific problem statement and work to identify the source of contamination. Any relevant data or reports from State, municipal, or local watershed associations should be reviewed when selecting sample locations. Aerial photography, mapping services, or satellite imagery resources are available free to the public through the internet, and offer an ideal way to pre-select locations for either field verification or sampling.

Sample locations should be selected to segregate outfall sub-catchment areas or surface waters into meaningful sections. A common investigative approach would be the identification of a

specific reach of a surface water body that is known to be impaired for bacteria. Within this specific reach, stormwater outfalls and smaller tributary streams would be identified by desktop reconnaissance, municipal outfall mapping, and field investigation when necessary. Priority outfalls or areas to field verify the presence of outfalls should be selected based on a number of factors, including but not limited to the following: those areas with direct discharges to critical or impaired waters (e.g. water supplies, swimming beaches); areas served by common/twin-invert manholes or underdrains; areas with inadequate levels of sanitary sewer service, Sanitary Sewer Overflows ("SSOs") or the subject of numerous/chronic sanitary sewer customer complaints; formerly combined sewer areas that have been separated; culverted streams, and; outfalls in densely populated areas with older infrastructure. Pitt (2004) provides additional detailed guidance.

When investigating an area for the first time, the examination of outfalls in dry-weather is recommended to identify those with dry-weather flow, odor, and the presence of white or gray filamentous bacterial growth that is common (but not exclusively present) in outfalls contaminated with sanitary. For those outfalls with dry-weather flow and no obvious signs of contamination, one should never assume the discharge is uncontaminated. Sampling by EPA-NE staff has identified a number of outfalls with clear, odorless discharges that upon sampling and analyses were quite contaminated. Local physical and chemical conditions, in addition to the numerous causes of illicit discharges, create outfall discharges that can be quite variable in appearance. Outfalls with no dry-weather flow should be documented, and examined for staining or the presence of any obvious signs of past wastewater discharges downstream of the outfall.

As discussed in BWSC (2004), the protocol may be used to sample discreet portions of an MS4 sub-catchment area by collecting samples from selected junction manholes within the stormwater system. This protocol expands on the BWSC process and recommends the concurrent collection of bacteria, surfactant, ammonia, and chlorine samples at each location to better identify and prioritize contributing sources of illicit discharges, and the collection of PPCP compounds when more conclusive source identification is necessary.

Finally, as discussed further in Step IV, application of this sampling protocol in wet-weather is recommended for most outfalls, as wet-weather sampling data may indicate a number of illicit discharge situations that may not be identified in dry weather.

Step II – Laboratory Coordination

All sampling should be conducted in accordance with a Quality Assurance Project Plan ("QAPP"). A model QAPP is included as Attachment 1. While the QAPP details sample collection, preservation, and quality control requirements, detailed coordination with the appropriate laboratory staff will be necessary. Often sample events will need to be scheduled well in advance. In addition, the sampling team must be aware of the strict holding time requirements for bacterial samples – typically samples analysis must begin within 6 hours of sample collection. For sample analyses conducted by a commercial laboratory, appropriate coordination must occur to determine each facilities respective procedures and requirements.

The recommendations in this protocol are based on the use of a currently unpublished EPA-NE modification to *EPA Method 1694 – Pharmaceuticals and Personal Care Products in Water, Soil, Sediment, and Biosolids by HPLC/MS/MS*. Several commercial laboratories may offer Method 1694 capability. EPA-NE recommends those entities wishing to utilize a contract laboratory for PPCP analyses ensure that the laboratory will provide quantitative analyses for acetaminophen, caffeine, cotinine, carbamazepine, and 1,7-dimethylexanthine, at Reporting Limits similar to those used by EPA-NE (See Attachment 2). Currently, the EPA-NE laboratory has limited capacity for PPCP sampling, and any proposed EPA-NE PPCP sample events must be coordinated well in advance with the appropriate staff.

Step III – Sample Collection

Once a targeted set of outfalls has been selected, concurrent sampling and analyses for surfactants, ammonia, and total chlorine (which can all be done through the use of field kits), in addition to bacteria (via laboratory analysis) should be conducted. When numerous outfalls with dry-weather flow exist, sample locations should be prioritized according to the criteria mentioned above. In addition, field screening using only the field kits may occur during the field reconnaissance. However, it must be emphasized that the concurrent sampling and analyses of bacteria, surfactant, ammonia, and total chlorine parameters is the most efficient and cost-effective screening method.

When first observed, the physical attributes of each outfall or sampling location should be noted for construction materials, size, flow volume, odor, and all other characteristics listed on the data collection form (Attachment 3). In addition, GPS coordinates should be collected and a photograph of the sample location taken. Whenever possible, the sampling of storm drain outfalls should be conducted as close to the outfall opening as possible. Bacterial samples should be collected first, with care to not disturb sediment materials or collect surface debris/scum as best possible. A separate bottle is used to collect a single water sample from which aliquots will be analyzed for surfactants, ammonia, and total chlorine. A sample for PPCP analysis is recommended to be collected last, as the larger volume required and larger bottle size may cause some sediment disturbance in smaller outfalls or streams. If necessary, a second smaller, sterile and pre-cleaned sampling bottle may be used to collect the surface water which can then be poured into the larger PPCP bottle. Last, a properly calibrated temperature/specific conductance/salinity meter should be used to record all three parameters directly from the stream or outfall. When flow volume or depth is insufficient to immerse the meter probe, a clean sample bottle may be utilized to collect a sufficient volume of water to immerse the probe. In such instances, meter readings should be taken immediately.

As soon as reasonably possible, sample aliquots from the field kit bottle should be analyzed. When concurrent analyses are not possible, ammonia and chlorine samples should be processed first, followed by surfactant analysis, according to each respective Standard Operating Procedure as appropriate based on the particular brand and type of field test kit being used. All waste from the field test kits should be retained and disposed of according to manufacture instructions. Where waste disposal issues would otherwise limit the use of field kits, EPA-NE recommends

that, at a minimum, ammonia test strips with a Reporting Limit below 0.5 mg/L be utilized. Such test strips typically are inexpensive and have no liquid reagents associated with their use. Results should be recorded, samples placed in a cooler on ice, and staff should proceed to the next sample location.

Upon completion of sampling and return to the laboratory, all samples will be turned over to the appropriate sample custodian(s) and accompanied by an appropriate Chain-of-Custody ("COC") form.

Step IV – Data Evaluation

Bacterial results should be compared to the applicable water quality standards. Surfactant and ammonia concentrations should be compared to the thresholds listed in Table 1. Evaluation of the data should include a review for potential positive results due to sources other than human wastewater, and for false negative results due to chemical action or interferences. In the EPA-NE region, field sampling has indicated that the biological breakdown of organic material in historically filled tidal wetlands may cause elevated ammonia readings, as can the discharge from many landfills. In addition, salinity levels greater than 1 part per thousand may cause elevated surfactant readings, the presence of oil may likewise indicate elevated levels, and fine suspended particulate matter may cause inconclusive surfactant readings (for example, the indicator ampule may turn green instead of a shade of blue). Finally, elevated chlorine from leaking drinking water infrastructure or contained in the illicit wastewater discharge may inhibit bacterial growth and cause very low bacterial concentrations. Any detection of total chlorine above the instrument Reporting Limit should be noted.

Table 1 – Freshwater Water Quality Criteria, Threshold Levels, and Example Instrumentation [1]

Analyte/ Indicator	**Threshold Levels/ Single Sample[3]**	**Instrumentation**
E. coli [2]	235 cfu/100ml	Laboratory via approved method
Enterococci [2]	61 cfu/100ml	Laboratory via approved method
Surfactants (as MBAS)	$\geq$ 0.25 mg/l	MBAS Test Kit (e.g. CHEMetrics K-9400)
Ammonia (NH_3)	$\geq$ 0 .5 mg/l	Ammonia Test Strips (e.g. Hach brand)
Chlorine	> Reporting Limit	Field Meter (e.g. Hach Pocket Colorimeter II)
Temperature	See Respective State Regulations	Temperature/Conductivity/Salinity Meter (e.g. YSI Model 30)

[1] The mention of trade names or commercial products does not constitute endorsement or recommendation for use by the U.S. EPA

[2] 314 CMR 4.00 MA - Surface Water Quality Standards - Class B Waters.

[3] Levels that may be indicative of potential wastewater or washwater contamination

Once dry-weather data has been examined and compared to the appropriate threshold values, outfalls or more discreet reaches of surface water can be selected for sampling or further investigation. Wet-weather sampling is also recommended for all outfalls, in particular for those that did not have flow in dry weather or those with dry-weather flow that passed screening thresholds. Wet-weather sampling will identify a number of situations that would otherwise pass unnoticed in dry weather. These wet-weather situations include, but are not limited to the following: elevated groundwater that can now cause an exchange of wastewater between cracked or broken sanitary sewers, failed septic systems, underdrains, and storm drains; increased sewer volume that can exfiltrate through cracks in the sanitary piping; increased sewer volume that can enter the storm drain system in common manholes or directly-piped connections to storm drains; areas subject to capacity-related SSO discharges, and; illicit connections that are not carried through the storm drain system in dry-weather.

Step V – Costs

Use of field test kits and field instruments for a majority of the analytical parameters allows for a significantly reduced analytical cost. Estimated instrument costs and pro-rated costs per 100 samples are included in Table 2. The cost per 100 samples metric allows averaged costs to account for reagent refills that are typically less expensive as they do not include the instrument cost, and to average out the initial capital cost for an instrument such as a temperature/ conductivity/salinity meter. For such capital costs as the meters, the cost over time will continue to decrease.

Table 2 – Estimated Field Screening Analytical Costs [1]

Analyte/ Indicator	Instrument or Meter [2]	Instrument or Meter Cost/No. of Samples	Cost per Sample (Based on 100 Samples) [3]
Surfactants (as MBAS)	Chemetrics K-9400	$77.35/20 samples ($58.08/20 sample refill)	$3.09
Ammonia (NH_3)	Hach brand 0 – 6 mg/l	$18.59/25 samples	$0.74
Total Chlorine	Hach Pocket Colorimeter II	$389/100 samples ($21.89 per 100 sample refill)	$3.89
Temperature/ Conductivity/ Salinity	YSI	$490 (meter and cable probe)	$4.90

1 Estimated costs as of February 2011

2 The mention of trade names or commercial products does not constitute endorsement or recommendation for use by the U.S. EPA

3 One-time meter costs and/or refill kits will reduce sample costs over time

From Table 2, the field analytical cost is approximately $13 per outfall. Typical bacterial analyses costs can vary depending on the analyte, method, and total number of samples to be

performed by the laboratory. These bacterial analyses costs can range from $20 to $60. Therefore, the analytical cost for a single outfall, based on the cost per 100 samples, ranges from $33 to $73. As indicated above, these costs will decrease slightly over time due to one-time capitals costs for the chlorine and temperature/conductivity/salinity meters.

Step VI – Follow-Up

Once all laboratory data has been reviewed and determined final in accordance with appropriate quality assurance controls, results should be reviewed with appropriate stakeholders to determine next steps. Those outfalls or surface water segments that fail to meet the appropriate water quality standard, and meet or exceed the surfactant and ammonia threshold values, in the absence of potential interferences mentioned in Step IV, indicate a high likelihood for the presence of illicit connections upstream in the drainage system or surface water. Whereas illicit discharges are quite variable in nature, the exceedance of the applicable water quality standard and only the ammonia or surfactant threshold value may well indicate the presence of an illicit connection. When available, the concurrent collection and analyses of PPCP data can greatly assist in confirming the presence of human wastewater. However, such data will not be available in all instances, and the collective data set and information regarding the physical characteristics of each sub-catchment or surface water reach should be used to prioritize outfalls for further investigation. As warranted, data may be released to the appropriate stakeholders, and should be accompanied by an explanation of preliminary findings. Release of EPA data should be fully discussed with the case team or other appropriate EPA staff.

References Cited

Boston Water & Sewer Commission, 2004, *A systematic Methodology for the Identification and Remediation of Illegal Connections.* 2003 Stormwater Management Report, chap. 2.1.

Pitt, R. 2004 *Methods for Detection of Inappropriate Discharge to Storm Drain Systems. Internal Project Files*. Tuscaloosa, AL, *in* The Center for Watershed Protection and Pitt, R., *Illicit Discharge Detection and Elimination: A Guidance Manual for Program Development and Technical Assessments*: Cooperative Agreement X82907801-0, U.S. Environmental Protection Agency, variously paged. Available at: http://www.cwp.org.

Instrumentation Cited (Manufacturer URLs)

MBAS Test Kit - CHEMetrics K-9400: http://www.chemetrics.com/Products/Deterg.htm

Portable Colorimeter – Hach Pocket Colorimeter II: http://www.hach.com/

Ammonia (Nitrogen) Test Strips: http://www.hach.com/

Portable Temperature/Conductivity/Salinity Meter: YSI Model 30: http://www.ysi.com/productsdetail.php?30-28

Disclaimer: The mention of trade names or commercial products in this protocol does not constitute endorsement or recommendation for use by the U.S. EPA.

Stormwater Monitoring Quality Assurance Project Plan
2012-2017

RFA #

Sampling Plan Acceptance

EPA OES Enforcement and Project Manager/Coordinator **Signature:**	**Date:**
EPA OEME Project Managers/Coordinator **Signature:**	**Date:**
EPA OEME QA Officer **Signature:**	**Date:**
EPA Chemistry Team Lead **Signature:**	**Date:**

DRAFT

1.0 Background

U.S. EPA Administrative Order 5360.1 requires that "all projects involving environmental monitoring performed by or for the U.S. EPA shall not be undertaken without an adequate Quality Assurance Project Plan (QAPP)." The purpose of this document is to describe the process used to develop, select, manage, and finalize stormwater monitoring projects. In describing this process, quality assurance goals and methods will be established, thus ensuring that the overall program and each monitoring project will meet or exceed EPA requirements for quality assurance.

The objective of these projects will be to collect data that is usable by EPA OES enforcement staff for enforcement actions and information requests. The primary focus of this project will be on urban water stormwater outfalls in the New England Region watersheds.

2.0 Sampling overview

Monitoring will be conducted on pre-scheduled days with the Laboratory. Samples will be retrieved from surface water, in stream or outfalls at suspected hotspots or areas that need further delineation. Sample sites will be located using GPS, with an accuracy goal of $\pm$ 1 meter and PDOP less than 6. Less accurate GPS reading or coordinates from maps will be accepted when site or other conditions do not allow $\pm$ 1 meter accuracy.

The primary focus of this sampling will be used to identify illegal discharges.
Results from the sampling will be used by EPA enforcement staff for enforcement purposes. For this project, sampling will be conducted according to EPA's Ambient Water Sampling SOP (Table 3). Volunteers and watershed association staff may assist in sampling. All procedures will be followed that are specified in Table 3. Parameter to be sampled will be predetermined by enforcement (OES) and OEME staff, based on data needs.

A. Locations

Site locations will be determined from field or desktop reconnaissance by project staff. Sample analyses will be predetermined based on conditions known about the sampling location prior to sampling. These may include data from previous sampling or from data collected from Mass DEP or local watershed associations. Any of the parameters listed in table 2 may be analyzed.

B. Analytical Methods and Reporting limits

Sample analyses will be conducted by EPA Laboratories.

This effort will test and compare the most appropriate analytical methods including, but not limited to; laboratory analysis, test kits and field analysis to determine the most effective and cost-efficient outfall and in-stream sampling approach.
Multiple and repeated testing will occur at each location to compare different method for identifying sewage contamination.

PPCPs, E.coli and enterococcus will be analyzed by EPA's Laboratory. Surfactants, ammonia, total chlorine will be analyzed with field test kits. Potential additional laboratory analyses include nitrogen (nitrate/nitrite), TSS, BOD, surfactants, ammonia and TPH. The Laboratory used

DRAFT

for each sampling event will be determined prior to sampling by the OEME Project Manager based on required analyses Laboratory availability and contract funds available.

Where available, a known concentration sample will be used to evaluate the performance of each test method. The known concentration sample will be processed in the field and Laboratory as a routine sample. The analyst or field technician will not know the concentration of the sample prior to analyzing and reporting the sample result. Sampling for PPCP testing will be done using extreme care not to contaminate the sample. No caffeine products should be consumed prior to sampling.

Table 1: Parameter specifications

Parameter (lab - equipment)	Preservation	Holding time
PH	None	Immediate
Temperature	None	Immediate
Sp Cond	None	Immediate
DO	None	Immediate
Total Phosphorus (EPA)	H_2SO_4 (pH <2) + Ice	28 days
TSS (EPA)	Ice	7 days
TSS (Alpha)	Ice	7 days
BOD (Alpha)	Ice	48 hours
Surfactants (Alpha)	Ice	48 hours
Surfactants (field kit – Chemetrics)	None	Immediate
Ammonia (alpha)	H_2SO_4 (pH <2) + Ice	28 days
Ammonia (test strips)	None	Immediate
TPH Petroleum ID (alpha)	Ice	7 Days to extraction 40 days after extraction
E. Coli (EPA)	Ice	6 hrs to lab
Enterococcus (EPA)	Ice	6 hrs to lab
PPCP	Ice (acidified in Lab)	7 day to extraction 40 days after extraction
Chlorine (Field kit – Hach)	None	Immediate

DRAFT

Table 2: Analytical References and Quality Control Goals

		Water Quality Criteria or Guidelines	Quality Assurance Goals		
Parameter (lab- equipment)	**Reporting Limits**	**(MA or EPA)**	**Precision**	**Accuracy**	**Completeness**
PH	4 to 10 units	6.5 - 8.3	0.02 unit	± 0.3 units	90%
Temperature	0 to +40°C	28.3°C	0.1 °C	± 0.15°C	90%
Sp Cond	0 to 100 mS/cm	NA	5 uS/cm	±10% cal std (µS/cm)	90%
DO	0.5mg/l to Sat	≥5 mg/l , ≥60% saturation	0.02mg/l	± .5 mg/l	90%
Total Phosphorus (EPA)	5.0 ug/l	NA	Field dup 30% RPD	MS 70-130%	90%
TSS (EPA)	5mg/L	NA	Field dup 30% RPD	See SOP	
TSS (Alpha)	5 mg/L	NA	Field dup 30% RPD	See SOP	90%
BOD (Alpha)	2 mg/L	NA	Field dup 30% RPD	See SOP	90%
Surfactants (field kit – Chemetrics)	0.25 mg/L[1]	0.25 mg/L	Field dup 30% RPD	TBD	90%
Ammonia (test strips)	0.25 mg/L[1]	1.0 mg/L	Field dup 30% RPD	TBD	90%
TPH Petroleum ID (alpha)	Variable	NA	Field dup 30% RPD	See SOP	
E. Coli (EPA)	4 col./ 100 ml	<=126 col./100 ml* <= 235 col./100 ml	±100 col/100ml or 30% RPD	N/A	90%
Enterococcus (EPA)	1 col/100ml	<=33 col./100 ml* <= 61 col./100 ml	±100 col/100ml or 30% RPD	See SOP	90%
PPCP	TBD	NA	Field dup 50% RPD	TBD	90%
Chlorine (Field kit – Hach)	0.02 mg/l	NA	Field dup 30% RPD	TBD	90%

Note
*Geometric mean Criteria
TBD = To be determined, Field methods and some colorimeter methods do not have accuracy criteria determined.
[1] Needs field verification to confirm

DRAFT

Table 3: Field and Laboratory References

Parameter	Analytical Method Reference	SOP reference
	Field References- 5/2005	
pH		
Conductivity		
Temperature		
dissolved oxygen	n/a	ECASOP-YSISondes9
Ambient water samples	n/a	ECASop-Ambient Water Sampling2
Chain of custody of samples	n/a	EIASOP-CHAINOFCUST
Sample login, tracking, disposition	n/a	EIASOP-ADMLOG14
	Lab. References- 5/ 2005	
Total Phosphorus (EPA)	EPA 365.3	EIASOP-INGTP8
TSS (EPA)	EPA 160.2	EIASOP-INGTSS-TDS-VRES5
TSS (Alpha)	EPA 160.2,SM2540D	SOP/07-29
BOD (Alpha)	EPA 405.1,SM5210B	SOP/07-13
Surfactants (field kit – Chemetrics)	Chemetrics	Draft
Ammonia (test strips)	Hach	Draft
TPH Petroleum ID (alpha)	8015B (M)	0-017
E. Coli (EPA)	SM9230	ECASOP- TC/EC Colilert2
Enterococcus (EPA)	SM9230	ECASOP-Enterolert1
PPCP	EPA 1694	TBD
Chlorine (Field kit – Hach)	Hach	TBD

*Specific conductance is the only parameter identified as non critical

Bottle list

Table 4: Bottle Sampling List

Parameter (lab - equipment)	Bottle	Preservation
Primary analyses		
E. Coli (EPA)	(2) 120ml or 250ml sterile	Ice
Enterococcus (EPA)		Ice
PPCP	1 Liter Amber	Ice (acidified in Lab)
Optional analyses		
Chlorine (Alpha)	500 ml	Ice
Total Phosphorus (EPA)	125 ml	H_2SO_4 (pH <2) + Ice
TSS (EPA)	1 liter	Ice
TSS (Alpha)	1 liter	Ice
BOD (Alpha)	1 Liter	Ice
TPH Petroleum ID (alpha)	2 -1 Liter Amber Glass tephlon lined	Ice
E. Coli (Alpha)	120 ml sterile	Ice
Enterococcus (Alpha)	120 ml sterile	Ice

DRAFT

C. Quality Control

Calibration:	EPA will calibrate its sondes according to the EPA sonde calibration SOP.
Field duplicate:	One duplicate sample will be collected per sampling event or approximately for every ten samples.
Trip Blank:	OEME Chemist will run appropriate QA samples for PPCP's. One blank sample will be collected for approximately every ten bacteria samples. Reported data that is less than 5 times the trip (field) blank concentration will be flagged.
QC Criteria:	Are specified in table 2, data not meeting this criteria will be reviewed by the Project Manager. Data that does not meet laboratory QA/QC criteria will be flagged by the laboratory.

D. Chain of Custody

Chain of custody procedures will follow the OEME/Investigations Office SOP (Table 3)

3.0 Data Review

EPA Microbiology data will be reviewed by the Biology QAO. Alpha generated microbiology samples will be reviewed by the OEME Project Manager. All field data and draft data reports will be reviewed by the OEME Project manager. Laboratory generated data (from Alpha and EPA) will be reviewed by the Chemistry Team Leader.

4.0 Data reports

Data reports will be reviewed by the Project Coordinator and the OEME Project Manager before a final report is release to the Enforcement Coordinator. Draft reports may be released without a complete review.

DRAFT

5.0 Attachments

1) Standard Operating Procedure Enterococcus (SM9230B), Multiple Tube Technique. SOP/07-01 *Alpha Analytical, Inc. May 28, 2005*

2) Standard Operating Procedure E. Coli (SM9213D). SOP/07-41 *Alpha Analytical, Inc. May 28, 2005*

3) Standard Operating Procedure MBAS, Ionic Surfactants. Draft SOP *EPA Laboratory. January 28, 2010*

4) Standard Operating Procedure Nitrogen Ammonia. Draft SOP *EPA Laboratory. February 10, 2011*

5) Standard Operating Procedure Total Chlorine. Draft SOP *EPA Laboratory. February 12, 2010*

6) Standard Operating Procedure TSS/ TVSS (SM2540 D, EPA 160.2). SOP/07-29 *Alpha Analytical, Inc. September 29, 2007*

7) Standard Operating Procedure BOD-5day, SBOD-5day, and cBOD-5day (SM 5210B, and EPA 405.1). SOP/07-13 *Alpha Analytical, Inc. September 29, 2007*

8) Standard Operating Procedure TPH 8015D – Modified 0-017 (EPA 8015D Modified) *Alpha Analytical, Inc. March 04, 2008*

9) Standard Operating Procedure determination of Trace Elements in Water and Wastes by Inductively Coupled Plasma- Mass Spectrometry (200.8). SOP/06-11 Alpha Analytical, Inc. July 13, 200

10) Standard Operating Procedure Inductively Coupled Plasma – Mass Spectrometry (6020). SOP/06-10 Alpha Analytical, Inc. October 25, 2007

DRAFT

EPA United States Environmental Protection Agency

Target Compounds, Uses, and Reporting Limits

Target Compound	Major Use	RL (ng/L)	Daily Dose (ng)
Caffeine	Natural Stimulant	5.0	200,000,000
1,7-DMX	Metabolite of caffeine	2.5	N/A
Acetaminophen	Pain Reliever	2.5	650,000,000
Carbamazepine	Anti- depressant / bi-polar Anti-convulsant (epilepsy)	0.5	100,000,000
Primidone	Anti- epilepsy drug (AED)	5.0	100,000,000
Atenolol	Beta Blocker High Blood Pressure	2.5	50,000,000
Cotinine	Metabolite of Nicotine	0.5	3,500-7,200 (ng/mL)
Urobilin	By-product of hemoglobin breakdown (mammals)	5.0	1,300,000 ng/g in feces
Azithromycin	Antibiotic	1.6	200,000,000

Attachment 3

STORMWATER MONITORING

Field Collection Requirements (To be recorded at each site)

Sample-
Site Name _____

Time collected_____

Date collected_____

Inspection-
****Take picture at site****
Outfall diameter_____('na' if open stream)

Flow estimate_____('na' if open stream)

Odor_____

Color_____

Turbidity_____

Floatables_____

Other observations_____

_____

YSI Meter (calibrate in lab)-
Salinity_____

Temp_____

Conductivity (give both #'s)

_____

Location information-
Short description of where sample was collected at site_____

_____

_____

GPS_____

_____

Field Kits listed in the order they should be conducted in, include any applicable notes-

NH3 strip_____

Cl2 kit_____
Hach meter – (3 min wait)

Surfactant_____
Chemetrics K-9400 Blue box/detergent test kit

Additional Notes:

(Note any changes in weather conditions)_____

_____

_____

_____

_____

Attachment 3

STORMWATER MONITORING (PAGE 2)

Field Equipment List

Waste Containers (2 total – clearly labeled):

1 liter amber plastic for surfactants/detergents kit waste
1 liter amber plastic for Cl2 kit waste

Sample Bottles (3 total for each sample location)-
120ml sterile – E.coli/entero
1 Liter amber glass: PPCP, *EPA* (Peter Philbrook)
120ml-250ml plastic – Field Kit Bottle – to be used on site for kits listed above


***Fill out chain of custody

In Carboy Container
☐Log book
☐COC forms
☐Extra sample bottles
☐Colored tape
☐Sharpies
☐Write-On-Rain Pens
☐Paper towels
☐GPS
☐Sampling plan & GPS locations
☐Regular length Powder Free Gloves
☐Squirt bottle of DI Water
☐Coolers with Ice
☐Waders/Boots
☐YSI multi parameter Meter

Town of Southampton IDDE Program

Appendix G

Impaired Waters and TMDLs

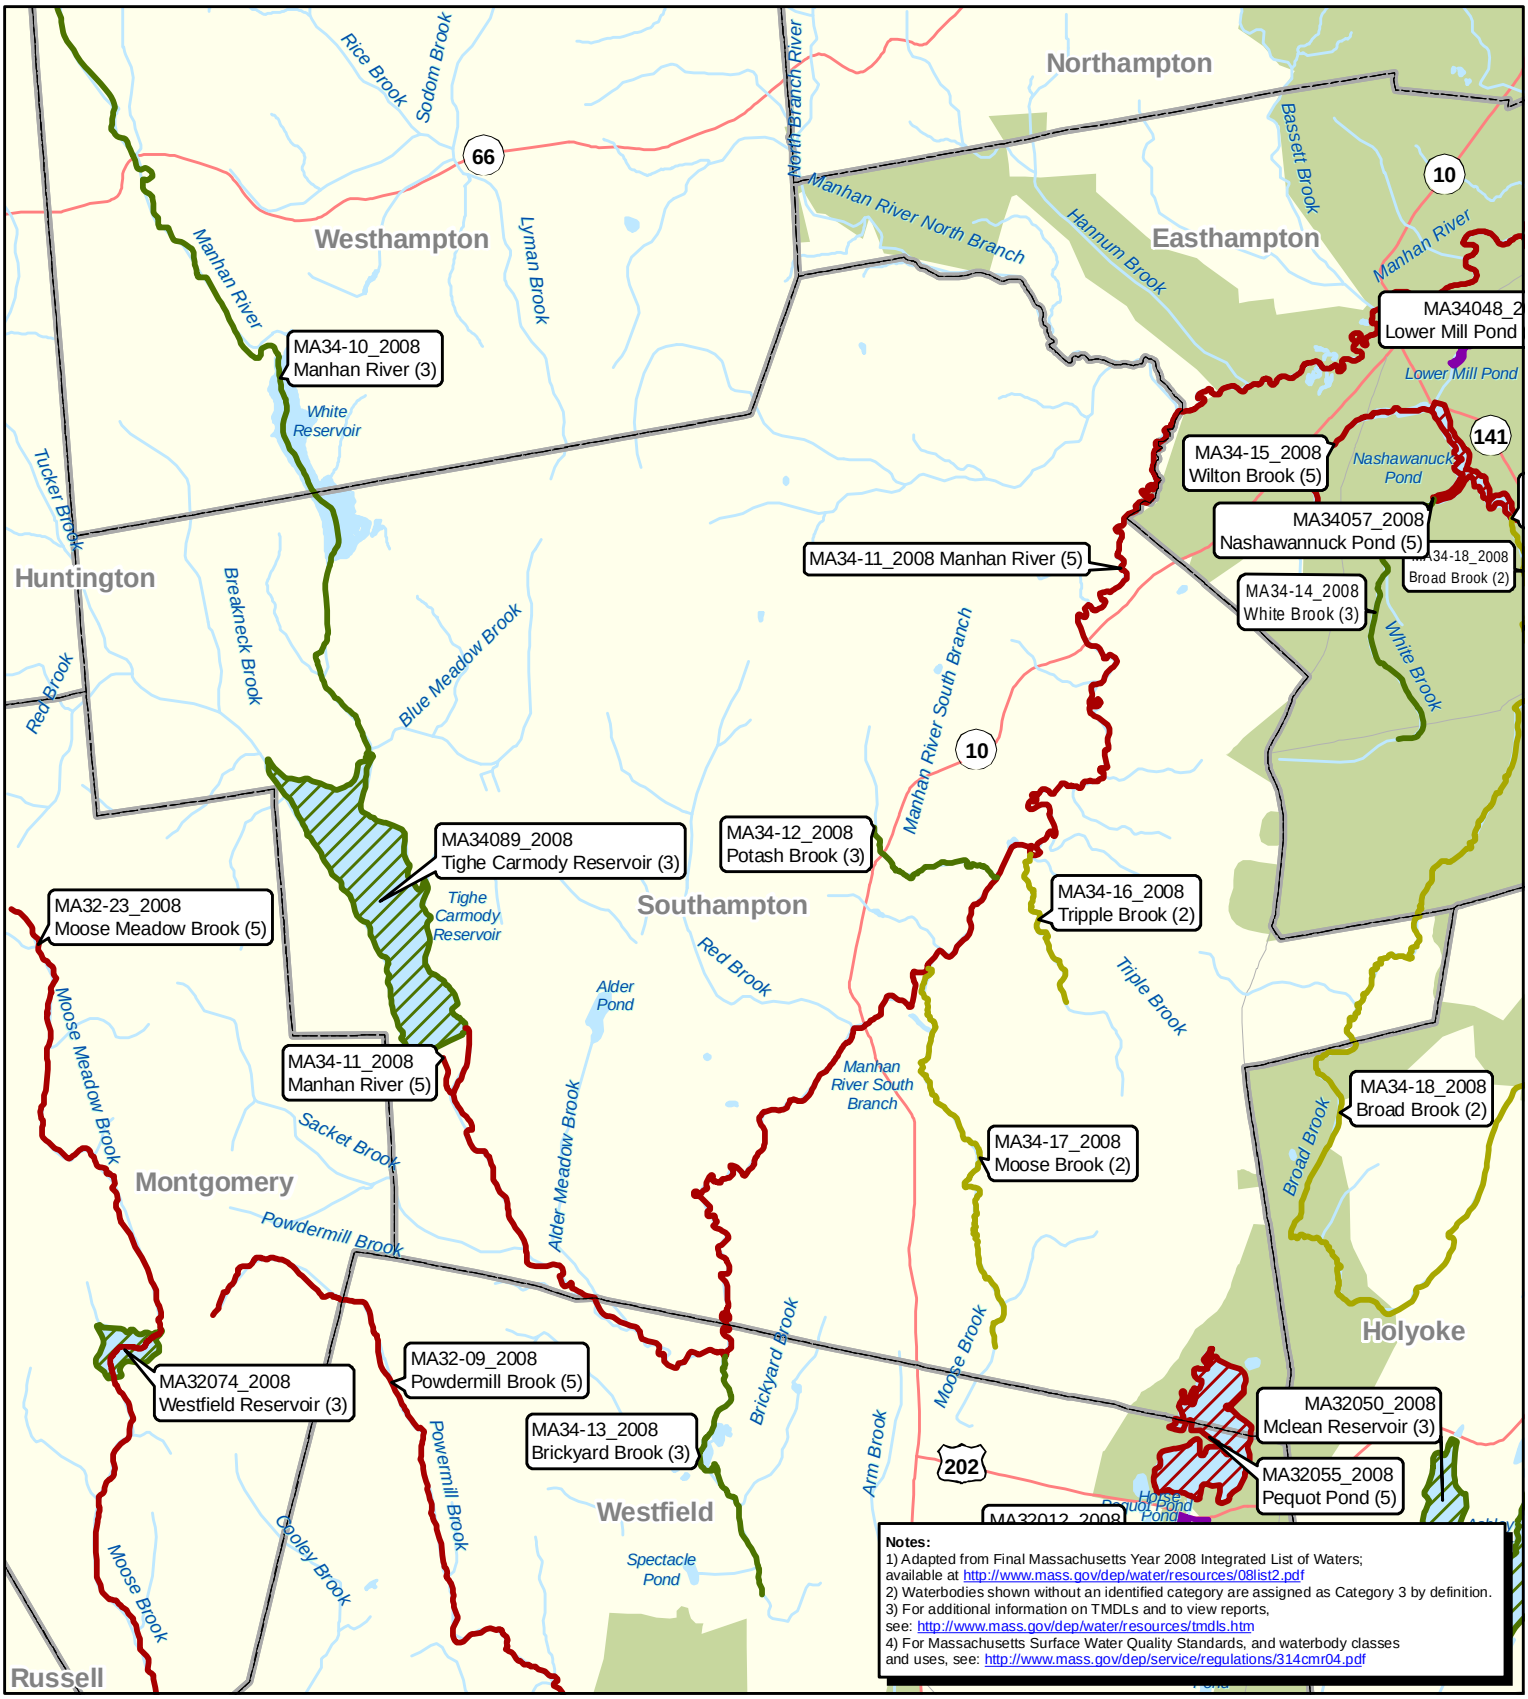

Waterbody Assessment and TMDL Status
Southampton, MA

N

0 0.5 Miles

EPA

Map produced by EPA Region I GIS Center
Map Tracker ID 6678, February 25, 2010
Data Sources: TeleAtlas, Census Bureau, USGS, MassDEP

Waterbody Label

State ID,
Waterbody Name (Category)
(TMDL(s) approved for this waterbody)

See companion table for a listing of pollutants, non-pollutants, and TMDLs for each waterbody

Assessment of Waterbody Segment

- **Category 2:** Attaining some uses; other uses not assessed
- **Category 3:** Insufficient information to make assessments for any use.
- **Category 4a:** TMDL is completed and approved for one or more pollutants
- **Category 4c:** Impairment not caused by a pollutant.
- **Category 5:** Impaired or threatened for one or more uses and requiring a TMDL.

- Waterbodies
- Swamp/Marsh
- MS4 Urbanized Areas (2000 Census)
- Municipal Boundaries

Massachusetts Year 2014 Integrated List of Waters

Final Listing of the Condition of Massachusetts' Waters Pursuant to Sections 305(b), 314 and 303(d) of the Clean Water Act



CN 450.1

Commonwealth of Massachusetts
Executive Office of Energy and Environmental Affairs
Matthew A. Beaton, Secretary
Massachusetts Department of Environmental Protection
Martin Suuberg, Commissioner
Bureau of Water Resources
Douglas E. Fine, Assistant Commissioner

Massachusetts Category 2 Waters
"Attaining some uses; other uses not assessed"

NAME	SEGMENT ID	DESCRIPTION	SIZE	UNITS	USES ATTAINED*				
					Aesthetic	Fish, other Aquatic Life and Wildlife	Primary Contact Recreation	Secondary Contact Recreation	Shellfish Harvesting
Fall River	MA34-33	Vermont/Massachusetts border, Bernardston to the confluence with the Connecticut River, Greenfield/Gill	10.246	MILES	X	X			
Mill River	MA34-24	Headwaters east of Fisher Hill, Conway to confluence with the Connecticut River, Hatfield.	24.63	MILES	X	X	X	X	
Moose Brook	MA34-17	Headwaters, Southampton to confluence with Manhan River, Southampton.	2.627	MILES		X			
Sawmill River	MA34-41	Dudleyville Road, Leverett to confluence with Connecticut River, Montague (formerly part of MA34-26).	10.965	MILES	X	X	X	X	
Scantic River	MA34-30	Massachusetts/Connecticut border, Monson downstream to the Massachusetts/Connecticut border, Hampden.	9.599	MILES		X			
Temple Brook	MA34-08	Headwaters, outlet Bradley Pond, Monson to confluence with Scantic River, Hampden.	3.724	MILES		X			
Tripple Brook	MA34-16	Headwaters, Southampton to confluence with Manhan River, Southampton.	1.016	MILES		X			
Upper Highland Lake	MA34093	Goshen	51.244	ACRES	X				
West Branch Mill River	MA34-38	East Street, Goshen to the confluence of Meekin Brook, Williamsburg.	5.917	MILES	X	X	X	X	
West Branch Mill River	MA34-39	From the confluence of Meekin Brook, Williamsburg to the confluence with the East Branch Mill River (forming the headwaters of the Mill River), Williamsburg.	0.641	MILES	X	X	X	X	
Deerfield									
Bear River	MA33-17	Headwaters west of Barnes Road, Ashfield to confluence with Deerfield River, Conway.	6.926	MILES	X	X			
Clark Brook	MA33-16	Headwaters, near Moonshine Road (Howes Road)/East Buckland Road, Buckland to confluence with Clesson Brook, Buckland.	3.779086	MILES	X	X			
Clesson Brook	MA33-15	Outlet of unnamed pond south of Forget Road, Hawley through Cox Pond to confluence with Deerfield River, Buckland.	10.346	MILES	X	X	X	X	
Cold River	MA33-05	Source in Florida to confluence with Deerfield River, Charlemont.	13.719	MILES	X	X	X	X	

Massachusetts Category 3 Waters
"No uses assessed"

NAME	SEGMENT ID	DESCRIPTION	SIZE	UNITS
Spencer Brook	MA82B-15	From the outlet of an unnamed pond north of Bellows Hill, Carlisle to the inlet of Angiers Pond, Concord.	3.794	MILES
Sudbury River	MA82A-01	From the source at the outlet of Cedar Swamp Pond, Westborough to the Fruit Street Bridge, Hopkinton/Westborough.	1.895	MILES
Tripp Pond	MA82107	Hudson	3.501	ACRES
Westborough Reservoir	MA82114	Westborough	41.007	ACRES
White Pond	MA82118	Concord	36.112	ACRES
White Pond	MA82119	Hudson/Stow	48.837	ACRES
Whitehall Brook	MA82A-11	From the outlet of Whitehall Reservoir, Hopkinton to confluence with the Sudbury River, Westborough.	3.485	MILES
Williams Lake	MA82121	Marlborough	69.316	ACRES
Connecticut				
Atkins Reservoir	MA34006	Shutesbury	46.468	ACRES
Brickyard Brook	MA34-13	Headwaters, Westfield to confluence with Manhan River, Westfield.	1.616	MILES
Cooley Brook	MA34-20	Headwaters, Longmeadow to confluence with Connecticut River, Longmeadow.	1.44	MILES
Danks Pond	MA34019	Northampton/Easthampton	2.796	ACRES
Factory Hollow Pond	MA34021	Amherst	11.89	ACRES
Green Pond	MA34028	Montague	14.727	ACRES
Lake Pleasant	MA34070	Montague	54.006	ACRES
Long Plain Brook	MA34-09	Headwaters, Leveret/Sunderland town line (in Mt. Toby State Forest) to confluence with Russellville Brook at Route 116, Sunderland.	5.012	MILES
Longmeadow Brook	MA34-21	Headwaters, outlet Turner Park Pond, Longmeadow to confluence with Connecticut River, Longmeadow.	4.454	MILES
Lower Highland Lake	MA34047	Goshen	90.731	ACRES
Manhan River	MA34-10	Headwaters, northeast of Norwich Pond, Huntington to inlet Tighe Carmody Reservoir, Southampton (thru White Reservoir formely segment MA34100).	6.551	MILES
Mill River Diversion	MA34-32	Headwaters, outlet Paradise Pond to confluence with Oxbow (east of Old Springfield Road), Northampton (thru Hulberts Pond formely segment MA34036).	2.538	MILES
Mountain Street Reservoir	MA34056	Williamsburg/Hatfield/Whately	66.673	ACRES
Nine Mile Pond	MA34127	Wilbraham (PALIS/Segment changed from 36107 to 34127, TRD 6/21/02)	32.531	ACRES
Northampton Reservoir	MA34059	Whately	80.365	ACRES
Northfield Mountain Reservoir	MA34061	Erving	237.269	ACRES
Pine Island Lake	MA34069	Westhampton	55.096	ACRES
Plympton Brook Pond	MA34071	Wendell	4.894	ACRES
Potash Brook	MA34-12	Headwaters to confluence with Manhan River, Southampton.	0.96	MILES
Raspberry Brook	MA34-22	From Massachusetts/Connecticut border to confluence with Connecticut River, Longmeadow.	1.794	MILES
Roberts Meadow Reservoir	MA34076	Northampton	22.421	ACRES
Sawmill River	MA34-40	Headwaters, outlet Lake Wyola, Shutesbury to Dudleyville Road, Leverett (formerly part of MA34-26).	2.032	MILES

Massachusetts Category 3 Waters
"No uses assessed"

NAME	SEGMENT ID	DESCRIPTION	SIZE	UNITS
Sawyer Ponds	MA34078	[North Basin] Northfield	9.263	ACRES
Sawyer Ponds	MA34079	[South Basin] Northfield	12.41	ACRES
Silver Lake	MA34084	Agawam	8.696	ACRES
Tighe Carmody Reservoir	MA34089	Southampton	353.401	ACRES
Unnamed Tributary	MA34-31	Headwater, outlet Lake Warner to confluence with Connecticut River, Hadley.	0.531	MILES
White Brook	MA34-14	Headwaters, Easthampton to inlet Nashawannuck Pond, Easthampton.	1.807	MILES
Deerfield				
Bog Pond	MA33003	Savoy	34.994	ACRES
Bozrah Brook	MA33-13	Headwaters, located west of East Hawley Road, Hawley (drains wetland) to confluence with Deerfield River, Charlemont.	2.996	MILES
Burnett Pond	MA33005	Savoy	17.717	ACRES
Dragon Brook	MA33-20	Headwaters north of Patten Road, Shelburne to confluence with the Deerfield River, Shelburne	4.352	MILES
Fox Brook Upper Reservoir	MA33006	Colrain	2.954	ACRES
Goodnow Road Pond	MA33007	Buckland	10.918	ACRES
Hallockville Pond	MA33009	Plainfield/Hawley	18.555	ACRES
Highland Pond	MA33032	Greenfield	2.104	ACRES
Hinsdale Brook	MA33-21	Headwaters east of Fiske Mill Road, Shelburne to confluence with Punch Brook, Greenfield	2.831	MILES
Maynard Pond	MA33011	Greenfield	3.249	ACRES
McLeod Pond	MA33012	Colrain	41.336	ACRES
Mt. Brook Reservoir	MA33024	Colrain	1.471	ACRES
Newell Pond	MA33013	Greenfield	0.928	ACRES
Papoose Lake	MA33023	Heath	14.088	ACRES
Phelps Brook Reservoir	MA33030	Monroe	0.052	ACRES
Shingle Brook	MA33-22	Headwaters north of Guy Manners Road, Shelburne to confluence with the Deerfield River, Deerfield.	2.764	MILES
Smith Brook	MA33-26	Headwaters, outlet Upper Reservoir, Ashfield to confluence with Clesson Brook, Buckland.	2.664	MILES
Upper Greenfield Reservoir	MA33021	Leyden	5.748	ACRES
Upper Highland Springs Reservoir	MA33025	Ashfield	2.483	ACRES
Upper Reservoir Bear Swamp	MA33026	Rowe	108.283	ACRES
Farmington				
Cranberry Pond	MA31008	Tolland	75.489	ACRES
Creek Pond	MA31009	(Watson Pond) Otis	51.734	ACRES
Dimmock Brook	MA31-10	Outlet of Dimmock Brook Pond, Otis to confluence with West Branch Farmington River, Otis.	1.006	MILES
Dimmock Brook Pond	MA31010	Otis	15.166	ACRES
Hayden Pond	MA31016	Otis	27.999	ACRES
Long Bow Lake	MA31019	Becket	25.585	ACRES

Massachusetts Category 5 Waters
"Waters requiring a TMDL"

NAME	SEGMENT ID	DESCRIPTION	SIZE	UNITS	IMPAIRMENT CAUSE	EPA TMDL NO.
Buttery Brook	MA34-42	Headwaters (perennial portion), west of Haig Avenue, South Hadley to the confluence with the Connecticut River, South Hadley (interrupted urban, portions culverted).	1.6	MILES	Escherichia coli	
Connecticut River	MA34-01	New Hampshire/Vermont/Massachusetts state line to Route 10 bridge, Northfield.	3.48	MILES	(Alteration in stream-side or littoral vegetative covers*)	
					(Other flow regime alterations*)	
					PCB in Fish Tissue	
Connecticut River	MA34-02	Route 10 bridge, Northfield to Turners Falls Dam, Gill/Montague.	11.213	MILES	(Alteration in stream-side or littoral vegetative covers*)	
					(Other flow regime alterations*)	
					PCB in Fish Tissue	
Connecticut River	MA34-03	Turners Falls Dam, Gil/Montague to confluence with Deerfield River, Greenfield/Montague/Deerfield.	3.604	MILES	(Low flow alterations*)	
					(Other flow regime alterations*)	
					PCB in Fish Tissue	
					Total Suspended Solids (TSS)	
Connecticut River	MA34-04	Confluence with Deerfield River, Greenfield/Montague/Deerfield to Holyoke Dam, Holyoke/South Hadley.	34.372	MILES	Escherichia coli	
					PCB in Fish Tissue	
Connecticut River	MA34-05	Holyoke Dam, Holyoke/South Hadley to Massachusetts/Connecticut border.	15.853	MILES	Escherichia coli	
					PCB in Fish Tissue	
					Total Suspended Solids (TSS)	
Forge Pond	MA34024	Granby	72.034	ACRES	(Non-Native Aquatic Plants*)	
					Nutrient/Eutrophication Biological Indicators	
Fort River	MA34-27	Headwaters (confluence of Adams and Amethyst brooks, Amherst), to confluence Connecticut River, Hadley.	12.812	MILES	Escherichia coli	
Lake Lookout	MA34044	Springfield	6.644	ACRES	Nutrient/Eutrophication Biological Indicators	
Lampson Brook	MA34-06	Belchertown WWTP discharge, Belchertown to confluence with Weston Brook, Belchertown.	1.158	MILES	Oxygen, Dissolved	
					Phosphorus (Total)	
Leaping Well Reservoir	MA34040	South Hadley	8.806	ACRES	(Non-Native Aquatic Plants*)	
					Excess Algal Growth	
Log Pond Cove	MA34124	Holyoke	19.205	ACRES	(Non-Native Aquatic Plants*)	
					PCB in Fish Tissue	
Manhan River	MA34-11	Outlet Tighe Carmody Reservoir, Southampton to confluence with Connecticut River, Easthampton.	19.168	MILES	Escherichia coli	
Metacomet Lake	MA34051	Belchertown	50.525	ACRES	(Non-Native Aquatic Plants*)	
					Oxygen, Dissolved	

Massachusetts Category 5 Waters
"Waters requiring a TMDL"

NAME	SEGMENT ID	DESCRIPTION	SIZE	UNITS	IMPAIRMENT CAUSE	EPA TMDL NO.
Pequot Pond	MA32055	Westfield/Southampton	155.002	ACRES	(Eurasian Water Milfoil, Myriophyllum spicatum*)	
					(Non-Native Aquatic Plants*)	
					Oxygen, Dissolved	
					Phosphorus (Total)	
Potash Brook	MA32-22	Source at outlet of Dunlap Pond in Blandford to confluence with Westfield River at village of Woronoco, Russell.	5.163059	MILES	Escherichia coli	
Powdermill Brook	MA32-09	Source, east of Pitcher Road, Montgomery to confluence with Westfield River, Westfield.	9.542397	MILES	Excess Algal Growth	
					Sedimentation/Siltation	
					Turbidity	
Westfield River	MA32-05	Confluence with Middle Branch Westfield River, Huntington to Route 20 bridge, Westfield.	17.837	MILES	Aquatic Macroinvertebrate Bioassessments	
					Excess Algal Growth	
					Taste and Odor	
					Turbidity	
Windsor Pond	MA32076	Windsor	46.598	ACRES	(Eurasian Water Milfoil, Myriophyllum spicatum*)	
					Mercury in Fish Tissue	42410
					Oxygen, Dissolved	

Massachusetts Year 2016 Integrated List of Waters

Proposed Listing of the Condition of Massachusetts' Waters Pursuant to Sections 305(b), 314 and 303(d) of the Clean Water Act



CN 470.0

Commonwealth of Massachusetts
Executive Office of Energy and Environmental Affairs
Matthew A. Beaton, Secretary
Massachusetts Department of Environmental Protection
Martin Suuberg, Commissioner
Bureau of Water Resources
Douglas E. Fine, Assistant Commissioner

Category 2 waters listed alphabetically by major watershed
"Attaining some uses; other uses not assessed"

WATER BODY	SEGMENT ID	Description	SIZE	UNITS	Uses Attained*				
					Aesthetic	Fish, other Aquatic Life and Wildlife	Primary Contact Recreation	Secondary Contact Recreation	Shellfish Harvesting
FOURMILE BROOK	MA34-56	Headwaters, south of the intersection of Four Mile Brook Road and South Mountain Road, Northfield, to mouth at confluence with Connecticut River, Northfield.	3.4	MILES	X		X	X	
HOP BROOK	MA34-61	Headwaters, west of Oasis Drive, Belchertown to mouth at confluence with Fort River, Amherst.	8.6	MILES	X		X	X	
Long Plain Brook	MA34-09	Headwaters, Leveret/Sunderland town line (in Mt. Toby State Forest) to mouth at confluence with Russellville Brook at Route 116, Sunderland.	5	MILES	X				
Mill River	MA34-24	Headwaters east of Fisher Hill, Conway to mouth at confluence with the Connecticut River, Hatfield.	24.6	MILES	X	X	X	X	
Mill River	MA34-28	Headwaters (confluence of East and West Branch Mill Ri Williamsburg), to outlet Paradise Pond, Northampton					X	X	
Moose Brook	MA34-17	Headwaters, perennial portion, Southampton to mouth at confluence with Manhan River, Southampton.	2.6	MILES	X	X	X	X	
NORTH BRANCH MANHAN RIVER	MA34-54	Headwaters, perennial portion, north of Northwest Road, Westhampton to mouth at confluence with Manhan River, Easthampton/Southampton.	9.2	MILES	X		X	X	
ROARING BROOK	MA34-63	From the outlet of Whately Glen Reservoir (South Deerfield Water Supply Dam, NATID: MA00522), Whatley to mouth at confluence with Mill River, Whately.						X	
RUSSELLVILLE BROOK	MA34-62	Headwaters, Route 116, Sunderland (river name changes at bridge from Long Plain Brook SARIS# 3420350) to mouth at confluence with the Connecticut River, Hadley.	4.4	MILES	X		X	X	
Sawmill River	MA34-41	Dudleyville Road, Leverett to mouth at confluence with Connecticut River, Montague (formerly part of MA34-26).	11	MILES	X	X	X	X	
Temple Brook	MA34-08	Headwaters, outlet Bradley Pond, Monson to mouth at confluence with Scantic River, Hampden.	3.6	MILES		X			
Tripple Brook	MA34-16	Headwaters, perennial portion, Southampton to mouth at confluence with Manhan River, Southampton.	1	MILES		X			
Upper Highland Lake	MA34093	Goshen.						X	
West Branch Mill River	MA34-38	East Street, Goshen to the confluence of Meekin Brook, Williamsburg.							
West Branch Mill River	MA34-39	From the confluence of Meekin Brook, Williamsburg to mouth at confluence with East Branch Mill River (forming headwaters Mill River), Williamsburg.	0.6	MILES		X			

No change from Massachusetts Year 2014 Integrated List

New listing since Massachusetts Year 2014 Integrated List

No change from Massachusetts Year 2014 Integrated List

* Attained uses denoted by "X". The Fish Consumption use is not supported in any waters due to the DPH statewide health advisory.

Category 3 waters listed alphabetically by major watershed
"No uses assessed"

WATER BODY	SEGMENT ID	Description	SIZE	UNITS
White Pond	MA82119	Hudson/Stow.	49	ACRES
Whitehall Brook	MA82A-11	Headwaters, outlet Whitehall Reservoir, Hopkinton to mouth at confluence with the Sudbury River, Westborough.	3.5	MILES
Williams Lake	MA82121	Marlborough.	69	ACRES
Connecticut				
Atkins Reservoir	MA34006	Shutesbury/Amherst.	46	ACRES
Brickyard Brook	MA34-13	Headwaters, perennial portion, Westfield to mouth at confluence with Manhan River, Westfield.	1.6	MILES
BUFFUM BROOK	MA34-49	Headwaters, west of West Pelham Road, Shutesbury to mouth at confluence with Harris Brook, (forming headwaters Amethyst Brook), Pelham.	3.1	MILES
Cooley Brook	MA34-20	Headwaters, Longmeadow to mouth at confluence with Connecticut River, Longmeadow.	1.4	MILES
Danks Pond	MA34019	Northampton/Easthampton.	3	ACRES
DEAN BROOK	MA34-50	Headwaters, east of West Pelham Road (at mouth of Baker Brook), Shutesbury to mouth at confluence with Adams Brook (in small "diversion pool" for Atkins Reservoir), Shutesbury.	2.4	MILES
Factory Hollow Pond	MA34021	Amherst.	12	ACRES
Green Pond	MA34028	Montague.	15	ACRES
HARRIS BROOK	MA34-48	Headwaters, northeast of Enfield Road, Pelham to Intake Reservoir Dam (NATID: MA01270) outlet, Pelham (excluding approximately 0.2 miles through Hawley Reservoir, Pelham).	1.2	MILES
JOE WRIGHT BROOK	MA34-52	Headwaters south of Hemenway Trail, Williamsburg to mouth at confluence with Mill River, Williamsburg.	3.3	MILES
Lake Pleasant	MA34070	Montague.	54	ACRES
Loon Pond	MA34045	Springfield.	26	ACRES
Lower Highland Lake	MA34047	Goshen.	91	ACRES
Manhan River	MA34-10	Headwaters, northeast of Norwich Pond, Huntington to inlet Tighe Carmody Reservoir, Southampton (thru White Reservoir formely segment MA34100).	6.6	MILES
MILL BROOK	MA34-55	Headwaters, outlet Stevens Swamp, Warwick to mouth at confluenc Northfield.		
Mill River Diversion	MA34-32	Headwaters, outlet Paradise Pond, Northampton to mouth at conflue Old Springfield Road), Northampton (thru Hulberts Pond formely segment MA34036).		
Mountain Street Reservoir	MA34056	Williamsburg/Hatfield/Whately.	67	ACRES
Nine Mile Pond	MA34127	Wilbraham (PALIS/Segment changed from 36107 to 34127, TRD 6/21/02).	33	ACRES
Northampton Reservoir	MA34059	Whately.	80	ACRES
Northfield Mountain Reservoir	MA34061	Erving.	237	ACRES
NURSE BROOK	MA34-59	Headwaters, west of Pratt Corner Road, Shutesbury to mouth at confluence with Adams Brook (in small "diversion pool" for Atkins Reservoir)	1.2	MILES
Pine Island Lake	MA34069	Westhampton.		ACRES
Plympton Brook Pond	MA34071	Wendell.		ACRES
Potash Brook	MA34-12	Headwaters, perennial portion, Southampton to confluence with Manhan River, Southampton.	1	MILES
Raspberry Brook	MA34-22	From Massachusetts/Connecticut border to mouth at confluence with Connecticut River, Longmeadow.	1.8	MILES
RICE BROOK	MA34-47	Headwaters, perennial portion, south of Burt Road, Westhampton to mouth at confluence with Sodom Brook, Westhampton.	1.1	MILES
Roberts Meadow Reservoir	MA34076	Northampton.	22	ACRES
ROGERS BROOK	MA34-51	Headwaters east of Oak Hill Road near the Goshen/Ashfield border to mouth at confluence with West Branch Mill River, Goshen.	2.6	MILES
SACKET BROOK	MA34-45	Headwaters, perennial portion, north of Southampton Road, Montgomery to mouth at confluence with Manhan River, Southampton.	2.1	MILES

No change from Massachusetts Year 2014 Integrated List

No change from Massachusetts Year 2014 Integrated List

New listing since Massachusetts Year 2014 Integrated List

Category 3 waters listed alphabetically by major watershed
"No uses assessed"

WATER BODY	SEGMENT ID	Description	SIZE	UNITS
Sawmill River	MA34-40	Headwaters, outlet Lake Wyola, Shutesbury to Dudleyville Road, Leverett (formerly part of MA34-26).	2	MILES
Sawyer Ponds	MA34078	[North Basin] Northfield.	9	ACRES
Sawyer Ponds	MA34079	[South Basin] Northfield.	12	ACRES
SCARBORO BROOK	MA34-46	Headwaters, outlet Scarboro Pond, Belchertown to mouth at confluence with Hop Brook, Belchertown.	2.3	MILES
SCHNEELOCK BROOK	MA34-44	Headwaters, west of Newhouse Street, Springfield to mouth at confluence with South Branch Mill River, Springfield.	1.3	MILES
SCHOOLHOUSE BROOK	MA34-43	Headwaters, southeast of Connor Reservoir, Holyoke to mouth at confluence with Goldine Brook, West Springfield.	3.1	MILES
SHATTUCK BROOK	MA34-57	Headwaters, confluence Keets and Beaver Meadow brooks, Leyden to mouth at confluence with Fall River, Bernardston.	2.4	MILES
Silver Lake	MA34084	Agawam.	9	ACRES
SODOM BROOK	MA34-53	Headwaters, outlet small unnamed pond north of Crowley Road, Westampton to mouth at confluence with North Branch Manhan River, Westampton.	3.1	MILES
Tighe Carmody Reservoir	MA34089	Southampton.	353	ACRES
Unnamed Tributary	MA34-31	Headwater, outlet Lake Warne[illegible] adley.	0.5	MILES
WEST BROOK	MA34-58	Headwaters, outlet Northampt[illegible] uth at confluence with Mill River, Hatf[illegible].	4	MILES
White Brook	MA34-14	Headwaters, perennial portion, Easthampton to mouth at inlet Nashawannuck Pond, Easthampton.	1.8	MILES
Deerfield				
Bog Pond	MA33003	Savoy.	35	ACRES
Burnett Pond	MA33005	Savoy.	18	ACRES
Fox Brook Upper Reservoir	MA33006	Colrain.	3	ACRES
Goodnow Road Pond	MA33007	Buckland.	11	ACRES
Hallockville Pond	MA33009	Plainfield/Hawley.	18	ACRES
Highland Pond	MA33032	Greenfield.	2	ACRES
KINSMAN BROOK	MA33-124	Headwaters north of Colrain Stage Road, Heath to confluence with Davenport Brook forming headwaters Taylor Brook, Heath.	1.8	MILES
Maynard Pond	MA33011	Greenfield.	3	ACRES
McLeod Pond	MA33012	Colrain.	41	ACRES
Mt. Brook Reservoir	MA33024	Colrain.	1	ACRES
Newell Pond	MA33013	Greenfield.	0.9	ACRES
NORTH BROOK	MA33-126	Perennial portion north of Harwood Road, Hawley to confluence with Chickley River, Hawley.	1.2	MILES
Papoose Lake	MA33023	Heath.	14	ACRES
Phelps Brook Reservoir	MA33030	Monroe.	0.05	ACRES
RICE BROOK	MA33-125	Perennial portion east of Legate Hill Road, Charlemont to confluence with Deerfield River, Charlemont.	3.1	MILES
Tannery Pond	MA33020	Savoy.	0.5	ACRES
TODD BROOK	MA33-127	Headwaters east of Coon Hill, Charlemont to confluence with Deerfield River, Charlemont.	1.2	MILES
Unnamed Tributary	MA33-128	Unnamed tributary to Deerfield River known as 'Bear Swamp Outflow', from headwaters north of Tunnel Road, Rowe to confluence with Deerfield River, Rowe.	1.3	MILES
Upper Greenfield Reservoir	MA33021	Leyden.	6	ACRES
Upper Highland Springs Reservoir	MA33025	Ashfield.	2	ACRES

No change from Massachusetts Year 2014 Integrated List

Category 5 waters listed alphabetically by major watershed
The 303(d) List – "Waters requiring a TMDL"

WATER BODY	SEGMENT ID	DESCRIPTION	SIZE	UNITS	IMPAIRMENT	EPA TMDL NO.
Longmeadow Brook	MA34-21	Headwaters, outlet Turner Park Pond, Longmeadow to mouth at confluence with Connecticut River, Longmeadow.	4.5	MILES	(Debris/Floatables/Trash*)	
					Escherichia coli	
					Phosphorus (Total)	
					Turbidity	
Manhan River	MA34-11	Outlet Tighe Carmody Reservoir, Southampton to mouth at confluence with Connecticut River, Easthampton.	18.9	MILES	Escherichia coli	
Metacomet Lake	MA34051	Belchertown.	51			
Mill Pond	MA34052	Springfield.	13	ACRES	Nutrient/Eutrophication Biological Indicators	
					Taste and Odor	
Mill River	MA34-25	Headwaters, outlet Factory Hollow Pond, Amherst to mouth at inlet Lake Warner, Hadley.	5.2	MILES	Escherichia coli	
Mill River	MA34-29	Headwaters, outlet Watershops Pond, Springfield to mouth at confluence with Connecticut River, Springfield. (Interrupted stream).	1.3	MILES	(Debris/Floatables/Trash*)	
					Escherichia coli	
					Taste and Odor	
Nashawannuck Pond	MA34057	Easthampton.	30	ACRES	(Non-Native Aquatic Plants*)	
					Nutrient/Eutrophication Biological Indicators	
					Phosphorus (Total)	
Noonan Cove	MA34058	Springfield.	3	ACRES	Aquatic Plants (Macrophytes)	
					Turbidity	
Oxbow	MA34066	The water body west of Route 91 (bounded on the northeast by Route 91, the southeast by the Manhan River, and the west by Old Springfield Road), Northampton/Easthampton (excluding the delineated segment; Danks Pond MA34019).	149	ACRES	(Non-Native Aquatic Plants*)	
					Turbidity	
Porter Lake	MA34073	Springfield.	28	ACRES	(Non-Native Aquatic Plants*)	
					Aquatic Plants (Macrophytes)	
					Excess Algal Growth	
Porter Lake West	MA34072	Springfield.	5	ACRES	(Non-Native Aquatic Plants*)	
					Aquatic Plants (Macrophytes)	
					Excess Algal Growth	
Scantic River	MA34-30	Massachusetts/Connecticut border, Monson downstream to the Massachusetts/Connecticut border, Hampden.	9.6	MILES	Escherichia coli	
Stony Brook	MA34-19	Headwaters, Granby to mouth at confluence with Connecticut River, South Hadley (thru Upper Pond formerly segment MA34095 and Lower Pond formerly segment MA34049).	13.3	MILES	(Non-Native Aquatic Plants*)	
					Escherichia coli	
					Turbidity	
Unnamed Tributary	MA34-60	Unnamed tributary to the Connecticut River, locally known as 'Willamanett Brook', headwaters, perennial portion, east of Memorial Drive (Route 33), Chicopee to mouth at confluence with Connecticut River, Chicopee (approximatley 1200 feet culverted near mouth).	2.3	MILES	Escherichia coli	

No change from Massachusetts Year 2014 Integrated List

Category 5 waters listed alphabetically by major watershed
The 303(d) List – "Waters requiring a TMDL"

WATER BODY	SEGMENT ID	DESCRIPTION	SIZE	UNITS	IMPAIRMENT	EPA TMDL NO.
					Phosphorus (Total)	
Westfield						
Ashley Brook	MA32-37	Headwaters (perennial portion), south of Hillside Road, Westfield to mouth at confluence with Jacks Brook, Westfield.	0.5	MILES	Escherichia coli	
Buck Pond	MA32012	Westfield.	23	ACRES	(Non-Native Aquatic Plants*)	
					Chlorophyll-a	
					Oxygen, Dissolved	
Congamond Lakes	MA32021	[Middle Basin] Southwick.	279	ACRES	(Eurasian Water Milfoil, Myriophyllum spicatum*)	
					(Nonnative Fish, Shellfish, or Zooplankton*)	
					Harmful Algal Bloom	
					Oxygen, Dissolved	
Congamond Lakes	MA32022	[North Basin] Southwick.	46	ACRES	(Eurasian Water Milfoil, Myriophyllum spicatum*)	
					Oxygen, Dissolved	
DEAD BRANCH (BROOK)	MA32-63	Headwaters, outlet Damon Pond, Chesterfield to mouth at confluence with Westfield River (Knightville Reservoir), Huntington.	8.5	MILES	Lack of a coldwater assemblage	
Horse Pond	MA32043	Westfield.	24	ACRES	(Eurasian Water Milfoil, Myriophyllum spicatum*)	
					(Non-Native Aquatic Plants*)	
					Chlorophyll-a	
					Oxygen, Dissolved	
Jacks Brook	MA32-39	Headwaters (perennial portion), east of Fowler Road, Westfield to inlet of Crane Pond/Little River, Westfield.	2.4	MILES	Escherichia coli	
Little River	MA32-08	Horton's Bridge, Westfield to confluence with Westfield River, Westfield.	4.9	MILES	Escherichia coli	
					Fecal Coliform	
Little River	MA32-16	Headwaters, confluence of Watts and Wards streams, Ringville (locality in Worthington), to mouth at confluence with Westfield River, Huntington.	5.7	MILES	Temperature, water	
Little River	MA32-36	From Springfield Water Works Intake Dam (NATID: MA00708) northwest of Gorge Road, Russell to Horton's Bridge, Westfield (formerly part of segment MA32-26).	5.8	MILES	Combined Biota/Habitat Bioassessments	
					Escherichia coli	
MIDDLE BRANCH WESTFIELD RIVER	MA32-65	Source in Peru State Wildlife Management Area, north of Pierce Road, Peru to Kinnebrook Road, Dayville (locality in Chester).	13.7	MILES	Temperature, water	
Miller Brook	MA32-27	Source, outlet small unnamed pond in Robinson State Park, north of North Street, Agawam to mouth at confluence with Westfield River, Agawam.	0.6	MILES	Escherichia coli	
MOOSE MEADOW BROOK	MA32-41	Outlet Westfield Reservoir to mouth at confluence with Westfield River, Westfield (formerly part of segment MA32-23).	4.8	MILES	Escherichia coli	
					Fecal Coliform	
Pequot Pond	MA32055	Westfield/Southampton.	155	ACRES	(Eurasian Water Milfoil, Myriophyllum spicatum*)	
					(Non-Native Aquatic Plants*)	
					Chlorophyll-a	
					Enterococcus	
					Oxygen, Dissolved	

Since Massachusetts Year 2014 Integrated List, have removed Phosphorus (Total), added Chlorophyll-a and Enterococcus

Final Massachusetts Integrated List of Waters for the Clean Water Act 2018/2020 Reporting Cycle



Massachusetts Department of Environmental Protection

CN 505.1

Commonwealth of Massachusetts
Executive Office of Energy and Environmental Affairs
Kathleen A. Theoharides, Secretary
Massachusetts Department of Environmental Protection
Martin Suuberg, Commissioner
Bureau of Water Resources
Kathleen Baskin, Assistant Commissioner

Category 2 waters listed alphabetically by major watershed
"Attaining some uses; other uses not assessed"
(Attained uses denoted by "X")

					Uses Attained					
Waterbody	AU_ID	Description	Size	Units	Aesthetic	Fish Consumption	Fish, other Aquatic Life and Wildlife	Primary Contact Recreation	Secondary Contact Recreation	Shellfish Harvesting
Joe Wright Brook	MA34-52	Headwaters south of Hemenway Trail and east of Nash Hill Road, Williamsburg to mouth at confluence with Mill River, Williamsburg.	2.90	Miles			X			
Long Plain Brook	MA34-09	Headwaters, Leveret/Sunderland town line (in Mt. Toby State Forest) to mouth at confluence with Russellville Brook at Route 116, Sunderland.	5.00	Miles	X					
Louisiana Brook	MA34-91	From outlet dam (NATID: MA00051) of Louisiana Brook Reservoir, Northfield to mouth at confluence with Pauchaug Brook, Northfield.	1.50	Miles			X			
Meekin Brook	MA34-72	Headwaters north of Route 143, Chesterfield to mouth at confluence with West Branch Mill River, Williamsburg.	2.70	Miles			X			
Mill Brook	MA34-55	Headwaters, outlet Stevens Swamp, Warwick to mouth at confluence with Connecticut River, Northfield.	7.70	Miles			X			
Millers Brook	MA34-90	Headwaters southwest of Stratton Mountain, Northfield to mouth at confluence with the Connecticut River, Northfield.	3.80	Miles			X			
Mohawk Brook	MA34-82	Headwaters, outlet Greene Swamp, Sunderland to mouth at confluence with Connecticut River, Hadley.								
Moose Brook	MA34-17	Headwaters, perennial portion, Southampton to mouth at confluence with Manhan River, Southampton.	2.60	Miles	X		X	X	X	
Mountain Brook	MA34-81	Headwaters west of Brushy Mountain, Leverett to mouth at confluence with Doolittle Brook, Leverett.	2.30	Miles			X			
North Branch Manhan River	MA34-54	Headwaters, perennial portion, north of Northwest Road, Westhampton to mouth at confluence with Manhan River, Easthampton/Southampton.	9.20	Miles	X		X	X	X	
Red Brook	MA34-88	Headwaters, perennial portion, east of Jourdan Road, Montgomery to mouth at confluence with Tucker Brook, Southampton.	0.80	Miles			X			
Roaring Brook	MA34-63	From the outlet of Whately Glen Reservoir (South Deerfield Water Supply Da[illegible] Mill River, W[illegible]	1.40	Miles	X		X	X	X	
		He[illegible] Whately Glen Reservoir (South Deerfield Water Supply Dam, NATID: MA00522), Whately (excluding the approximately 0.4 miles through the Conway Reservoir (Roaring Brook Dam NATID: MA01056)).	4.00	Miles			X			
Roaring Brook	MA34-80	Headwaters outlet wetland east of Montague Road, Shutesbury to mouth at confluence with Doolittle Brook, Leverett.	4.30	Miles			X			
Roberts Meadow Brook	MA34-68	Headwaters south of Old Curtis Road, Chesterfield to mouth at inlet Robers Meadow Reservoir, Northampton.	6.20	Miles			X			
Rogers Brook	MA34-51	Headwaters east of Oak Hill Road near the Goshen/Ashfield border to mouth at confluence with West Branch Mill River, Goshen.	2.60	Miles			X			

No change from Massachusetts Year 2016 Integrated List

No change from Massachusetts Year 2016 Integrated List

New listing since Massachusetts Year 2016 Integrated List

Category 3 waters listed alphabetically by major watershed
"No uses assessed"

Waterbody	AU_ID	Description	Size	Units
Unnamed Tributary	MA82B-16	Unnamed tributary to Assabet River (locally considered part of Spencer Brook), outlet Angiers Pond, Concord to mouth at confluence with the Assabet River, Concord.	0.50	Miles
Unnamed Tributary	MA82B-28	Unnamed tributary to Assabet River Reservoir, headwaters, perennial portion north of Nourse Street (Route 30), Westborough to mouth at inlet of Assabet River Reservoir, Westborough.	0.30	Miles
Unnamed Tributary	MA82B-31	Unnamed tributary to Hop Brook, headwaters west of Tennis Drive, Shrewsbury to inlet Eaton Pond, Shrewsbury.	1.00	Miles
West Pond	MA82115	Bolton.	19.00	Acres
Westborough Reservoir	MA82114	Westborough.	41.00	Acres
White Pond	MA82119	Hudson/Stow.	49.00	Acres
Williams Lake	MA82121	Marlborough.	69.00	Acres
Willis Pond	MA82122	Sudbury.	67.00	Acres
Connecticut				
Brickyard Brook	MA34-13	Headwaters, perennial portion, Westfield to mouth at confluence with Manhan River, Westfield.	1.60	Miles
Buffum Brook	MA34-49	Headwaters, west of West Pelham Road, Shutesbury to mouth at confluence with Harris Brook, (forming headwaters Amethyst Brook), Pelham (variant name: Buffam Brook).	3.00	Miles
Cooley Brook	MA34-20	Headwaters, Longmeadow to mouth at confluence with Connecticut River, Longmeadow.	1.40	Miles
Factory Hollow Pond	MA34021	Amherst.	12.00	Acres
Green Pond	MA34028	Montague.	15.00	Acres
Lake Pleasant	MA34070	Montague.	54.00	Acres
Loon Pond	MA34045	Springfield.	26.00	Acres
Lower Highland Lake	MA34047	Goshen.	91.00	Acres
Manhan River	MA34-10	Headwaters, northeast of Norwich Pond, Huntington to inlet Tighe Carmody Reservoir, Southampton (through former 2006 segment: White Reservoir MA34100).	6.60	Miles
Mountain Street Reservoir	MA34056	Williamsburg/Hatfield/Whately.		
Nine Mile Pond	MA34127	Wilbraham (formerly reported as 2000 segment: Nine Mile Pond MA36107).		
Northampton Reservoir	MA34059	Whately.	80.00	Acres
Northfield Mountain Reservoir	MA34061	Erving.	237.00	Acres
Nurse Brook	MA34-59	Headwaters, west of Pratt Corner Road, Shutesbury to mouth at confluence with Adams Brook (in small "diversion pool" for Atkins Reservoir), Shutesbury.	1.20	Miles
Parsons Brook	MA34-66	Headwaters west of Sylvester Road, Northampton to mouth at confluence with Bassett Brook, Northampton.	3.10	Miles
Pine Island Lake	MA34069	Westhampton.		Acres
Plympton Brook Pond	MA34071	Wendell.		Acres
Potash Brook	MA34-12	Headwaters, perennial portion, Southampton to confluence with Manhan River, Southampton.	1.00	Miles
Raspberry Brook	MA34-22	From Massachusetts/Connecticut border to mouth at confluence with Connecticut River, Longmeadow.	1.80	Miles
Red Brook	MA34-92	Headwaters north of Maple Street, Southampton to mouth at confluence with Manhan River impoundment (Lyman Pond) backwater, Southampton.	2.60	Miles
Rice Brook	MA34-47	Headwaters, perennial portion, south of Burt Road, Westhampto Sodom Brook, Westhampton.		
Roberts Meadow Reservoir	MA34076	Northampton.		

No change from Massachusetts Year 2016 Integrated List

No change from Massachusetts Year 2016 Integrated List

New listing since Massachusetts Year 2016 Integrated List

Category 3 waters listed alphabetically by major watershed
"No uses assessed"

Waterbody	AU_ID	Description	Size	Units
Sacket Brook	MA34-45	Headwaters, perennial portion, north of Southampton Road, Montgomery to mouth at confluence with Manhan River, Southampton.	2.10	Miles
Sawyer Ponds	MA34078	[North Basin] Northfield.		
Sawyer Ponds	MA34079	[South Basin] Northfield.		
Schneelock Brook	MA34-44	Headwaters, west of Newhouse Street, Springfield to mouth at confluence with South Branch Mill River, Springfield.	1.30	Miles
Schoolhouse Brook	MA34-43	Headwaters, southeast of Connor Reservoir, Holyoke to mouth at confluence with Goldine Brook, West Springfield.	3.10	Miles
Silver Lake	MA34084	Agawam.	9.00	Acres
Temple Brook	MA34-08	Headwaters, outlet Bradley Pond, Monson to mouth at	3.60	Miles
Tighe Carmody Reservoir	MA34089	Southampton.	353.00	Acres
Tripple Brook	MA34-16	Headwaters, perennial portion, Southampton to mouth at confluence with Manhan River, Southampton.	1.00	Miles
Unnamed Tributary	MA34-31	Headwater, outlet Lake Warner, Hadley	0.50	Miles
West Branch Mill River	MA34-39	From the confluence of Meekin Brook, W River (forming headwaters Mill River), Williamsburg.	0.60	Miles
Deerfield				
Bog Pond	MA33003	Savoy.	35.00	Acres
Burnett Pond	MA33005	Savoy.	18.00	Acres
Fox Brook Upper Reservoir	MA33006	Colrain.	3.00	Acres
Goodnow Road Pond	MA33007	Buckland.	11.00	Acres
Hallockville Pond	MA33009	Plainfield/Hawley.	18.00	Acres
Highland Pond	MA33032	Greenfield.	2.00	Acres
Kinsman Brook	MA33-124	Headwaters north of Colrain Stage Road, Heath to confluence with Davenport Brook forming headwaters Taylor Brook, Heath.	1.80	Miles
Maynard Pond	MA33011	Greenfield.	3.00	Acres
Mcleod Pond	MA33012	Colrain.	41.00	Acres
Mt. Brook Reservoir	MA33024	Colrain.	1.00	Acres
Newell Pond	MA33013	Greenfield.	0.90	Acres
North Brook	MA33-126	Perennial portion north of Harwood Road, Hawley to confluence with Chickley River, Hawley.	1.20	Miles
Papoose Lake	MA33023	Heath.	14.00	Acres
Phelps Brook Reservoir	MA33030	Monroe.	0.05	Acres
Rice Brook	MA33-125	Perennial portion east of Legate Hill Road, Charlemont to confluence with Deerfield River, Charlemont.	3.10	Miles
Tannery Pond	MA33020	Savoy.	0.50	Acres
Todd Brook	MA33-127	Headwaters east of Coon Hill, Charlemont to confluence with Deerfield River, Charlemont.	1.20	Miles
Unnamed Tributary	MA33-128	Unnamed tributary to Deerfield River known as 'Bear Swamp Outflow', from headwaters north of Tunnel Road, Rowe to confluence with Deerfield River, Rowe.	1.30	Miles
Upper Greenfield Reservoir	MA33021	Leyden.	6.00	Acres
Upper Highland Springs Reservoir	MA33025	Ashfield.	2.00	Acres
Upper Reservoir Bear Swamp	MA33026	Rowe.	108.00	Acres

No change from Massachusetts Year 2016 Integrated List

No change from Massachusetts Year 2016 Integrated List

New listing since Massachusetts Year 2016 Integrated List

Category 5 waters listed alphabetically by major watershed
The 303(d) List – "Waters requiring a TMDL"

Waterbody	AU_ID	Description	Size	Units	Impairment	ATTAINS Action ID
Connecticut River	MA34-04	Confluence with Deerfield River, Greenfield/Deerfield to Holyoke Dam (NATID: MA00973), Holyoke/South Hadley.	34.50	Miles	(Water Chestnut*)	
					Escherichia Coli (E. Coli)	
					PCBs in Fish Tissue	
Connecticut River	MA34-05	Holyoke Dam (NATID: MA00973), Holyoke/South Hadley to Massachusetts/Connecticut border, Longmeadow.	15.90	Miles	Escherichia Coli (E. Coli)	
					PCBs in Fish Tissue	
Forge Pond	MA34024	Granby.	72.00	Acres	(Water Chestnut*)	
					Nutrient/Eutrophication Biological Indicators	
Fort River	MA34-27	Headwaters (confluence of Adams and Amethyst brooks, Amherst), to mouth at confluence Connecticut River, Hadley.	12.80	Miles	Escherichia Coli (E. Coli)	
Lake Lookout	MA34044	Springfield.	7.00	Acres	Nutrient/Eutrophication Biological Indicators	
Lampson Brook	MA34-06	Belchertown WWTP discharge, Belchertown to mouth at confluence with Weston Brook, Belchertown.	1.00	Miles	Benthic Macroinvertebrates	
					Phosphorus, Total	
Leaping Well Reservoir	MA34040	South Hadley.	9.00	Acres	Algae	
Log Pond Cove	MA34124	Holyoke (cove of Connecticut River upstream of Holyoke Dam (NATID: MA00973)).	19.00	Acres	(Water Chestnut*)	
					PCBs in Fish Tissue	
Longmeadow Brook	MA34-21	Headwaters, outlet Turner Park Pond, Longmeadow to mouth at confluence with Connecticut River, Longmeadow.	4.50	Miles	(Debris*)	
Manhan River	MA34-11	Outlet Tighe Carmody Reservoir, Southampton to mouth at confluence with Connecticut River, Easthampton.	19.00	Miles	(Water Chestnut*)	
					Escherichia Coli (E. Coli)	
Metacomet Lake	MA34051	Belchertown.	51.00	Acres	(Fanwort*)	
					(Non-Native Aquatic Plants*)	
					Dissolved Oxygen	
Mill Pond	MA34052	Springfield.	13.00	Acres	Nutrient/Eutrophication Biological Indicators	
					Odor	
Mill River	MA34-24	Headwaters east of Fisher Hill, Conway to mouth at confluence with the Connecticut River, Hatfield.	24.60	Miles	Temperature	
Mill River	MA34-25	Headwaters, outlet Factory Hollow Pond, Amherst to mouth at inlet Lake Warner, Hadley.	5.20	Miles	Escherichia Coli (E. Coli)	

Since Massachusetts Year 2016 Integrated List, have added Water chestnut to impairments and size changed from 18.9 to 19.0 miles

Category 5 waters listed alphabetically by major watershed
The 303(d) List – "Waters requiring a TMDL"

Waterbody	AU_ID	Description	Size	Units	Impairment	ATTAINS Action ID
Dead Branch (Brook)	MA32-63	From outlet of Long Pond, Chesterfield to mouth at confluence with Westfield River (Knightville Reservoir), Huntington/Chesterfield.	4.10	Miles	Lack of a coldwater assemblage	
Horse Pond	MA32043	Westfield.	24.00	Acres	(Eurasian Water Milfoil, Myriophyllum Spicatum*)	
					(Non-Native Aquatic Plants*)	
					Chlorophyll-a	
					Dissolved Oxygen	
Jacks Brook	MA32-39	Headwaters (perennial portion), east of Fowler Road, Westfield to inlet of Crane Pond/Little River, Westfield.	2.40	Miles	Escherichia Coli (E. Coli)	
Little River	MA32-08	Horton's Bridge, Westfield to confluence with Westfield River, Westfield.	4.90	Miles	Escherichia Coli (E. Coli)	
					Fecal Coliform	
Little River	MA32-16	Headwaters, confluence of Watts and Wards streams, Ringville (locality in Worthington), to mouth at confluence with Westfield River, Huntington.	5.70	Miles	Temperature	
Little River	MA32-36	From Springfield Water Works Intake Dam (NATID: MA00708) northwest of Gorge Road, Russell to Horton's Bridge, Westfield (formerly part of segment MA32-26).	5.80	Miles	Combined Biota/Habitat Bioassessments	
					Escherichia Coli (E. Coli)	
Middle Branch Westfield River	MA32-65	Source in Peru State Wildlife Management Area, north of Pierce Road, Peru to Kinnebrook Road, Dayville (locality in Chester) (formerly part of 2014 segment: Middle Branch Westfield River MA32-02).	13.70	Miles	Temperature	
Miller Brook	MA32-27	Source, outlet small unnamed pond in Robinson State Park, north of North Street, Agawam to mouth at confluence with Westfield River, Agawam.	0.60	Miles	Escherichia Coli (E. Coli)	
Moose Meadow Brook	MA32-41	Outlet Westfield Reservoir to mouth at confluence with Westfield River, Westfield (formerly part of segment MA32-23).	4.80			
Pequot Pond	MA32055	Westfield/Southampton.	155.00	Acres	(Eurasian Water Milfoil, Myriophyllum Spicatum*)	
					(Non-Native Aquatic Plants*)	
					Chlorophyll-a	
					Dissolved Oxygen	
					Enterococcus	
					Phosphorus, Total	
Potash Brook	MA32-22	Source, outlet Dunlap Pond, Blandford to mouth at confluence with Westfield River, Village of Woronoco, Russell.	5.20	Miles	Escherichia Coli (E. Coli)	

Since Massachusetts Year 2016 Integrated List, have added Phosphorus (Total) to impairments

APPENDIX F
Requirements for Discharges to Impaired Waters with an Approved TMDL

Table of Contents

A. Requirements for Discharges to Impaired Waters with an Approved MassDEP In State TMDL 2
I. Charles River Watershed Phosphorus TMDL Requirements 2
II. Lake and Pond Phosphorus TMDL Requirements 18
III. Bacteria and Pathogen TMDL Requirements 27
IV. Cape Cod Nitrogen TMDL Requirements 40
V. Assabet River Phosphorus TMDL Requirements 44
B. Requirements for Discharges to Impaired Waters with an Approved Out of State TMDL 47
I. Nitrogen TMDL Requirements 47
II. Phosphorus TMDL Requirements 51
III. Bacteria and Pathogen TMDL Requirements 55
IV. Metals TMDL Requirements 58
C. Requirements for Discharges to Impaired Waters with a Regional TMDL 61
I. The "Northeast Regional Mercury TMDL (2007)" 61

Attachment 1 – Method To Calculate Baseline Watershed Phosphorus Load For Lake And Pond Phosphorus TMDLs (Applicable To part II Of Appendix F Only) And Method To Calculate Increases in Phosphorus Load due to Development

Attachment 2 – Phosphorus Reduction Credits For Selected Enhanced Non-Structural BMPs

Attachment 3 - Phosphorus Reduction Credits For Selected Structural BMPs

B. Requirements for Discharges to Impaired Waters with an Approved Out of State TMDL

I. Nitrogen TMDL Requirements

Discharges from MS4s in Massachusetts to waters that are tributaries to the Long Island Sound, which has an approved TMDL for nitrogen[17], are subject to the requirements of this part.

1. The operators of traditional and non-traditional MS4s located in municipalities listed in Table F-11 shall comply with the following BMPs in addition to the requirements of part 2.3 of the Permit, as described below:

    a. Enhanced BMPs

        i. Enhancement of BMPs required by part 2.3 of the permit that shall be implemented during this permit term:

            1. part 2.3.2, Public education and outreach: The permittee shall supplement its Residential and Business/Commercial/Institution program with annual timed messages on specific topics. The permittee shall distribute an annual message in the spring (April/May) timeframe that encourages the proper use and disposal of grass clippings and encourages the proper use of slow-release fertilizers. The permittee shall distribute an annual message in the summer (June/July) timeframe encouraging the proper management of pet waste, including noting any existing ordinances where appropriate. The permittee shall distribute an annual message in the Fall (August/September/October) timeframe encouraging the proper disposal of leaf litter. The permittee shall deliver an annual message on each of these topics, unless the permittee determines that one or more of these issues is not a significant contributor of nitrogen to discharges from the MS4 and the permittee retains documentation of this finding in the SWMP. All public education messages can be combined with requirements of Appendix H part I, II and III as well as Appendix F part A.III, A.IV, A.V, B.II and B.III where appropriate.

            2. part 2.3.6, Stormwater Management in New Development and Redevelopment: the requirement for adoption/amendment of the permittee's ordinance or other regulatory mechanism shall include a requirement that new development and redevelopment stormwater management BMPs be optimized for nitrogen removal; retrofit inventory and priority ranking under 2.3.6.1.b shall include consideration of BMPs to reduce nitrogen discharges.

            3. part 2.3.7, Good House Keeping and Pollution Prevention for Permittee Owned Operations: establish requirements for use of

[17] Connecticut Department of Environmental Protection. 2000. *A Total Maximum Daily Load Analysis to Achieve Water Quality Standards for Dissolved Oxygen in Long Island Sound*

slow release fertilizers on permittee owned property currently using fertilizer, in addition to reducing and managing fertilizer use as provided in in part 2.3.7.1; establish procedures to properly manage grass cuttings and leaf litter on permittee property, including prohibiting blowing organic waste materials onto adjacent impervious surfaces; increased street sweeping frequency of all municipal owned streets and parking lots subject to Permit part 2.3.7.a.iii.(c) to a minimum of two (2) times per year, once in the spring (following winter activities such as sanding) and at least once in the fall (Sept 1 – Dec 1; following leaf fall).

b. Nitrogen Source Identification Report

i. Within four years of the permit effective date the permittee shall complete a Nitrogen Source Identification Report. The report shall include the following elements:

1. Calculation of total urbanized area within the permittee's jurisdiction that is within the Connecticut River Watershed, the Housatonic River Watershed, or the Thames River Watershed, incorporating updated mapping of the MS4 and catchment delineations produced pursuant to part 2.3.4.6,
2. All screening and monitoring results pursuant to part 2.3.4.7.d., targeting the receiving water segment(s)
3. Impervious area and DCIA for the target catchment
4. Identification, delineation and prioritization of potential catchments with high nitrogen loading
5. Identification of potential retrofit opportunities or opportunities for the installation of structural BMPs during re-development

ii. The final Nitrogen Source Identification Report shall be submitted to EPA as part of the year 4 annual report.

c. Structural BMPs

i. Within five years of the permit effective date, the permittee shall evaluate all properties identified as presenting retrofit opportunities or areas for structural BMP installation under permit part 2.3.6.d.ii. or identified in the Nitrogen Source Identification Report. The evaluation shall include:

1. The next planned infrastructure, resurfacing or redevelopment activity planned for the property (if applicable) OR planned retrofit date;
2. The estimated cost of redevelopment or retrofit BMPs; and
3. The engineering and regulatory feasibility of redevelopment or retrofit BMPs.

ii. The permittee shall provide a listing of planned structural BMPs and a plan and schedule for implementation in the year 5 annual

report. The permittee shall plan and install a minimum of one structural BMP as a demonstration project within six years of the permit effective date. The demonstration project shall be installed targeting a catchment with high nitrogen load potential. The permittee shall install the remainder of the structural BMPs in accordance with the plan and schedule provided in the year 5 annual report.

iii. Any structural BMPs listed in Table 4-3 of Attachment 1 to Appendix H installed in the urbanized area by the permittee or its agents shall be tracked and the permittee shall estimate the nitrogen removal by the BMP consistent with Attachment 1 to Appendix H. The permittee shall document the BMP type, total area treated by the BMP, the design storage volume of the BMP and the estimated nitrogen removed in mass per year by the BMP in each annual report.

Adams	North Adams
Agawam	Northampton
Amherst	Oxford
Ashburnham	Palmer
Ashby	Paxton
Auburn	Pelham
Belchertown	Pittsfield
Charlton	Richmond
Cheshire	Russell
Chicopee	Rutland
Dalton	South Hadley
Douglas	Southampton
Dudley	Southbridge
East Longmeadow	Southwick
Easthampton	Spencer
Gardner	Springfield
Granby	Sturbridge
Hadley	Sutton
Hampden	Templeton
Hatfield	Ware
Hinsdale	Webster
Holyoke	West Springfield
Lanesborough	Westfield
Leicester	Westhampton
Lenox	Westminster
Longmeadow	Wilbraham
Ludlow	Williamsburg
Millbury	Winchendon

Monson	

Table F-11: Massachusetts municipalities in which MS4 discharges are within the Connecticut River Watershed, the Housatonic River Watershed, or the Thames River Watershed.

2. At any time during the permit term the permittee may be relieved of additional requirements in Appendix F part B.I.1. as follows:
    a. The permittee is relieved of its additional requirements as of the date when the following conditions are met:
        i. The applicable TMDL has been modified, revised or withdrawn and EPA has approved a new TMDL applicable for the receiving water that indicates that no additional stormwater controls for the control of nitrogen are necessary for the permittee's discharge based on wasteload allocations in the newly approved TMDL
    b. In such a case, the permittee shall document the date of the approved TMDL in its SWMP and is relieved of any remaining requirements of Appendix F part B.I.1 as of that date and the permittee shall comply with the following:
        i. The permittee shall identify in its SWMP all activities implemented in accordance with the requirements of Appendix F part B.I.1 to date to reduce nitrogen in their discharges including implementation schedules for non-structural BMPs and any maintenance requirements for structural BMPs
        ii. The permittee shall continue to implement all requirements of Appendix F part B.I.1 required to be implemented prior to the date of the newly approved TMDL, including ongoing implementation of identified non-structural BMPs and routine maintenance and replacement of all structural BMPs in accordance with manufacturer or design specifications.

APPENDIX H

Requirements Related to Discharges to Certain Water Quality Limited Waterbodies

Table of Contents

I. Discharges to water quality limited waterbodies and their tributaries where nitrogen is the cause of the impairment 1

II. Discharges to water quality limited waterbodies and their tributaries where phosphorus is the cause of the impairment 5

III. Discharges to water quality limited waterbodies where bacteria or pathogens is the cause of the impairment 8

IV. Discharges to water quality limited waterbodies where chloride is the cause of the impairment 10

V. Discharges to water quality limited waterbodies and their tributaries where solids, oil and grease (hydrocarbons), or metals is the cause of the impairment 13

Attachment 1- Nitrogen Reduction Credits For Selected Structural BMPs

I. Discharges to water quality limited waterbodies and their tributaries where nitrogen is the cause of the impairment

1. Part 2.2.2.a.i. of the permit identifies the permittees subject to additional requirements to address nitrogen in their stormwater discharges because they discharge to waterbodies that are water quality limited due to nitrogen, or their tributaries, without an EPA approved TMDL. Permittees identified in part 2.2.2.a.i of the permit must identify and implement BMPs designed to reduce nitrogen discharges in the impaired catchment(s). To address nitrogen discharges each permittee shall comply with the following requirements:

    a. Additional or Enhanced BMPs

        i. The permittee remains subject to all the requirements of part 2.3. of the permit and shall include the following enhancements to the BMPs required by part 2.3 of the permit:

            1. Part 2.3.2, Public education and outreach: The permittee shall supplement its Residential and Business/Commercial/Institution program with annual timed messages on specific topics. The permittee shall distribute an annual message in the spring (April/May) timeframe that encourages the proper use and disposal of grass clippings and encourages the proper use of slow-release fertilizers. The permittee shall distribute an annual message in the summer (June/July) timeframe encouraging the proper management of pet waste, including noting any existing ordinances where appropriate. The permittee shall distribute an annual message in the Fall (August/September/October) timeframe encouraging the proper disposal of leaf litter. The permittee shall deliver an annual

II. Discharges to water quality limited waterbodies and their tributaries where phosphorus is the cause of the impairment

1. Part 2.2.2.b.i. of the permit identifies the permittees subject to additional requirements to address phosphorus in their stormwater discharges because they discharge to waterbodies that are water quality limited due to phosphorus, or their tributaries, without an EPA approved TMDL. Permittees identified in part 2.2.2.b.i. of the permit must identify and implement BMPs designed to reduce phosphorus discharges in the impaired catchment(s). To address phosphorus discharges each permittee shall comply with the following requirements:

    a. Additional or Enhanced BMPs

        i. The permittee remains subject to the requirements of part 2.3. of the permit and shall include the following enhancements to the BMPs required by part 2.3 of the permit:

            1. Part 2.3.2, Public education and outreach: The permittee shall supplement its Residential and Business/Commercial/Institution program with annual timed messages on specific topics. The permittee shall distribute an annual message in the spring (March/April) timeframe that encourages the proper use and disposal of grass clippings and encourages the proper use of slow-release and phosphorous-free fertilizers. The permittee shall distribute an annual message in the summer (June/July) timeframe encouraging the proper management of pet waste, including noting any existing ordinances where appropriate. The permittee shall distribute an annual message in the fall (August/September/October) timeframe encouraging the proper disposal of leaf litter. The permittee shall deliver an annual message on each of these topics, unless the permittee determines that one or more of these issues is not a significant contributor of phosphorous to discharges from the MS4 and the permittee retains documentation of this finding in the SWMP. All public education messages can be combined with requirements of Appendix H part I and III as well as Appendix F part A.III, A.IV, A.V, B.I, B.II and B.III where appropriate.

            2. Part 2.3.6, Stormwater Management in New Development and Redevelopment: the requirement for adoption/amendment of the permittee's ordinance or other regulatory mechanism shall include a requirement that new development and redevelopment stormwater management BMPs be optimized for phosphorus removal; retrofit inventory and priority ranking under 2.3.6.1.b shall include consideration of BMPs that infiltrate stormwater where feasible.

            3. Part 2.3.7, Good House Keeping and Pollution Prevention for Permittee Owned Operations: Establish procedures to properly manage grass cuttings and leaf litter on permittee property, including prohibiting blowing organic waste materials onto adjacent impervious surfaces; increased street sweeping frequency of all municipal owned streets and parking lots subject to Permit part 2.3.7.a.iii.(c) to a

minimum of two times per year, once in the spring (following winter activities such as sanding) and at least once in the fall (Sept 1 – Dec 1; following leaf fall).

b. Phosphorus Source Identification Report

i. Within four years of the permit effective date the permittee shall complete a Phosphorus Source Identification Report. The report shall include the following elements:

1. Calculation of total MS4 area draining to the water quality limited receiving water segments or their tributaries, incorporating updated mapping of the MS4 and catchment delineations produced pursuant to part 2.3.4.6,
2. All screening and monitoring results pursuant to part 2.3.4.7.d., targeting the receiving water segment(s)
3. Impervious area and DCIA for the target catchment
4. Identification, delineation and prioritization of potential catchments with high phosphorus loading
5. Identification of potential retrofit opportunities or opportunities for the installation of structural BMPs during redevelopment, including the removal of impervious area

ii. The phosphorus source identification report shall be submitted to EPA as part of the year 4 annual report.

c. Potential Structural BMPs

i. Within five years of the permit effective date, the permittee shall evaluate all permittee-owned properties identified as presenting retrofit opportunities or areas for structural BMP installation under permit part 2.3.6.d.ii or identified in the Phosphorus Source Identification Report that are within the drainage area of the water quality limited water or its tributaries. The evaluation shall include:

1. The next planned infrastructure, resurfacing or redevelopment activity planned for the property (if applicable) OR planned retrofit date;
2. The estimated cost of redevelopment or retrofit BMPs; and
3. The engineering and regulatory feasibility of redevelopment or retrofit BMPs.

ii. The permittee shall provide a listing of planned structural BMPs and a plan and schedule for implementation in the year 5 annual report. The permittee shall plan and install a minimum of one structural BMP as a demonstration project within the drainage area of the water quality limited water or its tributaries within six years of the permit effective date. The demonstration project shall be installed targeting a catchment with high phosphorus load potential. The permittee shall install the

remainder of the structural BMPs in accordance with the plan and schedule provided in the year 5 annual report.

iii. Any structural BMPs installed in the regulated area by the permittee or its agents shall be tracked and the permittee shall estimate the phosphorus removal by the BMP consistent with Attachment 3 to Appendix F. The permittee shall document the BMP type, total area treated by the BMP, the design storage volume of the BMP and the estimated phosphorus removed in mass per year by the BMP in each annual report.

2. At any time during the permit term the permittee may be relieved of additional requirements in Appendix H part II.1. applicable to it when in compliance with this part.

a. The permittee is relieved of its additional requirements as of the date when one of the following criteria are met:
   i. The receiving water and all downstream segments are determined to no longer be impaired due to phosphorus by MassDEP and EPA concurs with such determination.
   ii. An EPA approved TMDL for the receiving water or downstream receiving water indicates that no additional stormwater controls for the control of phosphorus are necessary for the permittee's discharge based on wasteload allocations as part of the approved TMDL.

b. In such a case, the permittee shall document the date of the determination provided for in paragraph a. above or the approved TMDL date in its SWMP and is relieved of any additional requirements of Appendix H part II.1. as of the applicable date and the permittee shall comply with the following:
   i. The permittee shall identify in its SWMP all activities that have been implemented in accordance with the requirements of Appendix H part II.1. as of the applicable date to reduce phosphorus in its discharges, including implementation schedules for non structural BMPs and any maintenance requirements for structural BMPs
   ii. The permittee shall continue to implement all requirements of Appendix H part II.1. required to be done prior to the date of determination or the date of the approved TMDL, including ongoing implementation of identified non-structural BMPs and routine maintenance and replacement of all structural BMPs in accordance with manufacturer or design specifications.

III. Discharges to water quality limited waterbodies where bacteria or pathogens is the cause of the impairment

1. Consistent with part 2.2.2.c.i. of the permit, permittees that discharge to waterbodies that are water quality limited due to bacteria or pathogens, without an EPA approved TMDL, are subject to the following additional requirements to address bacteria or pathogens in their stormwater discharges.

2. Additional or Enhanced BMPs

    a. The permittee remains subject to the requirements of part 2.3. of the permit and shall include the following enhancements to the BMPs required by part 2.3 of the permit:

        i. Part 2.3.2. Public Education and outreach: The permittee shall supplement its Residential program with an annual message encouraging the proper management of pet waste, including noting any existing ordinances where appropriate. The permittee or its agents shall disseminate educational materials to dog owners at the time of issuance or renewal of a dog license, or other appropriate time. Education materials shall describe the detrimental impacts of improper management of pet waste, requirements for waste collection and disposal, and penalties for non-compliance. The permittee shall also provide information to owners of septic systems about proper maintenance in any catchment that discharges to a water body impaired for bacteria or pathogens. All public education messages can be combined with requirements of Appendix H part I and II as well as Appendix F part A.III, A.IV, A.V, B.I, B.II and B.III where appropriate.

        ii. Part 2.3.4 Illicit Discharge: The permittee shall implement the illicit discharge program required by this permit. Catchments draining to any waterbody impaired for bacteria or pathogens shall be designated either Problem Catchments or HIGH priority in implementation of the IDDE program.

3. At any time during the permit term the permittee may be relieved of additional requirements in Appendix H part III.2. applicable to it when in compliance with this part.

    a. The permittee is relieved of its additional requirements as of the date when one of the following criteria are met:
        i. The receiving water is determined to be no longer impaired due to bacteria or pathogens by MassDEP and EPA concurs with such a determination.
        ii. An EPA approved TMDL for the receiving water indicates that no additional stormwater controls are necessary for the control of bacteria or pathogens from the permittee's discharge based on wasteload allocations as part of the approved TMDL.
        iii. The permittee's discharge is determined to be below applicable water quality criteria[1] and EPA agrees with such a determination. The permittee shall submit data to EPA that accurately characterizes the concentration of bacteria or pathogens in their discharge. The characterization shall include water quality

[1] Applicable water quality criteria are the state standards that have been federally approved as of the effective date of this permit and are compiled by EPA at http://www.epa.gov/waterscience/standards/wqslibrary/

and flow data sufficient to accurately assess the concentration of bacteria or pathogens in all seasons during storm events of multiple sizes and for the duration of the storm events including the first flush, peak storm flow and return to baseflow.

b. In such a case, the permittee shall document the date of the determination, date of approved TMDL or date of EPA concurrence that the discharge meets water quality criteria in its SWMP and is relieved of any additional requirements of Appendix H part III.2. as of that date and the permittee shall comply with the following:
    i. The permittee shall identify in its SWMP all activities implemented in accordance with the requirements of Appendix H part III.2. to date to reduce bacteria or pathogens in its discharges, including implementation schedules for non-structural BMPs and any maintenance requirements for structural BMPs
    ii. The permittee shall continue to implement all requirements of Appendix H part III.3. required to be done prior to the date of determination date, date of approved TMDL, or date of EPA concurrence that the discharge meets water quality criteria, including ongoing implementation of identified non-structural BMPs and routine maintenance and replacement of all structural BMPs in accordance with manufacturer or design specifications

ATTACHMENT 1 TO APPENDIX H

The estimates of nitrogen load reductions resulting from BMP installation are intended for informational purposes only and there is no associated permittee-specific required nitrogen load reduction in the Draft Permit. Nitrogen load reduction estimates calculated consistent with the methodologies below may be used by the permittee to comply with future permit requirements providing the EPA determines the calculated reductions are appropriate for demonstrating compliance with future permit requirements. This attachment provides the method and an example to calculate the BMP nitrogen load as well as methods to calculate nitrogen load reductions for structural BMPs in an impaired watershed.

BMP N Load:

The **BMP N Load** is the annual nitrogen load from the drainage area to each proposed or existing BMP used by permittee. This measure is used to estimate the amount of annual nitrogen load that the BMP will receive or treat (BMP N Load).

To calculate the BMP N Load for a given BMP:

1) Determine the total drainage area to the BMP and sort the total drainage area into two categories: total impervious area (IA) and total pervious area (PA);

2) Calculate the nitrogen load associated with impervious area (N Load $_{IA}$) and the pervious area (N Load $_{PA}$) by multiplying the IA and PA by the appropriate land use-based nitrogen load export rate provided in Table 1; and

3) Determine the total nitrogen load to the BMP by summing the calculated impervious and pervious subarea nitrogen loads.

Table 1: Annual nitrogen load export rates

Nitrogen Source Category by Land Use	Land Surface Cover	Nitrogen Load Export Rate, lbs/ac/yr	Nitrogen Load Export Rate, kg/ha/yr
All Impervious Cover	Impervious	14.1	15.8
*Developed Land Pervious (DevPERV)- HSG A	Pervious	0.3	0.3
*Developed Land Pervious (DevPERV)- HSG B	Pervious	1.2	1.3
*Developed Land Pervious (DevPERV) – HSG C	Pervious	2.4	2.7
*Developed Land Pervious (DevPERV) - HSG C/D	Pervious	3.0	3.4
*Developed Land Pervious (DevPERV) - HSG D	Pervious	3.7	4.1
Notes: For pervious areas, if the hydrologic soil group (HSG) is known, use the appropriate value from this table. If the HSG is not known, assume HSG C/D conditions for the nitrogen load export rate.			

Example 1 to determine nitrogen load to a proposed BMP when the contributing drainage area is 100% impervious: A permittee is proposing a storm water infiltration system that will treat runoff from 1.49 acres of impervious area.

Table 1-1: Design parameters for Bio-filtration w/ ISR systems for Example 1

Components of representation	Parameters	Value
Ponding	Maximum depth	0.33 ft
	Surface area	645 ft^2
Soil mix	Depth	2.0 ft
	Porosity	0.24
	Hydraulic conductivity	2.5 inches/hour
Stone Reservoir (ISR)	Depth	2.50 ft
	Porosity	0.42
	Hydraulic conductivity	500 inches/hour
ISR Volume: System Storage Volume	Ratio	0.56
Orifices	Diameter	12 in
		Installed 2.5 above impermeable soil layer

Determine:

A) Percent nitrogen load reduction (BMP Reduction $_{\%\text{-}N}$) for the specified bio-filtration w/ISR system and contributing impervious drainage area; and

B) Nitrogen reduction in pounds that would be accomplished by the bio-filtration w/ISR system (BMP-Reduction $_{lbs\text{-}N}$)

Solution:

1) The BMP is a bio-filtration w/ISR system that will treat runoff from 1.49 acres of impervious area (IA = 1.49 acre);

2) The available storage volume capacity (ft^3) of the bio-filtration w/ISR system (BMP-Volume $_{BMP\text{-}ft^3}$) is determined using the surface area of the system, depth of ponding, the porosity of the filter media and the porosity of the stone reservoir:

BMP-Volume $_{BMP\text{-}ft^3}$ =Surface area x (pond maximum depth + (soil mix depth x soil mix porosity) + stone reservoir depth x gravel layer porosity))
= 520 ft^2 x (0.33 ft + (2.0ft x 0.24) + (2.5 ft x 0.42))
= 1,200 ft^3

3) The available storage volume capacity of the bio-filtration w/ISR system in inches of runoff from the contributing impervious area (BMP-Volume $_{IA\text{-}in}$) is calculated using equation 1:

BMP-Volume $_{IA\text{-}in}$ = (BMP-Volume $_{ft^3}$/ IA (acre) x 12 in/ft x 1 acre/43560 ft^2 **(Equation 1)**

Example 1 Continued:

BMP-Volume $_{IA\text{-}in}$ = (1,200 ft^3/1.49 acre) x 12 in/ft x 1 acre/43560 ft^2
= 0.22 in

4) Using the Regional Performance Curve shown in Figure 1 for a bio-filtration w/ ISR system, a **61%** nitrogen load reduction (BMP Reduction %-N) is determined for a bio-filtration w/ ISR systems sized for 0.22 in of runoff from 1.49 acres of impervious area; and

5) Calculate the nitrogen load reduction in pounds of nitrogen for the bio-filtration w/ISR system (BMP Reduction $_{lbs\text{-}N}$) using the BMP Load calculation method shown above in Example 1 and the BMP Reduction $_{\%\text{-}N}$ determined in step 4 by using equation 2.


First, the BMP Load is determined as specified in Example 1:

BMP Load = IA (acre) x 14.1 lb/ac/yr
= 1.49 acres x 14.1 lbs/acre/yr
= 21.0 lbs/yr

BMP Reduction $_{lbs\text{-}N}$ = BMP Load x (BMP Reduction $_{\%\text{-}N}$/100) **(Equation 2)**

BMP Reduction $_{lbs\text{-}N}$ = 21 lbs/yr x (61/100)
= **12.8 lbs/yr**

Method to determine the nitrogen load reduction for a structural BMP with a known storage volume when the contributing drainage area has impervious and pervious surfaces

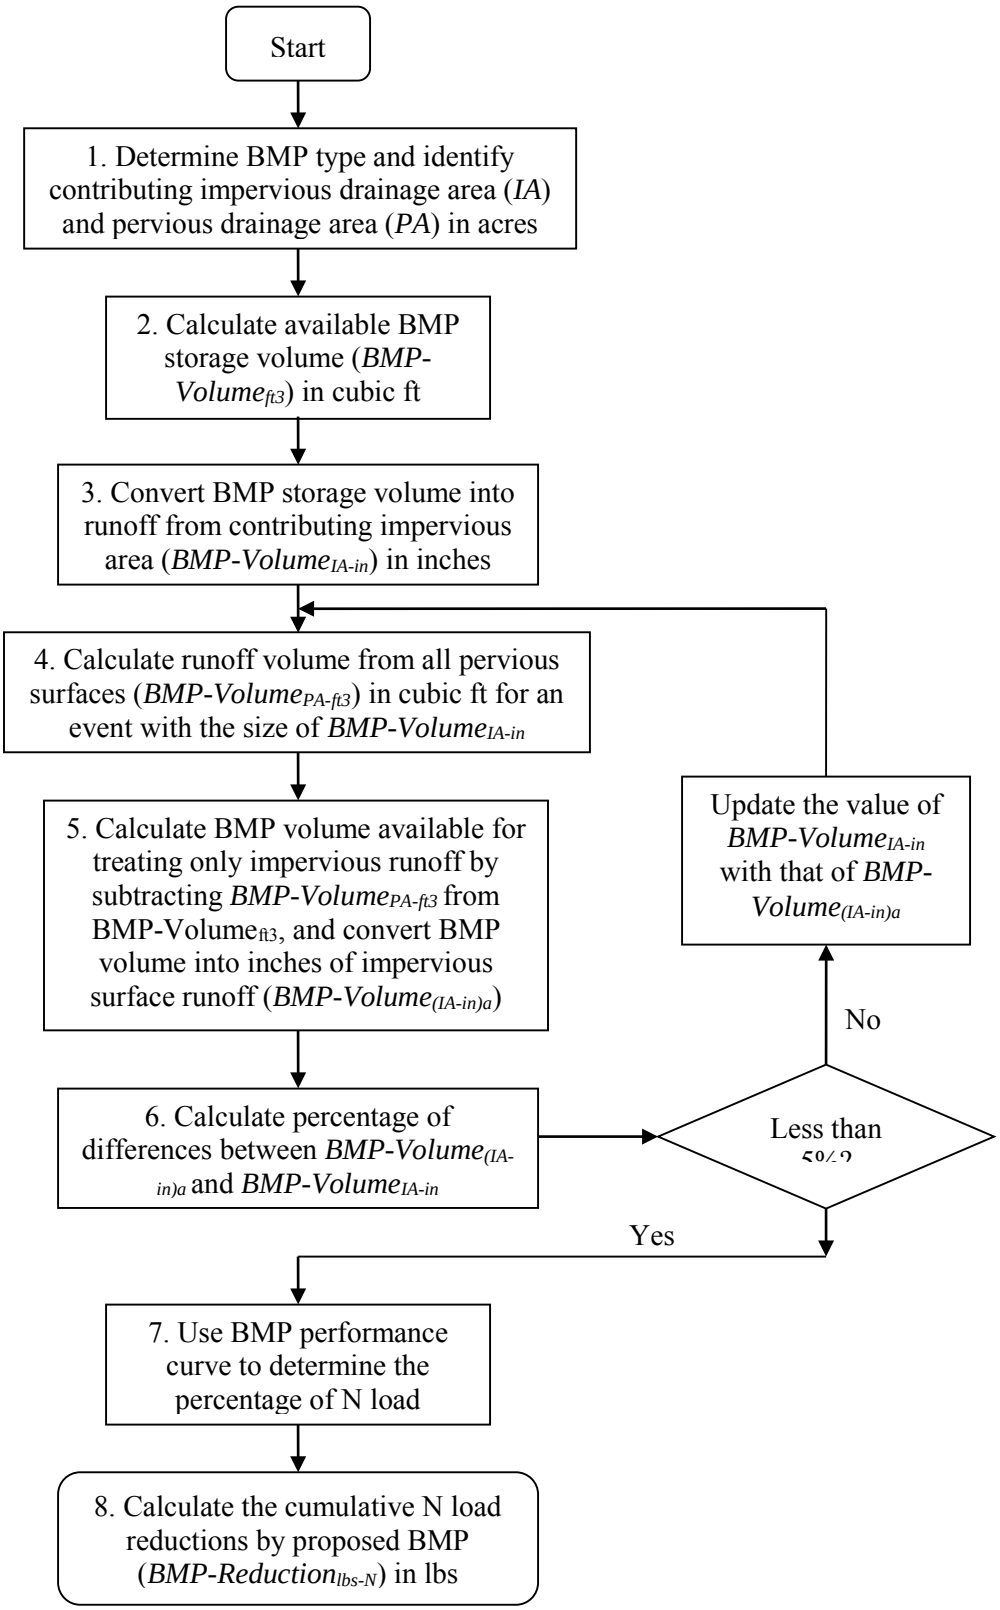

Flow Chart 2 (previous page). Method to determine the nitrogen load reduction for a BMP with known storage volume when both pervious and impervious drainage areas are present.

1) Identify the type of structural BMP and characterize the contributing drainage area to the structural BMP by identifying the following information for the impervious and pervious surfaces:

Impervious area (IA) – Area (acre) and export rate (Table 1)

Pervious area (PA) – Area (acre) and runoff depth based on hydrologic soil group (HSG) and size of rainfall event. Table 2 provides values of runoff depth for various rainfall depths and HSGs. Soils are assigned to an HSG based on their permeability. HSG categories for pervious areas in the Watershed shall be estimated by consulting local soil surveys prepared by the National Resource Conservation Service (NRCS) or by a storm water professional evaluating soil testing results from the Watershed. If the HSG condition is not known, a HSG D soil condition should be assumed.

Table 2: Developed Land Pervious Area Runoff Depths based on Precipitation depth and Hydrological Soil Groups (HSGs)

Rainfall Depth, Inches	Runoff Depth, inches		
	Pervious HSG A/B	Pervious HSG C	Pervious HSG D
0.10	0.00	0.00	0.00
0.20	0.00	0.01	0.02
0.40	0.00	0.03	0.06
0.50	0.00	0.05	0.09
0.60	0.01	0.06	0.11
0.80	0.02	0.09	0.16
1.00	0.03	0.12	0.21
1.20	0.04	0.14	0.39
1.50	0.11	0.39	0.72
2.00	0.24	0.69	1.08

Notes: Runoff depths derived from combination of volumetric runoff coefficients from Table 5 of *Small Storm Hydrology and Why it is Important for the Design of Stormwater Control Practices*, Pitt, 1999 and using the Stormwater Management Model (SWMM) in continuous model mode for hourly precipitation data for Boston, MA, 1998-2002.

2) Determine the available storage volume (ft^3) of the structural BMP (BMP-Volume $_{ft^3}$) using the BMP dimensions and design specifications (e.g., maximum storage depth, filter media porosity);

3) To estimate the nitrogen load reduction of a BMP with a known storage volume capacity, it is first necessary to determine the portion of available BMP storage capacity (BMP-Volume $_{ft^3}$) that would treat the runoff volume generated from the contributing impervious area (IA) for a rainfall event with a depth of *i* inches (in). This will require knowing the corresponding amount of runoff volume that would be generated from the contributing pervious area (PA) for the same rainfall event (depth of *i* inches). Using equation 3 below, solve for the BMP capacity that would be available to treat runoff from the contributing imperious area for the unknown rainfall depth of *i* inches (see equation 4):

$$\text{BMP-Volume}_{ft^3} = \text{BMP-Volume}_{(IA\text{-}ft^3)i} + \text{BMP-Volume}_{(PA\text{-}ft^3)i} \quad \textbf{(Equation 3)}$$

Where:

BMP-Volume $_{ft^3}$	= the available storage volume of the BMP
BMP-Volume $_{(IA\text{-}ft^3)i}$	= the available storage volume of the BMP that would fully treat runoff generated from the contributing impervious area for a rainfall event of size *i* inches
BMP-Volume $_{(PA\text{-}ft^3)i}$	= the available storage volume of the BMP that would fully treat runoff generated from the contributing pervious area for a rainfall event of size *i* inches

Solving for BMP-Volume $_{(IA\text{-}ft^3)i}$:

$$\text{BMP-Volume}_{(IA\text{-}ft^3)i} = \text{BMP-Volume}_{ft^3} - \text{BMP-Volume}_{(PA\text{-}ft^3)i} \quad \textbf{(Equation 4)}$$

To determine BMP-Volume $_{(IA\text{-}ft^3)i}$, requires performing an iterative process of refining estimates of the rainfall depth used to calculate runoff volumes until the rainfall depth used results in the sum of runoff volumes from the contributing IA and PA equaling the available BMP storage capacity (BMP-Volume $_{ft^3}$). For the purpose of estimating BMP performance, it will be considered adequate when the IA runoff depth (in) is within 5% IA runoff depth used in the previous iteration.

For the first iteration (1), convert the BMP-Volume $_{ft^3}$ determined in step 2 into inches of runoff from the contributing impervious area (BMP Volume $_{(IA\text{-}in)1}$) using equation 5.

$$\text{BMP-Volume}_{(IA\text{-}in)1} = (\text{BMP-Volume}_{ft^3} / \text{IA (acre)}) \times (12 \text{ in/ft} / 43{,}560 \text{ ft}^2/\text{acre}) \quad \textbf{(Equation 5)};$$

For iterations 2 through n (2…n), convert the BMP Volume $_{(IA\text{-}ft^3)2\ldots n}$, determined in step 5a below, into inches of runoff from the contributing impervious area (BMP Volume $_{(IA\text{-}in)2\ldots n}$) using equation 6.

$$\text{BMP-Volume}_{(IA\text{-}in)2\ldots n} = (\text{BMP-Volume}_{(IA\text{-}ft^3)2\ldots n} / \text{IA (acre)}) \times (12 \text{ in/ft} / 43{,}560 \text{ ft}^2/\text{acre}) \quad \textbf{(Equation 6)};$$

4) For 1 to n iterations, use the pervious runoff depth information from Table 2 and equation 7 to determine the total volume of runoff (ft^3) from the contributing PA (BMP Volume

$_{PA\text{-}ft^3}$) for a rainfall size equal to the sum of BMP-Volume $_{(IA\text{-}in)1}$, determined in step 3. The runoff volume for each distinct pervious area must be determined.

BMP Volume $_{(PA\text{-}ft^3)1...n}$ = ∑ ((PA x (runoff depth)$_{(PA1, PA2..PAn)}$ x (3,630 ft^3/acre-in) **(Equation 7)**

5) For iteration 1, estimate the portion of BMP Volume that is available to treat runoff from only the IA by subtracting BMP-Volume $_{PA\text{-}ft^3}$, determined in step 4, from BMP-Volume $_{ft^3}$, determined in step 2, and convert to inches of runoff from IA (see equations 8 and 9):

BMP-Volume $_{(IA\text{-}ft^3)2}$ = ((BMP-Volume$_{ft^3}$- BMP Volume $_{(PA\text{-}ft^3)1}$) **(Equation 8)**

BMP-Volume $_{(IA\text{-}in)2}$ = (BMP-Volume $_{(IA\text{-}ft^3)2}$/IA (acre)) x (12 in/ft x 1 acre/43,560 ft^2) **(Equation 9)**

If additional iterations (i.e., 2 through n) are needed, estimate the portion of BMP volume that is available to treat runoff from only the IA (BMP-Volume $_{(IA\text{-}in)3..n+1}$) by subtracting BMP Volume $_{(PA\text{-}ft^3)2..n}$, determined in step 4, from BMP Volume $_{(IA\text{-}ft^3)3..n+1}$, determined in step 5, and by converting to inches of runoff from IA using equation 9):

6) For iteration A (an iteration between 1 and n+1), compare BMP Volume $_{(IA\text{-}in)a}$ to BMP Volume $_{(IA\text{-}in)a\text{-}1}$ determined from the previous iteration (a-1). If the difference in these values is greater than 5% of BMP Volume $_{(IA\text{-}in)a}$ then repeat steps 4 and 5, using BMP Volume $_{(IA\text{-}in)a}$ as the new starting value for the next iteration (a+1). If the difference is less than or equal to 5 % of BMP Volume $_{(IA\text{-}in)a}$ then the permittee may proceed to step 7.

7) Determine the % nitrogen load reduction for the structural BMP (BMP Reduction $_{\%\text{-}N}$) using the appropriate BMP curve on Figure 1 or 2 and the BMP-Volume $_{(IA\text{-}in)n}$ calculated in the final iteration of step 5; and

8) Calculate the nitrogen load reduction in pounds of nitrogen for the structural BMP (BMP Reduction $_{lbs\text{-}N}$) using the BMP Load as calculated above in Example 1 and the percent nitrogen load reduction (BMP Reduction $_{\%\text{-}N}$) determined in step 7 by using equation 10:

BMP Reduction $_{lbs\text{-}N}$ = BMP Load x (BMP Reduction $_{\%\text{-}N}$/100) **(Equation 10)**

Example 2: Determine the nitrogen load reduction for a structural BMP with a known design volume when the contributing drainage area has impervious and pervious surfaces

A permittee is considering an infiltration basin to capture and treat runoff from a portion of the Watershed draining to the impaired waterbody. The contributing drainage area is 16.55 acres and is 71% impervious. The pervious drainage area (PA) is 80% HSG D and 20% HSG C. An infiltration basin with the following specifications can be placed at the down-gradient end of the contributing drainage area where soil testing results indicates an infiltration rate (IR) of 0.28 in/hr:

Example continued:

Structure	Bottom area (acre)	Top surface area (acre)	Maximum pond depth (ft)	Design storage volume (ft^3)	Infiltration Rate (in/hr)
Infiltration basin	0.65	0.69	1.65	48,155	0.28

Determine the:

A) Percent nitrogen load reduction (BMP Reduction $_{\%\text{-}N}$) for the specified infiltration basin and the contributing impervious and pervious drainage area; and

B) Nitrogen reduction in pounds that would be accomplished by the BMP (BMP-Reduction $_{lbs\text{-}N}$)

Solution:

1) A surface infiltration basin is being considered. Information for the contributing impervious (IA) and pervious (PA) areas are summarized in below.

Impervious area characteristics

ID	% Impervious	Area (acre)
IA1	100	11.75

Pervious area characteristics

ID	Area (acre)	Hydrologic Soil Group (HSG)
PA1	3.84	D
PA2	0.96	C

2) The available storage volume (ft^3) of the infiltration basin (BMP-Volume $_{ft^3}$) is determined from the design details and basin dimensions; BMP-Volume $_{ft^3} = 48{,}155\ ft^3$.

3) To determine what the BMP design storage volume is in terms of runoff depth (in) from IA, an iterative process is undertaken:

Solution Iteration 1

For the first iteration (1), the BMP-Volume$_{ft^3}$ is converted into inches of runoff from the contributing impervious area (BMP Volume $_{(IA\text{-}in)1}$) using equation 5.

$$\text{BMP Volume}_{(IA\text{-}in)1} = (48{,}155\ ft^2 / 11.75\ \text{acre}) \times (12\ \text{in/ft} / 43{,}560\ ft^2/\text{acre})$$
$$= 1.13\ \text{in}$$

Solution Continued:

4-1) The total volume of runoff (ft^3) from the contributing PA (BMP Volume $_{PA\text{-}ft^3}$) for a rainfall size equal to the sum of BMP Volume $_{(IA\text{-}in)1}$ determined in step 3 is determined

for each distinct pervious area using the information from Table 2 and equation 7. Interpolation was used to determine runoff depths.

BMP Volume $_{(PA\text{-}ft^3)1}$ = ((3.84 acre x (0.33 in) + (0.96 acre x (0.13 in)) x 3,630 ft^3/acre-in
= 5052 ft^3

5-1) For iteration 1, the portion of BMP Volume that is available to treat runoff from only the IA is estimated by subtracting the BMP Volume $_{(PA\text{-}ft^3)1}$, determined in step 4-1, from BMP Volume$_{ft^3}$, determined in step 2, and converted to inches of runoff from IA:

BMP Volume $_{(IA\text{-}ft^3)\,2}$ = 48,155 ft^3 – 5052 ft^3
= 43,103 ft^3
BMP Volume $_{(IA\text{-}in)\,2}$ = (43,103 ft^3/11.75 acre) x (12 in/ft x 1 acre/43,560 ft^2)
= 1.01 in

6-1) The % difference between BMP Volume $_{(IA\text{-}in)\,2}$, 1.01 in, and BMP Volume $_{(IA\text{-}in)1}$, 1.13 in is determined and found to be significantly greater than 5%:

% Difference = ((1.13 in – 1.01 in)/1.01 in) x 100
= 12%

Therefore, steps 4 through 6 are repeated starting with BMP Volume $_{(IA\text{-}in)\,2}$ = 1.01 in.

Solution Iteration 2

4-2) BMP-Volume $_{(PA\text{-}ft^3)2}$ = ((3.84 acre x 0.21 in) + (0.96 acre x 0.12 in)) x 3,630 ft^3/acre-in
= 3,358 ft^3

5-2) BMP-Volume $_{(IA\text{-}ft^3)\,3}$ = 48,155 ft^3 – 3,358 ft^3
= 44,797 ft^3

BMP-Volume $_{(IA\text{-}in)\,3}$ = (44,797 ft^3/11.75 acre) x (12 in/ft x 1 acre/43,560 ft^2)
= 1.05 in

6-2) % Difference = ((1.05 in – 1.01 in)/1.05 in) x 100
= 4%

The difference of 4% is acceptable.

Solution Continued:

7) The % nitrogen load reduction for the infiltration basin (BMP Reduction $_{\%\text{-}N}$) is determined by using the RR treatment curve in Figure 2 and the treatment volume (BMP-Volume $_{\text{Net IA-in}}$ = 1.05 in) calculated in step 5-2 and is **BMP Reduction $_{\%\text{-}N}$ = 56%**.

9) The nitrogen load reduction in pounds of nitrogen (BMP-Reduction $_{\text{lbs-N}}$) for the proposed infiltration basin is calculated by using equation 11 with the BMP Load (as determined by the procedure in Example 4-1) and the N $_{\text{target}}$ of 56%.

$$\text{BMP-Reduction}_{\text{lbs-N}} = \text{BMP N Load} \times (N_{\text{target}}/100) \qquad \textbf{(Equation 11)}$$

Following example 1, the BMP load is calculated:

BMP N Load = (IA x impervious cover nitrogen export loading rate)
+ ($PA_{HSG\ D}$ x pervious cover nitrogen export loading rate, HSG D
+ ($PA_{HSG\ C}$ x pervious cover nitrogen export loading rate, HSG C)
= (16.55 acre x 15.4 lbs/acre/yr) + (3.84 acre x 3.7 lbs/acre/yr) +
(0.96 acre x 2.4 lbs/acre/yr)
= 271.4 lbs/yr

BMP-Reduction $_{\text{lbs-N}}$ = 275.13 lbs/yr x 56/100 = **152.0 lbs/yr**

Figure 1: Regional BMP Performance Curve for Annual Nitrogen Load Removal: System Design by the University of New Hampshire Stormwater Center (UNHSWC)


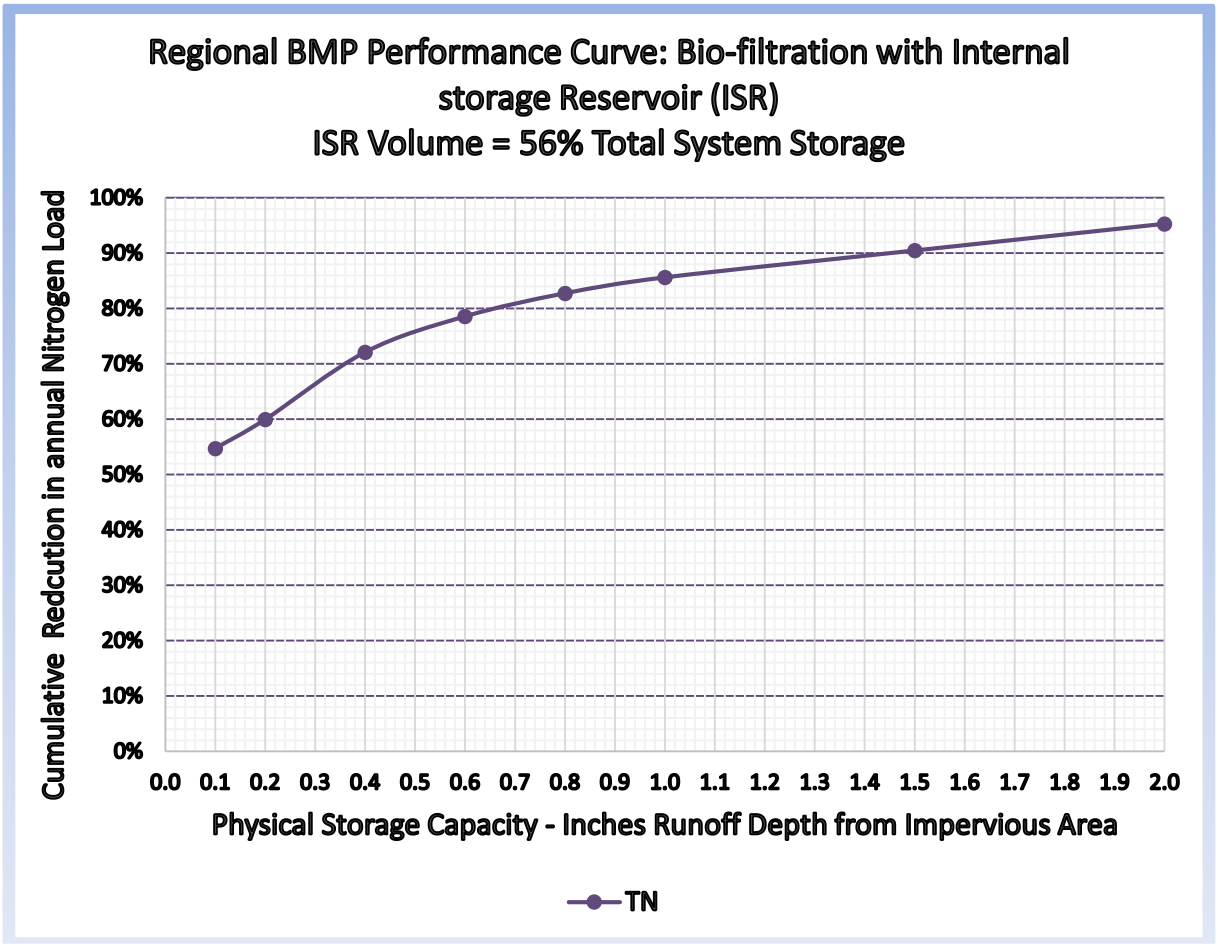


Table 3. Classification of BMP to Determine Nitrogen Reduction[1]

Structural BMP	Classification
Infiltration Trench	Runoff Reduction (RR)
Infiltration Basin or other surface infiltration practice	Runoff Reduction (RR)
Bioretention Practice	Runoff Reduction (RR)
Gravel Wetland System	Stormwater Treatment (ST)
Porous Pavement	Runoff Reduction (RR)
Wet Pond or wet detention basin	Stormwater Treatment (ST)
Dry Pond or detention basin	Runoff Reduction (RR)
Water Quality Swale	Runoff Reduction (RR)

[1]**Recommendations of the Expert Panel to Define Removal Rates for New State Stormwater Performance Standards** http://chesapeakestormwater.net/wp-content/plugins/download-monitor/download.php?id=25, Retrieved 12/14/2012

Figure 2: Total Nitrogen Removal for RR and ST Practices

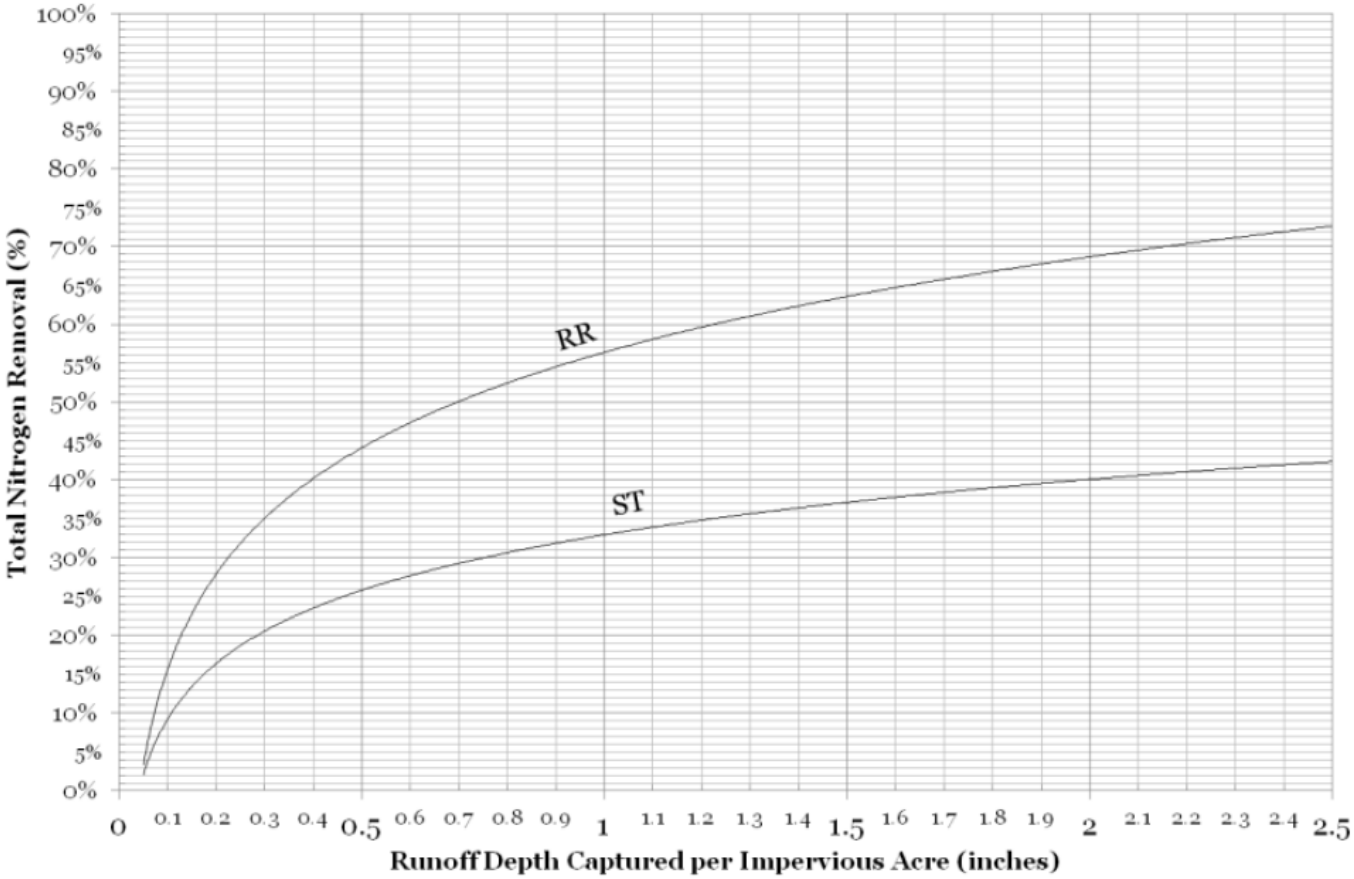

Adopted from: Final CBP Approved Expert Panel Report on Stormwater Retrofits
http://chesapeakestormwater.net/wp-content/plugins/download-monitor/download.php?id=25, Retrieved 12/14/2012

Town of Southampton IDDE Program

Appendix H

Tracking Implementation Goals

Town of Southampton IDDE Program

Appendix I

IDDE Training Program Log

TOWN OF SOUTHAMPTON
IDDE PROGRAM EMPLOYEE TRAINING LOG

Training date:	
Title of Training:	
Training Duration (minutes):	
Subject(s) covered during Training: (Attach copy of training materials, if applicable)	
Employee(s) Trained:	**Signature:**

Tighe&Bond

APPENDIX K

STANDARD OPERATING PROCEDURE 1: CATCH BASIN CLEANING
TOWN OF SOUTHAMPTON HIGHWAY DEPARTMENT

DESCRIPTION: Procedures for catch basin inspection and cleaning, and disposal of screenings. Catch basins help minimize flooding and protect water quality by removing trash, sediment, decaying debris, and other solids from stormwater runoff. Catch basin cleaning reduces foul odors, prevents clogs in the storm drain system, and reduces the loading of suspended solids, nutrients, and bacteria to receiving waters.

TARGETED CONSTITUENTS:

- Sediment
- Nutrients
- Trash
- Metals
- Oil & Grease
- Organics

STRUCTURAL CONTROLS:

- Install hoods if catch basins do not have them.
- Repair damaged catch basins including outlet traps.
- Repair damaged catch basins timely manner.

OPERATIONAL BEST MANAGEMENT PRACTICES:

- Catch basin sump sediment levels are checked twice per year to determine how full they area. If the sumps are at or over 50% full, the catch basins are cleaned.
- Target cleaning for early Spring or late Fall.
- Clean manually or with Town's zero-emission clam-shell type truck.
- Properly dispose of catch basin material or store until contractor picks up cleanings (Massachusetts DEP and EPA requires chemical analysis to determine if substance is hazardous waste).
- Inform employees that catch basins are part of the stormwater drainage system and not the sanitary sewer system.
- Maintain a log of cleaning activities. Information should include the amount of cleanings removed and areas with heavily filled basins.
- Maintain a log of cleaning activities carried out in parking lots. Information should include the amount of cleanings removed, heavily filled catch basins, and dates cleaned.
- Inspect catch basins, grates, and ditches at least twice per year. Inspections should be incorporated during routine cleaning, as part of reconstruction contracts, after significant storm events, and through requests made by residents or other Town departments.
- Prioritize inspection and maintenance of catch basins near construction sites.
- If a catch basin sump is more than 50 percent full during two consecutive routine inspections/cleaning events, the Town must document that finding, investigate the contributing drainage area for sources of excessive sediment loading, and to the extent practicable, abate contributing sources.
- Describe any actions taken relevant to investigating and abating areas of high sediment loading in the stormwater annual report.
- Note problem areas accumulating heavy loads of leaf litter, trash or pet waste bags that may warrant targeted educational outreach or enforcement efforts.

DATA GATHERING

During regular cleaning and inspection procedures, data can be gathered related to the condition of the physical basin structure and its frame and grate and the quality of stormwater conveyed by the structure. Observations such as the following can indicate sources of pollution within the storm drain system:

- Oil sheen
- Discoloration
- Trash and debris

Both bacteria and petroleum can create a sheen on the water surface. The source of the sheen can be differentiated by disturbing it, such as with a pole. A sheen caused by oil will remain intact and move in a swirl pattern; a sheen caused by bacteria will separate and appear "blocky". Bacterial sheen is not a pollutant but should be noted.

Observations such as the following can indicate a potential connection of a sanitary sewer to the storm drain system, which is an illicit discharge.

- Indications of sanitary sewage, including fecal matter or sewage odors
- Foaming, such as from detergent
- Optical enhancers, fluorescent dye added to laundry detergent

Each catch basin should be cleaned at least annually. Catch basins in high-use areas may require more frequent inspections and cleaning. Performing street sweeping on an appropriate schedule will reduce the amount of sediment, debris, and organic matter entering the catch basins, which will in turn reduce the frequency with which structures need to be cleaned.

CLEANING PROCEDURE

Catch basin inspection and cleaning procedures should address both the grate opening and the basin's sump. Document any and all observations about the condition of the catch basin structure and water quality on the Catch Basin Inspection Form (attached).

Catch basin inspection and cleaning procedures include the following:

1. Work upstream to downstream.
2. Clean sediment and trash off grate.
3. Visually inspect the outside of the grate.
4. Visually inspect the inside of the catch basin to determine cleaning needs.
5. Inspect catch basin for structural integrity.
6. Determine the most appropriate equipment and method for cleaning each catch basin.
    a. Manually use a shovel to remove accumulated sediments, or
    b. Use the Town's zero-emission clam-shell type truck to remove accumulated sediments, or
    c. Use a high-pressure washer to clean any remaining material while capturing the slurry with a vacuum.
    d. If necessary, after the catch basin is clean, use the rodder of the vacuum truck to clean downstream pipe and pull back sediment that might have entered downstream pipe.

7. If contamination is suspected, chemical analysis will be required to determine if the materials comply with the Massachusetts DEP Hazardous Waste Regulations, 310 CMR 30.000. Chemical analysis required will depend on suspected contaminants. Note the identification number of the catch basin on the sample label, and note sample collection on the Catch Basin Inspection Form.
8. Properly dispose of collected sediments. See following section for guidance.
9. If fluids collected during catch basin cleaning are not being handled and disposed of by a third party, dispose of these fluids to a sanitary sewer system, with permission of the system operator.
10. If illicit discharges are observed or suspected, notify the Highway Department Superintendent.
11. At the end of each day, document location and number of catch basins cleaned, amount of waste collected, and disposal method for all screenings.
12. Report additional maintenance or repair needs to the appropriate Department.

DISPOSAL OF SCREENINGS

Catch basin cleanings from stormwater-only drainage systems may be disposed at any landfill that is permitted by MassDEP to accept solid waste. MassDEP does not routinely require stormwater-only catch basin cleanings to be tested before disposal, unless there is evidence that they have been contaminated by a spill or some other means.

Screenings may need to be placed in a drying bed to allow water to evaporate before proper disposal. In this case, ensure that the screenings are managed to prevent pollution.

Refer to the attached MassDEP Guidance Document – Catch Basin Cleanings.

TRAINING

Employees are trained ***once per year*** on this procedure and the proper operation of equipment. Employees are also trained on stormwater pollution prevention, spill and response, and illicit discharge detection and elimination procedures.

RECORD KEEPING

1. Records are kept at the ***Highway Department Office*** at ***8 Fomer Road in Southampton, MA***.
2. Records shall include a log of catch basins cleaned or inspected, the total number of catch basins, number inspected, number cleaned, and the total volume or mass of material removed from all catch basins.

REVISING THE SOP

These procedures are reviewed ***once per year*** and updated as needed.

Job No.: _____ **Town:** **Southampton**

Inspector: _____ **Date:** _____

CATCH BASIN INSPECTION FORM

Catch Basin I.D.	_____	**Final Discharge from Structure?** Yes ☐ No ☐ **If Yes, Discharge to Outfall No:**_____	
Catch Basin Label:	**Stencil** ☐ **Ground Inset** ☐ **Sign** ☐ **None** ☐ **Other**_____		
Basin Material:	Concrete ☐ Corrugated metal ☐ Stone ☐ Brick ☐ Other: _____ ☐	**Catch Basin Condition:**	Good ☐ Poor ☐ Fair ☐ Crumbling ☐
Pipe Material:	Concrete ☐ HDPE ☐ PVC ☐ Clay Tile ☐ Other:_____	**Pipe Measurements:**	Inlet Dia. (in): d= ____ Outlet Dia. (in): D= ____

Required Maintenance/ Problems (check all that apply):

- ☐ Tree Work Required
- ☐ New Grate is Required
- ☐ Pipe is Blocked
- ☐ Frame Maintenance is Required
- ☐ Remove Accumulated Sediment
- ☐ Pipe Maintenance is Required
- ☐ Basin Undermined or Bypassed
- ☐ Cannot Remove Cover
- ☐ Ditch Work
- ☐ Corrosion at Structure
- ☐ Erosion Around Structure
- ☐ Remove Trash & Debris
- ☐ Need Cement Around Grate

Other: _____

Catch Basin Grate Type :	**Sediment Buildup Depth :**	**Description of Flow:**	**Street Name/ Structure Location:**
Bar: ☐ Cascade: ☐ Other:_____ Properly Aligned: Yes ☐ No ☐	0-6 (in): _____ 6-12(in): _____ 12-18 (in): _____ 18-24 (in): _____ 24 + (in): _____	Heavy ☐ Moderate ☐ Slight ☐ Trickling ☐	

***If the outlet is submerged check yes and indicate approximate height of water above the outlet invert.** h above invert (in):___ Yes ☐ No ☐

☐ **Flow**

☐ **Standing Water**

(check one or both)

Observations:

Color:	
Odor:	

Weather Conditions : Dry > 24 hours ☐ Wet ☐

Sample of Screenings Collected for Analysis? Yes ☐ No ☐

Comments:

Circle those present:

Foam	Oil Sheen
Sanitary Waste	Bacterial Sheen
Orange Staining	Floatables
Excessive sediment	Pet Waste
Other:_____	Optical Enhancers

Town of Southampton (NPDES Permit #MA041021), Annual Catch Basin Cleaning Summary

Reporting Period *(e.g., July 1, 2018 – July 1, 2019)*	Total Number of Catch Basins	Total Number of Catch Basins Inspected	Total Number of Catch Basins Cleaned	Total Volume or Mass of Material Removed from Catch Basins

Commonwealth of Massachusetts
Executive Office of Energy & Environmental Affairs
Department of Environmental Protection
One Winter Street Boston, MA 02108 • 617-292-5500

Management of Catch Basin Cleanings

Catch basin cleanings - solid materials such as leaves, sand and twigs removed from storm water collection systems during cleaning operations - are typically classified as a solid waste by the Department of Environmental Protection (MassDEP). Catch basin cleanings must be handled and disposed in accordance with the agency's applicable regulations, policies and guidance.

Handling & Disposal

Except as explained below, catch basin cleanings from storm water-only drainage systems may be disposed at any landfill that is permitted by MassDEP to accept solid waste.

MassDEP does not routinely require storm water only catch basin cleanings to be tested before disposal, unless there is evidence that they have been contaminated by a spill or some other means. Contaminated catch basin cleanings must be evaluated in accordance with 310 CR 30.000: Hazardous Waste Regulations and handled as hazardous waste if appropriate.

Systems that collect storm water run-off into sanitary sewers are called "combined sewers." MassDEP may require cleanings from combined sewer catch basins to be tested before disposal.

Landfill Restrictions

The MassDEP 310 CMR 19.000: Solid Waste Management Facility Regulations (specifically see Section 19.130(7)) prohibit Massachusetts landfills from accepting materials that contain free draining liquids. When there is no free water in a truck used to transport catch basin cleanings, the agency will generally be satisfied that the material is sufficiently dry. Otherwise, the material will need to undergo a Paint Filter Liquids Test.

One way to remove liquids is to use a hydraulic lift truck during catch basin cleaning operations so that the material can be decanted at the site. After material from several catch basins along the same system is loaded, the truck may be elevated so that any free draining liquid is allowed to flow back into the drainage structure.

MassDEP may approve catch basin cleanings for use as grading and shaping material at landfills undergoing closure (see the agency's Revised Guidelines for Determining Closure Activities at Inactive Unlined Landfill Sites for additional information). Catch basin cleanings may be used as daily cover or grading material at active landfills only with specific MassDEP approval of the proposed use.

Consult with the Solid Waste Section Chief in the appropriate MassDEP Regional Office for information about applying for an approval and/or a Beneficial Use Determination (see Section 19.060 for other uses, including non-landfill uses).

STANDARD OPERATING PROCEDURE 2: SWEEPING STREETS AND PARKING LOTS
TOWN OF SOUTHAMPTON HIGHWAY DEPARTMENT

DESCRIPTION: Procedures for the operation and maintenance of street sweepers, frequency of sweeping, disposal of debris, and recordkeeping to prevent coarse particles, leaves, and trash from entering the stormwater sewer system. Sweeping is most effective for removing coarse particles, leaves, and trash. Regularly sweeping reduces catch basin cleaning.

The Town of Southampton owns a mechanical broom sweeper. The Town sweeps all Town streets within the MS4 regulated area between the months of March and May in the spring and September and October in the fall in compliance with the requirements of by the Long Island Sound Nitrogen TMDL enhanced as described in Appendix F of the 2016 Massachusetts Small MS4 General Permit.

TARGETED CONSTITUENTS:

- Sediment
- Nutrients
- Salt
- Organics
- Trash
- Metals
- Oil & Grease

STRUCTURAL CONTROLS:

- Maintain cleaning equipment in good working condition.
- Purchase replacement equipment as needed with sweepers that maximize pollutant removal (i.e., regenerative air sweepers).
- Stabilize exposed soil areas on unpaved roads to prevent soil from eroding during rain events.

OPERATIONAL BEST MANAGEMENT PRACTICES:

- Adhere to the Town's cleaning schedule – every roadway with catch basins swept twice annually. Additional sweeping as needed.
- Town parking lots should be checked regularly by Highway Department personnel and swept when needed, and at a minimum annually.
- Avoid wet cleaning or flushing of street- utilize dry methods where possible.
- Before sweeping, manually rake sand from any turf areas on surfaces to be swept.
- Sweep in pattern to keep spilled material from being pushed into catch basins.
- Use hand-held tools to assist with mechanical equipment.
- Adjust broom frequently to maximize efficiency of sweeping operations. Do not use kick brooms or sweeper attachments that tend to spread dirt.
- After sweeping is finished, properly dispose of sweeper wastes.
- Any visible sediment should be swept up (including sand/salt mixtures and granular material).
- Keep accurate logs of the number of curb-miles swept, and note heavily sedimented areas.
- Continue Fall leaf pickup and composting.

STANDARD OPERATING PROCEDURE 2: SWEEPING STREETS AND PARKING LOTS
TOWN OF SOUTHAMPTON HIGHWAY DEPARTMENT

STORAGE AND DISPOSAL OF SWEEPINGS

1. Temporary storage of solid sweeping debris is on an impervious surface or in a truck/dumpster that is protected from runoff. The storage location is at the Transfer Station on Moose Brook Road in Southampton, MA.
2. Solid sweeping debris should be disposed of following the MassDEP Reuse and Disposal of Street Sweepings Policy (attached).

TRAINING

Employees are trained once per year on this procedure and the proper operation of equipment. Employees are also trained on stormwater pollution prevention, spill and response, and illicit discharge detection and elimination procedures.

RECORD KEEPING

1. Records are kept at the ***Highway Department Office at 8 Fomer Road in Southampton, MA***.
2. Road miles swept and start and stop time of each street swept are recorded after each sweeping.
3. The number of curb miles swept is calculated twice per year.
4. A list of employees implementing the SOP and the completion of their training(s) can be found at the ***Highway Department Office at 8 Fomer Road in Southampton, MA***.

REVISING THE SOP

These procedures are reviewed ***once per year*** and updated as needed.

Commonwealth of Massachusetts
Executive Office of Energy & Environmental Affairs

Department of Environmental Protection
One Winter Street Boston, MA 02108 • 617-292-5500

Charles D. Baker
Governor

Karyn E. Polito
Lieutenant Governor

Matthew A. Beaton
Secretary

Martin Suuberg
Commissioner

REUSE AND DISPOSAL OF STREET SWEEPINGS

DEPARTMENT OF ENVIRONMENTAL PROTECTION

POLICY # BAW-18-001

(SUPERSEDES POLICY # BWP-94-092)

This Policy provides guidance to the regulated community about the Department of Environmental Protection's requirements, standards, and approvals for handling reuse or disposal of street sweepings. This Policy supersedes Department Policy BWP-94-092.

5/14/18
Date

Christine Kirby
Assistant Commissioner

This information is available in alternate format. Contact Michelle Waters-Ekanem, Director of Diversity/Civil Rights at 617-292-5751.
TTY# MassRelay Service 1-800-439-2370
MassDEP Website: www.mass.gov/dep
Printed on Recycled Paper

POLICY #BAW-18-001
TABLE OF CONTENTS

			Page
1.	Policy Statement and Scope		1
2.	Applicability		1
3.	Definitions		2
4.	Handling		2
	4.1	Collection of Street Sweepings	2
	4.2	Storage	2
	4.3	Preparation Prior to Use	3
5.	Approved Uses, Restrictions & Conditions - No Prior Approval Needed from MassDEP		3
	5.1	Use at Landfills	3
	5.2	Use as Fill in Public or Private Ways and Parking Lots	3
	5.3	Use as Additive to Restricted Use Compost	4
	5.4	Reuse as Anti-Skid Material	4
	5.5	Reuse at Landfills Regulated Under MassDEP Policy #COMM-97-001	5
	5.6	Use at Reclamation Soil Facilities Regulated Under MassDEP Policy #COMM 15-001	5
6.	Approved Use, Restrictions & Conditions - Prior Approval Needed from MassDEP		6
	6.1	Use as Bulking Agent for Wastewater Sludge or Septage Disposal	6
7.	Other Uses		6
8.	Disposal		6
9.	Record Keeping		6
10.	Additional Information		7

1. Policy Statement and Scope

This Policy explains MassDEP requirements for managing Street Sweepings. Street Sweepings are "solid waste" subject to the Massachusetts solid waste regulations. The options for managing Street Sweepings are as follows.

- Use the Street Sweepings in accordance with the preapproved uses described in Section 4 of this policy.
- Use the Street Sweepings for a beneficial use not included in the list of preapproved uses after obtaining a permit from MassDEP under the provisions of the solid waste regulations, 310 CMR 19.060, Beneficial Use of Solid Wastes.
- Dispose of Street Sweepings at a permitted solid waste landfill.

2. Applicability

This policy applies to the reuse or disposal of Street Sweepings that are generated in the ordinary and customary cleaning of roadways and parking lots. This policy does not apply to catch basin cleanings or Street Sweepings mixed with catch basin cleanings or any other type of wastes. The disposal and reuse of catch basin cleanings is discussed in the "Management of Catch Basin Cleanings" Fact Sheet issued by the MassDEP (https://www.mass.gov/lists/massdep-solid-waste-policies-guidance-fact-sheets).

This policy does not apply to the material generated as the result of the clean-up of an oil or hazardous material spill. However, Street Sweepings that are generated in the ordinary and customary maintenance of roadways and parking lots are not exempt from the Hazardous Waste Regulations, 310 CMR 30.000, and must be handled as hazardous waste when they exhibit any of the characteristics of a hazardous waste. If there is no evidence of unusual contamination, MassDEP does not require Street Sweepings to be routinely tested, but, as is the case with any waste, the generator has the ultimate responsibility for determining whether the waste is a hazardous waste.

Although Street Sweepings are not considered soil, they may be managed under Policy #COMM-97-001, "Reuse and Disposal of Contaminated Soil at Massachusetts Landfills", in accordance with Section 5.5 of this policy.

3. Definitions

This section contains definitions of the important terms used in this Policy.

Department or *MassDEP* means the Massachusetts Department of Environmental Protection.

Parking lots mean publicly or privately owned paved areas that provide access for the general public to park their car while patronizing retail or service businesses. Parking lots also include the paved areas used by the employees at office parks and businesses.

Private way means the strip of land over and under a privately owned, paved road or highway.

Public way means the strip of land over and under a publicly owned, paved road or highway and includes the publicly owned land adjacent to the road or highway.

Street Sweepings means materials consisting primarily of sand and soil generated during the routine cleaning of roadways or parking lots but may also contain some leaves and other miscellaneous solid wastes collected during street sweeping. Street Sweepings do not include the material generated during the clean-up of a spill or material from other structures associated with a roadway such as catch basins.

Urban center roads mean local roads in central commercial and retail business districts and industrial and manufacturing areas.

4. Handling

4.1 Collection of Street Sweepings

Although MassDEP does not regulate the collection of Street Sweepings, collection practices should be compatible with intended uses. Keeping sweepings from Urban Center Roads separate from sweepings from other areas will provide the generator of the Street Sweepings with the most options under this policy.

This policy does not cover sweepings known to be contaminated by spills, and such sweepings should be collected separately and kept segregated. Depending on the contamination and circumstances, the handling of contaminated sweepings may be governed by the Massachusetts Contingency Plan, 310 CMR 40.0000, the Massachusetts Hazardous Waste Regulations, 310 CMR 30.000, the Massachusetts Site Assignment Regulations for Solid Waste Facilities, 310 CMR 16.00 or the Massachusetts Solid Waste Management Facility Regulations, 310 CMR 19.000.

4.2 Storage

Street Sweepings shall be temporarily stored prior to use, only when the following conditions are satisfied:

- Storage must be:
    - at the site where the sweepings are generated (e.g. at a parking area that was swept);
    - at a location, such as a Department of Public Works (DPW) yard, that is under the control of the governmental entity doing the sweeping or has contracted for the sweeping; or,

  - at other locations with prior written approval from the appropriate MassDEP Regional Office.
- The Street Sweepings shall be protected from wind and rain to the extent necessary to prevent dust, erosion, and off-site migration;
- The Street Sweepings shall not be stored within the 100 foot buffer zone of a wetland or within wetland resource areas including bordering vegetative wetlands and riverfront areas;
- The Street Sweepings shall not be stored within 500 feet of a ground or surface drinking water supply;
- Storage of the Street Sweepings shall incorporate good management practice and result in no public nuisance; and
- Storage of the Street Sweepings must be temporary. Street Sweepings shall be used within one year of collection unless the MassDEP Regional Office where the Street Sweepings are stored grants a written extension. An extension may be granted when it is demonstrated that all storage conditions will continue to be satisfied and the stored Street Sweepings will be put to a specific identified use prior to the expiration of the extension period.

4.3 Preparation Prior to Use

Solid waste, such as paper, auto parts and other trash, shall be removed from all Street Sweepings prior to use. Solid waste screened from the Street Sweepings shall be disposed of at a permitted solid waste facility. Leaves, twigs and other organic matter should also be removed when good engineering practice indicates this is necessary to produce a material that is suitable for the intended use.

5. Approved Uses, Restrictions & Conditions-No Prior Approval Needed from MassDEP

This policy allows Street Sweepings to be used in several applications. An approval from MassDEP is not required when the restrictions and conditions are adhered to as identified in this policy. However, Street Sweepings shall not be used unless prior approval is obtained from the owner of the location where the sweepings are to be used.

5.1 Use at Landfills

Street Sweepings may be used for daily cover at permitted lined solid waste landfills and need no prior MassDEP approval if the Street Sweepings satisfy the requirements for daily cover material specified at 310 CMR 19.130(15). A list of active permitted solid waste landfills can be found on the MassDEP website.

5.2 Use as Fill in Public or Private Ways and Parking Lots

Street Sweepings may be used for fill in public and private ways and parking lots without prior approval from MassDEP only when the following additional restrictions and conditions are observed:

- The Street Sweepings have not been collected from Urban Center Roads (see definition);
- Any collection, storage, or preparation for use of the Street Sweepings shall be in accordance with Sections 4.1 and 4.2 of this policy.
- The Street sweepings have been screened to remove all debris and solid waste and all debris/solid waste screened from the sweepings shall be disposed at a permitted solid waste facility (see Section 8);
- The Street Sweepings are kept above the level of the groundwater;
- The Street Sweepings are not used in designated "No Salt Areas";

- The Street Sweepings are not used within the 100 foot buffer zone of a wetland or within wetland resource areas including bordering vegetative wetlands and riverfront areas;
- The Street Sweepings are not used within 500 feet of a ground or surface drinking water supply;
- In public ways the Street Sweepings are used under the paved road surface or, except in residential areas, as fill along the side of the road within the public way;
- In private roadways or in residential areas the Street Sweepings are used only under the paved road surface; and
- In parking lots the Street Sweepings are used only under the paved parking surface.

5.3 Use As an Additive to Restricted Use Compost

Street Sweepings may be used as an additive to compost without prior written approval from MassDEP only when the following additional restrictions and conditions are observed:

- The Street Sweepings have not been collected from Urban Center Roads (see definition);
- Any collection, storage, or preparation for use of the Street Sweepings shall be in accordance with Sections 4.1 and 4.2 of this policy.
- The Street Sweepings have been screened to remove all debris and solid waste and all debris and solid waste screened from the sweepings is disposed at a permitted solid waste facility (see Section 8);
- The compost is used only along public ways and parking lot areas;
- The compost is not used in residential areas;
- The compost is kept above the level of the groundwater;
- The compost is not used in designated "No Salt Areas";
- The compost is not used within the 100 foot buffer zone of a wetland or within wetland resource areas including bordering vegetative wetlands and riverfront areas; and
- The compost is not used within 500 feet of a ground or surface drinking water supply.

5.4 Reuse as Anti-Skid Material

Street Sweepings may be used as a component to anti-skid material (e.g. street sanding material) without prior written approval from MassDEP only when the following additional restrictions and conditions are observed:

- The Street Sweepings have not been collected from Urban Center Roads (see definition);
- Any collection, storage, or preparation for use of the Street Sweepings shall be in accordance with Sections 4.1 and 4.2 of this policy;
- The Street Sweepings have been screened to remove all debris and solid waste and all debris and solid waste screened from the Street Sweepings is disposed at a permitted solid waste facility (see Sections 8);
- The anti-skid material/Street Sweepings are not used in designated "No Salt Areas";
- The anti-skid material/Street Sweepings are not used within the 100 foot buffer zone of a wetland or within wetland resource areas including bordering vegetative wetlands and riverfront areas; and
- The anti-skid material/Street Sweepings are not used within 500 feet of a ground or surface drinking water supply.

The use of Street Sweepings as anti-skid material in accordance with this policy is not a determination of the efficacy of the material for this purpose. Proper engineering review should be done to ensure the material works as intended.

5.5 Reuse at Landfills Regulated Under MassDEP Policy #COMM-97-001

Street Sweepings may be reused at a permitted Massachusetts landfill and need no prior written MassDEP approval if the sweepings have been adequately characterized pursuant to the MassDEP Policy #COMM-97-001 and the Street Sweepings have been screened to remove debris and solid waste.

All screened debris and solid waste removed from Street Sweepings shall be disposed of at a permitted solid waste facility. Street Sweepings for use at the landfill may contain only incidental, randomly dispersed, de minimis quantities of ash and/or Solid Waste as defined in 310 CMR 16.000 and 310 CMR 19.000, which collectively shall comprise less than 1% by volume of the Street Sweeping materials, as determined by visual inspections. Any Street Sweeping materials approved and brought onto the landfill property for use at the landfill shall contain no more than 5% (by volume) of Asphalt Pavement, Brick, and Concrete ("ABC") material (as defined in 310 CMR 19.000), as determined by visual inspection. Any such material must measure less than 6 inches in any dimension.

Persons who wish to send Street Sweepings to a landfill must comply with MassDEP Policy #COMM-97-001 which requires sampling of the Street Sweepings to demonstrate that the Street Sweepings meet the standards listed in the Policy.

5.6 Use at Reclamation Soil Facilities Regulated Under MassDEP Policy # COMM-15-01

Street Sweepings may be used for fill at a permitted Reclamation Soil Facility (the Facility) and need no prior written MassDEP approval if the Street Sweepings have been adequately characterized pursuant to the Facility-specific Soil/Fill Management Plan and the Street Sweepings have been screened to remove debris and solid waste.

All screened debris and solid waste removed from Street Sweepings shall be disposed of at a permitted solid waste facility. Street Sweepings for use at the Facility may contain only incidental, randomly dispersed, de minimis quantities of ash and/or Solid Waste as defined in 310 CMR 16.000 and 310 CMR 19.000, which collectively shall comprise less than 1% by volume of the Street Sweeping materials, as determined by visual inspections. Any Street Sweeping materials approved and brought onto the property for use at the Facility shall contain no more than 5% (by volume) of ABC material, as determined by visual inspection. Any such material must measure less than 6 inches in any dimension.

Pursuant to Policy # COMM-15-01, persons who wish to send Street Sweepings to a Facility must sample and analyze the Street Sweepings as required by the Facility's Soil/Fill Management Plan and demonstrate that the Street Sweepings meets the Facility's acceptance criteria. Unless specifically addressed in a Facility's Soil/Fill Management Plan, a minimum sampling frequency of 1 sample per 100 cubic yards is required for characterization of Street Sweepings originating from Urban Center Roads. Street Sweepings originating from non-Urban Center Roads may be sampled at a minimum of 1 sample per 500 cubic yards. Regardless of its point of origin, if the total quantity of Street Sweepings is less than 100 cubic yards, a minimum of one composite sample is required for characterization of the material. A list of active permitted Reclamation Soil facilities may be found at https://www.mass.gov/soil-transport-re-use-and-disposal.

6. Approved Use, Restrictions & Conditions- Prior Approval Needed from MassDEP

This policy allows Street Sweepings to be used in several applications. Prior written approval from MassDEP is required when using the Street Sweepings as identified in this section of the policy. In addition, Street Sweepings shall not be used at a location until prior written approval is obtained from the owner of the location where the Street Sweepings are to be used.

6.1 Use as a Bulking Agent for Wastewater Sludge or Septage Disposal

Street Sweepings may be used as a bulking material for wastewater treatment plant sludge or septage when the mixed material will be disposed in a permitted lined or unlined sludge or septage landfill in compliance with MGL Chapter 21, Sections 26-53 and MGL Chapter 83 Sections 6 & 7 provided that the appropriate MassDEP Regional Office's Bureau of Water Resources has granted prior written approval.

7. Other Uses

Any use not approved in this policy requires a MassDEP permit under the Beneficial Use provisions of the Solid Waste Management Facility Regulations at 310 CMR 19.060. A "Beneficial Use Determination" (BUD) can be issued only after the submission of an application characterizing the waste and describing the proposed beneficial use.

8. Disposal

While the beneficial use of Street Sweepings is strongly encouraged, MassDEP does not prohibit the disposal of Street Sweepings. Street Sweepings may be disposed in permitted solid waste landfills without prior approval from the Department.

9. Record Keeping

Any entity using Street Sweeping for any use listed under sections 5.3 or 5.4 shall keep records for a period of three years of the source of the sweepings, the location of use and the amount of sweepings used.

10. Additional Information

For additional copies of this policy, permit application forms or other MassDEP documents, call any MassDEP Regional Office and ask for the Service Center or visit http://www.mass.gov/dep. The permit application numbers for Beneficial Use Determinations are BWP SW 39, 40, 41 and 42.

Copies of all Massachusetts regulations, including the solid waste regulations, are available at the MassDEP website and may also be purchased from the State House Bookstore at 617-727-2834. The solid waste regulations are:

- 310 CMR 16.000, Site Assignment Regulations for Solid Waste Facilities: and,
- 310 CMR 19.000, Solid Waste Management Facility Regulations.

If you have technical questions about the policy, please call any MassDEP Regional Office and ask to speak with a staff member in the solid waste program

STANDARD OPERATING PROCEDURE 3: ROAD SALT/SALT APPLICATION & STORAGE
TOWN OF SOUTHAMPTON HIGHWAY DEPARTMENT

DESCRIPTION: Procedures for the proper storage, use, and disposal of salt and sand/salt mixtures during de-icing activities, and procedures for proper snow management in order to prevent or minimize runoff and pollutant loading impacts.

The Town of Southampton Highway Department uses calcium chloride salt, a mixture of sodium chloride and magnesium chloride salt, and sand in de-icing operations. The Town currently stores salt and sand in a covered structure at the Highway Department yard. Spreaders are calibrated every fall.

Proper road salt and sand applications and storage are necessary to prevent contamination to surface and groundwater supplies. Salts are very soluble—once in contact with water there is no way to remove salt. The major reasons for keeping salt covered and controlling use are that salt:

- Kills vegetation
- Corrodes infrastructure
- Blocks storm drains and swales
- Increases sedimentation to streams and rivers
- Some salts contain phosphorus, nitrogen, copper, and cyanide

TARGETED CONSTITUENTS:

- Salt
- Sediment
- Nutrients
- Metals
- Trash
- Oil & grease
- Organics
- Low Dissolved Oxygen

STRUCTURAL CONTROLS:

Storage facilities for salt and sand/salt mixtures should have the following:

- Covered structure on impervious surface.
- Drainage should be diverted away from storage facility.
- Sand/salt handling should be done within storage facility.
- Should not be located in a water supply watershed or within 100-year floodplain.

OPERATIONAL BEST MANAGEMENT PRACTICES:

- Establish a low salt area near any water bodies or water supply areas.
- When feasible, use higher percentage of sand in sand/salt mixture.
- Educate and train operators on hazards of over-salting to roads and environment at the beginning of the snow season as part of meetings with supervisors and drivers.
- Regulate the amount of road salt applied to prevent over-salting of motorways and increasing runoff concentrations.
- Calibrate spreaders in trucks to ensure accurate, efficient distribution of salt.
- Establish air temperature and snow depth conditions favorable for successful use of salt.
- Use environmentally friendly product alternatives to traditional deicing salt.
- Inspect salt storage shed for leaks on a regular basis including Fall and Spring – look for salt stains in ground near and around the salt storage shed, loading area, or downslope. Repair any salt leaks.
- Inspect salt regularly for lumping or water contamination.

The major materials used in snow and ice control are coarse sand and coarse salt. These materials are stockpiled in advance of an event and are immediately available when needed and stocks are replenished between events.

Sand

Sand is used as an abrasive for traction on slick roadways. The Town continues to implement a reduced sand-use policy when public safety permits during the deicing season. Sand is stored in the covered facility located at: ***Highway Department yard at 8 Fomer Road in Southampton, MA.*** Loading areas and yards are swept daily to prevent sand build-up and run-off.

Salt

Salt is used to expedite the melting of snow and ice from the street surface and also to keep the ice from forming a bond to the street surface. Salt is stored in the covered facility located at: ***Highway Department at 8 Fomer Road in Southampton, MA***. Loading areas and yards are swept daily to prevent salt build-up and run-off.

PROCEDURES

Salt Application

1. Whenever conditions warrant, salt is applied to the roadway prior to accumulation of snow to prevent compacted snow from bonding to the roadway surface. ***The Highway Superintendent*** will instruct staff when salt application is appropriate. In the beginning of winter, calcium chloride salt is used; a sodium chloride/magnesium chloride mix provides enhanced ice melting as required in later winter conditions
2. Prior to salt application, equipment will be checked to ensure proper working order and ensure proper calibration of equipment. All fluid levels will be checked and filled to proper levels, all lights must be in working order. A visual walk-around inspection of the truck or equipment must be made. Any repairs must be made and reported to a supervisor or mechanic before leaving the yard.
3. Follow the prioritized route or schedule. This schedule is located at kept at the ***Highway Department at 8 Fomer Road in Southampton, MA***.
4. Before parking any truck or equipment after use, all fluid levels will be checked and filled. All minor repairs will be done by the operator. Any repairs the operator cannot perform will be written up on the proper forms and turned in to ***the Highway Superintendent. The Highway Superintendent*** will determine importance and will assign the repairs according to schedule. All deicing chemical will be washed from equipment at the wash bay or designated wash area.

Sand Application

1. Whenever conditions warrant, sand is applied to the roadway to increase traction. ***The Highway Superintendent*** will instruct staff when sand application is appropriate.
2. Prior to sand application, equipment will be checked to ensure proper working order and ensure proper calibration of equipment. All fluid levels will be checked and filled to proper levels, all lights must be in working order. A visual walk-around inspection of the truck or equipment must be made. Any repairs must be made and reported to a supervisor or mechanic before leaving the yard.
3. Follow the prioritized route or schedule. This schedule is located at the ***Highway Department at 8 Fomer Road in Southampton, MA***.
4. Before parking any truck or equipment after use, all fluid levels will be checked and filled. Blades or bolts, which need replacing, will be taken care of unless told to do otherwise. Chains that need repairs will be repaired. All minor repairs will be done by the operator.

5. Any repairs the operator cannot perform will be written up on the proper forms and turned in to ***the Highway Superintendent*****.** ***The Highway Superintendent*** will determine importance and will assign the repairs according to schedule.

TRAINING

Employees are trained ***once per year*** on this procedure and the proper operation of equipment. Employees are also trained on stormwater pollution prevention, spill and response, and illicit discharge detection and elimination procedures.

RECORD KEEPING

1. Maintain a master schedule of prioritized snow and sanding routes and the miles or roads plowed or sanded at the ***Highway Department at 8 Fomer Road in Southampton, MA***.
2. Keep copies of manufacturer's recommendations for equipment calibration, plowing speed and salt/sand application rates at the ***Highway Department at 8 Fomer Road in Southampton, MA***.
3. Keep records of the amounts of salt, sand, liquid deicer, and salt alternatives applied per season at the ***Highway Department at 8 Fomer Road in Southampton, MA***.
4. Keep a list of all employees trained in the facility's Stormwater Pollution Prevention binder or computer file.

REVISING THE SOP

These procedures are reviewed ***once per year*** and updated as needed.

STANDARD OPERATING PROCEDURE 4: SNOW REMOVAL AND STOCKPILING
TOWN OF SOUTHAMPTON HIGHWAY DEPARTMENT

DESCRIPTION: Procedures for proper snow management in order to prevent or minimize runoff and pollutant loading impacts.

Proper snow management in terms of stockpiling and removal can prevent or minimize runoff and pollutant loading impacts. Snow piles can contain trash, nutrients, sediments, salt, sand, and vehicle pollutants (petroleum, antifreeze, and oil) that can directly be carried into surface waters during snowmelt.

The Highway Division of the Town of Southampton Highway Department provides snow removal for 78 lane miles of roadway as well as parking lots for municipal buildings including schools.

When necessary, the Southampton Highway Department stockpiles snow in the municipally-owned parking lots of the Highway Department, Police Station, Town Hall, and William Norris School.

TARGETED CONSTITUENTS:

- Salt
- Sediment
- Nutrients
- Trash
- Oil & grease

MassDEP has published Snow Disposal Guidance online with an interactive map to assist with designation of appropriate upland snow disposal sites: https://www.mass.gov/guides/snow-disposal-guidance#snow-disposal-guidance. MassDEP's emergency contact phone number for inquiries and authorizations during declared statewide snow emergency events is **1-888-304-1133**. For non-emergency information about MassDEP's Snow Disposal Guidance, the MassDEP Western Regional Office's phone number is **1-413-755-2214**.

SNOW STOCKPILE SITE SELECTION:

Locate snow stockpile sites adjacent to or on pervious surfaces in upland areas or upland locations on impervious surfaces that have functioning and maintained storm water management systems away from water resources and drinking water wells. At these locations, the snow meltwater can filter in to the soil, leaving behind sand and debris which can be removed in the springtime.

- Only snow from within the Zone II or IWPA should be disposed of within this resource area to limit the potential for pollution of water supplies.
- Avoid dumping of snow into any waterbody, including rivers, reservoirs, ponds, or wetlands.
- Avoid dumping snow in sanitary landfills and gravel pits. Snow meltwater will create more contaminated leachate in landfills posing a greater risk to groundwater, and in gravel pits, there is little opportunity for pollutants to be filtered out of the meltwater because groundwater is close to the land surface.
- Avoid disposing of snow on top of storm drain catch basins or in stormwater drainage swales or ditches. Snow combined with sand and debris may block a storm drainage system, causing localized flooding.

SNOW STOCKPILE SITE PREPARATION AND MAINTENANCE:

- Securely place a silt fence or equivalent barrier on the downgradient side of the snow disposal site.
- To filter pollutants out of the meltwater, wherever possible maintain a 50-foot vegetative buffer strip -during the growth season between the disposal site and adjacent waterbodies.
- Debris should be cleared from the site prior to use for snow disposal.
- Debris should be cleared from the site and properly disposed of at the end of the snow season and no later than May 15.

STANDARD OPERATING PROCEDURE 4: SNOW REMOVAL AND STOCKPILING
TOWN OF SOUTHAMPTON HIGHWAY DEPARTMENT

SNOW PLOWING PROCEDURES

1. When winter storms are forecast, the Town pretreats all main arterial streets, cross-Town connectors, roads with documented high-volume traffic, and secondary roads. All roads are cleared of snow after the end of the storm event, when more than 5 inches of snow have accumulated, or when safety concerns require immediate attention as determined by the ***Highway Superintendent*** or his designee. Private way roads will be plowed last.
2. Prior to plowing operations, equipment will be checked to ensure proper working order. All fluid levels will be checked and filled to proper levels, all lights must be in working order. A visual walk-around inspection of the truck or equipment must be made. Any repairs must be made and reported to a supervisor or mechanic before leaving the yard.
3. Avoid plowing, pushing, blowing or storing excess snow, deicer, or other debris in or near creeks, watercourses or storm drainage systems.
4. Reduce plowing speed in sensitive areas (near creeks, wetlands or other water courses) to prevent snow and deicing materials from entering waterways.
5. Follow the prioritized route or schedule. This schedule is located at the ***Highway Department at 8 Fomer Road in Southampton, MA.***
6. Before parking any truck or equipment after use, all fluid levels will be checked and filled. Blades or bolts, which need replacing, will be taken care of unless told to do otherwise. Chains that need repairs will be repaired. All minor repairs will be done by the operator. Any repairs the operator cannot perform will be written up on the proper forms and turned in to ***the Highway Superintendent. The Highway Superintendent*** will determine importance and will assign the repairs according to schedule.

RECORD KEEPING

A master schedule of prioritized snow plowing routes and the miles or roads plowed is kept at the ***Highway Department at 8 Fomer Road in Southampton, MA***.

REVISING THE SOP

These procedures are reviewed ***once per year*** and updated as needed.

STANDARD OPERATING PROCEDURE 5: CONSTRUCTED STORMWATER BEST MANAGEMENT PRACTICES INSPECTIONS
SOUTHAMPTON HIGHWAY DEPARTMENT

DESCRIPTION: Procedures for inspecting eight common types of constructed stormwater best management practices (BMPs). Constructed BMPs are permanent site features designed to treat stormwater before infiltrating it to the subsurface or discharging it to a surface water body.

This SOP is based on the Massachusetts Stormwater Handbook and is not intended to replace that document. This SOP is also not intended to replace the Stormwater BMP Operation and Maintenance (O&M) Plan required by the Massachusetts Wetlands Protection Act, Order of Conditions. Inspection forms for each BMP are attached.

TARGETED CONSTITUENTS:

- Sediment
- Nutrients
- Trash
- Invasive species

BIORETENTION AREAS AND RAIN GARDENS:

Description

Bioretention areas and rain gardens are shallow depressions filled with sandy soil, topped with a thick layer of mulch and planted with dense native vegetation. There are two types of bioretention cells:

1. Filtering bioretention area: Areas that are designed solely as an organic filter; and
2. Exfiltration bioretention area: Areas that are configured to recharge groundwater in addition to acting as a filter.

Inspection & Maintenance

Regular inspection and maintenance are important to prevent against premature failure of bioretention areas or rain gardens. Regular inspection and maintenance of pretreatment devices and bioretention cells for sediment buildup, structural damage and standing water can extend the life of the soil media.

When failure is discovered, excavate the bioretention area, scarify the bottom and sides, replace the filter fabric and soil, replant vegetation and mulch the surface.

Never store snow within a bioretention area or rain garden. This would prevent required water quality treatment and the recharge of groundwater.

Maintenance Schedule

Activity	Time of Year	Frequency
Inspect for soil erosion and repair	Year round	Monthly
Inspect for invasive species and remove if present	Year round	Monthly
Remove trash	Year round	Monthly
Mulch Void Areas	Spring	Annually
Remove dead vegetation	Fall and Spring	Bi-Annually
Replace dead vegetation	Spring	Annually
Prune	Spring or Fall	Annually
Replace all media and vegetation	Late Spring/Early Summer	As Needed

CONSTRUCTED STORMWATER WETLANDS:

Description

Constructed stormwater wetlands maximize the pollutant removal from stormwater through the use of wetland vegetation uptake, retention and settling. Constructed storm water wetlands must be used in conjunction with other BMPs, such as sediment forebays.

Inspection & Maintenance

Regular inspection and maintenance are important to prevent against premature failure of bioretention areas or rain gardens. Regular inspection and maintenance of pretreatment devices and bioretention cells for sediment buildup, structural damage and standing water can extend the life of the soil media. Never store snow within a constructed stormwater wetland. This would prevent required water quality treatment and the recharge of groundwater.

When failure is discovered, excavate the bioretention area, scarify the bottom and sides, replace the filter fabric and soil, replant vegetation and mulch the surface.

Maintenance Schedule – Years 0—3

Activity	Time of Year	Frequency
Inspect for invasive species and remove if present	Year round	Monthly
Record and Map:	Year round	Annually
Types and distribution of dominant wetland plants	Year round	Bi-Annually
Presence and distribution of planted wetland species	Spring	Annually
Presence and distribution of invasive species	Fall and Spring	Bi-Annually
Indications other species are replacing planted wetland species	Spring	Annually
Percent of standing water that is not vegetated	Spring or Fall	Annually
Replace all media and vegetation	Late Spring/Early Summer	As Needed
Stability of original depth zones and micro-topographic features		
Accumulation of sediment in the forebay and micropool and survival rate of plants		

Maintenance Schedule – Years 4+

Activity	Time of Year	Frequency
Inspect for invasive species and remove if present	Year round	Monthly
Clean forebays	Year round	Annually
Clean sediment in basin/wetland system	Year round	Once every 10 years
Mulch Void Areas	Spring	Annually
Remove dead vegetation	Fall and Spring	Bi-Annually
Replace dead vegetation	Spring	Annually
Prune	Spring or Fall	Annually
Replace all media and vegetation	Late Spring/Early Summer	As Needed

WET BASINS

Description

Wet basins are intended to treat stormwater quality through the removal of sediments and soluble pollutants. A permanent pool of water allows sediments to settle and removes the soluble pollutants, including some metals and nutrients. Additional dry storage is required to control peak discharges during large storm events, and if properly designed and maintained wet basins can add fire protection, wildlife habitat and aesthetic values to a property.

Inspection & Maintenance

To ensure proper operation, wet basin outfalls should be inspected for evidence of clogging or excessive outfall releases. Potential problems to investigate include erosion within the basin and banks, damage to the emergency spillway, tree growth on the embankment, sediment accumulation around the outlet and the emergence of invasive species. Should any of these problems be encountered, perform repairs immediately. An on-site sediment disposal area will reduce sediment removal costs.

Maintenance Schedule

Activity	Time of Year	Frequency
Inspect wet basins	Spring and/or Fall	Annually (Minimum)
Mow upper stage, side slopes, embankment and emergency spillway	Spring through Fall	Bi-Annually (Minimum)
Remove sediment, trash and debris	Spring through Fall	Bi-Annually (Minimum)
Remove sediment from basin	Year round	As required, minimum once every 10 years

EXTENDED DRY DETENTION BASINS:

Description

Extended dry detention basins are designed to control both stormwater quantity and quality. These BMPs are designed to hold stormwater for at least 24 hours, allowing solids to settle and to reduce local and downstream flooding. Pretreatment is required to reduce the potential for overflow clogging. The outflow may be designed as either fixed or adjustable. Additional nutrient removal may be achieved by a micropool or shallow marsh.

Inspection & Maintenance

Annual inspection of extended dry detention basins is required to ensure that the basins are operating properly. Potential problems include: erosion within the basin and banks, tree growth on the embankment, damage to the emergency spillway and sediment accumulation around the outlet. Should any of these problems be encountered, necessary repairs should be made immediately.

Maintenance Schedule

Activity	Time of Year	Frequency
Inspect basins	Spring and Fall	Bi-Annually, and during and after major storms
Examine outlet structure for clogging or high outflow release velocities	Spring and Fall	Bi-Annually
Mow upper stage, side slopes, embankment and emergency spillway	Spring through Fall	Bi-Annually
Remove trash and debris	Spring	Bi-Annually
Remove sediment from basin	Year round	At least once every 5 years

INFILTRATION BASINS

Description

Infiltration basins are designed to contain stormwater quantity and provide groundwater recharge. Pollution prevention and pretreatment are required to ensure that contaminated stormwater is not infiltrated. Infiltration basins reduce local flooding and preserve the natural water balance of the site, however high failure rates often occur due to improper siting, inadequate pretreatment, poor design and lack of maintenance.

Inspection & Maintenance

Regular maintenance is required to prevent clogging, which results in infiltration basin failure. Clogging may be due to upland sediment erosion, excessive soil compaction or low spots.

Inspections should include:

- signs of differential settlement
- cracking
- erosion
- leakage in the embankments
- tree growth on the embankments
- rip-rap condition
- sediment accumulation
- turf health

Maintenance Schedule

Activity	Time of Year	Frequency
Preventative maintenance	Spring and Fall	Bi-Annually
Inspection	Spring and Fall	After every major storm for the first 3 months after construction completion. Bi-annually thereafter and discharges through the high outlet orifice.
Mow/rake buffer area, side slopes and basin bottom	Spring and Fall	Bi-Annually
Remove trash, debris and organic matter	Spring and Fall	Bi-Annually

PROPRIETARY MEDIA FILTERS

Description

Media Filters are designed to reduce total suspended solids and other target pollutants, such as organics, heavy metals or nutrients, which are sorbed onto the filter media, which is contained in a concrete structure. The substrate used as filter media depends on the target pollutants, and may consist of leaf compost, pleated fabric, activated charcoal, perlite, amended sand in combination with perlite, and zeolite. Two types of Media Filters are manufactured: Dry Media Filters, which are designed to dewater within 72 hours; and Wet Media Filters, which maintain a permanent pool of water as part of the treatment system.

Inspection & Maintenance

Maintenance in accordance with the manufacturer's requirements is necessary to ensure stormwater treatment. Inspection or maintenance of the concrete structure may require OSHA confined space training. Dry Media Filters are required to dewater in 72 hours, thus preventing breeding of mosquitos and other insects. Proper maintenance is essential to prevent clogging. Wet Media Filters require tight fitting seals to keep mosquitoes and other insects from entering and breeding in the permanent pools. Required maintenance includes routine inspection and treatment.

Maintenance Schedule

Activity	Time of Year	Frequency
Inspect for standing water, trash, sediment and clogging	Per manufacturer's schedule	Bi-Annually (minimum)
Remove trash and debris	N/A	Each Inspection
Examine to determine if system drains in 72 hours	Spring, after large storm	Annually
Inspect filtering media for clogging	Per manufacturer's schedule	Per manufacturer's schedule

SAND AND ORGANIC FILTERS

Description

Sand and organic filters, also known as filtration basins, are intended for quality control rather than quantity control. These filters improve water quality by removing pollutants through a filtering media and settling pollutants on top of the sand bed and/or in a pretreatment basin. Pretreatment is required to prevent filter media from clogging. Runoff from the filters is typically discharged to another BMP for additional treatment.

Inspection & Maintenance

If properly maintained, sand and organic filters have a long design life. Maintenance requirements include raking the sand and removing sediment, trash and debris from the surface of the BMP. Over time, fine sediments will penetrate deep into the sand requiring replacement of several inches or the entire sand layer. Discolored sand is an indicator of the presence of fine sediments, suggesting that replacement of the sand should be completed.

Maintenance Schedule

Activity	Frequency
Inspect filters and remove debris	After every major storm for the first 3 months after construction completion. Every 6 months thereafter.

DRY WELLS

Description

Dry wells are used to infiltrate uncontaminated runoff. These BMPs should never be used to infiltrate stormwater or runoff that has the potential to be contaminated with sediment and other pollutants. Dry wells provide groundwater recharge and can reduce the size and cost required of downstream BMPs or storm drains. However, they are only applicable in drainage areas of less than one acre and may experience high failure rates due to clogging.

Inspection & Maintenance

Proper dry well function depends on regular inspection. Clogging has the potential to cause high failure rates. The water depth in the observation well should be measured at 24- and 48-hour intervals after a storm and the clearance rate calculated. The clearance rate is calculated by dividing the drop in water level (inches) by the time elapsed (hours).

Maintenance Schedule

Activity	Frequency
Inspect dry wells	After every major storm for the first 3 months after construction completion. Annually thereafter.

STANDARD OPERATING PROCEDURE 5: CONSTRUCTED STORMWATER BEST MANAGEMENT PRACTICES INSPECTIONS
SOUTHAMPTON HIGHWAY DEPARTMENT

TRAINING

Employees are trained once per year on this procedure and the proper operation of stormwater BMPs. Employees are also trained on stormwater pollution prevention, spill and response, and illicit discharge detection and elimination procedures.

RECORD KEEPING

1. Records are kept at the Highway Department at 589 Main Street in Southampton, MA.
2. Records shall include an inventory of municipally-owned stormwater treatment BMPs and inspection forms.

REVISING THE SOP

These procedures are reviewed once per year and updated as needed.

INSPECTION OF BIORETENTION AREAS / RAIN GARDENS

General Information

BMP Description	Bioretention Area / Rain Garden		
BMP Location			
Inspector's Name			
Date of Inspection		Date of Last Inspection	
Start Time		End Time	
Type of Inspection: Regular ☐ Pre-Storm Event ☐ During Storm Event ☐ Post-Storm Event ☐			
Describe the weather conditions at time of inspection			

Specific Information

Maintenance Activity	Maintenance Frequency	Is Status of BMP Satisfactory?	Corrective Action Needed
Inspect for soil erosion and repair	Monthly	Yes ☐ No ☐	
Inspect for invasive species and remove if present	Monthly	Yes ☐ No ☐	
Remove trash	Monthly	Yes ☐ No ☐	
Mulch void areas	Annually	Yes ☐ No ☐	
Remove dead vegetation	Bi-Annually	Yes ☐ No ☐	
Replace dead vegetation	Annually	Yes ☐ No ☐	
Prune	Annually	Yes ☐ No ☐	
Replace all media and vegetation	As Needed	Yes ☐ No ☐	

INSPECTION OF CONSTRUCTED STORMWATER WETLANDS
Years 0-3 of Operation

General Information

BMP Description	Constructed Stormwater Wetland		
BMP Location			
Inspector's Name			
Date of Inspection		Date of Last Inspection	
Start Time		End Time	
Type of Inspection: Regular ☐ Pre-Storm Event ☐ During Storm Event ☐ Post-Storm Event ☐			
Describe the weather conditions at time of inspection			

Specific Information

Maintenance Activity	Maintenance Frequency	Is Status of BMP Satisfactory?	Corrective Action Needed
Inspect for invasive species and remove if present	Monthly	Yes ☐ No ☐	
Replace all media and vegetation	As Needed	Yes ☐ No ☐	

In addition, the following information should be recorded and mapped at least once per year:

- Types and distribution of dominant wetland plants
- Presence and distribution of planted wetland species
- Presence and distribution of invasive species
- Indications other species are replacing planted wetland species
- Percent of standing water that is not vegetated
- Replace all media and vegetation
- Stability of original depth zones and micro-topographic features
- Accumulation of sediment in the forebay and micropool and survival rate of plants

INSPECTION OF CONSTRUCTED STORMWATER WETLANDS
Year 4 - Lifetime of Operation

General Information

BMP Description	Constructed Stormwater Wetland		
BMP Location			
Inspector's Name			
Date of Inspection		Date of Last Inspection	
Start Time		End Time	
Type of Inspection: Regular ☐ Pre-Storm Event ☐ During Storm Event ☐ Post-Storm Event ☐			
Describe the weather conditions at time of inspection			

Specific Information

Maintenance Activity	Maintenance Frequency	Is Status of BMP Satisfactory?	Corrective Action Needed
Inspect for invasive species and remove if present	Monthly	Yes ☐ No ☐	
Clean forebays	Annually	Yes ☐ No ☐	
Clean sediment in basin/wetland system	Once every 10 years	Yes ☐ No ☐	
Mulch void areas	Annually	Yes ☐ No ☐	
Remove dead vegetation	Bi-Annually	Yes ☐ No ☐	
Replace dead vegetation	Annually	Yes ☐ No ☐	
Prune	Annually	Yes ☐ No ☐	
Replace all media and vegetation	As Needed	Yes ☐ No ☐	

INSPECTION OF EXTENDED DRY DETENTION BASINS

Inspections should be conducted bi-annually, and during and after major storm events.

General Information

BMP Description	Extended Dry Detention Basin		
BMP Location			
Inspector's Name			
Date of Inspection		Date of Last Inspection	
Start Time		End Time	
Type of Inspection: Regular ☐ Pre-Storm Event ☐ During Storm Event ☐ Post-Storm Event ☐			
Describe the weather conditions at time of inspection			

Specific Information

Maintenance Activity	Maintenance Frequency	Is Status of BMP Satisfactory?	Corrective Action Needed
Examine outlet structure for clogging or high outflow release velocities	Bi-Annually	Yes ☐ No ☐	
Mow upper stage, side slopes, embankment and emergency spillway	Bi-Annually	Yes ☐ No ☐	
Remove trash and debris	Bi-Annually	Yes ☐ No ☐	
Remove sediment from basin	At least once every 5 years	Yes ☐ No ☐	

INSPECTION OF PROPRIETARY MEDIA FILTERS

General Information

BMP Description	Media Filter		
BMP Location			
Media Type			
Inspector's Name			
Date of Inspection		Date of Last Inspection	
Start Time		End Time	
Type of Inspection: Regular ☐ Pre-Storm Event ☐ During Storm Event ☐ Post-Storm Event ☐			
Describe the weather conditions at time of inspection			

Specific Information

Maintenance Activity	Maintenance Frequency	Is Status of BMP Satisfactory?	Corrective Action Needed
Inspect for standing water, trash, sediment and clogging	Bi-Annually (minimum)	Yes ☐ No ☐	
Remove trash and debris	Each Inspection	Yes ☐ No ☐	
Examine to determine if system drains in 72 hours	Annually	Yes ☐ No ☐	
Inspect filtering media for clogging	Per manufacturer's schedule	Yes ☐ No ☐	

INSPECTION OF SAND AND ORGANIC FILTERS

Inspections should be conducted after every major storm event for the first 3 months following completion, then every 6 months thereafter.

General Information

BMP Description	Sand/Organic Filter		
BMP Location			
Media Type			
Inspector's Name			
Date of Inspection		Date of Last Inspection	
Start Time		End Time	
Type of Inspection: Regular ☐ Pre-Storm Event ☐ During Storm Event ☐ Post-Storm Event ☐			
Describe the weather conditions at time of inspection			

Specific Information

Maintenance Activity	Maintenance Frequency	Is Status of BMP Satisfactory?	Corrective Action Needed
Remove sediment, trash, and debris	Every 6 months	Yes ☐ No ☐	
Rake sand	Every 6 months	Yes ☐ No ☐	

INSPECTION OF DRY WELLS

Regular inspections should be conducted after every major storm event for the first 3 months following completion, then annually thereafter.

General Information

BMP Description	Dry Well		
BMP Location			
Inspector's Name			
Date of Inspection		Date of Last Inspection	
Start Time		End Time	
Type of Inspection: Regular ☐ Pre-Storm Event ☐ During Storm Event ☐ Post-Storm Event ☐			
Describe the weather conditions at time of inspection			
Describe condition of dry well at time of inspection			

After a major storm event, the water depth in the observation well should be measured at 24 and 48 hour intervals and the clearance rate calculated.

INSPECTION OF WET BASINS

Inspections should be conducted after every major storm event for the first 3 months following completion, then biannually thereafter.

General Information

BMP Description	Wet Basin		
BMP Location			
Inspector's Name			
Date of Inspection		Date of Last Inspection	
Start Time		End Time	
Type of Inspection: Regular ☐ Pre-Storm Event ☐ During Storm Event ☐ Post-Storm Event ☐			
Describe the weather conditions at time of inspection			
Describe condition of wet basin at time of inspection			

Specific Information

Maintenance Activity	Maintenance Frequency	Is Status of BMP Satisfactory?	Corrective Action Needed
Preventative maintenance	Bi-Annually	Yes ☐ No ☐	
Mow/rake buffer area, side slopes and basin bottom	Bi-Annually	Yes ☐ No ☐	
Remove trash, debris and organic matter	Bi-Annually	Yes ☐ No ☐	
Inspect and clean pretreatment devices	Every other month and after every major storm event	Yes ☐ No ☐	

INSPECTION OF OTHER BMP

General Information

BMP Description			
BMP Location			
Inspector's Name			
Date of Inspection		Date of Last Inspection	
Start Time		End Time	
Type of Inspection: Regular ☐ Pre-Storm Event ☐ During Storm Event ☐ Post-Storm Event ☐			
Describe the weather conditions at time of inspection			

Specific Information

Maintenance Activity	Maintenance Frequency	Is Status of BMP Satisfactory?	Corrective Action Needed
		Yes ☐ No ☐	
		Yes ☐ No ☐	
		Yes ☐ No ☐	
		Yes ☐ No ☐	
		Yes ☐ No ☐	
		Yes ☐ No ☐	
		Yes ☐ No ☐	



Town of Southampton, Massachusetts

Municipal Facilities and Activities Inventory and Operations & Maintenance Plan

NPDES Permit # MAR041021

April 2020

Provided under separate cover

Tighe&Bond

100% Recyclable






Town of Southampton, Massachusetts

Highway Department Garage

Stormwater Pollution Prevention Plan (SWPPP)

8 Fomer Road, Southampton, Massachusetts

NPDES Permit # MAR041021

April 2020

Provided under separate cover

Tighe&Bond

100% Recyclable

www.tighebond.com

100% Recyclable