Board Meeting - Mar 17 2026 Minutes

Tuesday, March 17, 2026 at 6:00 PM

Bennett School

Page

1. Meeting Opening

1.01 Call to Order 6:00

1.02 Tobacco Policy Statement

We have a Tobacco policy in place, there is no smoking within 100 feet of any school building

1.03 Pledge of Allegiance

1.04 Roll Call:

Present: Rory Smith, Jenny Jared, Clark Goodrich, Rick Knutsen, Cindy Bishop

Not Present: Emily Mitchell-Marell, Caroline Jerome

Now Present: Emily Mitchell-Marell, Caroline Jerome arrived at 6:02 pm

2. Welcome

2.01 Bennett Principal, Gabriel Buono will welcome the Board (duration 15 mins)

Ms. Jolie Moorhus, Administrative Intern, provided an update on behalf of Mr. Buono regarding recent activities and upcoming events at Bennett Elementary School.

She reported that students and family members attended the Sweetheart Breakfast, including parents, grandparents, aunts, and uncles. The Kool Skool program for grades K–5 began on March 10th, and students also participated in a performance by KIT's Interactive Theatre.

All grade levels celebrated the 100th Day of School, and fifth grade students recently attended a trip to Ashokan. Kindergarten students attended a performance at the Ulster Performing Arts Center (UPAC). The school also recognized Read Across America Week with literacy-focused activities. Students celebrated St. Patrick's Day by creating traps throughout the school to try and catch the Leprechaun. Staff and students are looking forward to upcoming spring activities.

Ms. Corsitto, Math Liaison, provided an update on mathematics initiatives. She discussed the use of the First in Math program, which helps students build strong math skills, increases engagement across all ability levels, improves confidence, and supports

the development of problem-solving skills. Bennett students will participate in an online math tournament on March 19th, with fourth grade piloting the event. There is potential to expand participation next year. Students are also regularly practicing math skills through the Game 24 card game. If students advance to the championship round, they will have the opportunity to compete in Albany.

Ms. Corsitto also noted recent professional development focused on the five instructional practices of anticipating, monitoring, selecting, sequencing, and connecting. Additionally, a monthly math-focused book club continues.

Ms. Kovac, ELA Liaison, announced the Second Annual Literacy Family Night, scheduled for Thursday, March 26th at 5:30 p.m. The event will celebrate literacy and art and is being organized in collaboration with the PTA, which has sponsored a book for every student.

3. Award Tenure

3.01 The Board of Education will Award Tenure

The following named INSTRUCTIONAL PERSONNEL, having served a period of probationary status consistent with the Education Law of the State of New York and provisions of the Commissioner's Regulations, and having received continuing satisfactory evaluations of performance, is hereby recommended by the Superintendent of Schools for APPROVAL for TENURE STATUS.

With a probationary period of 3/23/2023 to 3/22/2026, certified Reading Teacher, **Amanda Kovac** hereby receives tenure on 3/23/2026

Moved by: Caroline Jerome; seconded by: Eric Knutsen

Carried

4. Presentations

4.01 Director of Pupil Personnel Services, Carol Grima will present the 2025-2026 Special Education Services Plan (duration 20 mins) 13

PPS Presentation to the BOE 3_17_2026.pdf

4.02 Assistant Superintendent for Business, Monica LaClair will provide a presentation of 2026-2027 Revenue and Expenditure Budgets (duration 20 mins) 24

3-17-26 Presentation.pdf

5. Student Representative Report

5.01 The Student Representative on the Board, Jenny Albright, will give a report

Student Representative Ms. Albright reported that the spring sports season has begun. She also shared that the newest (third) edition of *The Talen* has been released.

Students recently attended an assembly presented by the Ulster County District Attorney's Office titled "Breaking the Cycle," which focused on the topic of forgiveness. Faculty members followed the event by providing ice cream for students the next day.

Ms. Albright also raised concerns regarding a strong sulfur odor in parts of the school, which students report is becoming increasingly difficult to tolerate. Ms. LaClair noted that Buildings and Grounds staff have been actively working to identify the source of the

odor and believe it may be originating underground. It was further reported that without a major construction project, there may be limited options to fully resolve the issue at this time. However, pouring water down drains has appeared to help improve the odor.

6. Proposed Executive Session

6.01 Enter Executive Session

Motion to enter into executive session to discuss OAA negotiations (20 mins)

Moved by: Rory Smith; seconded by: Caroline Jerome

Carried

6.02 Exit Executive Session

Motion to exit executive session and return to public session

Moved by: Rory Smith; seconded by: Caroline Jerome

Carried

7. Acceptance of Minutes

7.01 Acceptance of Minutes 40

Board Meeting - Mar 05 2026 - Minutes - Html

Special Meeting in Central Administration - Mar 10 2026 - Minutes - Html

The Board of Education hereby accepts the minutes of the March 5, 2026 and March 10, 2026 meetings

Moved by: Jenny Jared; seconded by: Rory Smith

Carried

8. Superintendent District News

8.01 The Superintendent will report District News

Parent Square Snapshot

Last week we had 61 posts and 418 direct messages in the platform. Since the inception, we have had 1,985 posts and 12,372 direct messages. 92% or 1,210 parents have opted to receive and 105 or 8% have opted to receive texts. 46% or 608 parents have the app, and 486 of those parents are receiving notifications through the app. 558 parents have interacted with ParentSquare through comments, appreciations on posts, direct messages, or forms or permission slip completions.

Athletic Recognition

We had some incredible achievements from the winter sports season. Our Interim Athletic Director will come to the April 7th Board meeting to share and recognize the athletes, so I don’t want to steal her thunder, but I can tell you that we had some truly incredible outcomes.

Music Recognition

We will have a recognition of all of our student musicians who participated in All-County or went to the state level at our next meeting.

Snow Days

As of right now, it appears that we may escape the clutches of winter with our entire Spring Break intact. We exceeded our snow day calendar allotment by one day, but NYSED will waive that day due to the statewide state of emergency. They have said that it will not require an application or additional paperwork because it was a statewide travel ban with the state of emergency.

Calendar

We have both the current school year calendar and next year's calendar on the agenda this evening. The modification to the current calendar is in recognition of the central voting location, which will allow our elementary students to remain in school for the full day on the day of the budget vote.

Next year's calendar is also on the agenda this evening. After receiving feedback from our instructional cabinet, we have split the elementary and secondary parent-teacher conferences for the 2026-2027 school year. We expect this will allow families with students at both levels to attend both events and not feel rushed or have to choose which to attend. We also have six snow days in the calendar for next year, and we hope to have a milder winter than we have just experienced.

Shokan Sewer Project

Starting in April, the Town of Olive will begin work on their sewer project which will impact traffic on Rt 28 and possibly some of our side roads. Our Director of Transportation has made contact with the project manager and has asked to be included in the kick off meeting so that he can make the necessary adjustments to our bus routes and so that he is aware of what types of traffic and delays to expect.

Bennett Principal

We are in the process of hiring for the new Principal of the Bennett Elementary. The position has been posted and we have had a number of qualified candidates. The interviews will be held in the near future.

8.02 Central Campus Design Update

We have hosted our first user group meeting, in which representatives from the general education classrooms, kindergarten classrooms, and the library met with the architects and designers to ensure that the people designing the spaces understand what the

needs of the people who work in these spaces daily really are. Our next meeting will be on Wednesday and will include Principals, the office staff, and the art teachers. The architects and designers will then take that information and work on refining the designs, and we will bring everyone back together for a second round of meetings in April to share what is being created and get feedback.

We will have property surveyors on the campus later next week and over spring break in support of this project. There will also be a drill rig taking soil samples in the area of the BN addition over spring break.

9. Board District News

9.01 The Board will report District News

Trustee Mitchell-Marell reported that the Woodstock Elementary talent show was held this past Friday. She described it as an especially fun evening that concluded with a dance party in the cafeteria.

Trustee Knutsen shared information regarding the Al Held Foundation. Over the past six of the last ten years, Onteora art students have had the opportunity to visit the late artist Al Held's large studio. Students responded to his artwork through their own projects, which were displayed gallery-style. Each student also delivered a brief presentation explaining how Al Held inspired their work. Trustee Bishop and Superintendent McLaren attended the event. Trustee Bishop expressed pride in the students' accomplishments. Additional information is featured on the front page of *The Talon*.

Trustee Jerome noted that Onteora students consistently demonstrate confidence, sharing that she has repeatedly observed students feeling comfortable speaking up and expressing themselves.

Trustee Jared highlighted recent achievements within the music department, including participation in the All-County Orchestra, which she described as spectacular. She also noted a recent trip to Albany that included a jazz band mash-up performance. Trustee Mitchell-Marell added her appreciation for the opportunities available in the District despite its small size.

Trustee Bishop reported on the March 7 Woodstock Housing Committee meeting, which lasted approximately two hours. The committee discussed narrowing the search for potential sites for affordable workforce and senior housing within the Town of Woodstock. The second hour included table discussions on these topics.

10. Acknowledge Public Be Heard Comments

10.01 The Board will acknowledge the public be heard comments from the last meeting

- Amy Suozzo

11. Public and Student Comment

11.01 Public and Students may comment on any agenda or non-agenda item

- Steve Suozzo

12. Discussion and Possible Action

12.01 Approve Polling Location and Voting Hours for District Votes

WHEREAS, the Board of Education has the authority to designate polling locations and establish voting hours for District votes; and

WHEREAS, the Board finds it appropriate to consolidate and update the polling location and hours for all future District votes;

NOW, THEREFORE, BE IT RESOLVED, that the polling location for all future District votes shall be the Middle/High School, replacing the prior locations at Bennett Elementary School and Woodstock Elementary School; and

BE IT FURTHER RESOLVED, that for all future District votes the polls shall be open at the Middle/High School from 7:00 a.m. to 9:00 p.m.

Moved by: Jenny Jared; seconded by: Rory Smith

Carried

12.02 Approve Updated 2025-2026 School District Calendar

The Onteora Board of Education hereby approves the updated 2025-2026 school calendar as attached

Moved by: Caroline Jerome; seconded by: Eric Knutsen

Carried

25.26 Calendar update.pdf

12.03 Approve Updated 2025-2026 Board of Education Meeting Schedule

The Onteora Board of Education hereby approves the updated 2025-2026 Board of Education calendar as attached

Moved by: Clark Goodrich; seconded by: Emily Mitchell-Marell

Carried

proposed update - 2025-2026 BOE Meeting Schedule FINAL.pdf

12.04 Approve 2026-2027 School Calendar

The Board of Education hereby approves the School Calendar for the 2026-2027 school year, as attached

Moved by: Emily Mitchell-Marell; seconded by: Jenny Jared

Carried

DRAFT 26.27 School Calendar.pdf

13. **Break**

13.01 The Board will take a 5 minute break if needed

14. Consent Agenda

14.01 Approve Consent Agenda

The Board hereby approves item numbers 14.02 - 14.10

Moved by: Caroline Jerome; seconded by: Jenny Jared

Carried

14.02 Personnel Agenda

The Board of Education hereby approves the personnel agenda as attached

Carried

14.03 Approve Cooperative Bidding with BOCES

WHEREAS it is the desire of the participating school districts of the Board of Cooperative Educational Services, Ulster County, adopting this resolution to jointly request bids for certain commodities to be determined by the Superintendent of this school district from time to time for the 2026-27 school year,

NOW, therefore, be it RESOLVED that the Onteora Central School District hereby agrees to participate with other school districts of the Board of Cooperative Educational Services, Ulster County, New York, in the joint bidding of commodities to be requested by the school district Purchasing Agent and approved by the Superintendent; and be it further

RESOLVED that the specifications as prepared by a Committee of participating school districts and presented to this Board of Education will be used and that this Board, if it desires to purchase these commodities agrees to purchase said commodities at the lowest bid price recommended by the Committee of the joint school districts; provided, however, that each participating Board of Education in exercising its legal responsibilities, has the right to reject and/or modify the recommendation of the Committee in the awarding of the bid; and be it further

RESOLVED that the invitation to bid will be advertised by BOCES in the Kingston Daily Freeman, the Middletown Times Herald Record and the Poughkeepsie Journal in accordance with the provisions of Section 103 of the General Municipal Law.

Carried

2026-2027 Cooperative Bidding.pdf

14.04 Change Orders

BE IT HEREBY RESOLVED on recommendation by the Superintendent of Schools that the Board of Education of the Onteora Central School District approves the attached Change Orders or the current projects

Carried

Change Order Spreadsheet - 25-26 3.17.26 BOE.pdf

KER #011 CO.pdf

KER #012 CO.pdf

KER #013 CO.pdf

KER #014 CO.pdf

KER #015 CO.pdf

TBI #002 CO.pdf

14.05 Budget Transfer

The Superintendent recommends the transfer of $250,000 from retiree to active employee health insurance budget codes based on D.E.H.I.C. billing for the remainder of the school year.

Amount $ 250,000.00 from budget code A9060.875-10 to budget code A9060.800-10

Carried

14.06 Donations

The Superintendent recommends approval for the attached donations, each contributing to various initiatives within our district, and increasing their respective budgetary appropriations. The total amount for approval is $1,400.00.

Carried

Donation Spreadsheet for 25-26 BOE Approval 3.17.2026 $1,400.00.pdf

14.07 Financial Report

The Board has reviewed and hereby accepts the Financial reports from January 2026

Carried

14.08 Warrants

The Board of Education has reviewed and hereby accepts Warrant Schedule 9

Carried

14.09 Surplus Library Books from Woodstock Elem.

BE IT HEREBY RESOLVED on recommendation by the Superintendent of Schools that the Board of Education of the Onteora Central School District declare the following attached list of library books as surplus and authorizes the sale or disposal of these books.

Carried

Woodstock Library Books- Surplus List.pdf

14.10 Schedule U- The Committee on Special Education (CSE) and Committee on Pre-School Special Education (CPSE) Recommendations

The Board hereby approves the Instruction - Schedule U - The Committee on Special Education (CSE) and Committee on Pre-School Special Education (CPSE) Recommendations, Schedule U, #03/26, Confidential, as reviewed by Trustee Cindy Bishop

Carried

15. Contracts and Independent Contractor Retainers

15.01 Approve all Contracts and Independent Contractor Retainers

The Board hereby approves item numbers 15.02 - 15.08

Moved by: Jenny Jared; seconded by: Caroline Jerome

Carried

15.02 Approve Polling Services Agreement

The Board of Education hereby approves the Polling agreement between the Onteora Central School District and the Ulster County Board of Elections for the use of their voting machines for the 2025 Special Vote on December 10, 2025

Carried

Ulster County Board of Elections Contract for 12.10.25 vote.pdf

15.03 ICR- EMS Mentor

BE IT HEREBY RESOLVED on recommendation by the Superintendent of Schools that the Board of Education of the Onteora Central School District approve the Independent Contractor Retainer between the Onteora Central School District and Melissa Dupree retained as an EMS Mentor effective March 18, 2026 through June 30, 2026 at a maximum rate of $250.00 with no fringe benefits or deductions and authorizes the Superintendent to sign such an agreement.

Carried

15.04 ICR- Empowered Montessori LLC - Academic Tutor

BE IT HEREBY RESOLVED on recommendation by the Superintendent of Schools that the Board of Education of the Onteora Central School District approve the Independent Contractor Retainer between the Onteora Central School District and Empowered Montessori LLC retained as an Academic Tutor effective March 18, 2026 through June 30, 2026 at a rate of $150.00/hour to a maximum rate of $3,204.00 with no fringe benefits or deductions and authorizes the Superintendent to sign such an agreement.

Carried

Empowered Montessori LLC.pdf

15.05 ICR- Nutty Scientists Hudson Valley

BE IT HEREBY RESOLVED on recommendation by the Superintendent of Schools that the Board of Education of the Onteora Central School District approve the Independent Contractor Retainer between the Onteora Central School District and Nutty Scientists Hudson Valley retained providing an "Ice Age" Assembly effective April 17, 2026 at a maximum rate of $375.00 with no fringe benefits or deductions and authorizes the Superintendent to sign such an agreement.

Carried

ICR- Nutty Scientists.pdf

15.06 Lease Agreement with Woodland Playhouse

BE IT RESOLVED, that the Board of Education of the Onteora Central School District approves a Lease Agreement with Woodland Playhouse LLC for the use of classroom space and shared areas at the former Phoenicia Elementary School for Universal Pre-K programming, at a monthly rate of $900 per instructional classroom, with one office classroom included, for a term ending June 30, 2027, with a start date to be determined; and authorizes the Superintendent to execute the agreement.

Carried

LEASE AGREEMENT FINAL Woodland Playhouse.pdf

15.07 Liberty Resources Psychology, Physical, Occupational and Speech Therapy, PLLC

BE IT RESOLVED, that the Board of Education of the Onteora Central School District hereby approves an agreement with Liberty Resources Psychology, Physical, Occupational and Speech Therapy, PLLC for the provision of consultant teacher and related services for the period April 2026 through June 2027 at the following rates: Speech/Language Pathology – $35.00 per 15-minute unit; Occupational Therapy – $35.00 per 15-minute unit; Physical Therapy – $35.00 per 15-minute unit; Home Instruction/ABA – $25.00 per 15-minute unit; Psychological Evaluations – $650.00 per evaluation; Related Service Evaluations – $350.00 per evaluation; Social Work Counseling – $25.00 per 15-minute unit; and Staff Training – $125.00 per person per day; and

BE IT FURTHER RESOLVED, that the Superintendent of Schools is hereby authorized to execute such agreement on behalf of the District.

Carried

Liberty Resources Psychology Physical Occupational - Provision of Consultant Teacher Services.pdf

15.08 Mid-Hudson Interpreter Services

BE IT RESOLVED, that the Board of Education of the Onteora Central School District approve the contract between Onteora Central School District and Mid-Hudson Interpreter Services for Interpreter Services from July 1, 2026 through June 30, 2027 and authorizes the Superintendent to sign such an agreement.

Carried

Onteora Central School District 2026-2027 MHIS.pdf

16. Committee Reports

16.01 Updates from Board Committees

Trustee Jared reminded the community about the upcoming *Meet, Greet and Eat* event scheduled for April 20, 2026.

Trustee Knutsen reported on the recent Audit Committee meeting. Noting that Assistant Superintendent for Business, Monica LaClair provided updates on her progress in preparing for the District audit. Community members are always invited to attend the Audit Committee meetings.

Trustee Bishop reported on the Policy Committee meeting, noting that several policies were reviewed and will be brought forward for consideration at the next Board meeting.

Trustee Knutsen also reported on the Communications Committee meeting, mentioning that the committee reviewed the first draft of the budget newsletter. Trustee Goodrich shared seeing an example table used by the Saugerties Central School District to help explain budget components. The board expressed interest in incorporating a similar infographic into the District's newsletter to better explain how the budget is allocated.

Trustee Smith reported that the Facilities Committee meeting is scheduled for March 19.

17. Unfinished Business

17.01 The Board will discuss Unfinished Business 236

A-New-Direction-for-Students-in-an-AI-World-SUMMARY.pdf

The Board reviewed and discussed the attached eight-page summary document regarding student experiences with artificial intelligence (AI) in educational settings. The study referenced included participation from 50 counties and spanned one year. Trustees shared their individual takeaways and discussed how the findings relate to the District's emerging AI goals.

Trustees emphasized the importance of maintaining a "human-first" approach to education, noting the need to thoughtfully integrate AI while preserving critical thinking skills, hands-on learning, and meaningful student-teacher interactions. While recognizing that AI technology is difficult to avoid and may offer both positive and negative impacts, trustees expressed hesitation and uncertainty

about the future role of AI in schools. It was noted that AI should be viewed as an educational tool and a partner in learning rather than a replacement for human interaction. Trustees also discussed the importance of ensuring that both parents and teachers are informed about the benefits and potential risks associated with AI use.

Assistant Superintendent Laffin reported that she is supporting professional development opportunities for teachers to build understanding of AI and its appropriate use in the educational setting. She noted that many educators are currently grappling with how to effectively integrate AI and will share the referenced article with staff.

The Board discussed the possibility of hosting future "World Café" style community discussions to include parents, students, staff, administrators, and community members, potentially with the support of a facilitator. Trustee Knutsen recommended continuing Board-level discussions over the next two meetings to allow trustees additional time to review materials and build knowledge before planning a broader community event. Trustees agreed to read approximately 25 pages of the article prior to the next meeting to further inform discussion.

18. New Business

18.01 The Board will discuss New Business

Nothing discussed

19. Request for Information

19.01 Board Members will Request Information of the Superintendent

Trustee Mitchell-Marell requested information regarding student screen time usage at the elementary level, including the approximate number of minutes per week students are engaged with devices.

Trustee Jared inquired whether the District currently has a policy governing internet and device usage in schools.

Trustee Jared also requested an update regarding the sulfur odor reported in a school hallway and asked what measures are being taken to address the issue.

20. Adjournment

20.01 Adjourn the Meeting. Next meeting is April 7, 2026 at the MS/HS in the Auditorium at 6:00pm.

The meeting is adjourned at 9:25pm.

Moved by: Eric Knutsen; seconded by: Rory Smith

Carried

District Clerk

ONTEORA CENTRAL SCHOOL DISTRICT

SPECIAL EDUCATION SERVICES PLAN 2025-2026

Presented by Carol Grima, Director of Pupil Personnel Services & Ariel McGrath Interim Director of Pupil Personnel Services

March 17, 2025

Recap of Services Provided Under Pupil Personnel

- Universal PreKindergarten (UPK)
- Committee on Preschool Education (CPSE)
- Committee on Special Education (CSE)
- McKinney Vento
- Foster Care
- Section 504

Preschool Special Education Programming

- Related Services including Occupational Therapy, Physical Therapy, Speech/Language Therapy, Counseling
- Special Education Itinerant Teacher (SEIT)
- Special Education Programs
- Special Class
- Special Class Integrated Setting

-Onteora related service providers servicing Preschool students in Speech, OT, PT, and counseling

**Services are fully paid through the county*

An Overview of Elementary Special Education Programming

- Related Services including Occupational Therapy, Physical Therapy, Speech/Language Therapy, Counseling and TOD/HH services

- Special Class Reading (Multisensory Reading)

- Integrated Co-Teacher /Direct Consultant Teacher

- Special Class 12:1:1

- Management Attention Program Special Class (MAPS) 8:1:2

Elementary Special Education Programming by School

Bennett Elementary School	**Woodstock Elementary School**
Grades K-5	Grades K-5
Integrated Co-Teach K-5 (ELA & Math)	Integrated Co-Teach K-5 (ELA & Math)
Special Class 12:1:1	MAPS (Management Attention Program) 8:1:2
	Kindergarten Special Class @ Woodstock shifting to Bennett

Middle School Special Education Programming

Related Services including Occupational Therapy, Physical Therapy, Speech/Language Therapy, Counseling and TOD/HH services

Grade 6	**Grade 7**	**Grade 8**
Consultant Teacher- Direct (English, Math, Social Studies, Science)	Consultant Teacher- Direct (English, Math, Social Studies, Science)	Consultant Teacher- Direct (English, Math, Social Studies, Science)
Special Class 12:1:1 (English, Math, Social Studies, Science)	Special Class 15:1:1 (English, Math, Social Studies, and Science)	Special Class 15:1:1 (English, Math, Social Studies and Science)
**Special Class Reading Grades 6,7, and 8*		

High School Special Education Programming

Related Services including Occupational Therapy, Physical Therapy, Speech/Language Therapy, Counseling and TOD/HH services

Grade 9	**Grade 10**	**Grade 11**	**Grade 12**
Integrated Co-Teach (English, Math, Social Studies, Science)	Integrated Co-Teach (English, Math, Social Studies, Science)	Integrated Co-Teach (English, Math, Social Studies, Science)	Integrated Co-Teach (English, Math, Social Studies, Science)
Regents Intensive 15:1:1 (English, Math, Social Studies, Science)	Regents Intensive 15:1:1 (English, Math, Social Studies, Science)	Regents Intensive 15:1:1 (English, Math, Social Studies, Science)	Regents Intensive 15:1:1 (English, Math, Social Studies, Science)
		Shared school day with BOCES	Shared school day with BOCES

Special Education Data Points

As of **February 27, 2026**:

Total number of students attending Onteora School Buildings 1,002.

- There are currently 175 (in district) & 19 Out of District (OOD) school age students served by Individualized Education Programs (IEPs), which translates to a classification rate of 17.5% 2025/2026 school year
- (18% in 2024-2025) (19% in 2023-2024)
- 19 students are placed in OOD programs (24 in 2024-2025) (34 in 2023-2024)
- 89 school age students have Section 504 Accommodation Plans (85 2024-2025)(107 in 2023-2024)
- 10 elementary special education teachers, 12 secondary special education teachers, and 16 district-wide related service providers support our students with IEPs.
- 20+ special education teaching assistants and monitors support instruction in co-taught or self-contained classrooms district-wide

Special Education Successes

- Continuing to provide Multisensory reading support 2nd-8th grade

- Ongoing training and consultation for our special classes to create an explicit and systematic learning environment

- Certified Occupational Therapy Assistant has successfully supported our Universal Pre-kindergarten (UPK) sites

- Related Service and Clinical staff will continue to receive training in psychoeducational evaluations and behavior management support

- Onteora related service providers servicing Preschool students in Speech, OT, PT, and counseling

- Branching Minds platform allows us to streamline intervention and progress monitoring data to help provide interventions rather than direct referrals to CSE

-Continued work in building supports around Assistive Technology

Future Considerations

1. Lack of Committee on Preschool Education (CPSE) providers state and county wide
2. Teacher shortage- Difficulty filling vacancies @ Out of District (OOD) schools
3. Decreased enrollment increases the challenges to create specialized classes

Questions

2026-2027
Revenue & Expenditure Budget

Monica LaClair, CPA
Assistant Superintendent for Business

March 17, 2026
Bennett Elementary School

TAX LEVY LIMIT CALCULATION (FINAL)

		2025-2026	2026-2027
Prior Year Tax Levy		$48,434,118	$49,402,800
Tax Base Growth Factor	(x)	1.0083	1.0039
Prior Year Pilots	(-)	$20,698	$ 21,000
Prior Year Exemptions	(-)	$0	$428,433
Allowable Growth Factor (CPI)	(x)	**1.02**	**1.02**
Current Year Pilot	(+)	$21,000	$ 22,000
Current Year Exemptions	(+)	$428,433	$425,998
Available Carryover from 25-26	(+)	$0	$ 50,738
Employee Retirement Exclusion	(+)	$ 0	$ 0
Max Allowable Tax Levy	(=)	$49,881,971	$50,626,535
Tax Levy Adopted		**49,402,800**	
Dollar Increase/(Decrease)		$968,682	$1,223,735
Percentage Increase/(Decrease)			2.48%

2026-2027
UPDATED PROJECTED REVENUES

	2025-2026 Actual	2026-2027 Updated	$ Difference	% Difference
Tax Levy	$49,402,800	$50,626,535	$1,223,735	2.48%
State Aid	$10,631,452	$10,780,480	$ 149,028	1.40%
Misc	$1,036,000	$1,112,000	$ 76,000	7.3%
Total	**$61,070,252**	**$62,519,015**	**$1,448,763**	**2.37%**

2026-2027
UPDATED PROJECTED EXPENSES

	2025-2026 Actual	2026-2027 Updated	$ Difference	% Difference
General Support	$ 2,366,712	$2,483,628	$ 116,916	4.9%
Operations & Maint	$ 3,479,412	$ 3,864,266	$ 384,854	11.1%
Instruction	$ 28,987,697	$29,716,169	$ 728,472	2.5%
Transportation	$ 6,093,969	$ 6,110,414	$ 16,445	0.3 %
Employee Benefits	$ 21,412,268	$22,103,421	$ 691,153	3.2 %
Community Service	$ 20,000	$ 20,000	$ 0	0%
Debt Service	$ 63,602	$ 18,602	$ (45,000)	(70.75)%
Interfund Transfers	$ 1,165,000	$1,165,000	$ 0	0%
Sub - Total	**$ 63,588,660**	**$65,481,500**	**$ 1,892,840**	**2.98%**
Additional Transfer	$ 0	$1,000,000		
Grand Total	**$63,588,660**	**$66,481,500**	**$ 2,892,840**	**4.55%**

2026 - 2027
Drivers of Budget Increase

- General Support
  - Insurance - Increased by 10%
    - Not a reflection of our claims, but of the industry as a whole
  - BOCES Admin - Increased by 6%
- Operations & Maint
  - Safety and Security
    - Arrow Security - Vestibule security added during 2025-2026
    - Utilities
      - Electric costs have increased dramatically (approximately 30%)
- Instruction
  - $22,303,322 or 75% of Instruction budget is salaries
  - $ 3,284,450 or 11% of Instruction is for Out of District Placement of Special Education students. This increased by 13.7%
  - Non-salary portion of instruction budget went up by 6.74%
  - Salary part of instruction budget increased minimally (1.18%) due to retirees not being replaced

2026 - 2027
Drivers of Budget Increase

- Transportation
  - First Student Contract
    - 3% increase per contract
  - Equipment Purchases
    - Bus cost increased by 20%
    - Analyzing the option of leasing versus buying
- Employee Benefits
  - Health Insurance cost increased 11% for Active employees, and between 4-6% for Retirees
  - TRS budget decreased by 4.4% for the District contribution to the pension system
- Community Service
  - Supports our local libraries
- Debt Service
  - Bus Garage lift lease
- Interfund Transfers
  - Supports Cafeteria, Summer School and Capital work

2026-2027
EQUIPMENT REQUESTS

$359,100 Budgeted

- Buildings and Grounds
  - Gym Floor Refinish Machine - $30,000
  - WD Ventrac Tractor - $40,000
  - Softball/Soccer Scoreboard - $12,000
- Athletics
  - Wrestling Mats - $11,665
  - Outdoor Throwing Platform - $8,335
- Transportation
  - One (1) large bus - $189,600
  - One (1) van - $40,000

2026-2027
TRANSFER TO CAPITAL

$1,750,000 Budgeted

- Additional $1 million funding for Elevator+ project
  - Includes MS/HS Elevator, HS Hallway Asbestos removal & ceiling replacement, and MS gym floor demolition and replacement
- Refurbish flooring in School Counseling suite
- Refurbish flooring in Learning Center
- Repairing Server Room
- Paving & roof repairs, where possible

BUDGET HAS TO BALANCE



Revenue
$62,519,015

Expenditures
$65,481,500

UPDATED PROJECTED DIFFERENCE

	2025-2026 Adopted	2026-2027 Updated (3/17/2026)
Projected Revenues	$61,070,252	$62,519,015
Projected Expenditures (Subtotal)	$63,588,660	$65,481,500
Projected Difference		**$2,962,485**
Additional Transfer to Capital		1,000,000
Appr. Fund Balance *	$2,518,408	$3,962,485

* When we don't expend all the money in the budget or we receive more revenue than budgeted, that money goes into Fund Balance. Appropriated Fund balance is the utilization of the prior year's fund balance to offset the current year's expenses. 2024-2025 FUND BALANCE and RESERVE PLAN

Appropriated Fund Balance Historical

School Year	Appropriated Fund Balance Budgeted
2025-2026	$2,518,408
2024-2025	$2,792,944
2023-2024	**$3,270,000**
2022-2023	$2,962,206
2021-2022	$2,775,000
2020-2021	**$3,265,620**
2019-2020	**$3,265,620**

ONTEORA CENTRAL SCHOOL DISTRICT

Prior Year Fund Balance

Reserve Accounts Balances 6/30/25	
* Capital Reserve 2023	$9,666,625
* Unemployment Reserve	$748,565
* ERS Retirement Reserve	$3,842,325
* Repair Reserve	$33,340
* TRS Retirement Reserve	$2,037,787
* Employee Benefits Reserve	$1,678,105
Total Reserves	**$18,006,747**
Total Unappropriated 6/30/25	$6,218,468
Total Reserves/Unappropriated	**$24,225,215**

Proposition for Capital Reserve

- The District's voters approved use of the current Capital Reserve to fund the recently (December 2025) approved Capital Project.
- We are recommending a proposition to establish a **new Capital Reserve**.
- The proposed reserve would allow funding **up to a total of $10 million over a 10-year period**.
- The reserve would be funded through **year-end budget savings when available**.
- This proposition would be presented to voters **as part of the May budget vote**.
- Establishing this reserve will allow the District to **plan for future capital needs without relying on borrowing**.
- It is required that this proposition be included in the first legal notice which will be published April 3, 2026. We can publish and approve the resolution on April 7, 2026 or have a special meeting.

State Budget Update

One House budgets were released Tuesday March 10, 2026.

Both the Assembly and Senate would raise the Foundation Aid minimum increase from 1% to 2%. Both would also increase the weight assigned to English Language Learners in the Pupil Needs.

The Senate would increase the limit for Capital Outlays from $100,000 to $250,000 and allow the limit to cover multiple projects.

The Senate calls on the Governor to provide funding to support school districts in providing free appropriate public education to students with disabilities to age 22.

Both houses would expand the 30% farm-to-school reimbursement to include breakfast and snacks.

Both houses also support reforms to Tier 6 to provide improved benefits, but did not include specific changes.

Budget is due 4/1/26, but is expected to be delayed.

WHAT'S NEXT?

- April 7, 2026
  - Superintendent's Recommended Budget
  - Capital Reserve Resolution
- April 20, 2026
  - Board candidate nominating petitions due
- April 21, 2026
  - Board of Education budget adoption
- April 26, 2026
  - Last date legally allowable for Board of Education to adopt budget
- May 5, 2026
  - Budget Hearing
- May 19, 2026
  - Budget Vote

ONTEORA
CENTRAL SCHOOL DISTRICT

QUESTIONS?

Onteora Central School District

2025-2026 School Calendar

July 2025

Su	M	Tu	W	Th	F	S
		1	2	3	4	5
6	7	8	9	10	11	12
13	14	15	16	17	18	19
20	21	22	23	24	25	26
27	28	29	30	31		

August 2025

Su	M	Tu	W	Th	F	S
					1	2
3	4	5	6	7	8	9
10	11	12	13	14	15	16
17	18	19	20	21	22	23
24	25	26	27	28	29	30
31						

September 2025

Su	M	Tu	W	Th	F	S
	1	2	3	4	5	6
7	8	9	10	11	12	13
14	15	16	17	18	19	20
21	22	23	24	25	26	27
28	29	30				

October 2025

Su	M	Tu	W	Th	F	S
			1	2	3	4
5	6	7	8	9	10	11
12	13	14	15	16	17	18
19	20	21	22	23	24	25
26	27	28	29	30	31	

November 2025

Su	M	Tu	W	Th	F	S
						1
2	3	4	5	6	7	8
9	10	11	12	13	14	15
16	17	18	19	20	21	22
23	24	25	26	27	28	29
30						

December 2025

Su	M	Tu	W	Th	F	S
	1	2	3	4	5	6
7	8	9	10	11	12	13
14	15	16	17	18	19	20
21	22	23	24	25	26	27
28	29	30	31			

January 2026

Su	M	Tu	W	Th	F	S
				1	2	3
4	5	6	7	8	9	10
11	12	13	14	15	16	17
18	19	20	21	22	23	24
25	26	27	28	29	30	31

February 2026

Su	M	Tu	W	Th	F	S
1	2	3	4	5	6	7
8	9	10	11	12	13	14
15	16	17	18	19	20	21
22	23	24	25	26	27	28

March 2026

Su	M	Tu	W	Th	F	S
1	2	3	4	5	6	7
8	9	10	11	12	13	14
15	16	17	18	19	20	21
22	23	24	25	26	27	28
29	30	31				

April 2026

Su	M	Tu	W	Th	F	S
			1	2	3	4
5	6	7	8	9	10	11
12	13	14	15	16	17	18
19	20	21	22	23	24	25
26	27	28	29	30		

May 2026

Su	M	Tu	W	Th	F	S
					1	2
3	4	5	6	7	8	9
10	11	12	13	14	15	16
17	18	19	20	21	22	23
24	25	26	27	28	29	30
31						

June 2026

Su	M	Tu	W	Th	F	S
	1	2	3	4	5	6
7	8	9	10	11	12	13
14	15	16	17	18	19	20
21	22	23	24	25	26	27
28	29	30				

School Closed
For Students and 10-month staff

No School for Students
Superintendent's Conference Day

District Closed
For Student and All Staff, All Offices Closed

First and Last Day of School

BOE Approved */**/****

Not for Contractual Purposes

Emergency Closing Days = 6
Emergency Give Back Days = 5/22/26, 5/26/26, 4/06/26, 5/21/26, 6/05/26, 6/08/26
Make up Days = 3/30/26, 3/31/26, 4/01/26, 4/02/26

IMPORTANT DATES	
Sep 1	Labor Day
Sep 2	Superintendent's Conference Day
Sep 3	Superintendent's Conference Day
Sep 4	Students Return
Sep 23	Rosh Hashanah
Oct 2	Yom Kippur
Oct 13	Indigenous People's Day
Oct 23	Superintendent's Conference Day
Nov 3	PM Parent-Teacher Conferences
Nov 4	Parent-Teacher Conference Day
Nov 6	*Emergency Evacuation Day – Dismiss 15 min Early
Nov 11	Veteran's Day
Nov 26-28	Thanksgiving Recess
Dec 10	Superintendent's Conference Day
Dec 24-Jan 2	Winter Vacation
Jan 19	Martin Luther King, Jr. Day
Jan 20-23	Regents Exams
Feb 16	President's Day
Feb 17	Lunar New Year
Mar 30-Apr 3	Spring Vacation
Apr 6 – May 22	Window of NYS ELA, Math, Science Written Assessments Grades 3-8
May 19	School Budget Vote Day
May 25	Memorial Day
Jun 9	ELA and Algebra II Regents
Jun 10	Chemistry and Physics Regents
Jun 17-18, Jun 22-26	Regents Exams
Jun 19	Juneteenth
Jun 25	½ Day Elementary
Jun 26	Last Day of School; ½ Day Elementary; Regents Rating Day

DAYS IN SESSION	
September	18
October	20
November	15
December	16
January	19
February	18
March	20
April	19
May	20
June	19
Total Student Days	184
Conference Days	5
Emergency (Snow) Days	-6
TOTAL	183

EMERGENCY CLOSING DAYS

If we do not use **6** days, giveback days are:
May 22, May 26, April 6, May 21, June 5, June 8

If we do not use **5** days, giveback days are:
May 22, May 26, April 6, May 21, June 5

If we do not use **4** days, giveback days are:
May 22, May 26, April 6, May 21

If we do not use **3** days, giveback days are:
May 22, May 26, April 6

If we do not use **2** days, giveback days are:
May 22, May 26

If we do not use **1** day, giveback day is:
May 22

If MORE than **6** days are used,
the extra days will be made up as follows:

March 30, March 31, April 1, April 2

ADDITIONAL INFORMATION
Emergency Evacuation Day:
*Nov 6 (schools dismiss 15 minutes early)
Parent-Teacher Conferences:
Nov 3 (P.M.)
Nov 4
Marking Periods End:
11/7/25, 1/23/26, 4/10/26, 6/26/26
5-Week Reports:
10/3/25, 12/12/25, 2/27/26, 5/15/26
Elementary Report Cards Issued:
11/14/25, 1/30/26, 4/17/26, 6/26/26
Superintendent Conference Days:
9/2/25, 9/3/25, 10/23/25, 11/4/25, 12/10/25

//**

ONTEORA CENTRAL SCHOOL DISTRICT

2025-2026 Board of Education Meeting Schedule

July 1, 2025	Reorganization/ Board of Education Meeting	Middle-High School	6:00 p.m.
August 19, 2025	Board of Education Meeting	Middle-High School	6:00 p.m.
September 16, 2025	Board of Education Meeting	Middle-High School	6:00 p.m.
September 30, 2025	Board of Education Meeting	Woodstock School	6:00 p.m.
October 7, 2025	Board of Education Meeting	Middle-High School	6:00 p.m.
October 14, 2025	Board of Education Meeting	Middle-High School	6:00 p.m.
October 21, 2025	Board of Education Meeting	Middle-High School	6:00 p.m.
November 18, 2025	Board of Education Meeting	Middle-High School	6:00 p.m.
December 16, 2025	Board of Education Meeting	Woodstock School	6:00 p.m.
January 13, 2026	Board of Education Meeting	Bennett School	6:00 p.m.
February 10, 2026	Board of Education Meeting	Middle-High School	6:00 p.m.
March 3, 2026	Board of Education Meeting	Woodstock School	6:00 p.m.
March 17, 2026	Board of Education Meeting	Bennett School	6:00 p.m.
April 7, 2026	Board of Education Meeting /Superintendent Recommended Budget	Middle-High School	6:00 p.m.
April 21, 2026	Board of Education Meeting / Budget Adoption AND	Woodstock School	6:00 p.m.
a countywide vote date for BOCES Board Seats and BOCES Administrative Budget			
May 5, 2026	Board of Education Meeting and **Budget Hearing**	Bennett School	6:00 p.m.
May 19, 2026	**Budget Vote**	**Middle-High**	**7:00 am-9:00 p.m.**
May 19, 2026	Special Meeting	Middle-High School	7:00 p.m.
June 2, **2026**	Board of Education Meeting	Middle-High School	6:00 p.m.
June 16, 2026	Board of Education Meeting	Middle-High School	6:00 p.m.
July 7, 2026	Reorganization/ Board of Education Meeting	Middle-High School	6:00 p.m.

- Meetings are held on Tuesdays @ 6:00 p.m. unless the meeting date is a **snow date**, the meeting will be held the **Thursday** of that week.
- Cancellations and/or postponements of meetings will be announced (when schools are closed for emergencies, BOE meetings are cancelled). Special meetings and/or special workshops will also be announced.

.

Approved by BOE:

Onteora Central School District

2026-2027 School Calendar

July 2026

Su	M	Tu	W	Th	F	S
			1	2	3	4
5	6	7	8	9	10	11
12	13	14	15	16	17	18
19	20	21	22	23	24	25
26	27	28	29	30	31	

August 2026

Su	M	Tu	W	Th	F	S
						1
2	3	4	5	6	7	8
9	10	11	12	13	14	15
16	17	18	19	20	21	22
23	24	25	26	27	28	29
30	31					

September 2026

Su	M	Tu	W	Th	F	S
		1	2	3	4	5
6	7	8	9	10	11	12
13	14	15	16	17	18	19
20	21	22	23	24	25	26
27	28	29	30			

October 2026

Su	M	Tu	W	Th	F	S
				1	2	3
4	5	6	7	8	9	10
11	12	13	14	15	16	17
18	19	20	21	22	23	24
25	26	27	28	29	30	31

November 2026

Su	M	Tu	W	Th	F	S
1	2	3	4	5	6	7
8	9	10	11	12	13	14
15	16	17	18	19	20	21
22	23	24	25	26	27	28
29	30					

December 2026

Su	M	Tu	W	Th	F	S
		1	2	3	4	5
6	7	8	9	10	11	12
13	14	15	16	17	18	19
20	21	22	23	24	25	26
27	28	29	30	31		

January 2027

Su	M	Tu	W	Th	F	S
					1	2
3	4	5	6	7	8	9
10	11	12	13	14	15	16
17	18	19	20	21	22	23
24	25	26	27	28	29	30
31						

February 2027

Su	M	Tu	W	Th	F	S
	1	2	3	4	5	6
7	8	9	10	11	12	13
14	15	16	17	18	19	20
21	22	23	24	25	26	27
28						

March 2027

Su	M	Tu	W	Th	F	S
	1	2	3	4	5	6
7	8	9	10	11	12	13
14	15	16	17	18	19	20
21	22	23	24	25	26	27
28	29	30	31			

April 2027

Su	M	Tu	W	Th	F	S
				1	2	3
4	5	6	7	8	9	10
11	12	13	14	15	16	17
18	19	20	21	22	23	24
25	26	27	28	29	30	

May 2027

Su	M	Tu	W	Th	F	S
						1
2	3	4	5	6	7	8
9	10	11	12	13	14	15
16	17	18	19	20	21	22
23	24	25	26	27	28	29
30	31					

June 2027

Su	M	Tu	W	Th	F	S
		1	2	3	4	5
6	7	8	9	10	11	12
13	14	15	16	17	18	19
20	21	22	23	24	25	26
27	28	29	30			

School Closed for Students & 10 Month Staff	Closed - Superintendent's Conference Day
District Closed for Students/Staff/Offices	First and Last Day of School
Secondary Parent/Teacher Conference Day	Elementary Parent/Teacher Conference Day

Emergency Closing Days = 6
Emergency Give Back Days = 5/28/27, 5/27/27, 3/29/27, 5/26/27, 6/04/27, 6/07/27
Make up Days = 3/22/27, 3/23/27, 3/24/27, 3/25/27

BOE Approved **/**/2026

Not for Contractual Purposes

IMPORTANT DATES	
Sep 3	Superintendent's Conference Day
Sep 4	Superintendent's Conference Day
Sep 7	Labor Day
Sep 8	Students Return
Sep 21	Yom Kippur
Oct 12	Indigenous People's Day
Oct 21	Superintendent's Conference Day
Nov 5	*Emergency Evacuation Day Dismiss 15 min Early
Nov 9	Secondary Parent-Teacher Conferences – Evening Only
Nov 10	Secondary Parent-Teacher Conference Day
Nov 11	Veteran's Day
Nov 16	Elementary Parent-Teacher Conferences – Evening Only
Nov 17	Elementary Parent-Teacher Conference Day
Nov 25-27	Thanksgiving Recess
Dec 24- Jan 1	Winter Vacation
Jan 18	Martin Luther King, Jr. Day
Jan 26-29	Regents Exams
Feb 15	President's Day
Mar 22- Mar 26	Spring Vacation
Apr 5 – May 14	Window of NYS ELA, Math, Science Written Assessments Grades 3-8
April 30	Superintendent's Conference Day
May 18	School Budget Vote Day
May 31	Memorial Day
Jun 15-17, Jun 21-24	Regents Exams
Jun 18	Juneteenth (observed)
Jun 24	½ Day Elementary
Jun 25	Last Day of School; ½ Day Elementary; Regents Rating Day

DAYS IN SESSION	
September	16
October	20
November	16
December	16
January	19
February	19
March	18
April	22
May	20
June	18
Total Student Days	184
Conference Days	5
Emergency (Snow) Days	-6
TOTAL	183

EMERGENCY CLOSING DAYS

If we do not use **6** days, giveback days are:
May 28, May 27, March 29, May 26, June 4, June 7

If we do not use **5** days, giveback days are:
May 28, May 27, March 29, May 26, June 4

If we do not use **4** days, giveback days are:
May 28, May 27, March 29, May 26

If we do not use **3** days, giveback days are:
May 28, May 27, March 29

If we do not use **2** days, giveback days are:
May 28, May 27

If we do not use **1** day, giveback day is:
May 28

If MORE than **6** days are used,
the extra days will be made up as follows:

March 22, March 23, March 24, March 25

ADDITIONAL INFORMATION
Emergency Evacuation Day:
*Nov 5 (schools dismiss 15 minutes early)
Secondary Parent-Teacher Conferences:
Nov 9 (Evening Only)
Nov 10
Elementary Parent-Teacher Conferences:
Nov 16 (Evening Only)
Nov 17
Marking Periods End:
11/13/26, 1/29/27, 4/09/27, 6/25/27
5-Week Reports:
10/2/26, 12/18/26, 3/5/27, 5/14/27
Superintendent Conference Days:
9/3/26, 9/4/26, 10/21/26, 11/9/26-Secondary Only, 11/17/26-Elementary Only, 4/30/27

***/**/26*

ULSTER BOCES
BOARD OF COOPERATIVE EDUCATIONAL SERVICES

Michael Maphis
Purchasing Agent

175 Route 32 North • New Paltz, NY 12561
Telephone: 845-255-1400 • Facsimile: 845-255-1287
mmaphis@ulsterboces.org • www.ulsterboces.org

2026-2027 COOPERATIVE BIDDING PROGRAM

The Onteora School District agrees to participate with other school districts of the Board of Cooperative Educational Services, Ulster County in the joint bidding of:

	YES	***NO***
ART SUPPLIES April 1– March 31		X
MUSICAL INSTRUMENTS & ACCESSORIES June 1- May 31		X
BEVERAGE AND JUICES July 1 – June 30	CD	
BREAD & BAKED PRODUCTS July 1 – June 30	CD	
CAFETERIA PAPER PRODUCTS July 1-June 30	CD	
CUSTODIAL SUPPLIES May 1 – April 30	X KH	
FINE PAPER – Copy Paper January 1 – December 31		
FEE FOR SERVICE (CAFETERIA) July 1 – June 30	CD	
GENERAL INSTRUCTIONAL SUPPLIES Bulk supplies to be ordered in June, July, and August		
UC UNITED SCHOOL DISTRICT FOOD July 1-December 31, January 1-June 30	CD	
ICE CREAM PRODUCTS July - June	CD	

SHARED VISION
SHARED COMMITMENT
SHARED SUCCESS
ULSTER BOCES
BOARD OF COOPERATIVE EDUCATIONAL SERVICES

Michael Maphis
Purchasing Agent

175 Route 32 North • New Paltz, NY 12561
Telephone: 845-255-1400 • Facsimile: 845-255-1287
mmaphis@ulsterboces.org • www.ulsterboces.org

	YES	***NO***
LP GAS October 1 – September 30		X KH
MEDICAL & FIRST AID SUPPLIES July 1 – June 30		X
MILK & DAIRY July 1 – June 30	CD	
OFFICE SUPPLIES CATALOG DISCOUNT November 1 – October 31		
PIZZA (CAFETERIA) July 1 – June 30	CD	
SNACK PRODUCTS (CAFETERIA) July 1 – June 30	CD	
WASTE, RUBBISH, GARBAGE REMOVAL 5 Years beginning September 1, 2025	X KH	

SUGGESTED BIDS

_____

_____

_____

_____

2025-2026 Onteora Capital Project Change Orders:

		BOE Date	VENDOR	Change Order Amount	New Total
RENO A/B					
Original Budget					
$1,285,798.00	CO #11 - CE #006 - MS Sidewalk connection	3/17/2026	Kingston Equipment Rental, Inc.	$16,037.00	$1,301,835.00
$1,301,835.00	CO #12 - CE #007 - ADA Sidewalk grading revision	3/17/2026	Kingston Equipment Rental, Inc.	$38,395.00	$1,340,230.00
$1,340,230.00	CO #13 - CE #010 - Inserta Tee	3/17/2026	Kingston Equipment Rental, Inc.	$4,169.00	$1,344,399.00
$1,344,399.00	CO #14 - CE #011 - Elevation Change for catch basin	3/17/2026	Kingston Equipment Rental, Inc.	$2,038.00	$1,346,437.00
$1,346,437.00	CO #15 - CE #030 - Pavilion Paving	3/17/2026	Kingston Equipment Rental, Inc.	-$29.00	$1,346,408.00
$517,288.00	CO #002 Allowance Reconciliation	3/17/2026	Transitional Builders	-$11,466.00	$505,822.00

Docusign Envelope ID: 73B700E2-3AF6-4E0D-B69F-58DAA2159380

DS JA

BBL Construction Services

Change Order #011

BBL Construction Services, LLC
302 Washington Ave Extension
Albany, New York 12203
Phone: (518) 452-8200

Project: 231088-05 - Onteora CSD: Classroom PH3B- Security Vestibule & Site Work
4166 Route 28
Boiceville, New York 12412

Change Order #011: IB-09 MS Sidewalk Connection

CONTRACT COMPANY:	**Kingston Equipment Rental, Inc.** 78 Stone Rd West Hurley, New York 12491	**CONTRACT FOR:**	SC-1:#1 SC Base Bid
DATE CREATED:	1/ 30 /2026	**CREATED BY:**	Matt Harte **(BBL Construction Services, LLC)**
CONTRACT STATUS:	Approved	**CHANGE REASON:**	Existing Condition
SCHEDULE IMPACT:		**LOCATION**	
REFERENCE:		**REVIEW DATE:**	01/30 /2026
EXECUTED:	No	**TOTAL AMOUNT:**	$ 16,037.00

DESCRIPTION:
CE #006 - IB-09 MS Sidewalk Connection
IB-09 MS Sidewalk Connection:

Remove new and existing concrete sidewalk. Install new concrete sidewalk and railings as shown on the attached plan. Verify in field new to existing concrete sidewalk connection elevations.

Attachments: IB-09 MS Sidewalk Connection (2 Pages)
KER IB-9 MS Sidewalk Connection Quote

ATTACHMENTS:
KER IB-9 MS Sidewalk Connection Quote.pdf IB-09 - MS Sidewalk Connection.pdf

CHANGE ORDER LINE ITEMS:

CCO #011

#	Sub Job	Cost Code	Description	Type	Amount
1	N/A	02-050 - BASIC SITE MATERIALS AND METHO	IB-09 MS Sidewalk Connection	SUBCONTRACT	$ 16,037.00
				Subtotal:	$16,037.00
				Grand Total:	**$16,037.00**

The original (Contract Sum)	$ 1,110,340.00
Net change by previously authorized Change Orders	$ 175,458.00
The contract sum prior to this Change Order was	$ 1,285,798.00
The contract sum will be increased by this Change Order in the amount of	$ 16,037.00
The new contract sum including this Change Order will be	$ 1,301,835.00
The contract time will not be changed by this Change Order.	
The Pending Change Orders sum remaining on this contract	$ 0.00
The Revised Contract sum is	$ 1,301,835.00

BBL Construction Services

Change Order #011

BBL Construction Services, LLC
302 Washington Ave Extension
Albany New York 12203

DocuSigned by:
Matt Harte
228CC1A3A14E434...
Feb-06-2026

SIGNATURE **DATE**

Matt Harte

PRINTED NAME

Kingston Equipment Rental, Inc.
78 Stone Rd
West Hurley New York 12491

DocuSigned by:
Rudie Baker
F29303E5DEC64F9...
Feb-06-2026

SIGNATURE **DATE**

Rudie Baker

PRINTED NAME

Clark Patterson Lee (Poughkeepsie)
26 IBM Road
Poughkeepsie New York 12601

Signed by:
Stephanie Wisniewski
1D92DE8452E64C2...
Feb-07-2026

SIGNATURE **DATE**

Stephanie Wisniewski

PRINTED NAME

Onteora Central School District
4166 State Route 28
Boiceville New York 12412

DocuSigned by:
Victoria McLaren
55F6FDA3EB28433...
Feb-19-2026

SIGNATURE **DATE**

Victoria McLaren

PRINTED NAME

Docusign Envelope ID: 73B700E2-3AF6-4E0D-B69F-58DAA2159380

THE STATE EDUCATION DEPARTMENT / THE UNIVERSITY OF THE STATE OF NEW YORK

Office of Facilities Planning, 89 Washington Avenue, Room 1060 Education Building Annex, Albany, NY 12234
Tel. (518) 474-3906
Tel. (518) 474-3906
www.p12.nysed.gov/facplan/

CHANGE ORDER CERTIFICATION

Must be attached to back of Change Order

Instructions: **This CERTIFICATION is required for all change orders submitted to SED**
Fill out all three parts completely.

Change Order Number:
CO-SC-011

Part One - General Information

Provide separate Change Orders for each Project Number

SED Project Number: 6 2 1 2 0 1 0 6 | 0 0 0 1 | 0 3 5
(District BEDS Code | Building Identification Number | Project number)

District & Building Name: Onteora Central School District - Middle School / High School

Type of Project: ☐ Reconstruction /Alteration ☑ Addition & Alteration ☐ New Building ☐ Other

Project Description: Phase 3B - Security Vestibule and Site Work

Architect / Engineer firm	CPL (name)	26 IBM Road, Poughkeepsie, NY 12601 (address)
Contact Person	Stephanie Wisniewski, Senior Arch. Designer (name & title)	(845) 926 5610 SWisniewski@CPLteam.com (phone number & e-mail)
Construction Manager firm	BBL Construction Services, LLC (name)	302 Washington Avenue Extension, Albany, NY 12203 (address)
Contact Person	Matt Harte, Project Manager (name & title)	(518) 452-8200 mharte@bblinc.com (phone number & e-mail)
District Contact Person	Victoria McLaren, Superintendent (name & title)	(845) 657-6383 vmclaren@onteora.k12.ny.us (phone number & e-mail)

Part Two

Provide the following information for each individual item in the change order:
(Number each item if there is more than one and provide additional sheets as necessary.)

A. **Requested By** (Who initiated the change request)
B. **Relationship to Project Scope** (How is this change related to the original project scope)
C. **Basis of Need** (Describe why the change is needed)
D. **Description of Work** (Provide a detailed description of the work or services provided in the change order. Provide text, a drawing or both as necessary to demonstrate code compliance and the individual cost of each item.)

A. Contractor/Architect/CM.
B. Directly related.
C. The existing MS sidewalk connection/transition was not aliging with new grades from the tennis court parking lot and drop off lane work. A portion of the existing and new sidewalk and railings was required to be removed in order to provide code compliant slopes for accessibility.
D. Contractor to sawcut and remove approximately 150 +/- sf of new and existing concrete sidewalk and remove portion of existing handrails as required to install new concrete sidewalk and railings as shown on IB-09 for accessible connection of new work to existing MS sidewalk.

Docusign Envelope ID: 73B700E2-3AF6-4E0D-B69F-58DAA2159380

CHANGE ORDER CERTIFICATION

Part Three

1 Change order requirements:

- ✔ The scope of the change order must relate to the project scope previously approved.
- ✔ Dollar amounts applied from allowances toward costs associated with the changes must be provided.
- ✔ If the cost of this change order is not within the approved amount as currently established on the SA-4, please provide a Form FP-FI, Request for Revision of Financial Information, with documentation showing the additional authorization of funds.
- ✔ Each change order shall be signed by the president of the board of education, the architect/engineer, and the contractor.

2 Certification of the Superintendent of Schools (District Superintendent if a BOCES project)

The following statements are true and correct to the best of my knowledge and belief:

- The revised total cost is within the authorized appropriation for this project.
- Where any work of this change order requires a type or kind of work that is not included in the original contract documents, the school district's attorney has been contacted to assure conformance with the Opinion of the State Comptroller No. 60-505.

Feb-19-2026
Date

Victoria McLaren
DocuSigned by: Victoria McLaren
Signature and printed name of the School Superintendent or District Superintendent if a BOCES project

3 Certification of the Architect or Engineer

The following statements are true and correct to the best of my knowledge and belief:

- Work required by this change order is in accordance with applicable sections of the approved contract documents.
- Any plan, sketch, or attachment referenced In this change order is included herein.
- Work required by this change order is in accordance with applicable provisions of the NYS Uniform Fire Prevention and Building Code, State Education Department's building standards, and NYS Department of Labor's Code Rule 56.
- Work required by this change order was designed by an architect or engineer who is currently licensed by the State of New York.
- Work required by this change order that involves asbestos-containing building material (ACBM) was designed by an architect or engineer who is currently licensed by the State of New York and who is appropriately certified as an asbestos designer by the NYS Department of Labor at the time he/she designed the asbestos-related project.

CPL
Architectural / Engineering Firm Name

Feb-07-2026
Date

Stephanie Wisniewski
Signed by: Stephanie Wisniewski
Signature and printed name of the Architect or Engineer

Docusign Envelope ID: 73B700E2-3AF6-4E0D-B69F-58DAA2159380

Kingston Equipment Rental Inc. / Baker Brothers Excavating
78 Stone Road
West Hurley, NY 12491
Ph.: 845-338-6025 / fax: 845-338-3425
Email:Rita@bakerbrothersny.com
Rudie@bakerbrothersny.com

October 6, 2025

ATTN: Kyle Harjes
Director of Facilities
Building & Grounds
4166 Route 28-PO Box 300
Boiceville, NY 12412

REF: Onteora Security Vestibule IB-9
Scope: Remove existing railing, sawcut existing sidewalk, remove existing sidewalks, hand dig haunches on both sides of sidewalk for railing. Prep for sidewalk,
pour sidewalk, backfill, topsoil, seed & fertilizer. Core drill holes for railings and install galvanized rails on both sides.

LABOR:		
Foreman - 3 hrs @ $123.17	= $369.51	
Laborer - 3 hrs @$108.59	= $325.77	
2 Operators - 3 hrs @ $129.06	=$774.36	
Teamster – 2 hrs @ $119.79	=$239.58	
EQUIPMENT:		
-950 Loader – 3 hrs @ 90.00/hr	=$270.00	
-Cat 308 Excavator 3 hrs x $75.00/hr	= $225.00	
-Tri-Axle – 2 hrs @ $102.74/hr	=$205.48	
MATERIAL/SUBS		
-Subbase – 2.4 tons @ $29.69	=$71.25	
-Concrete/Spoils disposed – 3.4 cy	=$34.00	
	$2,514.95	
15% OH&P	$377.24	
	$2,892.19	=$2,892.19
Subcontractor		
-Galvanized Railing	=$10,200.00	
-Concrete in place on Saturday	=$2,318.40	
138 sf x $16.80/ft	$12,518.40	
5% OH&P	$625.92	
	$13,144.32	=$13,144.32
		$16,036.51

CO#011 Total: $16,037.00

Docusign Envelope ID: 73B700E2-3AF6-4E0D-B69F-58DAA2159380

Fishcreek Iron, Inc.

298 Van Dale Road
West Hurley, NY 12491

845-684-5902

QUOTATION

Quote Number: 2025-60
Quote Date: Nov 10, 2025
Page: 1

Quoted To:
Baker Brothers Excavating 78 Stone Road West Hurley, NY 12491

Project: IB-9

Customer ID	Good Thru	Payment Terms	Sales Rep
Baker Brothers	12/10/25	Net 30 Days	Beau Brink

Quantity	Description	Amount
	50' - 2 LINE HAND RAIL	10,000.00
	FABRICATED, GALVANIZED & INSTALLED	
	FIELD WELDING	200.00

Subtotal	10,200.00
Sales Tax	
TOTAL	**10,200.00**

Docusign Envelope ID: 73B700E2-3AF6-4E0D-B69F-58DAA2159380

Slipforming
Box 979
145 Wells Avenue
Middleburgh, NY 12122

Invoice Date	Customer ID	Invoice ID
08-31-2025	BAKERBRO	25-4817-2F

To:
BAKER BROTHERS
KINGSTON EQUIPMENT RENTAL
78 STONE ROAD
WEST HURLEY, NY 12491

Job Location:
Onteora CSD, Boiceville

Item	Description	Units	UOM	Unit Price	Amount
CP-4	4" concrete sidewalks	2,742.00	SQF		
CP-5	5" concrete pavement	875.00	SQFT		
P-ADA	ADA Surfaces Cast Iron Quoted	50.00	SF		
P-ADA	ADA Surfaces Deduct for using Plastic	-50.00	SF		
MFC	Machined Formed Concrete Curb in DOTROW	132.00	LF		
MFC	Machined Formed Concrete Curb (REDO on Site)	58.00	LF		
T & M	Time & Material (Saturday 8-16-2025)	1.00	LS	6,724.69	6,724.69

6,724.69 / 400 SF
≈ $16.80/SF

138 SF Extra
262 SF Contract

Amount Billed
Total Tax

Retainage Held

Due by: 09-30-2025

Docusign Envelope ID: 73B700E2-3AF6-4E0D-B69F-58DAA2159380

Hourly Labor Rate Breakdown:

Prepared By: Rita Kosonen
Contractor: Kingston Equip. Rental, Inc./Baker Brothers Exc
Address: 78 Stone Road, West Hurley, NY 12491
Telephone: 845-338-6025
Fax: 845-338-3425

Trade Classification: Prevailing Teamster
Local Union :
Effective Date: From: 7-1-2025
To: 6-30-2026

	% or Rate	Straight Time	Time + One Half Rate	Double Time Rate
1.1 Base Rate		83.39		
F.I.C.A.	6.20%			
Federal Unemployment Tax	0.80%			
State Unemployment Tax	9.90%			
Disability Insurance	0.50%			
Welfare Fund				
Pension Fund				
Defined Contribution				
Annuity Fund				
MISC	4.95			
Paid Holidays	Yes	Yes	Yes	Yes
Worker's Compensation	10.00%			
Public Liability	9.513%			
Property Damage Insurance	0.333%			
Medicare	1.450%			
Sub Total	43.65%	36.40		
20% Overhead + Profit				
TOTALS		119.79		

Docusign Envelope ID: 73B700E2-3AF6-4E0D-B69F-58DAA2159380

EquipmentWatch.

www.equipmentwatch.com

All prices shown in US dollars ($)

Rental Rate Blue Book®

December 5, 2025

Miscellaneous 8X4 18YD 85KGVW
On-Highway Rear Dumps

Size Class:
80,001 lbs & Over
Weight:
21081 lbs

Configuration for 8X4 18YD 85KGVW

Axle Configuration	8X4	Horsepower	450.0 hp
Maximum Gross Vehicle Weight	85000.0 lbs	Power Mode	Diesel
Struck Capacity	16.0 - 18.0 cu yd		

Blue Book Rates

** FHWA Rate is equal to the monthly ownership cost divided by 176 plus the hourly estimated operating cost.

	Ownership Costs				Estimated Operating Costs	FHWA Rate**
	Monthly	Weekly	Daily	Hourly	Hourly	Hourly
Published Rates	USD $5,810.00	USD $1,625.00	USD $405.00	USD $67.00	USD $69.73	USD $102.74
Adjustments						
Region (New York: 102%)	USD $174.30	USD $48.75	USD $12.15	USD $2.03		
Model Year (2022: 99.94%)	(USD $3.33)	(USD $0.93)	(USD $0.23)	(USD $0.03)		
Adjusted Hourly Ownership Cost (1.00%)	-	-	-	-		
Hourly Operating Cost (100%)						
Total:	USD $5,980.97	USD $1,672.82	USD $416.92	USD $69.00	USD $69.73	USD $103.71

Non-Active Use Rates

	Hourly
Standby Rate	USD $23.13
Idling Rate	USD $31.43

Rate Element Allocation

Element	Percentage	Value
Depreciation (ownership)	47.77%	USD $2,775.28/mo
Overhaul (ownership)	31.93%	USD $1,855.03/mo
CFC (ownership)	9.78%	USD $567.18/mo
Indirect (ownership)	10.54%	USD $612.65/mo
Fuel (operating) @ USD 3.77	58.05%	USD $47.45/hr

Revised Date: 4th quarter 2025

These are the most accurate rates for the selected Revision Date(s). However, due to more frequent online updates, these rates may not match Rental Rate Blue Book® Print. Visit the Cost Recovery Product Guide on our Help page for more information.

The equipment represented in this report has been exclusively prepared for (amiele@callanan.com)

All material herein © 2003-2025 Randall-Reilly All rights reserved.

Docusign Envelope ID: 73B700E2-3AF6-4E0D-B69F-58DAA2159380

CALLANAN est. 1883
INDUSTRIES, INC.
A CRH COMPANY

PO Box 15097
Albany, NY 12212-5097

Return Service Requested

Customer No: 116500
Invoice No: 1216289
Inv Date: 08/09/25
Page: Page 1 of 2

Customer Job: CPQ114374 Kingston Equipment Rental

5388000076 PRESORT PBPS001 <>

KINGSTON EQUIPMENT RENTAL
78 STONE RD
WEST HURLEY NY 12491-5014

Callanan Industries, Inc.
PO Box 15097
Albany, NY 12212-5097
AR@CALLANAN.COM
518-374-2222

- 50 Mile Processing Rate
Radius Low - Trucking Rate = $16.89 /TON
- Sub Base Cost = $12.80 /TON
$29.69 /TON

Delivered To: ONTEORA CSD SECURITY VESTIBULE

Date	Ticket#	Product#	Description	QTY	UM	Unit Price	Matl Total	Tax	Total
Plant: 00131 Stone - East Kingston									
MATERIAL:		#2 Crushed Stone Washed							
08/4/25	310016190	1027	#2 Crushed Stone Washed ✓ OK	18.42	TON	14.25	262.49	21.00	283.49
Total :	**Material**	#2 Crushed Stone Washed		**18.42**			**262.49**	**21.00**	**283.49**
MATERIAL:	Type 2 SubBase 304.12								
08/4/25	310016150	1212	Type 2 SubBase 304.12	20.47	TON	12.80	262.02	20.96	282.98
08/4/25	310016151	1212	Type 2 SubBase 304.12	18.80	TON	12.80	240.64	19.25	259.89
08/4/25	310016153	1212	Type 2 SubBase 304.12	17.96	TON	12.80	229.76	18.38	248.14
08/4/25	310016167	1212	Type 2 SubBase 304.12	20.35	TON	12.80	260.48	20.84	281.32
08/4/25	310016166	1212	Type 2 SubBase 304.12	18.55	TON	12.80	237.44	19.00	256.44
08/4/25	310016170	1212	Type 2 SubBase 304.12	18.06	TON	12.80	231.17	18.49	249.66
08/4/25	310016191	1212	Type 2 SubBase 304.12	18.29	TON	12.80	234.11	18.73	252.84
08/4/25	310016218	1212	Type 2 SubBase 304.12	17.75	TON	12.80	227.20	18.18	245.38
08/4/25	310016225	1212	Type 2 SubBase 304.12	17.76	TON	12.80	227.33	18.19	245.52
08/4/25	310016240	1212	Type 2 SubBase 304.12 ✓	18.11	TON	12.80	231.81	18.54	250.35
08/4/25	310016255	1212	Type 2 SubBase 304.12 OK	17.78	TON	12.80	227.58	18.21	245.79
08/4/25	310016258	1212	Type 2 SubBase 304.12	18.12	TON	12.80	231.94	18.55	250.50
08/4/25	310016285	1212	Type 2 SubBase 304.12	18.29	TON	12.80	234.11	18.73	252.84
08/5/25	310016310	1212	Type 2 SubBase 304.12	18.35	TON	12.80	234.88	18.79	253.67
08/5/25	310016325	1212	Type 2 SubBase 304.12	18.15	TON	12.80	232.32	18.59	250.91
08/6/25	310016520	1212	Type 2 SubBase 304.12	18.51	TON	12.80	236.93	18.95	255.88
08/6/25	310016522	1212	Type 2 SubBase 304.12	18.67	TON	12.80	238.96	19.12	258.10
08/6/25	310016541	1212	Type 2 SubBase 304.12	18.41	TON	12.80	235.65	18.85	254.50
08/6/25	310016544	1212	Type 2 SubBase 304.12	18.53	TON	12.80	237.18	18.97	256.15
08/6/25	310016564	1212	Type 2 SubBase 304.12	18.00	TON	12.80	230.40	18.43	248.83
08/6/25	310016567	1212	Type 2 SubBase 304.12	18.03	TON	12.80	230.78	18.46	249.24
08/6/25	310016595	1212	Type 2 SubBase 304.12	18.25	TON	12.80	233.60	18.69	252.29
08/6/25	310016596	1212	Type 2 SubBase 304.12	18.56	TON	12.80	237.57	19.01	256.58
08/5/25	310016606	1212	Type 2 SubBase 304.12	20.67	TON	12.80	264.58	21.17	285.75
08/6/25	310016619	1212	Type 2 SubBase 304.12	17.85	TON	12.80	228.48	18.28	246.76
08/6/25	310016624	1212	Type 2 SubBase 304.12	18.30	TON	12.80	234.24	18.74	252.98
08/6/25	310016630	1212	Type 2 SubBase 304.12	20.37	TON	12.80	260.74	20.86	281.60
08/6/25	310016650	1212	Type 2 SubBase 304.12	32.46	TON	12.80	415.49	33.24	448.73
08/6/25	310016657	1212	Type 2 SubBase 304.12	17.96	TON	12.80	229.89	18.39	248.28
08/6/25	310016680	1212	Type 2 SubBase 304.12	20.61	TON	12.80	263.81	21.10	284.91
08/6/25	310016687	1212	Type 2 SubBase 304.12	31.81	TON	12.80	407.17	32.57	439.74
08/6/25	310016690	1212	Type 2 SubBase 304.12	18.11	TON	12.80	231.81	18.54	250.35
08/7/25	310016731	1212	Type 2 SubBase 304.12	20.65	TON	12.80	264.32	21.15	285.47
08/7/25	310016740	1212	Type 2 SubBase 304.12	18.13	TON	12.80	232.06	18.56	250.62
08/7/25	310016756	1212	Type 2 SubBase 304.12	20.72	TON	12.80	265.22	21.22	286.44
08/7/25	310016769	1212	Type 2 SubBase 304.12	18.26	TON	12.80	233.73	18.70	252.43
08/7/25	310016778	1212	Type 2 SubBase 304.12	20.52	TON	12.80	262.66	21.01	283.67
08/7/25	310016789	1212	Type 2 SubBase 304.12	18.51	TON	12.80	236.93	18.95	255.88
08/7/25	310016795	1212	Type 2 SubBase 304.12	20.08	TON	12.80	257.02	20.56	277.58

Docusign Envelope ID: 73B700E2-3AF6-4E0D-B69F-58DAA2159380

CPL
ARCHITECTURE
ENGINEERING
PLANNING
CPLteam.com

INFORMATION BULLETIN

PROJECT:	MSHS – Phase 3B Security Vestibule & Site Work	INFORMATION BULLETIN NO.:	09
		DATE:	08/12/2025
OWNER:	Onteora Central School District	CPL PROJECT NO.:	R23.01087.00
CONTRACTOR:	SC: Kingston Equipment Rentals.	CONTRACT NO.:	SC-1
		CONTRACT DATE:	03/4/2025

DESCRIPTION:

Remove new and existing concrete sidewalk. Install new concrete sidewalk and railings as shown on the attached plan. Verify in field new to existing concrete sidewalk connection elevations.

ATTACHMENT(S): C-804

ACTION

☒ 1. *PROPOSAL REQUEST:* Submit an itemized quotation for changes in the Contract Sum and/or time required to implement the above proposed modifications to the Contract Documents. This is not authorization to proceed with the work.

☐ 2. *SUPPLEMENTAL INSTRUCTIONS:* Implement the above instructions without change to the Contract Sum and/or Time. Prior to proceeding, indicate acceptance below and return one copy to the Architect.

☐ 3. *CONSTRUCTION CHANGE AUTHORIZATION:* Proceed with the above described changes to the Contract Documents immediately. Submit final costs and/or change in Contract Time for inclusion in a subsequent Change Order.

Methods: ☐ Lump Sum ☒ Unit Price ☐ Time & Material Not-to-Exceed


Change in Contract Sum of _____

Change in Contract Time of _____ days

ISSUED:	ACCEPTED:	AUTHORIZED:
BY: Dan Garner 08/12/2025	BY: _____	BY: _____
Architect Date Required for Actions 1,2,3	Owner Date Required for Action 3	Contractor Date Required for Actions 2,3

☒ Owner ☐ Architect ☐ Structural ☒ Civil
☒ Contractor ☐ Field ☐ Mechanical/Electrical ☐ Other (Roofing)

Docusign Envelope ID: 73B700E2-3AF6-4E0D-B69F-58DAA2159380

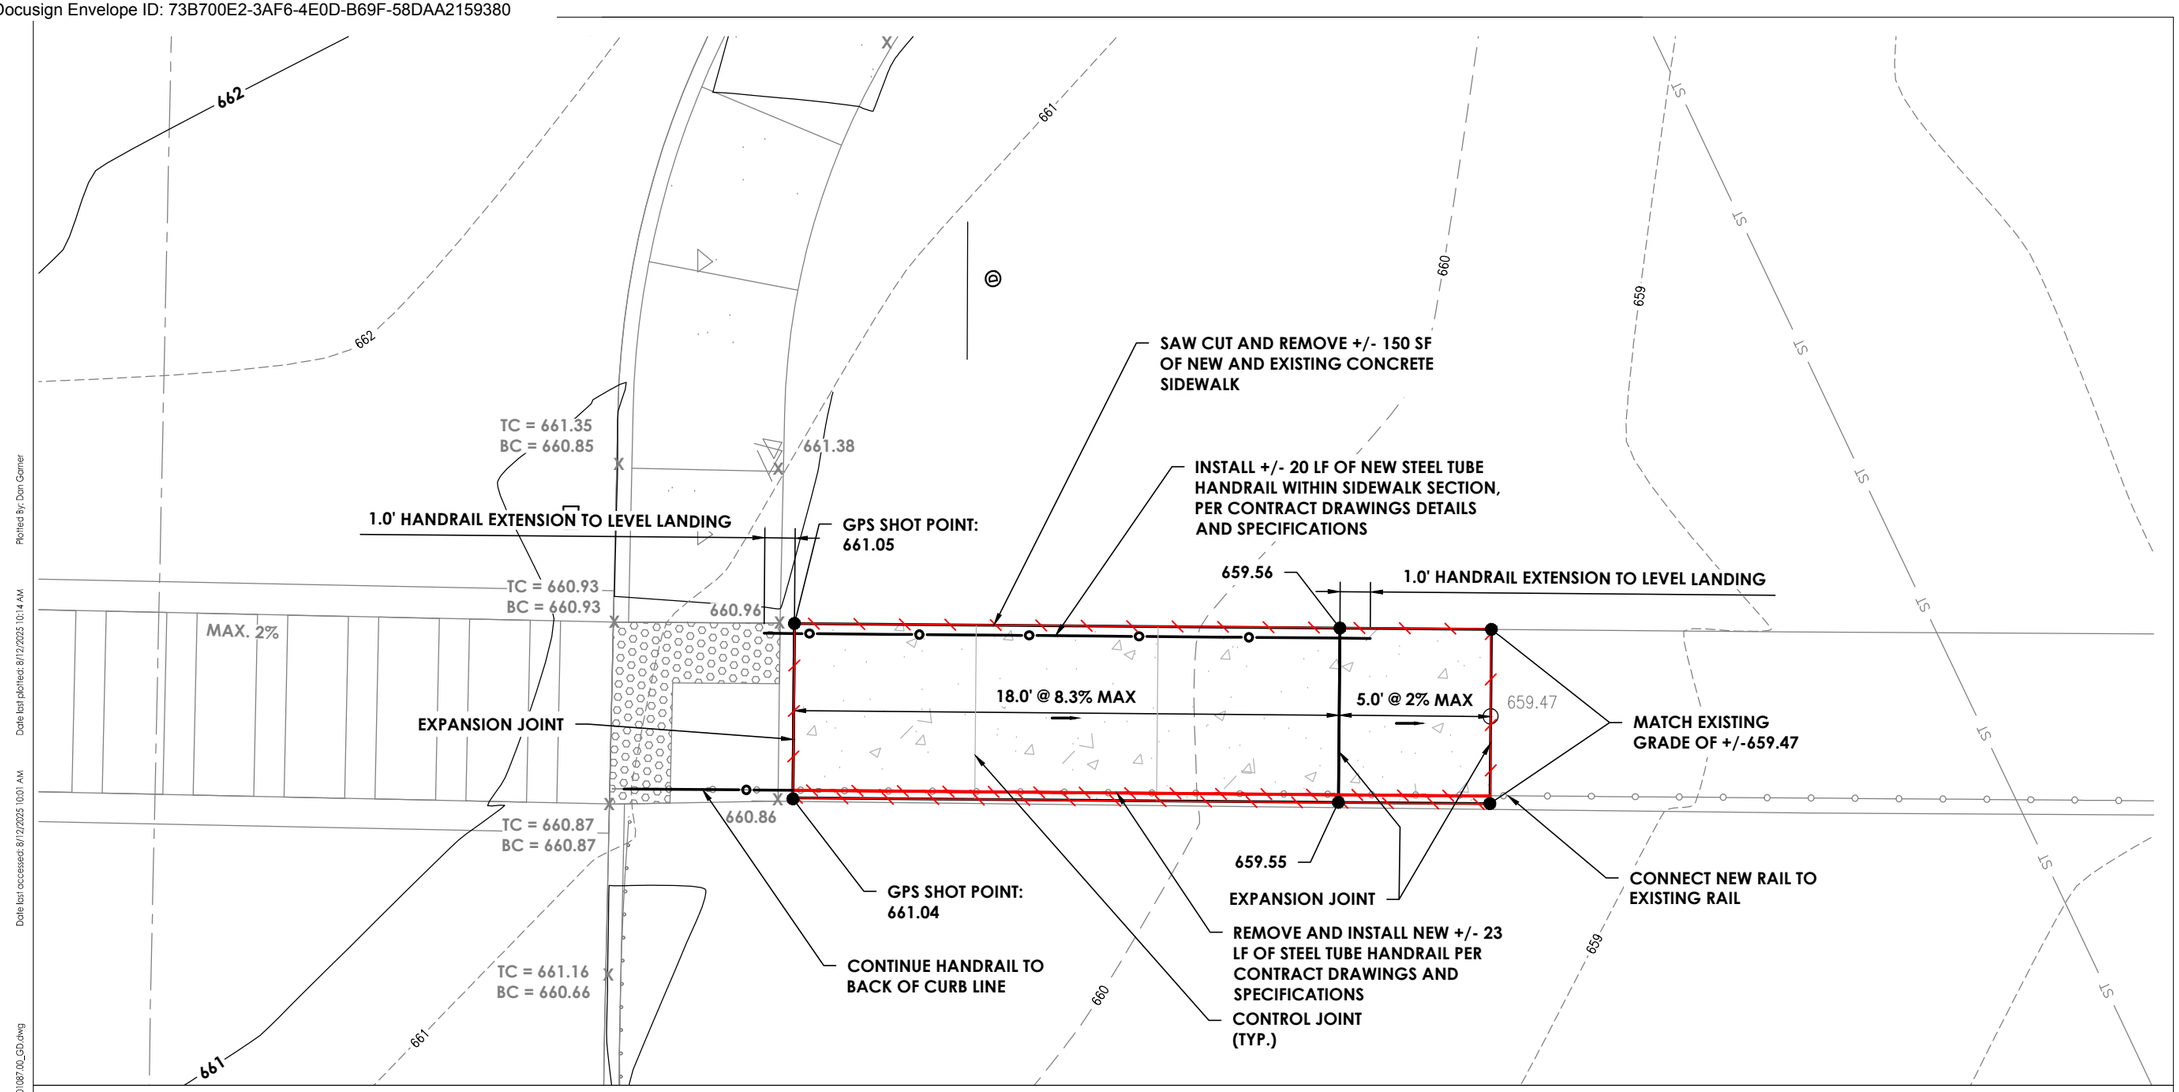

5 0 5 10 15

SCALE: 1" = 5'

N

SIDEWALK CONNECTION PLAN

SCALE: 1" = 5'

NOTES:

1. NEW SIDEWALK TO MATCH EXISTING SIDEWALK WIDTH.
2. CONTRACTOR TO VERIFY ALL ELEVATIONS OF CONNECTION TO EXISTING SIDEWALK. ANY DISCREPANCIES WITH GRADES AND ELEVATIONS SHOWN SHALL BE BROUGHT UP TO THE ATTENTION OF THE ENGINEER.
3. CONTRACTOR TO ESTABLISH LAWN IN ALL AREAS AFFECTED BY CONSTRUCTION

CPL | Architecture Engineering Planning
26 IBM Road
Poughkeepsie, NY 12601
CPLteam.com
NY ENGINEERING FIRM CERTIFICATE #018330

ONTEORA CENTRAL SCHOOL DISTRICT

PROJECT INFORMATION

Project Number
R23.01087.00

Client Name
ONTEORA CENTRAL SCHOOL DISTRICT

Project Name
PHASE 3B - SECURITY VESTIBULE AND SITE WORK

Project Address
4166 STATE ROUTE 28
BOICEVILLE, NY 12412

SHEET INFORMATION

Issued	Scale
8/12/2025	1" = 5'
Drawn By	Checked By
DVG	DVG

Drawing Title
MIDDLE SCHOOL SIDEWALK CONNECTION TRANSITION

Drawing Number
OCSD
C-804

Plotted By: Dan Garner
Date last plotted: 8/12/2025 10:14 AM
Date last accessed: 8/12/2025 10:01 AM
room Renovation Ph3\3.D Design\04 CAD\ACAD\Civil\C2\Construction\OCSD_R23.01087.00_GD.dwg

DS JA

BBL Construction Services

Change Order #012

BBL Construction Services, LLC
302 Washington Ave Extension
Albany, New York 12203
Phone: (518) 452-8200

Project: 231088-05 - Onteora CSD: Classroom PH3B- Security Vestibule & Site Work
4166 Route 28
Boiceville, New York 12412

Change Order #012: IB-10 ADA Sidewalk Grading Rev

CONTRACT COMPANY:	**Kingston Equipment Rental, Inc.** 78 Stone Rd West Hurley, New York 12491	**CONTRACT FOR:**	SC-1:#1 SC Base Bid
DATE CREATED:	1/ 30 /2026	**CREATED BY:**	Matt Harte **(BBL Construction Services, LLC)**
CONTRACT STATUS:	Approved	**CHANGE REASON:**	Design Development
SCHEDULE IMPACT:		**LOCATION**	
REFERENCE:		**REVIEW DATE:**	01/30 /2026
EXECUTED:	No	**TOTAL AMOUNT:**	$ 38,395.00

DESCRIPTION:
CE #007 - IB-10 ADA Sidewalk Grading Revision
IB-10 ADA Sidewalk Grading Revision:

Remove installed concrete sidewalk. Install new concrete sidewalk with correct grades as shown on the attached plan sheet. Install additional handrail to accommodate new ramp runs.

Proposal request shall be for the additional 103 feet of steel tube railing. All other work is not to be included in cost.

Attachments: IB-10 ADA Sidewalk Grading Revision (2 pages)
KER IB-10 ADA Sidewalk Grading Revision Quote

ATTACHMENTS:
KER IB-10 ADA Sidewalk Grading Revision Quote.pdf IB-10 ADA Sidewalk Grading Revision.pdf

CHANGE ORDER LINE ITEMS:

CCO #012

#	Sub Job	Cost Code	Description	Type	Amount
1	N/A	02-050 - BASIC SITE MATERIALS AND METHO	IB-10 ADA Sidewalk Grading Revision	SUBCONTRACT	$ 38,395.00
				Subtotal:	$38,395.00
				Grand Total:	**$38,395.00**

The original (Contract Sum)	$ 1,110,340.00
Net change by previously authorized Change Orders	$ 191,495.00
The contract sum prior to this Change Order was	$ 1,301,835.00
The contract sum will be increased by this Change Order in the amount of	$ 38,395.00
The new contract sum including this Change Order will be	$ 1,340,230.00
The contract time will not be changed by this Change Order.	
The Pending Change Orders sum remaining on this contract	$ 0.00
The Revised Contract sum is	$ 1,340,230.00

BBL Construction Services

Change Order #012

BBL Construction Services, LLC
302 Washington Ave Extension
Albany New York 12203

DocuSigned by:
Matt Harte
228CC1A3A14E434...
Feb-06-2026

SIGNATURE **DATE**

Matt Harte

PRINTED NAME

Kingston Equipment Rental, Inc.
78 Stone Rd
West Hurley New York 12491

DocuSigned by:
Rudie Baker
F29303E5DEC64F9...
Feb-06-2026

SIGNATURE **DATE**

Rudie Baker

PRINTED NAME

Clark Patterson Lee (Poughkeepsie)
26 IBM Road
Poughkeepsie New York 12601

Signed by:
Stephanie Wisniewski
1D92DE8452E64C2...
Feb-07-2026

SIGNATURE **DATE**

Stephanie Wisniewski

PRINTED NAME

Onteora Central School District
4166 State Route 28
Boiceville New York 12412

DocuSigned by:
Victoria McLaren
55F6FDA3EB28433...
Feb-19-2026

SIGNATURE **DATE**

Victoria McLaren

PRINTED NAME

Docusign Envelope ID: 25CAE882-5506-4A0B-BDC3-FEF927871718

THE STATE EDUCATION DEPARTMENT / THE UNIVERSITY OF THE STATE OF NEW YORK

Office of Facilities Planning, 89 Washington Avenue, Room 1060 Education Building Annex, Albany, NY 12234
Tel. (518) 474-3906
Tel. (518) 474-3906
www.p12.nysed.gov/facplan/

CHANGE ORDER CERTIFICATION

Must be attached to back of Change Order

Instructions: **This CERTIFICATION is required for all change orders submitted to SED**
Fill out all three parts completely.

Change Order Number:
CO-SC-012

Part One - General Information

Provide separate Change Orders for each Project Number

SED Project Number: 6 2 1 2 0 1 0 6 | 0 0 0 1 | 0 3 5
(District BEDS Code | Building Identification Number | Project number)

District & Building Name: Onteora Central School District - Middle School / High School

Type of Project: ☐ Reconstruction /Alteration ☑ Addition & Alteration ☐ New Building ☐ Other

Project Description: Phase 3B - Security Vestibule and Site Work

Architect / Engineer firm	CPL (name)	26 IBM Road, Poughkeepsie, NY 12601 (address)
Contact Person	Stephanie Wisniewski, Senior Arch. Designer (name & title)	(845) 926 5610 SWisniewski@CPLteam.com (phone number & e-mail)
Construction Manager firm	BBL Construction Services, LLC (name)	302 Washington Avenue Extension, Albany, NY 12203 (address)
Contact Person	Matt Harte, Project Manager (name & title)	(518) 452-8200 mharte@bblinc.com (phone number & e-mail)
District Contact Person	Victoria McLaren, Superintendent (name & title)	(845) 657-6383 vmclaren@onteora.k12.ny.us (phone number & e-mail)

Part Two

Provide the following information for each individual item in the change order:
(Number each item if there is more than one and provide additional sheets as necessary.)

- **A. Requested By** (Who initiated the change request)
- **B. Relationship to Project Scope** (How is this change related to the original project scope)
- **C. Basis of Need** (Describe why the change is needed)
- **D. Description of Work** (Provide a detailed description of the work or services provided in the change order. Provide text, a drawing or both as necessary to demonstrate code compliance and the individual cost of each item.)

A. Contractor/Architect/CM/Owner.
B. Directly related.
C. In order for the new sidewalk grades to work out with existing grades new ramp runs within the sidewalk were required resulting in the need for additional railings. The Owner also wanted additional railings to be installed to prevent pedestrians from crossing from the parking lot across the driveway and not utilizing the sidewalk and crosswalks for additional safety. An additional 135 +/- lf of galvanized railing was required.
D. Contractor to remove portions of installed concrete sidewalk and install new concrete sidewalk with correct grades at no additional cost to the owner. Contractor to install additional handrails/guardrails as required to accomodate new ramp runs and railings for additional safety of crossing pedestrians as shown on IB-10.

Docusign Envelope ID: 25CAE882-5506-4A0B-BDC3-FEF927871718

CHANGE ORDER CERTIFICATION

Part Three

1 Change order requirements:

- ✔ The scope of the change order must relate to the project scope previously approved.
- ✔ Dollar amounts applied from allowances toward costs associated with the changes must be provided.
- ✔ If the cost of this change order is not within the approved amount as currently established on the SA-4, please provide a Form FP-FI, Request for Revision of Financial Information, with documentation showing the additional authorization of funds.
- ✔ Each change order shall be signed by the president of the board of education, the architect/engineer, and the contractor.

2 Certification of the Superintendent of Schools (District Superintendent if a BOCES project)

The following statements are true and correct to the best of my knowledge and belief:

- The revised total cost is within the authorized appropriation for this project.
- Where any work of this change order requires a type or kind of work that is not included in the original contract documents, the school district's attorney has been contacted to assure conformance with the Opinion of the State Comptroller No. 60-505.

Feb-19-2026
Date

Victoria McLaren
DocuSigned by: Victoria McLaren
Signature and printed name of the School Superintendent or District Superintendent if a BOCES project

3 Certification of the Architect or Engineer

The following statements are true and correct to the best of my knowledge and belief:

- Work required by this change order is in accordance with applicable sections of the approved contract documents.
- Any plan, sketch, or attachment referenced In this change order is included herein.
- Work required by this change order is in accordance with applicable provisions of the NYS Uniform Fire Prevention and Building Code, State Education Department's building standards, and NYS Department of Labor's Code Rule 56.
- Work required by this change order was designed by an architect or engineer who is currently licensed by the State of New York.
- Work required by this change order that involves asbestos-containing building material (ACBM) was designed by an architect or engineer who is currently licensed by the State of New York and who is appropriately certified as an asbestos designer by the NYS Department of Labor at the time he/she designed the asbestos-related project.

CPL
Architectural / Engineering Firm Name

Feb-07-2026
Date

Stephanie Wisniewski
Signed by: Stephanie Wisniewski
Signature and printed name of the Architect or Engineer

Docusign Envelope ID: 25CAE882-5506-4A0B-BDC3-FEF927871718

Kingston Equipment Rental Inc. / Baker Brothers Excavating
78 Stone Road
West Hurley, NY 12491
Ph.: 845-338-6025 / fax: 845-338-3425
Email:Rita@bakerbrothersny.com
Rudie@bakerbrothersny.com

September 29th, 2025

ATTN: Kyle Harjes
Director of Facilities
Building & Grounds
4166 Route 28-PO Box 300
Boiceville, NY 12412

REF: Onteora CSD Security Vestibule IB-10A

Scope of Work
Hand dig for thickended concrete haunch along additional railing location. Supply, core drill and Install additional 66' of galvanized rail.

Labor		
-2 hrs Foreman @$123.17 /hr	= $246.34	
-2 hrs 2 Laborers@ $108.59/hr	=$434.36	
-2 hrs Operator @ $129.06/hr	=$258.12	
Equipment		
Cat Skid Steer – 2 hrs @ $65.00/hr	= $130.00	
	$1,068.82	
15% OH+P	$160.32	
	$1,229.14	=$1,229.14
Subcontractor		
Galvanized Railing	=$13,200.00	
5% OH+P	$660.00	
	$13,860.00	=$13,860.00
		$15,089.14

IB:10A Cost: $15,089.14
IB-10B Cost: $23,306.23
IB-10 Total Cost: $38,395.38
CO#12 Total: $38,395.00

Docusign Envelope ID: 25CAE882-5506-4A0B-BDC3-FEF927871718

Fishcreek Iron, Inc.

298 Van Dale Road
West Hurley, NY 12491

845-684-5902

QUOTATION

Quote Number: 2025-59
Quote Date: Nov 10, 2025
Page: 1

Quoted To:

Baker Brothers Excavating
78 Stone Road
West Hurley, NY 12491

Project: IB10-A

Customer ID	Good Thru	Payment Terms	Sales Rep
Baker Brothers	12/10/25	Net 30 Days	Beau Brink

Quantity	Description	Amount
	66' EXTRA RAILING @ TENNIS COURT SIDEWALK FABRICATED, GALVANIZED & INSTALLED	13,200.00

Subtotal	13,200.00
Sales Tax	
TOTAL	**13,200.00**

Docusign Envelope ID: 25CAE882-5506-4A0B-BDC3-FEF927871718

Kingston Equipment Rental Inc. / Baker Brothers Excavating
78 Stone Road
West Hurley, NY 12491
Ph.: 845-338-6025 / fax: 845-338-3425
Email:Rita@bakerbrothersny.com
Rudie@bakerbrothersny.com

September 29th, 2025

ATTN: Kyle Harjes
Director of Facilities
Building & Grounds
4166 Route 28-PO Box 300
Boiceville, NY 12412

REF: Onteora CSD Security Vestibule IB-10B
NOTE: Broke down IB-10 into IB-A and 10-B and 10-A is already complete.

Scope of Work
Supply and install approximately 75' of galvanized railing in planted island. Auger holes to a depth of 4 feet, set railing and fill holes with concrete.

Labor			
-2 days Foreman @ 8 hrs @$123.17 /hr		= $1,970.72	
-2 days Laborer $108.59/hr		=$1,737.44	
-1-day Operator8 hrs @ $129.06/hr		=$1,032.48	
Equipment			
-Cat 305.5 Excavator – Daily @ $560.00/day		= $560.00	
-Auger - $200.00 a day		=$200.00	
-Dodge 5500 Dump Truck – Daily $400.00/day		=$400.00	
-Company Truck – Daily @ $150.00/day		=$100.00	
-Trailer – Daily @$100.00/day		=$100.00	
Material			
Bagged Concrete 35 bags $12.00		=$420.00	
		$6,570.64	
	15% OH&P	=$985.59	
		$7,556.23	=$7,556.23
Subcontractor			
75' of galvanized railing		=$15,000.00	
	5% OH&P	$750.00	
		$15,750.00	=$15,750.00
			$23,306.23

Docusign Envelope ID: 25CAE882-5506-4A0B-BDC3-FEF927871718

Fishcreek Iron, Inc.

298 Van Dale Road
West Hurley, NY 12491

845-684-5902

QUOTATION

Quote Number: 2025-61
Quote Date: Nov 10, 2025
Page: 1

Quoted To:

Baker Brothers Excavating
78 Stone Road
West Hurley, NY 12491

Project: IB-10B

Customer ID	Good Thru	Payment Terms	Sales Rep
Baker Brothers	12/10/25	Net 30 Days	Beau Brink

Quantity	Description	Amount
	75' 2-LINE PIPE RAIL FABRICATED, GALVANIZED & INSTALLED	15,000.00

Subtotal	15,000.00
Sales Tax	
TOTAL	**15,000.00**

Docusign Envelope ID: 25CAE882-5506-4A0B-BDC3-FEF927871718

CPL
ARCHITECTURE
ENGINEERING
PLANNING
CPLteam.com

INFORMATION BULLETIN

PROJECT:	MSHS – Phase 3B Security Vestibule & Site Work	INFORMATION BULLETIN NO.:	10
		DATE:	08/15/2025
OWNER:	Onteora Central School District	CPL PROJECT NO.:	R23.01087.00
CONTRACTOR:	SC: Kingston Equipment Rentals.	CONTRACT NO.:	SC-1
		CONTRACT DATE:	03/4/2025

DESCRIPTION:

Remove installed concrete sidewalk. Install new concrete sidewalk with correct grades as shown on the attached plan sheet. Install additional handrail to accommodate new ramp runs.

Proposal request shall be for the additional 103 feet of steel tube railing. All other work is not to be included in cost.

ATTACHMENT(S): C806

ACTION

☒ 1. *PROPOSAL REQUEST:* Submit an itemized quotation for changes in the Contract Sum and/or time required to implement the above proposed modifications to the Contract Documents. This is not authorization to proceed with the work.

☐ 2. *SUPPLEMENTAL INSTRUCTIONS:* Implement the above instructions without change to the Contract Sum and/or Time. Prior to proceeding, indicate acceptance below and return one copy to the Architect.

☐ 3. *CONSTRUCTION CHANGE AUTHORIZATION:* Proceed with the above described changes to the Contract Documents immediately. Submit final costs and/or change in Contract Time for inclusion in a subsequent Change Order.

Methods: ☐ Lump Sum ☒ Unit Price ☐ Time & Material Not-to-Exceed


Change in Contract Sum of _____

Change in Contract Time of _____ days


ISSUED:	ACCEPTED:	AUTHORIZED:
BY: Dan Garner 08/15/2025	BY: _____	BY: _____
Architect Date Required for Actions 1,2,3	Owner Date Required for Action 3	Contractor Date Required for Actions 2,3

☒ Owner	☐ Architect	☐ Structural	☒ Civil
☒ Contractor	☐ Field	☐ Mechanical/Electrical	☐ Other (Roofing)


Docusign Envelope ID: 25CAE882-5506-4A0B-BDC3-FEF927871718

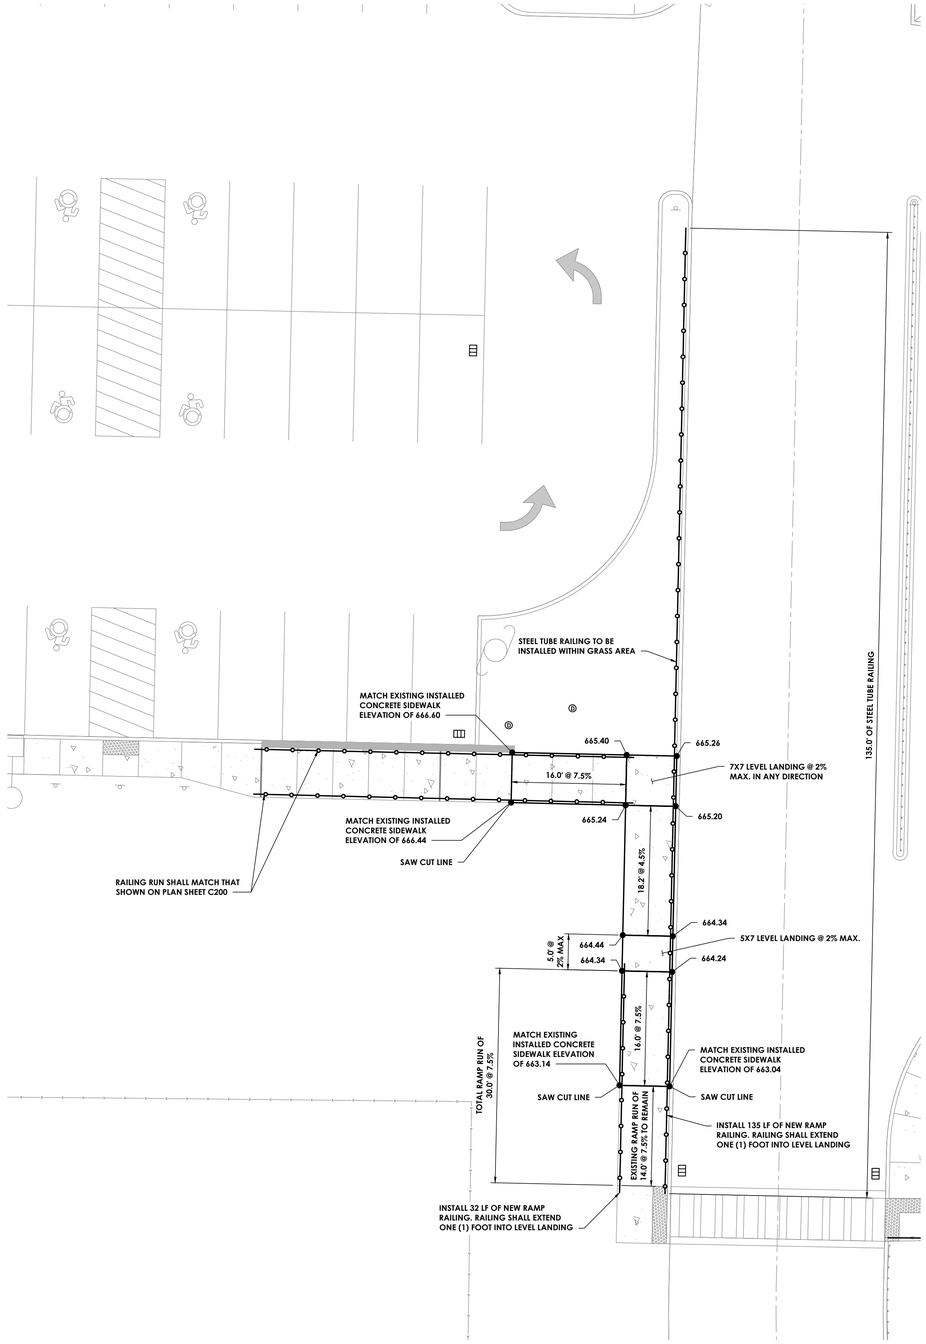

ADA SIDEWALK GRADING REVISION
SCALE: 1" = 10'

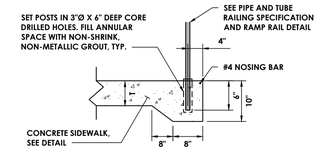

RAILING EMBEDMENT, NON WALL SECTION
N.T.S.

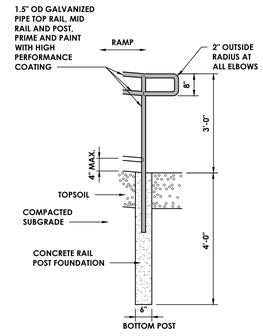

RAILING POST, NON-PAVED SECTION
N.T.S.

NOTES:
1. ALL PROPOSED FEATURES SHALL MATCH DETAILS AND SPECIFICATIONS IN CONTRACT.
2. ELEVATIONS ALONG THE CURB LINE ARE TOP CURB ELEVATIONS. BOTTOM CURB ELEVATIONS SHALL MATCH TOP CURB ELEVATIONS MINUS 0.5 FEET (6 INCHES).
3. RAMP RAILING SHALL INSTALLED WITHIN THE SIDEWALK AREA SHALL BE PER RAILING EMBEDMENT, NON WALL SECTION DETAIL PROVIDED IN RFI-SC-014 RESPONSE. RAILING WITHIN NON-PAVED AREAS SHALL BE PER DETAIL 9 ON SHEET C301 OF THE CONTRACT DOCUMENTS WITH THE FOUNDATION EXTENDING TO THE SURFACE. DETAILS ALSO SHOWN ON THIS SHEET.

CPL | Architecture Engineering Planning
26 IBM Road
Poughkeepsie, NY 12601
CPLteam.com
NY ENGINEERING FIRM CERTIFICATE #018330

ONTEORA CENTRAL SCHOOL DISTRICT

PROJECT INFORMATION

Project Number
P23.01087.00

Client Name
ONTEORA CENTRAL SCHOOL DISTRICT

Project Name
PHASE 3B - SECURITY VESTIBULE AND SITE WORK

District Office Address
4166 STATE ROUTE 28
BOICEVILLE, NY 12412

ONTEORA CENTRAL SCHOOL DISTRICT
- ONTEORA MIDDLE/HIGH SCHOOL SED #: 62-12-01-04-6-001-035
- MSHS OUTDOOR PAVILION SED #: 62-12-01-06-7-027-001

PROJECT ISSUE & REVISION SCHEDULE

No.	Date	Description

PROFESSIONAL STAMPS

NEW YORK STATE EDUCATION STATEMENT

IT IS A VIOLATION OF THE NEW YORK STATE EDUCATION LAW AND THE COMMISSIONER'S REGULATIONS FOR ANY PERSON, UNLESS ACTING UNDER THE DIRECTION OF A LICENSED ARCHITECT, ENGINEER OR LAND SURVEYOR, TO ALTER ANY ITEM IN ANY WAY. IF AN ITEM BEARING THE SEAL OF AN ARCHITECT, ENGINEER OR SURVEYOR IS ALTERED, THE ALTERING PARTY SHALL AFFIX TO THE ITEM THEIR SEAL AND THE NOTATION "ALTERED BY" FOLLOWED BY THEIR SIGNATURE AND THE DATE OF SUCH ALTERATION, AND A SPECIFIC DESCRIPTION OF THE ALTERATION.

SHEET INFORMATION

Issued	Scale
8/15/2025	1" = 10'

Project Status
IB: 10

Drawn By	Checked By
DVG	DVG

Drawing Title
ADA SIDEWALK GRADING REVISION

Drawing Number
OCSD
C806

Plotted By: Dan Garner
Date last plotted: 8/15/2025 11:36 AM
Date last accessed: 8/15/2025 11:33 AM
Sheet size: 24x36
Drawing Name: S:\Projects\Onteora CSD\Classroom Renovation Ph3\D Design\06 CAD\ACAD\Civil\C2\Construction\OCSD_P23.01087.00_GD.dwg

Docusign Envelope ID: 25CAE882-5506-4A0B-BDC3-FEF927871718

CPL
ARCHITECTURE
ENGINEERING
PLANNING
CPLteam.com

INFORMATION BULLETIN

PROJECT:	MSHS – Phase 3B Security Vestibule & Site Work	INFORMATION BULLETIN NO.:	10
		DATE:	08/15/2025
OWNER:	Onteora Central School District	CPL PROJECT NO.:	R23.01087.00
CONTRACTOR:	SC: Kingston Equipment Rentals.	CONTRACT NO.:	SC-1
		CONTRACT DATE:	03/4/2025

DESCRIPTION:

Remove installed concrete sidewalk. Install new concrete sidewalk with correct grades as shown on the attached plan sheet. Install additional handrail to accommodate new ramp runs.

Proposal request shall be for the additional 103 feet of steel tube railing. All other work is not to be included in cost.

ATTACHMENT(S): C806

ACTION

☒ 1. *PROPOSAL REQUEST:* Submit an itemized quotation for changes in the Contract Sum and/or time required to implement the above proposed modifications to the Contract Documents. This is not authorization to proceed with the work.

☐ 2. *SUPPLEMENTAL INSTRUCTIONS:* Implement the above instructions without change to the Contract Sum and/or Time. Prior to proceeding, indicate acceptance below and return one copy to the Architect.

☐ 3. *CONSTRUCTION CHANGE AUTHORIZATION:* Proceed with the above described changes to the Contract Documents immediately. Submit final costs and/or change in Contract Time for inclusion in a subsequent Change Order.

Methods: ☐ Lump Sum ☒ Unit Price ☐ Time & Material Not-to-Exceed


Change in Contract Sum of _____

Change in Contract Time of _____ days


ISSUED:	ACCEPTED:	AUTHORIZED:
BY: Dan Garner 08/15/2025	BY: _____	BY: _____
Architect Date Required for Actions 1,2,3	Owner Date Required for Action 3	Contractor Date Required for Actions 2,3

☒ Owner	☐ Architect	☐ Structural	☒ Civil
☒ Contractor	☐ Field	☐ Mechanical/Electrical	☐ Other (Roofing)


Docusign Envelope ID: 25CAE882-5506-4A0B-BDC3-FEF927871718

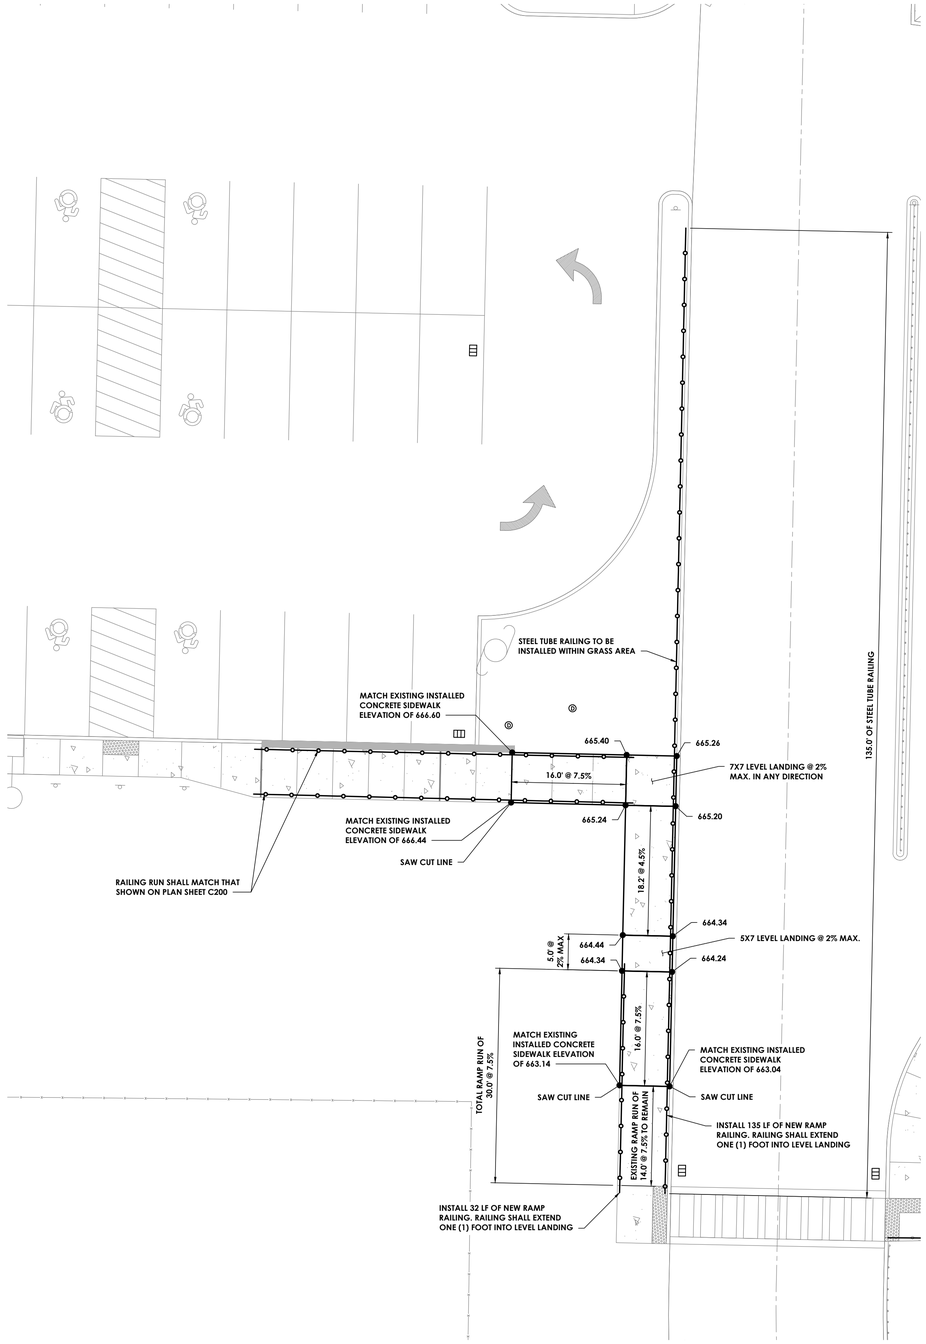

ADA SIDEWALK GRADING REVISION
SCALE: 1" = 10'

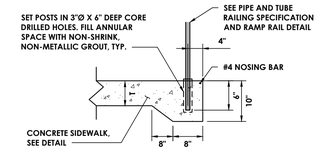

RAILING EMBEDMENT, NON WALL SECTION
N.T.S.

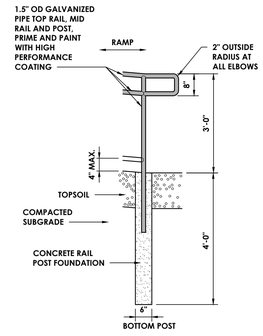

RAILING POST, NON-PAVED SECTION
N.T.S.

NOTES:
1. ALL PROPOSED FEATURES SHALL MATCH DETAILS AND SPECIFICATIONS IN CONTRACT.
2. ELEVATIONS ALONG THE CURB LINE ARE TOP CURB ELEVATIONS. BOTTOM CURB ELEVATIONS SHALL MATCH TOP CURB ELEVATIONS MINUS 0.5 FEET (6 INCHES).
3. RAMP RAILING SHALL INSTALLED WITHIN THE SIDEWALK AREA SHALL BE PER RAILING EMBEDMENT, NON WALL SECTION DETAIL PROVIDED IN RFI-SC-014 RESPONSE. RAILING WITHIN NON-PAVED AREAS SHALL BE PER DETAIL 9 ON SHEET C301 OF THE CONTRACT DOCUMENTS WITH THE FOUNDATION EXTENDING TO THE SURFACE. DETAILS ALSO SHOWN ON THIS SHEET.

CPL | Architecture Engineering Planning
26 IBM Road
Poughkeepsie, NY 12601
CPLteam.com
NY ENGINEERING FIRM CERTIFICATE #018330

ONTEORA CENTRAL SCHOOL DISTRICT

PROJECT INFORMATION

Project Number
P23.01087.00

Client Name
ONTEORA CENTRAL SCHOOL DISTRICT

Project Name
PHASE 3B - SECURITY VESTIBULE AND SITE WORK

District Office Address
4166 STATE ROUTE 28
BOICEVILLE, NY 12412

ONTEORA CENTRAL SCHOOL DISTRICT
- ONTEORA MIDDLE/HIGH SCHOOL SED #: 62-12-01-04-6-001-035
- MSHS OUTDOOR PAVILION SED #: 62-12-01-06-7-027-001

PROJECT ISSUE & REVISION SCHEDULE

No.	Date	Description

PROFESSIONAL STAMPS

NEW YORK STATE EDUCATION STATEMENT

IT IS A VIOLATION OF THE NEW YORK STATE EDUCATION LAW AND THE COMMISSIONER'S REGULATIONS FOR ANY PERSON, UNLESS ACTING UNDER THE DIRECTION OF A LICENSED ARCHITECT, ENGINEER OR LAND SURVEYOR, TO ALTER ANY ITEM IN ANY WAY. IF AN ITEM BEARING THE SEAL OF AN ARCHITECT, ENGINEER OR SURVEYOR IS ALTERED, THE ALTERING PARTY SHALL AFFIX TO THE ITEM THEIR SEAL AND THE NOTATION "ALTERED BY" FOLLOWED BY THEIR SIGNATURE AND THE DATE OF SUCH ALTERATION, AND A SPECIFIC DESCRIPTION OF THE ALTERATION.

SHEET INFORMATION

Issued	Scale
8/15/2025	1" = 10'

Project Status
IB: 10

Drawn By	Checked By
DVG	DVG

Drawing Title
ADA SIDEWALK GRADING REVISION

Drawing Number
OCSD
C806

Plotted By: Dan Garner
Date last plotted: 8/15/2025 11:36 AM
Date last accessed: 8/15/2025 11:33 AM
Sheet size: 24x36
Drawing Name: S:\Projects\Onteora CSD\Classroom Renovation Ph3\D Design\06 CAD\ACAD\Civil\C2\Construction\OCSD_P23.01087.00_GD.dwg

Docusign Envelope ID: 060757F8-517E-44D2-9B52-9E4C017AB2DF

DS JA

Change Order #013

BBL Construction Services, LLC
302 Washington Ave Extension
Albany, New York 12203
Phone: (518) 452-8200

Project: 231088-05 - Onteora CSD: Classroom PH3B- Security Vestibule & Site Work
4166 Route 28
Boiceville, New York 12412

Change Order #013: CE #010 - Inserta Tee

CONTRACT COMPANY:	**Kingston Equipment Rental, Inc.** 78 Stone Rd West Hurley, New York 12491	**CONTRACT FOR:**	SC-1:#1 SC Base Bid
DATE CREATED:	1/ 30 /2026	**CREATED BY:**	Matt Harte **(BBL Construction Services, LLC)**
CONTRACT STATUS:	Approved	**CHANGE REASON:**	Unforeseen Condition
SCHEDULE IMPACT:		**LOCATION**	
REFERENCE:		**REVIEW DATE:**	01/30 /2026
EXECUTED:	No	**TOTAL AMOUNT:**	$ 4,169.00

DESCRIPTION:
CE #010 - Inserta Tee
This change came from RFI#6. K.E.R took an advanced look in the existing drainage structure on the south side of the roadway to Bennett elementary to make sure the two proposed pipes would fit. There is no room to introduce the 12" pipe on the West wall. K.E.R recommends a direct connection from DW-2 to the existing 48" CMP. Burn a hole in the Pipe as tight as possible and pour concrete around it. There would be no additional charge and or credit for the change in scope. Please see the sketch attached and advise if the proposed change is acceptable.

CPL determined we could tie into the existing 48" diameter CMP line for the 12" diameter HDPE pipe reroute but would need to utilize an Inserta Tee for the connection. This is the cost to re-route the pipe and connect to the existing 48" diameter CIP pipe with the Inserta Tee.

ATTACHMENTS:
CE#010 KER Inserta Tee Quote.pdf

CHANGE ORDER LINE ITEMS:

CCO #013

#	Sub Job	Cost Code	Description	Type	Amount
1	N/A	02-050 - BASIC SITE MATERIALS AND METHO	Inserta Tee	SUBCONTRACT	$ 4,169.00
				Subtotal:	$4,169.00
				Grand Total:	**$4,169.00**

The original (Contract Sum)	$ 1,110,340.00
Net change by previously authorized Change Orders	$ 229,890.00
The contract sum prior to this Change Order was	$ 1,340,230.00
The contract sum will be increased by this Change Order in the amount of	$ 4,169.00
The new contract sum including this Change Order will be	$ 1,344,399.00
The contract time will not be changed by this Change Order.	
The Pending Change Orders sum remaining on this contract	$ 0.00
The Revised Contract sum is	$ 1,344,399.00

BBL Construction Services

Change Order #013

BBL Construction Services, LLC
302 Washington Ave Extension
Albany New York 12203

DocuSigned by:
Matt Harte
228CC1A3A14E434...
Feb-06-2026

SIGNATURE **DATE**

Matt Harte

PRINTED NAME

Kingston Equipment Rental, Inc.
78 Stone Rd
West Hurley New York 12491

DocuSigned by:
Rudie Baker
F29303E5DEC64F9...
Feb-06-2026

SIGNATURE **DATE**

Rudie Baker

PRINTED NAME

Clark Patterson Lee (Poughkeepsie)
26 IBM Road
Poughkeepsie New York 12601

Signed by:
Stephanie Wisniewski
1D92DE8452E64C2...
Feb-07-2026

SIGNATURE **DATE**

Stephanie Wisniewski

PRINTED NAME

Onteora Central School District
4166 State Route 28
Boiceville New York 12412

DocuSigned by:
Victoria McLaren
55E6EDA3EB28433...
Feb-19-2026

SIGNATURE **DATE**

Victoria McLaren

PRINTED NAME

Docusign Envelope ID: 060757F8-517E-44D2-9B52-9E4C017AB2DF

THE STATE EDUCATION DEPARTMENT / THE UNIVERSITY OF THE STATE OF NEW YORK

Office of Facilities Planning, 89 Washington Avenue, Room 1060 Education Building Annex, Albany, NY 12234
Tel. (518) 474-3906
Tel. (518) 474-3906
www.p12.nysed.gov/facplan/

CHANGE ORDER CERTIFICATION

Must be attached to back of Change Order

Instructions: **This CERTIFICATION is required for all change orders submitted to SED**
Fill out all three parts completely.

Change Order Number:
CO-SC-013

Part One - General Information

Provide separate Change Orders for each Project Number

SED Project Number	6 2 1 2 0 1 0 6 0 0 0 1 0 3 5
	District BEDS Code / Building Identification Number / Project number
District & Building Name	Onteora Central School District - Middle School / High School
Type of Project	☐ Reconstruction /Alteration ☑ Addition & Alteration ☐ New Building ☐ Other
Project Description	Phase 3B - Security Vestibule and Site Work

Architect / Engineer firm	CPL (name)	26 IBM Road, Poughkeepsie, NY 12601 (address)
Contact Person	Stephanie Wisniewski, Senior Arch. Designer (name & title)	(845) 926 5610 SWisniewski@CPLteam.com (phone number & e-mail)
Construction Manager firm	BBL Construction Services, LLC (name)	302 Washington Avenue Extension, Albany, NY 12203 (address)
Contact Person	Matt Harte, Project Manager (name & title)	(518) 452-8200 mharte@bblinc.com (phone number & e-mail)
District Contact Person	Victoria McLaren, Superintendent (name & title)	(845) 657-6383 vmclaren@onteora.k12.ny.us (phone number & e-mail)

Part Two

Provide the following information for each individual item in the change order:
(Number each item if there is more than one and provide additional sheets as necessary.)

- **A. Requested By** (Who initiated the change request)
- **B. Relationship to Project Scope** (How is this change related to the original project scope)
- **C. Basis of Need** (Describe why the change is needed)
- **D. Description of Work** (Provide a detailed description of the work or services provided in the change order. Provide text, a drawing or both as necessary to demonstrate code compliance and the individual cost of each item.)

A. Contractor/Architect/CM.
B. Directly related.
C. In response to Contractors RFI #6 regarding no room to introduce the 12" pipe on the West wall of the existing drainage structure as originally designed, it was determined that a direct connection to the 48" dia. CMP pipe for the 12" dia. HDPE pipe reroute was acceptable via. an inserta tee.
D. Contractor to install new 12" dia. inserta tee to existing 48" dia. CMP pipe for connection of 12" dia. HDPE piping.

Docusign Envelope ID: 060757F8-517E-44D2-9B52-9E4C017AB2DF

CHANGE ORDER CERTIFICATION

Part Three

1 Change order requirements:

- ✔ The scope of the change order must relate to the project scope previously approved.
- ✔ Dollar amounts applied from allowances toward costs associated with the changes must be provided.
- ✔ If the cost of this change order is not within the approved amount as currently established on the SA-4, please provide a Form FP-FI, Request for Revision of Financial Information, with documentation showing the additional authorization of funds.
- ✔ Each change order shall be signed by the president of the board of education, the architect/engineer, and the contractor.

2 Certification of the Superintendent of Schools (District Superintendent if a BOCES project)

The following statements are true and correct to the best of my knowledge and belief:

- The revised total cost is within the authorized appropriation for this project.
- Where any work of this change order requires a type or kind of work that is not included in the original contract documents, the school district's attorney has been contacted to assure conformance with the Opinion of the State Comptroller No. 60-505.

Feb-19-2026
Date

Victoria McLaren
DocuSigned by: Victoria McLaren 55F6EDA8EB28433...
Signature and printed name of the School Superintendent or District Superintendent if a BOCES project

3 Certification of the Architect or Engineer

The following statements are true and correct to the best of my knowledge and belief:

- Work required by this change order is in accordance with applicable sections of the approved contract documents.
- Any plan, sketch, or attachment referenced In this change order is included herein.
- Work required by this change order is in accordance with applicable provisions of the NYS Uniform Fire Prevention and Building Code, State Education Department's building standards, and NYS Department of Labor's Code Rule 56.
- Work required by this change order was designed by an architect or engineer who is currently licensed by the State of New York.
- Work required by this change order that involves asbestos-containing building material (ACBM) was designed by an architect or engineer who is currently licensed by the State of New York and who is appropriately certified as an asbestos designer by the NYS Department of Labor at the time he/she designed the asbestos-related project.

CPL
Architectural / Engineering Firm Name

Feb-07-2026
Date

Stephanie Wisniewski
Signed by: Stephanie Wisniewski 1D92DE8452E64C2...
Signature and printed name of the Architect or Engineer

Docusign Envelope ID: 060757F8-517E-44D2-9B52-9E4C017AB2DF

Kingston Equipment Rental Inc. / Baker Brothers Excavating
78 Stone Road
West Hurley, NY 12491
Ph.: 845-338-6025 / fax: 845-338-3425
Email:Rita@bakerbrothersny.com
Rudie@bakerbrothersny.com

November 7th , 2025

Attn: Matt Harte
BBl Construction Services, LLC
302 Washinton Ave Extension
Albany, New York 12203

Ref: Reply to 3A Attached CE #10-Inserta Tee

There was a lot of discussion at the weekly meetings over this issue. Sketches were drawn after the group meeting about mounting plates that would have to be fabricated in our shop to mount a flat base plate to a round corrugated metal pipe as well as core drill size and weight. Discussion carried over to emails related to mounting hardware through a metal slip lined pipe, Kingston Equipment Rental, Inc. suggested "Butterfly Bolts" and eventually that was the route taken. Hardware had to be located to seal the four anchor holes when complete.

The labor and equipment charge is related to chasing the existing storm pipe to the farthest Corner to get the required elevation and angles needed to install the 45 Degree elbow. A lot Larger footprint was distributed to achieve this revised scope of work. The breakdown shows the credit for simple pipe insulation.

Thank you,
Rudie Baker

Docusign Envelope ID: 060757F8-517E-44D2-9B52-9E4C017AB2DF

Kingston Equipment Rental Inc. / Baker Brothers Excavating
78 Stone Road
West Hurley, NY 12491
Ph.: 845-338-6025 / fax: 845-338-3425
Email:Rita@bakerbrothersny.com
Rudie@bakerbrothersny.com

August 29th, 2025

ATTN: Kyle Harjes
Director of Facilities
Building & Grounds
4166 Route 28-PO Box 300
Boiceville, NY 12412

REF: RFI #2 – 12" storm drainage tie into existing 48" CMP.
Expose 48" diameter CMP as close to existing sidewalk as possible to get the required elevation. Core drill pipe (No Charge) charges related only to additional work/hardware to core drill a CMP pipe as opposed to a catch basin. Larger area to be topsoiled, seeded and mulched. *No Markup*

LABOR:		
Foreman @ 4 hrs @ $123.17	= $492.68	
Laborer @ 8 hrs @$108.59	= $868.72	
Operator @ 4 hrs @ $129.06	= $516.24	
	$ 1,877.64	$1,877.64
EQUIPMENT:		
Cat 308 Excavator 4 hrs x $75.00/hr	= $300.00	=$300.00
MATERIAL:		
Inserta Tee - $800.34	=$800.34	
Inserta Tee drill bit -$1,866.65	=$1,866.65	
45 degree-12" HDPE elbow -$150.35	=$150.35	
Topsoil – 2 cy @ $45.00/cy	=$90.00	
Seed & Mulch – Lump Sum - $40.00	=$40.00	
Additional core drill hardware – L.S.	=$150.00	
	$3,097.34	=$3,097.34
		$5,274.98

Docusign Envelope ID: 060757F8-517E-44D2-9B52-9E4C017AB2DF

Credit for work not performed		
*30' less 12" HDPE Pipe		
30' pf pipe @ $9.52/ft	= $285.60	
Pipe backfill – 5.7tons @$19.80	= $112.86	
Excavation, install pipe and backfill.		
Foreman – 1 hr @ $123.17/hr	=$123.17	
Laborer – 4 hrs @ $108.59/hr	=$434.36	
Cat 308 Excavator – 2 hrs @ $75.00/hr	= $150.00	
	$1,105.99	= -$1,105.99
		$4,168.99

CO#013 Total: $4,169.00

Thank you,
Rudie Baker-President/Owner

Docusign Envelope ID: 060757F8-517E-44D2-9B52-9E4C017AB2DF

BBL Construction Services, LLC
302 Washington Ave Extension
Albany, New York 12203
P: (518) 452-8200

Project: 231088-05 Onteora CSD: Classroom
PH3B- Security Vestibule & Site Work
4166 Route 28
Boiceville, New York 12412

RFI #6: Core Drilling of Existing Storm Structure to accept new 12" corrugated HDPE pipe

Revision	0	**Status**	Closed on 06/06/25
To	Jessica Alesi (Clark Patterson Lee (Newburgh)) *(Response Required)* Stephanie Wisniewski (Clark Patterson Lee (Poughkeepsie)) *(Response Required)*	**From**	Matt Harte (BBL Construction Services, LLC) 302 Washington Avenue Extension Albany , New York 12203
Date Initiated	Jun 3, 2025	**Due Date**	Jun 6, 2025
Location		**Project Stage**	Pre-Construction/Estimating
Cost Impact	No	**Schedule Impact**	No
Spec Section		**Cost Code**	
Drawing Number	C203	**Reference**	
Linked Drawings	C800, C203		
Received From	Dan McShea (Kingston Equipment Rental, Inc.)	**Sub Job**	
Copies To	Rudie Baker (Kingston Equipment Rental, Inc.), Jeff Andrews (BBL Construction Services, LLC), Cody Bowden (BBL Construction Services, LLC), Kyle Harjes (Onteora Central School District), Dan McShea (Kingston Equipment Rental, Inc.), Micheal Vandebogart (Kingston Equipment Rental, Inc.)		

Activity

Question

Question from Matt Harte BBL Construction Services, LLC *on Tuesday, Jun 3, 2025 at 11:43 AM EDT*

K.E.R took an advanced look in the existing drainage structure on the south side of the roadway to Bennett elementary to make sure the two proposed pipes would fit. There is no room to introduce the 12" pipe on the West wall.

K.E.R recommends a direct connection from DW-2 to the existing 48" CMP. Burn a hole in the Pipe as tight as possible and pour concrete around it. There would be no additional charge and or credit for the change in scope. Please see the sketch attached and advise if the proposed change is acceptable.

Attachments
SC RFI#002 - Core Drilling Existing Storm Structure.pdf

Official Response

Response from Stephanie Wisniewski Clark Patterson Lee (Poughkeepsie) *on Thursday, Jun 5, 2025 at 10:18 PM EDT*

See attached response for included sheet C800 with detail for direct connection to the 48" diameter CMP line for the 12" diameter HDPE pipe reroute.

Attachments
RFI-SC-002 - Core Drilling Existing Storm Structure - Answered.pdf

Docusign Envelope ID: 060757F8-517E-44D2-9B52-9E4C017AB2DF

CPL
ARCHITECTURE
ENGINEERING
PLANNING
CPLteam.com

REQUEST FOR INFORMATION

RFI #: 2
Date: 6/3/2025

OCSD - MSHS SECUIRTY VESTIBULE & SITE WORK - PH 3B: R23.01087.00

Contractor Name: K.E.R / Baker Brothers

To: Matt Harte Firm: BBL Construction services LLC

From: Daniel McShea

WE REQUEST YOUR ATTENTION (OR CONFIRMATION) REGARDING THE FOLLOWING:

Subject: CORE DRILL INTO EXISTING STRUCTURE TO ACCEPT NEW 12" CORRUGATED HDPE PIPE.

Location: DW-2 / Existing drainage structure

Information is Requested By:

MESSAGE: K.E.R took an advanced look in the existing drainage structure on the south side of the roadway to Bennett elementary to make sure the two proposed pipes would fit. There is no room to introduce the 12" pipe on the West wall.

K.E.R recommends a direct connection from DW-2 to the existing 48" CMP. Burn a hole in the Pipe as tight as possible and pour concrete around it. There would be no additional charge and or credit for the change in scope. Please see attached sketch and advise if the proposed change is acceptable.

Contractors Name:

By: Date:

CPL
26 IBM Road
Poughkeepsie, NY 12601
CPLteam.com
800.274.9000 TEL


Docusign Envelope ID: 060757F8-517E-44D2-9B52-9E4C017AB2DF

Engineer's Response:

See below attached sheet for direct connection to the 48" diameter CMP line for the 12" diameter HDPE pipe reroute.


By: DGarner
Date: 6/5/2025

Docusign Envelope ID: 060757F8-517E-44D2-9B52-9E4C017AB2DF

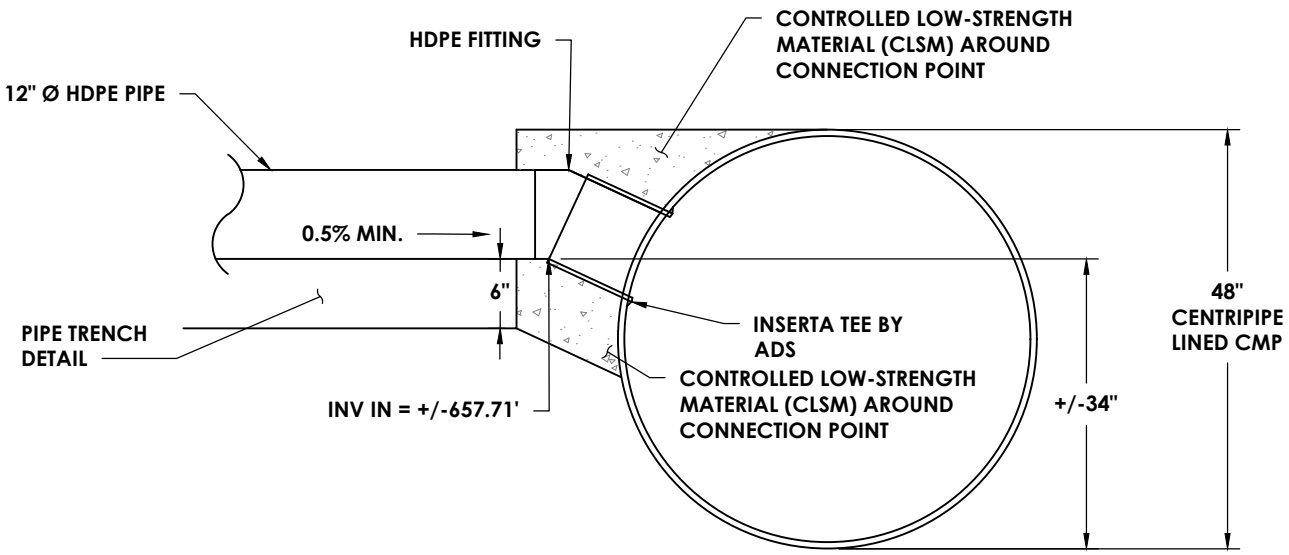

INSERTA TEE DETAIL

N.T.S.

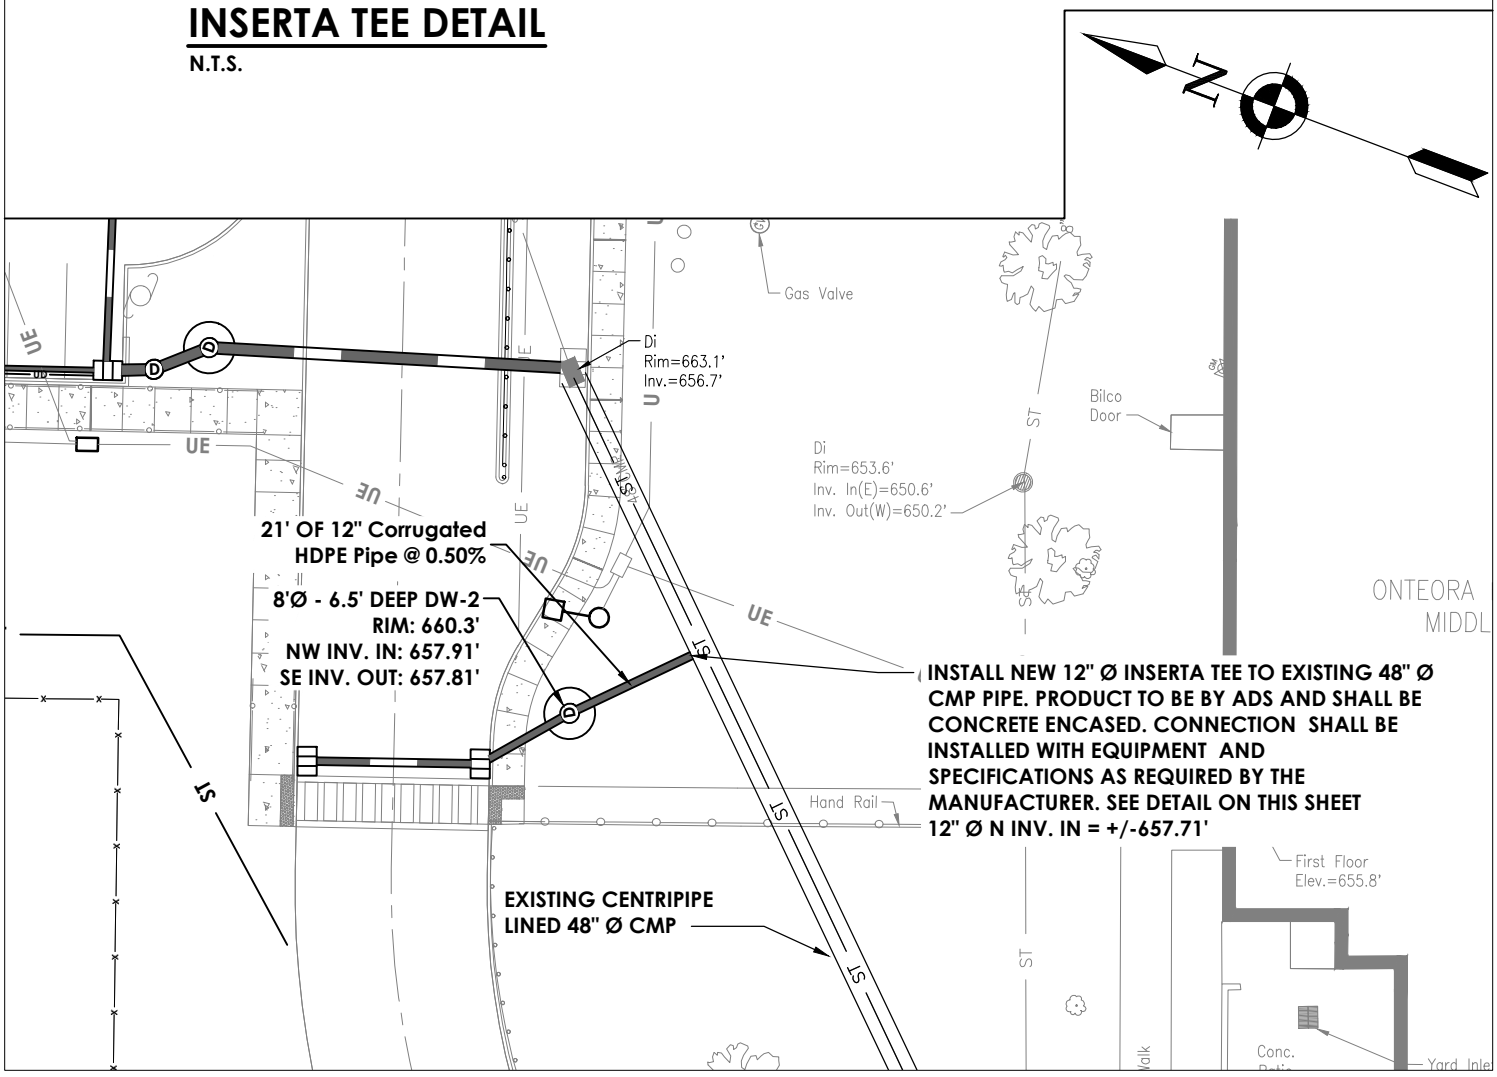

Project Number	Drawn By	Checked By	Scale	Issued
R23.01087.00	DVG	JCB	1"= 30' OR NOTED OTHERWISE	6/5/2025

Client Name

ONTEORA CENTRAL SCHOOL DISTRICT

Project Name

PHASE 3B - SECURITY VESTIBULE AND SITE WORK

Drawing Title

STORM PIPE CONNECTION PLAN

Drawing Number

C800

CPL | Architecture Engineering Planning
26 IBM Road
Poughkeepsie, NY 12601
CPLteam.com
NY ENGINEERING FIRM CERTIFICATE #018330

Plotted By: Dan Garner
Date last plotted: 6/5/2025 3:44 PM
Date last accessed: 6/5/2025 1:39 PM
Drawing Name: S:\Projects\Onteora CSD\Classroom Renovation Ph3\D Design\06 CAD\ACAD\Civil\C2\OCSD_R23.01087.00_UT.dwg

Docusign Envelope ID: 060757F8-517E-44D2-9B52-9E4C017AB2DF

CPL
ARCHITECTURE
ENGINEERING
PLANNING
CPLteam.com

REQUEST FOR INFORMATION

RFI #: 2
Date: 6/3/2025

OCSD - MSHS SECUIRTY VESTIBULE & SITE WORK - PH 3B: R23.01087.00

Contractor Name: K.E.R / Baker Brothers

To: Matt Harte Firm: BBL Construction services LLC

From: Daniel McShea

WE REQUEST YOUR ATTENTION (OR CONFIRMATION) REGARDING THE FOLLOWING:

Subject: CORE DRILL INTO EXISTING STRUCTURE TO ACCEPT NEW 12" CORRUGATED HDPE PIPE.

Location: DW-2 / Existing drainage structure

Information is Requested By:

MESSAGE: K.E.R took an advanced look in the existing drainage structure on the south side of the roadway to Bennett elementary to make sure the two proposed pipes would fit. There is no room to introduce the 12" pipe on the West wall.

K.E.R recommends a direct connection from DW-2 to the existing 48" CMP. Burn a hole in the Pipe as tight as possible and pour concrete around it. There would be no additional charge and or credit for the change in scope. Please see attached sketch and advise if the proposed change is acceptable.


Contractors Name:

By: Date:

CPL
26 IBM Road
Poughkeepsie, NY 12601
CPLteam.com
800.274.9000 TEL

Docusign Envelope ID: 060757F8-517E-44D2-9B52-9E4C017AB2DF

Sketch of proposed solution.

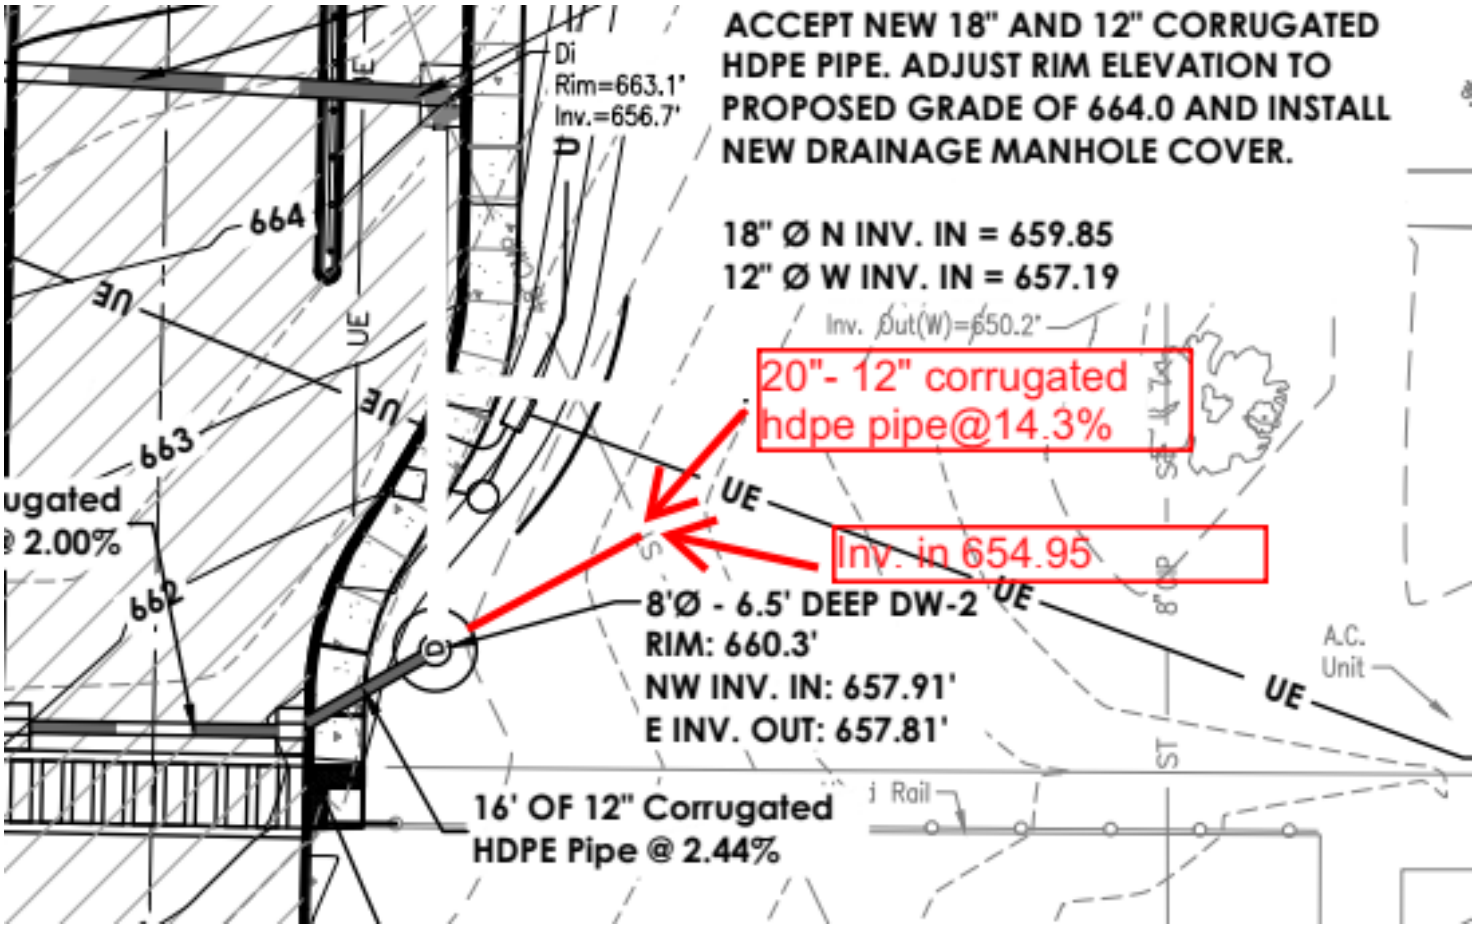

Docusign Envelope ID: F4B86CFA-9049-4594-A4BD-4EF860224607

DS JA

BBL Construction Services

Change Order #014

BBL Construction Services, LLC
302 Washington Ave Extension
Albany, New York 12203
Phone: (518) 452-8200

Project: 231088-05 - Onteora CSD: Classroom PH3B- Security Vestibule & Site Work
4166 Route 28
Boiceville, New York 12412

Change Order #014: CE#011 - Change in Elevation

CONTRACT COMPANY:	**Kingston Equipment Rental, Inc.** 78 Stone Rd West Hurley, New York 12491	**CONTRACT FOR:**	SC-1:#1 SC Base Bid
DATE CREATED:	1/ 30 /2026	**CREATED BY:**	Matt Harte **(BBL Construction Services, LLC)**
CONTRACT STATUS:	Approved	**CHANGE REASON:**	Unforeseen Condition
SCHEDULE IMPACT:		**LOCATION**	
REFERENCE:		**REVIEW DATE:**	01/30 /2026
EXECUTED:	No	**TOTAL AMOUNT:**	$ 2,038.00

DESCRIPTION:
CE #011 - Change in elevation to connect to existing catch basin
This change is from the response to RFI #12: Core Drilling Existing Structure (For 18" corrugated from DW-1). KER had excavated to install the 18" pipe but when uncovering the existing storm structure it was determined that they would not be able to core through the structure at the intended location. KER had to infill the trench, compact the soil and then dig the new trench for the installation of the storm pipe to the existing catch basin. Refer to RFI #12 attached within KER's quote.

ATTACHMENTS:
CE#011 KER Change in Elevation to Catch Basin Quote.pdf

CHANGE ORDER LINE ITEMS:

CCO #014

#	Sub Job	Cost Code	Description	Type	Amount
1	N/A	02-050 - BASIC SITE MATERIALS AND METHO	Change in elevation to connect to existing catch basin	SUBCONTRACT	$ 2,038.00
				Subtotal:	$2,038.00
				Grand Total:	**$2,038.00**

The original (Contract Sum)	$ 1,110,340.00
Net change by previously authorized Change Orders	$ 234,059.00
The contract sum prior to this Change Order was	$ 1,344,399.00
The contract sum will be increased by this Change Order in the amount of	$ 2,038.00
The new contract sum including this Change Order will be	$ 1,346,437.00
The contract time will not be changed by this Change Order.	
The Pending Change Orders sum remaining on this contract	$ 0.00
The Revised Contract sum is	$ 1,346,437.00

BBL Construction Services

Change Order #014

BBL Construction Services, LLC
302 Washington Ave Extension
Albany New York 12203

DocuSigned by:
Matt Harte
228CC1A3A14E434...
Feb-06-2026

SIGNATURE **DATE**

Matt Harte

PRINTED NAME

Kingston Equipment Rental, Inc.
78 Stone Rd
West Hurley New York 12491

DocuSigned by:
Rudie Baker
F29303E5DEC64F9...
Feb-06-2026

SIGNATURE **DATE**

Rudie Baker

PRINTED NAME

Clark Patterson Lee (Poughkeepsie)
26 IBM Road
Poughkeepsie New York 12601

Signed by:
Stephanie Wisniewski
1D92DE8452E64C2...
Feb-07-2026

SIGNATURE **DATE**

Stephanie Wisniewski

PRINTED NAME

Onteora Central School District
4166 State Route 28
Boiceville New York 12412

DocuSigned by:
Victoria McLaren
55F6FDA3EB28433...
Feb-19-2026

SIGNATURE **DATE**

Victoria McLaren

PRINTED NAME

Docusign Envelope ID: F4B86CFA-9049-4594-A4BD-4EF860224607

THE STATE EDUCATION DEPARTMENT / THE UNIVERSITY OF THE STATE OF NEW YORK

Office of Facilities Planning, 89 Washington Avenue, Room 1060 Education Building Annex, Albany, NY 12234
Tel. (518) 474-3906
Tel. (518) 474-3906
www.p12.nysed.gov/facplan/

CHANGE ORDER CERTIFICATION

Must be attached to back of Change Order

Instructions: **This CERTIFICATION is required for all change orders submitted to SED**
Fill out all three parts completely.

Change Order Number:
CO-SC-014

Part One - General Information

Provide separate Change Orders for each Project Number

SED Project Number: 6 2 1 2 0 1 0 6 | 0 0 0 1 | 0 3 5
(District BEDS Code | Building Identification Number | Project number)

District & Building Name: Onteora Central School District - Middle School / High School

Type of Project: ☐ Reconstruction /Alteration ☑ Addition & Alteration ☐ New Building ☐ Other

Project Description: Phase 3B - Security Vestibule and Site Work

Architect / Engineer firm	CPL (name)	26 IBM Road, Poughkeepsie, NY 12601 (address)
Contact Person	Stephanie Wisniewski, Senior Arch. Designer (name & title)	(845) 926 5610 SWisniewski@CPLteam.com (phone number & e-mail)
Construction Manager firm	BBL Construction Services, LLC (name)	302 Washington Avenue Extension, Albany, NY 12203 (address)
Contact Person	Matt Harte, Project Manager (name & title)	(518) 452-8200 mharte@bblinc.com (phone number & e-mail)
District Contact Person	Victoria McLaren, Superintendent (name & title)	(845) 657-6383 vmclaren@onteora.k12.ny.us (phone number & e-mail)

Part Two

Provide the following information for each individual item in the change order:
(Number each item if there is more than one and provide additional sheets as necessary.)

- **A. Requested By** (Who initiated the change request)
- **B. Relationship to Project Scope** (How is this change related to the original project scope)
- **C. Basis of Need** (Describe why the change is needed)
- **D. Description of Work** (Provide a detailed description of the work or services provided in the change order. Provide text, a drawing or both as necessary to demonstrate code compliance and the individual cost of each item.)

A. Contractor/Architect/CM.
B. Directly related.
C. In response to Contractors RFI #12 regarding concerns with the existing structure that was being tied into appearing to be a hybrid structure made of old daylight flared end and some block/bricks, the Contractor was concerned when core drilling through multiple materials that are at dfifferent planes as well that the structure may fail, therefore it was determined that the contractor could core drill through the existing structure at a revised elevation to only core drill through one material while maintaining required 18" cover over new 18" dia. storm pipe.
D. Contractor to core drill through existing structure at elevation 661.17 and adjust laterally to best accomodate exisitng conditions while maintaining a minimum of 18 inch cover over new 18 inch dia. storm pipe. Cut existing structure DW-1 to accept a new invert out elevation of 661.5. Grout in previosuly approved invert out hole. See attached plan to RFI #12 response for clarity.

Docusign Envelope ID: F4B86CFA-9049-4594-A4BD-4EF860224607

CHANGE ORDER CERTIFICATION

Part Three

1 Change order requirements:

- ✔ The scope of the change order must relate to the project scope previously approved.
- ✔ Dollar amounts applied from allowances toward costs associated with the changes must be provided.
- ✔ If the cost of this change order is not within the approved amount as currently established on the SA-4, please provide a Form FP-FI, Request for Revision of Financial Information, with documentation showing the additional authorization of funds.
- ✔ Each change order shall be signed by the president of the board of education, the architect/engineer, and the contractor.

2 Certification of the Superintendent of Schools (District Superintendent if a BOCES project)

The following statements are true and correct to the best of my knowledge and belief:

- The revised total cost is within the authorized appropriation for this project.
- Where any work of this change order requires a type or kind of work that is not included in the original contract documents, the school district's attorney has been contacted to assure conformance with the Opinion of the State Comptroller No. 60-505.

Feb-19-2026
Date

Victoria McLaren
DocuSigned by: Victoria McLaren
Signature and printed name of the School Superintendent or District Superintendent if a BOCES project

3 Certification of the Architect or Engineer

The following statements are true and correct to the best of my knowledge and belief:

- Work required by this change order is in accordance with applicable sections of the approved contract documents.
- Any plan, sketch, or attachment referenced In this change order is included herein.
- Work required by this change order is in accordance with applicable provisions of the NYS Uniform Fire Prevention and Building Code, State Education Department's building standards, and NYS Department of Labor's Code Rule 56.
- Work required by this change order was designed by an architect or engineer who is currently licensed by the State of New York.
- Work required by this change order that involves asbestos-containing building material (ACBM) was designed by an architect or engineer who is currently licensed by the State of New York and who is appropriately certified as an asbestos designer by the NYS Department of Labor at the time he/she designed the asbestos-related project.

CPL
Architectural / Engineering Firm Name

Feb-07-2026
Date

Stephanie Wisniewski
Signed by: Stephanie Wisniewski
Signature and printed name of the Architect or Engineer

Docusign Envelope ID: F4B86CFA-9049-4594-A4BD-4EF860224607

Kingston Equipment Rental Inc. / Baker Brothers Excavating
78 Stone Road
West Hurley, NY 12491
Ph.: 845-338-6025 / fax: 845-338-3425
Email:Rita@bakerbrothersny.com
Rudie@bakerbrothersny.com

November 7th , 2025

Attn: Matt Harte
BBl Construction Services, LLC
302 Washinton Ave Extension
Albany, New York 12203

Ref: Reply to #2C Attached CE #11

The Excavation was performed in the direction the site dictated for it to be completed. The proposed line and grade was followed from the high side to the existing structure as specified on the drawings. Upon exposing the buried structure that gave all the appearance of a standard catch basin from the inside (as it was lined when the pipes were slip lined) an unforeseen condition was exposed. This prompted the RFI. The solution was to relocate the penetration into the existing structure at a higher elevation and offset to the right.
Kingston Equipment Rental, Inc. is only billing for the work involved in filling in the previously Excavated trench and a lateral adjustment to achieve the site mandated line and grade.

Thank you,
Rudie Baker

Docusign Envelope ID: F4B86CFA-9049-4594-A4BD-4EF860224607

Kingston Equipment Rental Inc. / Baker Brothers Excavating
78 Stone Road
West Hurley, NY 12491
Ph.: 845-338-6025 / fax: 845-338-3425
Email:Rita@bakerbrothersny.com
Rudie@bakerbrothersny.com

August 28th, 2025

ATTN: Kyle Harjes
Director of Facilities
Building & Grounds
4166 Route 28-PO Box 300
Boiceville, NY 12412

REF: Change Event #11

7/9/25 – Change in Elevation and location of tie into existing catch basin by student drop off lane due to non traditional catch basin. Partialy fill trench back in and compact then redig in new location.

LABOR:		
Foreman @ 3 hrs @ $123.17	= $369.51	
Laborer @ 4 hrs @$108.59	= $434.36	
Operator @ 4 hrs @ $129.06	= $516.24	
	$1,320.11	=$1,320.11
EQUIPMENT:		
Cat 305 Excavator @ 4 hrs x $70.00/hr	= $280.00	
Compactor – Lump Sum	= $100.00	
	$380.00	=$380.00
		$1,772.46
	15% OH & P	265.86
		$2,038.32

CO#014 Total: $2,038.00

Docusign Envelope ID: F4B86CFA-9049-4594-A4BD-4EF860224607

BBL Construction Services, LLC
302 Washington Ave Extension
Albany, New York 12203
P: (518) 452-8200

Project: 231088-05 Onteora CSD: Classroom
PH3B- Security Vestibule & Site Work
4166 Route 28
Boiceville, New York 12412

RFI #12: Core Drilling Existing Structure (For 18" Corrugated from DW-1)

Revision	0	**Status**	Closed on 07/08/25
To	Jessica Alesi (Clark Patterson Lee (Newburgh)) Stephanie Wisniewski (Clark Patterson Lee (Poughkeepsie))	**From**	Jeff Andrews (BBL Construction Services, LLC) 302 Washington Avenue Extension Albany , New York 12203
Date Initiated	Jul 7, 2025	**Due Date**	Jul 10, 2025
Location		**Project Stage**	Construction
Cost Impact		**Schedule Impact**	
Spec Section		**Cost Code**	
Drawing Number	C203	**Reference**	
Linked Drawings			
Received From	Dan McShea (Kingston Equipment Rental, Inc.)	**Sub Job**	
Copies To	Rudie Baker (Kingston Equipment Rental, Inc.), Jeff Andrews (BBL Construction Services, LLC), Cody Bowden (BBL Construction Services, LLC), Joel Cservak (Onteora Central School District), Kyle Harjes (Onteora Central School District), Dan McShea (Kingston Equipment Rental, Inc.)		

Activity

Question

Question from Jeff Andrews BBL Construction Services, LLC *on Monday, Jul 7, 2025 at 11:03 AM EDT*

SC RFI #007 (7/3/25)
When exposing the existing structure that we are to tie into, the structure looks to be a hybrid structure made of old daylight flared end and some block/brick.
KER's concern is when core drilling through the multiple materials (that are also in different planes) the side of the structure is going to fail. KER proposes we move the pie up and to the right to avoid the precast flared end and god directly through the block wall. Attached is a picture for reference on where the new etry point will be located.
The inert of the proposed new entry point will be 661.17.

Attachments
OCSD - Security Vestibule RFI 7.pdf

Official Response

Response from Stephanie Wisniewski Clark Patterson Lee (Poughkeepsie) *on Monday, Jul 7, 2025 at 03:31 PM EDT*

Please refer to attached PDF for RFI Response.

Attachments
RFI-SC-007 - Tennis Court Lot Existing Structure - Answered.pdf

All Replies

Response from Stephanie Wisniewski Clark Patterson Lee (Poughkeepsie) *on Monday, Jul 7, 2025 at 03:31 PM EDT*

Please refer to attached PDF for RFI Response.

Attachments
RFI-SC-007 - Tennis Court Lot Existing Structure - Answered.pdf

Docusign Envelope ID: F4B86CFA-9049-4594-A4BD-4EF860224607

CPL
ARCHITECTURE
ENGINEERING
PLANNING
CPLteam.com

REQUEST FOR INFORMATION

RFI #: 7
Date: 7/3/2025

OCSD - MSHS SECUIRTY VESTIBULE & SITE WORK - PH 3B: R23.01087.00

Contractor Name: K.E.R / Baker Brothers

To: Matt Harte Firm: BBL Construction Services LLC

From: Daniel McShea

WE REQUEST YOUR ATTENTION (OR CONFIRMATION) REGARDING THE FOLLOWING:

Subject: Core drilling the existing structure

Location: Tennis court parking lot

Information is Requested By: Daniel McShea

MESSAGE:

When exposing the existing structure that we are to tie into the structure looks to be a hybrid structure made of an old daylight flared end and some block/brick.
K.E.R's concern is when core drilling through the multiple Materials (that are also in different planes) the side of the structure is going to fail. K.E.R purposes we move the pipe up and to the right to avoid the precast flared end and go directly through the block wall. Atttached is a picture for reference on where the new entry point will be located.
The invert of the purposed new entry point will be 661.17.

Contractors Name: Kingston Equipment Rental / Baker Brothers

By: Daniel McShea Date: 7/3/2025

CPL
26 IBM Road
Poughkeepsie, NY 12601
CPLteam.com
800.274.9000 TEL

Docusign Envelope ID: F4B86CFA-9049-4594-A4BD-4EF860224607




Docusign Envelope ID: F4B86CFA-9049-4594-A4BD-4EF860224607

Engineer's Response:

Core drill through existing structure at elevation 661.17. Adjust laterally to best accommodate existing conditions while maintaining a minimum of 18 inch cover over new 18 inch diameter storm pipe. Cut existing structure DW-1 to accept a new invert out elevation of 661.5. Grout in previously approved invert out hole. See attached plan sheet for clarity.


By: DGarner
Date: 7/7/2025

Docusign Envelope ID: F4B86CFA-9049-4594-A4BD-4EF860224607

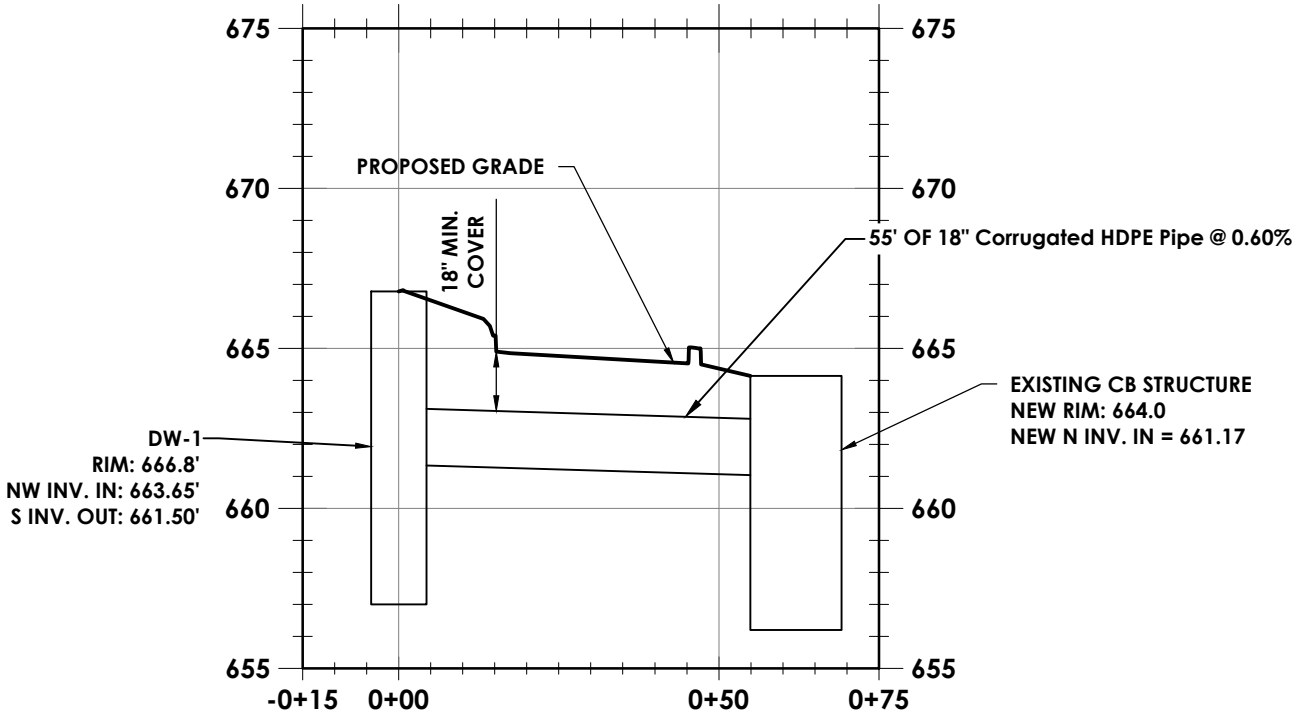

18" STORM PIPE PROFILE

HORIZONTAL SCALE: 1" = 30'
VERTICAL SCALE: 1" = 6'

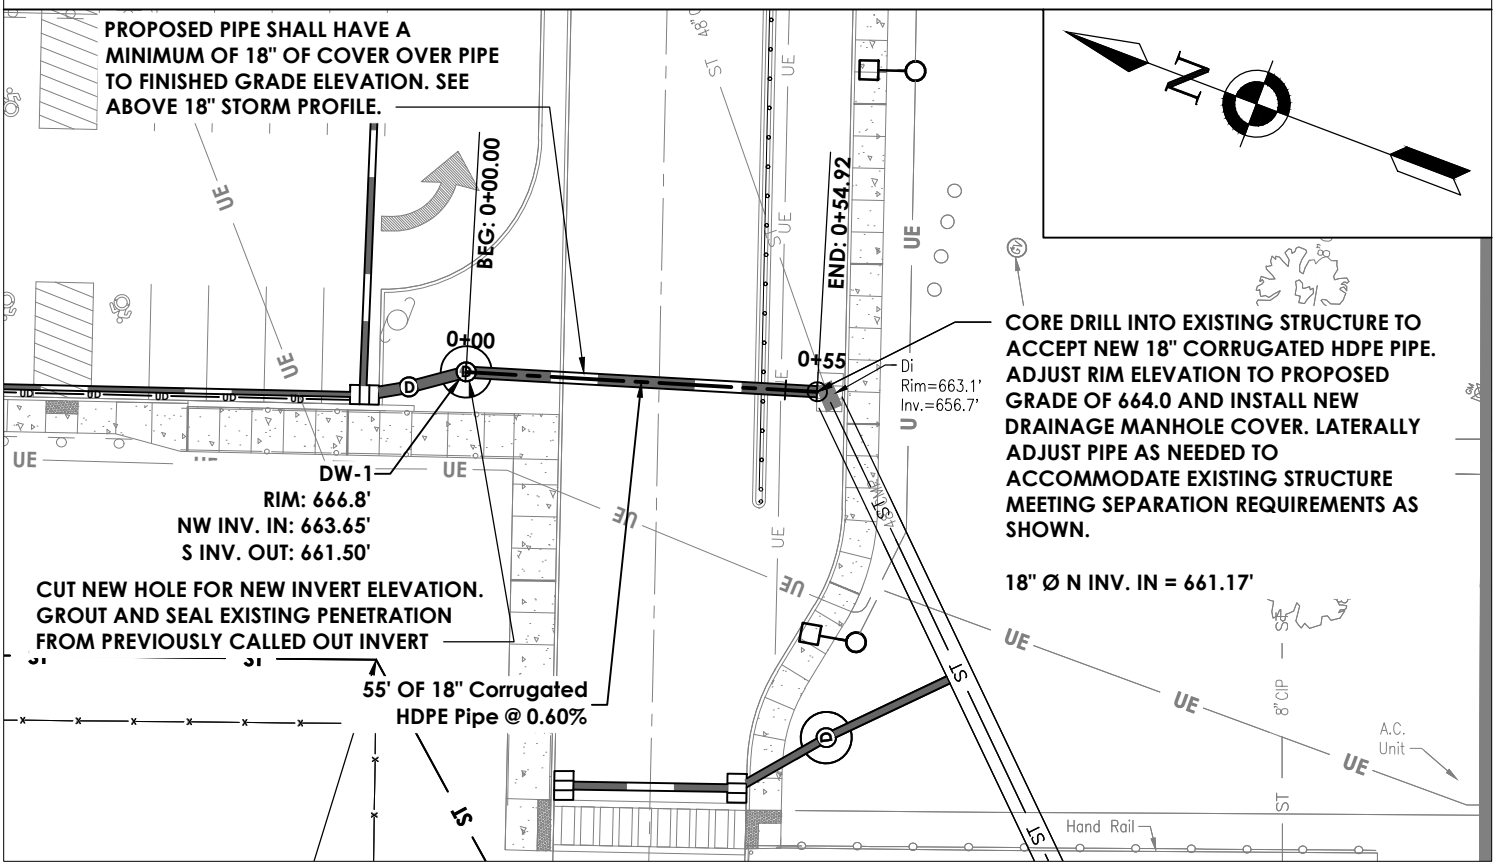

Plotted By: Dan Garner
Date last plotted: 7/7/2025 2:14 PM
Date last accessed: 7/7/2025 2:10 PM
Drawing Name: S:\Projects\Onteora CSD\Classroom Renovation Ph3\D Design\06 CAD\ACAD\Civil\C2\OCSD_R23.01087.00_UT.dwg

Project Number	Drawn By	Checked By	Scale	Issued
R23.01087.00	DVG	JCB	1" = 30'	7/7/2025

CPL | Architecture Engineering Planning
26 IBM Road
Poughkeepsie, NY 12601
CPLteam.com
NY ENGINEERING FIRM CERTIFICATE #018330

Client Name
ONTEORA CENTRAL SCHOOL DISTRICT

Project Name
PHASE 3B - SECURITY VESTIBULE AND SITE WORK

Drawing Title
RFI-SC-007 - TENNIS COURT LOT EXISTING STRUCTURE

Drawing Number
C801

Docusign Envelope ID: F4B86CFA-9049-4594-A4BD-4EF860224607

CPL
ARCHITECTURE
ENGINEERING
PLANNING
CPLteam.com

REQUEST FOR INFORMATION

RFI #: 7
Date: 7/3/2025

OCSD - MSHS SECUIRTY VESTIBULE & SITE WORK - PH 3B: R23.01087.00

Contractor Name: K.E.R / Baker Brothers

To: Matt Harte Firm: BBL Construction Services LLC

From: Daniel McShea

WE REQUEST YOUR ATTENTION (OR CONFIRMATION) REGARDING THE FOLLOWING:

Subject: Core drilling the existing structure

Location: Tennis court parking lot

Information is Requested By: Daniel McShea

MESSAGE:

When exposing the existing structure that we are to tie into the structure looks to be a hybrid structure made of an old daylight flared end and some block/brick.
K.E.R's concern is when core drilling through the multiple Materials (that are also in different planes) the side of the structure is going to fail. K.E.R purposes we move the pipe up and to the right to avoid the precast flared end and go directly through the block wall. Atttached is a picture for reference on where the new entry point will be located.
The invert of the purposed new entry point will be 661.17.

Contractors Name: Kingston Equipment Rental / Baker Brothers

By: Daniel McShea Date: 7/3/2025

CPL
26 IBM Road
Poughkeepsie, NY 12601
CPLteam.com
800.274.9000 TEL

Docusign Envelope ID: F4B86CFA-9049-4594-A4BD-4EF860224607



Docusign Envelope ID: DCE194F7-E216-406C-877E-F6038A102BE4

DS JA

Change Order #015

BBL Construction Services, LLC
302 Washington Ave Extension
Albany, New York 12203
Phone: (518) 452-8200

Project: 231088-05 - Onteora CSD: Classroom PH3B- Security Vestibule & Site Work
4166 Route 28
Boiceville, New York 12412

Change Order #015: Paving Allow. Reconciliation

CONTRACT COMPANY:	**Kingston Equipment Rental, Inc.** 78 Stone Rd West Hurley, New York 12491	**CONTRACT FOR:**	SC-1:#1 SC Base Bid
DATE CREATED:	1/ 30 /2026	**CREATED BY:**	Matt Harte **(BBL Construction Services, LLC)**
CONTRACT STATUS:	Approved	**CHANGE REASON:**	Allowance
SCHEDULE IMPACT:		**LOCATION**	
REFERENCE:		**REVIEW DATE:**	01/30 /2026
EXECUTED:	No	**TOTAL AMOUNT:**	($29.00)

DESCRIPTION:
CE #030 - Pavilion Paving Allowance Reconciliation
This change is to reconcile the paving allowance for the unused funds.

ATTACHMENTS:

CHANGE ORDER LINE ITEMS:

CCO #015

#	Sub Job	Cost Code	Description	Type	Amount
1	N/A	02-050 - BASIC SITE MATERIALS AND METHO	Pavilion Paving Allowance Reconciliation	SUBCONTRACT	($29.00)
				Subtotal:	($29.00)
				Grand Total:	(**$29.00**)

The original (Contract Sum)	$ 1,110,340.00
Net change by previously authorized Change Orders	$ 236,097.00
The contract sum prior to this Change Order was	$ 1,346,437.00
The contract sum will be decreased by this Change Order in the amount of	($29.00)
The new contract sum including this Change Order will be	$ 1,346,408.00
The contract time will not be changed by this Change Order.	
The Pending Change Orders sum remaining on this contract	$ 0.00
The Revised Contract sum is	$ 1,346,408.00

BBL Construction Services

Change Order #015

BBL Construction Services, LLC
302 Washington Ave Extension
Albany New York 12203

DocuSigned by:
Matt Harte
228CC1A3A14E434...
Feb-06-2026

SIGNATURE **DATE**

Matt Harte

PRINTED NAME

Kingston Equipment Rental, Inc.
78 Stone Rd
West Hurley New York 12491

DocuSigned by:
Rudie Baker
F29303E5DEC64F9...
Feb-06-2026

SIGNATURE **DATE**

Rudie Baker

PRINTED NAME

Clark Patterson Lee (Poughkeepsie)
26 IBM Road
Poughkeepsie New York 12601

Signed by:
Stephanie Wisniewski
1D92DE8452E64C2...
Feb-07-2026

SIGNATURE **DATE**

Stephanie Wisniewski

PRINTED NAME

Onteora Central School District
4166 State Route 28
Boiceville New York 12412

DocuSigned by:
Victoria McLaren
55F6FDA3EB28433...
Feb-19-2026

SIGNATURE **DATE**

Victoria McLaren

PRINTED NAME

Docusign Envelope ID: DCE194F7-E216-406C-877E-F6038A102BE4

THE STATE EDUCATION DEPARTMENT / THE UNIVERSITY OF THE STATE OF NEW YORK

Office of Facilities Planning, 89 Washington Avenue, Room 1060 Education Building Annex, Albany, NY 12234
Tel. (518) 474-3906
Tel. (518) 474-3906
www.p12.nysed.gov/facplan/

CHANGE ORDER CERTIFICATION

Must be attached to back of Change Order

Instructions: **This CERTIFICATION is required for all change orders submitted to SED**
Fill out all three parts completely.

Change Order Number:
CO-SC-015

Part One - General Information

Provide separate Change Orders for each Project Number

SED Project Number: 6 2 1 2 0 1 0 6 | 7 0 2 7 | 0 0 1
(District BEDS Code | Building Identification Number | Project number)

District & Building Name: Onteora Central School District - Middle School / High School

Type of Project: ☐ Reconstruction /Alteration ☑ Addition & Alteration ☐ New Building ☐ Other

Project Description: Phase 3B - Security Vestibule and Site Work

Architect / Engineer firm	CPL (name)	26 IBM Road, Poughkeepsie, NY 12601 (address)
Contact Person	Stephanie Wisniewski, Senior Arch. Designer (name & title)	(845) 926 5610 SWisniewski@CPLteam.com (phone number & e-mail)
Construction Manager firm	BBL Construction Services, LLC (name)	302 Washington Avenue Extension, Albany, NY 12203 (address)
Contact Person	Matt Harte, Project Manager (name & title)	(518) 452-8200 mharte@bblinc.com (phone number & e-mail)
District Contact Person	Victoria McLaren, Superintendent (name & title)	(845) 657-6383 vmclaren@onteora.k12.ny.us (phone number & e-mail)

Part Two

Provide the following information for each individual item in the change order:
(Number each item if there is more than one and provide additional sheets as necessary.)

A. **Requested By** (Who initiated the change request)
B. **Relationship to Project Scope** (How is this change related to the original project scope)
C. **Basis of Need** (Describe why the change is needed)
D. **Description of Work** (Provide a detailed description of the work or services provided in the change order. Provide text, a drawing or both as necessary to demonstrate code compliance and the individual cost of each item.)

A. CM.
B. Directly related.
C. Needed to close out project.
D. Credit for unused pavilion paving allowance.

Docusign Envelope ID: DCE194F7-E216-406C-877E-F6038A102BE4

CHANGE ORDER CERTIFICATION

Part Three

1 Change order requirements:

- ✔ The scope of the change order must relate to the project scope previously approved.
- ✔ Dollar amounts applied from allowances toward costs associated with the changes must be provided.
- ✔ If the cost of this change order is not within the approved amount as currently established on the SA-4, please provide a Form FP-FI, Request for Revision of Financial Information, with documentation showing the additional authorization of funds.
- ✔ Each change order shall be signed by the president of the board of education, the architect/engineer, and the contractor.

2 Certification of the Superintendent of Schools (District Superintendent if a BOCES project)

The following statements are true and correct to the best of my knowledge and belief:

- The revised total cost is within the authorized appropriation for this project.
- Where any work of this change order requires a type or kind of work that is not included in the original contract documents, the school district's attorney has been contacted to assure conformance with the Opinion of the State Comptroller No. 60-505.

Feb-19-2026
Date

Victoria McLaren
DocuSigned by: Victoria McLaren
Signature and printed name of the School Superintendent or District Superintendent if a BOCES project

3 Certification of the Architect or Engineer

The following statements are true and correct to the best of my knowledge and belief:

- Work required by this change order is in accordance with applicable sections of the approved contract documents.
- Any plan, sketch, or attachment referenced In this change order is included herein.
- Work required by this change order is in accordance with applicable provisions of the NYS Uniform Fire Prevention and Building Code, State Education Department's building standards, and NYS Department of Labor's Code Rule 56.
- Work required by this change order was designed by an architect or engineer who is currently licensed by the State of New York.
- Work required by this change order that involves asbestos-containing building material (ACBM) was designed by an architect or engineer who is currently licensed by the State of New York and who is appropriately certified as an asbestos designer by the NYS Department of Labor at the time he/she designed the asbestos-related project.

CPL
Architectural / Engineering Firm Name

Feb-07-2026
Date

Stephanie Wisniewski
Signed by: Stephanie Wisniewski
Signature and printed name of the Architect or Engineer

DS JA

BBL Construction Services

Change Order #002

BBL Construction Services, LLC
302 Washington Ave Extension
Albany, New York 12203
Phone: (518) 452-8200

Project: 231088-05 - Onteora CSD: Classroom PH3B- Security Vestibule & Site Work
4166 Route 28
Boiceville, New York 12412

Change Order #002: TBI Allowance Reconciliation

CONTRACT COMPANY:	**Transitional Builders, Inc** 4920 Albany Post Road Staatsburg, New York 12580	**CONTRACT FOR:**	GC-2:#2 GC Base Bid
DATE CREATED:	3/ 04 /2026	**CREATED BY:**	Matt Harte **(BBL Construction Services, LLC)**
CONTRACT STATUS:	Approved	**CHANGE REASON:**	Allowance
SCHEDULE IMPACT:		**LOCATION**	
REFERENCE:		**REVIEW DATE:**	03/04 /2026
EXECUTED:	No	**TOTAL AMOUNT:**	($11,466.00)

DESCRIPTION:
CE #031 - TBI Allowance Reconciliation
This change order is to reconcile TBI's Contract for the unused Allowance.

ATTACHMENTS:

CHANGE ORDER LINE ITEMS:

CCO #002

#	Sub Job	Cost Code	Description	Type	Amount
1	N/A	03-050 - BASIC CONCRETE MATERIALS AND M	TBI Allowance Reconciliation	SUBCONTRACT	($11,466.00)
				Subtotal:	($11,466.00)
				Grand Total:	(**$11,466.00**)

The original (Contract Sum)	$ 516,375.00
Net change by previously authorized Change Orders	$ 913.00
The contract sum prior to this Change Order was	$ 517,288.00
The contract sum will be decreased by this Change Order in the amount of	($11,466.00)
The new contract sum including this Change Order will be	$ 505,822.00
The contract time will not be changed by this Change Order.	
The Pending Change Orders sum remaining on this contract	$ 0.00
The Revised Contract sum is	$ 505,822.00

BBL Construction Services

Change Order #002

BBL Construction Services, LLC
302 Washington Ave Extension
Albany New York 12203

DocuSigned by:
Matt Harte
228CC1A3A14E434...
Mar-05-2026

SIGNATURE **DATE**

Matt Harte

PRINTED NAME

Transitional Builders, Inc
4920 Albany Post Road
Staatsburg New York 12580

Signed by:
Gabriel Morales
B55BE09451E34DF...
Mar-05-2026

SIGNATURE **DATE**

Gabriel Morales

PRINTED NAME

Clark Patterson Lee (Poughkeepsie)
26 IBM Road
Poughkeepsie New York 12601

Signed by:
Stephanie Wisniewski
1D92DE8452E64C2...
Mar-05-2026

SIGNATURE **DATE**

Stephanie Wisniewski

PRINTED NAME

Onteora Central School District
4166 State Route 28
Boiceville New York 12412

DocuSigned by:
Victoria McLaren
55F6FDA3EB28433...
Mar-06-2026

SIGNATURE **DATE**

Victoria McLaren

PRINTED NAME

Docusign Envelope ID: 81C8B6C8-D473-454B-8CFF-C16627019652

THE STATE EDUCATION DEPARTMENT / THE UNIVERSITY OF THE STATE OF NEW YORK

Office of Facilities Planning, 89 Washington Avenue, Room 1060 Education Building Annex, Albany, NY 12234
Tel. (518) 474-3906
Tel. (518) 474-3906
www.p12.nysed.gov/facplan/

CHANGE ORDER CERTIFICATION

Must be attached to back of Change Order

Instructions: **This CERTIFICATION is required for all change orders submitted to SED**
Fill out all three parts completely.

Change Order Number:
CO-GC-002

Part One - General Information

Provide separate Change Orders for each Project Number

SED Project Number	6	2	1	2	0	1	0	6	0	0	0	1	0	3	5
	District BEDS Code								Building Identification Number				Project number		

District & Building Name	Onteora Central School District - Middle School / High School	
Type of Project	☑ Reconstruction /Alteration ☐ Addition & Alteration ☐ New Building ☐ Other	
Project Description	Phase 3B - Security Vestibule and Site Work	
Architect / Engineer firm	CPL (name)	26 IBM Road, Poughkeepsie, NY 12601 (address)
Contact Person	Stephanie Wisniewski, Senior Arch. Designer (name & title)	(845) 926 5610 SWisniewski@CPLteam.com (phone number & e-mail)
Construction Manager firm	BBL Construction Services, LLC (name)	302 Washington Avenue Extension, Albany, NY 12203 (address)
Contact Person	Matt Harte, Project Manager (name & title)	(518) 452-8200 mharte@bblinc.com (phone number & e-mail)
District Contact Person	Victoria McLaren, Superintendent (name & title)	(845) 657-6383 vmclaren@onteora.k12.ny.us (phone number & e-mail)

Part Two

Provide the following information for each individual item in the change order:
(Number each item if there is more than one and provide additional sheets as necessary.)

- **A. Requested By** (Who initiated the change request)
- **B. Relationship to Project Scope** (How is this change related to the original project scope)
- **C. Basis of Need** (Describe why the change is needed)
- **D. Description of Work** (Provide a detailed description of the work or services provided in the change order. Provide text, a drawing or both as necessary to demonstrate code compliance and the individual cost of each item.)

A. CM.
B. Directly related.
C. Needed to close out project.
D. Credit for unused allowance.

Docusign Envelope ID: 81C8B6C8-D473-454B-8CFF-C16627019652

CHANGE ORDER CERTIFICATION

Part Three

1 Change order requirements:

- ✔ The scope of the change order must relate to the project scope previously approved.
- ✔ Dollar amounts applied from allowances toward costs associated with the changes must be provided.
- ✔ If the cost of this change order is not within the approved amount as currently established on the SA-4, please provide a Form FP-FI, Request for Revision of Financial Information, with documentation showing the additional authorization of funds.
- ✔ Each change order shall be signed by the president of the board of education, the architect/engineer, and the contractor.

2 Certification of the Superintendent of Schools (District Superintendent if a BOCES project)

The following statements are true and correct to the best of my knowledge and belief:

- The revised total cost is within the authorized appropriation for this project.
- Where any work of this change order requires a type or kind of work that is not included in the original contract documents, the school district's attorney has been contacted to assure conformance with the Opinion of the State Comptroller No. 60-505.

Mar-06-2026
Date

Victoria McLaren
DocuSigned by: Victoria McLaren 98FDEB4E2E2433...
Signature and printed name of the School Superintendent or District Superintendent if a BOCES project

3 Certification of the Architect or Engineer

The following statements are true and correct to the best of my knowledge and belief:

- Work required by this change order is in accordance with applicable sections of the approved contract documents.
- Any plan, sketch, or attachment referenced In this change order is included herein.
- Work required by this change order is in accordance with applicable provisions of the NYS Uniform Fire Prevention and Building Code, State Education Department's building standards, and NYS Department of Labor's Code Rule 56.
- Work required by this change order was designed by an architect or engineer who is currently licensed by the State of New York.
- Work required by this change order that involves asbestos-containing building material (ACBM) was designed by an architect or engineer who is currently licensed by the State of New York and who is appropriately certified as an asbestos designer by the NYS Department of Labor at the time he/she designed the asbestos-related project.

CPL
Architectural / Engineering Firm Name

Mar-05-2026
Date

Stephanie Wisniewski
Signed by: Stephanie Wisniewski 1D92DE8452E64C2...
Signature and printed name of the Architect or Engineer

Donations Received for Board of Education Approval, March 17, 2026			
Donor:	***Amount:***	***Purpose:***	***Appropriation:***
Aubree Ferraro 2215 Sawkill Ruby Road Kingston, NY 12401	$100.00	Walter Ronald Bilyeo Memorial Award	CM2989.400-15
B. Simon 2305 Avalon Drive Randolph, MA 02368	$500.00	Harry Simon Memorial Award	CM2989.400-15
Matthew J. Ostoyich 142 Sila Drive Saugerties, NY 12477	$500.00	MJO Education Consultant Award	CM2989.400-15
Historical Society of the Town of Olive PO Box 205 Shokan, NY 12481	$300.00	Town of Olive Historical Award	CM2989.400-15
	$1,400.00		

March 6, 2026

Dear Mr. Richards,

Attached please find a list of books that have been weeded from the Library. These books are damaged, out dated or have not been circulated in the past.

Weeded books allow for more shelf space, a continually changing layout and in turn greater student engagement.

Thank you for supporting our Library!

Sincerely,
Melissa Johnson
Library Teacher

9/12/2025 - Copies Removed: 20

Call Number	Barcode	Price	Acquired	Removed By
582 MON	WUD6012733		8/11/2020	admin103

Sublocation	Reason	Funding Source	Last Circ.	Disposal Method
580 BIN Field Guides (Plants and Trees)	Outdated			Discard

Was Available -- Weeded -- Total Circulations: 0

7/29/2025 - Copies Removed: 1

The giver (Removed: 1)

Author: Lowry, Lois. ISBN: 0-395-64566-2 Published: 1993

Call Number	Barcode	Price	Acquired	Removed By
Fic LOW	WUD7001110	$13.95	8/11/2020	admin103

Sublocation	Reason	Funding Source	Last Circ.	Disposal Method
Upper Level Fiction SERIES (neon green dot)	Poor Condition/Damage			Discard

Was Available -- Weeded -- Total Circulations: 0

7/24/2025 - Copies Removed: 1

Month-by-month phonics for third grade (Removed: 1)

Author: Cunningham, Patricia Marr. ISBN: 1-60418-069-2 Published: 2008

Call Number	Barcode	Price	Acquired	Removed By
372.46 CUN	WUD7204451	$16.99	8/11/2020	admin103

Sublocation	Reason	Funding Source	Last Circ.	Disposal Method
	Other			

Was Available -- Weeded -- Total Circulations: 0

6/25/2025 - Copies Removed: 1

Shojo fashion manga art school : how to draw cool looks and characters (Removed: 1)

Author: Flores, Irene. ISBN: 978-1-60061-180-3 (pbk.) Published: 2009

Call Number	Barcode	Price	Acquired	Removed By
741.5 FLO	WUD4000112		10/24/2023	admin103

Sublocation	Reason	Funding Source	Last Circ.	Disposal Method
741.5 BIN How to Draw PEOPLE/GENERAL	Other		6/25/2025	

Was Available -- Deleted -- Total Circulations: 26

6/24/2025 - Copies Removed: 3

Cricket songs : Japanese haiku (Removed: 1)

Author: Behn, Harry. LCCN: 64-11489 Published: 1964

Call Number	Barcode	Price	Acquired	Removed By
895 BEH	PH0002632		8/11/2020	admin103

Sublocation	Reason	Funding Source	Last Circ.	Disposal Method
UL811 Upper Level POETRY shelf /neon green dot	Other			

9/12/2025 - Copies Removed: 20

Call Number	Barcode	Price	Acquired	Removed By
520 PAS	WUD6015293	$10.00	8/11/2020	admin103

Sublocation	Reason	Funding Source	Last Circ.	Disposal Method
500 BIN Field Guides (Astronomy and Weather)	Outdated			Discard

Was Available -- Weeded -- Total Circulations: 0

Rocks and Fossils. (Removed: 1)

Author: Busbey, Arthur B. III.

Call Number	Barcode	Price	Acquired	Removed By
550 BUS	WUD6001289		8/11/2020	admin103

Sublocation	Reason	Funding Source	Last Circ.	Disposal Method
500 BIN Field Guides (Rock/Min, Dinos, Fossils)	Outdated		4/17/2024	Discard

Was Available -- Weeded -- Total Circulations: 6

Seashores. (Removed: 1)

Author: Zim, H.

Call Number	Barcode	Price	Acquired	Removed By
574.92 ZIM	WUD6012830		8/11/2020	admin103

Sublocation	Reason	Funding Source	Last Circ.	Disposal Method
570s BIN Field Guides (Seashells)	Outdated		2/29/2024	Discard

Was Available -- Weeded -- Total Circulations: 5

The shell book : the complete guide to collecting and identifying with a s (Removed: 1)

Author: Romashko, Sandra. ISBN: 0-684-13838-7 Published: 1976

Call Number	Barcode	Price	Acquired	Removed By
Pbk 594 Rom	WUD7100417		8/11/2020	admin103

Sublocation	Reason	Funding Source	Last Circ.	Disposal Method
570s BIN Field Guides (Seashells)	Outdated			Discard

Was Available -- Weeded -- Total Circulations: 0

Shells are where you find them (Removed: 1)

Author: Clemons, Elizabeth. LCCN: 60-5515 Published: 1960

Call Number	Barcode	Price	Acquired	Removed By
594 Cle	WUD7005209		8/11/2020	admin103

Sublocation	Reason	Funding Source	Last Circ.	Disposal Method
570s BIN Field Guides (Seashells)	Outdated			Discard

Was Available -- Weeded -- Total Circulations: 0

Trees Of The Northern U.S. & Canada. (Removed: 1)

Author: Montgomery, F.H.

9/12/2025 - Copies Removed: 20

Call Number	Barcode	Price	Acquired	Removed By
508.73 NAT	WUD7005273		8/11/2020	admin103

Sublocation	Reason	Funding Source	Last Circ.	Disposal Method
599 BIN Field Guides (Mammals and Gen Animals)	Outdated		5/8/2023	Discard

Was Available -- Weeded -- Total Circulations: 7

Peterson first guide to clouds and weather (Removed: 1)

Author: Day, John A. ISBN: 0-395-56268-6 Published: 1991

Call Number	Barcode	Price	Acquired	Removed By
551.57 DAY	WUD6015294	$10.00	8/11/2020	admin103

Sublocation	Reason	Funding Source	Last Circ.	Disposal Method
500 BIN Field Guides (Astronomy and Weather)	Outdated		11/10/2021	Discard

Was Available -- Weeded -- Total Circulations: 1

Peterson first guide to mammals of North America (Removed: 1)

Author: Alden, Peter. ISBN: 0-395-42767-3 Published: 1987

Call Number	Barcode	Price	Acquired	Removed By
599.097 ALD	WUD6015290	$10.00	8/11/2020	admin103

Sublocation	Reason	Funding Source	Last Circ.	Disposal Method
599 BIN Field Guides (Mammals and Gen Animals)	Outdated			Discard

Was Available -- Weeded -- Total Circulations: 0

Peterson first guide to seashores (Removed: 1)

Author: Kricher, John C. ISBN: 0-395-61901-7 Published: 1992

Call Number	Barcode	Price	Acquired	Removed By
574.909 KRI	WUD6015298	$10.00	8/11/2020	admin103

Sublocation	Reason	Funding Source	Last Circ.	Disposal Method
570s BIN Field Guides (Seashells)	Outdated			Discard

Was Available -- Weeded -- Total Circulations: 0

Peterson first guide to shells of North America (Removed: 1)

Author: Douglass, Jackie Leatherbury. ISBN: 0-395-48297-6 Published: 1989

Call Number	Barcode	Price	Acquired	Removed By
594 DOU	WUD6015292	$10.00	8/11/2020	admin103

Sublocation	Reason	Funding Source	Last Circ.	Disposal Method
570s BIN Field Guides (Seashells)	Outdated		4/6/2022	Discard

Was Available -- Weeded -- Total Circulations: 1

Peterson first guide to the solar system (Removed: 1)

Author: Pasachoff, Jay M. ISBN: 0-395-52451-2 Published: 1990

Library Weeding Log

Woodstock Elementary School

9/12/2025 - Copies Removed: 20

Handbook of the Renaissance : Europe, 1400-1600 (Removed: 1)

Author: McRae, Lee. ISBN: 0-9626075-3-3 Published: 1999

Call Number	Barcode	Price	Acquired	Removed By
Pbk 940.2 MCR	WUD7008589	$11.96	8/11/2020	admin103

Sublocation	Reason	Funding Source	Last Circ.	Disposal Method
	Outdated			Discard

Was Available -- Weeded -- Total Circulations: 0

House plant identifier (Removed: 1)

Author: Bechtel, Helmut. ISBN: 0-8069-3056-X Published: 1973

Call Number	Barcode	Price	Acquired	Removed By
REF 582.13 BEC	PH0007348		8/11/2020	admin103

Sublocation	Reason	Funding Source	Last Circ.	Disposal Method
580 BIN Field Guides (Plants and Trees)	Outdated			Discard

Was Available -- Weeded -- Total Circulations: 0

How To Know Wild Fruits : A Guide to Plants When Not in Flower By Means of (Removed: 1)

Author: Peterson, Maude Gridley. Published: 1973

Call Number	Barcode	Price	Acquired	Removed By
PBK 582 PET	WUD7202643		8/11/2020	admin103

Sublocation	Reason	Funding Source	Last Circ.	Disposal Method
580 BIN Field Guides (Plants and Trees)	Outdated			Discard

Was Available -- Weeded -- Total Circulations: 0

Insects. (Removed: 1)

Author: Zahradnik, Dr. Jiri.

Call Number	Barcode	Price	Acquired	Removed By
595.7 ZAH	WUD6012433		8/11/2020	admin103

Sublocation	Reason	Funding Source	Last Circ.	Disposal Method
590 BIN Field Guides(Insects and	Outdated			Discard

Was Available -- Weeded -- Total Circulations: 0

The little animal encyclopedia (Removed: 1)

Author: Farndon, John. ISBN: 0-7534-5422-X Published: 2001

Call Number	Barcode	Price	Acquired	Removed By
591.21 FAR	WUD7205132		4/12/2023	admin103

Sublocation	Reason	Funding Source	Last Circ.	Disposal Method
599 BIN Field Guides (Mammals and Gen Animals)	Outdated		5/1/2023	Discard

Was Available -- Weeded -- Total Circulations: 1

Nature in America. (Removed: 1)

Author: Scheffel, Richard L., editor. Published: 1991

10/1/2025 - Copies Removed: 68

Call Number	Barcode	Price	Acquired	Removed By
811 FRO	PH0002525		8/11/2020	admin103

Sublocation	Reason	Funding Source	Last Circ.	Disposal Method
UL811 Upper Level POETRY shelf /neon green dot	Infrequent Circulation			

Was Available -- Weeded -- Total Circulations: 0

9/12/2025 - Copies Removed: 20

The Audubon Society Field Guide to North American Mammals. (Removed: 1)

Author: Whitaker, John O. Jr. Published: 1980

Call Number	Barcode	Price	Acquired	Removed By
REF 599 WHI	WUD7201488		8/11/2020	admin103

Sublocation	Reason	Funding Source	Last Circ.	Disposal Method
599 BIN Field Guides (Mammals and Gen Animals)	Outdated		12/12/2023	Discard

Was Available -- Weeded -- Total Circulations: 2

The Audubon Society field guide to North American rocks and minerals (Removed: 1)

Author: Chesterman, Charles Wesley, 1913- ISBN: 0-394-50269-8 Published: 1978

Call Number	Barcode	Price	Acquired	Removed By
552 Che	WUD7004692		8/11/2020	admin103

Sublocation	Reason	Funding Source	Last Circ.	Disposal Method
500 BIN Field Guides (Rock/Min, Dinos, Fossils)	Outdated		9/20/2023	Discard

Was Available -- Weeded -- Total Circulations: 2

Common weeds of the United States (Removed: 1)

Author: United States. Agricultural Research Service. ISBN: 0-486-20504-5 Published: 1971

Call Number	Barcode	Price	Acquired	Removed By
582 Uni	WUD7200397		8/11/2020	admin103

Sublocation	Reason	Funding Source	Last Circ.	Disposal Method
580 BIN Field Guides (Plants and Trees)	Outdated			Discard

Was Available -- Weeded -- Total Circulations: 0

Field Guide to North.American Butterflies. (Removed: 1)

Author: Pyle, Robert Michael.

Call Number	Barcode	Price	Acquired	Removed By
REF 595 PYL	WUD7201490		8/11/2020	admin103

Sublocation	Reason	Funding Source	Last Circ.	Disposal Method
590 BIN Field Guides(Insects and	Outdated			Discard

Was Available -- Weeded -- Total Circulations: 0

Library Weeding Log

10/1/2025 - Copies Removed: 68

The Titanic, lost-- and found (Removed: 1)
Author: Donnelly, Judy. ISBN: 0-394-98669-5 (lib. bdg.) Published: 1987

Call Number	Barcode	Price	Acquired	Removed By
910 DON	PH0005654	$5.99	8/11/2020	admin103
Sublocation	**Reason**	**Funding Source**	**Last Circ.**	**Disposal Method**
	Poor Condition/Damage		4/30/2025	

Was Available -- Weeded -- Total Circulations: 4

Tom Tiddler's Ground : a Book of Poetry For Children (Removed: 1)
Author: De La Mare, Walter. Published: 1961

Call Number	Barcode	Price	Acquired	Removed By
821.08 DEL	WUD7200883		8/11/2020	admin103
Sublocation	**Reason**	**Funding Source**	**Last Circ.**	**Disposal Method**
UL811 Upper Level POETRY shelf /neon green dot	Infrequent Circulation			

Was Available -- Weeded -- Total Circulations: 0

Track (Removed: 1)
Author: Ward, Tony. ISBN: 1-57572-038-8 Published: 1996

Call Number	Barcode	Price	Acquired	Removed By
796.4 War	WUD7002273	$0.00	8/11/2020	admin103
Sublocation	**Reason**	**Funding Source**	**Last Circ.**	**Disposal Method**
	Infrequent Circulation			

Was Available -- Weeded -- Total Circulations: 0

The Two Old Bachelors (Removed: 1)
Author: Lear, Edward. Published: 1962

Call Number	Barcode	Price	Acquired	Removed By
821 LEA	WUD7201348		8/11/2020	admin103
Sublocation	**Reason**	**Funding Source**	**Last Circ.**	**Disposal Method**
UL811 Upper Level POETRY shelf /neon green dot	Infrequent Circulation			

Was Available -- Weeded -- Total Circulations: 0

Wind Song (Removed: 1)
Author: Sandburg, Carl. Published: 1960

Call Number	Barcode	Price	Acquired	Removed By
811 SAN	WUD7200880		8/11/2020	admin103
Sublocation	**Reason**	**Funding Source**	**Last Circ.**	**Disposal Method**
UL811 Upper Level POETRY shelf /neon green dot	Infrequent Circulation			

Was Available -- Weeded -- Total Circulations: 0

You come too : favorite poems for young readers (Removed: 1)
Author: Frost, Robert, 1874-1963. ISBN: 0-03-089530-8 Published: 1959

10/1/2025 - Copies Removed: 68

Call Number	Barcode	Price	Acquired	Removed By
811 Coa	WUD7004683		8/11/2020	admin103
Sublocation	**Reason**	**Funding Source**	**Last Circ.**	**Disposal Method**
UL811 Upper Level POETRY shelf /neon green dot	Infrequent Circulation			

Was Available -- Weeded -- Total Circulations: 0

Sports Cards : Collecting, Trading and Playing (Removed: 1)

Author: McLoone, Margo & Alice Siegel. Published: 1979

Call Number	Barcode	Price	Acquired	Removed By
769.4 MCL	WUD7201222		8/11/2020	admin103
Sublocation	**Reason**	**Funding Source**	**Last Circ.**	**Disposal Method**
	Infrequent Circulation			

Was Available -- Weeded -- Total Circulations: 0

Stories from Shakespeare (Removed: 1)

Author: Chute, Marchette Gaylord, 1909-. ISBN: 0-529-05533-3 Published: 1979

Call Number	Barcode	Price	Acquired	Removed By
822.3 Chu	WUD7004716		8/11/2020	admin103
Sublocation	**Reason**	**Funding Source**	**Last Circ.**	**Disposal Method**
	Infrequent Circulation			

Was Available -- Weeded -- Total Circulations: 0

Stories of our American patriotic songs (Removed: 1)

Author: Lyons, John Henry. Published: 1958

Call Number	Barcode	Price	Acquired	Removed By
784.7 LYO	PH0002202		8/11/2020	admin103
Sublocation	**Reason**	**Funding Source**	**Last Circ.**	**Disposal Method**
	Infrequent Circulation			

Was Available -- Weeded -- Total Circulations: 0

Tae kwon do (Removed: 1)

Author: Craven, Jerry. ISBN: 0-86593-367-7 Published: 1994

Call Number	Barcode	Price	Acquired	Removed By
796.8 CRA	WUD6021522	$21.27	8/11/2020	admin103
Sublocation	**Reason**	**Funding Source**	**Last Circ.**	**Disposal Method**
	Infrequent Circulation			

Was Available -- Weeded -- Total Circulations: 0

A Taste of Chaucer : Selections from the Canterbury Tales (Removed: 1)

Author: Chaucer, Geoffrey. Published: 1964

Call Number	Barcode	Price	Acquired	Removed By
821 CHA	WUD7201354		8/11/2020	admin103
Sublocation	**Reason**	**Funding Source**	**Last Circ.**	**Disposal Method**
UL811 Upper Level POETRY shelf /neon green dot	Infrequent Circulation			

Was Available -- Weeded -- Total Circulations: 0

10/1/2025 - Copies Removed: 68

Was Available -- Weeded -- Total Circulations: 0

The Scroobious Pip (Removed: 1)

Author: Lear, Edward. Published: 1968

Call Number	Barcode	Price	Acquired	Removed By
821 LEA	WUD7200946		8/11/2020	admin103
Sublocation	**Reason**	**Funding Source**	**Last Circ.**	**Disposal Method**
	Infrequent Circulation			

Was Available -- Weeded -- Total Circulations: 0

See my lovely poison ivy : and other verses about witches, ghosts, and thi (Removed: 1)

Author: Moore, Lilian. ISBN: 0-689-30468-4 Published: 1975

Call Number	Barcode	Price	Acquired	Removed By
811.5 Moo	WUD7002907		8/11/2020	admin103
Sublocation	**Reason**	**Funding Source**	**Last Circ.**	**Disposal Method**
UL811 Upper Level POETRY shelf /neon green dot	Infrequent Circulation			

Was Available -- Weeded -- Total Circulations: 0

Seeds of Time : Selections From Shakespeare /. (Removed: 1)

Author: Grohskopf, Bernice. Published: 1963

Call Number	Barcode	Price	Acquired	Removed By
822.3 GRO	WUD7005335		8/11/2020	admin103
Sublocation	**Reason**	**Funding Source**	**Last Circ.**	**Disposal Method**
	Infrequent Circulation			

Was Available -- Weeded -- Total Circulations: 0

Simple Sewing. (Removed: 1)

Author: Beede, Gretchen.

Call Number	Barcode	Price	Acquired	Removed By
767 BEE	WUD6004131		8/11/2020	admin103
Sublocation	**Reason**	**Funding Source**	**Last Circ.**	**Disposal Method**
	Infrequent Circulation			

Was Available -- Weeded -- Total Circulations: 0

Songs of hill and mountain folk : ballads, historical songs, folk songs, a (Removed: 1)

Author: Glass, Paul, LCCN: 67-14760 M/AC/r872 Published: 1967

Call Number	Barcode	Price	Acquired	Removed By
784.4 GLA	PH0002190		8/11/2020	admin103
Sublocation	**Reason**	**Funding Source**	**Last Circ.**	**Disposal Method**
	Infrequent Circulation			

Was Available -- Weeded -- Total Circulations: 0

The sparrow bush : rhymes (Removed: 1)

Author: Coatsworth, Elizabeth Jane, 1893-. LCCN: 66-10787 Published: 1966

10/1/2025 - Copies Removed: 68

green dot

Was Available -- Weeded -- Total Circulations: 0

A poison tree and other poems (Removed: 1)

Author: [selected] and illustrated by Mercer Mayer. ISBN: 0-684-14904-4 Published: 1977

Call Number	Barcode	Price	Acquired	Removed By
808.81 POI	WUD7200279		8/11/2020	admin103
Sublocation	**Reason**	**Funding Source**	**Last Circ.**	**Disposal Method**
UL811 Upper Level POETRY shelf /neon green dot	Infrequent Circulation			

Was Available -- Weeded -- Total Circulations: 0

Really Rosie. (Removed: 1)

Author: Sendak, Maurice.

Call Number	Barcode	Price	Acquired	Removed By
812 SEN	WUD6002512		8/11/2020	admin103
Sublocation	**Reason**	**Funding Source**	**Last Circ.**	**Disposal Method**
	Infrequent Circulation			

Was Available -- Weeded -- Total Circulations: 0

Reflections on a gift of watermelon pickle : and other modern verse (Removed: 1)

Author: Dunning, Stephen, LCCN: 67-29527 Published: 1967

Call Number	Barcode	Price	Acquired	Removed By
811.08 Dun	WUD7005083		8/11/2020	admin103
Sublocation	**Reason**	**Funding Source**	**Last Circ.**	**Disposal Method**
UL811 Upper Level POETRY shelf /neon green dot	Infrequent Circulation			

Was Available -- Weeded -- Total Circulations: 0

The Rime of the Ancient Mariner (Removed: 1)

Author: Coleridge, Samuel Taylor. Published: 1969

Call Number	Barcode	Price	Acquired	Removed By
821 COL	WUD7200845		8/11/2020	admin103
Sublocation	**Reason**	**Funding Source**	**Last Circ.**	**Disposal Method**
UL811 Upper Level POETRY shelf /neon green dot	Infrequent Circulation			

Was Available -- Weeded -- Total Circulations: 0

The Road Not Taken. (Removed: 1)

Author: Frost, Robert.

Call Number	Barcode	Price	Acquired	Removed By
811 FRO	WUD6011964		8/11/2020	admin103
Sublocation	**Reason**	**Funding Source**	**Last Circ.**	**Disposal Method**
UL811 Upper Level POETRY shelf /neon green dot	Infrequent Circulation			

10/1/2025 - Copies Removed: 68

POETRY shelf /neon green dot

Was Available -- Weeded -- Total Circulations: 0

Poems (Removed: 1)

Author: Keats, John, 1795-1821. LCCN: 64-22174 Published: 1964

Call Number	Barcode	Price	Acquired	Removed By
821 KEA	PH0002590		8/11/2020	admin103
Sublocation	**Reason**	**Funding Source**	**Last Circ.**	**Disposal Method**
UL811 Upper Level POETRY shelf /neon green dot	Infrequent Circulation			

Was Available -- Weeded -- Total Circulations: 0

Poems (Removed: 1)

Author: Shakespeare, William, 1564-1616. LCCN: 66-14937 Published: 1966

Call Number	Barcode	Price	Acquired	Removed By
822.33 SHA	PH0002621		8/11/2020	admin103
Sublocation	**Reason**	**Funding Source**	**Last Circ.**	**Disposal Method**
UL811 Upper Level POETRY shelf /neon green dot	Infrequent Circulation			

Was Available -- Weeded -- Total Circulations: 0

Poems (Removed: 1)

Author: Wordsworth, William, 1770-1850. LCCN: 64-12112 Published: 1964

Call Number	Barcode	Price	Acquired	Removed By
811 WOR	PH0002561	$2.95	8/11/2020	admin103
Sublocation	**Reason**	**Funding Source**	**Last Circ.**	**Disposal Method**
UL811 Upper Level POETRY shelf /neon green dot	Infrequent Circulation			

Was Available -- Weeded -- Total Circulations: 0

Poems Of Edgar Allan Poe. (Removed: 1)

Author: Poe, Edgar Allan.

Call Number	Barcode	Price	Acquired	Removed By
811 POE	WUD6012013		8/11/2020	admin103
Sublocation	**Reason**	**Funding Source**	**Last Circ.**	**Disposal Method**
UL811 Upper Level POETRY shelf /neon green dot	Infrequent Circulation			

Was Available -- Weeded -- Total Circulations: 0

Poems of Edgar Allan Poe (Removed: 1)

Author: Poe, Edgar Allan, 1809-1849. LCCN: 65-21417 Published: 1965

Call Number	Barcode	Price	Acquired	Removed By
811 POE	PH0002544		8/11/2020	admin103
Sublocation	**Reason**	**Funding Source**	**Last Circ.**	**Disposal Method**
UL811 Upper Level POETRY shelf /neon	Infrequent Circulation			

10/1/2025 - Copies Removed: 68

The moment of wonder : a collection of Chinese and Japanese poetry (Removed: 1)

Author: Lewis, Richard, 1935- , LCCN: 63-16427 Published: 1964

Call Number	Barcode	Price	Acquired	Removed By
895 LEW	PH0002633		8/11/2020	admin103
Sublocation	**Reason**	**Funding Source**	**Last Circ.**	**Disposal Method**
	Infrequent Circulation			

Was Available -- Weeded -- Total Circulations: 0

Natural Basketry. (Removed: 1)

Author: Hart, Carol and Dan. Published: 1976

Call Number	Barcode	Price	Acquired	Removed By
PBK 746.4 HAR	WUD7200906		8/11/2020	admin103
Sublocation	**Reason**	**Funding Source**	**Last Circ.**	**Disposal Method**
	Infrequent Circulation			

Was Available -- Weeded -- Total Circulations: 0

Ninja (Removed: 1)

Author: Craven, Jerry. ISBN: 0-86593-365-0 Published: 1994

Call Number	Barcode	Price	Acquired	Removed By
796.8 CRA	WUD6021492	$21.27	8/11/2020	admin103
Sublocation	**Reason**	**Funding Source**	**Last Circ.**	**Disposal Method**
	Infrequent Circulation			

Was Available -- Weeded -- Total Circulations: 0

The Pobble Who Has No Toes (Removed: 1)

Author: Lear, Edward. Published: 1977

Call Number	Barcode	Price	Acquired	Removed By
821.8 LEA	WUD7200857		8/11/2020	admin103
Sublocation	**Reason**	**Funding Source**	**Last Circ.**	**Disposal Method**
	Poor Condition/Damage			

Was Available -- Weeded -- Total Circulations: 0

Poems (Removed: 1)

Author: Crane, Stephen, 1871-1900. LCCN: 64-12110 Published: 1964

Call Number	Barcode	Price	Acquired	Removed By
811 CRA	PH0002515		8/11/2020	admin103
Sublocation	**Reason**	**Funding Source**	**Last Circ.**	**Disposal Method**
UL811 Upper Level POETRY shelf /neon green dot	Infrequent Circulation			

Was Available -- Weeded -- Total Circulations: 0

Poems (Removed: 1)

Author: Emerson, Ralph Waldo, 1803-1882. LCCN: 65-23774 Published: 1965

Call Number	Barcode	Price	Acquired	Removed By
811.3 EME	PH0002567		8/11/2020	admin103
Sublocation	**Reason**	**Funding Source**	**Last Circ.**	**Disposal Method**
UL811 Upper Level	Infrequent Circulation			

10/1/2025 - Copies Removed: 68

Judo (Removed: 1)

Author: Casey, Kevin K., 1967- ISBN: 0-86593-369-3 Published: 1994

Call Number	Barcode	Price	Acquired	Removed By
796.8 CAS	WUD6021461	$23.27	8/11/2020	admin103
Sublocation	**Reason**	**Funding Source**	**Last Circ.**	**Disposal Method**
	Infrequent Circulation			

Was Available -- Weeded -- Total Circulations: 0

Karate (Removed: 1)

Author: Casey, Kevin K., 1967- ISBN: 0-86593-366-9 Published: 1994

Call Number	Barcode	Price	Acquired	Removed By
796.8 CAS	WUD6021462	$21.27	8/11/2020	admin103
Sublocation	**Reason**	**Funding Source**	**Last Circ.**	**Disposal Method**
	Infrequent Circulation			

Was Available -- Weeded -- Total Circulations: 0

Knots, Useful and Ornamental. (Removed: 1)

Author: Shaw, George Russell.

Call Number	Barcode	Price	Acquired	Removed By
746.43 SHA	WUD7200640		8/11/2020	admin103
Sublocation	**Reason**	**Funding Source**	**Last Circ.**	**Disposal Method**
	Infrequent Circulation			

Was Available -- Weeded -- Total Circulations: 0

Kung fu (Removed: 1)

Author: Casey, Kevin K., 1967- ISBN: 0-86593-368-5 Published: 1994

Call Number	Barcode	Price	Acquired	Removed By
796.8 CAS	WUD6021467	$21.27	8/11/2020	admin103
Sublocation	**Reason**	**Funding Source**	**Last Circ.**	**Disposal Method**
	Infrequent Circulation			

Was Available -- Weeded -- Total Circulations: 0

The Laura Ingalls Wilder Songbook. (Removed: 1)

Author: Garson, Eugenia.

Call Number	Barcode	Price	Acquired	Removed By
784 GAR	WUD6012120		8/11/2020	admin103
Sublocation	**Reason**	**Funding Source**	**Last Circ.**	**Disposal Method**
	Infrequent Circulation		12/15/2021	

Was Available -- Weeded -- Total Circulations: 1

Lettering : A Guide For Teachers. (Removed: 1)

Author: Cataldo, John W. Published: 1958

Call Number	Barcode	Price	Acquired	Removed By
745.6 CAT	WUD7200898		8/11/2020	admin103
Sublocation	**Reason**	**Funding Source**	**Last Circ.**	**Disposal Method**
	Infrequent Circulation			

Was Available -- Weeded -- Total Circulations: 0

10/1/2025 - Copies Removed: 68

Hand in Hand We'll Go : Ten Poems By Robert Burns (Removed: 1)

Author: Burns, Robert. Published: 1965

Call Number	Barcode	Price	Acquired	Removed By
821 BUR	WUD7200853		8/11/2020	admin103
Sublocation	**Reason**	**Funding Source**	**Last Circ.**	**Disposal Method**
UL811 Upper Level POETRY shelf /neon green dot	Infrequent Circulation			

Was Available -- Weeded -- Total Circulations: 0

He who saw everything : the epic of Gilgamesh (Removed: 1)

Author: retold by Anita Feagles. With an afterword about the origins of the epic by Cyrus H. Gordon. Illustrated with sculptures by Xavier Gonzlez. LCCN: 66-11409 Published: 1966

Call Number	Barcode	Price	Acquired	Removed By
892 Fea	WUD7101274		8/11/2020	admin103
Sublocation	**Reason**	**Funding Source**	**Last Circ.**	**Disposal Method**
	Infrequent Circulation			

Was Available -- Weeded -- Total Circulations: 0

The Headless Horseman rides tonight : more poems to trouble your sleep (Removed: 1)

Author: Prelutsky, Jack. ISBN: 0-688-84273-9 (lib. bdg.) Published: 1980

Call Number	Barcode	Price	Acquired	Removed By
811 PRE	WUD6000428	$7.63	8/11/2020	admin103
Sublocation	**Reason**	**Funding Source**	**Last Circ.**	**Disposal Method**
UL811 Upper Level POETRY shelf /neon green dot	Infrequent Circulation			

Was Available -- Weeded -- Total Circulations: 0

Hi! ho! The rattlin' bog : and other folk songs for group singing (Removed: 1)

Author: Langstaff, John M. LCCN: 75-76616 Published: 1969

Call Number	Barcode	Price	Acquired	Removed By
784.4 LAN	PH0002192		8/11/2020	admin103
Sublocation	**Reason**	**Funding Source**	**Last Circ.**	**Disposal Method**
	Infrequent Circulation			

Was Available -- Weeded -- Total Circulations: 0

It doesn't always have to rhyme (Removed: 1)

Author: Merriam, Eve, 1916-. LCCN: 64-11893 Published: 1964

Call Number	Barcode	Price	Acquired	Removed By
811 Mer	WUD7101279		8/11/2020	admin103
Sublocation	**Reason**	**Funding Source**	**Last Circ.**	**Disposal Method**
UL811 Upper Level POETRY shelf /neon green dot	Infrequent Circulation			

Was Available -- Weeded -- Total Circulations: 0

10/1/2025 - Copies Removed: 68

Field (Removed: 1)

Author: Ward, Tony. ISBN: 1-57572-038-8 Published: 1996

Call Number	Barcode	Price	Acquired	Removed By
796.4 War	WUD7002278	$0.00	8/11/2020	admin103

Sublocation	Reason	Funding Source	Last Circ.	Disposal Method
	Infrequent Circulation			

Was Available -- Weeded -- Total Circulations: 0

The Fireside book of favorite American songs (Removed: 1)

Author: Boni, Margaret Bradford, 1893- , Published: 1952

Call Number	Barcode	Price	Acquired	Removed By
784.49 BON	PH0002196		8/11/2020	admin103

Sublocation	Reason	Funding Source	Last Circ.	Disposal Method
	Infrequent Circulation			

Was Available -- Weeded -- Total Circulations: 0

Flower Pressing. (Removed: 1)

Author: Eaton, Marge.

Call Number	Barcode	Price	Acquired	Removed By
745.92 EAT	WUD6004133		8/11/2020	admin103

Sublocation	Reason	Funding Source	Last Circ.	Disposal Method
	Infrequent Circulation			

Was Available -- Weeded -- Total Circulations: 0

Folk song : U.S.A. (Removed: 1)

Author: Lomax, John Avery. Published: 1948

Call Number	Barcode	Price	Acquired	Removed By
784 LOM	PH0002185		8/11/2020	admin103

Sublocation	Reason	Funding Source	Last Circ.	Disposal Method
	Infrequent Circulation			

Was Available -- Weeded -- Total Circulations: 0

Four Corners of the Sky : Poems, Chants and Oratory (Removed: 1)

Author: Clymer, Theodore. Published: 1975

Call Number	Barcode	Price	Acquired	Removed By
897 CLY	WUD7005329		8/11/2020	admin103

Sublocation	Reason	Funding Source	Last Circ.	Disposal Method
	Infrequent Circulation			

Was Available -- Weeded -- Total Circulations: 0

Haiku: the mood of earth. (Removed: 1)

Author: Atwood, Ann. ISBN: 0-684-12494-7 Published: 1971

Call Number	Barcode	Price	Acquired	Removed By
895.6 Atw	WUD7100331		8/11/2020	admin103

Sublocation	Reason	Funding Source	Last Circ.	Disposal Method
	Poor Condition/Damage			

Was Available -- Weeded -- Total Circulations: 0

10/1/2025 - Copies Removed: 68

POETRY shelf /neon green dot

Was Available -- Weeded -- Total Circulations: 0

Clocks tell the time (Removed: 1)

Author: Reck, Alma Kehoe. LCCN: 60-6702 Published: 1960

Call Number	Barcode	Price	Acquired	Removed By
909.83 Rec	WUD7200264		8/11/2020	admin103
Sublocation	**Reason**	**Funding Source**	**Last Circ.**	**Disposal Method**
	Infrequent Circulation			

Was Available -- Weeded -- Total Circulations: 0

The collected poems of Sterling A. Brown (Removed: 1)

Author: Brown, Sterling Allen, 1901-. ISBN: 0-06-010517-8 Published: 1980

Call Number	Barcode	Price	Acquired	Removed By
811 Bro	WUD7100616		8/11/2020	admin103
Sublocation	**Reason**	**Funding Source**	**Last Circ.**	**Disposal Method**
UL811 Upper Level POETRY shelf /neon green dot	Infrequent Circulation			

Was Available -- Weeded -- Total Circulations: 0

The Dream Keepera : and other poems (Removed: 1)

Author: Langston Hughes. ISBN: 0-590-62396-6 Published: 1994

Call Number	Barcode	Price	Acquired	Removed By
811 HUG	WUD4000502		6/24/2025	admin103
Sublocation	**Reason**	**Funding Source**	**Last Circ.**	**Disposal Method**
UL811 Upper Level POETRY shelf /neon green dot	Infrequent Circulation			

Was Available -- Weeded -- Total Circulations: 0

Familiar quotations : a collection of passages, phrases, and proverbs trac (Removed: 1)

Author: Bartlett, John, 1820-1905, ISBN: 0-316-08275-9 Published: 1980

Call Number	Barcode	Price	Acquired	Removed By
808.88/2 BAR	PH0007470		2/14/2025	admin103
Sublocation	**Reason**	**Funding Source**	**Last Circ.**	**Disposal Method**
	Infrequent Circulation			

Was Available -- Weeded -- Total Circulations: 0

A Few Flies And I. (Removed: 1)

Author: Kobayashi, Issa.

Call Number	Barcode	Price	Acquired	Removed By
895.6 KOB	WUD6011901		8/11/2020	admin103
Sublocation	**Reason**	**Funding Source**	**Last Circ.**	**Disposal Method**
	Infrequent Circulation			

Was Available -- Weeded -- Total Circulations: 0

Library Weeding Log

Woodstock Elementary School

10/1/2025 - Copies Removed: 68

Call Number	Barcode	Price	Acquired	Removed By
796.44 JEN	WUD7008648	$16.95	8/11/2020	admin103

Sublocation	Reason	Funding Source	Last Circ.	Disposal Method
	Infrequent Circulation			

Was Available -- Weeded -- Total Circulations: 0

Bells and Grass (Removed: 1)

Author: De La Mare, Walter. Published: 1965

Call Number	Barcode	Price	Acquired	Removed By
821 DEL	WUD7200916		8/11/2020	admin103

Sublocation	Reason	Funding Source	Last Circ.	Disposal Method
UL811 Upper Level POETRY shelf /neon green dot	Infrequent Circulation			

Was Available -- Weeded -- Total Circulations: 0

The Boys' Book of Survival : How To Survive Anything, Anywhere (Removed: 1)

Author: Campbell, Guy. Published: 2008

Call Number	Barcode	Price	Acquired	Removed By
796.54 CAM	WUD7204207	$10.00	8/11/2020	admin103

Sublocation	Reason	Funding Source	Last Circ.	Disposal Method
	Infrequent Circulation			

Was Available -- Weeded -- Total Circulations: 0

Carver, a life in poems (Removed: 1)

Author: Nelson, Marilyn, 1946-. ISBN: 1-886910-53-7 Published: 2001

Call Number	Barcode	Price	Acquired	Removed By
811 NEL	WUD6022225	$20.10	8/11/2020	admin103

Sublocation	Reason	Funding Source	Last Circ.	Disposal Method
UL811 Upper Level POETRY shelf /neon green dot	Infrequent Circulation			

Was Available -- Weeded -- Total Circulations: 0

Cavalcade of Poems. (Removed: 1)

Author: Bennett, Paul. Published: 1968

Call Number	Barcode	Price	Acquired	Removed By
pbk 811 Ben	WUD7101343		8/11/2020	admin103

Sublocation	Reason	Funding Source	Last Circ.	Disposal Method
UL811 Upper Level POETRY shelf /neon green dot	Infrequent Circulation			

Was Available -- Weeded -- Total Circulations: 0

The Children's Own Longfellow. (Removed: 1)

Author: Longfellow, Henry W.

Call Number	Barcode	Price	Acquired	Removed By
811 LON	WUD7200646		8/11/2020	admin103

Sublocation	Reason	Funding Source	Last Circ.	Disposal Method
UL811 Upper Level	Infrequent Circulation			

10/1/2025 - Copies Removed: 68

All the small poems and fourteen more (Removed: 1)

Author: Worth, Valerie. ISBN: 0-374-40345-7 Published: 1996

Call Number	Barcode	Price	Acquired	Removed By
811 Wor	WUD7204805	$12.44	8/11/2020	admin103

Sublocation	Reason	Funding Source	Last Circ.	Disposal Method
UL811 Upper Level POETRY shelf /neon green dot	Infrequent Circulation			

Was Available -- Weeded -- Total Circulations: 0

Alphabet Art : Thirteen ABCs From Around the World (Removed: 1)

Author: Fisher, Leonard Everett. Published: 1978

Call Number	Barcode	Price	Acquired	Removed By
745.6 FIS	WUD7200899		8/11/2020	admin103

Sublocation	Reason	Funding Source	Last Circ.	Disposal Method
	Infrequent Circulation			

Was Available -- Weeded -- Total Circulations: 0

American folk songs for children in home, school and nursery school : a bo (Removed: 1)

Author: Seeger, Ruth Porter (Crawford), 1901-1953. ISBN: 0-385-15788-6 Published: 1948

Call Number	Barcode	Price	Acquired	Removed By
784.4 SEE	PH0002195		8/11/2020	admin103

Sublocation	Reason	Funding Source	Last Circ.	Disposal Method
	Infrequent Circulation			

Was Available -- Weeded -- Total Circulations: 0

American folk songs for Christmas (Removed: 1)

Author: Seeger, Ruth Porter (Crawford), 1901-1953. LCCN: 53-9986 Published: 1953

Call Number	Barcode	Price	Acquired	Removed By
783.6 SEE	PH0002182		9/10/2024	admin103

Sublocation	Reason	Funding Source	Last Circ.	Disposal Method
	Infrequent Circulation			

Was Available -- Weeded -- Total Circulations: 0

The American Songbag. (Removed: 1)

Author: Sandburg, Carl. Published: 1927

Call Number	Barcode	Price	Acquired	Removed By
784.4 SAN	WUD7005336		8/11/2020	admin103

Sublocation	Reason	Funding Source	Last Circ.	Disposal Method
	Infrequent Circulation		12/15/2021	

Was Available -- Weeded -- Total Circulations: 2

Beginning gymnastics (Removed: 1)

Author: Jensen, Julie, 1957-. ISBN: 0-8225-3503-3 Published: 1995

11/6/2025 - Copies Removed: 1

Mystery of Flying Orange Pumpkin. (Removed: 1)

Author: Kellogg, Steven.

Call Number	Barcode	Price	Acquired	Removed By
E KEL	WUD6003341		8/11/2020	admin103

Sublocation	Reason	Funding Source	Last Circ.	Disposal Method
Holiday Book Shelf	Poor Condition/Damage		10/6/2025	Discard

Was Available -- Weeded -- Total Circulations: 2

11/4/2025 - Copies Removed: 1

Minecraft essential handbook (Removed: 1)

Author: Milton, Stephanie. ISBN: 0-545-66993-6 Published: 2013

Call Number	Barcode	Price	Acquired	Removed By
793.93 MIL	T 310027		8/11/2020	admin103

Sublocation	Reason	Funding Source	Last Circ.	Disposal Method
Upper Level Fiction Minecraft (neon green dot)	Poor Condition/Damage		9/16/2025	Discard

Was Available -- Weeded -- Total Circulations: 20

10/14/2025 - Copies Removed: 1

Fee, fi, fo, fum : friendly and funny giants. (Removed: 1)

Author: Stoutenburg, Adrien. ISBN: 0-670-31127-8 Published: 1969

Call Number	Barcode	Price	Acquired	Removed By
398 Sto	WUD7004438		8/11/2020	admin103

Sublocation	Reason	Funding Source	Last Circ.	Disposal Method
UL 398 Upper Level Folklore Shelf /neon green dot	Infrequent Circulation			Discard

Was Available -- Weeded -- Total Circulations: 0

10/1/2025 - Copies Removed: 68

The 50 States. (Removed: 1)

Author: Parker, Bertha Morris. LCCN: 65-15720 Published: 1965

Call Number	Barcode	Price	Acquired	Removed By
917.3 Par	WUD7004432		8/11/2020	admin103

Sublocation	Reason	Funding Source	Last Circ.	Disposal Method
	Infrequent Circulation			

Was Available -- Weeded -- Total Circulations: 0

Aikido (Removed: 1)

Author: Craven, Jerry. ISBN: 0-86593-364-2 Published: 1994

Call Number	Barcode	Price	Acquired	Removed By
796.8 CRA	WUD6021366	$21.27	8/11/2020	admin103

Sublocation	Reason	Funding Source	Last Circ.	Disposal Method
	Infrequent Circulation			

Was Available -- Weeded -- Total Circulations: 0

11/25/2025 - Copies Removed: 13

My First Dicitonary (Removed: 1)

Author: Miller, Susan, Ed. D. Published: 2004

Call Number	Barcode	Price	Acquired	Removed By
423 MIL	WUD7203767	$12.00	8/11/2020	admin103

Sublocation	Reason	Funding Source	Last Circ.	Disposal Method
	Outdated			

Was Available -- Weeded -- Total Circulations: 0

The New Color-Picture Dictionary For Children. (Removed: 1)

Author: Bennett, Archie.

Call Number	Barcode	Price	Acquired	Removed By
423.1 BEN	WUD6004042		8/11/2020	admin103

Sublocation	Reason	Funding Source	Last Circ.	Disposal Method
	Outdated			

Was Available -- Weeded -- Total Circulations: 0

Roget's international thesaurus (Removed: 1)

Author: edited by Barbara Ann Kipfer ; Robert L. Chapman, consulting editor. ISBN: 0-06-273693-0 Published: 2001

Call Number	Barcode	Price	Acquired	Removed By
REF 423 Rog	WUD7202782	$18.49	8/11/2020	admin103

Sublocation	Reason	Funding Source	Last Circ.	Disposal Method
	Outdated			

Was Available -- Weeded -- Total Circulations: 0

Scholastic children's dictionary. (Removed: 1)

ISBN: 0-439-36563-5 Published: 2002

Call Number	Barcode	Price	Acquired	Removed By
REF 423 SCH	WUD7200664		8/11/2020	admin103

Sublocation	Reason	Funding Source	Last Circ.	Disposal Method
	Outdated		1/13/2025	

Was Available -- Weeded -- Total Circulations: 2

Scholastic children's thesaurus (Removed: 1)

Author: Bollard, John K. ISBN: 0-590-96785-1 Published: 1998

Call Number	Barcode	Price	Acquired	Removed By
Ref 423.1 Bol	WUD7002720		8/11/2020	admin103

Sublocation	Reason	Funding Source	Last Circ.	Disposal Method
	Outdated			

Was Available -- Weeded -- Total Circulations: 0

Webster's New Explorer Student Dictionary. (Removed: 1)

Published: 1999

Call Number	Barcode	Price	Acquired	Removed By
REF 423 WEB	WUD7204085		8/11/2020	admin103

Sublocation	Reason	Funding Source	Last Circ.	Disposal Method
	Outdated		6/23/2025	

Was Available -- Weeded -- Total Circulations: 2

11/25/2025 - Copies Removed: 13

The American heritage first dictionary (Removed: 1)

Author: by the editors of the American Heritage Dictionaries. ISBN: 0-395-67289-9 Published: 1994

Call Number	Barcode	Price	Acquired	Removed By
423 AME	WUD6060010	$13.95	8/11/2020	admin103
Sublocation	**Reason**	**Funding Source**	**Last Circ.**	**Disposal Method**
	Outdated			

Was Available -- Weeded -- Total Circulations: 0

Dorling Kindersley ultimate visual dictionary. (Removed: 1)

ISBN: 1-56458-648-0 Published: 1994

Call Number	Barcode	Price	Acquired	Removed By
423 DOR	WUD6020207	$43.45	8/11/2020	admin103
Sublocation	**Reason**	**Funding Source**	**Last Circ.**	**Disposal Method**
	Outdated		2/13/2025	

Was Available -- Weeded -- Total Circulations: 1

Egyptian Language. (Removed: 1)

Author: Budge, E. A. Wallis.

Call Number	Barcode	Price	Acquired	Removed By
REF 411 BUD	WUD6003192		8/11/2020	admin103
Sublocation	**Reason**	**Funding Source**	**Last Circ.**	**Disposal Method**
	Outdated		2/23/2022	

Was Available -- Weeded -- Total Circulations: 2

The Kingfisher Illustrated Children's Dictionary. (Removed: 1)

Published: 1994

Call Number	Barcode	Price	Acquired	Removed By
REF 423 KIN	WUD7201284		8/11/2020	admin103
Sublocation	**Reason**	**Funding Source**	**Last Circ.**	**Disposal Method**
	Outdated			

Was Available -- Weeded -- Total Circulations: 0

Macmillan dictionary for children (Removed: 1)

Author: Judith S. Levey, editor in chief. ISBN: 0-02-761561-8 Published: 1989

Call Number	Barcode	Price	Acquired	Removed By
REF 423 MAC	WUD6060209	$14.95	8/11/2020	admin103
Sublocation	**Reason**	**Funding Source**	**Last Circ.**	**Disposal Method**
	Outdated			

Was Available -- Weeded -- Total Circulations: 0

Merriam-Webster's intermediate thesaurus. (Removed: 1)

ISBN: 0-87779-076-0 Published: 2004

Call Number	Barcode	Price	Acquired	Removed By
REF 423 Mer	WUD7201156	$15.99	8/11/2020	admin103
Sublocation	**Reason**	**Funding Source**	**Last Circ.**	**Disposal Method**
	Outdated		10/16/2023	

Was Available -- Weeded -- Total Circulations: 1

1/14/2026 - Copies Removed: 144

Call Number	Barcode	Price	Acquired	Removed By
398.21 San	WUD7001443	$15.65	8/11/2020	admin103
Sublocation	**Reason**	**Funding Source**	**Last Circ.**	**Disposal Method**
398 BIN Princess Tales green dot	Infrequent Circulation			Discard

Was Available -- Weeded -- Total Circulations: 0

Young Merlin (Removed: 1)

Author: San Souci, Robert. ISBN: 0-385-24800-8 Published: 1996

Call Number	Barcode	Price	Acquired	Removed By
398.2 San	WUD7001424	$14.25	8/11/2020	admin103
Sublocation	**Reason**	**Funding Source**	**Last Circ.**	**Disposal Method**
398 BIN Heroes and Knights green dot	Infrequent Circulation			Discard

Was Available -- Weeded -- Total Circulations: 0

1/8/2026 - Copies Removed: 1

Author's day (Removed: 1)

Author: Pinkwater, Daniel Manus, 1941-. ISBN: 0-02-774642-9 Published: 1993

Call Number	Barcode	Price	Acquired	Removed By
E PIN	WUD6000788		8/11/2020	admin103
Sublocation	**Reason**	**Funding Source**	**Last Circ.**	**Disposal Method**
Orange Dot Display shelf/top of orange dot graphic	Infrequent Circulation		11/10/2025	Discard

Was Available -- Weeded -- Total Circulations: 2

12/3/2025 - Copies Removed: 1

El lapicero malefico (Removed: 1)

Author: Reynolds, Aaron, 1970- ISBN: 978-8-49145617-9 Published: 2023

Call Number	Barcode	Price	Acquired	Removed By
FIC REY	WUD4000525		12/3/2025	admin103
Sublocation	**Reason**	**Funding Source**	**Last Circ.**	**Disposal Method**
Johnson	Other			

Was Available -- Weeded -- Total Circulations: 0

11/25/2025 - Copies Removed: 13

The American Heritage Dictionary of the English Language (Removed: 1)

Author: ill. in Full Color. Published: 2006

Call Number	Barcode	Price	Acquired	Removed By
REF 423 AME	WUD7202224	$60.00	8/11/2020	admin103
Sublocation	**Reason**	**Funding Source**	**Last Circ.**	**Disposal Method**
	Outdated			

Was Available -- Weeded -- Total Circulations: 0

1/14/2026 - Copies Removed: 144

tales green dot

Was Available -- Weeded -- Total Circulations: 0

Why the sun was late (Removed: 1)

Author: Elkin, Benjamin. LCCN: 66-7537 Published: 1966

Call Number	Barcode	Price	Acquired	Removed By
398.2 Elk	WUD7100618		8/11/2020	admin103

Sublocation	Reason	Funding Source	Last Circ.	Disposal Method
398 BIN African Folk tales green dot	Infrequent Circulation			Discard

Was Available -- Weeded -- Total Circulations: 0

Winter hut (Removed: 1)

Author: Jameson, Cynthia. ISBN: 0-698-20247-3 Published: 1973

Call Number	Barcode	Price	Acquired	Removed By
398.2 Jam	WUD7100735		8/11/2020	admin103

Sublocation	Reason	Funding Source	Last Circ.	Disposal Method
	Infrequent Circulation			Discard

Was Available -- Weeded -- Total Circulations: 0

Winter-telling stories (Removed: 1)

Author: Marriott, Alice Lee, 1910-, LCCN: 73-78264 Published: 1969

Call Number	Barcode	Price	Acquired	Removed By
398.2 Mar	WUD7200166		8/11/2020	admin103

Sublocation	Reason	Funding Source	Last Circ.	Disposal Method
UL 398 Upper Level Folklore Shelf /neon green dot	Infrequent Circulation			Discard

Was Available -- Weeded -- Total Circulations: 0

The world of festivals (Removed: 1)

Author: Steele, Philip, 1948-. ISBN: 0-528-83758-3 Published: 1996

Call Number	Barcode	Price	Acquired	Removed By
394.2 STE	WUD6021598	$18.60	8/11/2020	admin103

Sublocation	Reason	Funding Source	Last Circ.	Disposal Method
	Infrequent Circulation			Discard

Was Available -- Weeded -- Total Circulations: 0

You Dance Like An Ostrich. (Removed: 1)

Author: Tester, Sylvia Root.

Call Number	Barcode	Price	Acquired	Removed By
428 TES	WUD6012977		8/11/2020	admin103

Sublocation	Reason	Funding Source	Last Circ.	Disposal Method
	Infrequent Circulation		3/18/2022	Discard

Was Available -- Weeded -- Total Circulations: 2

Young Guinevere (Removed: 1)

Author: San Souci, Robert D. ISBN: 0-385-41623-7 Published: 1993

1/14/2026 - Copies Removed: 144

The Two Stonecutters. (Removed: 1)

Author: Titus, Eve.

Call Number	Barcode	Price	Acquired	Removed By
398.2 TIT	WUD6013007		8/11/2020	admin103
Sublocation	**Reason**	**Funding Source**	**Last Circ.**	**Disposal Method**
	Infrequent Circulation		4/14/2021	Discard

Was Available -- Weeded -- Total Circulations: 1

Village of Round and Square Houses. (Removed: 1)

Author: Grifalconi, Ann.

Call Number	Barcode	Price	Acquired	Removed By
398.2 GRI	WUD6003465		8/11/2020	admin103
Sublocation	**Reason**	**Funding Source**	**Last Circ.**	**Disposal Method**
398 BIN African Folk tales green dot	Infrequent Circulation			Discard

Was Available -- Weeded -- Total Circulations: 0

What People Wore. (Removed: 1)

Author: Gorsline, Douglas.

Call Number	Barcode	Price	Acquired	Removed By
REF 391 GOR	WUD6003147		8/11/2020	admin103
Sublocation	**Reason**	**Funding Source**	**Last Circ.**	**Disposal Method**
	Infrequent Circulation			Discard

Was Available -- Weeded -- Total Circulations: 0

Wheels: A Pictorial History. (Removed: 1)

Author: Tunis, Edwin.

Call Number	Barcode	Price	Acquired	Removed By
388.3 TUN	WUD6013807		8/11/2020	admin103
Sublocation	**Reason**	**Funding Source**	**Last Circ.**	**Disposal Method**
	Infrequent Circulation			Discard

Was Available -- Weeded -- Total Circulations: 0

Where the buffaloes begin (Removed: 1)

Author: Baker, Olaf. ISBN: 0-7232-6195-4 Published: 1981

Call Number	Barcode	Price	Acquired	Removed By
398.2 BAK	WUD7100256		3/28/2023	admin103
Sublocation	**Reason**	**Funding Source**	**Last Circ.**	**Disposal Method**
398 BIN Indigenous Tales green dot (2 bins)	Infrequent Circulation			Discard

Was Available -- Weeded -- Total Circulations: 0

Why the Sun and the Moon Live in the Sky. (Removed: 1)

Author: Dayrell, Elphinstone.

Call Number	Barcode	Price	Acquired	Removed By
398.2 DAY	WUD6004098		8/11/2020	admin103
Sublocation	**Reason**	**Funding Source**	**Last Circ.**	**Disposal Method**
398 BIN African Folk	Infrequent Circulation			Discard

1/14/2026 - Copies Removed: 144

Call Number	Barcode	Price	Acquired	Removed By
398.2 Pen	WUD7200167		8/11/2020	admin103

Sublocation	Reason	Funding Source	Last Circ.	Disposal Method
UL 398 Upper Level Folklore Shelf /neon green dot	Infrequent Circulation		8/31/2020	Discard

Was Available -- Weeded -- Total Circulations: 1

Thor and the Giants : An Old Norse Legend Retold (Removed: 1)

Author: Feagles, Anita. LCCN: 68-27024 Published: 1968

Call Number	Barcode	Price	Acquired	Removed By
293 Fea	WUD7001780	$4.35	8/11/2020	admin103

Sublocation	Reason	Funding Source	Last Circ.	Disposal Method
	Infrequent Circulation			Discard

Was Available -- Weeded -- Total Circulations: 0

A Thousand and One Buddhas (Removed: 1)

Author: Floethe, Louise Lee. LCCN: 67-19886 Published: 1967

Call Number	Barcode	Price	Acquired	Removed By
294.3 Flo	WUD7001784	$4.18	8/11/2020	admin103

Sublocation	Reason	Funding Source	Last Circ.	Disposal Method
	Infrequent Circulation			Discard

Was Available -- Weeded -- Total Circulations: 0

Three gay tales from Grimm; (Removed: 1)

Author: Grimm, Jacob, 1785-1863 LCCN: 43-51302 Published: 1943

Call Number	Barcode	Price	Acquired	Removed By
398.2 GRI	WUD7100685		3/28/2023	admin103

Sublocation	Reason	Funding Source	Last Circ.	Disposal Method
	Infrequent Circulation			Discard

Was Available -- Weeded -- Total Circulations: 0

Turkey Brother, and other tales : Iroquois folk stories (Removed: 1)

Author: Bruchac, Joseph, 1942- ISBN: 0-912278-68-4 Published: 1975

Call Number	Barcode	Price	Acquired	Removed By
398.2 BRU	WUD7100611		10/28/2020	admin103

Sublocation	Reason	Funding Source	Last Circ.	Disposal Method
398 BIN Indigenous Tales green dot (2 bins)	Infrequent Circulation			Discard

Was Available -- Weeded -- Total Circulations: 0

Turnabout (Removed: 1)

Author: Wiesner, William. ISBN: 0-8164-3083-7 Published: 1972

Call Number	Barcode	Price	Acquired	Removed By
398.2 Wie	WUD7200151		8/11/2020	admin103

Sublocation	Reason	Funding Source	Last Circ.	Disposal Method
	Infrequent Circulation			Discard

Was Available -- Weeded -- Total Circulations: 0

1/14/2026 - Copies Removed: 144

Such is the way of the world (Removed: 1)

Author: Elkin, Benjamin. LCCN: 68-11662 Published: 1968

Call Number	Barcode	Price	Acquired	Removed By
398.2 Elk	WUD7100619		8/11/2020	admin103
Sublocation	**Reason**	**Funding Source**	**Last Circ.**	**Disposal Method**
398 BIN African Folk tales green dot	Infrequent Circulation			Discard

Was Available -- Weeded -- Total Circulations: 0

The sultan's fool : and other North African tales (Removed: 1)

Author: Gilstrap, Robert. LCCN: 58-13065 Published: 1958

Call Number	Barcode	Price	Acquired	Removed By
398.2 Gil	WUD7100695		8/11/2020	admin103
Sublocation	**Reason**	**Funding Source**	**Last Circ.**	**Disposal Method**
UL 398 Upper Level Folklore Shelf /neon green dot	Infrequent Circulation			Discard

Was Available -- Weeded -- Total Circulations: 0

The sycamore tree and other African tales (Removed: 1)

Author: Lee, Po. ISBN: 0-385-00561-X Published: 1974

Call Number	Barcode	Price	Acquired	Removed By
398.2 PO	WUD7200172		8/11/2020	admin103
Sublocation	**Reason**	**Funding Source**	**Last Circ.**	**Disposal Method**
	Infrequent Circulation			Discard

Was Available -- Weeded -- Total Circulations: 0

Tailypo! (Removed: 1)

Author: Wahl, Jan. ISBN: 0-8050-0687-7 (acid-free paper) Published: 1991

Call Number	Barcode	Price	Acquired	Removed By
398.21 WAH	WUD6003479		3/28/2023	admin103
Sublocation	**Reason**	**Funding Source**	**Last Circ.**	**Disposal Method**
	Infrequent Circulation			Discard

Was Available -- Weeded -- Total Circulations: 0

Tales From Silver Lands. (Removed: 1)

Author: Finger, Charles. Published: 1924

Call Number	Barcode	Price	Acquired	Removed By
398.2 Fin	WUD7003048		8/11/2020	admin103
Sublocation	**Reason**	**Funding Source**	**Last Circ.**	**Disposal Method**
UL 398 Upper Level Folklore Shelf /neon green dot	Infrequent Circulation			Discard

Was Available -- Weeded -- Total Circulations: 0

Tales of the Cheyennes (Removed: 1)

Author: Penney, Grace Jackson. LCCN: 52-13136 Published: 1953

1/14/2026 - Copies Removed: 144

The star husband (Removed: 1)

Author: Mobley, Jane. ISBN: 0-385-14282-X Published: 1979

Call Number	Barcode	Price	Acquired	Removed By
398.2 Mob	WUD7100040		8/11/2020	admin103

Sublocation	Reason	Funding Source	Last Circ.	Disposal Method
398 BIN Indigenous Tales green dot (2 bins)	Infrequent Circulation			Discard

Was Available -- Weeded -- Total Circulations: 0

Stories from Alaska (Removed: 1)

Author: Dolch, Edward W. (Edward William), 1889-1961. LCCN: 61-9733 Published: 1961

Call Number	Barcode	Price	Acquired	Removed By
398.2 Dol	WUD7100622		8/11/2020	admin103

Sublocation	Reason	Funding Source	Last Circ.	Disposal Method
UL 398 Upper Level Folklore Shelf /neon green dot	Infrequent Circulation			Discard

Was Available -- Weeded -- Total Circulations: 0

The story of Siegfried (Removed: 1)

Author: Baldwin, James, 1841-1925. LCCN: 31-28113 Published: 1931

Call Number	Barcode	Price	Acquired	Removed By
398.2 Bal	WUD7100544		8/11/2020	admin103

Sublocation	Reason	Funding Source	Last Circ.	Disposal Method
UL 398 Upper Level Folklore Shelf /neon green dot	Infrequent Circulation			Discard

Was Available -- Weeded -- Total Circulations: 0

Story of the Boy Scouts (Removed: 1)

Author: Blassingame, Wyatt. LCCN: 68-13593 Published: 1968

Call Number	Barcode	Price	Acquired	Removed By
369.43 Bla	WUD7002053	$4.69	8/11/2020	admin103

Sublocation	Reason	Funding Source	Last Circ.	Disposal Method
	Infrequent Circulation			Discard

Was Available -- Weeded -- Total Circulations: 0

Strange customs of the world (Removed: 1)

Author: Bracken, Thomas. ISBN: 0-7910-4679-6 Published: 1998

Call Number	Barcode	Price	Acquired	Removed By
390 BRA	WUD6020879	$16.60	8/11/2020	admin103

Sublocation	Reason	Funding Source	Last Circ.	Disposal Method
	Infrequent Circulation			Discard

Was Available -- Weeded -- Total Circulations: 0

1/14/2026 - Copies Removed: 144

Was Available -- Weeded -- Total Circulations: 0

The Shoemaker and the elves, (Removed: 1)

Author: by the brothers Grimm. Illustrated by Adrienne Adams. [Translation by Wayne Andrews] LCCN: 60-12607 Published: 1960

Call Number	Barcode	Price	Acquired	Removed By
398.2 GRI	WUD6002586		3/28/2023	admin103
Sublocation	**Reason**	**Funding Source**	**Last Circ.**	**Disposal Method**
398 BIN "Old Friends" green dot	Infrequent Circulation			Discard

Was Available -- Weeded -- Total Circulations: 0

Sinbad the Seaman : The Ebony Horse. (Removed: 1)

Author: Arabian Nights.

Call Number	Barcode	Price	Acquired	Removed By
398.2 ARA	WUD6013937		8/11/2020	admin103
Sublocation	**Reason**	**Funding Source**	**Last Circ.**	**Disposal Method**
UL 398 Upper Level Folklore Shelf /neon green dot	Infrequent Circulation			Discard

Was Available -- Weeded -- Total Circulations: 0

The sky-god stories (Removed: 1)

Author: Aardema, Verna. LCCN: 60-12475 Published: 1960

Call Number	Barcode	Price	Acquired	Removed By
398.2 AAR	PH0000343		8/11/2020	admin103
Sublocation	**Reason**	**Funding Source**	**Last Circ.**	**Disposal Method**
398 BIN African Folk tales green dot	Infrequent Circulation			Discard

Was Available -- Weeded -- Total Circulations: 0

The sleeping beauty (Removed: 1)

Author: Hyman, Trina Schart. ISBN: 0-316-38702-9 Published: 1977

Call Number	Barcode	Price	Acquired	Removed By
398.2 Hym	WUD7004823		8/11/2020	admin103
Sublocation	**Reason**	**Funding Source**	**Last Circ.**	**Disposal Method**
398 BIN Princess Tales green dot	Infrequent Circulation			Discard

Was Available -- Weeded -- Total Circulations: 0

Snow-White and the seven dwarfs (Removed: 1)

Author: A tale from the Brothers Grimm translated by Randall Jarrell. Pictures by Nancy Ekholm Burkert. ISBN: 0-374-37099-0 Published: 1972

Call Number	Barcode	Price	Acquired	Removed By
398.2 Gri	WUD7100692		8/11/2020	admin103
Sublocation	**Reason**	**Funding Source**	**Last Circ.**	**Disposal Method**
398 BIN Princess Tales green dot	Infrequent Circulation			Discard

Was Available -- Weeded -- Total Circulations: 0

1/14/2026 - Copies Removed: 144

Recycling (Removed: 1)

Author: Chandler, Gary. ISBN: 0-8050-4622-4 Published: 1996

Call Number	Barcode	Price	Acquired	Removed By
363.72 CHA	WUD6021129	$27.70	8/11/2020	admin103

Sublocation	Reason	Funding Source	Last Circ.	Disposal Method
	Infrequent Circulation			Discard

Was Available -- Weeded -- Total Circulations: 0

The rich man and the shoe-maker : a fable (Removed: 1)

Author: La Fontaine, Jean de, 1621-1695. LCCN: 65-20551 Published: 1965

Call Number	Barcode	Price	Acquired	Removed By
398.2 LaF	WUD7200118		8/11/2020	admin103

Sublocation	Reason	Funding Source	Last Circ.	Disposal Method
	Infrequent Circulation			Discard

Was Available -- Weeded -- Total Circulations: 0

The ring in the prairie : a Shawnee legend (Removed: 1)

Author: Bierhorst, John. LCCN: 70-85546 Published: 1970

Call Number	Barcode	Price	Acquired	Removed By
398.2 Bie	WUD7100537		8/11/2020	admin103

Sublocation	Reason	Funding Source	Last Circ.	Disposal Method
398 BIN Indigenous Tales green dot (2 bins)	Infrequent Circulation			Discard

Was Available -- Weeded -- Total Circulations: 0

The rooster crows : a book of American rhymes and jingles (Removed: 1)

Author: Petersham, Maud Fuller, 1890-1971. ISBN: 0-689-71153-0 (pbk.) Published: 1998

Call Number	Barcode	Price	Acquired	Removed By
398.8 PET	WUD6004201		10/28/2020	admin103

Sublocation	Reason	Funding Source	Last Circ.	Disposal Method
	Infrequent Circulation			Discard

Was Available -- Weeded -- Total Circulations: 0

Rum Pum Pum. (Removed: 1)

Author: Duff, Maggie.

Call Number	Barcode	Price	Acquired	Removed By
398.2 Duf	WUD7100591		8/11/2020	admin103

Sublocation	Reason	Funding Source	Last Circ.	Disposal Method
	Infrequent Circulation			Discard

Was Available -- Weeded -- Total Circulations: 0

Rumpelstiltskin. (Removed: 1)

Author: Grimm, Brothers.

Call Number	Barcode	Price	Acquired	Removed By
398.21 GRI	WUD6004204		8/11/2020	admin103

Sublocation	Reason	Funding Source	Last Circ.	Disposal Method
	Infrequent Circulation			Discard

1/14/2026 - Copies Removed: 144

Call Number	Barcode	Price	Acquired	Removed By
398.8 Def	WUD7200492		8/11/2020	admin103

Sublocation	Reason	Funding Source	Last Circ.	Disposal Method
	Infrequent Circulation			Discard

Was Available -- Weeded -- Total Circulations: 0

The prince of the Dolomites : an old Italian tale (Removed: 1)

Author: De Paola, Tomie. ISBN: 0-15-263528-9 Published: 1980

Call Number	Barcode	Price	Acquired	Removed By
398.21 DeP	WUD7200155		8/11/2020	admin103

Sublocation	Reason	Funding Source	Last Circ.	Disposal Method
398 BIN Princess Tales green dot	Infrequent Circulation			Discard

Was Available -- Weeded -- Total Circulations: 0

Proverbs of many nations (Removed: 1)

Author: Kelen, Emery, 1896-, LCCN: 66-17867 Published: 1966

Call Number	Barcode	Price	Acquired	Removed By
398.9 Kel	WUD7200131		8/11/2020	admin103

Sublocation	Reason	Funding Source	Last Circ.	Disposal Method
	Infrequent Circulation			Discard

Was Available -- Weeded -- Total Circulations: 0

Punching the clock : funny action idioms (Removed: 1)

Author: Terban, Marvin. ISBN: 0-89919-864-3 Published: 1990

Call Number	Barcode	Price	Acquired	Removed By
428.1 TER	WUD7000099	$7.28	8/11/2020	admin103

Sublocation	Reason	Funding Source	Last Circ.	Disposal Method
	Infrequent Circulation			Discard

Was Available -- Weeded -- Total Circulations: 0

Puss in Boots. (Removed: 1)

Author: Fischer, Hans.

Call Number	Barcode	Price	Acquired	Removed By
398.21 FIS	WUD6004216		8/11/2020	admin103

Sublocation	Reason	Funding Source	Last Circ.	Disposal Method
	Infrequent Circulation			Discard

Was Available -- Weeded -- Total Circulations: 0

Puss in boots (Removed: 1)

Author: Perrault, Charles, 1628-1703. ISBN: 0-374-36160-6 Published: 1990

Call Number	Barcode	Price	Acquired	Removed By
398.2 PER	WUD7000089	$13.71	8/11/2020	admin103

Sublocation	Reason	Funding Source	Last Circ.	Disposal Method
	Infrequent Circulation			Discard

Was Available -- Weeded -- Total Circulations: 0

1/14/2026 - Copies Removed: 144

One trick too many; fox stories from Russia. (Removed: 1)

Author: Ginsburg, Mirra. LCCN: 72-711 Published: 1973

Call Number	Barcode	Price	Acquired	Removed By
398.2 GIN	WUD6004215		3/28/2023	admin103
Sublocation	**Reason**	**Funding Source**	**Last Circ.**	**Disposal Method**
	Infrequent Circulation			Discard

Was Available -- Weeded -- Total Circulations: 0

The origin of the Milky Way : & other living stories of the Cherokee (Removed: 1)

Author: collected and edited by Barbara R. Duncan ; with stories told by Davy Arch ... [et al.] ; illustrations by Shan Goshorn. ISBN: 978-0-8078-3219-6 (trade : alk. paper) Published: 2008

Call Number	Barcode	Price	Acquired	Removed By
398.08 DUN	WUD4000434		9/26/2024	admin103
Sublocation	**Reason**	**Funding Source**	**Last Circ.**	**Disposal Method**
UL 398 Upper Level Folklore Shelf /neon green dot	Infrequent Circulation			Discard

Was Available -- Weeded -- Total Circulations: 0

Pegasus. (Removed: 1)

Author: Mayer, Marianna.

Call Number	Barcode	Price	Acquired	Removed By
398.2 MAY	WUD6003287		8/11/2020	admin103
Sublocation	**Reason**	**Funding Source**	**Last Circ.**	**Disposal Method**
	Infrequent Circulation			Discard

Was Available -- Weeded -- Total Circulations: 0

Persian Folk And Fairy Tales. (Removed: 1)

Author: Mehdevi, Anne Sinclair.

Call Number	Barcode	Price	Acquired	Removed By
398.2 MEH	WUD6013005		8/11/2020	admin103
Sublocation	**Reason**	**Funding Source**	**Last Circ.**	**Disposal Method**
UL 398 Upper Level Folklore Shelf /neon green dot	Infrequent Circulation			Discard

Was Available -- Weeded -- Total Circulations: 0

A Pocket Full of Posies. (Removed: 1)

Call Number	Barcode	Price	Acquired	Removed By
398.8 MOT	WUD6004220		8/11/2020	admin103
Sublocation	**Reason**	**Funding Source**	**Last Circ.**	**Disposal Method**
	Infrequent Circulation			Discard

Was Available -- Weeded -- Total Circulations: 0

The prancing pony : nursery rhymes from Japan (Removed: 1)

Author: DeForest, Charlotte B. (Charlotte Burgis), b. 1879. LCCN: 68-15698 Published: 1968

1/14/2026 - Copies Removed: 144

Call Number	Barcode	Price	Acquired	Removed By
393 ALI	WUD6013808		8/11/2020	admin103

Sublocation	Reason	Funding Source	Last Circ.	Disposal Method
	Infrequent Circulation		9/22/2021	Discard

Was Available -- Weeded -- Total Circulations: 1

The Mystery of Masks. (Removed: 1)

Author: Price, Christine. ISBN: 0-684-15653-9 Published: 1978

Call Number	Barcode	Price	Acquired	Removed By
392 Pri	WUD7002184	$7.16	8/11/2020	admin103

Sublocation	Reason	Funding Source	Last Circ.	Disposal Method
	Infrequent Circulation			Discard

Was Available -- Weeded -- Total Circulations: 0

Nail Soup. (Removed: 1)

Author: Zemach, Margot.

Call Number	Barcode	Price	Acquired	Removed By
398.2 ZEM	WUD6014674		8/11/2020	admin103

Sublocation	Reason	Funding Source	Last Circ.	Disposal Method
	Infrequent Circulation			Discard

Was Available -- Weeded -- Total Circulations: 0

The nightingale (Removed: 1)

Author: Andersen, H. C. (Hans Christian), 1805-1875. LCCN: 64-18574 Published: 1965

Call Number	Barcode	Price	Acquired	Removed By
398.2 And	WUD7100546		8/11/2020	admin103

Sublocation	Reason	Funding Source	Last Circ.	Disposal Method
	Infrequent Circulation			Discard

Was Available -- Weeded -- Total Circulations: 0

Nomi and the magic fish : a story from Africa. (Removed: 1)

Author: Phumla. LCCN: 73-187292 Published: 1972

Call Number	Barcode	Price	Acquired	Removed By
398.2 Phu	WUD7200161		8/11/2020	admin103

Sublocation	Reason	Funding Source	Last Circ.	Disposal Method
398 BIN African Folk tales green dot	Infrequent Circulation			Discard

Was Available -- Weeded -- Total Circulations: 0

The North Wind And The Sun. (Removed: 1)

Author: La Fontaine.

Call Number	Barcode	Price	Acquired	Removed By
398.2 LAF	WUD6013006		8/11/2020	admin103

Sublocation	Reason	Funding Source	Last Circ.	Disposal Method
398 BIN Aesop green dot	Infrequent Circulation			Discard

Was Available -- Weeded -- Total Circulations: 0

1/14/2026 - Copies Removed: 144

Michael Hague's favorite Hans Christian Andersen fairy tales. (Removed: 1)

Author: Andersen, H. C. (Hans Christian), 1805-1875. ISBN: 0-03-059528-2 Published: 1981

Call Number	Barcode	Price	Acquired	Removed By
398.2 And	WUD7100538		8/11/2020	admin103
Sublocation	**Reason**	**Funding Source**	**Last Circ.**	**Disposal Method**
	Infrequent Circulation			Discard

Was Available -- Weeded -- Total Circulations: 0

Monster rolling skull and other native American tales (Removed: 1)

Author: Gustafson, Anita. ISBN: 0-690-04019-9 Published: 1980

Call Number	Barcode	Price	Acquired	Removed By
398.2 Gus	WUD7100678		8/11/2020	admin103
Sublocation	**Reason**	**Funding Source**	**Last Circ.**	**Disposal Method**
UL 398 Upper Level Folklore Shelf /neon green dot	Infrequent Circulation			Discard

Was Available -- Weeded -- Total Circulations: 0

Monster Tales of Native Americans. (Removed: 1)

Author: Thorne, Ian.

Call Number	Barcode	Price	Acquired	Removed By
398.2 Tho	WUD7100594		8/11/2020	admin103
Sublocation	**Reason**	**Funding Source**	**Last Circ.**	**Disposal Method**
398 BIN Indigenous Tales green dot (2 bins)	Infrequent Circulation			Discard

Was Available -- Weeded -- Total Circulations: 0

Mother Goose ABC (Removed: 1)

Author: illustrated by Kinuko Craft. ISBN: 0-8228-6513-0 Published: 1977

Call Number	Barcode	Price	Acquired	Removed By
398.8 Mot	WUD7100427		8/11/2020	admin103
Sublocation	**Reason**	**Funding Source**	**Last Circ.**	**Disposal Method**
	Infrequent Circulation			Discard

Was Available -- Weeded -- Total Circulations: 0

Mufaro's beautiful daughters : An African tale (Removed: 1)

Author: Steptoe, John, 1950- ISBN: 978-0-688-04045-1 Published: 1987

Call Number	Barcode	Price	Acquired	Removed By
398.2 STE	WUD6000057		8/11/2020	admin103
Sublocation	**Reason**	**Funding Source**	**Last Circ.**	**Disposal Method**
398 BIN African Folk tales green dot	Infrequent Circulation			Discard

Was Available -- Weeded -- Total Circulations: 0

Mummies Made in Egypt. (Removed: 1)

Author: Aliki.

1/14/2026 - Copies Removed: 144

Call Number	Barcode	Price	Acquired	Removed By
398.2 Jon	WUD7200412		8/11/2020	admin103
Sublocation	**Reason**	**Funding Source**	**Last Circ.**	**Disposal Method**
398 BIN Indigenous Tales green dot (2 bins)	Infrequent Circulation			Discard

Was Available -- Weeded -- Total Circulations: 0

Macmillan picture wordbook (Removed: 1)

Author: Judith S. Levey, editor in chief. ISBN: 0-02-754641-1 Published: 1990

Call Number	Barcode	Price	Acquired	Removed By
428.1 MAC	WUD6060210	$8.95	8/11/2020	admin103
Sublocation	**Reason**	**Funding Source**	**Last Circ.**	**Disposal Method**
	Infrequent Circulation			Discard

Was Available -- Weeded -- Total Circulations: 0

Mad as a wet hen! and other funny idioms (Removed: 1)

Author: Terban, Marvin. ISBN: 0-89919-478-8 Published: 1987

Call Number	Barcode	Price	Acquired	Removed By
423.1 TER	WUD7000098	$12.94	8/11/2020	admin103
Sublocation	**Reason**	**Funding Source**	**Last Circ.**	**Disposal Method**
	Infrequent Circulation			Discard

Was Available -- Weeded -- Total Circulations: 0

The magic of the little people (Removed: 1)

Author: Cohen, Daniel, 1936-. ISBN: 0-671-32637-6 Published: 1974

Call Number	Barcode	Price	Acquired	Removed By
398 Coh	WUD7004439		8/11/2020	admin103
Sublocation	**Reason**	**Funding Source**	**Last Circ.**	**Disposal Method**
UL 398 Upper Level Folklore Shelf /neon green dot	Infrequent Circulation			Discard

Was Available -- Weeded -- Total Circulations: 0

The magician : an adaptation from the Yiddish of I. L. Peretz (Removed: 1)

Author: Shulevitz, Uri, 1935-. LCCN: 72-85186 Published: 1973

Call Number	Barcode	Price	Acquired	Removed By
398.2 Shu	WUD7200186		8/11/2020	admin103
Sublocation	**Reason**	**Funding Source**	**Last Circ.**	**Disposal Method**
	Infrequent Circulation			Discard

Was Available -- Weeded -- Total Circulations: 0

Merry Ever After : The Story of Two Medieval Weddings. (Removed: 1)

Author: Lasker, Joe. ISBN: 0-670-47257-3 Published: 1976

Call Number	Barcode	Price	Acquired	Removed By
392.5 Las	WUD7002188	$0.00	8/11/2020	admin103
Sublocation	**Reason**	**Funding Source**	**Last Circ.**	**Disposal Method**
	Infrequent Circulation			Discard

Was Available -- Weeded -- Total Circulations: 0

1/14/2026 - Copies Removed: 144

Legendary animals (Removed: 1)

Author: Untermeyer, Bryna Ivens, LCCN: 63-4453 Published: 1963

Call Number	Barcode	Price	Acquired	Removed By
398 Unt	WUD7100539		8/11/2020	admin103

Sublocation	Reason	Funding Source	Last Circ.	Disposal Method
	Infrequent Circulation		10/28/2024	Discard

Was Available -- Weeded -- Total Circulations: 1

Legends of the great chiefs (Removed: 1)

Author: Matson, Emerson N., ISBN: 0-8407-6242-9 Published: 1972

Call Number	Barcode	Price	Acquired	Removed By
398.2 Mat	WUD7200159		8/11/2020	admin103

Sublocation	Reason	Funding Source	Last Circ.	Disposal Method
UL 398 Upper Level Folklore Shelf /neon green dot	Infrequent Circulation			Discard

Was Available -- Weeded -- Total Circulations: 0

Let's steal the moon : Jewish tales, ancient and recent (Removed: 1)

Author: Serwer-Bernstein, Blanche, 1920-. LCCN: 71-105750 Published: 1970

Call Number	Barcode	Price	Acquired	Removed By
398.2 Ser	WUD7200183		8/11/2020	admin103

Sublocation	Reason	Funding Source	Last Circ.	Disposal Method
UL 398 Upper Level Folklore Shelf /neon green dot	Infrequent Circulation		10/26/2022	Discard

Was Available -- Weeded -- Total Circulations: 1

The lion and the rat : a fable. (Removed: 1)

Author: La Fontaine, Jean de, 1621-1695. LCCN: 63-13300 Published: 1963

Call Number	Barcode	Price	Acquired	Removed By
398.2 LaF	WUD7200175		8/11/2020	admin103

Sublocation	Reason	Funding Source	Last Circ.	Disposal Method
398 BIN Aesop green dot	Infrequent Circulation			Discard

Was Available -- Weeded -- Total Circulations: 0

Little One Inch (Removed: 1)

Author: Brenner, Barbara. ISBN: 0-698-20408-5 Published: 1977

Call Number	Barcode	Price	Acquired	Removed By
398.2 Bre	WUD7100553		8/11/2020	admin103

Sublocation	Reason	Funding Source	Last Circ.	Disposal Method
	Infrequent Circulation			Discard

Was Available -- Weeded -- Total Circulations: 0

Longhouse winter; Iroquois transformation tales (Removed: 1)

Author: Jones, Hettie. ISBN: 0-03-086745-2 Published: 1972

1/14/2026 - Copies Removed: 144

John Tabor's Ride. (Removed: 1)

Author: Lent, Blair.

Call Number	Barcode	Price	Acquired	Removed By
398.2 LEN	WUD6013001		8/11/2020	admin103
Sublocation	**Reason**	**Funding Source**	**Last Circ.**	**Disposal Method**
	Infrequent Circulation			Discard

Was Available -- Weeded -- Total Circulations: 0

The Khan's Daughter. (Removed: 1)

Author: Yep, Laurence.

Call Number	Barcode	Price	Acquired	Removed By
398.2 YEP	WUD6012050		8/11/2020	admin103
Sublocation	**Reason**	**Funding Source**	**Last Circ.**	**Disposal Method**
	Infrequent Circulation			Discard

Was Available -- Weeded -- Total Circulations: 0

The king has horse's ears (Removed: 1)

Author: Thomson, Peggy. ISBN: 0-671-64953-1 Published: 1988

Call Number	Barcode	Price	Acquired	Removed By
398.2 THO	WUD7000091	$12.95	8/11/2020	admin103
Sublocation	**Reason**	**Funding Source**	**Last Circ.**	**Disposal Method**
	Infrequent Circulation			Discard

Was Available -- Weeded -- Total Circulations: 0

The knee-high man, and other tales (Removed: 1)

Author: Lester, Julius. LCCN: 72-181785 Published: 1972

Call Number	Barcode	Price	Acquired	Removed By
398.24 Les	WUD7200119		8/11/2020	admin103
Sublocation	**Reason**	**Funding Source**	**Last Circ.**	**Disposal Method**
	Infrequent Circulation			Discard

Was Available -- Weeded -- Total Circulations: 0

Language and Writing. (Removed: 1)

Author: Rowe, Julian and Peggy Burns. Published: 1995

Call Number	Barcode	Price	Acquired	Removed By
411 ROW	WUD7204349	$12.00	8/11/2020	admin103
Sublocation	**Reason**	**Funding Source**	**Last Circ.**	**Disposal Method**
	Infrequent Circulation			Discard

Was Available -- Weeded -- Total Circulations: 0

Language with Style (Removed: 1)

Author: Laurie Rozakiskis, PhD. ISBN: 0-605-03551-2 Published: 2007

Call Number	Barcode	Price	Acquired	Removed By
428 HAR	WUD335266		6/26/2025	admin103
Sublocation	**Reason**	**Funding Source**	**Last Circ.**	**Disposal Method**
	Infrequent Circulation			Discard

Was Available -- Weeded -- Total Circulations: 0

1/14/2026 - Copies Removed: 144

Call Number	Barcode	Price	Acquired	Removed By
362.7 PET	WUD7101392	$10.96	8/11/2020	admin103

Sublocation	Reason	Funding Source	Last Circ.	Disposal Method
	Infrequent Circulation			Discard

Was Available -- Weeded -- Total Circulations: 0

I Saw a Rocket Walk a Mile : Nonsense Tales, Chants and Songs From Many La (Removed: 1)

Author: Withers, Carl.

Call Number	Barcode	Price	Acquired	Removed By
398 WIT	WUD6004090		8/11/2020	admin103

Sublocation	Reason	Funding Source	Last Circ.	Disposal Method
UL 398 Upper Level Folklore Shelf /neon green dot	Infrequent Circulation			Discard

Was Available -- Weeded -- Total Circulations: 0

In a pickle, and other funny idioms (Removed: 1)

Author: Terban, Marvin. ISBN: 0-89919-164-9 (pbk.) Published: 1983

Call Number	Barcode	Price	Acquired	Removed By
428 TER	WUD6000067		8/11/2020	admin103

Sublocation	Reason	Funding Source	Last Circ.	Disposal Method
	Infrequent Circulation			Discard

Was Available -- Weeded -- Total Circulations: 0

Into the Woods. (Removed: 1)

Author: Talbott, Hudson.

Call Number	Barcode	Price	Acquired	Removed By
398 TAL	WUD6003729		8/11/2020	admin103

Sublocation	Reason	Funding Source	Last Circ.	Disposal Method
	Infrequent Circulation			Discard

Was Available -- Weeded -- Total Circulations: 0

It's raining, said John Twaining : Danish nursery rhymes (Removed: 1)

Author: Bodecker, N. M. LCCN: 72-85912 Published: 1973

Call Number	Barcode	Price	Acquired	Removed By
398.2 Bod	WUD7100552		8/11/2020	admin103

Sublocation	Reason	Funding Source	Last Circ.	Disposal Method
	Infrequent Circulation			Discard

Was Available -- Weeded -- Total Circulations: 0

Jim and the beanstalk (Removed: 1)

Author: Briggs, Raymond. ISBN: 0-698-11577-5 Published: 1989

Call Number	Barcode	Price	Acquired	Removed By
398.2 BRI	WUD7202141	$10.26	8/11/2020	admin103

Sublocation	Reason	Funding Source	Last Circ.	Disposal Method
398 BIN "Old Friends" green dot	Infrequent Circulation			Discard

Was Available -- Weeded -- Total Circulations: 0

1/14/2026 - Copies Removed: 144

Was Available -- Weeded -- Total Circulations: 0

Hansel and Gretel (Removed: 1)

Author: Brothers Grimm ; illustrated by Anthony Browne. ISBN: 0-531-04062-3 (U.S.) Published: 1981

Call Number	Barcode	Price	Acquired	Removed By
398.2 GRI	WUD7100680		3/28/2023	admin103
Sublocation	**Reason**	**Funding Source**	**Last Circ.**	**Disposal Method**
398 BIN "Old Friends" green dot	Infrequent Circulation			Discard

Was Available -- Weeded -- Total Circulations: 0

The hare and the tortoise (Removed: 1)

Author: La Fontaine, Jean de, 1621-1695. LCCN: 67-2816 Published: 1967

Call Number	Barcode	Price	Acquired	Removed By
398.2 LAF	WUD7003918		8/11/2020	admin103
Sublocation	**Reason**	**Funding Source**	**Last Circ.**	**Disposal Method**
398 BIN Aesop green dot	Infrequent Circulation			Discard

Was Available -- Weeded -- Total Circulations: 0

History of Children's Costume. (Removed: 1)

Author: Sichel, Marion. Published: 1983

Call Number	Barcode	Price	Acquired	Removed By
REF 391 SIC	WUD7005233		8/11/2020	admin103
Sublocation	**Reason**	**Funding Source**	**Last Circ.**	**Disposal Method**
	Infrequent Circulation			Discard

Was Available -- Weeded -- Total Circulations: 0

History of Women's Costume. (Removed: 1)

Author: Sichel, Marion. Published: 1984

Call Number	Barcode	Price	Acquired	Removed By
REF 391 SIC	WUD7201271		8/11/2020	admin103
Sublocation	**Reason**	**Funding Source**	**Last Circ.**	**Disposal Method**
	Infrequent Circulation			Discard

Was Available -- Weeded -- Total Circulations: 0

How the sun was brought back to the sky (Removed: 1)

Author: Ginsburg, Mirra. ISBN: 0-02-735750-3 Published: 1975

Call Number	Barcode	Price	Acquired	Removed By
398.2 GIN	WUD7100693		3/28/2023	admin103
Sublocation	**Reason**	**Funding Source**	**Last Circ.**	**Disposal Method**
	Infrequent Circulation			Discard

Was Available -- Weeded -- Total Circulations: 0

I have a sister, my sister is deaf (Removed: 1)

Author: Peterson, Jeanne Whitehouse. ISBN: 0-06-443059-6 Published: 1977

1/14/2026 - Copies Removed: 144

Call Number	Barcode	Price	Acquired	Removed By
398.2 Cur	WUD7100609		8/11/2020	admin103

Sublocation	Reason	Funding Source	Last Circ.	Disposal Method
UL 398 Upper Level Folklore Shelf /neon green dot	Infrequent Circulation			Discard

Was Available -- Weeded -- Total Circulations: 0

The girl who married the Moon : tales from Native North America (Removed: 1)

Author: Bruchac, Joseph, 1942-. ISBN: 0-8167-3480-1 (lib. bdg.) Published: 1994

Call Number	Barcode	Price	Acquired	Removed By
398.2 Bru	WUD7002566		8/11/2020	admin103

Sublocation	Reason	Funding Source	Last Circ.	Disposal Method
398 BIN Indigenous Tales green dot (2 bins)	Infrequent Circulation			Discard

Was Available -- Weeded -- Total Circulations: 0

The good giants and the bad pukwudgies (Removed: 1)

Author: Fritz, Jean. ISBN: 0-399-20870-4 Published: 1982

Call Number	Barcode	Price	Acquired	Removed By
398.2 Fri	WUD7100683		8/11/2020	admin103

Sublocation	Reason	Funding Source	Last Circ.	Disposal Method
398 BIN Indigenous Tales green dot (2 bins)	Infrequent Circulation			Discard

Was Available -- Weeded -- Total Circulations: 0

The Goose Girl. (Removed: 1)

Author: de Angeli, Marguerite.

Call Number	Barcode	Price	Acquired	Removed By
398.21 DEA	WUD6004218		8/11/2020	admin103

Sublocation	Reason	Funding Source	Last Circ.	Disposal Method
	Infrequent Circulation			Discard

Was Available -- Weeded -- Total Circulations: 0

Greyling : A Picture Story fro the Islands of Shetland (Removed: 1)

Author: Yolen, Jane. Published: 1968

Call Number	Barcode	Price	Acquired	Removed By
398.2 YOL	WUD7101360		8/11/2020	admin103

Sublocation	Reason	Funding Source	Last Circ.	Disposal Method
	Infrequent Circulation			Discard

Was Available -- Weeded -- Total Circulations: 0

Guppies in tuxedos : funny eponyms (Removed: 1)

Author: Terban, Marvin. ISBN: 0-89919-770-1 Published: 1988

Call Number	Barcode	Price	Acquired	Removed By
422 TER	WUD7008143	$10.96	8/11/2020	admin103

Sublocation	Reason	Funding Source	Last Circ.	Disposal Method
	Infrequent Circulation			Discard

1/14/2026 - Copies Removed: 144

Was Available -- Weeded -- Total Circulations: 0

The four clever brothers; (Removed: 1)

Author: a story by the Brothers Grimm, with pictures by Felix Hoffmann. LCCN: 67-6007 Published: 1967

Call Number	Barcode	Price	Acquired	Removed By
398.21 GRI	WUD6004205		3/28/2023	admin103
Sublocation	**Reason**	**Funding Source**	**Last Circ.**	**Disposal Method**
	Infrequent Circulation			Discard

Was Available -- Weeded -- Total Circulations: 0

A Frog Prince. (Removed: 1)

Author: Berenzy, Alix.

Call Number	Barcode	Price	Acquired	Removed By
398.2 BER	WUD6012590		8/11/2020	admin103
Sublocation	**Reason**	**Funding Source**	**Last Circ.**	**Disposal Method**
398 BIN "Old Friends" green dot	Infrequent Circulation			Discard

Was Available -- Weeded -- Total Circulations: 0

Gib Morgan Fantastic Driller. (Removed: 1)

Author: Rushmore, Helen.

Call Number	Barcode	Price	Acquired	Removed By
398.22 RUS	WUD6012909		8/11/2020	admin103
Sublocation	**Reason**	**Funding Source**	**Last Circ.**	**Disposal Method**
	Infrequent Circulation			Discard

Was Available -- Weeded -- Total Circulations: 0

The gift of the sacred dog (Removed: 1)

Author: Goble, Paul. ISBN: 0-02-043280-1 Published: 1987

Call Number	Barcode	Price	Acquired	Removed By
398.2 GOB	WUD6000047		3/28/2023	admin103
Sublocation	**Reason**	**Funding Source**	**Last Circ.**	**Disposal Method**
398 BIN Indigenous Tales green dot (2 bins)	Infrequent Circulation			Discard

Was Available -- Weeded -- Total Circulations: 0

The Girl Scout Story (Removed: 1)

Author: DeLeeuw, Adele. LCCN: 65-14549 Published: 1965

Call Number	Barcode	Price	Acquired	Removed By
369.463 DeL	WUD7002054	$2.19	8/11/2020	admin103
Sublocation	**Reason**	**Funding Source**	**Last Circ.**	**Disposal Method**
	Infrequent Circulation			Discard

Was Available -- Weeded -- Total Circulations: 0

The girl who married a ghost and other tales from The North American Indian (Removed: 1)

Author: Curtis, Edward S., 1868-1952. ISBN: 0-590-07505-5 Published: 1978

1/14/2026 - Copies Removed: 144

Was Available -- Weeded -- Total Circulations: 0

The fisherman and his wife : a tale from the brothers Grimm (Removed: 1)

Author: translated by Randall Jarrell ; pictures by Margot Zemach. ISBN: 0-374-32340-2 Published: 1980

Call Number	Barcode	Price	Acquired	Removed By
398.2 JAR	WUD7004135		3/28/2023	admin103
Sublocation	**Reason**	**Funding Source**	**Last Circ.**	**Disposal Method**
	Infrequent Circulation			Discard

Was Available -- Weeded -- Total Circulations: 0

Five Centuries of American Costume. (Removed: 1)

Author: Wilcox, R. Turner.

Call Number	Barcode	Price	Acquired	Removed By
REF 391 WIL	WUD6003161		8/11/2020	admin103
Sublocation	**Reason**	**Funding Source**	**Last Circ.**	**Disposal Method**
	Infrequent Circulation			Discard

Was Available -- Weeded -- Total Circulations: 0

Flashes and Flags-The Story of Signaling (Removed: 1)

Author: Coggins, Jack. LCCN: 63-10192 Published: 1963

Call Number	Barcode	Price	Acquired	Removed By
384.9 Cog	WUD7002098	$3.41	8/11/2020	admin103
Sublocation	**Reason**	**Funding Source**	**Last Circ.**	**Disposal Method**
	Infrequent Circulation			Discard

Was Available -- Weeded -- Total Circulations: 0

The Flying Carpet. (Removed: 1)

Author: Brown, Marcia.

Call Number	Barcode	Price	Acquired	Removed By
398.2 BRO	WUD6004091		8/11/2020	admin103
Sublocation	**Reason**	**Funding Source**	**Last Circ.**	**Disposal Method**
	Infrequent Circulation			Discard

Was Available -- Weeded -- Total Circulations: 0

Folk and Festival Costume of World. (Removed: 1)

Author: Wilcox, R. Turner.

Call Number	Barcode	Price	Acquired	Removed By
REF 391 WIL	WUD6003165		8/11/2020	admin103
Sublocation	**Reason**	**Funding Source**	**Last Circ.**	**Disposal Method**
	Infrequent Circulation			Discard

Was Available -- Weeded -- Total Circulations: 0

Folklore of American weather. (Removed: 1)

Author: Sloane, Eric. LCCN: 63-10342 Published: 1963

Call Number	Barcode	Price	Acquired	Removed By
Pbk 398.37 Slo	WUD7200121		8/11/2020	admin103
Sublocation	**Reason**	**Funding Source**	**Last Circ.**	**Disposal Method**
	Infrequent Circulation			Discard

1/14/2026 - Copies Removed: 144

Call Number	Barcode	Price	Acquired	Removed By
363.7 LOW	WUD6020993	$13.45	8/11/2020	admin103
Sublocation	**Reason**	**Funding Source**	**Last Circ.**	**Disposal Method**
	Infrequent Circulation			Discard

Was Available -- Weeded -- Total Circulations: 0

East of the sun and west of the moon. (Removed: 1)

Author: Asbjrnsen, Peter Christen, 1812-1885. [from old catalog]. LCCN: 63-14839 Published: 1963

Call Number	Barcode	Price	Acquired	Removed By
398.2 Asb	WUD7100561		8/11/2020	admin103
Sublocation	**Reason**	**Funding Source**	**Last Circ.**	**Disposal Method**
Lib 398 Upper Level Folklore Shelf /neon green dot	Infrequent Circulation			Discard

Was Available -- Weeded -- Total Circulations: 0

The Emperor And The Kite. (Removed: 1)

Author: Yolen,Jane.

Call Number	Barcode	Price	Acquired	Removed By
398.2 Yol	WUD6014686		8/11/2020	admin103
Sublocation	**Reason**	**Funding Source**	**Last Circ.**	**Disposal Method**
	Infrequent Circulation			Discard

Was Available -- Weeded -- Total Circulations: 0

Etiquette (Removed: 1)

Author: Brown, Fern G. ISBN: 0-531-04908-6 Published: 1985

Call Number	Barcode	Price	Acquired	Removed By
395 Bro	WUD7100565		8/11/2020	admin103
Sublocation	**Reason**	**Funding Source**	**Last Circ.**	**Disposal Method**
	Infrequent Circulation			Discard

Was Available -- Weeded -- Total Circulations: 0

Fabulous beasts (Removed: 1)

Author: Lurie, Alison. ISBN: 0-374-32242-2 Published: 1981

Call Number	Barcode	Price	Acquired	Removed By
398.2 Lur	WUD7200182		8/11/2020	admin103
Sublocation	**Reason**	**Funding Source**	**Last Circ.**	**Disposal Method**
	Infrequent Circulation			Discard

Was Available -- Weeded -- Total Circulations: 0

The fire bringer : a Paiute Indian legend. (Removed: 1)

Author: Hodges, Margaret, 1911-. LCCN: 70-182247 Published: 1972

Call Number	Barcode	Price	Acquired	Removed By
398.2 Hod	WUD7200181		8/11/2020	admin103
Sublocation	**Reason**	**Funding Source**	**Last Circ.**	**Disposal Method**
398 BIN Indigenous Tales green dot (2 bins)	Infrequent Circulation			Discard

1/14/2026 - Copies Removed: 144

Dateline : Troy (Removed: 1)

Author: Fleischman, Paul. ISBN: 1-56402-469-5 Published: 1996

Call Number	Barcode	Price	Acquired	Removed By
398.2 FLE	WUD6015068	$19.34	8/11/2020	admin103
Sublocation	**Reason**	**Funding Source**	**Last Circ.**	**Disposal Method**
UL 398 Upper Level Folklore Shelf /neon green dot	Infrequent Circulation			Discard

Was Available -- Weeded -- Total Circulations: 0

The day Tuk became a hunter & other Eskimo stories (Removed: 1)

Author: Melzack, Ronald. LCCN: 67-26842 Published: 1967

Call Number	Barcode	Price	Acquired	Removed By
398.2 Mel	WUD7200164		8/11/2020	admin103
Sublocation	**Reason**	**Funding Source**	**Last Circ.**	**Disposal Method**
UL 398 Upper Level Folklore Shelf /neon green dot	Infrequent Circulation			Discard

Was Available -- Weeded -- Total Circulations: 0

Demeter and Persephone : Homeric hymn number two (Removed: 1)

Author: Proddow, Penelope. LCCN: 76-155852 Published: 1972

Call Number	Barcode	Price	Acquired	Removed By
398.2 PRO	PH0000483	$0.00	8/11/2020	admin103
Sublocation	**Reason**	**Funding Source**	**Last Circ.**	**Disposal Method**
	Infrequent Circulation			Discard

Was Available -- Weeded -- Total Circulations: 0

Duffy and the Devil. (Removed: 1)

Author: Zemach, Harve.

Call Number	Barcode	Price	Acquired	Removed By
398.2 ZEM	WUD6003527		8/11/2020	admin103
Sublocation	**Reason**	**Funding Source**	**Last Circ.**	**Disposal Method**
	Infrequent Circulation			Discard

Was Available -- Weeded -- Total Circulations: 0

EARTH BOOK FOR KIDS : ACTIVITIES TO HELP HEAL THE ENVIRONMENT. (Removed: 1)

Author: SCHWARTZ, LINDA. ISBN: 0-88160-195-0 Published: 1990

Call Number	Barcode	Price	Acquired	Removed By
PBK 362 SCH	WUD7002055	$9.95	8/11/2020	admin103
Sublocation	**Reason**	**Funding Source**	**Last Circ.**	**Disposal Method**
	Infrequent Circulation			Discard

Was Available -- Weeded -- Total Circulations: 0

Earthwise at school : a guide to the care & feeding of your planet (Removed: 1)

Author: Lowery, Linda. ISBN: 0-87614-587-X Published: 1993

1/14/2026 - Copies Removed: 144

The Clay Pot Boy. (Removed: 1)

Author: Jameson, Cynthia.

Call Number	Barcode	Price	Acquired	Removed By
398.2 JAM	WUD6003557		8/11/2020	admin103
Sublocation	**Reason**	**Funding Source**	**Last Circ.**	**Disposal Method**
	Infrequent Circulation			Discard

Was Available -- Weeded -- Total Circulations: 0

Clothes in History. (Removed: 1)

Author: Sewell, Charlotte. ISBN: 0-85078-357-7 Published: 1983

Call Number	Barcode	Price	Acquired	Removed By
391 Sew	WUD7002179	$12.95	8/11/2020	admin103
Sublocation	**Reason**	**Funding Source**	**Last Circ.**	**Disposal Method**
	Infrequent Circulation			Discard

Was Available -- Weeded -- Total Circulations: 0

Costume of Ancient Rome. (Removed: 1)

Author: Symons, David J.

Call Number	Barcode	Price	Acquired	Removed By
REF 391 SYM	WUD7100669		8/11/2020	admin103
Sublocation	**Reason**	**Funding Source**	**Last Circ.**	**Disposal Method**
	Infrequent Circulation			Discard

Was Available -- Weeded -- Total Circulations: 0

Costume of the Classical World. (Removed: 1)

Author: Sichel, Marion.

Call Number	Barcode	Price	Acquired	Removed By
REF 391 SIC	WUD7100670		8/11/2020	admin103
Sublocation	**Reason**	**Funding Source**	**Last Circ.**	**Disposal Method**
	Infrequent Circulation			Discard

Was Available -- Weeded -- Total Circulations: 0

Costumes of the Greeks and Romans (Removed: 1)

Author: Hope, Thomas. LCCN: 62-2519 Published: 1962

Call Number	Barcode	Price	Acquired	Removed By
391 Hop	WUD7002178	$4.50	8/11/2020	admin103
Sublocation	**Reason**	**Funding Source**	**Last Circ.**	**Disposal Method**
	Infrequent Circulation			Discard

Was Available -- Weeded -- Total Circulations: 0

Cumulative glossary and index. (Removed: 1)

ISBN: 0-7166-5017-7 Published: 2003

Call Number	Barcode	Price	Acquired	Removed By
390 Cum	WUD7008514		8/11/2020	admin103
Sublocation	**Reason**	**Funding Source**	**Last Circ.**	**Disposal Method**
	Infrequent Circulation			Discard

Was Available -- Weeded -- Total Circulations: 0

1/14/2026 - Copies Removed: 144

Call Number	Barcode	Price	Acquired	Removed By
398.2 ISH	WUD6013026		8/11/2020	admin103

Sublocation	Reason	Funding Source	Last Circ.	Disposal Method
	Infrequent Circulation			Discard

Was Available -- Weeded -- Total Circulations: 0

Charles and Claudine. (Removed: 1)

Author: Berson, Harold. Published: 1980

Call Number	Barcode	Price	Acquired	Removed By
398.21 BER	WUD7101361		8/11/2020	admin103

Sublocation	Reason	Funding Source	Last Circ.	Disposal Method
	Infrequent Circulation			Discard

Was Available -- Weeded -- Total Circulations: 0

The Cherokee tale-teller (Removed: 1)

Author: Cunningham, Maggi, 1916-. ISBN: 0-87518-147-3 Published: 1978

Call Number	Barcode	Price	Acquired	Removed By
398.2-Cun	WUD7100608		8/11/2020	admin103

Sublocation	Reason	Funding Source	Last Circ.	Disposal Method
UL 398 Upper Level Folklore Shelf /neon green dot	Infrequent Circulation			Discard

Was Available -- Weeded -- Total Circulations: 0

Children of the sun (Removed: 1)

Author: Carew, Jan R. ISBN: 0-316-12848-1 Published: 1980

Call Number	Barcode	Price	Acquired	Removed By
398.2 Car	WUD7004758		8/11/2020	admin103

Sublocation	Reason	Funding Source	Last Circ.	Disposal Method
398 BIN African Folk tales green dot	Infrequent Circulation			Discard

Was Available -- Weeded -- Total Circulations: 0

The Chinese mirror (Removed: 1)

Author: Ginsburg, Mirra. ISBN: 0-15-200420-3 Published: 1988

Call Number	Barcode	Price	Acquired	Removed By
398.2 Gin	WUD7001421	$7.84	8/11/2020	admin103

Sublocation	Reason	Funding Source	Last Circ.	Disposal Method
	Infrequent Circulation			Discard

Was Available -- Weeded -- Total Circulations: 0

Cinderella : or The Little Glass Slipper. (Removed: 1)

Author: Perrault, Charles.

Call Number	Barcode	Price	Acquired	Removed By
398.2 Per	WUD7003031		8/11/2020	admin103

Sublocation	Reason	Funding Source	Last Circ.	Disposal Method
398 BIN Princess Tales green dot	Infrequent Circulation			Discard

Was Available -- Weeded -- Total Circulations: 0

1/14/2026 - Copies Removed: 144

Call Number	Barcode	Price	Acquired	Removed By
398.2 BER	WUD6013967		8/11/2020	admin103
Sublocation	**Reason**	**Funding Source**	**Last Circ.**	**Disposal Method**
UL 398 Upper Level Folklore Shelf /neon green dot	Infrequent Circulation		12/2/2024	Discard

Was Available -- Weeded -- Total Circulations: 1

Black rainbow : legends of the Incas and myths of ancient Peru (Removed: 1)

Author: edited and translated by John Bierhorst ; decorations by Jane Byers Bierhorst. ISBN: 0-374-30829-2 Published: 1976

Call Number	Barcode	Price	Acquired	Removed By
398.2 Bie	WUD7100545		8/11/2020	admin103
Sublocation	**Reason**	**Funding Source**	**Last Circ.**	**Disposal Method**
UL 398 Upper Level Folklore Shelf /neon green dot	Infrequent Circulation			Discard

Was Available -- Weeded -- Total Circulations: 0

The Blind Men And The Elephant. (Removed: 1)

Author: Saxe, John Godfrey.

Call Number	Barcode	Price	Acquired	Removed By
398.2 SAX	WUD6013032		8/11/2020	admin103
Sublocation	**Reason**	**Funding Source**	**Last Circ.**	**Disposal Method**
	Infrequent Circulation			Discard

Was Available -- Weeded -- Total Circulations: 0

Brother Wolf : a Seneca Tale. (Removed: 1)

Author: Taylor, Harriet Peck.

Call Number	Barcode	Price	Acquired	Removed By
398.24 TAY	WUD6004297		8/11/2020	admin103
Sublocation	**Reason**	**Funding Source**	**Last Circ.**	**Disposal Method**
398 BIN Indigenous Tales green dot (2 bins)	Infrequent Circulation			Discard

Was Available -- Weeded -- Total Circulations: 0

Captain Eco and the fate of the earth (Removed: 1)

Author: Porritt, Jonathon. ISBN: 1-879431-12-2 Published: 1991

Call Number	Barcode	Price	Acquired	Removed By
363.7 POR	WUD6060427	$17.45	8/11/2020	admin103
Sublocation	**Reason**	**Funding Source**	**Last Circ.**	**Disposal Method**
	Infrequent Circulation			Discard

Was Available -- Weeded -- Total Circulations: 0

The Carpet Of Solomon. (Removed: 1)

Author: Ish-Kishor, Sulamith.

1/14/2026 - Copies Removed: 144

Call Number	Barcode	Price	Acquired	Removed By
R 398.2 App	WUD7100541		8/11/2020	admin103
Sublocation	**Reason**	**Funding Source**	**Last Circ.**	**Disposal Method**
UL 398 Upper Level Folklore Shelf /neon green dot	Infrequent Circulation			Discard

Was Available -- Weeded -- Total Circulations: 0

The Arabian nights entertainments (Removed: 1)

Author: selected and edited by Andrew Lang ; with numerous illustrations by H. J. Ford. ISBN: 0-486-22289-6 Published: 1969

Call Number	Barcode	Price	Acquired	Removed By
398.2 ARA	WUD6020499	$13.30	8/11/2020	admin103
Sublocation	**Reason**	**Funding Source**	**Last Circ.**	**Disposal Method**
UL 398 Upper Level Folklore Shelf /neon green dot	Infrequent Circulation			Discard

Was Available -- Weeded -- Total Circulations: 0

Arms And Armor In Africa. (Removed: 1)

Author: Nickel, Helmut.

Call Number	Barcode	Price	Acquired	Removed By
399 NIC	WUD6012981		8/11/2020	admin103
Sublocation	**Reason**	**Funding Source**	**Last Circ.**	**Disposal Method**
	Infrequent Circulation			Discard

Was Available -- Weeded -- Total Circulations: 0

Baboushka and the three kings (Removed: 1)

Author: Robbins, Ruth. LCCN: 60-15036 Published: 1960

Call Number	Barcode	Price	Acquired	Removed By
398.2 Rob	WUD7200117		8/11/2020	admin103
Sublocation	**Reason**	**Funding Source**	**Last Circ.**	**Disposal Method**
	Infrequent Circulation			Discard

Was Available -- Weeded -- Total Circulations: 0

Beauty and the beast (Removed: 1)

Author: Apy, Deborah. ISBN: 0-03-064076-8 Published: 1983

Call Number	Barcode	Price	Acquired	Removed By
398.2 APY	WUD6000045		8/11/2020	admin103
Sublocation	**Reason**	**Funding Source**	**Last Circ.**	**Disposal Method**
398 BIN Princess Tales green dot	Infrequent Circulation			Discard

Was Available -- Weeded -- Total Circulations: 0

Black fairy tales (Removed: 1)

Author: Berger, Terry. LCCN: 70-75517 Published: 1969

1/16/2026 - Copies Removed: 86

Call Number	Barcode	Price	Acquired	Removed By
398.2 Rio	WUD7200184		8/11/2020	admin103

Sublocation	Reason	Funding Source	Last Circ.	Disposal Method
UL 398 Upper Level Folklore Shelf /neon green dot	Infrequent Circulation			Discard

Was Available -- Weeded -- Total Circulations: 0

1/14/2026 - Copies Removed: 144

Aesop & company : with scenes from his legendary life (Removed: 1)

Author: Bader, Barbara. ISBN: 0-395-97496-8 Published: 1991

Call Number	Barcode	Price	Acquired	Removed By
398.24 BAD	WUD6020915	$12.45	8/11/2020	admin103

Sublocation	Reason	Funding Source	Last Circ.	Disposal Method
398 BIN Aesop green dot	Infrequent Circulation			Discard

Was Available -- Weeded -- Total Circulations: 0

The Aesop for children (Removed: 1)

Author: with pictures by Milo Winter. ISBN: 0-590-47977-6 (pbk.) Published: 1994

Call Number	Barcode	Price	Acquired	Removed By
398.24 AES	T 300115		8/11/2020	admin103

Sublocation	Reason	Funding Source	Last Circ.	Disposal Method
398 BIN Aesop green dot	Infrequent Circulation			Discard

Was Available -- Weeded -- Total Circulations: 0

Ali Baba : Abu Kir and Abu Sir. (Removed: 1)

Author: Arabian Nights.

Call Number	Barcode	Price	Acquired	Removed By
398.2 ARA	WUD6013933		8/11/2020	admin103

Sublocation	Reason	Funding Source	Last Circ.	Disposal Method
UL 398 Upper Level Folklore Shelf /neon green dot	Infrequent Circulation			Discard

Was Available -- Weeded -- Total Circulations: 0

Amy, the story of a deaf child (Removed: 1)

Author: Walker, Lou Ann. ISBN: 0-525-67145-5 Published: 1985

Call Number	Barcode	Price	Acquired	Removed By
362.4 Wal	WUD7000056	$10.47	8/11/2020	admin103

Sublocation	Reason	Funding Source	Last Circ.	Disposal Method
	Infrequent Circulation			Discard

Was Available -- Weeded -- Total Circulations: 0

Anansе the spider : tales from an Ashanti village. (Removed: 1)

Author: Appiah, Peggy. LCCN: 66-9666 Published: 1966

1/16/2026 - Copies Removed: 86

Turtle Island : tales of the Algonquian nations (Removed: 1)

Author: Curry, Jane Louise. ISBN: 0-689-82233-2 Published: 1999

Call Number	Barcode	Price	Acquired	Removed By
398.2 CUR	WUD4000444		9/26/2024	admin103
Sublocation	**Reason**	**Funding Source**	**Last Circ.**	**Disposal Method**
UL 398 Upper Level Folklore Shelf /neon green dot	Infrequent Circulation			Discard

Was Available -- Weeded -- Total Circulations: 0

Warton and Morton (Removed: 1)

Author: Erickson, Russell E. ISBN: 0-688-41771-X (.) Published: 1976

Call Number	Barcode	Price	Acquired	Removed By
FIC ERI	WUD7004126		8/11/2020	admin103
Sublocation	**Reason**	**Funding Source**	**Last Circ.**	**Disposal Method**
Orange Dot First Chapter Books Top Shelf ABC Auth	Infrequent Circulation			Discard

Was Available -- Weeded -- Total Circulations: 0

We celebrate Hanukkah (Removed: 1)

Author: Kalman, Bobbie, 1947- ISBN: 0-86505-045-7 Published: 1986

Call Number	Barcode	Price	Acquired	Removed By
394.2 KAL	WUD6000036		8/11/2020	admin103
Sublocation	**Reason**	**Funding Source**	**Last Circ.**	**Disposal Method**
Holiday (Hanukkah)	Infrequent Circulation			Discard

Was Available -- Weeded -- Total Circulations: 0

The white stag (Removed: 1)

Author: Seredy, Kate. LCCN: 37-37800 Published: 1937

Call Number	Barcode	Price	Acquired	Removed By
398.2 Ser	WUD7004175		8/11/2020	admin103
Sublocation	**Reason**	**Funding Source**	**Last Circ.**	**Disposal Method**
UL 398 Upper Level Folklore Shelf /neon green dot	Infrequent Circulation			Discard

Was Available -- Weeded -- Total Circulations: 0

White Stallion of Lipizza. (Removed: 1)

Author: Henry, Marguerite.

Call Number	Barcode	Price	Acquired	Removed By
FIC HEN	WUD6013136		8/11/2020	admin103
Sublocation	**Reason**	**Funding Source**	**Last Circ.**	**Disposal Method**
Blue Dot Horses Fiction Shelf	Infrequent Circulation			Discard

Was Available -- Weeded -- Total Circulations: 0

The woman in the moon and other tales of forgotten heroines (Removed: 1)

Author: Riordan, James, 1936-. ISBN: 0-8037-0194-2 Published: 1985

Library Weeding Log

1/16/2026 - Copies Removed: 86

Tepee tales of the American Indian (Removed: 1)

Author: Brown, Dee Alexander. ISBN: 0-03-022761-5 Published: 1979

Call Number	Barcode	Price	Acquired	Removed By
398.2 Bro	WUD7100601		8/11/2020	admin103
Sublocation	**Reason**	**Funding Source**	**Last Circ.**	**Disposal Method**
UL 398 Upper Level Folklore Shelf /neon green dot	Infrequent Circulation		3/6/2023	Discard

Was Available -- Weeded -- Total Circulations: 1

Three Apples Fell From Heaven. (Removed: 1)

Author: Tashjian, Virginia a.

Call Number	Barcode	Price	Acquired	Removed By
398.2 TAS	WUD6013008		8/11/2020	admin103
Sublocation	**Reason**	**Funding Source**	**Last Circ.**	**Disposal Method**
UL 398 Upper Level Folklore Shelf /neon green dot	Infrequent Circulation			Discard

Was Available -- Weeded -- Total Circulations: 0

Treehorn's wish (Removed: 1)

Author: Heide, Florence Parry. ISBN: 0-8234-0493-5 (lib. bdg.) Published: 1984

Call Number	Barcode	Price	Acquired	Removed By
E Hei	WUD7004071		8/11/2020	admin103
Sublocation	**Reason**	**Funding Source**	**Last Circ.**	**Disposal Method**
Orange Dot First Chapter Books Top Shelf ABC Auth	Infrequent Circulation			Discard

Was Available -- Weeded -- Total Circulations: 0

The trouble with chickens : a J.J. Tully mystery (Removed: 1)

Author: Cronin, Doreen. ISBN: 978-0-06-121532-2 (hbk.) Published: 2011

Call Number	Barcode	Price	Acquired	Removed By
PBK FIC CRO	T 310025		8/11/2020	admin103
Sublocation	**Reason**	**Funding Source**	**Last Circ.**	**Disposal Method**
Orange dot Mystery BIN: Basket 1 (mixed)	Infrequent Circulation			Discard

Was Available -- Weeded -- Total Circulations: 0

Turkey trouble : The Adam Joshua capers (Removed: 1)

Author: Smith, Janice Lee, 1949- ISBN: 0-06-442024-8 Published: 1995

Call Number	Barcode	Price	Acquired	Removed By
E SMI	WUD6060333	$9.00	8/11/2020	admin103
Sublocation	**Reason**	**Funding Source**	**Last Circ.**	**Disposal Method**
Orange dot Mystery BIN: Basket 1 (mixed)	Infrequent Circulation			Discard

Was Available -- Weeded -- Total Circulations: 0

1/16/2026 - Copies Removed: 86

Was Available -- Weeded -- Total Circulations: 0

The story of little Babaji (Removed: 1)

Author: Bannerman, Helen. ISBN: 0-06-205064-8 Published: 1996

Call Number	Barcode	Price	Acquired	Removed By
E Ban	WUD6022402	$14.00	8/11/2020	admin103

Sublocation	Reason	Funding Source	Last Circ.	Disposal Method
Orange Dot First Chapter Books Top Shelf ABC Auth	Infrequent Circulation			Discard

Was Available -- Weeded -- Total Circulations: 0

T. rex (Removed: 1)

Author: Silen, Andrea, ISBN: 978-1-42637273-5 Published: 2022

Call Number	Barcode	Price	Acquired	Removed By
567.912 Sil	WUD0641765	$13.98	9/3/2024	admin103

Sublocation	Reason	Funding Source	Last Circ.	Disposal Method
EZ NF Dinosaurs bin	Poor Condition/Damage		12/18/2025	Discard

Was Available -- Weeded -- Total Circulations: 6

Tales from the Celtic Countries. (Removed: 1)

Author: Ifans, Rhiannon. Published: 1999

Call Number	Barcode	Price	Acquired	Removed By
Pbk 398.2 Ifa	WUD7004153		8/11/2020	admin103

Sublocation	Reason	Funding Source	Last Circ.	Disposal Method
UL 398 Upper Level Folklore Shelf /neon green dot	Infrequent Circulation			Discard

Was Available -- Weeded -- Total Circulations: 0

Tales our settlers told (Removed: 1)

Author: Raskin, Joseph. LCCN: 76-152842 Published: 1971

Call Number	Barcode	Price	Acquired	Removed By
398.2 Ras	WUD7200185		8/11/2020	admin103

Sublocation	Reason	Funding Source	Last Circ.	Disposal Method
UL 398 Upper Level Folklore Shelf /neon green dot	Infrequent Circulation			Discard

Was Available -- Weeded -- Total Circulations: 0

Tales the people tell in Mexico (Removed: 1)

Author: Lyons, Grant. ISBN: 0-671-32533-7 Published: 1972

Call Number	Barcode	Price	Acquired	Removed By
398.2 Lyo	WUD7200190		8/11/2020	admin103

Sublocation	Reason	Funding Source	Last Circ.	Disposal Method
UL 398 Upper Level Folklore Shelf /neon green dot	Infrequent Circulation			Discard

Was Available -- Weeded -- Total Circulations: 0

1/16/2026 - Copies Removed: 86

Was Available -- Weeded -- Total Circulations: 1

Sir Cedric (Removed: 1)

Author: Gerrard, Roy. ISBN: 0-374-36959-3 Published: 1984

Call Number	Barcode	Price	Acquired	Removed By
E Gre	WUD7000671	$12.31	8/11/2020	admin103

Sublocation	Reason	Funding Source	Last Circ.	Disposal Method
Orange Dot picture books bottom shelf endcap	Infrequent Circulation			Discard

Was Available -- Weeded -- Total Circulations: 0

Sir Cedric rides again (Removed: 1)

Author: Gerrard, Roy. ISBN: 0-374-36961-5 Published: 1986

Call Number	Barcode	Price	Acquired	Removed By
E Ger	WUD7000670	$12.31	8/11/2020	admin103

Sublocation	Reason	Funding Source	Last Circ.	Disposal Method
Orange Dot picture books bottom shelf endcap	Infrequent Circulation			Discard

Was Available -- Weeded -- Total Circulations: 0

The Song of Paul Bunyan and Tony Beav. (Removed: 1)

Author: Rees, Ennis.

Call Number	Barcode	Price	Acquired	Removed By
398.22 REE	WUD6012897		8/11/2020	admin103

Sublocation	Reason	Funding Source	Last Circ.	Disposal Method
UL 398 Upper Level Folklore Shelf /neon green dot	Infrequent Circulation			Discard

Was Available -- Weeded -- Total Circulations: 0

The Sound of flutes and other Indian legends (Removed: 1)

Author: told by Lame Deer, Jenny Leading Cloud, Leonard Crow Dog, and others ; transcribed and edited by Richard Erdoes ; pictures by Paul Goble. ISBN: 0-394-83181-0 Published: 1976

Call Number	Barcode	Price	Acquired	Removed By
398.2 Erd	WUD7100617		8/11/2020	admin103

Sublocation	Reason	Funding Source	Last Circ.	Disposal Method
UL 398 Upper Level Folklore Shelf /neon green dot	Infrequent Circulation			Discard

Was Available -- Weeded -- Total Circulations: 0

Stormy, Misty's foal (Removed: 1)

Author: Henry, Marguerite, 1902-. ISBN: 0-02-688762-2 Published: 1963

Call Number	Barcode	Price	Acquired	Removed By
Fic HEN	WUD6013140		8/11/2020	admin103

Sublocation	Reason	Funding Source	Last Circ.	Disposal Method
Blue Dot Horses Fiction Shelf	Infrequent Circulation			Discard

1/16/2026 - Copies Removed: 86

Shelf ABC Auth

Was Available -- Weeded -- Total Circulations: 0

Sam, Bangs & Moonshine. (Removed: 1)

Author: Ness, Evaline.

Call Number	Barcode	Price	Acquired	Removed By
FIC NES	WUD7007646		8/11/2020	admin103

Sublocation	Reason	Funding Source	Last Circ.	Disposal Method
Orange Dot picture books bottom shelf endcap	Infrequent Circulation			Discard

Was Available -- Weeded -- Total Circulations: 0

Sergeant O'Keefe and his mule : Balaam (Removed: 1)

Author: Felton, Harold W., 1902-. LCCN: 62-15500 Published: 1962

Call Number	Barcode	Price	Acquired	Removed By
398.2 Fel	WUD7100620		8/11/2020	admin103

Sublocation	Reason	Funding Source	Last Circ.	Disposal Method
UL 398 Upper Level Folklore Shelf /neon green dot	Infrequent Circulation			Discard

Was Available -- Weeded -- Total Circulations: 0

The shrinking of Treehorn (Removed: 1)

Author: Heide, Florence Parry. ISBN: 0-8234-0189-8 Published: 1971

Call Number	Barcode	Price	Acquired	Removed By
E Hei	WUD7004080		8/11/2020	admin103

Sublocation	Reason	Funding Source	Last Circ.	Disposal Method
Orange Dot First Chapter Books Top Shelf ABC Auth	Infrequent Circulation			Discard

Was Available -- Weeded -- Total Circulations: 0

The Sign on Rosie's Door. (Removed: 1)

Author: Sendak, Maurice.

Call Number	Barcode	Price	Acquired	Removed By
E SEN	WUD6004284		8/11/2020	admin103

Sublocation	Reason	Funding Source	Last Circ.	Disposal Method
Orange Dot First Chapter Books Top Shelf ABC Auth	Infrequent Circulation			Discard

Was Available -- Weeded -- Total Circulations: 0

Signs and Symbols of the Sun. (Removed: 1)

Author: Helfman, Elizabeth. Published: 1974

Call Number	Barcode	Price	Acquired	Removed By
398.362 HEL	WUD7101358		8/11/2020	admin103

Sublocation	Reason	Funding Source	Last Circ.	Disposal Method
UL 398 Upper Level Folklore Shelf /neon green dot	Infrequent Circulation		8/31/2020	Discard

1/16/2026 - Copies Removed: 86

Call Number	Barcode	Price	Acquired	Removed By
E AHL	WUD6001662		8/11/2020	admin103

Sublocation	Reason	Funding Source	Last Circ.	Disposal Method
Orange Dot First Chapter Books Top Shelf ABC Auth	Infrequent Circulation			Discard

Was Available -- Weeded -- Total Circulations: 0

A Picture Book of Hanukkah (Removed: 1)

Author: Adler, David A. ISBN: 0-8234-0458-7 Published: 1982

Call Number	Barcode	Price	Acquired	Removed By
296.4 Adl	WUD7001789	$12.95	8/11/2020	admin103

Sublocation	Reason	Funding Source	Last Circ.	Disposal Method
Holiday (Hanukkah)	Infrequent Circulation		11/29/2021	Discard

Was Available -- Weeded -- Total Circulations: 1

The Power of Light. (Removed: 1)

Author: Singer, Isaac Bashevis.

Call Number	Barcode	Price	Acquired	Removed By
Fic SIN	WUD6013414		8/11/2020	admin103

Sublocation	Reason	Funding Source	Last Circ.	Disposal Method
Holiday (Hanukkah)	Infrequent Circulation		12/15/2021	Discard

Was Available -- Weeded -- Total Circulations: 2

The Rainbow Magic Collection : Volume 1--Books 1-4 (Removed: 1)

Author: Meadows, Daisy. Published: 2003

Call Number	Barcode	Price	Acquired	Removed By
FIC MEA	WUD7204244	$15.00	8/11/2020	admin103

Sublocation	Reason	Funding Source	Last Circ.	Disposal Method
Blue Dot RAINBOW FAIRY Series shelf	Poor Condition/Damage		5/23/2024	Discard

Was Available -- Weeded -- Total Circulations: 6

The Roman twins (Removed: 1)

Author: Gerrard, Roy. ISBN: 0-374-36339-0 Published: 1998

Call Number	Barcode	Price	Acquired	Removed By
E GER	WUD6020726	$19.65	8/11/2020	admin103

Sublocation	Reason	Funding Source	Last Circ.	Disposal Method
Orange Dot picture books bottom shelf endcap	Infrequent Circulation		9/22/2021	Discard

Was Available -- Weeded -- Total Circulations: 1

Sable (Removed: 1)

Author: Hesse, Karen. ISBN: 0-8050-5772-2 Published: 1998

Call Number	Barcode	Price	Acquired	Removed By
Fic Hes	WUD7202491	$11.74	8/11/2020	admin103

Sublocation	Reason	Funding Source	Last Circ.	Disposal Method
Orange Dot First Chapter Books Top	Infrequent Circulation			Discard

1/16/2026 - Copies Removed: 86

Once There Was And Was Not. (Removed: 1)

Author: Tashjian, Virginia A.

Call Number	Barcode	Price	Acquired	Removed By
398.2 TAS	WUD6013012		8/11/2020	admin103

Sublocation	Reason	Funding Source	Last Circ.	Disposal Method
UL 398 Upper Level Folklore Shelf /neon green dot	Infrequent Circulation			Discard

Was Available -- Weeded -- Total Circulations: 0

One man's horse (Removed: 1)

Author: Henry, Marguerite, 1902-. ISBN: 0-528-82092-3 (.) Published: 1977

Call Number	Barcode	Price	Acquired	Removed By
FIC HEN	WUD7000972		8/11/2020	admin103

Sublocation	Reason	Funding Source	Last Circ.	Disposal Method
Blue Dot Horses Fiction Shelf	Infrequent Circulation			Discard

Was Available -- Weeded -- Total Circulations: 0

Paddington Goes to Town. (Removed: 1)

Author: Bond, Michael.

Call Number	Barcode	Price	Acquired	Removed By
FIC BON	WUD6014342		8/11/2020	admin103

Sublocation	Reason	Funding Source	Last Circ.	Disposal Method
Blue Dot Mid Level Fiction Shelves	Infrequent Circulation			Discard

Was Available -- Weeded -- Total Circulations: 0

Paddington Marches On. (Removed: 1)

Author: Bond, Michael.

Call Number	Barcode	Price	Acquired	Removed By
FIC BON	WUD6014346		8/11/2020	admin103

Sublocation	Reason	Funding Source	Last Circ.	Disposal Method
Blue Dot Mid Level Fiction Shelves	Infrequent Circulation			Discard

Was Available -- Weeded -- Total Circulations: 0

Paddington takes the test (Removed: 1)

Author: Bond, Michael. ISBN: 0-395-29519-X Published: 1980

Call Number	Barcode	Price	Acquired	Removed By
FIC Bon	WUD7100307		8/11/2020	admin103

Sublocation	Reason	Funding Source	Last Circ.	Disposal Method
Blue Dot Mid Level Fiction Shelves	Infrequent Circulation			Discard

Was Available -- Weeded -- Total Circulations: 0

The Pet Shop. (Removed: 1)

Author: Ahlberg, Allan.

1/16/2026 - Copies Removed: 86

The Mystery of the Plant that Ate Dirty Socks. (Removed: 1)

Author: McArthur, Nancy. Published: 1996

Call Number	Barcode	Price	Acquired	Removed By
Fic McA	WUD7003961		8/11/2020	admin103

Sublocation	Reason	Funding Source	Last Circ.	Disposal Method
Orange dot Mystery BIN: Basket 1 (mixed)	Infrequent Circulation			Discard

Was Available -- Weeded -- Total Circulations: 0

The mystery of the stolen blue paint (Removed: 1)

Author: Kellogg, Steven. ISBN: 0-8037-5654-2 (trade) Published: 1986

Call Number	Barcode	Price	Acquired	Removed By
E Kel	WUD7005444	$7.94	8/11/2020	admin103

Sublocation	Reason	Funding Source	Last Circ.	Disposal Method
Orange dot Mystery BIN: Basket 1 (mixed)	Infrequent Circulation			Discard

Was Available -- Weeded -- Total Circulations: 0

Myths of the Orient (Removed: 1)

Author: Christesen, Barbara, 1940-. ISBN: 0-8172-1043-1 Published: 1977

Call Number	Barcode	Price	Acquired	Removed By
R 398.2 Chr	WUD7100605		8/11/2020	admin103

Sublocation	Reason	Funding Source	Last Circ.	Disposal Method
UL 398 Upper Level Folklore Shelf /neon green dot	Infrequent Circulation			Discard

Was Available -- Weeded -- Total Circulations: 0

Native American Literature. (Removed: 1)

Published: 2000

Call Number	Barcode	Price	Acquired	Removed By
810.9 NAT	WUD7202216		8/11/2020	admin103

Sublocation	Reason	Funding Source	Last Circ.	Disposal Method
UL 398 Upper Level Folklore Shelf /neon green dot	Infrequent Circulation			Discard

Was Available -- Weeded -- Total Circulations: 0

Norwegian folk tales : from the collection of Peter Christen Asbjornsen an (Removed: 1)

Author: Asbjornsen, Peter Christen, 1812-1885. LCCN: 61-16057 Published: 1960

Call Number	Barcode	Price	Acquired	Removed By
398.2 ASB	PH0000347		8/11/2020	admin103

Sublocation	Reason	Funding Source	Last Circ.	Disposal Method
UL 398 Upper Level Folklore Shelf /neon green dot	Infrequent Circulation			Discard

Was Available -- Weeded -- Total Circulations: 0

1/16/2026 - Copies Removed: 86

The most wonderful doll in the world (Removed: 1)

Author: McGinley, Phyllis, 1905-. ISBN: 0-590-43477-2 Published: 1990

Call Number	Barcode	Price	Acquired	Removed By
FIC MCG	WUD6060227	$9.00	8/11/2020	admin103
Sublocation	**Reason**	**Funding Source**	**Last Circ.**	**Disposal Method**
Orange Dot First Chapter Books Top Shelf ABC Auth	Infrequent Circulation			Discard

Was Available -- Weeded -- Total Circulations: 0

Mr. Jensen and Cat. (Removed: 1)

Author: Blegvad, Lenore.

Call Number	Barcode	Price	Acquired	Removed By
E BLE	WUD6003974		8/11/2020	admin103
Sublocation	**Reason**	**Funding Source**	**Last Circ.**	**Disposal Method**
Orange Dot First Chapter Books Top Shelf ABC Auth	Infrequent Circulation			Discard

Was Available -- Weeded -- Total Circulations: 0

My prairie year : based on the diary of Elenore Plaisted (Removed: 1)

Author: Harvey, Brett. ISBN: 0-8234-0604-0 Published: 1986

Call Number	Barcode	Price	Acquired	Removed By
FIC HAR	WUD7000938	$12.31	8/11/2020	admin103
Sublocation	**Reason**	**Funding Source**	**Last Circ.**	**Disposal Method**
Orange Dot picture books bottom shelf endcap	Infrequent Circulation			Discard

Was Available -- Weeded -- Total Circulations: 0

The Mysterious Case Case. (Removed: 1)

Author: Christian, Mary Blount.

Call Number	Barcode	Price	Acquired	Removed By
PBK FIC CHR	WUD6014093		8/11/2020	admin103
Sublocation	**Reason**	**Funding Source**	**Last Circ.**	**Disposal Method**
Orange dot Mystery BIN: Basket 1 (mixed)	Infrequent Circulation			Discard

Was Available -- Weeded -- Total Circulations: 0

The mystery of the missing red mitten (Removed: 1)

Author: Kellogg, Steven. ISBN: 0-8037-5749-2 (trade) Published: 1977

Call Number	Barcode	Price	Acquired	Removed By
E Kel	WUD7005443	$7.44	8/11/2020	admin103
Sublocation	**Reason**	**Funding Source**	**Last Circ.**	**Disposal Method**
Orange dot Mystery BIN: Basket 1 (mixed)	Infrequent Circulation			Discard

Was Available -- Weeded -- Total Circulations: 0

1/16/2026 - Copies Removed: 86

green dot

Was Available -- Weeded -- Total Circulations: 0

Little polar bear and the brave little hare (Removed: 1)

Author: De Beer, Hans. ISBN: 1-55858-357-2 Published: 1994

Call Number	Barcode	Price	Acquired	Removed By
E DEB	WUD6060948	$11.30	8/11/2020	admin103

Sublocation	Reason	Funding Source	Last Circ.	Disposal Method
Orange Dot First Chapter Books Top Shelf ABC Auth	Infrequent Circulation			Discard

Was Available -- Weeded -- Total Circulations: 0

Men from the village deep in the mountains and other Japanese folk tales (Removed: 1)

Author: Bang, Molly, ISBN: 0-02-708350-0 Published: 1973

Call Number	Barcode	Price	Acquired	Removed By
398.2 Ban	WUD7100540		8/11/2020	admin103

Sublocation	Reason	Funding Source	Last Circ.	Disposal Method
UL 398 Upper Level Folklore Shelf /neon green dot	Infrequent Circulation			Discard

Was Available -- Weeded -- Total Circulations: 0

Mia the beach cat (Removed: 1)

Author: Hanel, Wolfram. ISBN: 1-55858-508-7 Published: 1995

Call Number	Barcode	Price	Acquired	Removed By
E HAN	WUD6015208	$11.00	8/11/2020	admin103

Sublocation	Reason	Funding Source	Last Circ.	Disposal Method
Orange Dot First Chapter Books Top Shelf ABC Auth	Infrequent Circulation			Discard

Was Available -- Weeded -- Total Circulations: 0

Ming Ling (Removed: 1)

Author: Cosgrove, Stephen. Published: 1987

Call Number	Barcode	Price	Acquired	Removed By
E COS	WUD7000102	$6.50	8/11/2020	admin103

Sublocation	Reason	Funding Source	Last Circ.	Disposal Method
Orange Dot First Chapter Books Top Shelf ABC Auth	Infrequent Circulation			Discard

Was Available -- Weeded -- Total Circulations: 0

Misty of Chincoteague (Removed: 1)

Author: Henry, Marguerite, 1902-. LCCN: 47-11404 Published: 1947

Call Number	Barcode	Price	Acquired	Removed By
Fic Hen	WUD7004707		8/11/2020	admin103

Sublocation	Reason	Funding Source	Last Circ.	Disposal Method
Blue Dot Horses Fiction Shelf	Infrequent Circulation		3/4/2024	Discard

Was Available -- Weeded -- Total Circulations: 1

Library Weeding Log

Woodstock Elementary School

1/16/2026 - Copies Removed: 86

Call Number	Barcode	Price	Acquired	Removed By
296.4 Hir	WUD7001794	$12.95	8/11/2020	admin103

Sublocation	Reason	Funding Source	Last Circ.	Disposal Method
Holiday (Hanukkah)	Infrequent Circulation		12/4/2023	Discard

Was Available -- Weeded -- Total Circulations: 1

Island stallion (Removed: 1)

Author: Farley, Walter. Published: 1948

Call Number	Barcode	Price	Acquired	Removed By
Fic FAR	WUD7000883	$3.24	8/11/2020	admin103

Sublocation	Reason	Funding Source	Last Circ.	Disposal Method
Blue Dot Horses Fiction Shelf	Infrequent Circulation			Discard

Was Available -- Weeded -- Total Circulations: 0

Jewish Holidays : Facts, Activities, and Crafts. (Removed: 1)

Author: Purdy, Susan Gold.

Call Number	Barcode	Price	Acquired	Removed By
394.26 PUR	WUD6013640		8/11/2020	admin103

Sublocation	Reason	Funding Source	Last Circ.	Disposal Method
Holiday (Hanukkah)	Infrequent Circulation		3/24/2023	Discard

Was Available -- Weeded -- Total Circulations: 1

Joe on the go (Removed: 1)

Author: Anderson, Peggy Perry. ISBN: 978-0-618-77331-2 Published: 2007

Call Number	Barcode	Price	Acquired	Removed By
E AND	WUD335417		8/11/2020	admin103

Sublocation	Reason	Funding Source	Last Circ.	Disposal Method
Orange Dot First Chapter Books Top Shelf ABC Auth	Infrequent Circulation			Discard

Was Available -- Weeded -- Total Circulations: 0

The King Who Rides A Tiger. (Removed: 1)

Author: Hitchcock, Patricia.

Call Number	Barcode	Price	Acquired	Removed By
398.2 HIT	WUD6014002		8/11/2020	admin103

Sublocation	Reason	Funding Source	Last Circ.	Disposal Method
UL 398 Upper Level Folklore Shelf /neon green dot	Infrequent Circulation			Discard

Was Available -- Weeded -- Total Circulations: 0

Land of Heroes : A Retelling of the Kalevala /. (Removed: 1)

Author: Synge, Ursula.

Call Number	Barcode	Price	Acquired	Removed By
398.2 Syn	WUD7100614		8/11/2020	admin103

Sublocation	Reason	Funding Source	Last Circ.	Disposal Method
UL 398 Upper Level Folklore Shelf /neon	Infrequent Circulation			Discard

1/16/2026 - Copies Removed: 86

Hero Tales From the British Isles. (Removed: 1)

Author: Picard, Barbara Leonie.

Call Number	Barcode	Price	Acquired	Removed By
398.22 PIC	WUD6012893		8/11/2020	admin103

Sublocation	Reason	Funding Source	Last Circ.	Disposal Method
UL 398 Upper Level Folklore Shelf /neon green dot	Infrequent Circulation			Discard

Was Available -- Weeded -- Total Circulations: 0

Hershel and the Hanukkah goblins (Removed: 1)

Author: Kimmel, Eric A. ISBN: 0-8234-0769-1 Published: 1989

Call Number	Barcode	Price	Acquired	Removed By
E Kim	WUD7003629		8/11/2020	admin103

Sublocation	Reason	Funding Source	Last Circ.	Disposal Method
Holiday (Hanukkah)	Infrequent Circulation			Discard

Was Available -- Weeded -- Total Circulations: 0

Higglety pigglety pop! : Or, There must be more to life (Removed: 2)

Author: Sendak, Maurice. ISBN: 0-06-025487-4 Published: 1967

Call Number	Barcode	Price	Acquired	Removed By
E SEN	WUD6002514		8/11/2020	admin103

Sublocation	Reason	Funding Source	Last Circ.	Disposal Method
Orange Dot First Chapter Books Top Shelf ABC Auth	Infrequent Circulation			Discard

Was Available -- Weeded -- Total Circulations: 0

Call Number	Barcode	Price	Acquired	Removed By
E SEN	WUD7001249	$13.95	8/11/2020	admin103

Sublocation	Reason	Funding Source	Last Circ.	Disposal Method
Orange Dot First Chapter Books Top Shelf ABC Auth	Infrequent Circulation			Discard

Was Available -- Weeded -- Total Circulations: 0

The hurricane's children (Removed: 1)

Author: Carmer, Carl Lamson, 1893-. LCCN: 67-17525 Published: 1967

Call Number	Barcode	Price	Acquired	Removed By
398.22 Car	WUD7200471		8/11/2020	admin103

Sublocation	Reason	Funding Source	Last Circ.	Disposal Method
UL 398 Upper Level Folklore Shelf /neon green dot	Infrequent Circulation			Discard

Was Available -- Weeded -- Total Circulations: 0

I Love Hanukkah (Removed: 1)

Author: Hirsh, Marilyn. ISBN: 0-8234-0525-7 Published: 1984

1/16/2026 - Copies Removed: 86

The Ghost Of Peg-Leg Peter. (Removed: 1)

Author: Jagendorf, M.A.

Call Number	Barcode	Price	Acquired	Removed By
398.2 JAG	WUD6013014		8/11/2020	admin103

Sublocation	Reason	Funding Source	Last Circ.	Disposal Method
UL 398 Upper Level Folklore Shelf /neon green dot	Infrequent Circulation			Discard

Was Available -- Weeded -- Total Circulations: 0

Ghostly animals of America (Removed: 1)

Author: Clyne, Patricia Edwards. ISBN: 0-396-07465-0 Published: 1977

Call Number	Barcode	Price	Acquired	Removed By
398.2 Cly	WUD7100607		8/11/2020	admin103

Sublocation	Reason	Funding Source	Last Circ.	Disposal Method
UL 398 Upper Level Folklore Shelf /neon green dot	Infrequent Circulation			Discard

Was Available -- Weeded -- Total Circulations: 0

The girl who cried flowers and other tales (Removed: 1)

Author: Yolen, Jane. ISBN: 0-8052-0666-3 (pbk.) Published: 1981

Call Number	Barcode	Price	Acquired	Removed By
Fic YOL	WUD7001384	$13.50	8/11/2020	admin103

Sublocation	Reason	Funding Source	Last Circ.	Disposal Method
Orange Dot picture books bottom shelf endcap	Infrequent Circulation			Discard

Was Available -- Weeded -- Total Circulations: 0

Grandfather Tales. (Removed: 1)

Author: Chase, Richard.

Call Number	Barcode	Price	Acquired	Removed By
398.2 CHA	WUD6013977		8/11/2020	admin103

Sublocation	Reason	Funding Source	Last Circ.	Disposal Method
UL 398 Upper Level Folklore Shelf /neon green dot	Infrequent Circulation			Discard

Was Available -- Weeded -- Total Circulations: 0

Hanukkah. (Removed: 1)

Author: Simon, Norma.

Call Number	Barcode	Price	Acquired	Removed By
296.4 SIM	WUD6003532		8/11/2020	admin103

Sublocation	Reason	Funding Source	Last Circ.	Disposal Method
Holiday (Hanukkah)	Infrequent Circulation			Discard

Was Available -- Weeded -- Total Circulations: 0

1/16/2026 - Copies Removed: 86

Danger Guys blast off (Removed: 1)

Author: Abbott, Tony. ISBN: 0-06-440520-6 Published: 1994

Call Number	Barcode	Price	Acquired	Removed By
FIC ABB	WUD6020978	$10.00	8/11/2020	admin103

Sublocation	Reason	Funding Source	Last Circ.	Disposal Method
Orange dot Mystery BIN: Basket 1 (mixed)	Infrequent Circulation			Discard

Was Available -- Weeded -- Total Circulations: 0

The days when the animals talked : Black American folktales and how they c (Removed: 1)

Author: Faulkner, William J. ISBN: 0-695-80755-2 Published: 1977

Call Number	Barcode	Price	Acquired	Removed By
398.2 Fau	WUD7100621		8/11/2020	admin103

Sublocation	Reason	Funding Source	Last Circ.	Disposal Method
UL 398 Upper Level Folklore Shelf /neon green dot	Infrequent Circulation			Discard

Was Available -- Weeded -- Total Circulations: 0

Dinka folktales : African stories from the Sudan. (Removed: 1)

Author: Deng, Francis Mading, 1938-. ISBN: 0-8419-0138-4 Published: 1974

Call Number	Barcode	Price	Acquired	Removed By
398.2 Den	WUD7100604		8/11/2020	admin103

Sublocation	Reason	Funding Source	Last Circ.	Disposal Method
UL 398 Upper Level Folklore Shelf /neon green dot	Infrequent Circulation			Discard

Was Available -- Weeded -- Total Circulations: 0

Dragons, Unicorns and Other Magical Beasts. (Removed: 1)

Author: Palmer, Robin.

Call Number	Barcode	Price	Acquired	Removed By
398.4 PAL	WUD6003747		8/11/2020	admin103

Sublocation	Reason	Funding Source	Last Circ.	Disposal Method
UL 398 Upper Level Folklore Shelf /neon green dot	Infrequent Circulation			Discard

Was Available -- Weeded -- Total Circulations: 0

English fairy tales (Removed: 1)

Author: Steel, Flora Annie Webster, 1847-1929. LCCN: 62-19429 Published: 1962

Call Number	Barcode	Price	Acquired	Removed By
398.2 Ste	WUD7101278		8/11/2020	admin103

Sublocation	Reason	Funding Source	Last Circ.	Disposal Method
UL 398 Upper Level Folklore Shelf /neon green dot	Infrequent Circulation			Discard

Was Available -- Weeded -- Total Circulations: 0

1/16/2026 - Copies Removed: 86

A Book of Wizards. (Removed: 1)

Author: Manning-Sanders, Ruth.

Call Number	Barcode	Price	Acquired	Removed By
398.4 MAN	WUD6012898		8/11/2020	admin103

Sublocation	Reason	Funding Source	Last Circ.	Disposal Method
UL 398 Upper Level Folklore Shelf /neon green dot	Infrequent Circulation			Discard

Was Available -- Weeded -- Total Circulations: 0

The case of the hungry stranger. (Removed: 1)

Author: Bonsall, Crosby. Published: 1963

Call Number	Barcode	Price	Acquired	Removed By
Mystery EZ B	WUD330449		8/11/2020	admin103

Sublocation	Reason	Funding Source	Last Circ.	Disposal Method
Orange dot Mystery BIN: Basket 1 (mixed)	Infrequent Circulation			Discard

Was Available -- Weeded -- Total Circulations: 0

The children of Odin. (Removed: 1)

Author: Colum, Padraic, 1881- LCCN: 20-19525 Published: 1964

Call Number	Barcode	Price	Acquired	Removed By
398.2 COL	PH0000378		8/11/2020	admin103

Sublocation	Reason	Funding Source	Last Circ.	Disposal Method
UL 398 Upper Level Folklore Shelf /neon green dot	Infrequent Circulation			Discard

Was Available -- Weeded -- Total Circulations: 0

The children's Homer : the adventures of Odysseus and the tale of Troy (Removed: 1)

Author: Colum, Padraic, 1881-1972, ISBN: 978-0-689-86883-2 Published: 2004

Call Number	Barcode	Price	Acquired	Removed By
292.1 COL	WUD4000273		9/12/2024	admin103

Sublocation	Reason	Funding Source	Last Circ.	Disposal Method
UL 398 Upper Level Folklore Shelf /neon green dot	Infrequent Circulation			Discard

Was Available -- Weeded -- Total Circulations: 0

Close To The Rising Sun (Removed: 1)

Author: Voight, Virginia Frances. Published: 1972

Call Number	Barcode	Price	Acquired	Removed By
398.2 VOI	WUD7101355		8/11/2020	admin103

Sublocation	Reason	Funding Source	Last Circ.	Disposal Method
UL 398 Upper Level Folklore Shelf /neon green dot	Infrequent Circulation		8/31/2020	Discard

Was Available -- Weeded -- Total Circulations: 1

1/16/2026 - Copies Removed: 86

Was Available -- Weeded -- Total Circulations: 0

Backbone of the king : the story of Paka'a and his son Ku. (Removed: 1)

Author: Brown, Marcia. LCCN: 66-18180 Published: 1966

Call Number	Barcode	Price	Acquired	Removed By
398.2 Bro	WUD7100613		8/11/2020	admin103
Sublocation	**Reason**	**Funding Source**	**Last Circ.**	**Disposal Method**
UL 398 Upper Level Folklore Shelf /neon green dot	Infrequent Circulation			Discard

Was Available -- Weeded -- Total Circulations: 0

A bear called Paddington. (Removed: 1)

Author: Bond, Michael. LCCN: 60-40134 Published: 1959

Call Number	Barcode	Price	Acquired	Removed By
FIC Bon	WUD7100308		8/11/2020	admin103
Sublocation	**Reason**	**Funding Source**	**Last Circ.**	**Disposal Method**
Blue Dot Mid Level Fiction Shelves	Infrequent Circulation		10/13/2021	Discard

Was Available -- Weeded -- Total Circulations: 2

The Berenstain Bear scouts and the run-amuck robot (Removed: 1)

Author: Berenstain, Stan, 1923- ISBN: 0-590-94477-0 Published: 1997

Call Number	Barcode	Price	Acquired	Removed By
Fic BER	WUD6020944	$9.00	8/11/2020	admin103
Sublocation	**Reason**	**Funding Source**	**Last Circ.**	**Disposal Method**
Orange Dot First Chapter Books Top Shelf ABC Auth	Infrequent Circulation		4/10/2024	Discard

Was Available -- Weeded -- Total Circulations: 1

The Berenstain Bears and the wheelchair commando (Removed: 1)

Author: Berenstain, Stan, 1923-. ISBN: 0-679-84034-6 Published: 1993

Call Number	Barcode	Price	Acquired	Removed By
FIC BER	WUD6022461	$10.09	8/11/2020	admin103
Sublocation	**Reason**	**Funding Source**	**Last Circ.**	**Disposal Method**
Orange Dot First Chapter Books Top Shelf ABC Auth	Infrequent Circulation		1/3/2023	Discard

Was Available -- Weeded -- Total Circulations: 1

Black Beauty (abridged) (Removed: 1)

Author: Sewell, Anna.

Call Number	Barcode	Price	Acquired	Removed By
E SEW	WUD6014035		8/11/2020	admin103
Sublocation	**Reason**	**Funding Source**	**Last Circ.**	**Disposal Method**
Blue Dot Horses Fiction Shelf	Infrequent Circulation			Discard

Was Available -- Weeded -- Total Circulations: 0

1/30/2026 - Copies Removed: 103

OVERSIZED SHELF

Was Available -- Weeded -- Total Circulations: 5

Woodrow, the White House mouse (Removed: 1)

Author: Barnes, Peter W., 1958-. ISBN: 0-439-12952-4 Published: 2000

Call Number	Barcode	Price	Acquired	Removed By
E BAR	WUD6004461	$9.56	8/11/2020	admin103
Sublocation	**Reason**	**Funding Source**	**Last Circ.**	**Disposal Method**
	Infrequent Circulation			Discard

Was Available -- Weeded -- Total Circulations: 0

Yours truly, Goldilocks (Removed: 1)

Author: Ada, Alma Flor. ISBN: 978-0-689-84452-2 Published: 2001

Call Number	Barcode	Price	Acquired	Removed By
E ADA	WUD7207014	$13.06	8/11/2020	admin103
Sublocation	**Reason**	**Funding Source**	**Last Circ.**	**Disposal Method**
	Infrequent Circulation			Discard

Was Available -- Weeded -- Total Circulations: 0

1/16/2026 - Copies Removed: 86

101 African-American Read-Aloud. (Removed: 1)

Author: Kantor, Susan.

Call Number	Barcode	Price	Acquired	Removed By
398.25 KAN	WUD6003384		8/11/2020	admin103
Sublocation	**Reason**	**Funding Source**	**Last Circ.**	**Disposal Method**
UL 398 Upper Level Folklore Sheif /neon green dot	Infrequent Circulation			Discard

Was Available -- Weeded -- Total Circulations: 0

About Wise Men and Simpletons. (Removed: 1)

Author: Shub, Elizabeth.

Call Number	Barcode	Price	Acquired	Removed By
398.21 SHU	WUD6012921		8/11/2020	admin103
Sublocation	**Reason**	**Funding Source**	**Last Circ.**	**Disposal Method**
UL 398 Upper Level Folklore Shelf /neon green dot	Infrequent Circulation			Discard

Was Available -- Weeded -- Total Circulations: 0

Aladdin and other tales from the Arabian nights (Removed: 1)

Author: Dawood, N. J. (Nessim Joseph), 1927- ISBN: 0-14-036782-9 Published: 1996

Call Number	Barcode	Price	Acquired	Removed By
398.2 DAW	WUD6020646	$9.34	8/11/2020	admin103
Sublocation	**Reason**	**Funding Source**	**Last Circ.**	**Disposal Method**
UL 398 Upper Level Folklore Shelf /neon green dot	Infrequent Circulation			Discard

1/30/2026 - Copies Removed: 103

Who was that masked man, anyway? (Removed: 1)

Author: Avi, 1937-. ISBN: 0-531-05457-8 Published: 1992

Call Number	Barcode	Price	Acquired	Removed By
Fic AVI	WUD6000676		8/11/2020	admin103
Sublocation	**Reason**	**Funding Source**	**Last Circ.**	**Disposal Method**
Upper Level Fiction (Neon Green Dot)	Infrequent Circulation			Discard

Was Available -- Weeded -- Total Circulations: 0

Who's in Rabbit's house? : a Masai tale/ Retold by Verna Aardema (Removed: 1)

Author: Aardema, Verna. ISBN: 0-14-054724-X Published: 1977

Call Number	Barcode	Price	Acquired	Removed By
E Aar	WUD7001444	$7.97	8/11/2020	admin103
Sublocation	**Reason**	**Funding Source**	**Last Circ.**	**Disposal Method**
	Infrequent Circulation			Discard

Was Available -- Weeded -- Total Circulations: 0

The Wind in the Willows (Removed: 1)

Author: Grahame, Kenneth. Published: 1980

Call Number	Barcode	Price	Acquired	Removed By
FIC GRA	WUD7202205	$18.00	8/11/2020	admin103
Sublocation	**Reason**	**Funding Source**	**Last Circ.**	**Disposal Method**
Upper Level Fiction OVERSIZED SHELF	Infrequent Circulation		10/25/2023	Discard

Was Available -- Weeded -- Total Circulations: 1

The winter room (Removed: 1)

Author: Paulsen, Gary. ISBN: 0-531-05839-5 (hard) Published: 1989

Call Number	Barcode	Price	Acquired	Removed By
Fic PAU	WUD6013335		8/11/2020	admin103
Sublocation	**Reason**	**Funding Source**	**Last Circ.**	**Disposal Method**
Upper Level Fiction (Neon Green Dot)	Infrequent Circulation			Discard

Was Available -- Weeded -- Total Circulations: 0

With love, Little Red Hen (Removed: 1)

Author: Ada, Alma Flor. ISBN: 978-0-689-87061-3 Published: 2004

Call Number	Barcode	Price	Acquired	Removed By
E ADA	WUD7206771	$13.06	8/11/2020	admin103
Sublocation	**Reason**	**Funding Source**	**Last Circ.**	**Disposal Method**
	Infrequent Circulation			Discard

Was Available -- Weeded -- Total Circulations: 0

The Wizard of Oz (Removed: 1)

Author: Baum, L. Frank, 1856-1919. ISBN: 0-03-061661-1 Published: 1982

Call Number	Barcode	Price	Acquired	Removed By
Fic BAU	WUD6000684	$18.95	8/11/2020	admin103
Sublocation	**Reason**	**Funding Source**	**Last Circ.**	**Disposal Method**
Upper Level Fiction	Infrequent Circulation		10/28/2025	Discard

1/30/2026 - Copies Removed: 103

Call Number	Barcode	Price	Acquired	Removed By
745.594 COR	WUD6060319	$11.00	8/11/2020	admin103

Sublocation	Reason	Funding Source	Last Circ.	Disposal Method
Holiday Book Shelf	Infrequent Circulation		11/20/2024	Discard

Was Available -- Weeded -- Total Circulations: 2

A treasury of Irish folklore; the stories, traditions, legends, humor, wis (Removed: 1)

Author: Colum, Padraic, 1881-1972, LCCN: 67-2959 Published: 1967

Call Number	Barcode	Price	Acquired	Removed By
398 COL	WUD4000481		2/24/2025	admin103

Sublocation	Reason	Funding Source	Last Circ.	Disposal Method
UL 398 Upper Level Folklore Shelf /neon green dot	Infrequent Circulation		6/11/2025	Discard

Was Available -- Weeded -- Total Circulations: 5

The true confessions of Charlotte Doyle (Removed: 1)

Author: Avi, 1937-. ISBN: 0-531-08493-0 (lib. bdg.) Published: 1990

Call Number	Barcode	Price	Acquired	Removed By
Fic Avi	WUD6000675	$14.95	8/11/2020	admin103

Sublocation	Reason	Funding Source	Last Circ.	Disposal Method
Upper Level Fiction (Neon Green Dot)	Infrequent Circulation			Discard

Was Available -- Weeded -- Total Circulations: 0

Tuck Everlasting. (Removed: 1)

Author: Babbitt, Bataku.

Call Number	Barcode	Price	Acquired	Removed By
Fic Bab	WUD7004825		8/11/2020	admin103

Sublocation	Reason	Funding Source	Last Circ.	Disposal Method
Upper Level Fiction (Neon Green Dot)	Infrequent Circulation			Discard

Was Available -- Weeded -- Total Circulations: 0

Vader's fortress (Removed: 1)

Author: Moesta, Rebecca. ISBN: 0-425-16956-1 Published: 1999

Call Number	Barcode	Price	Acquired	Removed By
Fic Moe	WUD6022416	$10.55	8/11/2020	admin103

Sublocation	Reason	Funding Source	Last Circ.	Disposal Method
Star Wars Shelf	Infrequent Circulation			Discard

Was Available -- Weeded -- Total Circulations: 0

The voyages of Doctor Dolittle (Removed: 1)

Author: Lofting, Hugh, 1886-1947. ISBN: 0-448-41863-0 Published: 1998

Call Number	Barcode	Price	Acquired	Removed By
FIC LOF	WUD7007975	$14.00	8/11/2020	admin103

Sublocation	Reason	Funding Source	Last Circ.	Disposal Method
Upper Level Fiction OVERSIZED SHELF	Infrequent Circulation		9/29/2025	Discard

Was Available -- Weeded -- Total Circulations: 5

1/30/2026 - Copies Removed: 103

Song and Dance Man. (Removed: 1)

Author: Ackerman, Karen.

Call Number	Barcode	Price	Acquired	Removed By
E ACK	WUD6001674		8/11/2020	admin103
Sublocation	**Reason**	**Funding Source**	**Last Circ.**	**Disposal Method**
	Infrequent Circulation			Discard

Was Available -- Weeded -- Total Circulations: 0

Star Wars, episode I : the phantom menace (Removed: 1)

Author: Wrede, Patricia C., 1953- ISBN: 978-0-590-01089-4 Published: 1999

Call Number	Barcode	Price	Acquired	Removed By
[Fic] WRE pbk SW	WUD50010485		12/3/2020	admin103
Sublocation	**Reason**	**Funding Source**	**Last Circ.**	**Disposal Method**
Star Wars Shelf	Infrequent Circulation			Discard

Was Available -- Weeded -- Total Circulations: 0

The Story of Dr. Dolittle : Being the History of His Peculiar Life at Home (Removed: 1)

Author: Lofting, Hugh. Published: 1997

Call Number	Barcode	Price	Acquired	Removed By
FIC LOF	WUD7203669	$28.00	8/11/2020	admin103
Sublocation	**Reason**	**Funding Source**	**Last Circ.**	**Disposal Method**
Upper Level Fiction OVERSIZED SHELF	Infrequent Circulation		9/29/2025	Discard

Was Available -- Weeded -- Total Circulations: 5

The story of Roland (Removed: 1)

Author: Baldwin, James, 1841-1925. LCCN: 30-26892 Published: 1930

Call Number	Barcode	Price	Acquired	Removed By
398.2 Bal	WUD7100543		8/11/2020	admin103
Sublocation	**Reason**	**Funding Source**	**Last Circ.**	**Disposal Method**
UL 398 Upper Level Folklore Shelf /neon green dot	Infrequent Circulation		11/24/2025	Discard

Was Available -- Weeded -- Total Circulations: 7

A terrifying taste of short & shivery (Removed: 1)

Author: San Souci, Robert D. ISBN: 0-385-32635-1 Published: 1998

Call Number	Barcode	Price	Acquired	Removed By
398.25 SAN	WUD6020886	$18.60	8/11/2020	admin103
Sublocation	**Reason**	**Funding Source**	**Last Circ.**	**Disposal Method**
UL 398 Upper Level Folklore Shelf /neon green dot	Infrequent Circulation			Discard

Was Available -- Weeded -- Total Circulations: 0

Thanksgiving fun (Removed: 1)

Author: Corwin, Judith Hoffman. ISBN: 0-671-50849-0 Published: 1984

1/30/2026 - Copies Removed: 103

Call Number	Barcode	Price	Acquired	Removed By
E BAK	WUD6003041		8/11/2020	admin103

Sublocation	Reason	Funding Source	Last Circ.	Disposal Method
	Infrequent Circulation			Discard

Was Available -- Weeded -- Total Circulations: 0

Shadows of the empire (Removed: 1)

Author: Golden, Christopher. ISBN: 0-440-41303-6 Published: 1996

Call Number	Barcode	Price	Acquired	Removed By
[Fic] WAT pbk SW	WUD50009076		12/3/2020	admin103

Sublocation	Reason	Funding Source	Last Circ.	Disposal Method
Star Wars Shelf	Infrequent Circulation			Discard

Was Available -- Weeded -- Total Circulations: 0

Shroud of sorrow (Removed: 1)

Author: Donbavand, Tommy, ISBN: 978-0-385-34678-8 (pbk.) Published: 2013

Call Number	Barcode	Price	Acquired	Removed By
FIC DON	WUD4000234		9/10/2024	admin103

Sublocation	Reason	Funding Source	Last Circ.	Disposal Method
Star Wars Shelf	Infrequent Circulation			Discard

Was Available -- Weeded -- Total Circulations: 0

Sindbad the sailor (Removed: 1)

Author: Benchley, Nathaniel. LCCN: 60-10166 Published: 1960

Call Number	Barcode	Price	Acquired	Removed By
398.2 BEN	PH0000357		8/11/2020	admin103

Sublocation	Reason	Funding Source	Last Circ.	Disposal Method
UL 398 Upper Level Folklore Shelf /neon green dot	Infrequent Circulation			Discard

Was Available -- Weeded -- Total Circulations: 0

Sir Gawain and the Green Knight (Removed: 1)

Author: Morpurgo, Michael. ISBN: 0-7636-2519-1 Published: 2004

Call Number	Barcode	Price	Acquired	Removed By
FIC MOR	T 14852	$16.14	8/11/2020	admin103

Sublocation	Reason	Funding Source	Last Circ.	Disposal Method
Upper Level Fiction OVERSIZED SHELF	Infrequent Circulation		9/27/2024	Discard

Was Available -- Weeded -- Total Circulations: 1

The snarkout boys the Baconburg horror (Removed: 1)

Author: Pinkwater, Daniel Manus, 1941-. ISBN: 0-688-02670-2 Published: 1984

Call Number	Barcode	Price	Acquired	Removed By
Fic PIN	WUD7001216		8/11/2020	admin103

Sublocation	Reason	Funding Source	Last Circ.	Disposal Method
Upper Level Fiction (Neon Green Dot)	Infrequent Circulation			Discard

Was Available -- Weeded -- Total Circulations: 0

1/30/2026 - Copies Removed: 103

Play ball, Amelia Bedelia (Removed: 1)

Author: Parish, Peggy. ISBN: 0-06-444205-5 Published: 1996

Call Number	Barcode	Price	Acquired	Removed By
E Par	WUD7005228		8/11/2020	admin103
Sublocation	**Reason**	**Funding Source**	**Last Circ.**	**Disposal Method**
Orange Dot First Chapter Books SERIES	Infrequent Circulation		4/22/2022	Discard

Was Available -- Weeded -- Total Circulations: 1

Promises (Removed: 1)

Author: Richardson, Nancy. ISBN: 0-425-16955-3 Published: 1996

Call Number	Barcode	Price	Acquired	Removed By
Fic RIC SW	WUD6022381		12/3/2020	admin103
Sublocation	**Reason**	**Funding Source**	**Last Circ.**	**Disposal Method**
Star Wars Shelf	Infrequent Circulation			Discard

Was Available -- Weeded -- Total Circulations: 0

Return of the Moose. (Removed: 1)

Author: Pinkwater, Daniel M.

Call Number	Barcode	Price	Acquired	Removed By
Fic PIN	WUD6013377		8/11/2020	admin103
Sublocation	**Reason**	**Funding Source**	**Last Circ.**	**Disposal Method**
Orange Dot Display shelf/top of orange dot graphic	Infrequent Circulation			Discard

Was Available -- Weeded -- Total Circulations: 0

The rising force (Removed: 1)

Author: Wolverton, Dave. ISBN: 0-590-51922-0 (pbk.) Published: 1999

Call Number	Barcode	Price	Acquired	Removed By
[Fic] WOL pbk SW	WUD50010497		12/3/2020	admin103
Sublocation	**Reason**	**Funding Source**	**Last Circ.**	**Disposal Method**
Star Wars Shelf	Infrequent Circulation			Discard

Was Available -- Weeded -- Total Circulations: 0

Sarah Bishop (Removed: 1)

Author: O'Dell, Scott, 1898-1989. ISBN: 0-395-29185-2 Published: 1980

Call Number	Barcode	Price	Acquired	Removed By
Fic ODE	WUD7001184		8/11/2020	admin103
Sublocation	**Reason**	**Funding Source**	**Last Circ.**	**Disposal Method**
Upper Level Fiction (Neon Green Dot)	Infrequent Circulation			Discard

Was Available -- Weeded -- Total Circulations: 0

Seneca. (Removed: 1)

Author: Baker, Karen Lee.

1/30/2026 - Copies Removed: 103

Call Number	Barcode	Price	Acquired	Removed By
Fic Dic	WUD7004475		8/11/2020	admin103

Sublocation	Reason	Funding Source	Last Circ.	Disposal Method
Upper Level Fiction OVERSIZED SHELF	Infrequent Circulation			Discard

Was Available -- Weeded -- Total Circulations: 0

Onion John (Removed: 1)

Author: Krumgold, Joseph, 1908-. ISBN: 0-690-59957-9 Published: 1959

Call Number	Barcode	Price	Acquired	Removed By
Fic KRU	WUD7001057	$12.45	8/11/2020	admin103

Sublocation	Reason	Funding Source	Last Circ.	Disposal Method
Upper Level Fiction (Neon Green Dot)	Infrequent Circulation			Discard

Was Available -- Weeded -- Total Circulations: 0

The paper crane (Removed: 1)

Author: Bang, Molly. ISBN: 0-688-04109-4 (lib. bdg.) Published: 1985

Call Number	Barcode	Price	Acquired	Removed By
E Ban	WUD7000591	$13.40	8/11/2020	admin103

Sublocation	Reason	Funding Source	Last Circ.	Disposal Method
	Infrequent Circulation			Discard

Was Available -- Weeded -- Total Circulations: 0

Peter Pan (Removed: 1)

Author: Barrie, J. M. (James Matthew), 1860-1937. ISBN: 0-8050-0276-6 Published: 1987

Call Number	Barcode	Price	Acquired	Removed By
[Fic] BAR	WUD6000681		6/17/2021	admin103

Sublocation	Reason	Funding Source	Last Circ.	Disposal Method
Upper Level Fiction OVERSIZED SHELF	Infrequent Circulation		4/22/2025	Discard

Was Available -- Weeded -- Total Circulations: 1

Picasso and the Girl With a Ponytail : A Story About Pablo Picasso. (Removed: 1)

Author: Anholt, Laurence. Published: 1998

Call Number	Barcode	Price	Acquired	Removed By
E ANH	WUD7201233		8/11/2020	admin103

Sublocation	Reason	Funding Source	Last Circ.	Disposal Method
	Infrequent Circulation			Discard

Was Available -- Weeded -- Total Circulations: 0

Pilgrims Plantation. (Removed: 1)

Author: Behrens, June and Pauline Brower.

Call Number	Barcode	Price	Acquired	Removed By
974.4 BEH	WUD7200558		8/11/2020	admin103

Sublocation	Reason	Funding Source	Last Circ.	Disposal Method
Holiday (Thanksgiving)	Infrequent Circulation			Discard

Was Available -- Weeded -- Total Circulations: 0

Library Weeding Log

1/30/2026 - Copies Removed: 103

The moon painters : and other Estonian folk tales (Removed: 1)

Author: Maas, Selve. ISBN: 0-670-48832-1 Published: 1971

Call Number	Barcode	Price	Acquired	Removed By
398.2 Maa	WUD7200187		8/11/2020	admin103
Sublocation	**Reason**	**Funding Source**	**Last Circ.**	**Disposal Method**
UL 398 Upper Level Folklore Shelf /neon green dot	Infrequent Circulation			Discard

Was Available -- Weeded -- Total Circulations: 0

My First Thanksgiving Book. (Removed: 1)

Author: Moncure, Jane Belk. Published: 1984

Call Number	Barcode	Price	Acquired	Removed By
394.2 MON	WUD7005355		8/11/2020	admin103
Sublocation	**Reason**	**Funding Source**	**Last Circ.**	**Disposal Method**
Holiday (Thanksgiving)	Infrequent Circulation			Discard

Was Available -- Weeded -- Total Circulations: 0

Ned Feldman, space pirate (Removed: 1)

Author: Pinkwater, Daniel Manus, 1941- ISBN: 0-02-774633-X Published: 1994

Call Number	Barcode	Price	Acquired	Removed By
Fic PIN	WUD6021089	$18.75	8/11/2020	admin103
Sublocation	**Reason**	**Funding Source**	**Last Circ.**	**Disposal Method**
Orange Dot Display shelf/top of orange dot graphic	Infrequent Circulation			Discard

Was Available -- Weeded -- Total Circulations: 0

Nightjohn (Removed: 1)

Author: Paulsen, Gary. ISBN: 0-385-30838-8 Published: 1993

Call Number	Barcode	Price	Acquired	Removed By
FIC PAU	WUD6000891		6/1/2022	admin103
Sublocation	**Reason**	**Funding Source**	**Last Circ.**	**Disposal Method**
Upper Level Fiction (Neon Green Dot)	Infrequent Circulation			Discard

Was Available -- Weeded -- Total Circulations: 0

The official Doctor Who and the Daleks book (Removed: 1)

Author: Peel, John, 1954- ISBN: 0-312-02264-6 Published: 1988

Call Number	Barcode	Price	Acquired	Removed By
791.45 PEEL	WUD4000233		9/10/2024	admin103
Sublocation	**Reason**	**Funding Source**	**Last Circ.**	**Disposal Method**
Star Wars Shelf	Infrequent Circulation			Discard

Was Available -- Weeded -- Total Circulations: 0

Oliver Twist (Removed: 1)

Author: Bray-Moffatt, Naia. ISBN: 0-7894-3959-X Published: 1999

1/30/2026 - Copies Removed: 103

Call Number	Barcode	Price	Acquired	Removed By
E BAR	WUD6060504	$11.20	8/11/2020	admin103
Sublocation	**Reason**	**Funding Source**	**Last Circ.**	**Disposal Method**
	Infrequent Circulation			Discard

Was Available -- Weeded -- Total Circulations: 0

The little prince (Removed: 1)

Author: Saint Exupery, Antoine de, 1900-1944. ISBN: 0-15-652820-7 Published: 1971

Call Number	Barcode	Price	Acquired	Removed By
Fic Sai	WUD6021473		8/11/2020	admin103
Sublocation	**Reason**	**Funding Source**	**Last Circ.**	**Disposal Method**
Upper Level Fiction OVERSIZED SHELF	Infrequent Circulation			Discard

Was Available -- Weeded -- Total Circulations: 0

The lost ones (Removed: 1)

Author: Anderson, Kevin J. ISBN: 1-57297-052-9 Published: 1995

Call Number	Barcode	Price	Acquired	Removed By
[Fic] AND PB SW	WUD50010483		12/3/2020	admin103
Sublocation	**Reason**	**Funding Source**	**Last Circ.**	**Disposal Method**
Star Wars Shelf	Infrequent Circulation			Discard

Was Available -- Weeded -- Total Circulations: 0

Lyrics's world (Removed: 1)

Author: Richardson, Nancy (Motion picture editor) ISBN: 1-57297-068-5 Published: 1996

Call Number	Barcode	Price	Acquired	Removed By
FIC (pbk) RIC SW	WUD50008939		12/3/2020	admin103
Sublocation	**Reason**	**Funding Source**	**Last Circ.**	**Disposal Method**
Star Wars Shelf	Infrequent Circulation			Discard

Was Available -- Weeded -- Total Circulations: 0

The magical garden of Claude Monet (Removed: 1)

Author: Anholt, Laurence. ISBN: 978-0-7641-5574-1 (trade bdg.) Published: 2003

Call Number	Barcode	Price	Acquired	Removed By
[E] ANH	WUD4000076		4/26/2021	admin103
Sublocation	**Reason**	**Funding Source**	**Last Circ.**	**Disposal Method**
	Infrequent Circulation		12/13/2023	Discard

Was Available -- Weeded -- Total Circulations: 1

Marshall, the courthouse mouse : a tail of the U.S. Supreme Court (Removed: 1)

Author: Barnes, Peter W., 1958-. ISBN: 0-9637688-6-7 Published: 1998

Call Number	Barcode	Price	Acquired	Removed By
E BAR	WUD6004407	$13.56	8/11/2020	admin103
Sublocation	**Reason**	**Funding Source**	**Last Circ.**	**Disposal Method**
	Infrequent Circulation			Discard

Was Available -- Weeded -- Total Circulations: 0

1/30/2026 - Copies Removed: 103

shelf/top of orange dot
graphic

Was Available -- Weeded -- Total Circulations: 0

If You Sailed on the Mayflower (Removed: 1)

Author: McGovern, Ann. Published: 1971

Call Number	Barcode	Price	Acquired	Removed By
973.2 MCG	WUD7201412		8/11/2020	admin103
Sublocation	**Reason**	**Funding Source**	**Last Circ.**	**Disposal Method**
Holiday (Thanksgiving)	Infrequent Circulation		11/16/2022	Discard

Was Available -- Weeded -- Total Circulations: 1

Jedi under seige (Removed: 1)

Author: Anderson, Kevin J., 1962- ISBN: 1-57297-163-0 Published: 1996

Call Number	Barcode	Price	Acquired	Removed By
FIC (pbk) WAT SW	WUD50010484		12/3/2020	admin103
Sublocation	**Reason**	**Funding Source**	**Last Circ.**	**Disposal Method**
Star Wars Shelf	Infrequent Circulation			Discard

Was Available -- Weeded -- Total Circulations: 0

Just so stories (Removed: 1)

Author: Kipling, Rudyard, 1865-1936. ISBN: 0-8050-0439-4 Published: 1987

Call Number	Barcode	Price	Acquired	Removed By
Fic KIP	WUD7001040	$16.00	8/11/2020	admin103
Sublocation	**Reason**	**Funding Source**	**Last Circ.**	**Disposal Method**
Upper Level Fiction OVERSIZED SHELF	Infrequent Circulation			Discard

Was Available -- Weeded -- Total Circulations: 0

A kindness (Removed: 1)

Author: Rylant, Cynthia. ISBN: 0-531-08367-5 (lib. bdg.) Published: 1988

Call Number	Barcode	Price	Acquired	Removed By
Fic RYL	WUD6001102	$13.95	8/11/2020	admin103
Sublocation	**Reason**	**Funding Source**	**Last Circ.**	**Disposal Method**
Upper Level Fiction (Neon Green Dot)	Infrequent Circulation			Discard

Was Available -- Weeded -- Total Circulations: 0

Leonardo and the flying boy : a story about Leonardo da Vinci (Removed: 1)

Author: Anholt, Laurence. ISBN: 0-7641-5225-4 Published: 2000

Call Number	Barcode	Price	Acquired	Removed By
E 921 ANH	WUD7201235		8/11/2020	admin103
Sublocation	**Reason**	**Funding Source**	**Last Circ.**	**Disposal Method**
	Infrequent Circulation		12/13/2023	Discard

Was Available -- Weeded -- Total Circulations: 1

Little Nino's pizzeria (Removed: 1)

Author: Barbour, Karen. ISBN: 0-15-246321-6 Published: 1987

Library Weeding Log

Woodstock Elementary School

1/30/2026 - Copies Removed: 103

Homes. (Removed: 1)

Author: Huan, Yang and Hsiao-yen huang. Published: 2005

Call Number	Barcode	Price	Acquired	Removed By
E HUA	WUD7202578	$15.95	8/11/2020	admin103

Sublocation	Reason	Funding Source	Last Circ.	Disposal Method
	Infrequent Circulation			Discard

Was Available -- Weeded -- Total Circulations: 0

The House Gobbaleen (Removed: 1)

Author: Alexander, Lloyd. ISBN: 0-525-45289-3 Published: 1995

Call Number	Barcode	Price	Acquired	Removed By
E ALE	WUD6060829	$19.64	8/11/2020	admin103

Sublocation	Reason	Funding Source	Last Circ.	Disposal Method
	Infrequent Circulation			Discard

Was Available -- Weeded -- Total Circulations: 0

House mouse, Senate mouse (Removed: 1)

Author: Barnes, Peter W., 1958-. ISBN: 0-9637688-4-0 Published: 1996

Call Number	Barcode	Price	Acquired	Removed By
E BAR	WUD6004414	$13.56	8/11/2020	admin103

Sublocation	Reason	Funding Source	Last Circ.	Disposal Method
	Infrequent Circulation			Discard

Was Available -- Weeded -- Total Circulations: 0

How the people sang the mountains up : how and why stories. (Removed: 1)

Author: Leach, Maria. LCCN: 67-8078 Published: 1967

Call Number	Barcode	Price	Acquired	Removed By
398.2 Lea	WUD7200177		8/11/2020	admin103

Sublocation	Reason	Funding Source	Last Circ.	Disposal Method
UL 398 Upper Level Folklore Shelf /neon green dot	Infrequent Circulation			Discard

Was Available -- Weeded -- Total Circulations: 0

The hunchback of Notre Dame (Removed: 1)

Author: Hugo, Victor, 1802-1885. ISBN: 0-7894-1491-0 Published: 1997

Call Number	Barcode	Price	Acquired	Removed By
Fic Hug	WUD6020475	$18.45	8/11/2020	admin103

Sublocation	Reason	Funding Source	Last Circ.	Disposal Method
Upper Level Fiction OVERSIZED SHELF	Infrequent Circulation			Discard

Was Available -- Weeded -- Total Circulations: 0

I was a second grade werewolf (Removed: 1)

Author: Pinkwater, Daniel Manus, 1941-. ISBN: 0-525-44038-0 Published: 1983

Call Number	Barcode	Price	Acquired	Removed By
E Pin	WUD7004072		8/11/2020	admin103

Sublocation	Reason	Funding Source	Last Circ.	Disposal Method
Orange Dot Display	Infrequent Circulation			Discard

Library Weeding Log

Woodstock Elementary School

1/30/2026 - Copies Removed: 103

From sea to shining sea (Removed: 1)

Author: compiled by Amy Cohn ; illustrated by Molly Bang ... et al. ISBN: 0-590-42868-3 Published: 1993

Call Number	Barcode	Price	Acquired	Removed By
810.8 FRO	WUD6015102	$33.30	8/11/2020	admin103

Sublocation	Reason	Funding Source	Last Circ.	Disposal Method
	Infrequent Circulation			Discard

Was Available -- Weeded -- Total Circulations: 0

The Giving Tree. (Removed: 1)

Author: Silverstein, Shel.

Call Number	Barcode	Price	Acquired	Removed By
E SIL	WUD7100706		8/11/2020	admin103

Sublocation	Reason	Funding Source	Last Circ.	Disposal Method
	Infrequent Circulation			Discard

Was Available -- Weeded -- Total Circulations: 0

The golden globe (Removed: 1)

Author: Richardson, Nancy. ISBN: 0-425-16825-5 Published: 1998

Call Number	Barcode	Price	Acquired	Removed By
Fic Ric	WUD6022303	$10.55	8/11/2020	admin103

Sublocation	Reason	Funding Source	Last Circ.	Disposal Method
Star Wars Shelf	Infrequent Circulation			Discard

Was Available -- Weeded -- Total Circulations: 0

A guide to the Star wars universe (Removed: 1)

Author: Slavicsek, Bill. ISBN: 0-345-38625-6 Published: 1994

Call Number	Barcode	Price	Acquired	Removed By
791.43 SLA	WUD4000236		9/10/2024	admin103

Sublocation	Reason	Funding Source	Last Circ.	Disposal Method
Star Wars Shelf	Infrequent Circulation			Discard

Was Available -- Weeded -- Total Circulations: 0

Heirs of the Force (Removed: 1)

Author: Anderson, Kevin J. ISBN: 1-57297-066-9 Published: 1995

Call Number	Barcode	Price	Acquired	Removed By
[Fic] AND pb SW	WUD50009291		12/3/2020	admin103

Sublocation	Reason	Funding Source	Last Circ.	Disposal Method
Star Wars Shelf	Infrequent Circulation			Discard

Was Available -- Weeded -- Total Circulations: 0

The hidden past (Removed: 1)

Author: Watson, Jude. ISBN: 0-590-51933-6 (pbk.) Published: 1999

Call Number	Barcode	Price	Acquired	Removed By
[Fic] (pbk) WAT	WUD50009081		12/3/2020	admin103

Sublocation	Reason	Funding Source	Last Circ.	Disposal Method
Star Wars Shelf	Infrequent Circulation			Discard

Was Available -- Weeded -- Total Circulations: 0

1/30/2026 - Copies Removed: 103

Call Number	Barcode	Price	Acquired	Removed By
Fic Sto	WUD6020470	$18.00	8/11/2020	admin103

Sublocation	Reason	Funding Source	Last Circ.	Disposal Method
Upper Level Fiction OVERSIZED SHELF	Infrequent Circulation		10/28/2025	Discard

Was Available -- Weeded -- Total Circulations: 3

An evening at Alfie's (Removed: 1)

Author: Hughes, Shirley, 1927-. ISBN: 0-688-04122-1 Published: 1984

Call Number	Barcode	Price	Acquired	Removed By
E Hug	WUD7003681		8/11/2020	admin103

Sublocation	Reason	Funding Source	Last Circ.	Disposal Method
	Infrequent Circulation			Discard

Was Available -- Weeded -- Total Circulations: 0

The eyes of the Amaryllis (Removed: 1)

Author: Babbitt, Natalie. ISBN: 0-374-32241-4 Published: 1977

Call Number	Barcode	Price	Acquired	Removed By
Fic Bab	WUD7100122		8/11/2020	admin103

Sublocation	Reason	Funding Source	Last Circ.	Disposal Method
Upper Level Fiction (Neon Green Dot)	Infrequent Circulation			Discard

Was Available -- Weeded -- Total Circulations: 0

Fair weather : a novel (Removed: 1)

Author: Peck, Richard, 1934-. ISBN: 0-8037-2516-7 Published: 2001

Call Number	Barcode	Price	Acquired	Removed By
Fic PEC	WUD6022123	$21.14	8/11/2020	admin103

Sublocation	Reason	Funding Source	Last Circ.	Disposal Method
Upper Level Fiction (Neon Green Dot)	Infrequent Circulation		9/22/2025	Discard

Was Available -- Weeded -- Total Circulations: 1

Father figure : a novel (Removed: 1)

Author: Peck, Richard, 1934-. ISBN: 0-14-037969-X Published: 1996

Call Number	Barcode	Price	Acquired	Removed By
Fic Pec	WUD7202458	$9.23	8/11/2020	admin103

Sublocation	Reason	Funding Source	Last Circ.	Disposal Method
Upper Level Fiction (Neon Green Dot)	Infrequent Circulation			Discard

Was Available -- Weeded -- Total Circulations: 0

The fortune-tellers (Removed: 1)

Author: Alexander, Lloyd. ISBN: 0-525-44849-7 Published: 1992

Call Number	Barcode	Price	Acquired	Removed By
E Al E	WUD6020239	$11.19	8/11/2020	admin103

Sublocation	Reason	Funding Source	Last Circ.	Disposal Method
	Infrequent Circulation			Discard

Was Available -- Weeded -- Total Circulations: 0

1/30/2026 - Copies Removed: 103

Call Number	Barcode	Price	Acquired	Removed By
791.45 TRI	WUD4000232		9/10/2024	admin103
Sublocation	**Reason**	**Funding Source**	**Last Circ.**	**Disposal Method**
Star Wars Shelf	Infrequent Circulation			Discard

Was Available -- Weeded -- Total Circulations: 0

The dark rival (Removed: 1)

Author: Watson, Jude. ISBN: 0-590-51925-5 (pbk.) Published: 1999

Call Number	Barcode	Price	Acquired	Removed By
[Fic] (pbk) WAT SW	PH0009926		12/3/2020	admin103
Sublocation	**Reason**	**Funding Source**	**Last Circ.**	**Disposal Method**
Star Wars Shelf	Infrequent Circulation			Discard

Was Available -- Weeded -- Total Circulations: 0

Diversity Alliance (Removed: 1)

Author: Anderson, Kevin J. ISBN: 1-57297-234-3 Published: 1997

Call Number	Barcode	Price	Acquired	Removed By
[Fic]WAT	WUD50009293		12/3/2020	admin103
Sublocation	**Reason**	**Funding Source**	**Last Circ.**	**Disposal Method**
Star Wars Shelf	Infrequent Circulation			Discard

Was Available -- Weeded -- Total Circulations: 0

Doctor Who : character encyclopedia (Removed: 2)

Author: Loborik, Jason, ISBN: 978-1-46540267-7 (trade) Published: 2013

Call Number	Barcode	Price	Acquired	Removed By
791.45 LOB	WUD4000230		9/10/2024	admin103
Sublocation	**Reason**	**Funding Source**	**Last Circ.**	**Disposal Method**
Star Wars Shelf	Infrequent Circulation			Discard

Was Available -- Weeded -- Total Circulations: 0

Call Number	Barcode	Price	Acquired	Removed By
791.45 LOB	WUD4000231		9/10/2024	admin103
Sublocation	**Reason**	**Funding Source**	**Last Circ.**	**Disposal Method**
Star Wars Shelf	Infrequent Circulation			Discard

Was Available -- Weeded -- Total Circulations: 0

Dr. Jekyll and Mr. Hyde (Removed: 1)

Author: Stevenson, Robert Louis. ISBN: 0-553-21277-X Published: 1981

Call Number	Barcode	Price	Acquired	Removed By
Fic Ste	WUD6020469	$18.45	8/11/2020	admin103
Sublocation	**Reason**	**Funding Source**	**Last Circ.**	**Disposal Method**
Upper Level Fiction OVERSIZED SHELF	Infrequent Circulation			Discard

Was Available -- Weeded -- Total Circulations: 0

Dracula (Removed: 1)

Author: Stoker, Bram, 1847-1912. ISBN: 0-7894-1489-9 Published: 1997

Library Weeding Log

Woodstock Elementary School

1/30/2026 - Copies Removed: 103

Chitty Chitty Bang Bang : the magical car (Removed: 1)

Author: Fleming, Ian. Published: 1964

Call Number	Barcode	Price	Acquired	Removed By
FIC FLE	PH0005723		4/13/2021	admin103

Sublocation	Reason	Funding Source	Last Circ.	Disposal Method
Upper Level Fiction OVERSIZED SHELF	Infrequent Circulation			Discard

Was Available -- Weeded -- Total Circulations: 0

Chopsticks from America (Removed: 1)

Author: Hosozawa-Nagano, Elaine, 1954-. ISBN: 1-879965-11-9 Published: 1995

Call Number	Barcode	Price	Acquired	Removed By
FIC HOS	WUD7101015	$16.95	8/11/2020	admin103

Sublocation	Reason	Funding Source	Last Circ.	Disposal Method
Blue Dot Mid Level Fiction Oversize BIN	Infrequent Circulation			Discard

Was Available -- Weeded -- Total Circulations: 0

Cloudy with a chance of meatballs. (Removed: 1)

Author: Barrett, Judi. LCCN: 08-729643 Published: 1978

Call Number	Barcode	Price	Acquired	Removed By
E Bar	WUD6002079		8/11/2020	admin103

Sublocation	Reason	Funding Source	Last Circ.	Disposal Method
	Infrequent Circulation			Discard

Was Available -- Weeded -- Total Circulations: 0

Come back, Amelia Bedelia (Removed: 1)

Author: Parish, Peggy. ISBN: 0-06-024667-7 Published: 1971

Call Number	Barcode	Price	Acquired	Removed By
FIC PAR	WUD6001334		1/24/2023	admin103

Sublocation	Reason	Funding Source	Last Circ.	Disposal Method
Orange Dot First Chapter Books SERIES	Infrequent Circulation			Discard

Was Available -- Weeded -- Total Circulations: 0

The Dalek generation (Removed: 1)

Author: Briggs, Nicholas, ISBN: 978-0-385-34674-0 (pbk.) Published: 2013

Call Number	Barcode	Price	Acquired	Removed By
FIC BRI	WUD4000235		9/10/2024	admin103

Sublocation	Reason	Funding Source	Last Circ.	Disposal Method
Star Wars Shelf	Infrequent Circulation			Discard

Was Available -- Weeded -- Total Circulations: 0

The Dalek handbook (Removed: 1)

Author: Tribe, Steve. ISBN: 978-1-84990-232-8 (trade) Published: 2011

1/30/2026 - Copies Removed: 103

Call Number	Barcode	Price	Acquired	Removed By
E AAR	WUD6002543		8/11/2020	admin103
Sublocation	**Reason**	**Funding Source**	**Last Circ.**	**Disposal Method**
	Infrequent Circulation		4/19/2023	Discard

Was Available -- Weeded -- Total Circulations: 1

Camille and the Sunflowers : A Story About Vincent Van Gogh. (Removed: 1)

Author: Anholt, Laurence. Published: 1994

Call Number	Barcode	Price	Acquired	Removed By
E ANH	WUD7201234		8/11/2020	admin103
Sublocation	**Reason**	**Funding Source**	**Last Circ.**	**Disposal Method**
	Infrequent Circulation		12/20/2023	Discard

Was Available -- Weeded -- Total Circulations: 1

Captains courageous. (Removed: 1)

Author: Kipling, Rudyard, 1865-1936. Published: 1896

Call Number	Barcode	Price	Acquired	Removed By
FIC KIP	PH0005960		4/13/2021	admin103
Sublocation	**Reason**	**Funding Source**	**Last Circ.**	**Disposal Method**
Upper Level Fiction (Neon Green Dot)	Infrequent Circulation			Discard

Was Available -- Weeded -- Total Circulations: 0

Captive To Evil. (Removed: 1)

Author: Watson, Jude.

Call Number	Barcode	Price	Acquired	Removed By
FIC WAT	WUD6003893		8/11/2020	admin103
Sublocation	**Reason**	**Funding Source**	**Last Circ.**	**Disposal Method**
Star Wars Shelf	Infrequent Circulation			Discard

Was Available -- Weeded -- Total Circulations: 0

Captive to evil (Removed: 1)

Author: Watson, Jude. ISBN: 0-590-18900-X Published: 1998

Call Number	Barcode	Price	Acquired	Removed By
[Fic] (pbk) WAT SW	WUD50009778		12/3/2020	admin103
Sublocation	**Reason**	**Funding Source**	**Last Circ.**	**Disposal Method**
Star Wars Shelf	Infrequent Circulation			Discard

Was Available -- Weeded -- Total Circulations: 0

Cat burglar black (Removed: 1)

Author: Sala, Richard. ISBN: 1-59643-144-X Published: 2009

Call Number	Barcode	Price	Acquired	Removed By
741.5 SAL	T 45855	$14.44	8/11/2020	admin103
Sublocation	**Reason**	**Funding Source**	**Last Circ.**	**Disposal Method**
Orange Dot Other Graphics BIN bottom shelf	Infrequent Circulation			Discard

Was Available -- Weeded -- Total Circulations: 0

1/30/2026 - Copies Removed: 103

The Big Bad Wolf and Me. (Removed: 1)

Author: Perret, Delphine. Published: 2006

Call Number	Barcode	Price	Acquired	Removed By
E PER	WUD7201692	$9.95	8/11/2020	admin103

Sublocation	Reason	Funding Source	Last Circ.	Disposal Method
Orange Dot Other Graphics BIN bottom shelf	Infrequent Circulation			Discard

Was Available -- Weeded -- Total Circulations: 0

Blackboard bear (Removed: 1)

Author: Alexander, Martha G. ISBN: 0-7636-0667-7 (trade) Published: 1999

Call Number	Barcode	Price	Acquired	Removed By
E Ale	WUD7007630	$13.61	8/11/2020	admin103

Sublocation	Reason	Funding Source	Last Circ.	Disposal Method
	Infrequent Circulation			Discard

Was Available -- Weeded -- Total Circulations: 0

Blue heron (Removed: 1)

Author: Avi, 1937- ISBN: 0-02-707751-9 Published: 1992

Call Number	Barcode	Price	Acquired	Removed By
[Fic] AVI	T 5000570		9/9/2021	admin103

Sublocation	Reason	Funding Source	Last Circ.	Disposal Method
Upper Level Fiction (Neon Green Dot)	Infrequent Circulation			Discard

Was Available -- Weeded -- Total Circulations: 0

Blue moose (Removed: 1)

Author: Pinkwater, Daniel Manus, 1941-. ISBN: 0-396-07151-1 Published: 1975

Call Number	Barcode	Price	Acquired	Removed By
Fic PIN	WUD6013330		8/11/2020	admin103

Sublocation	Reason	Funding Source	Last Circ.	Disposal Method
Orange Dot Display shelf/top of orange dot graphic	Infrequent Circulation			Discard

Was Available -- Weeded -- Total Circulations: 0

Bright shadow (Removed: 1)

Author: Avi, 1937-. ISBN: 0-02-707750-0 Published: 1985

Call Number	Barcode	Price	Acquired	Removed By
FIC Avi	WUD7000447	$10.76	8/11/2020	admin103

Sublocation	Reason	Funding Source	Last Circ.	Disposal Method
Upper Level Fiction (Neon Green Dot)	Infrequent Circulation			Discard

Was Available -- Weeded -- Total Circulations: 0

Bringing the Rain To Kapiti Plain. (Removed: 1)

Author: Aardema, Verna.

1/30/2026 - Copies Removed: 103

Call Number	Barcode	Price	Acquired	Removed By
FIC KRU	WUD7001055		8/11/2020	admin103

Sublocation	Reason	Funding Source	Last Circ.	Disposal Method
Upper Level Fiction (Neon Green Dot)	Infrequent Circulation			Discard

Was Available -- Weeded -- Total Circulations: 0

The Arabian nights (Removed: 1)

Author: illustrated by Earle Goodenow. LCCN: 46-22695 Published: 1946

Call Number	Barcode	Price	Acquired	Removed By
398.2 Ara	WUD7005150		8/11/2020	admin103

Sublocation	Reason	Funding Source	Last Circ.	Disposal Method
UL 398 Upper Level Folklore Shelf /neon green dot	Infrequent Circulation			Discard

Was Available -- Weeded -- Total Circulations: 0

Around the world in eighty days. (Removed: 1)

Author: Verne, Jules. Published: 1969

Call Number	Barcode	Price	Acquired	Removed By
FIC VER	WUD7003098		8/11/2020	admin103

Sublocation	Reason	Funding Source	Last Circ.	Disposal Method
Upper Level Fiction OVERSIZED SHELF	Infrequent Circulation			Discard

Was Available -- Weeded -- Total Circulations: 0

At night (Removed: 1)

Author: Bean, Jonathan, 1979- ISBN: 0-374-30446-7 Published: 2007

Call Number	Barcode	Price	Acquired	Removed By
E Bea	WUD7202670	$15.99	8/11/2020	admin103

Sublocation	Reason	Funding Source	Last Circ.	Disposal Method
	Infrequent Circulation			Discard

Was Available -- Weeded -- Total Circulations: 0

Aunt Pitty Patty's piggy (Removed: 1)

Author: Aylesworth, Jim. ISBN: 0-590-89987-2 Published: 1999

Call Number	Barcode	Price	Acquired	Removed By
E AYL	WUD7002250		8/11/2020	admin103

Sublocation	Reason	Funding Source	Last Circ.	Disposal Method
	Infrequent Circulation			Discard

Was Available -- Weeded -- Total Circulations: 0

Autumn Story. (Removed: 1)

Author: Barklem, Jill.

Call Number	Barcode	Price	Acquired	Removed By
E BAR	WUD6003330		8/11/2020	admin103

Sublocation	Reason	Funding Source	Last Circ.	Disposal Method
EZ Fic Potter/Madeline author bin	Infrequent Circulation		2/22/2023	Discard

Was Available -- Weeded -- Total Circulations: 1

Library Weeding Log

Woodstock Elementary School

1/30/2026 - Copies Removed: 103

All in a day (Removed: 1)

Author: Anno, Mitsumasa, 1926- ISBN: 0-399-61292-0 Published: 1986

Call Number	Barcode	Price	Acquired	Removed By
E ANN	WUD6060005	$15.99	8/11/2020	admin103

Sublocation	Reason	Funding Source	Last Circ.	Disposal Method
	Infrequent Circulation		1/6/2025	Discard

Was Available -- Weeded -- Total Circulations: 2

Amelia Bedelia and the surprise shower (Removed: 1)

Author: Parish, Peggy. ISBN: 0-06-024643-X Published: 1966

Call Number	Barcode	Price	Acquired	Removed By
E PAR	WUD6001785		8/11/2020	admin103

Sublocation	Reason	Funding Source	Last Circ.	Disposal Method
Orange Dot First Chapter Books SERIES	Infrequent Circulation			Discard

Was Available -- Weeded -- Total Circulations: 0

AMELIA BEDELIA GOES CAMPING. (Removed: 1)

Author: PARISH, PEGGY. Published: 1985

Call Number	Barcode	Price	Acquired	Removed By
FIC PAR	WUD6003416		1/24/2023	admin103

Sublocation	Reason	Funding Source	Last Circ.	Disposal Method
Orange Dot First Chapter Books SERIES	Infrequent Circulation		5/31/2023	Discard

Was Available -- Weeded -- Total Circulations: 1

Amelia Bedelia's family album (Removed: 1)

Author: Parish, Peggy. ISBN: 0-688-07676-9 (hard) Published: 1988

Call Number	Barcode	Price	Acquired	Removed By
FIC PAR	WUD6003463		8/11/2020	admin103

Sublocation	Reason	Funding Source	Last Circ.	Disposal Method
Orange Dot First Chapter Books SERIES	Infrequent Circulation			Discard

Was Available -- Weeded -- Total Circulations: 0

Anakin's quest (Removed: 1)

Author: Moesta, Rebecca. ISBN: 0-425-16824-7 Published: 1998

Call Number	Barcode	Price	Acquired	Removed By
Fic Moe	WUD6022239	$10.55	8/11/2020	admin103

Sublocation	Reason	Funding Source	Last Circ.	Disposal Method
Star Wars Shelf	Infrequent Circulation			Discard

Was Available -- Weeded -- Total Circulations: 0

... and now Miguel (Removed: 1)

Author: Krumgold, Joseph, 1908-. LCCN: 66-924 ,53-8415L Published: 1953

Contract No.

POLLING SERVICES AGREEMENT 2025

ONTEORA CENTRAL SCHOOL DISTRICT

This **POLLING SERVICES AGREEMENT** (the "Agreement") is entered into by and between the **COUNTY OF ULSTER (**the "County"), a municipal corporation and a county of the State of New York with principal offices at 244 Fair Street, Kingston, New York 12401, by and through its **BOARD OF ELECTIONS** (the "BOE"); and the **ONTEORA CENTRAL SCHOOL DISTRICT**, a municipal corporation, having its principal place of business at 4166 Route 28, Boiceville, New York 12412 (the "District); (each, a "Party", together, the "Parties").

RECITALS

WHEREAS, the BOE has offered Ulster County school districts the use of voting systems in the December 10, 2025 School District Special Election; and

WHEREAS, the voting systems remain the property of the County and BOE; and

WHEREAS, the Chair of the Ulster County Legislature (the "Chair"), pursuant to Resolution No. ____ of 2025, is authorized to execute this Agreement on behalf of the County.

NOW, THEREFORE, the Parties mutually agree as follows:

1. SCOPE OF SERVICES:

A. Responsibilities of the BOE: The BOE shall provide voting systems to the District to be used in the above-mentioned School District Elections which shall include, without limitation, the following:

i) Three (3) Voting Systems - two (2) Ballot Scanning Devices and one (1) Accessible Marking Device (ADA) which shall be operated ONLY by BOE CERTIFIED INSPECTORS recommended by the BOE.

B. Responsibilities of the District:

i) The District shall reimburse the BOE for Voting System Delivery at a cost of **TWO HUNDRED NINTY-FIVE AND 00/100 ($295.00) DOLLARS** per poll site per Election.

ii) The District shall be responsible for reimbursing the BOE for the costs of Ballot Preparation, Programming, Voting System Testing, Poll Books, Security Labels/Seals and other materials. The BOE shall provide an estimate for these costs to the District no later than November 15, 2025.

iii) The District shall purchase ballots directly from a vendor of choice in adherence to HART Voting System guidance.

iv) The District shall be responsible for directly reimbursing the Certified Inspectors recommended by the BOE to operate the two (3) voting systems.

v) The District shall be responsible for administering their election including hiring additional personnel for each poll site as needed, and necessary supplies as needed for each poll site.

2. TERM OF AGREEMENT: This Agreement shall take effect on December 1, 2025 and shall continue in full force until February 1, 2026.

3. PAYMENT: The District agrees to reimburse the BOE for the services performed and specifically stated as reimbursable, as set forth in Section 1(B) of this Agreement. The BOE shall submit Invoices to the District, and the District shall make payment of the amount of each Invoice within thirty (30) days of receipt.

4. TERMINATION: Either Party may terminate this Agreement immediately upon notice to the other Party in the event that either Party fails to comply with the terms and conditions of this Agreement in any material respect and if such failure is not cured within five (5) days after receipt of notice by the other Party describing the failure. Either Party may terminate this Agreement without cause upon seven (7) days written notice to the other Party.

5. NOTICES: All notices shall be in writing and sent by registered mail, overnight mail, courier, or transmitted by facsimile, to the addresses indicated on the first page of this Agreement, or such other address as either Party may indicate.

6. INDEMNIFICATION: The District agrees to defend, indemnify, and hold harmless the BOE, including its officials, employees, and agents, against all claims, losses, damages, liabilities, costs or expenses (including without limitation, reasonable attorney fees and costs of litigation and/or settlement), whether incurred as a result of a claim by a third party or any other person or entity, arising out of the services performed pursuant to this agreement, which the BOE, or its officials, employees or agents, may suffer by reason of any negligence, fault, act or omission of the District, its employees, representatives, subcontractors, assignees, or agents.

7. INDEPENDENT CONTRACTOR: Each Party agrees to be solely responsible for all matters relating to compensation of its employees, including compliance with Local, State, and Federal Laws governing its personnel, including Workers' Compensation, Social Security, withholding and payment of any and all Federal, State, and Local Personal Income Taxes, Disability Insurance, Unemployment, and any other taxes for such persons, including any related employer assessment or contributions required by Law, and all other regulations governing such matters, and the payment of all Salary, Vacation, and other Employee Benefits.

8. NO ARBITRATION: Any and all disputes involving this Agreement, including the breach or alleged breach thereof, may not be submitted to arbitration unless specifically agreed to in writing by the Ulster County Attorney, but must instead only be heard in the Supreme Court of the State of New York, with venue in Ulster County or if appropriate in the Federal District Court with venue in the Northern District of New York, Albany Division.

9. NO ASSIGNMENT BY DISTRICT WITHOUT CONSENT: This Agreement may not be assigned by the District nor its right, title, or interest therein assigned, transferred, conveyed, sublet, or disposed of without the previous written consent of the BOE and any attempt to do so without first obtaining such written consent will be void and of no force and effect.

10. GOVERNING LAW: This Agreement and the performance of the Parties shall be governed by and construed in accordance with the Laws of the State of New York.

11. MODIFICATIONS TO BE IN WRITING: No changes, amendments, or modifications of any of the terms and/or conditions of this Agreement shall be valid unless reduced to writing and signed by the Parties to this Agreement. Changes in the scope of services in this Agreement shall not be binding, unless prior to the performance of any such services, the Chair, after consultation with the Ulster County Attorney and the BOE,

executes an amendment or modification to this Agreement, which amendment or modification shall specifically set forth the scope of such extra or additional services, the amount of compensation, and extension of time for performance, if any, for any such services. Unless otherwise specifically provided for therein, the provisions of this Agreement shall apply with full force and effect to the terms and conditions contained in such amendment or modification.

12. ENTIRE AGREEMENT: The rights and obligations of the Parties and their respective agents, successors, and assignees shall be subject to and governed by this Agreement, which supersede any other understandings or writings between or among the Parties to this Agreement.

IN WITNESS WHEREOF, the Parties have executed this Agreement as of the dates set forth below, effective as of the beginning date set forth in Section 2 above.

ONTEORA CENTRAL SCHOOL DISTRICT

_____

By: Victoria McLaren
Title: Superintendent

Date: _____

COUNTY OF ULSTER

_____

By: Peter Criswell
Title: Chair, Ulster County Legislature

Date: _____

ULSTER COUNTY BOARD OF ELECTIONS

_____

By: John P. Quigley
Title: Commissioner of Elections

Date: _____

_____

By: Ashley Torres
Title: Commissioner of Elections

Date: _____

ONTEORA
CENTRAL SCHOOL DISTRICT

4166 Route 28, Boiceville, NY 12412
ph. 845.657.8499 • fax 845.657.8742
www.onteora.k12.ny.us

MONICA LACLAIR
BUSINESS OFFICE
Assistant Superintendent for Business
mlaclair@onteora.k12.ny.us

INDEPENDENT CONTRACTOR RETAINER

Name: Empowered Montessori LLC

Address: 127 Pearl St., Kingston, NY 12401

Telephone Number: 845.797.7484

In accordance with Education Law of the State of New York, and the regulations of the Onteora Central School District, you are hereby retained as ACADEMIC TUTOR effective 3/18/2026 to 6.30.26 at a rate of 150.00/HR per ~~day~~ to a maximum of $3204.00 with no fringe benefits or deductions. Onteora CSD or its designee reserves the right to monitor all contracts, including purchase orders, from commencement until completion and to certify satisfactory and timely performance/completion of the contract prior to the District's authorization of payment of the agreed contract amount to the contractor. You will be paid on invoices submitted by you, stating the dates and hours that the services you rendered and your total fee. If applicable, you will be required to attend any meetings in reference to the evaluation/report submitted and reports must be submitted for reimbursement. The terms and conditions of this contract are subject to formal approval by the Board of Education. Please sign below and return to the Program Supervisor's Office as soon as possible.

I hereby assert that I am duly qualified as provided by the Education Law, and that I hereby accept the retainer for services under the conditions set forth above.

(Felipa Gaudet)

Signature — Date: 2-27-26

Empowered Montessori LLC - Felipa Gaudet — Print Name

[redacted] — Social Security Number or Federal Tax ID

FOR DISTRICT USE ONLY

Approved by: _____ Program Supervisor — Date: 3/4/26

Title I Grant — Program

F0021.26.3425
F0021.400.26 Title I — Budget Code

Approved by: _____ Superintendent of Schools — Date

*FOR PRIVATE SCHOOL PARTICIPATION TITLE I

Updated 08/31/2023

ZENA DEMOCRATIC

ONTEORA
CENTRAL SCHOOL DISTRICT

4166 Route 28, Boiceville, NY 12412
ph. 845.657.8499 • fax 845.657.8742
www.onteora.k12.ny.us

CENTRAL ADMINISTRATION
MONICA LACLAIR, CPA
Assistant Superintendent for Business
mlaclair@onteora.k12.ny.us

INDEPENDENT CONTRACTOR RETAINER

Name: Nutty Scientists Hudson Valley

Address: PO Box 852 Rhinebeck, NY 12572

Telephone Number: 845-802-3474

In accordance with Education Law of the State of New York, and the regulations of the Onteora Central School District, you are hereby retained as "Ice Age" assembly effective 4/17/2026 to _____ at a rate of $375/show per day to a maximum of $375.00 with no fringe benefits or deductions. Onteora CSD or its designee reserves the right to monitor all contracts, including purchase orders, from commencement until completion and to certify satisfactory and timely performance/completion of the contract prior to the District's authorization of payment of the agreed contract amount to the contractor. You will be paid on invoices submitted by you, stating the dates and hours of the services you rendered and your total fee. If applicable, you will be required to attend any meetings in reference to the evaluation/report submitted and reports must be submitted for reimbursement. The terms and conditions of this contract are subject to formal approval by the Board of Education. Please sign below and return to the Program Supervisor's Office as soon as possible.

I hereby assert that I am duly qualified as provided by the Education Law, and that I hereby accept the retainer for services under the conditions set forth above.

Signature _____ Date 03/09/26

Jessica Jacobsen — [redacted]

Print Name — Social Security Number or Federal Tax ID

FOR DISTRICT USE ONLY

Approved by: _____ (Program Supervisor) Date 3-9-26

"Ice Age" assembly — Program

A2110.402-07 — Budget Code

Approved by: _____ (Superintendent of Schools) Date _____

Updated 09/01/2023

LEASE AGREEMENT

This Lease Agreement ("Lease") is made as of the ___ day of _____, 2026, by and between the Onteora Central School District ("District" or "Lessor"), a school district organized under the laws of the State of New York, having administrative offices at 4166 State Route 28, Boiceville, New York 12412, and Woodland Playhouse LLC ("Tenant" or "Lessee"), a New York limited liability company with offices at 5571 NY-28, Phoenicia, New York 12464.

WITNESSETH:

WHEREAS, the District owns certain real property with improvements thereon located at 11 School Lane, Phoenicia, New York, formerly known as Phoenicia Elementary School (the "School" or "Property"), which is not presently required for District instructional purposes; and

WHEREAS, the District is authorized pursuant to New York Education Law § 403-a to lease school property under appropriate circumstances; and

WHEREAS, Tenant operates Universal Pre-Kindergarten ("UPK") educational programming and related educational services; and

WHEREAS, the District desires to lease designated portions of the Property for such educational purposes and Tenant desires to lease such space;

NOW, THEREFORE, for good and valuable consideration, the parties agree as follows:

1. **Premises**. The District hereby leases to Tenant, and Tenant hereby leases from the District, designated portions of the School consisting of up to three (3) classrooms for instruction beginning _____ 2026 together with one classroom to be used as office space as more particularly described in Exhibit "A" attached hereto (collectively referred to as the "Tenant Space"). Tenant shall also have non-exclusive access to certain common and shared areas of the School, including hallways, restrooms, entryways, playground areas, parking areas, and outdoor facilities, subject to the reasonable scheduling, supervision, and operational control of the District (the "Shared Use Space"). On occasion, the tenant may access the cafeteria and/or gymnasium when outdoor spaces are unavailable due to weather, or for larger gatherings that have been pre-approved by the District. The tenant may also access additional outdoor spaces at their discretion based on the conditions of the spaces. The District will not be responsible for maintaining these additional areas such as the nature trail for the use of the tenant. Other outside entities may also be approved to utilize outdoor areas such as the softball field and these entities will take precedence. The Tenant Space and Shared Use Space shall collectively be referred to herein as the "Leased Premises."

2. **Term**. The Leased Premises are leased to Tenant subject to all terms, covenants, and conditions contained in this Lease for a term commencing _____ 2026 and ending June 30, 2027 (the "Initial Term"). The parties may renew this Lease for additional terms upon mutual written agreement,

provided that either party seeking renewal shall provide written notice of its intent to renew not less than ninety (90) days prior to the expiration of the then-current term.

3. **Use and Occupancy**.

   a. Tenant shall use the Leased Premises solely for the operation of Woodland Playhouse and for related administrative and support functions. Tenant shall not change the use of the Leased Premises without the prior written consent of the District.

   b. Tenant shall be solely responsible for the operation and supervision of its program, including staffing, payroll, student supervision, curriculum delivery, instructional supplies, parent communications, and all educational services required by applicable UPK regulations. Tenant shall provide adequate supervision of all students, staff, volunteers, and visitors associated with its program.

   c. Tenant shall operate its program in accordance with District building schedules, safety procedures, and emergency closure determinations, including snow days or other building closures, unless otherwise approved in writing by the District. Tenant's use of the Leased Premises during evenings, school recesses, or vacation periods shall be subject to advance written approval by the District, either via a calendar of events, or notice if it is not on the calendar, with dates and areas of use, and shall not interfere with District operations.

   d. Furniture, fixtures, equipment, and supplies furnished by either party shall remain the property of that party unless otherwise agreed in writing.

4. **Rental Fees**.

   Tenant shall remit to the District monthly rental payments in the amount of Nine Hundred Dollars ($900.00) per instructional classroom space occupied by Tenant. Tenant shall be permitted to utilize one (1) additional classroom for office purposes, which shall be deemed included within and covered by the total rental consideration set forth herein.

   a. In the event the number of classrooms occupied by Tenant changes during the Lease term, the rental obligation shall be adjusted proportionately.

   b. Failure of Tenant to pay rent when due shall constitute a material breach of this Lease.

5. **Utilities and Custodial Services**.

a. The District shall provide routine general building repairs, snow removal, lawn care, electricity, heat, and water for the Leased Premises. Appendix B lists in detail those items that are and are not included . Tenant shall maintain the cleanliness and orderly condition of its classrooms and other occupied and utilized spaces, including outdoor areas, during daily use and shall reimburse the District for any damage caused by Tenant, its employees, agents, students, or invitees beyond reasonable wear and tear.

b. Tenant shall be responsible for all costs associated with trash, recycling, pest control, telecommunications, internet service, instructional materials, cleaning and custodial supplies and program equipment.

c. Tenant must maintain NYSED fire code compliance in the utilized areas. All cloth or fabric furniture, carpets and curtains must have permanently attached certificate of fire resistance and all paths of egress shall remain unobstructed.

d. Tenant shall assume responsibility for ensuring the playground is safe for use on a day-to-day basis. Where appropriate, issues should be remediated by the tenant. Any concerns that the tenant is unable to remediate should be brought to the District's attention immediately.

6. **Repairs, Maintenance, and Capital Improvements**.

a. The District shall be responsible for structural repairs and exterior maintenance of the School, including but not limited to exterior walls, roof systems, heating and ventilation systems, plumbing, exterior doors and windows, and structural flooring.

b. Tenant shall not make any alterations, improvements, or modifications to the Leased Premises without prior written approval of the District. Tenant shall submit written plans and specifications for any proposed modification to the Assistant Superintendent for Business and shall obtain all required governmental approvals and permits at its own expense. Tenant shall be responsible for all costs associated with approved alterations. Painting of classroom spaces is permissible without prior approval, except for the exposed brick inside of classroom spaces.

c. Unless otherwise agreed in writing, all permanent improvements made to the Leased Premises shall become the property of the District.

d. Upon expiration or termination of this Lease, Tenant shall surrender the Leased Premises in substantially the same condition as existed at the commencement of occupancy, reasonable wear and tear excepted, and shall vacate the premises in broom-

clean condition. Tenant shall be responsible for reasonable costs incurred by the District to restore the premises if Tenant fails to comply with this requirement.

7. **Compliance With Law**.

a. The District represents that, to the best of its knowledge, the Leased Premises comply with applicable building and safety laws. Tenant agrees to comply with all applicable federal, state, and local laws, regulations, and public health requirements, including those governing Universal Pre-Kindergarten programs.

b. Tenant shall ensure that all employees and volunteers working with children have undergone all legally required background checks and screenings and shall provide certification of such compliance upon request by the District.

8. **Insurance**.

a. Tenant shall, at its own cost and expense, maintain insurance coverage naming the District as an additional insured. Such insurance shall be issued by a New York admitted insurer, shall provide not less than thirty (30) days written notice of cancellation, shall be primary and non-contributory, and shall include a waiver of subrogation in favor of the District.

b. Tenant shall maintain Commercial General Liability insurance with limits of not less than $1,000,000 per occurrence and $2,000,000 aggregate, Automobile Liability insurance with limits of not less than $1,000,000, Workers' Compensation coverage as required by law, and Umbrella or Excess Liability coverage with limits of not less than $2,000,000. Failure to procure and maintain such insurance constitutes a material breach of this Lease.

c. Certificates of insurance shall be provided to the District prior to occupancy. Failure to maintain required insurance shall constitute a material breach of this Lease.

9. **Indemnification**. Tenant agrees to defend, indemnify, and hold harmless the District, its Board of Education, officers, employees, and agents from and against any and all claims, liabilities, damages, losses, and expenses, including reasonable attorneys' fees, arising from or related to Tenant's use or occupancy of the Leased Premises to the extent caused by the negligent or intentional acts or omissions of Tenant or its employees, agents, students, volunteers, or invitees. This obligation shall survive termination or expiration of this Lease.

10. **Termination**.

a. Either party may terminate this Lease upon ninety (90) days' written notice to the other party. Should Tenant terminate this Lease prior to the conclusion of the Initial Term, then it shall be responsible for the payment of any balances under paragraphs "4" and "5."

b. The District may further terminate this Lease upon written notice to Tenant if District enrollment increases requiring use of the Leased Premises for instructional purposes, if the District experiences unanticipated fiscal or operational facility needs, if safety concerns arise, or if Tenant materially breaches any term of this Lease. Except in cases of emergency or material breach, the District shall provide not less than ninety (90) days' written notice when terminating for facility or operational needs.

c. Tenant shall remain responsible for rent and other financial obligations through the effective date of termination.

11. **Assignment**. Tenant shall not assign this Lease or sublease the Leased Premises, in whole or in part, without prior written consent of the District.

12. **Right of Entry**. The District and its authorized representatives shall have the right to enter the Leased Premises at reasonable times for inspection, maintenance, repair, or emergency purposes, provided such entry does not unreasonably interfere with Tenant's program operations.

13. **Notice**. All notices required under this Lease shall be in writing and delivered by certified mail, return receipt requested, or by nationally recognized overnight delivery service, to the parties at the addresses set forth in this Lease, unless either party provides written notice of a change of address.

14. **Governing Law and Venue**. This Lease shall be governed by and construed in accordance with the laws of the State of New York. Any action arising under this Lease shall be brought in Supreme Court, Ulster County.


15. **Approvals Required**. This Lease shall be subject to approval by the District Board of Education. This Lease shall not become effective until all required approvals have been obtained.

16. **Entire Agreement**. This Lease constitutes the entire agreement between the parties and supersedes all prior discussions or agreements. This Lease may be modified only by written agreement signed by both parties. If any provision of this Lease is determined to be invalid, the remaining provisions shall remain in full force and effect.

LESSOR:	**LESSEE:**
ONTEORA CENTRAL SCHOOL DISTRICT	**WOODLAND PLAYHOUSE LLC**
By:_____	By:_____

Exhibit A

Indoor Space:

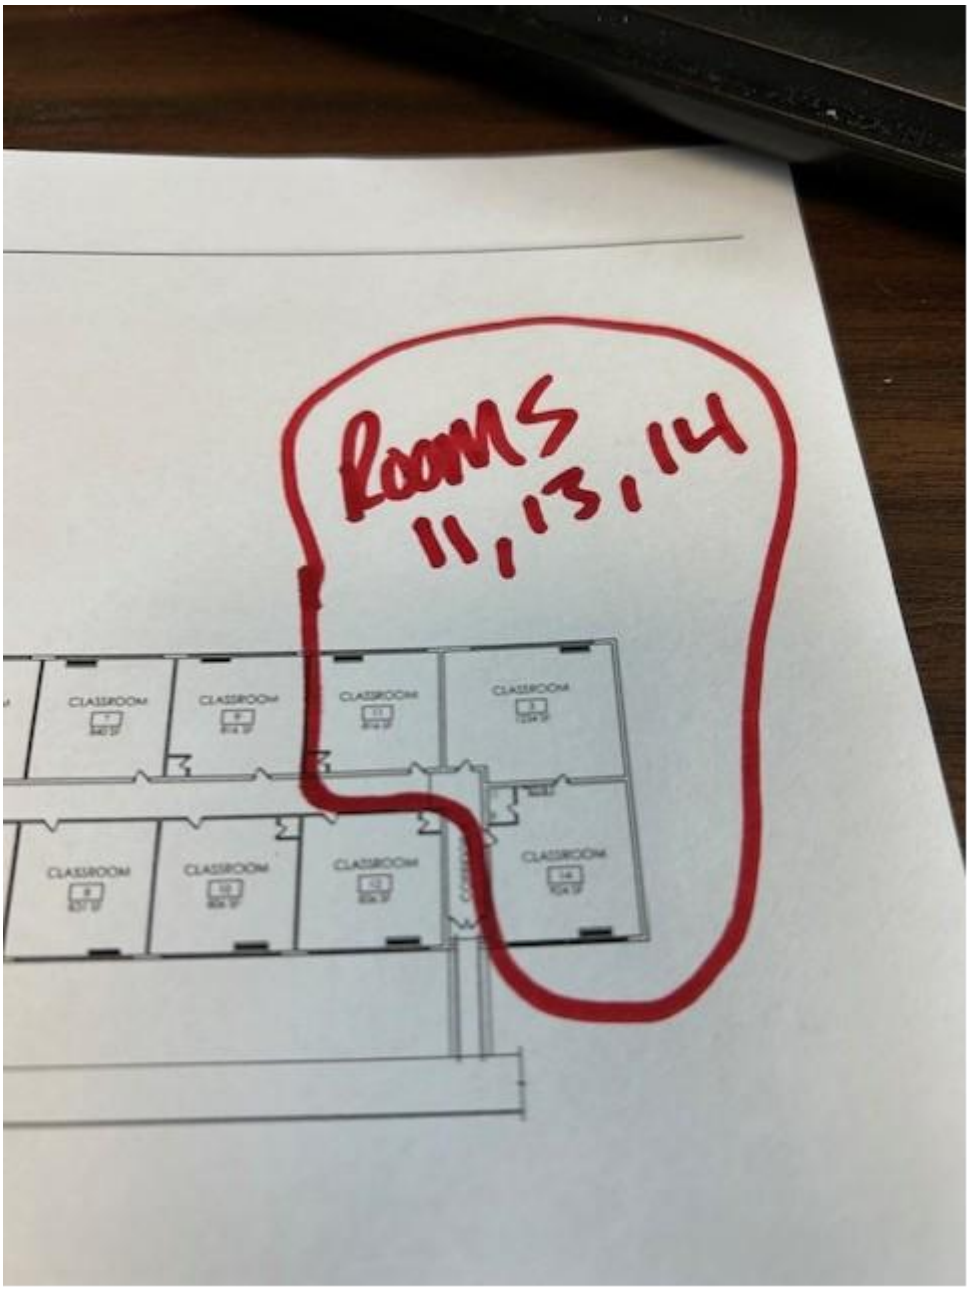

Outdoor Spaces:



Exhibit B

Utilities and Maintenance

Landlord Responsibilities

- **Electricity** – Provided by the District.
- **Oil (Heating Fuel)** – Provided by the District.
- **Water** – Provided by the District.
- **HVAC and Water System Maintenance** – Annual maintenance of classroom HVAC equipment and potable water filters will be performed by the District.

Tenant Responsibilities

- **Trash Removal** – Not provided by the District.
  Tenant must arrange for trash removal. All outdoor trash containers must be **bear-proof**.
- **Pest Control** – Not provided by the District.
  Tenant is responsible for pest control for both indoor and outdoor areas. **No pesticides, wasp spray, or bee spray may be used.**

Grounds and Exterior Maintenance

- **Snow Removal** –
  The District will remove snow from **parking lots and driveways after snowfall**. Snow removal will occur at **Bennett Elementary School first, followed by Phoenicia**.
  Snow removal **does not include sidewalks or building entrances**, which are the responsibility of the Tenant.

- **Lawn Care** –
  The District will perform **bi-weekly lawn mowing**. This service **does not include weed whacking, trimming, or landscaping**.

- **Playground –**
  The District will conduct **monthly** playground safety inspections. The Tenant is responsible for ensuring the condition of the playground is safe for use on a day-to-day basis and the **daily removal of trash** from the playground area.

AGREEMENT
BY AND BETWEEN
LIBERTY RESOURCES PSYCHOLOGY, PHYSICAL, OCCUPATIONAL AND SPEECH THERAPY PLLC
AND

Onteora Central School District

FOR THE PROVISION OF CONSULTANT TEACHER SERVICES

THIS AGREEMENT, is made effective April 1, **2026** by and between *Liberty Resources Psychology, Physical, Occupational and Speech Therapy, PLLC;* (hereinafter the "Agency"), a New York Corporation duly organized and existing under the New York State Business Corporations Law located at 1045 James Street, Syracuse, NY 13203 and Monroe Woodbury School District located at (hereinafter the "Facility").

WHEREAS, the Agency and its employees, agents and contractors possess certain special skills, experience, training, knowledge and qualifications necessary to provide related services to school age children with disabilities who, because of such disabilities require such related services, and;

WHEREAS, the Facility is in the business of providing educational services and has a need for persons possessing such skills, experience, training, knowledge and qualifications to provide related services to students enrolled in or attending school arranged through Facility, and;

WHEREAS, the Agency seeks to be retained by the Facility to assist the Facility in meeting such need and the Facility seeks to retain the Agency for such purpose under the terms and conditions set forth below:

IT IS HEREBY AGREED as follows:

I. **Nature of Services Provided:**
The Agency agrees to provide Consultant Teacher services (as noted in Schedule "A" below) for the Facility beginning on or about April 2026 and ending on or about June 2027 unless terminated sooner (hereinafter, the "Term"), on a month to month basis. Such services shall include, but not be limited to the following:

- Consultant Teacher Direct Service 2 x 30 minutes weekly
- Completion of progress notes, updates and communications as required by the student's IEP
- Participation in multi-disciplinary team meetings and assessments as requested by the Facility
- Attendance at CSE meetings

SCHEDULE "A"

Related Services:

Speech/Language Pathology

$35.00 per unit direct therapy (1 unit = 15 minutes)

Occupational Therapy

$35.00 per unit direct therapy (1 unit = 15 minutes)

Physical Therapy

$35.00 per unit direct therapy (1 unit = 15 minutes)

Special Education

Home Instruction/ABA

$25.00 per unit of direct therapy (1 unit = 15 minutes)

Evaluations

Psychological

$650.00 per evaluation

Speech Evaluation, Occupational Therapy Evaluation, Physical Therapy Evaluation

$350.00 per evaluation

Guidance Counseling

Social Work

$25.00 per unit of direct therapy (1 unit = 15 minutes)

Staff Training

Teacher Aides, Paraprofessionals and One to One Aides

$125.00 per person per day

II. **Payment for Services:**
If the Facility is dissatisfied with the service provided by the Agency and its employees, agents and contractors, (hereinafter "Service Providers"), the Agency will make every effort to assign a new provider.

The Facility agrees to compensate the Agency for services in accordance with Schedule "A". The Facility shall compensate for the time spent providing services set forth in Section "I".

The Agency shall submit an itemized invoice of services by the 5th day of each month with full payment due within 30 days of the date of such invoice.

If Agency personnel fail to show up for their scheduled shift there will be no charge to the Facility. If the Facility cancels the need for service, the Facility will not incur a charge.

Agency is responsible to incur costs such as transportation, personal equipment, and other related items.

III. **Nature of Relationship Created:**
The parties to this Agreement will maintain their independent and separate identities, each having exclusive control of its own management, assets and affairs. The Agency shall, in all respects and for all purposes, be

deemed an independent contractor of the Facility. This Agreement shall not be construed to create or imply any employment or agency relationship by and between the Agency and the Facility.

This Agreement shall not be construed for any purpose to create, imply or permit an employment relationship between the Agency's service providers and the Facility. Any person providing services to the Facility pursuant to Section "I" on behalf of the Agency shall be bound by the provisions of Section VII of this Agreement and in all cases shall remain an employee or agent of the Agency in the performance of his or her duties under this Agreement.

The Agency shall be responsible for all federal, state and local taxes, unemployment, worker's compensation and disability charges arising out of or relating to the performance of its Service Providers work for the Facility. The Agency is responsible for all penalties and interest related to failure to pay for such taxes.

IV. **Allocation and Release of Liability:**

In the event that the Facility is audited or investigated by any Federal, State or Local Department(s) of Education, any subdivision(s) thereof or any other agency(ies) with jurisdiction, and found to be lacking in its obligation under the law to implement IEP's for any reason whatsoever, including, but not limited to, the failure to provide for the appropriate levels of service, the Facility agrees to hold the Agency harmless and the Agency shall not be liable for any such failure on the part of the Facility. In the event that the Agency is subpoenaed or requested to provide testimony, documents or other information in connection with such audit or investigation, the Facility shall assume all costs associated with such audit(s), including all costs associated with the Agency's participation and cooperation in an audit or investigation.

V. **Insurance**

During the term of this Agreement, Agency shall maintain in full force and effect, at Agency's own expense, insurance coverage to include:

a. **Workers' Compensation and Professional Liability Insurance**
   i. Workers' Compensation insurance shall be provided as required by law or regulation
   ii. Professional Liability insurance shall be provided in amounts not less than $1,000,000 per occurrence/$2,000,000 aggregate

b. **General Liability Insurance**

Agency shall carry Commercial General Liability Insurance with limits of liability and coverage as indicated below:

   i. Commercial General Liability (Occurrence) policy limits shall not be less than $1,000,000 per occurrence; $1,000,000 Personal Injury Liability; $1,000,000 Aggregate for Products/Completed Operations and $1,000,000 General Aggregate.
   ii. Agency shall name Facility as an Additional Insured on a primary and non-contributory basis under the General Liability policy and the following language should be entered into the "Description of Operations" box on the Certificate of Liability Insurance ACORD 25 Form: "_____ ***shall be named as an Additional Insured on a Primary and Non-Contributory Basis under the General Liability Policy"***
   iii. The Additional Insured Endorsement shall be in the form of a CG 2010, CG 2026 or equivalent carrier form.

c. **Umbrella Insurance**

Agency shall carry Commercial Umbrella Liability Insurance with limits and coverage as indicated below:

   i. Commercial Umbrella Liability (Occurrence) policy limits shall not be less than $3,000,000 per occurrence; $3,000,000 Aggregate

d. **Certificates of Insurance**

i. Certificates of Insurance evidencing the required coverage and limits shall be furnished to the Facility upon written request.

e. Indemnification

i. The Facility shall protect, indemnify and hold harmless any employee or agent of the Agency against all costs, damages, and/or injury to his/her person or property which is/are incurred during the course of the performance of his/her duties under this Agreement and which is the result of any cause other than such employee's or Agent's negligence, malpractice, malfeasance or nonfeasance.

ii. Neither the Agency nor its employees or agent shall be liable to the Facility for any costs or damages to any persons or property arising out of or relating to the performance of duties by its service providers, which is not the direct result of negligence, malpractice, malfeasance or nonfeasance on the part of the Agency or its service providers.

iii. The Agency shall provide the Facility with prompt written notice of any incident, claims, settlement or judgment against that insurance which diminishes the protection of the Facility. The Agency shall further take immediate steps to restore such aggregate limits or shall provide other insurance protection for such aggregate limits.

iv. To the fullest extent permitted by law and notwithstanding the limits of any policy or policies of insurance provided by the Agency pursuant to this Agreement, the Agency agrees to defend, indemnify and hold harmless the Facility, its officers, directors, employees and agents (collectively, the "Indemnities") from and against any and all claims, judgments, costs, awards, liability, losses, damages, actions, proceedings, demands, suits or expenses of any kind (including court costs and reasonable attorney fees) which the Indemnities may incur or suffer or be required to pay arising from directly or indirectly: (a) the Agency performance or failure to perform the work of this Agreement; or (b) any bodily injury, sickness, disease or death, or any economic injury, arising out of acts, omissions, or willful misconduct or negligence of the Agency or its affiliates, agents, officers, stockholders, trustees, directors, employees, or members except to the extent the Indemnity and Indemnification of such person is precluded by statute.

v. The terms of this paragraph shall survive the termination of this Agreement.

VI. **Confidentiality of Information:**

The Agency shall not be responsible for obtaining any necessary consents and releases from the parents of the student(s) being served under this Agreement where such consents and releases are required by law for the release of records to the Agency; nor will the Agency be liable in any way for the Facility's failure to obtain necessary consents and/or releases. The Agency warrants and agrees that it shall not disclose to any third party information which is deemed by any law to be confidential, without written consent. A Business Associates Agreement is attached hereto and made a part of this Agreement.

VII. **Warranties and Representations:**

The Agency warrants that all Service Providers shall be appropriately certified and/or licensed by the State of New York to perform the services for which they are assigned. Copies of such licenses shall be provided to the Facility upon request. The Agency further warrants that all services under this Agreement shall be provided by Service Providers in accordance with the accepted professional and ethical standards and guidelines promulgated by the relevant professional associations and the New York State Education Department or other state agency with jurisdiction and oversight of the relevant profession.

The Facility warrants that it does not discriminate and will not require or ask the Agency to discriminate in the provision of any services on the basis of race, color, creed, gender, sexual orientation, military or veteran status, natural origin, age, disability, socio-economic status, or source of payment.

The Agency Service Providers must be licensed through NYS; cleared through NYS Central Registry; vaccinated; and, bloodborne pathogen trained.

VIII. **Non-Solicitation:**
The Facility agrees that its agents and employees will not solicit, seek to hire, recruit or hire any of the Agency's Service Providers who provide service under this Agreement during the term of this Agreement and for a period of two (2) years from the expiration date of this Agreement or any extension thereof.

IX. **Facilities and Assistance:**
The Agency shall be furnished with appropriate space for the performance of services to be provided pursuant to this Agreement.

X. **Records and Reports:**
All records connected or made in the course of providing services to the Facility shall be provided to the Facility and the Agency shall not tamper or interfere with such records nor copy or transport same except in furtherance of the business of the Facility or other legitimate purposes. The Agency agrees to provide the Facility with all reports, information, or other data requested by the Facility relating to any of the services provided by the Agency pursuant to this Agreement. All student records are confidential.

XI. **Termination:**
This Agreement may be terminated by either party hereto by giving the other party at least thirty (30) days advance written notice of termination delivered personally or by United States Postal Service certified mail, return receipt requested, at that party's address noted above, or to such other address as may be designated in writing by such party. Notwithstanding anything to the contrary contained herein, this Agreement shall terminate automatically upon the occurrence of any one of the following events:

a. Upon cancellation of expiration of the Agency's malpractice insurance coverage, if applicable.
b. Upon the revocation of any license held by the Agency required by law to perform any of the services specified, if applicable.

XII. **Entire Agreement/Amendments:**
This Agreement contains the entire Agreement between the parties with respect to the matters covered herein and there are no other written or oral understandings or agreements with respect to the matters covered herein and there are no other written or oral understandings or agreements with respect thereto. This Agreement, including Schedule A, shall not be modified or amended except by written agreement signed by both parties hereto.

XIII. **Waiver:**
No waiver of any of the provisions of the Agreement or any of the rights or remedies of the parties hereto shall be valid, except if the same were in writing and signed by the party charged therewith. A waiver of any one or more of the provisions hereof shall be limited to the particular instance specified in such writing and shall be construed as if the unenforceable or invalid provisions were not contained herein.

XIV. **Partial Invalidity:**
If any provision of the Agreement shall be held invalid or unenforceable, such invalidity or unenforceability shall not affect any other portion of this Agreement which shall be enforceable and this Agreement shall be construed as if the unenforceable or invalid provisions were not contained herein.

XV. **Headings:**
The headings of the paragraphs herein are inserted for convenience only and do not constitute any part of this Agreement.

XVI. **New York Law:**
This Agreement shall be construed in accordance with the laws and regulations of the State of New York without regards to its conflict of laws and rules.

XVII. **Federal and State Compliance:**
The Agency agrees to comply with all pertinent provisions of federal, state and local statutes, rules and regulations. All personnel will abide by the Facility's policies, procedures and regulations.

XVIII. **Non- Assignability:**
This Agreement shall not be assignable or transferable by either party hereto.

By the Facility;	By the Agency;
	LIBERTY RESOURCES PSYCHOLOGY, PHYSICAL, OCCUPATIONAL AND SPEECH THERAPY, PLLC
BY:	BY: Laura E. Zaferakis, MS, BCBA/A.
	Laura E. Zaferakis, M.S., Spec.Ed., CAS Ed.A.
_____	_____
Signature	Signature
_____	Laura Zaferakis
Print Name	Print Name
_____	Vice President
Position/Title	Position/Title
DATE: _____	DATE: 3/4/2026

BUSINESS ASSOCIATE AGREEMENT

This Business Associate Agreement (the "Agreement") is effective as of April 2026 (the "Agreement Effective Date") by and between June 2027 ("Covered Entity") and Liberty Resources Psychology, Physical, Occupational and Speech Therapy, PLLC ("Business Associate").

1. Definitions

a. "*HIPAA*" means the Health Insurance Portability and Accountability Act of 1996, Public Law 104-191.

b. "*HIPAA Regulations*" means the regulations promulgated under HIPAA by the United States Department of Health and Human Services, including, but not limited to, 45 C.F.R. Part 160 and 45 C.F.R. Part 164.

c. Any terms used, but not otherwise defined, in this Agreement shall have the same meaning as those terms have under HIPAA and the HIPAA Regulations.

2. Status of Parties

Liberty Resources hereby acknowledges and agrees that it is a covered entity and that Liberty Resources Psychology, Physical, Occupational and Speech Therapy, PLLC is a business associate under the HIPAA Regulations.

3. Obligations and Activities of Business Associate

a. *Use or Disclosure.* Business Associate agrees to not use or further disclose protected health information (PHI) created or received by Business Associate from, or on behalf of, covered entity other than as expressly permitted or required by the Agreement or as required by law.

Business Associate shall not, without the prior written consent of Covered Entity, disclose any Protected Health Information on the basis that such disclosure is required by law, without first notifying Covered Entity so that Covered Entity shall have an opportunity to object to the disclosure and to seek appropriate relief. If Covered Entity objects to such disclosure, Business Associate shall refrain from disclosing the Protected Health Information until Covered Entity has exhausted all alternatives for relief. Business Associate shall require reasonable assurances from persons receiving Protected Health Information that such persons will provide Covered Entity with similar

notice and opportunity to object before disclosing Protected Health Information on the basis that such disclosure is required by law.

b. *Safeguards.* Business Associate agrees to use appropriate safeguards to prevent any use or disclosure of the Protected Health Information other than uses and disclosures expressly provided for by this Agreement.

c. *Mitigation.* Business Associate agrees to mitigate, to the extent practicable, any harmful effect that is known to Business Associate of a use or disclosure of Protected Health Information by Business Associate in violation of the requirements of this Agreement.

d. *Reporting.* Business Associate agrees to report to covered entity any use or disclosure of the Protected Health Information in violation of this Agreement within 24 hours.

e. *Subcontractors and Agents.* Business Associate agrees to ensure that any agent, including a subcontractor, to whom it provides Protected Health Information agrees to the same restrictions and conditions that apply through this Agreement to Business Associate with respect to such information.

f. *Access.* When requested by Covered Entity, Business Associate agrees to provide access to Protected Health Information in a designated record set to Covered Entity or to an individual in order to comply with the requirements under 45 C.F.R. § 164.524 and the policies of Covered Entity. Such access shall be provided by Business Associate in the time and manner designated by Covered Entity.

g. *Amendment.* When requested by Covered Entity or an individual, Business Associate agrees to make any amendment(s) to Protected Health Information in a designated record set that Covered Entity directs or agrees to pursuant to 45 C.F.R. § 164.526 and the policies of Covered Entity. Such amendments shall be made by Business Associate in the time and manner designated by Covered Entity.

h. *Audit and Inspection.* Business Associate agrees to make its internal practices, books and records relating to the use and disclosure of Protected Health Information available to Covered Entity, or, at the request of Covered Entity, to the Secretary of Health and Human Services (the "Secretary of HHS") or any officer or employee of HHS to whom the Secretary of HHS has delegated such authority for the purposes of the Secretary determining Covered Entity's compliance with the HIPAA Privacy Regulations. Such information shall be made available in a time and manner designated by Covered Entity or the Secretary of HHS.

i. *Documentation of Disclosures.* Business Associate agrees to document such disclosures of Protected Health Information, and such information related to such disclosures, as would be required for Covered Entity to respond to a request by an Individual for an accounting of disclosures of Protected Health Information in accordance with 45 C.F.R. § 164.528 and the policies of Covered Entity.

j. *Accounting.* Business Associate agrees to provide to Covered Entity, or an individual, information collected in accordance with Section 3.i. of this Agreement, to permit Covered Entity to respond to a request by an individual for an accounting of disclosures of Protected Health Information in accordance with 45 C.F.R. § 164.528 and the policies of Covered Entity. Such information shall be provided in a time and manner designated by Covered Entity.

In the event that any individual requests access to, amendment of, or accounting of Protected Health Information directly from Business Associate, Business Associate shall within two (2) days forward such request to Covered Entity. Covered Entity shall have the responsibility of responding to forwarded requests. However, if forwarding the individual's request to Covered Entity would cause Covered Entity or Business Associate to violate HIPAA or the HIPAA Regulations, Business Associate shall instead respond to the individual's request as required by such law and notify Covered Entity of such response as soon as practicable.

4. Permitted Uses and Disclosures by Business Associate

a. *General Use and Disclosure Provisions.* Except as otherwise limited in this Agreement, Business Associate may use or disclose Protected Health Information on behalf of, or to provide services to, Covered Entity in connection with the performance of the services listed in Exhibit A of the Agreement if such use or disclosure of Protected Health Information would not violate HIPAA or the HIPAA Regulations if done by Covered Entity or such use or disclosure is expressly permitted under Section 4.b. of this Agreement.

Business Associate hereby acknowledges and agrees that Covered Entity has notified Business Associate that it is required to comply with the confidentiality, disclosure and re-disclosure requirements of 10 NYCRR Part 63.]

Business Associate hereby acknowledges and agrees that Covered Entity has notified Business Associate that it is required to comply with the confidentiality and disclosure requirements of 14 NYCRR Part 309 and Part 1072. Business Associate further agrees to access HIV-related information only in accordance with Covered Entity's policies and participate in training and education consistent with the requirements of 14 NYCRR Part 309 and Part 1072.]

b. *Specific Use and Disclosure Provisions.*

(1) Except as otherwise limited in this Agreement, Business Associate may use and disclose Protected Health Information for the proper management and administration of the Business Associate or to meet its legal responsibilities; provided, however, that such Protected Health Information may be disclosed for such purposes only if the disclosures are required by law or the Business Associate obtains certain reasonable assurances from the person to whom the information is disclosed. The required reasonable assurances are that:

(a) the information will remain confidential;

(b) the information will be used or further disclosed only as required by law or for the purpose for which the information was disclosed to the person; and

(c) the person will notify the Business Associate of any instances of which it is aware in which the confidentiality of the information has been breached.

(2) [Except as otherwise limited in this Agreement, Business Associate may use Protected Health Information to provide data aggregation services to Covered Entity as permitted by 45 C.F.R. §164.504(e)(2)(i)(B). Data aggregation services involve the combining by the Business Associate of (a) Protected Health Information created or received by a Business Associate in its capacity as the Business Associate of a Covered entity with (b) Protected Health Information received by the Business Associate in its capacity as a Business Associate of another Covered Entity, to permit data analyses that relate to the health care operations of the respective Covered Entities.]

5. Obligations of Covered Entity

Covered Entity shall not request Business Associate to use or disclose Protected Health Information in any manner that would not be permissible under the HIPAA Privacy Regulations if done by Covered Entity or that is not otherwise expressly permitted under Section 4 of this Agreement.

6. Term and Termination

a. *Term*. This Agreement shall be effective as of the Agreement Effective Date and shall continue until the Agreement is terminated in accordance with the provisions of Section 6.b. or 7.b. hereof between the parties terminates.

b. *Termination for Cause*. Upon Covered Entity's knowledge of a material breach by Business Associate, Covered Entity may, in its sole discretion, either (1) provide Business Associate with notice of and an opportunity to cure such breach and then terminate this Agreement if Business Associate does not cure the breach within time period specified by Covered Entity, or (2) terminate this Agreement immediately.

c. *Effect of Termination*.

(1) Upon termination of this Agreement, for any reason, Business Associate shall return or destroy all Protected Health Information received from Covered Entity, or created or received by Business Associate on behalf of Covered Entity. This provision shall also apply to Protected Health Information that is in the possession of subcontractors or agents of Business Associate. Business Associate shall retain no copies of the Protected Health Information.

(2) Notwithstanding the foregoing, in the event that Business Associate determines that returning or destroying the Protected Health Information is not feasible, Business Associate shall provide to Covered Entity notification of the conditions that make return or destruction infeasible. Upon mutual agreement of the Parties that return or destruction of Protected Health Information is infeasible, Business Associate shall extend the protections of this Agreement to such Protected Health Information and limit further uses and disclosures of such Protected Health Information to those purposes that make the return or destruction infeasible, for so long as Business Associate maintains such Protected Health Information.

7. Miscellaneous

a. *Regulatory References*. A reference in this Agreement to a section in HIPAA or the HIPAA Regulations means the section as in effect or as amended from time to time, and for which compliance is required.

b. *Amendment*. Covered Entity and Business Associate agree that amendment of this Agreement may be required to ensure that Covered Entity and Business Associate comply with changes in state and federal laws and regulations relating to the privacy, security and confidentiality of Protected Health Information. Covered Entity may terminate this Agreement upon thirty (30) days written notice in the event that Business Associate does not promptly enter into an amendment that Covered Entity, in its sole discretion, deems sufficient to ensure that Covered Entity will be able to comply with such laws and regulations.

c. *Survival.* The respective rights and obligations of Business Associate under Sections 6.c., 7.f. and 7.g. of this Agreement shall survive the termination of this Agreement.

d. *Interpretation.* Any ambiguity in this Agreement shall be resolved in favor of a meaning that permits Covered Entity to comply with applicable law protecting the privacy, security and confidentiality of Protected Health Information, including, but not limited to, HIPAA and the HIPAA Regulations.

e. *State Law.* Nothing in this Agreement shall be construed to require Business Associate to use or disclose Protected Health Information without a written authorization from an individual who is a subject of the Protected Health Information, or written authorization from any other person, where such authorization would be required under state law for such use or disclosure.

f. *Injunctions.* Covered Entity and Business Associate agree that any violation by Business Associate of any of the provisions of this Agreement may cause irreparable harm to Covered Entity. Accordingly, in addition to any other remedies available to Covered Entity at law, in equity, or under this Agreement, Covered Entity shall be entitled to an injunction or other decree of specific performance with respect to any violation by Business Associate of any of the provisions of this Agreement, or any explicit threat thereof, without any bond or other security being required and without the necessity of demonstrating actual damages.

g. *Indemnification.* Business Associate shall indemnify, hold harmless and defend Covered Entity from and against any and all claims, losses, liabilities, costs and other expenses resulting from, or relating to, the acts or omissions of Business Associate in connection with the representations, duties and obligations of Business Associate under this Agreement.

h. *No Third Party Beneficiaries.* Nothing express or implied in this Agreement is intended or shall be deemed to confer upon any person other than Covered Entity, Business Associate, and their respective successors and assigns, any rights, obligations, remedies or liabilities.

i. *Primacy.* To the extent that any provisions of this Agreement conflict with the provisions of any other agreement or understanding between the parties, this Agreement shall control.

IN WITNESS WHEREOF, the parties hereto have duly executed this Agreement as of the Agreement Effective Date.

Liberty Resources Psychology, Physical,

Occupational and Speech Therapy, PLLC

Laura E. Zaferakis, MS Ed, CAS Ed.A. 3/4/24

~~Laura E. Zaferakis, M.S., Spec.Ed., CAS Ed.A.~~

Signature of Authorized Representative

Name: Laura Zaferakis

Title: Vice President

Signature of Authorized Representative

Name: _____

Title: _____

MHIS
Mid-Hudson Interpreter Service

A Program of Taconic Resources for Independence, Inc.

Providing effective communication and advocacy for the Deaf and Hard of Hearing since 1989

AGREEMENT FOR AMERICAN SIGN LANGUAGE/ENGLISH INTERPRETING SERVICES
EDUCATION K-12

This agreement entered into by and between Taconic Resources for Independence, Inc. and the program of Mid-Hudson Interpreter Service, hereinafter referred to as "MHIS" and **Onteora Central School District**, hereinafter referred to as "Customer".

Dates of Service are from**: July 1, 2026 through June 30, 2027**

**Be advised; rates valid for 30 days. The timely return of signed agreement ensures retention of rates enclosed for above dates.

SCOPE OF SERVICES:

To provide effective communication utilizing but not limited to: Sign/Visual Language(s), Oral, Remote, and/or Tactile methods of interpreting services. MHIS is available seven (7) days a week. Requests shall be made with a recommended ten (10) days' notice. MHIS shall use its best effort to provide communication services when requested for any and all appointments. MHIS shall serve as the contact to all parties via various communication modes or at person-to-person meetings. MHIS shall process related documents and payment to the interpreters.

1. REQUEST INFORMATION:

1.1 Customer shall request interpreting services directly to MHIS at 845-452-3913 extension 102. Emergency requests, or any request being less than three (3) full business days' notice, shall be made by contacting the MHIS office telephone number or if after business hours by calling the on-call telephone number at 845-797-3799.

1.2 Prior to providing interpreting services, a fully executed contract must be on file at the MHIS office. A request for information to adequately prepare the agency and the interpreter(s) shall be required. The MHIS staff will request the following information including, but not limited to, the date(s) beginning and approximate ending time(s), address and location(s), description of assignment, requester's name and contact information, communication mode, copies of any written materials, and knowledge of any audio and/or visual equipment to be used.

2. ASSIGNMENT LENGTH:

2.1 The requested, scheduled, or reserved timeframe is the billable time, to the next full hour, when outside of the 2-hour minimum Appearance Fee. For assignment(s) exceeding the requested time, the interpreter(s) shall have the option to remain or depart at the designated ending time. Upon the interpreter(s) remaining beyond the initial requested end time, additional hourly rates shall be charged in accordance with the terms and conditions stated below. If the assignment ends early, the billable time is still the full reserved timeframe.

3. RATES:

3.1 Rates shall be paid to MHIS in accordance with the following service schedule. A two (2) hour minimum Appearance Fee is required for all services per interpreter. Hourly rates are per interpreter.

3.2 Emergency Services and Rework Services: Service requests with less than three (3) full business days' notice and/or rework of services previously confirmed, with less than three (3) full business days' notice, will incur an additional Fifteen Dollars ($15.00) per hour to all rates listed in section 3.

3.3 SINGLE DAY & SUB ASSIGNMENTS: Being two (2) days or less per week and any meetings and after school activities and last minute interpreter substitutes:

Weekday services (8:00am to 5:00pm): Ninety-Five Dollars ($95.00) per hour, or any part thereof.
Weeknights (5:00pm to 8:00am), Weekends & Holidays (8:00am to 5:00pm): One Hundred and Five Dollars ($105.00) per hour, or any part thereof.
Weekends & Holidays (5:00pm to 8:00am): One Hundred Fifteen Dollars ($115.00) per hour or any part thereof.

3.4 MULTIPLE DAY ASSIGNMENTS: Applies to Classes/Student(s) schedules which consist of a minimum of three (3) days per week.

Weekday services (8:00am to 5:00pm): Eighty-Five Dollars ($85.00) per hour, or any part thereof.
Weeknights (5:00pm to 8:00am), Weekends & Holidays (8:00am to 5:00pm): Ninety-Five Dollars ($95.00) per hour, or any part thereof.
Weekends & Holidays (5:00pm to 8:00am): One Hundred and Five Dollars ($105.00) per hour, or any part thereof.

3.4.1 Prep Time: If prep time is needed, up to 2 hours of prep time may be billed at the above rates per interpreter.

3.4.2 Applied Holidays: New Year's Day, Martin Luther King Jr. Day, Presidents Day, Memorial Day, Juneteenth, Independence Day, Labor Day, Columbus/Indigenous Peoples' Day, Veterans Day, Thanksgiving Day, Christmas Day

3.5 TRAVEL: Hourly fees for travel, coinciding with the above rates, shall apply when travel is forty-five (45) clock minutes or more, one way, from the interpreter's base to the requested location. Qualified local interpreters will always be the first contacted.

3.6 LEGAL RATE: Should the assignment involve any legal proceedings or legal type meetings, all above rates would increase by Ten Dollars ($10.00) per hour, per interpreter to allow for the specialized interpreting that would be involved in the assignment.

3.7 Team/Solo Interpreting: There are times when a job requires two or more interpreters due to circumstances, time, and content. In some instances, the additional interpreter is not available or cancels at the last minute. In such a case, the other team member may agree to take on the strenuous work solo, and the customer will be billed an additional $10 to $25 per hour for that interpreter based on the complexity of the assignment.

3.8 Hotel Accommodation: When local interpreter(s) are not available, there may be a need to reach out to

interpreters outside of the local area. When this is the case and an interpreter is working multiple days such as a conference, workshops, etc., the Customer will be responsible for the cost incurred of a reasonable hotel for the interpreter(s) in the execution of the interpreting services.

4. CANCELLATION POLICY: Emergency Cancellations: ***Should the Customer need to cancel an assignment with less than 3 full business days' notice, the Customer must call the 24-hour Emergency # 845-797-3799 and also call 845-452-3913 Ext. 102 to leave a detailed message and to ensure cancellation was received in time. Otherwise, an email to MHIS@taconicresources.org or calling either phone numbers are acceptable for any non-emergency cancellation with more than 72 business hours' notice.

4.1 Cancellation of Single Day Assignments: When cancellation notice is given to the MHIS office with less than three (3) full business days prior to the confirmed scheduled assignment, full payment, per interpreter, shall be made to MHIS.
4.2 Cancellation of Multiple Day Assignments: When cancellation notice is given to the MHIS office with less than five (5) full business days prior to the confirmed scheduled assignments, full payment, per interpreter, shall be made to MHIS of the full five (5) business days that immediately follow, and include, the first cancelled date of the assignment(s).

Example: Cancellation received on a Monday for a class(es) scheduled on the following Monday would incur no charges, whereas if the cancellation for the same class(es) were to be received on the Tuesday prior to classes on the following Monday, five (5) days of the scheduled classes would be billable in full.

4.3 WEATHER: In the event of inclement weather cancellations, the Customer will be charged for the entire scheduled time if the cancellation is not made to MHIS by the Customer prior to interpreter leaving their base for the scheduled assignment. MHIS reserves the right to cancel due to inclement weather or catastrophic event, and in such event MHIS shall have no liability under this contract beyond providing similar substitute Services at another mutually agreeable time and place.

4.4 MHIS reserves the right to charge for the full assignment time upon untimely notices. Upon the interpreter(s) arrival on site for the assignment and if any party does not arrive for any reason after thirty (30) minutes of the starting time, the interpreter(s) shall have the option to depart and charge for the entire scheduled time.

5. BILLING:

5.1. MHIS will invoice Customer who will be responsible for full payment of invoice to MHIS. MHIS will not split invoices between requesting Customer and other entities. All payments shall be made by check and payable to "Mid-Hudson Interpreter Service" or via direct deposit (ACH/EFT). MHIS invoice numbers shall be noted on all checks/payments. Send payment to Attention: Financial Director. Payment shall be due in NET 30 Days. A Rebilling Fee of Ten Dollars ($10.00) per each month delinquent will be applied to all invoices that are 30 days or more past due. Customer shall be liable for all legal and collection fees.

5.2. Surcharges to Consumer: The cost of Interpreting Services cannot be billed or transferred in any way to the consumer as per Title II of the Americans with Disabilities Act II-3.5400, which states as follows: "Surcharges: Although compliance may result in some additional cost, a public entity may not place a surcharge only on particular

individuals with disabilities or groups of individuals with disabilities to cover these expenses."

6. INTERPRETERS: All Private Practice Interpreters (PPI) set their own availability with our agency.

6.1. Interpreter(s) shall be selected at the discretion of the MHIS staff. Customer will be notified prior to confirming any assignment if more than one interpreter will be required to accommodate a request. The decision to use a team rather than an individual interpreter is based on a number of factors, including, but not limited to: the length and/or complexity of the assignment, the unique needs of the persons being served, the physical and emotional dynamics of the setting, and avoidance of repetitive stress injuries (RSIs) for interpreters.

6.2 In the event the Customer requires that interpreters provide evidence/undergo specific clearance procedures (e.g. medical testing, physical exams, fingerprinting, background checks, etc.) as an additional condition to performing services pursuant to this Agreement, (i) the requirement for such clearance procedures shall be disclosed not less than sixty (60) days in advance to MHIS, and (ii) the cost of any such procedures shall be at the sole expense of Customer and not MHIS or the individual interpreter.

6.3 INTERN / MENTOR / MENTEE PROGRAM:

INTERNS - Occasionally TRI/MHIS will work with college students studying to become Sign Language Interpreters by allowing them to intern with our agency by shadowing Interpreters on our roster. These interns would be passively observing scheduled interpreters during appointments.

MENTEE/MENTOR - Occasionally, TRI/MHIS will work with college students studying to become Sign Language Interpreters. These students are required to complete a number of practical interpreting hours while supervised by a Certified Interpreter acting as their Mentor. The student would be actively interpreting while under the guidance and supervision of their assigned Mentor.

Interns and Mentees working with MHIS and the MHIS office personnel strictly follow and adhere to HIPAA, Parent's Bill of Rights, RID Code of Ethics and confidentiality guidelines regarding the privacy of all information whether verbal, written or digital from their Educational Institution as well as MHIS.
There is no additional fee associated with this program should you decide to Opt In. Indicate preference on signature page.

7. CONFIDENTIALITY:

7.1 All PPIs working with MHIS and the MHIS office personnel strictly follow and adhere to HIPAA, Parent's Bill of Rights, RID Code of Ethics, and confidentiality guidelines regarding the privacy of all information whether verbal, written or digital.
7.2 All MHIS Interpreters receive a background check before being placed on our roster. Educational Interpreters are fingerprinted at their expense before being placed in educational settings.

8. CONTRACT TERMS:

8.1 Policies are subject to change. Any changes in the terms and conditions of this contract shall be subject to written

approval by all respective parties acknowledging acceptance.

9. TERMINATION OF CONTRACT:

9.1 NON-COMPETE: Customer agrees not to privately contract and/or hire any of the interpreter(s) that were previously provided by MHIS during the period of this agreement and for one year after termination of this agreement.

9.2 This agreement may be terminated by either party upon thirty (30) days written notice. The completion and return of this contract constitute an agreement to follow its policies. This Agreement shall be effective for an initial period of one (1) year and may renew for subsequent terms of one (1) calendar year in duration with a fully executed Renewal Agreement, unless terminated by either party as provided in this Agreement, or a change is submitted in writing by MHIS.

10. INDEMNITY:

10.1 Each party shall indemnify and hold harmless the other party, its directors, officers, and employees from any and all claims or other loss that may arise from or are in connection with the indemnifying party's negligence, willful misconduct or breach of this Agreement, except to the extent that such loss was caused by the negligence, willful misconduct, or breach of the other party.

11. TRAINING:

11.1 As a customer of MHIS we offer educational trainings free of charge to your employees. Our trainings are focused on creating an understanding of working with the Deaf/Hard of Hearing community and how the Americans with Disabilities Act (ADA) is applicable to them. Should you be interested in these trainings, please reach out to our Program Director at 845-452-3913 x103 or J.byrnes@taconicresources.org .

12. DEAF CONSUMER DIRECTORY

12.1 The Deaf/Hard of Hearing Community has difficulty finding organizations that understand the need for effective communication. TRI/MHIS has put together a list of organizations that provide sign language interpreters through our agency to better help the community know who provides services in their language.

As a MHIS customer, we will include your organization in our Deaf Consumer Directory as an entity that provides sign language interpreters. if you prefer to be removed from this Directory, please contact our Program Director, Jeanine Byrnes at j.byrnes@taconicresources.org

I have read, understand, and hereby agree to all terms and conditions of the contract stated within.

_____ _____

Authorized Customer Signature Date

_____ _____

Print Name & Title

Email address

_____

Company/Agency Name

_____

Email Invoices: Attention to (if different than above)

_____

Address

_____

Phone

_____

Town/City, State, Zip Code

Please indicate your Intern / Mentee preference below from item #6.3:

_____ Opt In – We welcome student Interns

_____ Opt Out – We prefer not to have student Interns

_____

Information below is for TRI/MHIS administration only

_____

Licia A. Valleau - MHIS Contract Manager

_____

Date

_____

Marco Ingoglia – Executive Director

_____

Date

Rev. 8/2025

Center for Universal Education at BROOKINGS

REPORT SUMMARY

A NEW DIRECTION FOR STUDENTS IN AN AI WORLD: PROSPER, PREPARE, PROTECT

REPORT SUMMARY

A yearlong study by the Center for Universal Education at the Brookings Institution finds that, given the current trajectory of generative artificial intelligence (AI) and its implementation and use, the potential risks to students overshadow the benefits. But it's not too late to bend the arc of AI use to enrich, rather than diminish, student learning and development. The report, "A new direction for students in an AI world: Prosper, Prepare, Protect" offers a framework for action for all actors from schools to companies and governments to families. This brief provides an overview of the main findings and recommendations of the report.

A premortem on AI and students' learning and development

In November 2022, OpenAI released its frontier Large Language Model (LLM), ChatGPT. Within five days, ChatGPT had five million users. Within two months, that number swelled to 100 million monthly active users. By August 2025, 700 million users across the globe were using ChatGPT.[1] Many of those users are students harnessing LLMs for brainstorming, tutoring, creating, and learning; to work better and faster; and, crucially, to outsource their thinking.

Since the debut of this most common form of generative artificial intelligence, referred to here as "AI," the education community has been debating its promises and perils.

©The Brookings Institution, January 2026. All Rights Reserved.

Rather than wait for a decade to conduct a postmortem on the failures and opportunities of AI, the Brookings Institution's Center for Universal Education embarked on a yearlong global study—a premortem—on generative AI focused on answering the following two research questions:

- What are the potential negative risks that generative AI poses to the education of children and youth?
- Assuming these potential risks, what can we begin to do now to prevent them while maximizing the potential benefits of AI?

This premortem encompassed interviews, focus groups, and consultations with 505 students, teachers, parents, education leaders, and technologists across 50 countries. Our findings are based on their experiences with AI, a close review of over 400 studies, and a Delphi panel. Given the emergent nature of the field and the need to shed light on how AI is being implemented in education, children's experiences and those of the adults around them are the focal point. We share our insights not as the final word on AI and education, but as a first vision of where we are already heading.

Goals of our report

Our report aims to help readers from many fields understand the current landscape of benefits and risks of AI in children's education and help them identify concrete actions they can take to leverage AI for transformational benefits for students' learning and development. Ultimately, the trajectory of AI will be determined not by fatalism or passive acceptance, but by the deliberate choices and sustained efforts of all of us working together to bend the arc of AI implementation toward educational experiences that help all children flourish academically, socially, and civically.

Foundational premises of our report

Our report is grounded in three critical premises that shape our findings and recommendations.

First, a core premise of this study is that *children's learning* is fueled by social relationships and their holistic development.[2] Decades of research in developmental science demonstrates that children's ability to learn—including in formal schooling—is shaped by the interconnected growth of their cognitive, social, and emotional capacities. These domains are mutually reinforcing: language and executive-function skills support social interaction; emotional regulation influences attention and persistence; social relationships fuel motivation and meaning-making. Learning, therefore, cannot be separated from the broader developmental systems in which children grow.[3] Hence, we have examined here the role of AI on children's cognitive, social, and emotional development both in and out of school, which includes their growing interaction with AI friends.

Second, *schools* serve multiple, interrelated purposes in children's lives and in society. While they are widely understood as places for academic learning, they are also central spaces for social development, personal growth, and learning how to live in a diverse community. In school, children learn to understand others' perspectives, collaborate, negotiate differences, and build the social and emotional skills needed to participate in diverse communities. At the same time, schools are environments where children can develop capacities that prepare them for future work, meaningful life pathways, and participation in civic life. Schools can provide stability, routine, and care; support children's well-being; and enable parents' labor-force participation.[4] Thus, we broadly examine AI in terms of the role schools play in academic, developmental, social, civic, and economic roles — all of which are deeply intertwined in children's everyday educational experiences.

Finally, *technology* has long been heralded as inherently "transforming" education—a means to overcome existing constraints in the education system. The prevailing narrative suggests that the very adoption and use of technology represent innovation and progress, with the implication that schools and students who do not use these tools will suffer academically, vocationally, and personally. This same rhetoric now drives the adoption and use of AI in schools.[5]

However, decades of investment and implementation have demonstrated that technology's educational benefits have been mixed at best.[6] Multiple rigorous cross-national studies have shown that education systems investing heavily in technology do not necessarily experience improved teaching and learning outcomes.[7] The mobile broadband example illustrates this pattern—while Internet expansion correlates with economic development, a study of 2.5 million 15-year-olds from 82 countries suggests that the rollout of 3G coverage from 2000-2018 produced statistically significant declines in math, reading, and science scores, as well as students' social relationships and sense of belonging.[8] Rhetoric arguing that technology adoption in and of itself represents innovation and progress is not only false but undermines society's ability to discern how to effectively harness AI to advance children's education.[9]

Research indicates that technology contributes most effectively to educational improvement when embedded within carefully designed and implemented strategies.[10] This requires several conditions. Tools and platforms must be designed ethically and responsibly, grounded in the learning sciences. Schools and families must work in partnership to ensure that children's AI use supports—not harms—their learning and development. AI tools must support human relationships, including the teacher-student relationship, using sound pedagogical practices designed to augment, rather than substitute, student learning. Finally, educators and students must remain aware of both the benefits and harms these technologies present. When these conditions align, AI has the potential to meaningfully enhance educational outcomes while minimizing risks to learners. This conceptual grounding provides valuable guidance for understanding and discussing AI in educational contexts.

The challenge of analysis

Analyzing a nascent and dynamic innovation like AI presents distinct challenges. The technology's rapid evolution, its sui generis nature, and the absence of extensive precedents make establishing stable frames of reference or accurate predictions of benefits or harms difficult. We are operating within a context of scarcity of rigorous and longitudinal research evidence on the effects of AI in education on student learning and well-being. None of us, not even AI's creators, can predict its potential dangers or benefits with complete accuracy. While new developments will inevitably render some information in our report moot by the time of publication, the data presented remains acutely relevant for this critical juncture in AI's development. Accepting uncertainty and incorporating it into our reasoning allows us to speak wisely about what we observe and to better prepare educational environments for both the opportunities and challenges that generative AI brings.

Currently, the risks of AI overshadow the benefits

Given the trajectory of AI's implementation and use at this point in time, our report identifies two potential outcomes:

Potential outcome 1: AI-enriched learning experiences. In communities with access to AI, well-designed AI tools and platforms can offer students a number of learning benefits *if* deployed as a part of an overall, pedagogically sound approach. AI can also expand access to education for students who were previously excluded from teaching and learning experiences. In schooling, AI enriches learning when it expands and deepens the capabilities of—and interactions between—students, teachers, and content, which are at the heart of education. AI tools explicitly designed to support the learning of children and youth, including experiences bounded by accurate content and safety guardrails, can foster enriched learning experiences.

Potential outcome 2: AI-diminished learning experiences. In communities with regular access to AI, overreliance on these tools and platforms can put children and youth's fundamental learning capacity at risk. These risks can impact students' capacity to learn, their social and emotional well-being, their trusting relationships with teachers and peers, and their safety and privacy. Indiscriminate AI implementation also risks exacerbating social divides. In schooling, AI diminishes learning when it restricts and weakens the capabilities of—and interactions between—actors in the instructional core, namely students, teachers, and content. AI tools designed for the general public, with limited safeguards and a risk of inaccurate information, can lead to diminished learning experiences.

Ultimately, we find that at this point in its trajectory, *the risks of utilizing AI in education overshadow its benefits.* This is largely because the risks of AI differ in nature from its benefits—that is, these risks undermine children's foundational development. For example, when trust between students and teachers is diminished—a current risk of AI implementation—the benefits of AI-enriched teaching and learning materials cannot be fully realized. Understanding the distinction between enriched and diminished learning experiences is an important first step toward mitigating AI's risks and harnessing its benefits in education.

It's not too late: Recommendations for action

Above all, our report is a call to action. While AI's potential negative risks and the damages it has already caused are daunting, they are fixable. We should neither capitulate to these harms nor focus solely on limiting their repercussions.

Instead, governments, education funders, technology companies, education systems, civil society organizations, educators, families, caregivers, community actors, researchers and academics, and students have the agency, the capacity, and the

We urge all relevant actors to identify at least one recommendation to advance over the next three years

imperative to enable students to harness AI's academic, vocational, and personal benefits while simultaneously shielding them from its potential risks and actual harms.

Thus, the final section of our report presents 12 recommendations for multiple stakeholders, organized around three foundational pillars that together form a comprehensive framework for action. We urge all relevant actors to identify at least one recommendation to advance over the next three years.

PROSPER: Recommendations under the Prosper pillar focus on transforming teaching and learning experiences so that children and youth can thrive in an education system where AI is omnipresent.

PREPARE: Recommendations under the Prepare pillar focus on building the knowledge, capacity, and structures needed for students, educators, families, and education systems to integrate AI ethically, effectively, and humanely.

PROTECT: Recommendations under the Protect pillar include developing and implementing safeguards on AI for student privacy, safety, emotional well-being, and cognitive and social development.



1. Shift educational experiences in school.
2. Co-create educational AI tools with educators, students, parents, and communities.
3. Use AI tools that teach, not tell.
4. Conduct research on children's learning and development in an AI world.
5. Promote holistic AI literacy for students, teachers, parents, and education leaders.
6. Prepare teachers to teach with and through AI.
7. Provide a clear vision for ethical AI use that centers human agency.
8. Employ innovative financing strategies to close the AI divide.
9. Break the engagement addiction and design platforms that are centered around positive mental health for children and youth.
10. Establish comprehensive regulatory frameworks for educational AI.
11. Procure technology that protects students' privacy, safety, and security.
12. Support families to manage children's AI use at home.

Endnotes

1 Ivan Mehta, "OpenAI Says ChatGPT Is on Track to Reach 700M Weekly Users," TechCrunch, August 4, 2025, https://techcrunch.com/2025/08/04/openai-says-chatgpt-is-on-track-to-reach-700m-weekly-users/.

2 National Scientific Council on the Developing Child, "Young Children Develop in an Environment of Relationships" Working Paper No. 1, 2004, https://developingchild.harvard.edu/resources/working-paper/wp1/.

3 Urie Bronfenbrenner, "Ecological Models of Human Development," in International Encyclopedia of Education, 2nd ed., vol. 3 (Elsevier, 1994), https://www.ncj.nl/wp-content/uploads/media-import/docs/6a45c1a4-82ad-4f69-957e-1c76966678e2.pdf; Mary Helen Immordino-Yang and Antonio Damasio, "We Feel, Therefore We Learn: The Relevance of Affective and Social Neuroscience to Education," Mind, Brain, and Education 1, no. 1 (2007): 3–10, https://doi.org/10.1111/j.1751-228X.2007.00004.x; National Academies of Sciences, Engineering, and Medicine, How People Learn II: The Science and Practice of Learning (Washington, DC: National Academies Press, 2018), https://doi.org/10.17226/24783

4 Rebecca Winthrop and Eileen McGivney, Why Wait 100 Years? Bridging the Gap in Global Education, (Brookings Institution, 2015), https://www.brookings.edu/articles/why-wait-100-years-bridging-the-gap-in-global-education/.

5 Justin Reich, "What Past Education Technology Failures Can Teach Us about the Future of AI in Schools," The Conversation (blog), October 3, 2025, https://doi.org/10.64628/AAI.vvdntn96m.

6 UNESCO, "To Ban or Not to Ban?," UNESCO, 2023, https://www.unesco.org/en/articles/smartphones-school-only-when-they-clearly-support-learning.

7 OECD, Students, Computers and Learning: Making the Connection (PISA, OECD, 2015), https://doi.org/10.1787/9789264239555-en; Mark West, An Ed-Tech Tragedy? Educational Technologies and School Closures in the Time of COVID-19 (UNESCO, 2023), https://unesdoc.unesco.org/ark:/48223/pf0000386701.

8 Ronak Jain and Samuel Stemper, "3G Internet and Human Capital Development," Working Paper no. 453 (University of Zurich Department of Economics, 2024), https://www.ictworks.org/wp-content/uploads/2025/07/3G-use-reduces-test-score.pdf.

9 Reich, "What Past Education Technology Failures Can Teach Us about the Future of AI in Schools."

10 Philippa Hardman, "The AI Illusion in L&D," Dr Phil's Newsletter, Powered by DOMSTM AI (blog), January 31, 2025, https://drphilippahardman.substack.com/p/the-ai-illusion-in-l-and-d.

BROOKINGS

©The Brookings Institution, January 2026. All Rights Reserved.