FURNITURE SPECS

WATERLOO UNITED HIGH SCHOOL

PACKAGE 1

ISSUE DATE: NOVEMBER 5, 2026

LETTING DATE: DECEMBER 3, 2026

INVISION

PLANNING | ARCHITECTURE | INTERIORS

SECTION 00 21 13

INSTRUCTION TO BIDDERS

SUMMARY

1.01 DOCUMENT INCLUDES

A. Invitation to Bid, with relevant information and requirements.

INVITATION

2.01 BID SUBMISSION

A. Bids for Waterloo United High School Furniture, signed and under seal, executed, and dated will be received at Waterloo Community School District Educational Services Building, 1516 Washington Street, Waterloo, IA 50702 before 2:00 p.m. local standard time on the 3rd day of December 2026.

B. Offers submitted after the above time shall be returned to the bidder unopened.

C. Offers will be opened publically 2:05 p.m. local standard time on the 3rd day of December 2026 in the Board Room at the Waterloo Community School District Educational Services Building – Board Room, 1516 Washington Street.

2.02 INTENT

A. The intent of the Bid request is to obtain an offer to provide and install furnishings specified for Waterloo United High School within the provided documents located at the address below for a Stipulated Sum contract, in accordance with the Contract Documents.

2.03 WORK IDENTIFIED IN THE CONTRACT DOCUMENTS

A. Work of this proposed Contract comprises delivery to the site, installation, and ready for owner's use, and shall include all applicable freight charges.

B. Location: 1350 Katoski Drive, Waterloo, IA.

2.04 CONTRACT TIME

A. The bidder, in submitting an offer, accepts the Contract Time period stated for performing the Work. The completion date in the Agreement shall be the Contract Time added to the commencement date.

B. Tentative installation timeline is scheduled for June-July of 2027. Designer will notify awarded bidder of any construction schedule changes as required.

BID DOCUMENTS AND CONTRACT DOCUMENTS

3.01 DEFINITIONS

A. Bid Documents: Contract Documents supplemented with Invitation To Bid, Instructions to Bidders, Information Available to Bidders, Bid Form Supplements To Bid Forms and Appendices identified.

B. Contract Documents: Defined in AIA A251 Article 1 including issued Addenda. See attached document.

3.02 CONTRACT DOCUMENTS IDENTIFICATION

A. The Contract Documents are identified as Project Number 23187, as prepared by INVISION Architecture.

3.03 AVAILABILITY

A. One set of Bid Documents can be obtained by supplier.

B. Bid Documents are made available only for the purpose of obtaining offers for this project. Their use does not grant a license for other purposes.

C. Bidder shall use complete sets of Bidding Documents in preparing Bids; neither the Owner nor Architect assumes responsibility for errors or misinterpretations resulting from the use of incomplete sets of Bidding Documents.

D. Call INVISION Architecture, 319-233-8419 for questions regarding availability of plans.

3.04 EXAMINATION

A. Bid Documents are made available via waterlooschools.org and MBI.

B. Upon receipt of Bid Documents verify that documents are complete. Notify Architect should the documents be incomplete.

C. Immediately notify Architect upon finding discrepancies or omissions in the Bid Documents.

3.05 INQUIRIES/ADDENDA

A. Direct questions to Maggie Gift, maggie.gift@invisionarch.com, Telephone 319-651-3099.

B. Addenda may be issued during the bidding period. All Addenda become part of the Contract Documents. Include resultant costs in the Bid Amount. Indicate receipt of addendum on bid form.

C. Verbal answers are not binding on any party.

D. Clarifications requested by bidders must be in writing not less than 7 days before date set for receipt of bids. The reply will be in the form of an Addendum, a copy of which will be posted to known plan holders.

3.06 PRODUCT/ASSEMBLY/SYSTEM SUBSTITUTIONS

A. The Bid Documents stipulate a particular product; **NO SUBSTITUTIONS WILL BE ACCEPTED**.

SITE ASSESSMENT

4.01 SITE EXAMINATION

A. Examine the project site before placing furniture orders. Extra costs avoidable by site verification will not be considered.

QUALIFICATIONS

5.01 SUBCONTRCATORS/SUPPLIERS/OTHERS

A. Owner reserves the right to reject a proposed subcontractor for reasonable cause.

B. Refer to General Conditions.

BID SUBMISSION

6.01 SUBMISSION PROCEDURE

A. Bidders shall be solely responsible for the delivery of their bids in the manner and time prescribed.

B. Submit two copies of the executed offer on the Bid Forms provided, signed and sealed in a closed opaque envelope, clearly identified with bidder's name, project name and Owner's name on the outside.

C. Submit an itemized break down of bid.

D. Improperly completed information, may be cause not to open the Bid Form envelope and declare the bid invalid or informal.

E. An abstract summary of submitted bids will be made available to all bidders following bid opening.

F. Electronic copies of the furniture bid form and plans can be obtained by contacting the Architect.

6.02 BID INELIGIBILITY

A. Bids that are unsigned, improperly signed or sealed, conditional, illegible, obscure, contain arithmetical errors, erasures, alternations, or irregularities of any kind may, at the discretion of the Owner, be declared unacceptable.

B. Bid Forms, Appendices, and enclosures which are improperly prepared may, at the discretion of Owner, be declared unacceptable.

BID ENCLOSURES/REQUIREMENTS

7.01 SECURITY DEPOSIT

A. Bid Bond of not less than 5% of the bid, plus additive alternates is required. Bid bond shall be the current AIA form. Certified check, bank cashier's check or bid bond shall be made payable to Waterloo Community School District.

B. Performance and Payment Bond(s) is required by the accepted bidder.

7.02 PERFORMANCE ASSURANCE

A. Accepted Bidder: Provide a Performance and Payment Bond of 100% on AIA A311 of Supplementary Conditions.

B. Include the cost of performance assurance bonds in the Bid Amount and identify the cost on the Bid Form.

7.03 BID FORM REQUIREMENTS

A. Complete all requested information in the Bid Form and Appendices.

7.04 CONTRACTING FORMS AND SUPPLEMENTS

A. A purchase order will be issued to the successful bidder.

OFFER ACCEPTANCE/REJECTION

8.01 DURATION OF OFFER

A. Bids shall remain open to acceptance and shall be irrevocable for a period of thirty (30) days after the bid closing date.

8.02 ACCEPTANCE OF OFFER

A. Owner reserves the right to accept or reject any or all offers and to waive any irregularities or informalities.

B. The Owner reserves the right to award the bid to one dealer or any combination of dealers.

C. After acceptance by Owner, Architect on behalf of Owner, will issue to the successful bidder, a written Bid Acceptance.

D. After acceptance by Owner, dealer is to contact Owner for the necessary purchase order numbers.

9.01 SUPPLEMENTAL CONDITIONS OF THE GENERAL CONDITIONS

A. These Supplementary Conditions amend and supplement the General Conditions AIA A251 (2007).

B. Clarification 3.5: This is a sales tax-free project. Bidders shall NOT include state sales taxes in their proposals. The Owner will issue a state sales tax exemption certificate for all materials purchased for the project and will issue the appropriate tax exemption certificates and authorization letters to the Contractors and all subcontractors performing work on the project. Tax exemption certificates are applicable only for the specific project for which the certificates are issued. The Contractors shall provide a listing to the Owner of all appropriate subcontractors which are qualified to use the tax exemption certificate. The Contractors and subcontractors may make copies of the tax exemption certificate and may provide a copy to each supplier providing construction material. Materials for this contract may then be purchased free from sales tax. Suppliers shall retain this certificate for at least three years.

C. Add the following subparagraph:
   1. 13.1.1 - Minimum liability insurance required to be carried by the vendor are as follows:
      a. General Liability: $1,000,000 Combined Single Limit per occurrence; $2,000,000 Aggregate.
      b. Automobile Liability: $1,000,000 Combined Single Limit.
      c. Worker's Compensation: Statutory Benefits; $500,000
      d. Umbrella Liability: $1,000,000 Combined Single Limit; $1,000,000 Aggregate.

D. Delete the following Section:
   1. 9.2 - Administration of the contract.

E. Definitions:
   1. Products: Means new materials, machinery, components, equipment, fixtures, and systems forming the Work, but does not include machinery and equipment used for preparation, fabrication, conveying and erection of the Work. Products may also include existing materials or components required for reuse.

   2. Furnish or Supply: To supply and deliver, unload, inspect for damage.

   3. Install: To unpack, assemble, erect, apply, place, finish, cure, protect, clean, and ready for use.

   4. Provide: To furnish or supply, plus install.

   5. Project Manual: The Project Manual is the volume usually assembled for the Work which includes the Bid Documents, Contract Documents, and Specifications.

10.01 INSTALLATION

A. Installation shall be done under the supervision of an authorized agent of the contractor and according to the “Furniture Floor Plan” issued by the Designer to each successful contractor prior to the delivery schedule. The “Furniture Floor Plan” and a copy of the specifications will be required to install all items properly by color and locations within a given area.

B. Contractor shall remove all crating, plastic coverings, and debris from the project, leaving premises in showroom condition with all items free from dust and ready for owner’s use, unless otherwise instructed by Designer.

C. Precautions shall be taken to protect building from damage. Amy damage to walls or floors noticed at the time of installation shall be brought to the attention of the Owner and Designer prior to the installation, since such damage may otherwise be blamed on the Contractor. Should Contractor cause damage, the expense of restoring areas to the original condition shall be charged to them.

D. Contractor shall be responsible for notifying the Owner and the Designer when furnishings are completely installed and ready for final inspection.

E. Contractor shall present at least one (1) copy of each manufacturer’s maintenance manual to the Owner’s Representative.

11.01 INVOICES

A. Invoices for furnishing of the contract shall be billable to the owner and accompanying the purchase order as listed in the Instructions to Bidders, paragraph A, and sent with one (1) original and one copy in care of the Owner's Representative and one informational copy to the Designer.

B. No extra charges will be allowed.

END OF INSTRUCTIONS TO BIDDERS

SECTION 00 41 00

FURNITURE BID FORM SUMMARY

THE PROJECT AND THE PARTIES

1.01 TO:

A. Owner

1. Waterloo Community School District

1.02 FOR:

A. Waterloo United High School Furniture

1.03 DATE: _____ (Bidder to enter date)

1.04 SUBMITTED BY: (Bidder to enter name and address)

A. Bidder's Full Name _____

1. Address _____ Fax _____

2. City, State, Zip _____ Phone _____

1.05 OFFER

A. Having examined the Place of The Work and all matters referred to in the Instructions to Bidders and the Contract Documents prepared by INVISION Architecture for the above mentioned project, we, the undersigned, hereby offer to enter into a Contract to perform the Work for the Sum of:

1. ALLSTEEL:

_____ dollars

($_____), in lawful money of the United States of America.

2. AURORA STORAGE:

_____ dollars

($_____), in lawful money of the United States of America.

3. CALYX:

_____ dollars

($_____), in lawful money of the United States of America.

4. ERG:

_____ dollars

($_____), in lawful money of the United States of America.

5. HON:

_____ dollars

($_____), in lawful money of the United States of America.

6. KI:

_____ dollars

($_____), in lawful money of the United States of America.

7. KI (C-8 ALTERNATE ONLY):

_____ dollars

($_____), in lawful money of the United States of America.

8. SIT ON IT

_____ dollars

($_____), in lawful money of the United States of America.

9. WENGER

_____ dollars

($_____), in lawful money of the United States of America.

10. PERFORMANCE BOND – IDENTIFY COST IF REQUIRED AT TIME OF AWARD:

_____ dollars

($_____), in lawful money of the United States of America.

11. BID BOND – IDENTIFY COST IF REQUIRED AT TIME OF AWARD:

_____ dollars

($_____), in lawful money of the United States of America.

1.06 ACCEPTANCE

A. This offer shall be open to acceptance and is irrevocable for thirty (30) days from the bid closing date.

B. If this bid is accepted by Owner within the time period stated above, we will:
   1. Execute the Agreement within seven days of receipt of Notice of Award.
   2. Furnish the required bonds within seven days of receipt of Notice of Award.
   3. Commence work within seven days after written Notice to Proceed of this bid.

1.07 CONTRACT TIME

A. Installation to commence June 01, 2027 and complete on or before August 01, 2027.

1.08 ADDENDA

A. The following Addenda have been received. The modifications to the Bid Documents noted below have been considered and all costs are included in the Bid Sum.
   1. Addendum # _____ Dated _____
   2. Addendum # _____ Dated _____
   3. Addendum # _____ Dated _____
   4. Addendum # _____ Dated _____
   5. Addendum # _____ Dated _____

1.09 FURNITURE BID FORM SUMMARY SIGNATURE(S)

_____

(Bidder – print the full name of your firm)

_____

(Authorized signing office, Title)

END OF FURNITURE BID FORM SUMMARY

ALLSTEEL

T A G #C-8

PROJECT NAME:	**WATERLOO UNITED HIGH SCHOOL**
LOCATION:	**WATERLOO, IOWA**
INVISION PROJECT NUMBER:	**23187**

CLARITY TASK CHAIR


MANUFACTURER:	ALLSTEEL
REPRESENTATIVES:	KEITH KETCHAM
PHONE:	-
EMAIL:	KETCHAMK@ALLSTEELOFFICE.COM
DESCRIPTION:	CLARITY TASK CHAIR
MODEL NUMBER:	C5OMFC.CM20.P4Q.G.P4Q.2.BHT
DIMENSIONS:	26" D x 25" W x 32.5-37.5" H



IMAGE ABOVE IS SHOWN FOR REFERENCE ONLY

FINISH MATERIALS:

MESH COLOR:	FLINT MESH
FRAME COLOR:	CARBON PAINT
MESH CARRIER & ARM PAD COLOR:	GRAPHITE
BASE COLOR:	CARBON PAINT

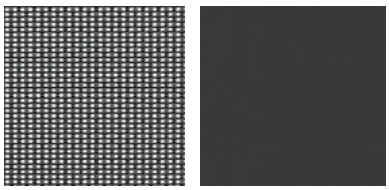

AURORA

T A G #S-5

PROJECT NAME: WATERLOO UNITED HIGH SCHOOL
LOCATION: WATERLOO, IOWA
INVISION PROJECT NUMBER: 23187

STANDARD QUIK-LOCK UPRIGHT SHELVING

MANUFACTURER: AURORA STORAGE

REPRESENTATIVES: LETICIA DELAFUENTE
PHONE: 630-2588493
EMAIL: LDELAFUENTE@AURORASTORAGE.COM

DESCRIPTION: STANDARD QUIK-LOCK UPRIGHT SHELVING
REQUIREMENTS: ADJUSTABLE SHELVES
CLOSED BACK
STARTER & ADD-ON UNITS TO BE PROVIDED

MODEL NUMBER: TQ-18-C-6-L-48

DIMENSIONS: 48" W x 18" D x 85.25" H



IMAGE ABOVE IS SHOWN FOR REFERENCE ONLY

FINISH MATERIALS:
COLOR: COPRA #42

CALYX **T A G #M-1a**

PROJECT NAME:	**WATERLOO UNITED HIGH SCHOOL**	**SWITCH MOBILE MARKERBOARD**
LOCATION:	**WATERLOO, IOWA**	
INVISION PROJECT NUMBER:	**23187**	

MANUFACTURER:	CALYX
REPRESENTATIVES:	PATTY URBAN
PHONE:	319-389-4900
EMAIL:	PURBAN@CFSREPS.COM
DESCRIPTION:	SWITCH MOBILE MARKERBOARD MAGNETIC PORCELAIN WRITING SURFACE ACCESSORIES TO BE INCLUDED (MARKERS, ERASER, AND MAGNETS)
MODEL NUMBER:	SW-042-MB-MB
DIMENSIONS:	60" H x 42" W



IMAGE ABOVE IS SHOWN FOR REFERENCE ONLY

FINISH MATERIALS:

FRONT PANEL COLOR:	100 WHITE
BACK PANEL COLOR:	100 WHITE
FRAME COLOR:	CLEAR ANODIZED
LEG COLOR:	CLEAR ANODIZED
TRAY COLOR:	BLACK MATTE

CALYX **T A G #M-1B**

PROJECT NAME:	**WATERLOO UNITED HIGH SCHOOL**	**SWITCH MOBILE MARKERBOARD**
LOCATION:	**WATERLOO, IOWA**	
INVISION PROJECT NUMBER:	**23187**	

MANUFACTURER: CALYX

REPRESENTATIVES: PATTY URBAN
PHONE: 319-389-4900
EMAIL: PURBAN@CFSREPS.COM

DESCRIPTION:
SWITCH MOBILE MARKERBOARD
MAGNETIC PORCELAIN WRITING SURFACE
SURFACE TO BE CUSTOMIZED TO INCLUDE MUSICAL STAFF LINES
ACCESSORIES TO BE INCLUDED (MARKERS, ERASER, AND MAGNETS)

MODEL NUMBER: SW-042-MB-MB

DIMENSIONS: 60" H x 42" W



IMAGE ABOVE IS SHOWN FOR REFERENCE ONLY

FINISH MATERIALS:

FRONT PANEL COLOR:	100 WHITE
BACK PANEL COLOR:	100 WHITE
FRAME COLOR:	CLEAR ANODIZED
LEG COLOR:	CLEAR ANODIZED
TRAY COLOR:	BLACK MATTE

ERG

T A G #T-9

PROJECT NAME:	**WATERLOO UNITED HIGH SCHOOL**
LOCATION:	**WATERLOO, IOWA**
INVISION PROJECT NUMBER:	**23187**

CLAYTON HEIGHT ADJUSTABLE PULL UP TABLE

MANUFACTURER:	ERG
REPRESENTATIVES:	PATTY URBAN
PHONE:	319-389-4900
EMAIL:	PURBAN@CFSREPS.COM
DESCRIPTION:	CLAYTON HEIGHT ADJUSTABLE PULL UP TABLE
STYLE:	ROUNDED RECTANGLE
MODEL NUMBER:	CLA103
DIMENSIONS:	18" W x 13" D x 20-27.25" H



IMAGE ABOVE IS SHOWN FOR REFERENCE ONLY

FINISH MATERIALS:

SURFACE LAMINATE:	BRITE WHITE
EDGE COLOR:	KENSINGTON MAPLE
LEG FINISH:	STD POWDER COAT BRUSHED



ERG

T A G #T-10a

PROJECT NAME:	**WATERLOO UNITED HIGH SCHOOL**	**MARLO SIDE TABLE**
LOCATION:	**WATERLOO, IOWA**	
INVISION PROJECT NUMBER:	**23187**	

MANUFACTURER:	ERG
REPRESENTATIVES:	PATTY URBAN
PHONE:	319-389-4900
EMAIL:	PURBAN@CFSREPS.COM
DESCRIPTION:	MARLO SIDE TABLE
MODEL NUMBER:	MAR18D
DIMENSIONS:	18" DIA. 20" H



IMAGE ABOVE IS SHOWN FOR REFERENCE ONLY

FINISH MATERIALS:

SURFACE LAMINATE:	WILSONART NATURAL RECON
EDGE COLOR:	WILSONART NATURAL REOCN
LEG FINISH:	STD POWDER COAT BRUSHED





ERG

T A G #T-10b

PROJECT NAME:	**WATERLOO UNITED HIGH SCHOOL**	**MARLO SIDE TABLE**
LOCATION:	**WATERLOO, IOWA**	
INVISION PROJECT NUMBER:	**23187**	

MANUFACTURER:	ERG
REPRESENTATIVES:	PATTY URBAN
PHONE:	319-389-4900
EMAIL:	PURBAN@CFSREPS.COM
DESCRIPTION:	MARLO SIDE TABLE
MODEL NUMBER:	MAR30D
DIMENSIONS:	30" DIA. 16" H



IMAGE ABOVE IS SHOWN FOR REFERENCE ONLY

FINISH MATERIALS:

SURFACE LAMINATE:	WILSONART NATURAL RECON
EDGE COLOR:	WILSONART NATURAL REOCN
LEG FINISH:	STD POWDER COAT BRUSHED





ERG **T A G #L-1**

PROJECT NAME:	**WATERLOO UNITED HIGH SCHOOL**	**CHARLOTTE LOUNGE CHIAR**
LOCATION:	**WATERLOO, IOWA**	
INVISION PROJECT NUMBER:	**23187**	

MANUFACTURER:	ERG
REPRESENTATIVES:	PATTY URBAN
PHONE:	319-389-4900
EMAIL:	PURBAN@CFSREPS.COM
DESCRIPTION:	CHARLOTTE LOUNGE CHIAR
BASE TYPE:	4 STAR SWIVEL
MODEL NUMBER:	2284
DIMENSIONS:	32.5" D x 31.5" W x 42.75" H



IMAGE ABOVE IS SHOWN FOR REFERENCE ONLY

FINISH MATERIALS:

BASE FINISH:	STD POWDER COAT BRUSHED
UPHOLSTERY:	
MANUFACTURER:	PALLAS
STYLE/PATTERN:	GLITZ
COLOR:	SARTORIAL SLATE





ERG

T A G #L-2

PROJECT NAME:	**WATERLOO UNITED HIGH SCHOOL**	**VELLA OTTOMAN, FULLY UPHOLSTERED**
LOCATION:	**WATERLOO, IOWA**	
INVISION PROJECT NUMBER:	**23187**	

MANUFACTURER:	ERG
REPRESENTATIVES:	PATTY URBAN
PHONE:	319-389-4900
EMAIL:	PURBAN@CFSREPS.COM
DESCRIPTION:	VELLA OTTOMAN, FULLY UPHOLSTERED
MODEL NUMBER:	1999
DIMENSIONS:	17" D x 20" W x 16" H



IMAGE ABOVE IS SHOWN FOR REFERENCE ONLY

FINISH MATERIALS:

UPHOLSTERY:

MANUFACTURER:	PALLAS
STYLE/PATTERN:	GLITZ
COLOR:	SARTORIAL SLATE



HON

T A G #S-2

PROJECT NAME:	**WATERLOO UNITED HIGH SCHOOL**	**MOBILE BOX BOX FILE PEDESTAL**
LOCATION:	**WATERLOO, IOWA**	
INVISION PROJECT NUMBER:	**23187**	

MANUFACTURER:	HON
REPRESENTATIVES:	ALEXIS BUDD
PHONE:	563-299-3842
EMAIL:	BUDDA@HONCOMPANY.COM
DESCRIPTION:	MOBILE BOX BOX FILE PEDESTAL
MODEL NUMBER:	HSPM211524BFM
DIMENSIONS:	21" H x 15" W x 24" D



IMAGE ABOVE IS SHOWN FOR REFERENCE ONLY

FINISH MATERIALS:	
METAL COLOR:	PLATINUM METALLIC
PULLS/HARDWARE:	ARCH STYLE: MATTE CHROME OR SILVER



HON **G #S-4**

PROJECT NAME:	**WATERLOO UNITED HIGH SCHOOL**
LOCATION:	**WATERLOO, IOWA**
INVISION PROJECT NUMBER:	**23187**

10500 SERIES BOOKCASE, 5 SHELF

MANUFACTURER:	HON
REPRESENTATIVES:	ALEXIS BUDD
PHONE:	563-299-3842
EMAIL:	BUDDA@HONCOMPANY.COM
DESCRIPTION:	10500 SERIES BOOKCASE, 5 SHELF
MODEL NUMBER:	H105535.LNR1LNR1
DIMENSIONS:	36" W x 14" D x 65" H



IMAGE ABOVE IS SHOWN FOR REFERENCE ONLY

FINISH MATERIALS:

TOP COLOR:	NATURAL RECON
CHASSIS COLOR:	NATURAL RECON



HON

T A G #S-6

PROJECT NAME:	**WATERLOO UNITED HIGH SCHOOL**	**10500 SERIES 2 DRAWER LATERAL FILE**
LOCATION:	**WATERLOO, IOWA**	
INVISION PROJECT NUMBER:	**23187**	

MANUFACTURER:	HON
REPRESENTATIVES:	ALEXIS BUDD
PHONE:	563-299-3842
EMAIL:	BUDDA@HONCOMPANY.COM
DESCRIPTION:	10500 SERIES 2 DRAWER LATERAL FILE
MODEL NUMBER:	H10563.LFC1LFC1
DIMENSIONS:	36" W x 20" D x 29.5" H



IMAGE ABOVE IS SHOWN FOR REFERENCE ONLY

FINISH MATERIALS:

TOP COLOR:	NATURAL RECON
CHASSIS COLOR:	NATURAL RECON
PULLS/HARDWARE:	ARCH STYLE: MATTE CHROME OR SILVER



HON

T A G #S-7

PROJECT NAME:	**WATERLOO UNITED HIGH SCHOOL**	**0 SERIES CREDENZA WITH TWO STORAGE CABINETS**
LOCATION:	**WATERLOO, IOWA**	
INVISION PROJECT NUMBER:	**23187**	

MANUFACTURER:	HON
REPRESENTATIVES:	ALEXIS BUDD
PHONE:	563-299-3842
EMAIL:	BUDDA@HONCOMPANY.COM
DESCRIPTION:	10500 SERIES CREDENZA WITH TWO STORAGE CABINETS
MODEL NUMBER:	H105493
DIMENSIONS:	72" W x 24" D x 29.5" H



IMAGE ABOVE IS SHOWN FOR REFERENCE ONLY

FINISH MATERIALS:

TOP COLOR:	NATURAL RECON
CHASSIS COLOR:	NATURAL RECON
PULLS/HARDWARE:	ARCH STYLE: MATTE CHROME OR SILVER



HON

T A G #D-3a

PROJECT NAME:	**WATERLOO UNITED HIGH SCHOOL**
LOCATION:	**WATERLOO, IOWA**
INVISION PROJECT NUMBER:	**23187**

COORDINATE HEIGHT ADJUSTABLE DESK

MANUFACTURER:	HON
REPRESENTATIVES:	ALEXIS BUDD
PHONE:	563-299-3842
EMAIL:	BUDDA@HONCOMPANY.COM
DESCRIPTION:	COORDINATE HEIGHT ADJUSTABLE DESK
MODEL NUMBER:	HHATB3S2LC (BASE) HHATW3060CT (TOP)
DIMENSIONS:	60" W x 30" D x 21.75-47.5" H


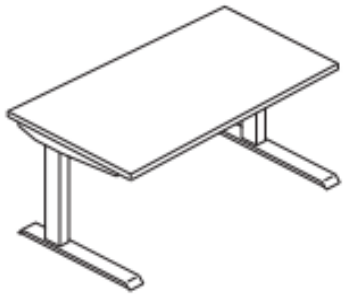


IMAGE ABOVE IS SHOWN FOR REFERENCE ONLY

FINISH MATERIALS:

SURFACE LAMINATE:	SILVER MESH
EDGE COLOR:	LOFT
LEG FINISH:	PLATINUM METALLIC

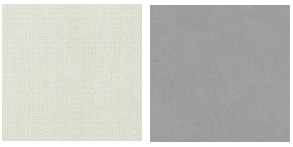

HON

T A G #D-3b

PROJECT NAME:	**WATERLOO UNITED HIGH SCHOOL**
LOCATION:	**WATERLOO, IOWA**
INVISION PROJECT NUMBER:	**23187**

COORDINATE HEIGHT ADJUSTABLE DESK

MANUFACTURER:	HON
REPRESENTATIVES:	ALEXIS BUDD
PHONE:	563-299-3842
EMAIL:	BUDDA@HONCOMPANY.COM
DESCRIPTION:	COORDINATE HEIGHT ADJUSTABLE DESK W/ PRIVACY SCREEN
MODEL NUMBER:	HHATB3S2LC (BASE) HHATW3060CT (TOP) HUSUFUP1360 (PRIVACY SCREEN)
DIMENSIONS:	60" W x 30" D x 21.75-47.5" H



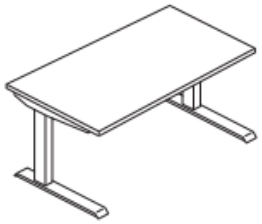


IMAGE ABOVE IS SHOWN FOR REFERENCE ONLY

FINISH MATERIALS:	
SURFACE LAMINATE:	SILVER MESH
EDGE COLOR:	LOFT
LEG FINISH:	PLATINUM METALLIC
PANEL COLOR:	TERRAIN: DELTA



HON

T A G #D-6

PROJECT NAME:	**WATERLOO UNITED HIGH SCHOOL**	**RECTANGLE SMARTLINK TEACHER STATION**
LOCATION:	**WATERLOO, IOWA**	
INVISION PROJECT NUMBER:	**23187**	


MANUFACTURER:	HON
REPRESENTATIVES:	ALEXIS BUDD
PHONE:	563-299-3842
EMAIL:	BUDDA@HONCOMPANY.COM
DESCRIPTION:	RECTANGLE SMARTLINK TEACHER STATION DOUBLE PEDESTAL W/ MODESTY PANEL
MODEL NUMBER:	HLTV2466TMOD-33
DIMENSIONS:	66" W x 24" D x 30" H



IMAGE ABOVE IS SHOWN FOR REFERENCE ONLY

FINISH MATERIALS:

SURFACE LAMINATE:	SILVER MESH
EDGE COLOR:	LOFT
BASE PAINT COLOR:	PLATIMNUM METALLIC

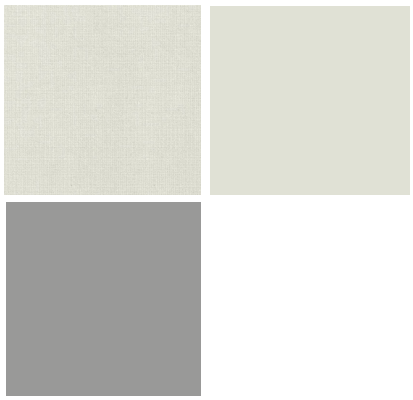

HON

T A G #C-1a


PROJECT NAME:	**WATERLOO UNITED HIGH SCHOOL**	**IGNITION 2.0 TASK CHAIR**
LOCATION:	**WATERLOO, IOWA**	
INVISION PROJECT NUMBER:	**23187**	

MANUFACTURER:	HON
REPRESENTATIVES:	ALEXIS BUDD
PHONE:	563-299-3842
EMAIL:	BUDDA@HONCOMPANY.COM
DESCRIPTION:	IGNITION 2.0 TASK CHAIR
BACK HEIGHT:	MID BACK
SEAT:	UPHOLSTERED
BACK:	MESH
HEADREST:	NO
CONTROL:	ADVANCED SYNCHRO TILT
ARM:	HEIGHT AND WIDTH ADJUSTABLE ARMS
CASTER:	TITANIUM ALL SURFACE CASTER
BASE TYPE:	STANDARD
MODEL NUMBER:	HIWMM.Y2.A.TS.IM.SMOMGUR48.BL.SB.T
DIMENSIONS:	27" W x 18" D x 44" H



IMAGE ABOVE IS SHOWN FOR REFERENCE ONLY

FINISH MATERIALS:	
MESH COLOR:	4-WAY MESH, BLACK
LUMBAR COLOR:	BLACK
FRAME COLOR:	BLACK
UPHOLSTERY:	
MANUFACTURER:	HON
STYLE/PATTERN:	GURU
COLOR:	CHALICE

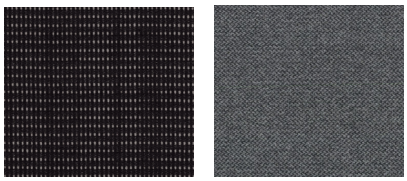

GENERAL OFFICE TYPE NOTES

PROJECT NAME:	WATERLOO UNITED HIGH SCHOOL
LOCATION:	WATERLOO, IOWA
INVISION PROJECT NUMBER:	23187

MANUFACTURER:	HON
REPRESENTATIVES:	ALEXIS BUDD
PHONE:	563-299-3842
EMAIL:	BUDDA@HONCOMPANY.COM

NOTES:

PROVIDE DRAWINGS OF EACH OFFICE TYPE, INCLUDING ALL COMPONENTS AS PART OF BID SUBMISSION.

PROVIDE ITEMIZED LIST OF COMPONENTS WITHIN EACH OFFICE TYPE AS PART OF BID SUBMISSION

PROVIDE 3D VIEWS SHOWING EACH OFFICE TYPE AS PART OF BID SUBMISSION

FIELD VERIFY ALL OFFICES PRIOR TO ORDER OF MATERIALS

WINDOW LOCATIONS DIFFER WITHIN EACH OFFICE - IF A TALL STORAGE UNIT OR OVERHEAD CABINET OVERLAPS A WINDOW, CONSULT DESIGNER

EACH OFFICE TO BE KEYED SEPARATELY, BUT ALL COMPONENTS WITHIN THE OFFICE TO BE KEYED ALIKE

PROVIDE ALL SUPPORTS, CONNECTORS, CABLE MANAGEMENT, MODESTY PANELS AND END PANELS AS REQUIRED FOR EACH OFFICE TYPE / SYSTEM

TALL STORAGE UNITS AND OVERHEAD CABINETS ALL TO BE AT SAME HEIGHT, CONSULTANT DESIGNER IF DISCREPANCY ARISES WITHIN HEIGHT DIFFERENCES

ALL DESKS TO INCLUDE MODESTY PANELS, U.N.O.

COORDINATE ALL POWER LOCATIONS WITH MEPT LOCATIONS

DEALER RESPONSIBLE FOR CONFIRMING HANDEDNESS/ORIENTATION WHERE APPLICABLE

WATERLOO UNITED HIGH SCHOOL OFFICE COMPONENT FINISHES:

BASE SERIES:	10500 SERIES
STORAGE FINISH:	NATURAL RECON
PULLS:	ARCH STYLE: MATTE CHROME OR SILVER
WORKSURFACE TOP FINISH:	SILVER MESH
WORKSURFACE EDGE BAND:	LOFT
BASE FINISH (where applicable):	PLATINUM METALLIC
PANEL FABRIC/TACKABLE SURACE:	TERRAIN: DELTA




HON **T A G #WS-1**

PROJECT NAME:	**WATERLOO UNITED HIGH SCHOOL**	**WORKSTATION CONFIGURATION WS-1**
LOCATION:	**WATERLOO, IOWA**	
INVISION PROJECT NUMBER:	**23187**	

MANUFACTURER:	HON
REPRESENTATIVES:	ALEXIS BUDD
PHONE:	563-299-3842
EMAIL:	BUDDA@HONCOMPANY.COM
DESCRIPTION:	WORKSTATION CONFIGURATION WS-1

ITEM:	**DESCRIPTION:**	**DIMENSIONS:**
TACK SURFACE:	WALLMOUNT TACKBOARD	60" W
WALL MOUNTED STORAGE:	10500 SERIES WALL MOUNT STORAGE	30" W x 18.5" H
WORKSTATION:	SYSTEMS RECTANGULAR WORKSURFACE	30" D x 60" W
MOBILE PEDESTAL:	MOBILE BBF PEDESTAL	27" H x 15" W x 24" D

NOTES: THESE SPECIFICATIONS DO NOT INCLUDE CHAIRS, REFER TO THE FURNITURE PLAN FOR CHAIR INFORMATION.

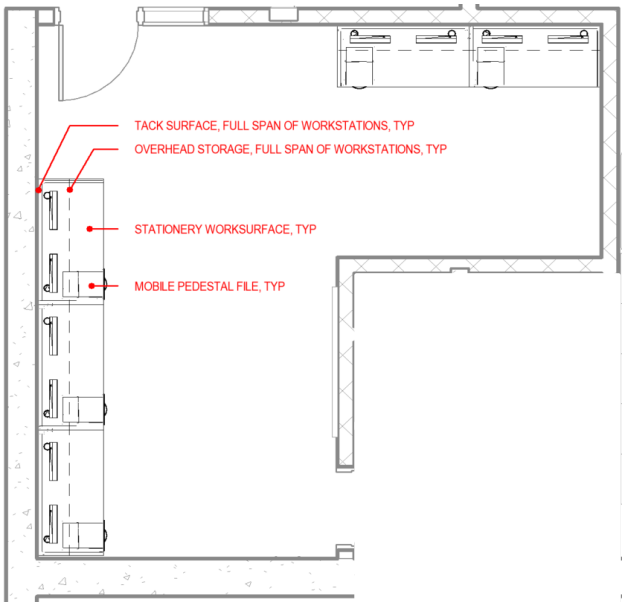

WS-1 LOCATION(S)
COACH (A) E0214
COACH (B) E0218
DEALER RESPONSIBLE FOR VERIFYING ALL LOCATIONS

OFFICE LAYOUT FOR REFERENCE ONLY TO SHOW COMPONENTS, REFER TO OVERALL FURNITURE PLAN AND COORDINATE WITH VENDOR



IMAGE ABOVE IS SHOWN FOR REFERENCE ONLY


HON **T A G #WS-2**

PROJECT NAME:	**WATERLOO UNITED HIGH SCHOOL**	**WORKSTATION CONFIGURATION WS-2**
LOCATION:	**WATERLOO, IOWA**	
INVISION PROJECT NUMBER:	**23187**	

MANUFACTURER:	HON
REPRESENTATIVES:	ALEXIS BUDD
PHONE:	563-299-3842
EMAIL:	BUDDA@HONCOMPANY.COM
DESCRIPTION:	WORKSTATION CONFIGURATION WS-2

ITEM:	**DESCRIPTION:**	**DIMENSIONS:**
BOOKCASE	10500 SERIES BOOKCASE, 5 SHELF	36" W x 14" D x 65" H
PRIVACY PANEL	FABRIC UP MOUNT SCREEN	13" H x 60" W
WORKSTATION:	COORDINATE HEIGHT ADJUSTABLE DESK	30" D x 60" W
MOBILE PEDESTAL:	MOBILE BF PEDESTAL	21" H x 15" W x 24" D

NOTES: THESE SPECIFICATIONS DO NOT INCLUDE CHAIRS, REFER TO THE FURNITURE PLAN FOR CHAIR INFORMATION.

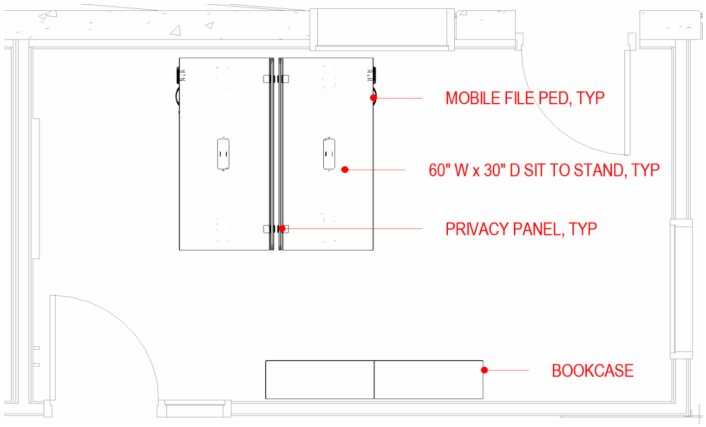

WS-2 LOCATION(S)
SHARED OFFICE C1207
SHARED OFFICE C1204
DEALER RESPONSIBLE FOR VERIFYING ALL LOCATIONS

OFFICE LAYOUT FOR REFERENCE ONLY TO SHOW COMPONENTS, REFER TO OVERALL FURNITURE PLAN AND COORDINATE WITH VENDOR



IMAGE ABOVE IS SHOWN FOR REFERENCE ONLY


HON **T A G #WS-3**

PROJECT NAME:	**WATERLOO UNITED HIGH SCHOOL**	**WORKSTATION CONFIGURATION WS-3**
LOCATION:	**WATERLOO, IOWA**	
INVISION PROJECT NUMBER:	**23187**	

MANUFACTURER:	HON
REPRESENTATIVES:	ALEXIS BUDD
PHONE:	563-299-3842
EMAIL:	BUDDA@HONCOMPANY.COM
DESCRIPTION:	WORKSTATION CONFIGURATION WS-3

ITEM:	**DESCRIPTION:**	**DIMENSIONS:**
BOOKCASE	10500 SERIES BOOKCASE, 5 SHELF	36" W x 14" D x 65" H
PRIVACY PANEL	FABRIC UP MOUNT SCREEN	13" H x 60" W
WORKSTATION:	COORDINATE HEIGHT ADJUSTABLE DESK	30" D x 60" W
MOBILE PEDESTAL:	MOBILE BF PEDESTAL	21" H x 15" W x 24" D

NOTES: THESE SPECIFICATIONS DO NOT INCLUDE CHAIRS, REFER TO THE FURNITURE PLAN FOR CHAIR INFORMATION.

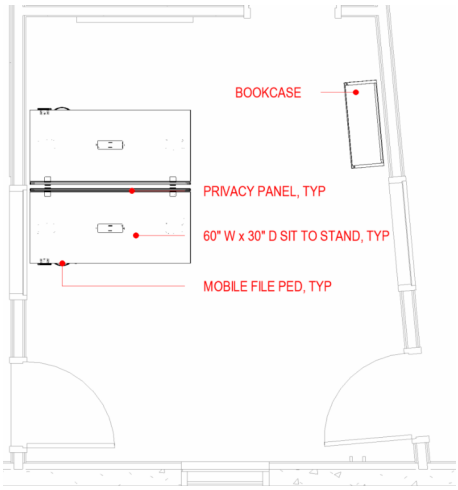

WS-3 LOCATION(S)
SHARED OFFICE C1306A
DEALER RESPONSIBLE FOR VERIFYING ALL LOCATIONS

OFFICE LAYOUT FOR REFERENCE ONLY TO SHOW COMPONENTS, REFER TO OVERALL FURNITURE PLAN AND COORDINATE WITH VENDOR




IMAGE ABOVE IS SHOWN FOR REFERENCE ONLY

HON **T A G #WS-4**

PROJECT NAME:	**WATERLOO UNITED HIGH SCHOOL**	**WORKSTATION CONFIGURATION WS-4**
LOCATION:	**WATERLOO, IOWA**	
INVISION PROJECT NUMBER:	**23187**	

MANUFACTURER:	HON
REPRESENTATIVES:	ALEXIS BUDD
PHONE:	563-299-3842
EMAIL:	BUDDA@HONCOMPANY.COM
DESCRIPTION:	WORKSTATION CONFIGURATION WS-4

ITEM:	**DESCRIPTION:**	**DIMENSIONS:**
STATIONERY DESK:	SYSTEMS RECTANGULAR WORKSURFACE W/ END PANELS & MODESTY PANEL	60" W x 24" D
WORKSTATION:	SYSTEMS RECTANGULAR WORKSURFACE	60" W x 24" D
MOBILE PEDESTAL:	MOBILE BBF PEDESTAL	27" H x 15" W x 24" D
WALL MOUNTED CABINET	10500 SERIES WALL MOUNTED STORAGE	36" W x 18.5" H
TACK SURFACE	WALLMOUNT TACKBOARD	36" W
LATERAL FILE:	10500 SERIES 2 DRAWER LATERAL FILE	36" W x 20" D x 29.5" H
NOTES:	THESE SPECIFICATIONS DO NOT INCLUDE CHAIRS, REFER TO THE FURNITURE PLAN FOR CHAIR INFORMATION.	

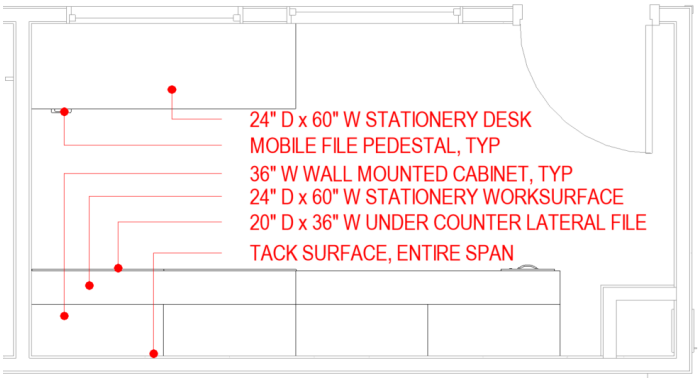

WS-4 LOCATION(S)

SERVERY OFFICE B1301K

DEALER RESPONSIBLE FOR VERIFYING ALL LOCATIONS

OFFICE LAYOUT FOR REFERENCE ONLY TO SHOW COMPONENTS, REFER TO OVERALL FURNITURE PLAN AND COORDINATE WITH VENDOR

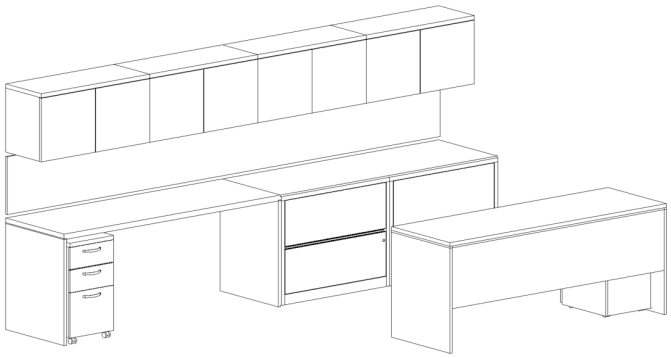


IMAGE ABOVE IS SHOWN FOR REFERENCE ONLY

HON


T A G #WS-5

PROJECT NAME:	**WATERLOO UNITED HIGH SCHOOL**	**WORKSTATION CONFIGURATION WS-5**
LOCATION:	**WATERLOO, IOWA**	
INVISION PROJECT NUMBER:	**23187**	

MANUFACTURER:	HON
REPRESENTATIVES:	ALEXIS BUDD
PHONE:	563-299-3842
EMAIL:	BUDDA@HONCOMPANY.COM
DESCRIPTION:	WORKSTATION CONFIGURATION WS-5

ITEM:	**DESCRIPTION:**	**DIMENSIONS:**
WARDROBE CABINET	10500 SERIES PERSONAL TOWER W/ WARDROBE, STORAGE CABINET, AND FILE FILE	24" W x 24" D x 65" H
WALL MOUNTED CABINET	10500 SERIES WALL MOUNTED STORAGE	42" W x 18.5" H
TACK SURFACE	WALLMOUNT TACKBOARD	42" W
STATIONERY WORKSURFACE	SYSTEMS RECTANGULAR WORKSURFACE	42" W x 24" D
STATIONERY WORKSURFACE	SYSTEMS RECTANGULAR WORKSURFACE	84" W x 24" D
SIT TO STAND WORK SURFACE	COORDINATE HEIGHT ADJUSTABLE DESK W/ MODESTY PANEL	72" W x 30" D
FILE FILE CABIENT	10500 SERIES FILE FILE CABIENT	15" W x 20" D x 29.5" H
BOX BOX FILE CABINET	10500 SERIES BOX BOX FILE CABINET	15" W x 20" D x 29.5" H

NOTES: THESE SPECIFICATIONS DO NOT INCLUDE CHAIRS, REFER TO THE FURNITURE PLAN FOR CHAIR INFORMATION.

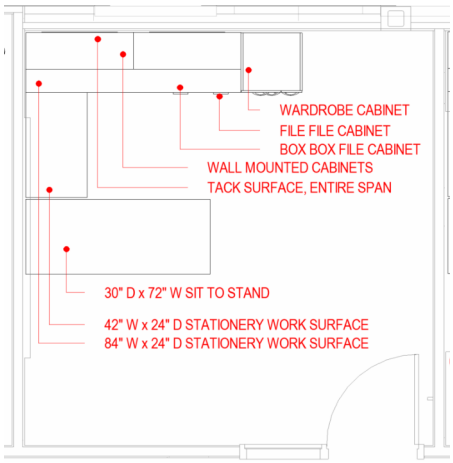

WS-5 LOCATION(S)

OFFICE - PRINCIPAL D1114
OFFICE - ASSOC PRINC D1116
OFFICE - ASSOC PRINC D1117
OFFICE - ASSOC PRINC D1118
OFFICE - ASSOC PRINC D1119
DEALER RESPONSIBLE FOR VERIFYING ALL LOCATIONS

OFFICE LAYOUT FOR REFERENCE ONLY TO SHOW COMPONENTS, REFER TO OVERALL FURNITURE PLAN AND COORDINATE WITH VENDOR

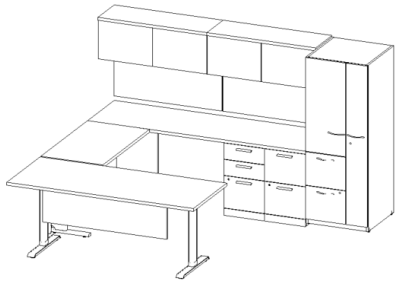


IMAGE ABOVE IS SHOWN FOR REFERENCE ONLY

INVISION
PLANNING | ARCHITECTURE | INTERIORS

HON


T A G #WS-6

PROJECT NAME:	**WATERLOO UNITED HIGH SCHOOL**	**WORKSTATION CONFIGURATION WS-6**
LOCATION:	**WATERLOO, IOWA**	
INVISION PROJECT NUMBER:	**23187**	

MANUFACTURER:	HON
REPRESENTATIVES:	ALEXIS BUDD
PHONE:	563-299-3842
EMAIL:	BUDDA@HONCOMPANY.COM
DESCRIPTION:	WORKSTATION CONFIGURATION WS-6

ITEM:	**DESCRIPTION:**	**DIMENSIONS:**
WARDROBE CABINET	10500 SERIES PERSONAL TOWER W/ WARDROBE, STORAGE CABINET, AND FILE	24" W x 24" D x 65" H
WALL MOUNTED CABINET	10500 SERIES WALL MOUNTED STORAGE	48" W x 18.5" H
TACK SURFACE	WALLMOUNT TACKBOARD	48" W
STATIONERY WORKSURFACE	SYSTEMS RECTANGULAR WORKSURFACE	48" W x 24" D
SIT TO STAND WORK SURFACE	COORDINATE HEIGHT ADJUSTABLE DESK W/ MODESTY PANEL	72" W x 30" D
FILE FILE CABIENT	10500 SERIES FILE FILE CABIENT	15" W x 20" D x 29.5" H
BOX BOX FILE CABINET	10500 SERIES BOX BOX FILE CABINET	15" W x 20" D x 29.5" H

NOTES: THESE SPECIFICATIONS DO NOT INCLUDE CHAIRS, REFER TO THE FURNITURE PLAN FOR CHAIR INFORMATION.

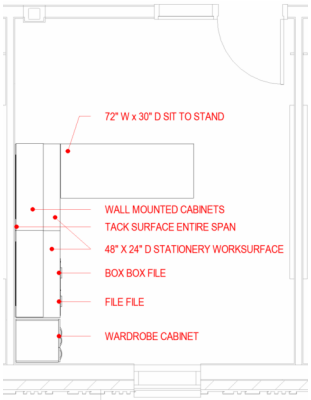

WS-6 LOCATION(S)

OFFICE - ASSOC PRINC D1106

OFFICE - ASSOC PRINC D1107

OFFICE - ASSOC PRINC D1109

DEALER RESPONSIBLE FOR VERIFYING ALL LOCATIONS

OFFICE LAYOUT FOR REFERENCE ONLY TO SHOW COMPONENTS, REFER TO OVERALL FURNITURE PLAN AND COORDINATE WITH VENDOR

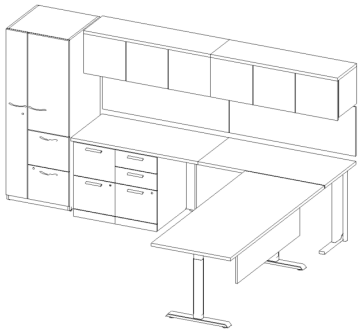


IMAGE ABOVE IS SHOWN FOR REFERENCE ONLY


HON **T A G #WS-7**

PROJECT NAME:	**WATERLOO UNITED HIGH SCHOOL**	**WORKSTATION CONFIGURATION WS-7**
LOCATION:	**WATERLOO, IOWA**	
INVISION PROJECT NUMBER:	**23187**	

MANUFACTURER:	HON
REPRESENTATIVES:	ALEXIS BUDD
PHONE:	563-299-3842
EMAIL:	BUDDA@HONCOMPANY.COM
DESCRIPTION:	WORKSTATION CONFIGURATION WS-7

ITEM:	**DESCRIPTION:**	**DIMENSIONS:**
WALL MOUNTED CABINET	10500 SERIES WALL MOUNTED STORAGE	42" W x 18.5" H
TACK SURFACE	WALLMOUNT TACKBOARD	42" W
STATIONERY WORKSURFACE	SYSTEMS RECTANGULAR WORKSURFACE	42" W x 24" D
STATIONERY WORKSURFACE	SYSTEMS RECTANGULAR WORKSURFACE	84" W x 24" D
SIT TO STAND WORK SURFACE	COORDINATE HEIGHT ADJUSTABLE DESK W/ MODESTY PANEL	72" W x 30" D
LATERAL FILE:	10500 SERIES 2 DRAWER LATERAL FILE	36" W x 20" D x 29.5" H
BOX BOX FILE CABINET	10500 SERIES BOX BOX FILE CABINET	15" W x 20" D x 29.5" H

NOTES: THESE SPECIFICATIONS DO NOT INCLUDE CHAIRS, REFER TO THE FURNITURE PLAN FOR CHAIR INFORMATION.

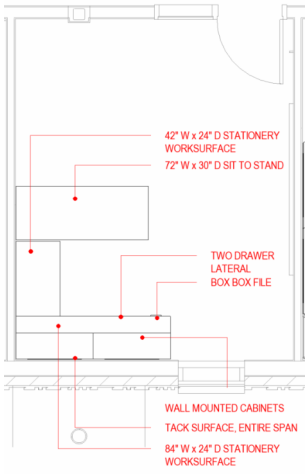

WS-7 LOCATION(S)

OFFICE - BUSINESS D1105

OFFICE - FAMILY SUPP D1108

DEALER RESPONSIBLE FOR VERIFYING ALL LOCATIONS

OFFICE LAYOUT FOR REFERENCE ONLY TO SHOW COMPONENTS, REFER TO OVERALL FURNITURE PLAN AND COORDINATE WITH VENDOR

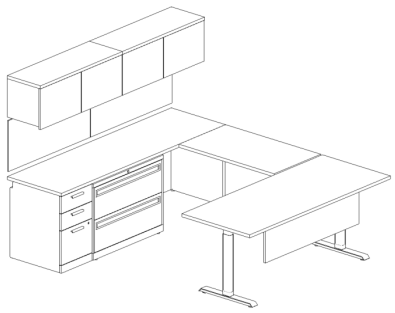


IMAGE ABOVE IS SHOWN FOR REFERENCE ONLY


HON

T A G #WS-8

PROJECT NAME:	**WATERLOO UNITED HIGH SCHOOL**	**WORKSTATION CONFIGURATION WS-8**
LOCATION:	**WATERLOO, IOWA**	
INVISION PROJECT NUMBER:	**23187**	

MANUFACTURER:	HON
REPRESENTATIVES:	ALEXIS BUDD
PHONE:	563-299-3842
EMAIL:	BUDDA@HONCOMPANY.COM
DESCRIPTION:	WORKSTATION CONFIGURATION WS-8

ITEM:	**DESCRIPTION:**	**DIMENSIONS:**
WARDROBE CABINET	10500 SERIES PERSONAL TOWER W/ OPEN SHELVES, FILE FILE, AND WARDROBE	24" D x 24" W x 65" H
FILE FILE CABINET	10500 SERIES FILE FILE CABIENT	15" W x 20" D x 29.5" H
BOX BOX FILE CABINET	10500 SERIES MOBILE BOX BOX FILE CABINET	15" W x 20" D x 27" H
TACK SURFACE	WALL MOUNTED TACK SURFACE	30" W, HEIGHT TO ALIGN W/ TOP OF WARDROBE
STATIONERY WORKSURFACE	SYSTEMS RECTANGULAR WORKSURFACE	30" W x 24" D
HEIGHT ADJUSTABLE WORKSURFACE	L-SHAPE COORDINATE HEIGHT ADJUSTABLE DESK W/ MODESTY PANEL	30" D x 66" W x 42" D
NOTES:	THESE SPECIFICATIONS DO NOT INCLUDE CHAIRS, REFER TO THE FURNITURE PLAN FOR CHAIR INFORMATION.	

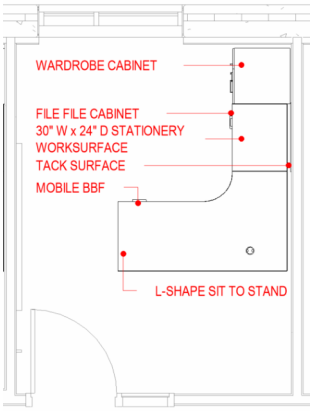

WS-8 LOCATION(S)

OFFICE E1242

OFFICE E1244

OFFICE E1243

OFFICE E1245

DEALER RESPONSIBLE FOR VERIFYING ALL LOCATIONS

OFFICE LAYOUT FOR REFERENCE ONLY TO SHOW COMPONENTS, REFER TO OVERALL FURNITURE PLAN AND COORDINATE WITH VENDOR

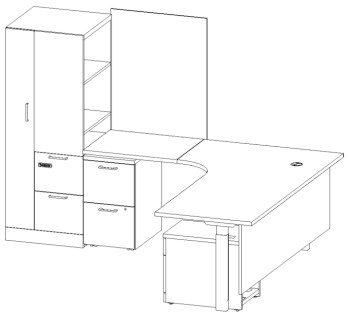


IMAGE ABOVE IS SHOWN FOR REFERENCE ONLY


HON **T A G #WS-9**

PROJECT NAME:	**WATERLOO UNITED HIGH SCHOOL**	**WORKSTATION CONFIGURATION WS-9**
LOCATION:	**WATERLOO, IOWA**	
INVISION PROJECT NUMBER:	**23187**	

MANUFACTURER:	HON
REPRESENTATIVES:	ALEXIS BUDD
PHONE:	563-299-3842
EMAIL:	BUDDA@HONCOMPANY.COM
DESCRIPTION:	WORKSTATION CONFIGURATION WS-9

ITEM:	**DESCRIPTION:**	**DIMENSIONS:**
TACK SURFACE:	WALLMOUNT TACKBOARD	42" W
WALL MOUNTED STORAGE:	10500 SERIES WALL MOUNT STORAGE	42" W x 18.5" H
WORKSTATION:	SYSTEMS RECTANGULAR WORKSURFACE	54" W x 30" D
MOBILE PEDESTAL:	MOBILE BBF PEDESTAL	27" H x 15" W x 24" D

NOTES: THESE SPECIFICATIONS DO NOT INCLUDE CHAIRS, REFER TO THE FURNITURE PLAN FOR CHAIR INFORMATION.

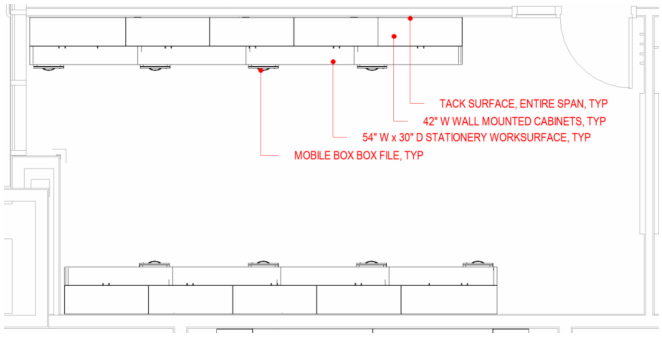

WS-9 LOCATION(S)
OFF SEASON COACHES E1241
DEALER RESPONSIBLE FOR VERIFYING ALL LOCATIONS

OFFICE LAYOUT FOR REFERENCE ONLY TO SHOW COMPONENTS, REFER TO OVERALL FURNITURE PLAN AND COORDINATE WITH VENDOR

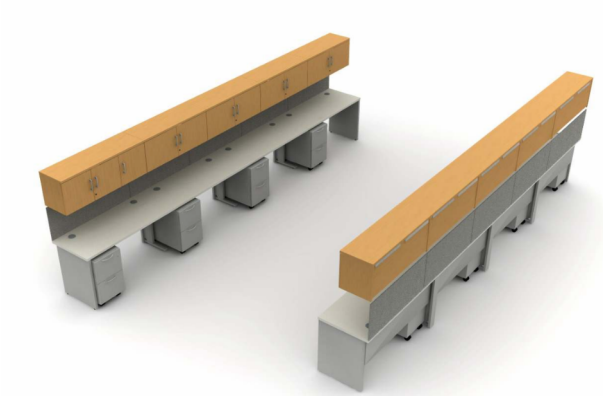


IMAGE ABOVE IS SHOWN FOR REFERENCE ONLY


HON **T A G #WS-10**

PROJECT NAME:	**WATERLOO UNITED HIGH SCHOOL**	**WORKSTATION CONFIGURATION WS-10**
LOCATION:	**WATERLOO, IOWA**	
INVISION PROJECT NUMBER:	**23187**	

MANUFACTURER:	HON
REPRESENTATIVES:	ALEXIS BUDD
PHONE:	563-299-3842
EMAIL:	BUDDA@HONCOMPANY.COM
DESCRIPTION:	WORKSTATION CONFIGURATION WS-10

ITEM:	**DESCRIPTION:**	**DIMENSIONS:**
WARDROBE CABINET	WARDROBE CABINET W/ FILE FILE	18" W x 65" H
WALL MOUNTED CABINET	WALL MOUNTED CABIENTS & OPEN SHELVIGN	60" W x 18.5" H
MOBILE BOX BOX FILE	MOBILE BBF PEDESTAL	27" H x 15" W x 24" D
PRIVACY PANEL	FABRIC UP MOUNT SCREEN	13" H x 60" W
WORKSTATION:	COORDINATE HEIGHT ADJUSTABLE DESK	30" D x 60" W
TACK SURFACE	WALL MOUNTED TACK BOARD	60" W

NOTES: THESE SPECIFICATIONS DO NOT INCLUDE CHAIRS, REFER TO THE FURNITURE PLAN FOR CHAIR INFORMATION.

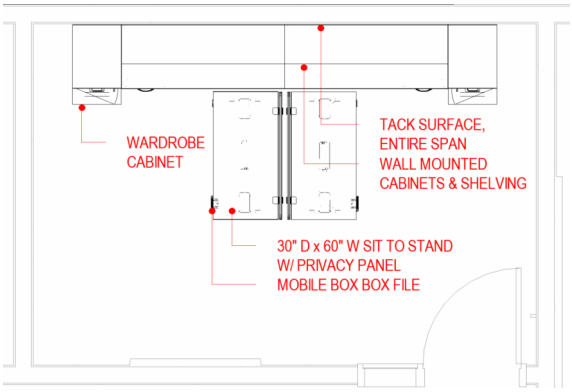

WS-10 LOCATION(S)

OFFICE - JROTC E1251

DEALER RESPONSIBLE FOR VERIFYING ALL LOCATIONS

OFFICE LAYOUT FOR REFERENCE ONLY TO SHOW COMPONENTS, REFER TO OVERALL FURNITURE PLAN AND COORDINATE WITH VENDOR



IMAGE ABOVE IS SHOWN FOR REFERENCE ONLY

KI

T A G #T-1

PROJECT NAME:	**WATERLOO UNITED HIGH SCHOOL**
LOCATION:	**WATERLOO, IOWA**
INVISION PROJECT NUMBER:	**23187**

RECTANGLE PIROUETTE TABLE


MANUFACTURER:	KI
REPRESENTATIVES:	MANDI WILTZ
PHONE:	515-557-0433
EMAIL:	MANDI.WILTZ@DUETRESOURCEGROUP.COM
DESCRIPTION:	RECTANGLE PIROUETTE TABLE
LEG:	STANDARD (TRAINING)
BASE:	NESTED
HEIGHT:	STANDARD
ORIENTATION:	FOLDED
FEET:	CASTERS
MODEL NUMBER:	PIFR2460T
DIMENSIONS:	60" L X 24" W X 29" H



IMAGE ABOVE IS SHOWN FOR REFERENCE ONLY

FINISH MATERIALS:

SURFACE LAMINATE:	CLASSIC LINEN
EDGE COLOR:	LIGHT TONE
LEG FINISH:	STARLIGHT SILVER

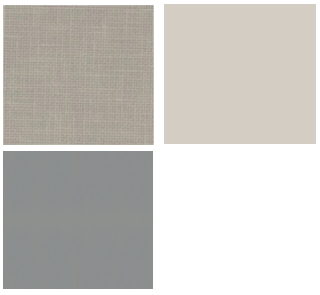

KI

T A G #T-2

PROJECT NAME:	**WATERLOO UNITED HIGH SCHOOL**
LOCATION:	**WATERLOO, IOWA**
INVISION PROJECT NUMBER:	**23187**

ITEM : RECTANGLE PIROUETTE TABLE


MANUFACTURER:	KI
REPRESENTATIVES:	MANDI WILTZ
PHONE:	515-557-0433
EMAIL:	MANDI.WILTZ@DUETRESOURCEGROUP.COM
DESCRIPTION:	RECTANGLE PIROUETTE TABLE
LEG:	CONFERENCE (TT)
FEET:	CASTERS
MODEL NUMBER:	PIFR4272
DIMENSIONS:	72" L X 42" W X 29" H



IMAGE ABOVE IS SHOWN FOR REFERENCE ONLY

FINISH MATERIALS:

SURFACE LAMINATE:	CLASSIC LINEN
EDGE COLOR:	LIGHT TONE
LEG FINISH:	STARLIGHT SILVER

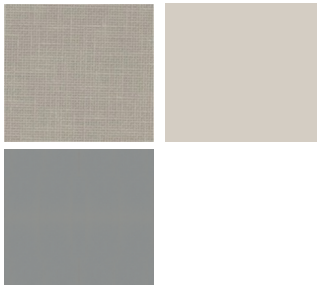

KI

T A G #T-3

PROJECT NAME: **WATERLOO UNITED HIGH SCHOOL**

ITEM : RECTANGLE PIROUETTE TABLE

LOCATION: **WATERLOO, IOWA**

INVISION PROJECT NUMBER: **23187**

MANUFACTURER: KI

REPRESENTATIVES: MANDI WILTZ
PHONE: 515-557-0433
EMAIL: MANDI.WILTZ@DUETRESOURCEGROUP.COM

DESCRIPTION: RECTANGLE PIROUETTE TABLE
LEG: INSET (COLLABORATIVE)
BASE: FIXED
FEET: CASTERS

MODEL NUMBER: PIFR3096C


DIMENSIONS: 96" L X 30" W X 29" H



IMAGE ABOVE IS SHOWN FOR REFERENCE ONLY

FINISH MATERIALS:

SURFACE LAMINATE: CLASSIC LINEN
EDGE COLOR: LIGHT TONE
LEG FINISH: STARLIGHT SILVER

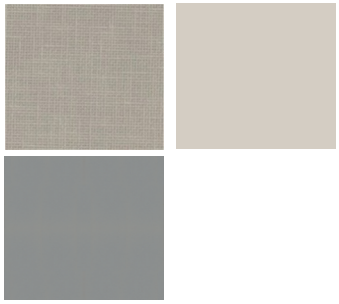

KI

T A G #T-4

PROJECT NAME:	**WATERLOO UNITED HIGH SCHOOL**
LOCATION:	**WATERLOO, IOWA**
INVISION PROJECT NUMBER:	**23187**

ITEM : RECTANGLE PIROUETTE TABLE


MANUFACTURER:	KI
REPRESENTATIVES:	MANDI WILTZ
PHONE:	515-557-0433
EMAIL:	MANDI.WILTZ@DUETRESOURCEGROUP.COM
DESCRIPTION:	RECTANGLE PIROUETTE TABLE
LEG:	STANDARD (TRAINING)
BASE:	FIXED
FEET:	CASTERS
MODEL NUMBER:	PIFR2460T
DIMENSIONS:	96" L X 30" W X 29" H



IMAGE ABOVE IS SHOWN FOR REFERENCE ONLY

FINISH MATERIALS:

SURFACE LAMINATE:	CLASSIC LINEN
EDGE COLOR:	LIGHT TONE
LEG FINISH:	STARLIGHT SILVER

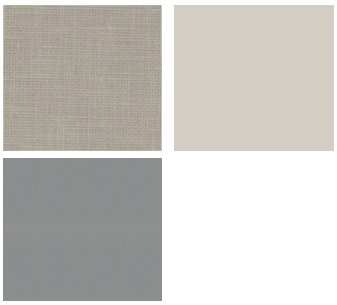

KI

T A G #T-5

PROJECT NAME: **WATERLOO UNITED HIGH SCHOOL**

LOCATION: **WATERLOO, IOWA**

INVISION PROJECT NUMBER: **23187**

ITEM : RECTANGLE PIROUETTE TABLE

MANUFACTURER: KI

REPRESENTATIVES: MANDI WILTZ
PHONE: 515-557-0433
EMAIL: MANDI.WILTZ@DUETRESOURCEGROUP.COM

DESCRIPTION: RECTANGLE PIROUETTE TABLE
LEG: STANDARD (TRAINING)
BASE: NESTED
ORIENTATION: FOLDED
FEET: CASTERS

MODEL NUMBER: PIFR3060T

DIMENSIONS: 60" L X 30" W X 29" H



IMAGE ABOVE IS SHOWN FOR REFERENCE ONLY

FINISH MATERIALS:
SURFACE LAMINATE: FROSTY WHITE
EDGE COLOR: TO MATCH SURFACE LAMINATE
LEG FINISH: STARLIGHT SILVER



KI

TAG #T-6

PROJECT NAME: **WATERLOO UNITED HIGH SCHOOL**

LOCATION: **WATERLOO, IOWA**

INVISION PROJECT NUMBER: **23187**

ITEM : ROUND PIROUETTE TABLE

MANUFACTURER: KI

REPRESENTATIVES: MANDI WILTZ
PHONE: 515-557-0433
EMAIL: MANDI.WILTZ@DUETRESOURCEGROUP.COM

DESCRIPTION: ROUND PIROUETTE TABLE
LEG: X-BASE
FEET: CASTERS

MODEL NUMBER: PIFXRD36


DIMENSIONS: 36" DIA. 29" H



IMAGE ABOVE IS SHOWN FOR REFERENCE ONLY

FINISH MATERIALS:

SURFACE LAMINATE: CLASSIC LINEN
EDGE COLOR: LIGHT TONE
LEG FINISH: STARLIGHT SILVER

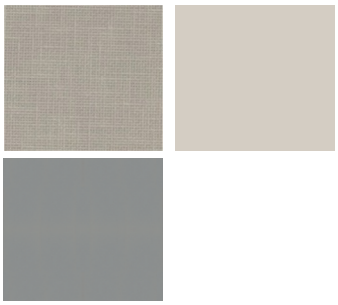

KI

TAG #T-7

PROJECT NAME:	**WATERLOO UNITED HIGH SCHOOL**
LOCATION:	**WATERLOO, IOWA**
INVISION PROJECT NUMBER:	**23187**

TRIBUTAIRE CONFERENCE TABLE

MANUFACTURER:	KI
REPRESENTATIVES:	MANDI WILTZ
PHONE:	515-557-0433
EMAIL:	MANDI.WILTZ@DUETRESOURCEGROUP.COM
DESCRIPTION:	TRIBUTAIRE CONFERENCE TABLE
TOP SHAPE:	RECTANGLE
BASE TYPE:	PAINTED
EDGE STYLE	KNIFE EDGE
MODEL NUMBER:	TJBAA48132
DIMENSIONS:	132" W x 48" D x 29" H



IMAGE ABOVE IS SHOWN FOR REFERENCE ONLY

FINISH MATERIALS:

SURFACE LAMINATE:	CASTLE OAK
EDGE COLOR:	CASTLE OAK
LEG FINISH:	STARLIGHT SILVER



KI

T A G #T-8

PROJECT NAME:	**WATERLOO UNITED HIGH SCHOOL**
LOCATION:	**WATERLOO, IOWA**
INVISION PROJECT NUMBER:	**23187**

SQUARE PRIOUETTE TABLE


MANUFACTURER:	KI
REPRESENTATIVES:	MANDI WILTZ
PHONE:	515-557-0433
EMAIL:	MANDI.WILTZ@DUETRESOURCEGROUP.COM
DESCRIPTION:	SQUARE PRIOUETTE TABLE
LEG:	X STYLE
FEET:	GLIDES
MODEL NUMBER:	PIFXSQ36
DIMENSIONS:	36" L x 36" W x 29" H



IMAGE ABOVE IS SHOWN FOR REFERENCE ONLY

FINISH MATERIALS:

SURFACE LAMINATE:	CLASSIC LINEN
EDGE COLOR:	LIGHT TONE
LEG FINISH:	STARLIGHT SILVER

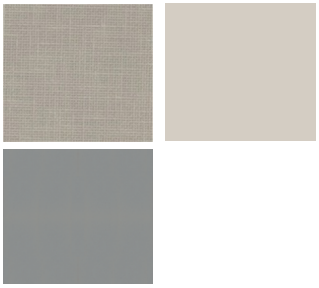

KI

T A G #T-11

PROJECT NAME:	**WATERLOO UNITED HIGH SCHOOL**
LOCATION:	**WATERLOO, IOWA**
INVISION PROJECT NUMBER:	**23187**

RECTANGLE PIROUETTE TABLE


MANUFACTURER:	KI
REPRESENTATIVES:	MANDI WILTZ
PHONE:	515-557-0433
EMAIL:	MANDI.WILTZ@DUETRESOURCEGROUP.COM
DESCRIPTION:	RECTANGLE PIROUETTE TABLE
LEG:	INSET (COLLABORATIVE)
BASE:	FIXED
FEET:	CASTERS
MODEL NUMBER:	PIFR3072C
DIMENSIONS:	72" L X 30" W X 29" H



IMAGE ABOVE IS SHOWN FOR REFERENCE ONLY

FINISH MATERIALS:

SURFACE LAMINATE:	CLASSIC LINEN
EDGE COLOR:	LIGHT TONE
LEG FINISH:	STARLIGHT SILVER

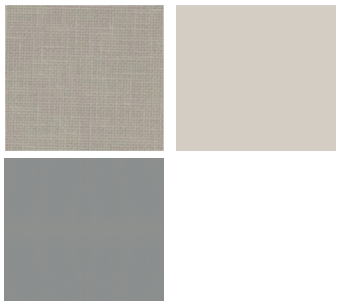

KI

T A G #T-12

PROJECT NAME:	**WATERLOO UNITED HIGH SCHOOL**
LOCATION:	**WATERLOO, IOWA**
INVISION PROJECT NUMBER:	**23187**

RECTANGLE PIROUETTE TABLE


MANUFACTURER:	KI
REPRESENTATIVES:	MANDI WILTZ
PHONE:	515-557-0433
EMAIL:	MANDI.WILTZ@DUETRESOURCEGROUP.COM
DESCRIPTION:	RECTANGLE PIROUETTE TABLE
LEG:	INSET (COLLABORATIVE)
BASE:	FIXED
FEET:	CASTERS
MODEL NUMBER:	PIFR3672C
DIMENSIONS:	72" L X 36" W X 29" H



IMAGE ABOVE IS SHOWN FOR REFERENCE ONLY

FINISH MATERIALS:

SURFACE LAMINATE:	CLASSIC LINEN
EDGE COLOR:	LIGHT TONE
LEG FINISH:	STARLIGHT SILVER

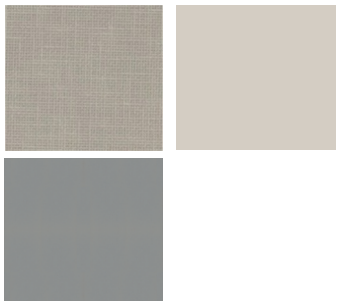

KI

T A G #S-1

PROJECT NAME:	**WATERLOO UNITED HIGH SCHOOL**
LOCATION:	**WATERLOO, IOWA**
INVISION PROJECT NUMBER:	**23187**


RUCKUS STORAGE CUBBIES

MANUFACTURER:	KI
REPRESENTATIVES:	MANDI WILTZ
PHONE:	515-557-0433
EMAIL:	MANDI.WILTZ@DUETRESOURCEGROUP.COM
DESCRIPTION:	RUCKUS STORAGE CUBBIES W/ DOORS
STYLE:	CUBBIES
FACE:	SINGLE-FACE
UNIT TYPE:	2X3 DOOR
BASE:	CASTERS
MODEL NUMBER:	RKC361836DR
DIMENSIONS:	36" L x 18" W x 36" H



IMAGE ABOVE IS SHOWN FOR REFERENCE ONLY

FINISH MATERIALS:	
SURFACE LAMINATE:	CLASSIC LINEN
EDGE COLOR:	LIGHT TONE
SHELL COLOR:	STARLIGHT SILVER
DOOR COLOR:	STARLIGHT SILVER
PULL COLOR:	SATIN CHROME

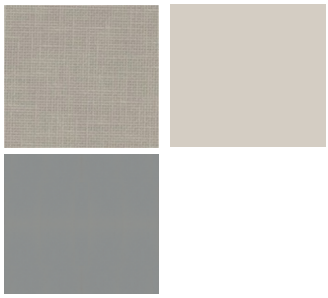

KI

T A G #S-3

PROJECT NAME:	**WATERLOO UNITED HIGH SCHOOL**
LOCATION:	**WATERLOO, IOWA**
INVISION PROJECT NUMBER:	**23187**


RUCKUS STORAGE

MANUFACTURER:	KI
REPRESENTATIVES:	MANDI WILTZ
PHONE:	515-557-0433
EMAIL:	MANDI.WILTZ@DUETRESOURCEGROUP.COM
DESCRIPTION:	RUCKUS STORAGE
STYLE:	TOTE STORAGE
TOP STYLE:	LAMINATE TOP
HEIGHT:	SHORT
UNIT TYPE:	TWO COLUMN, DOOR
TOTE OPTION:	3" TOTES
BASE:	CASTERS
MODEL NUMBER:	RKT3018280P
DIMENSIONS:	30" L x 18" W x 28" H



IMAGE ABOVE IS SHOWN FOR REFERENCE ONLY

FINISH MATERIALS:	
SURFACE LAMINATE:	CLASSIC LINEN
EDGE COLOR:	LIGHT TONE
SHELL COLOR:	STARLIGHT SILVER
DOOR COLOR:	STARLIGHT SILVER
PULL COLOR:	SATIN CHROME

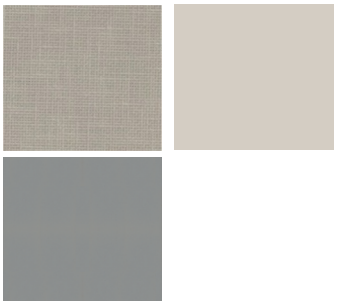

KI

T A G #D-1

PROJECT NAME: **WATERLOO UNITED HIGH SCHOOL**

LOCATION: **WATERLOO, IOWA**

INVISION PROJECT NUMBER: **23187**

RUCKUS LECTERN

MANUFACTURER: KI

REPRESENTATIVES: MANDI WILTZ
PHONE: 515-557-0433
EMAIL: MANDI.WILTZ@DUETRESOURCEGROUP.COM

DESCRIPTION: RUCKUS LECTERN
MODESTY PANEL: YES, ACRYLIC
FEET: MULTI-SURFACE CASTERS

MODEL NUMBER: RUX20


DIMENSIONS: 30" W x 20" D x 28 3/4-42 3/4" H



IMAGE ABOVE IS SHOWN FOR REFERENCE ONLY

FINISH MATERIALS:

SURFACE LAMINATE: CLASSIC LINEN
EDGE COLOR: LIGHT TONE
BASE COLOR: STARLIGHT SILVER
PANEL COLOR: CLOUD

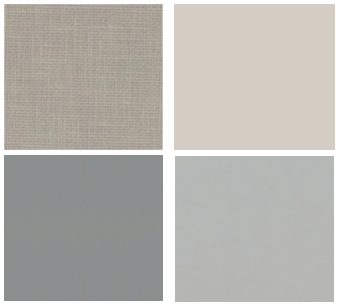

KI

T A G #D-2

PROJECT NAME:	**WATERLOO UNITED HIGH SCHOOL**	**INSTRUCT LECTERN**
LOCATION:	**WATERLOO, IOWA**	
INVISION PROJECT NUMBER:	**23187**	


MANUFACTURER:	KI
REPRESENTATIVES:	MANDI WILTZ
PHONE:	515-557-0433
EMAIL:	MANDI.WILTZ@DUETRESOURCEGROUP.COM
DESCRIPTION:	INSTRUCT LECTERN
FEET:	HARD SURFACE CASTERS
MODEL NUMBER:	ATRL2222-74P
DIMENSIONS:	22" W x 22" D x 45" H



IMAGE ABOVE IS SHOWN FOR REFERENCE ONLY

FINISH MATERIALS:

SURFACE LAMINATE:	CLASSIC LINEN
EDGE COLOR:	LIGHT TONE
SHELL COLOR:	STARLIGHT SILVER METALLIC

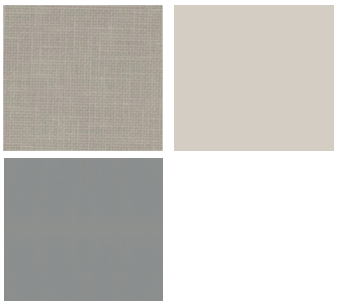

KI

T A G #D-7

PROJECT NAME:	**WATERLOO UNITED HIGH SCHOOL**
LOCATION:	**WATERLOO, IOWA**
INVISION PROJECT NUMBER:	**23187**

ORENDA LECTERN W/ CUSTOM LOGO PLAQUE

MANUFACTURER:	KI
REPRESENTATIVES:	MANDI WILTZ
PHONE:	515-557-0433
EMAIL:	MANDI.WILTZ@DUETRESOURCEGROUP.COM
DESCRIPTION:	ORENDA LECTERN W/ CUSTOM LOGO PLAQUE KI TO PROVIDE THE LOGO PLAQUE, VENDOR TO INSTALL IN FIELD. LOGO TO BE PROVIDED AFTER BIDDING.
MODEL NUMBER:	AKMLE242042
DIMENSIONS:	24" W x 20" D x 42" H



IMAGE ABOVE IS SHOWN FOR REFERENCE ONLY

FINISH MATERIALS:

SURFACE LAMINATE:	CASTLE OAK
EDGE COLOR:	CASTLE OAK

KI

T A G #C-3

PROJECT NAME:	**WATERLOO UNITED HIGH SCHOOL**
LOCATION:	**WATERLOO, IOWA**
INVISION PROJECT NUMBER:	**23187**


LIMELITE NESTING CHAIR

MANUFACTURER:	KI
REPRESENTATIVES:	MANDI WILTZ
PHONE:	515-557-0433
EMAIL:	MANDI.WILTZ@DUETRESOURCEGROUP.COM
DESCRIPTION:	LIMELITE NESTING CHAIR
SHELL STYLE:	POLY SHELL W/ UPHOLSTERED SEAT
ARM STYLE:	ARMLESS
FEET:	CASTERS
MODEL NUMBER:	LLA110
DIMENSIONS:	23" W x 20" D x 33.25" H SEAT HEIGHT, 17.5"



IMAGE ABOVE IS SHOWN FOR REFERENCE ONLY

FINISH MATERIALS:	
SHELL COLOR:	BLUE GREY
BASE/FRAME COLOR:	STARLIGHT SILVER METALLIC
CASTER COLOR:	BLACK
UPHOLSTERY:	
MANUFACTURER:	MOMENTUM TEXTILES
STYLE/PATTERN:	SILICA JIG
COLOR:	GRANITE

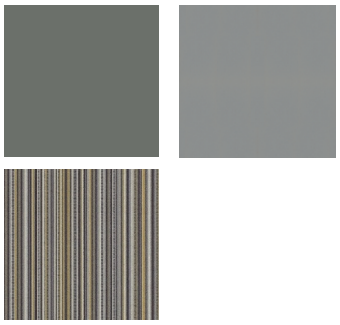

KI

T A G #C-4

PROJECT NAME:	**WATERLOO UNITED HIGH SCHOOL**
LOCATION:	**WATERLOO, IOWA**
INVISION PROJECT NUMBER:	**23187**

LIMELITE TASK CHAIR W/ UPHOLSTERED SEAT

MANUFACTURER:	KI
REPRESENTATIVES:	MANDI WILTZ
PHONE:	515-557-0433
EMAIL:	MANDI.WILTZ@DUETRESOURCEGROUP.COM
DESCRIPTION:	LIMELITE TASK CHAIR W/ UPHOLSTERED SEAT
SHELL STYLE:	POLY SHELL W/ UPHOLSTERED SEAT
ARM STYLE:	ARMLESS
BASE TYPE:	PAINTED ALUMINUM
FEET:	CASTERS
MODEL NUMBER:	LL5200
DIMENSIONS:	28" W x 28" D x 32-37" H



IMAGE ABOVE IS SHOWN FOR REFERENCE ONLY

FINISH MATERIALS:	
SHELL COLOR:	WARM GREY
BASE/FRAME COLOR:	WARM GREY
LEVER/SHROUD COLOR:	WARM GREY
UPHOLSTERY:	
MANUFACTURER:	STINSON
STYLE/PATTERN:	BOND
COLOR:	WOLF



KI

T A G #C-6

PROJECT NAME:	**WATERLOO UNITED HIGH SCHOOL**	**LIMELITE TASK CHAIR**
LOCATION:	**WATERLOO, IOWA**	
INVISION PROJECT NUMBER:	**23187**	

MANUFACTURER: KI

REPRESENTATIVES: MANDI WILTZ
PHONE: 515-557-0433
EMAIL: MANDI.WILTZ@DUETRESOURCEGROUP.COM

DESCRIPTION: LIMELITE TASK CHAIR
SHELL STYLE: POLY SHELL
ARM STYLE: ARMLESS
FEET: CASTERS

MODEL NUMBER: LL5211

DIMENSIONS: 28" W x 28" D x 32-37" H



IMAGE ABOVE IS SHOWN FOR REFERENCE ONLY

FINISH MATERIALS:

SHELL COLOR: WARM GREY
BASE/FRAME COLOR: WARM GREY
LEVER/SHROUD COLOR: WARM GREY



KI

T A G #ALTC-8

PROJECT NAME:	**WATERLOO UNITED HIGH SCHOOL**
LOCATION:	**WATERLOO, IOWA**
INVISION PROJECT NUMBER:	**23187**


CALIDA LOUNGE CHAIR

MANUFACTURER:	KI
REPRESENTATIVES:	MANDI WILTZ
PHONE:	515-557-0433
EMAIL:	MANDI.WILTZ@DUETRESOURCEGROUP.COM
DESCRIPTION:	CALIDA LOUNGE CHAIR
STYLE:	CASTER BASE
MODEL NUMBER:	CA0930
DIMENSIONS:	27" W x 27" D X 32.75" H



IMAGE ABOVE IS SHOWN FOR REFERENCE ONLY

FINISH MATERIALS:	
FRAME COLOR:	POLISHED ALUMINUM
UPHOLSTERY:	
MANUFACTURER:	DESIGNTEX
STYLE/PATTERN:	HASHTAG
COLOR:	SHALE

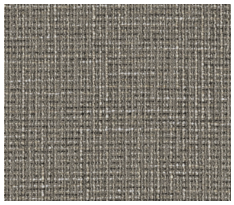

KI

T A G #C-9

PROJECT NAME:	**WATERLOO UNITED HIGH SCHOOL**
LOCATION:	**WATERLOO, IOWA**
INVISION PROJECT NUMBER:	**23187**

LIMELITE SLED CHAIR

MANUFACTURER:	KI
REPRESENTATIVES:	MANDI WILTZ
PHONE:	515-557-0433
EMAIL:	MANDI.WILTZ@DUETRESOURCEGROUP.COM
DESCRIPTION:	LIMELITE SLED CHAIR
SHELL STYLE:	POLY SHELL
ARM STYLE:	ARMLESS
BASE:	SLED BASE
FEET:	GLIDES
MODEL NUMBER:	LL3100
DIMENSIONS:	23" W x 20" D x 33.25" H SEAT HEIGHT, 17.5"



IMAGE ABOVE IS SHOWN FOR REFERENCE ONLY

FINISH MATERIALS:	
SHELL COLOR:	BLUE GREY
BASE/FRAME COLOR:	STARLIGHT SILVER METALLIC



KI

T A G #C-10

PROJECT NAME:	**WATERLOO UNITED HIGH SCHOOL**	**CALIDA LOUNGE CHAIR**
LOCATION:	**WATERLOO, IOWA**	
INVISION PROJECT NUMBER:	**23187**	

MANUFACTURER:	KI
REPRESENTATIVES:	MANDI WILTZ
PHONE:	515-557-0433
EMAIL:	MANDI.WILTZ@DUETRESOURCEGROUP.COM
DESCRIPTION:	CALIDA LOUNGE CHAIR
STYLE:	CASTER BASE
MODEL NUMBER:	CA0930
DIMENSIONS:	27" W x 27" D X 32.75" H



IMAGE ABOVE IS SHOWN FOR REFERENCE ONLY

FINISH MATERIALS:	
FRAME COLOR:	POLISHED ALUMINUM
UPHOLSTERY:	
MANUFACTURER:	DESIGNTEX
STYLE/PATTERN:	HASHTAG
COLOR:	SHALE



SIT ON IT

T A G #C-2

PROJECT NAME: WATERLOO UNITED HIGH SCHOOL

LOCATION: WATERLOO, IOWA

INVISION PROJECT NUMBER: 23187

LUMIN WIRE ROD CHAIR

MANUFACTURER: SIT ON IT

REPRESENTATIVES: BRIDGET RASMUSSON
PHONE: 720-209-6166
EMAIL: BRIDGET@MERCURYCONTRACT.COM

DESCRIPTION: LUMIN WIRE ROD CHAIR
STYLE: PLASTIC SEAT AND BACK
ARMS: ARMLESS
GLIDES: CLEAR GLIDES

MODEL NUMBER: 1011FT1

DIMENSIONS: 21.3" W x 22.1" D x 32.9" H



IMAGE ABOVE IS SHOWN FOR REFERENCE ONLY

FINISH MATERIALS:
FRAME COLOR: CHROME
SHELL COLOR: BLACK

SIT ON IT

T A G #C-7

PROJECT NAME: WATERLOO UNITED HIGH SCHOOL

LOCATION: WATERLOO, IOWA

INVISION PROJECT NUMBER: 23187

LUMIN WIRE ROD CHAIR

MANUFACTURER: SIT ON IT

REPRESENTATIVES: BRIDGET RASMUSSON
PHONE: 720-209-6166
EMAIL: BRIDGET@MERCURYCONTRACT.COM

DESCRIPTION: LUMIN WIRE ROD CHAIR
SHELL STYLE: POLY SHELL W/ UPHOLSTERED SEAT & BACK
ARM STYLE: ARMLESS
GLIDES: CLEAR GLIDES

MODEL NUMBER: 1011FT1

DIMENSIONS: 21.3" W x 22.1" D x 32.9" H



IMAGE ABOVE IS SHOWN FOR REFERENCE ONLY

FINISH MATERIALS:
FRAME COLOR: CHROME
SHELL COLOR: BLACK
UPHOLSTERY:
MANUFACTURER: MOMENTUM
STYLE/PATTERN: SILICA JIG
COLOR: GRANITE



WENGER

T A G #S-8

PROJECT NAME:	**WATERLOO UNITED HIGH SCHOOL**	**CHAIR MOVE & STORE CART**
LOCATION:	**WATERLOO, IOWA**	
INVISION PROJECT NUMBER:	**23187**	

MANUFACTURER:	WENGER
REPRESENTATIVES:	CHRIS STORJOHAN
PHONE:	507-455-4100 EXT. 8786
EMAIL:	CHRIS.STORJOHAN@WENGERCORP.COM
DESCRIPTION:	CHAIR MOVE & STORE CART
MODEL NUMBER:	127A261
DIMENSIONS:	38.25" W x 24.5" D x 41" H
QUANTITY:	(20) TO BE PROVIDED



IMAGE ABOVE IS SHOWN FOR REFERENCE ONLY

FINISH MATERIALS:	STANDARD PRODUCT FINISHES TO BE SPECIFIED.

WENGER

T A G #S-9

PROJECT NAME:	**WATERLOO UNITED HIGH SCHOOL**	**MUSIC STAND MOVE & STORE CART LARGE**
LOCATION:	**WATERLOO, IOWA**	
INVISION PROJECT NUMBER:	**23187**	

MANUFACTURER:	WENGER
REPRESENTATIVES:	CHRIS STORJOHAN
PHONE:	507-455-4100 EXT. 8786
EMAIL:	CHRIS.STORJOHAN@WENGERCORP.COM
DESCRIPTION:	MUSIC STAND MOVE & STORE CART LARGE
MODEL NUMBER:	039C202
DIMENSIONS:	68" W x 60" H
QUANTITY:	(12) TO BE PROVIDED



IMAGE ABOVE IS SHOWN FOR REFERENCE ONLY

FINISH MATERIALS:	STANDARD PRODUCT FINISHES TO BE SPECIFIED.

WENGER

T A G #P-1

PROJECT NAME: **WATERLOO UNITED HIGH SCHOOL**

LOCATION: **WATERLOO, IOWA**

INVISION PROJECT NUMBER: **23187**

DOUBLE PODIUM

MANUFACTURER: WENGER

REPRESENTATIVES: CHRIS STORJOHAN
PHONE: 507-455-4100 EXT. 8786
EMAIL: CHRIS.STORJOHAN@WENGERCORP.COM

DESCRIPTION: DOUBLE PODIUM

MODEL NUMBER: 1110302

DIMENSIONS: 43" W x 38" D x 6" H (BASE PODIUM)
32" W x 38" D X 6" H (UPPER PODIUM)



IMAGE ABOVE IS SHOWN FOR REFERENCE ONLY

FINISH MATERIALS: STANDARD PRODUCT FINISHES TO BE SPECIFIED.

WENGER

T A G #D-4

PROJECT NAME:	**WATERLOO UNITED HIGH SCHOOL**	**ENDUR STAND**
LOCATION:	**WATERLOO, IOWA**	
INVISION PROJECT NUMBER:	**23187**	

MANUFACTURER: WENGER

REPRESENTATIVES: CHRIS STORJOHAN
PHONE: 507-455-4100 EXT. 8786
EMAIL: CHRIS.STORJOHAN@WENGERCORP.COM

DESCRIPTION: ENDUR STAND

MODEL NUMBER: 038B500



DIMENSIONS: 20" W x 23-43 1.2" H

IMAGE ABOVE IS SHOWN FOR REFERENCE ONLY

FINISH MATERIALS:

FRAME: BLACK
STAND/DESK: BLACK

WENGER

T A G #D-5

PROJECT NAME:	**WATERLOO UNITED HIGH SCHOOL**	**PREFACE CONDUCTOR'S STAND**
LOCATION:	**WATERLOO, IOWA**	
INVISION PROJECT NUMBER:	**23187**	

MANUFACTURER:	WENGER
REPRESENTATIVES:	CHRIS STORJOHAN
PHONE:	507-455-4100 EXT. 8786
EMAIL:	CHRIS.STORJOHAN@WENGERCORP.COM
DESCRIPTION:	PREFACE CONDUCTOR'S STAND
MODEL NUMBER:	238D001
DIMENSIONS:	29" W x 25.5-49.25" H



IMAGE ABOVE IS SHOWN FOR REFERENCE ONLY

FINISH MATERIALS:

FRAME:	BLACK
STAND/DESK:	BLACK

WENGER

T A G #C-5

PROJECT NAME:	**WATERLOO UNITED HIGH SCHOOL**	**NOTA STANDARD CHAIR**
LOCATION:	**WATERLOO, IOWA**	
INVISION PROJECT NUMBER:	**23187**	

MANUFACTURER:	WENGER
REPRESENTATIVES:	CHRIS STORJOHAN
PHONE:	507-455-4100 EXT. 8786
EMAIL:	CHRIS.STORJOHAN@WENGERCORP.COM
DESCRIPTION:	NOTA STANDARD CHAIR
MODEL NUMBER:	335231
DIMENSIONS:	19" W x 21 5/8" D x 33 7/8" H SEAT HEIGHT, 19"



IMAGE ABOVE IS SHOWN FOR REFERENCE ONLY

FINISH MATERIALS:

SEAT:	BLACK
BACK:	BLACK
FRAME:	BLACK

OVERALL FURNITURE SCHEDULE

TAG	ROOM NUMBER	ROOM NAME	QUANTITY	COMMENTS
C-1				
C-1	B1301K	SERVERY OFFICE	2	
C-1	C1204	SHARED OFFICE	2	
C-1	C1207	SHARED OFFICE	2	
C-1	C1306A	SHARED OFFICE	2	
C-1	D1102	WAITING/ RECEPTION	4	
C-1	D1104	RAPTOR OFFICE	2	
C-1	D1105	OFFICE - BUSINESS	1	
C-1	D1106	OFFICE - ASSOC PRINC	1	
C-1	D1107	OFFICE - ASSOC PRINC	1	
C-1	D1108	OFFICE - FAMILY SUPP	1	
C-1	D1109	OFFICE - ASSOC PRINC	1	
C-1	D1114	OFFICE - PRINCIPAL	1	
C-1	D1116	OFFICE - ASSOC PRINC	1	
C-1	D1117	OFFICE - ASSOC PRINC	1	
C-1	D1118	OFFICE - ASSOC PRINC	1	
C-1	D1119	OFFICE - ASSOC PRINC	1	
C-1	D1120	SUCCESS STREET	1	
C-1	E0211	TRAINING	4	
C-1	E0214	COACH (A)	5	
C-1	E0218	COACH (B)	5	
C-1	E0221	TEACHER COLLAB.	4	
C-1	E1240	ATHLETIC DIRECTOR SUITE	2	
C-1	E1241	OFF SEASON COACHES	8	
C-1	E1242	OFFICE	1	
C-1	E1243	OFFICE	1	
C-1	E1244	OFFICE	1	
C-1	E1245	OFFICE	1	
C-1	E1251	OFFICE - JROTC	2	
C-1	E1270D	COACH / PE COLLAB	4	
C-1: 63				
C-2				
C-2	E0211	TRAINING	4	
C-2: 4				
C-3				
C-3	E0212	TEAM (A)	32	
C-3	E0216	TEAM (B)	18	
C-3: 50				
C-4				
C-4	C1201	MUSIC STORAGE WORKROOM	2	
C-4	C1203	BAND 2	1	
C-4	C1208	BAND 1	1	
C-4	C1305	KEYBOARDING / SONG WRITING	1	
C-4	C1306	ORCHESTRA	1	
C-4	C1311	VOCAL	1	
C-4	C1314	GUITAR	1	
C-4	D1111	SMALL GROUP	4	
C-4	D1113	SMALL GROUP	4	
C-4	E0221	TEACHER COLLAB.	6	
C-4	E1256	JROTC	1	
C-4	E1257	HEALTH	1	
C-4: 24				
C-5				
C-5	C1107	GREEN ROOM	16	
C-5	C1202	SMALL PRACTICE	2	
C-5	C1203	BAND 2	70	
C-5	C1208	BAND 1	70	
C-5	C1209	SMALL ENSEMBLE	4	
C-5	C1210	LARGE ENSEMBLE	12	
C-5	C1306	ORCHESTRA	68	
C-5	C1307	SMALL PRACTICE	2	
C-5	C1308	SMALL PRACTICE	2	
C-5	C1309	SMALL PRACTICE	2	
C-5	C1311	VOCAL	72	
C-5	C1312	SMALL PRACTICE	2	
C-5	C1313	SMALL PRACTICE	2	
C-5	C1314	GUITAR	24	
C-5: 348				
C-6				
C-6	C1305	KEYBOARDING / SONG WRITING	14	
C-6: 14				
C-7				
C-7	D1102	WAITING/ RECEPTION	6	
C-7	D1103	RAPTOR ROOM	2	
C-7	D1105	OFFICE - BUSINESS	4	
C-7	D1108	OFFICE - FAMILY SUPP	4	
C-7	E1240	ATHLETIC DIRECTOR SUITE	5	

OVERALL FURNITURE SCHEDULE

TAG	ROOM NUMBER	ROOM NAME	QUANTITY	COMMENTS
C-7	E1242	OFFICE	2	
C-7	E1243	OFFICE	2	
C-7	E1244	OFFICE	2	
C-7	E1245	OFFICE	2	
C-7	E1251	OFFICE - JROTC	1	
C-7: 30				
C-8				
C-8	D1112	LARGE CONFERENCE	12	
C-8	E1246	CONFERENCE	8	
C-8: 20				
C-9				
C-9	D1110	WORK ROOM	8	
C-9	E1256	JROTC	32	
C-9	E1257	HEALTH	32	
C-9: 72				
C-10				
C-10	D1106	OFFICE - ASSOC PRINC	2	
C-10	D1107	OFFICE - ASSOC PRINC	2	
C-10	D1109	OFFICE - ASSOC PRINC	2	
C-10	D1114	OFFICE - PRINCIPAL	4	
C-10	D1116	OFFICE - ASSOC PRINC	2	
C-10	D1117	OFFICE - ASSOC PRINC	2	
C-10	D1118	OFFICE - ASSOC PRINC	2	
C-10	D1119	OFFICE - ASSOC PRINC	2	
C-10: 18				
D-1				
D-1	C1203	BAND 2	1	
D-1	C1208	BAND 1	1	
D-1	C1306	ORCHESTRA	1	
D-1	C1311	VOCAL	1	
D-1	C1314	GUITAR	1	
D-1	E0110	MULTI-PURPOSE (A)	1	
D-1	E0111	MULTI-PURPOSE (B)	1	
D-1	E0212	TEAM (A)	1	
D-1	E0216	TEAM (B)	1	
D-1	E1256	JROTC	1	
D-1	E1257	HEALTH	1	
D-1: 11				
D-2				
D-2	E0120	COMPETITON GYM	2	
D-2	E0130	AUXILARY GYM	2	
D-2	E0227	MULTI-PURPOSE (C)	1	
D-2	E1270	WEIGHTS	2	
D-2: 7				
D-3a				
D-3a	D1102	WAITING/ RECEPTION	4	
D-3a	D1104	RAPTOR OFFICE	2	
D-3a	E0221	TEACHER COLLAB.	4	
D-3a	E1240	ATHLETIC DIRECTOR SUITE	2	
D-3a: 12				
D-3b				
D-3b	E0211	TRAINING	4	
D-3b	E1270D	COACH / PE COLLAB	4	
D-3b: 8				
D-4				
D-4	C1202	SMALL PRACTICE	2	
D-4	C1203	BAND 2	70	
D-4	C1208	BAND 1	70	
D-4	C1209	SMALL ENSEMBLE	4	
D-4	C1210	LARGE ENSEMBLE	12	
D-4	C1306	ORCHESTRA	34	
D-4	C1307	SMALL PRACTICE	2	
D-4	C1308	SMALL PRACTICE	2	
D-4	C1309	SMALL PRACTICE	2	
D-4	C1311	VOCAL	8	
D-4	C1312	SMALL PRACTICE	2	
D-4	C1313	SMALL PRACTICE	2	
D-4	C1314	GUITAR	24	
D-4: 234				
D-5				
D-5	C1103	STAGE	1	
D-5	C1203	BAND 2	1	
D-5	C1208	BAND 1	1	
D-5	C1210	LARGE ENSEMBLE	1	
D-5	C1306	ORCHESTRA	1	
D-5: 5				
D-6				
D-6	C1311	VOCAL	1	
D-6	E1256	JROTC	1	

OVERALL FURNITURE SCHEDULE

TAG	ROOM NUMBER	ROOM NAME	QUANTITY	COMMENTS
D-6: 2				
D-7				
D-7	C1103	STAGE	1	
D-7: 1				
L-1				
L-1	D1115	MOTHER'S ROOM	1	
L-1: 1				
L-2				
L-2	D1115	MOTHER'S ROOM	1	
L-2: 1				
M-1a				
M-1a	C1311	VOCAL	1	
M-1a	E0110	MULTI-PURPOSE (A)	1	
M-1a	E0111	MULTI-PURPOSE (B)	1	
M-1a: 3				
M-1b				
M-1b	C1311	VOCAL	1	
M-1b: 1				
P-1				
P-1	C1103	STAGE	1	
P-1	C1203	BAND 2	1	
P-1	C1208	BAND 1	1	
P-1	C1306	ORCHESTRA	1	
P-1: 4				
S-1				
S-1	E0110	MULTI-PURPOSE (A)	1	
S-1	E0111	MULTI-PURPOSE (B)	1	
S-1: 2				
S-2				
S-2	D1102	WAITING/ RECEPTION	4	
S-2	D1104	RAPTOR OFFICE	2	
S-2	E0211	TRAINING	4	
S-2	E0221	TEACHER COLLAB.	4	
S-2	E1240	ATHLETIC DIRECTOR SUITE	2	
S-2	E1270D	COACH / PE COLLAB	4	
S-2: 20				
S-3				
S-3	C1314	GUITAR	2	
S-3: 2				
S-4				
S-4	E1256	JROTC	2	
S-4	E1257	HEALTH	2	
S-4: 4				
S-5				
S-5	E1255	JROTC STORAGE	19	
S-5	E1257A	HEALTH STORAGE	6	
S-5: 25				
S-6				
S-6	D1105	OFFICE - BUSINESS	1	
S-6	D1108	OFFICE - FAMILY SUPP	1	
S-6	E1240	ATHLETIC DIRECTOR SUITE	4	
S-6: 6				
S-7				
S-7	D1112	LARGE CONFERENCE	1	
S-7: 1				
T-1				
T-1	E0216	TEAM (B)	9	
T-1: 9				
T-2				
T-2	E0221	TEACHER COLLAB.	1	
T-2: 1				
T-3				
T-3	C1203	BAND 2	1	
T-3	C1208	BAND 1	1	
T-3: 2				
T-4				
T-4	C1306	ORCHESTRA	1	
T-4	C1314	GUITAR	1	
T-4	E1257	HEALTH	1	
T-4: 3				
T-5				
T-5	C1305	KEYBOARDING / SONG WRITING	5	
T-5: 5				
T-6				
T-6	C1201	MUSIC STORAGE WORKROOM	1	
T-6: 1				
T-7				
T-7	D1112	LARGE CONFERENCE	1	
T-7	E1246	CONFERENCE	1	
T-7: 2				
T-8				
T-8	D1105	OFFICE - BUSINESS	1	
T-8	D1108	OFFICE - FAMILY SUPP	1	
T-8	D1110	WORK ROOM	2	
T-8: 4				
T-9				
T-9	C1201	MUSIC STORAGE WORKROOM	1	
T-9	D1115	MOTHER'S ROOM	1	
T-9: 2				
T-10a				
T-10a	B1001	VESTIBULE	1	
T-10a	D1102	WAITING/ RECEPTION	2	
T-10a	D1106	OFFICE - ASSOC PRINC	1	
T-10a	D1107	OFFICE - ASSOC PRINC	1	

OVERALL FURNITURE SCHEDULE

TAG	ROOM NUMBER	ROOM NAME	QUANTITY	COMMENTS
T-10a	D1109	OFFICE - ASSOC PRINC	1	
T-10a	D1116	OFFICE - ASSOC PRINC	1	
T-10a	D1117	OFFICE - ASSOC PRINC	1	
T-10a	D1118	OFFICE - ASSOC PRINC	1	
T-10a	D1119	OFFICE - ASSOC PRINC	1	
T-10a	E1240	ATHLETIC DIRECTOR SUITE	1	
T-10a: 11				
T-10b				
T-10b	D1114	OFFICE - PRINCIPAL	1	
T-10b: 1				
T-11				
T-11	D1111	SMALL GROUP	2	
T-11	D1113	SMALL GROUP	2	
T-11: 4				
T-12				
T-12	E1256	JROTC	8	
T-12	E1257	HEALTH	8	
T-12: 16				

NOTE: S-8 AND S-9 ARE NOT INCLUDED IN THIS SCHEDULE, PLEASE REFER TO THE FURNITURE SPECS FOR QUANTITY.

NOTE: WS-1 - WS-10 ARE NOT INLCUDED IN THIS SCHEDULE, PLEASE REFER TO THE FURNITURE SPECS AND PLAN, DEALER IS RESPONSIBLE FOR VERIFYING QUANTITIES BASED ON PLAN LOCATIONS.

NOTE: DEALER IS RESPONSIBLE FOR REVIEWING THE FURNITURE PLANS AND VERIFYING ALL QUANTITIES. DEALER TO NOTIFY DESIGNER OF ANY DISCREPANCIES.

INVISION
PLANNING | ARCHITECTURE | INTERIORS

360 Westfield Avenue
Suite 401
Waterloo, IA 50701
319.233.8419
www.invisionarch.com

CONSULTANT:

REVISIONS:

Description	Date	No.

OWNER SIGN-OFF:

DATE NAME

WATERLOO COMMUNITY SCHOOL DISTRICT

WCSD HIGH SCHOOL

1350 KATOSKI DR., WATERLOO, IA 50701

PROJECT NO:
23187

DATE:
NOVEMBER 5, 2026


SHEET SET:
WATERLOO UNITED HIGH SCHOOL: FURNITURE PACKAGE 1

SHEET NAME:
FURNTIURE SCHEDULE


SHEET:
F1.00

PROJECT MANAGER: JENNA WIEGAND (jennaw@invisionarch.com) 11/5/2026 9:36:42 AM Autodesk Docs://23187_WCSD_Central_HS/23187_WCSD_Furniture_HS_R23.rvt

THIS SHEET MUST BE PRINTED IN COLOR TO VIEW CONTENT PROPERLY

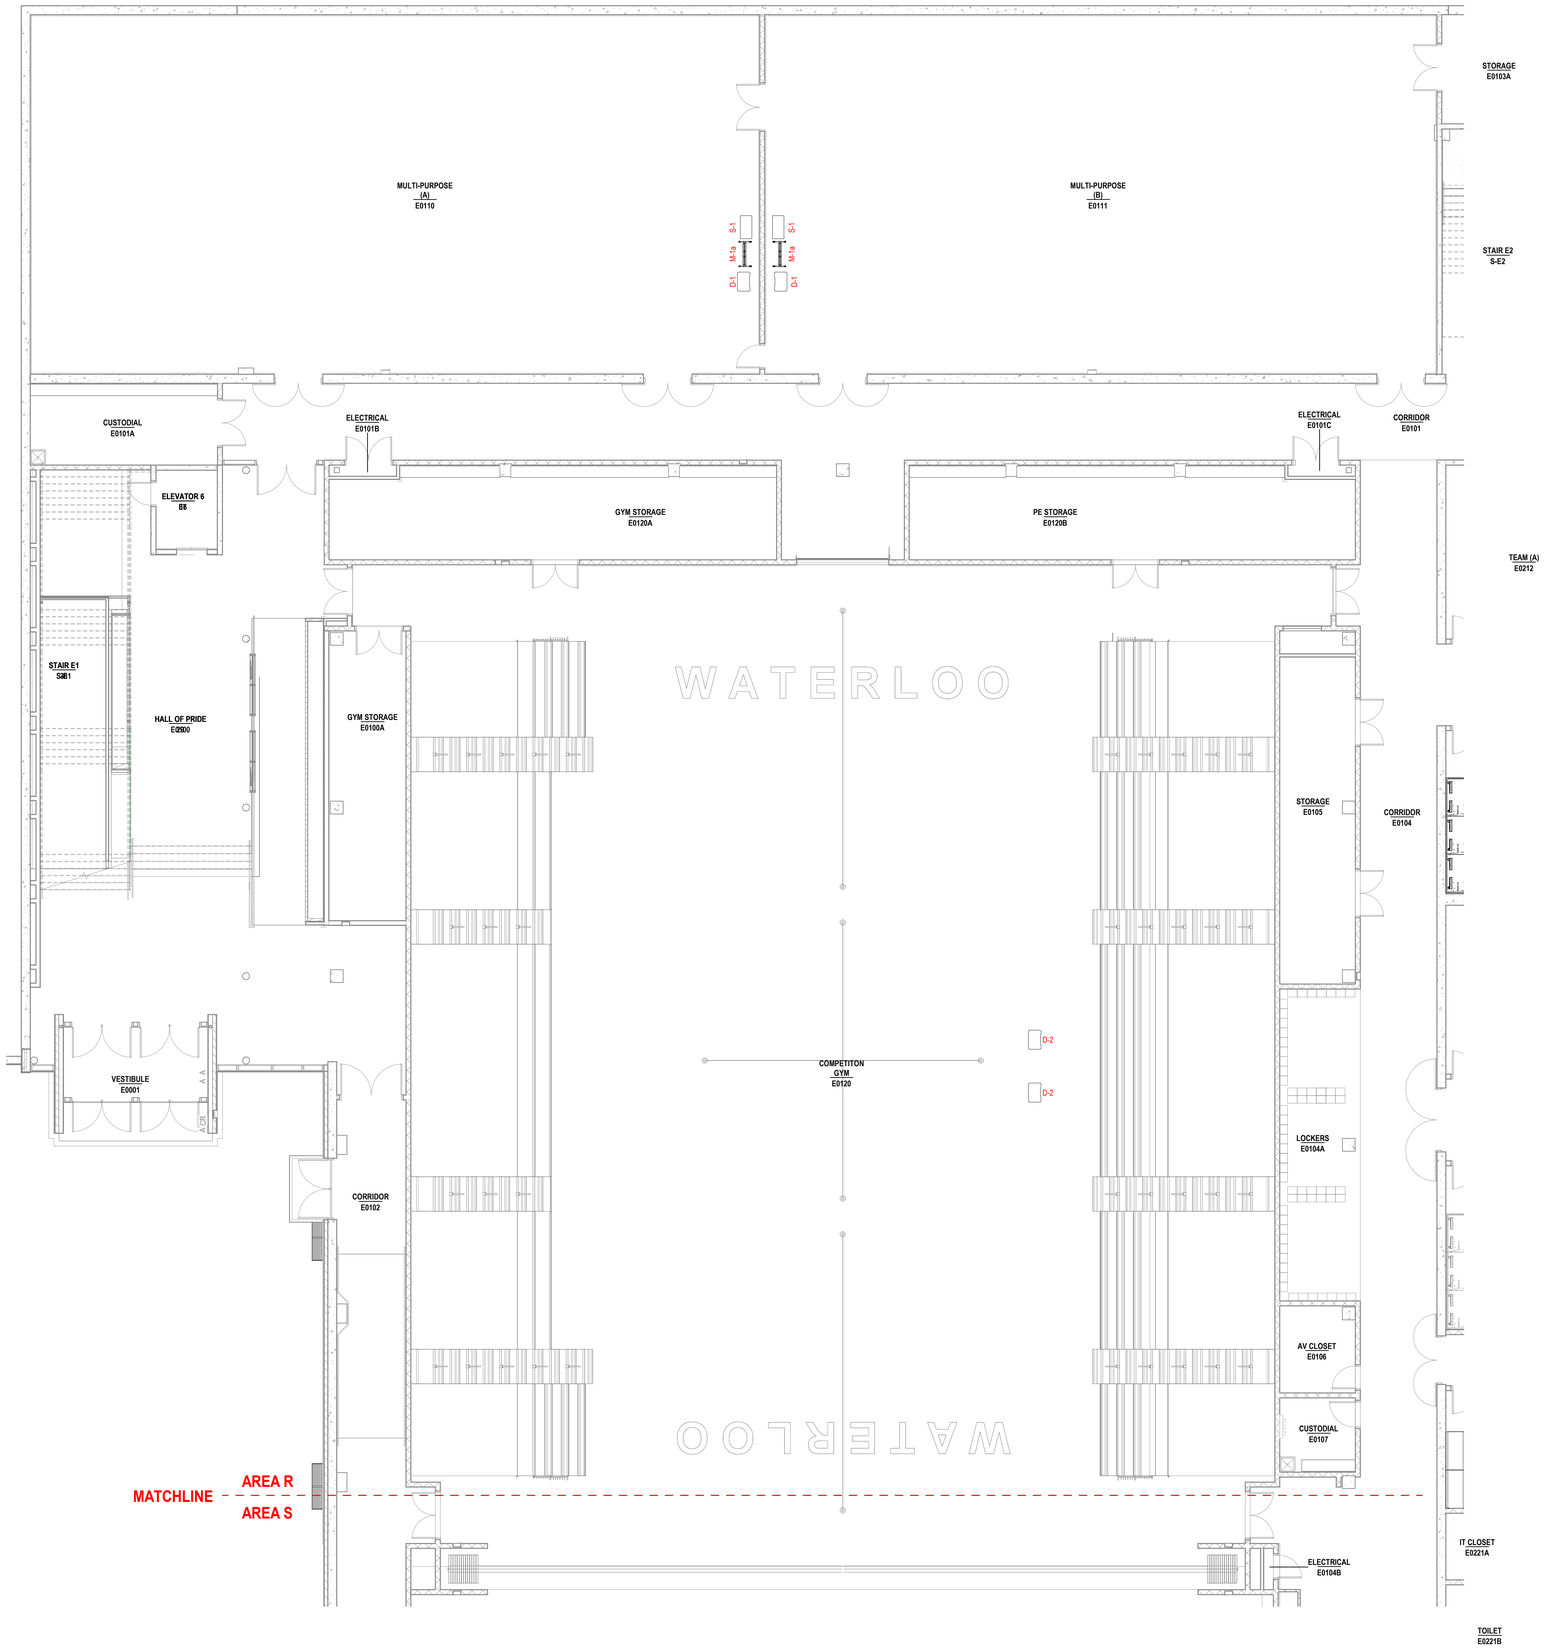

1 LOWER LEVEL FURNITURE PLAN - AREA R
1/8" = 1'-0"

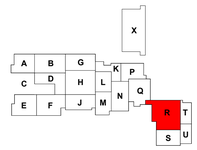

THIS SHEET MUST BE PRINTED IN COLOR TO VIEW CONTENT PROPERLY

PROJECT MANAGER: JENNA WIEGAND (jenna@invisionarch.com) 11/5/2026 9:36:44 AM Autodesk Docs://23187_WCSD_Central_HS/23187_WCSD_Furniture_HS_R23.rvt

INVISION
PLANNING | ARCHITECTURE | INTERIORS

360 Westfield Avenue
Suite 401
Waterloo, IA 50701
319.233.8419
www.invisionarch.com

CONSULTANT:

REVISIONS:

Description	Date	No.

OWNER SIGN-OFF:

DATE NAME

WATERLOO COMMUNITY SCHOOL DISTRICT
WCSD HIGH SCHOOL
1350 KATOSKI DR., WATERLOO, IA 50701

PROJECT NO: 23187


DATE: NOVEMBER 5, 2026

SHEET SET: WATERLOO UNITED HIGH SCHOOL: FURNITURE PACKAGE 1


SHEET NAME: LOWER LEVEL FURNITURE PLAN - AREA R

SHEET: F1.0R

Copyright

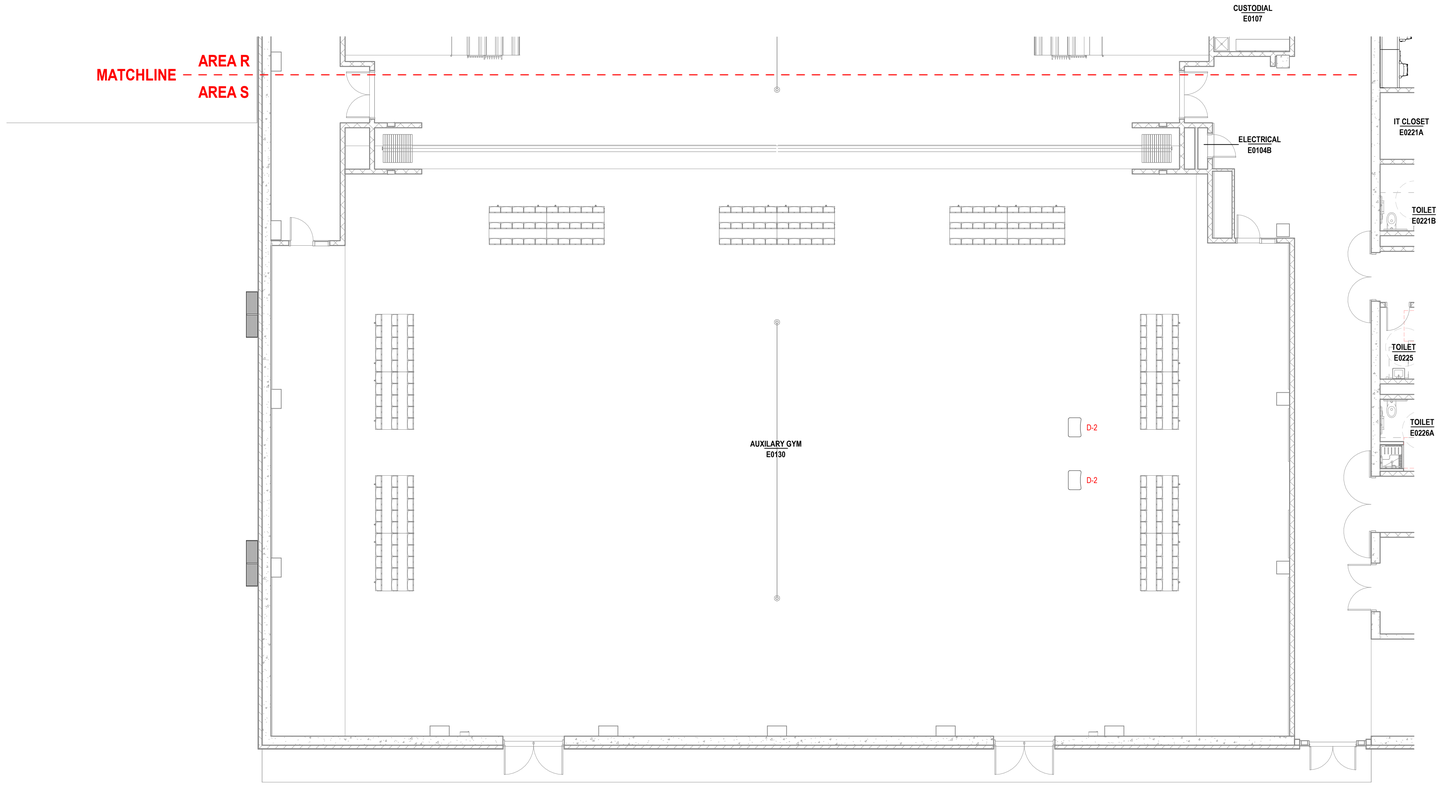

1 LOWER LEVEL FURNTIURE PLAN - AREA S
1/8" = 1'-0"

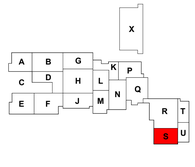

INVISION
PLANNING | ARCHITECTURE | INTERIORS

360 Westfield Avenue
Suite 401
Waterloo, IA 50701
319.233.8419
www.invisionarch.com

CONSULTANT:

REVISIONS:

Description	Date	No.

OWNER SIGN-OFF:

DATE	NAME

WATERLOO COMMUNITY SCHOOL DISTRICT

WCSD HIGH SCHOOL

1350 KATOSKI DR., WATERLOO, IA 50701

PROJECT NO:
23187

DATE:
NOVEMBER 5, 2026

SHEET SET:
WATERLOO UNITED HIGH SCHOOL: FURNITURE PACKAGE 1

SHEET NAME:
LOWER LEVEL FURNITURE PLAN - AREA S

SHEET:
F1.0S


Copyright © 2025

THIS SHEET MUST BE PRINTED IN COLOR TO VIEW CONTENT PROPERLY

PROJECT MANAGER: JENNA WIEGAND (jennaw@invisionarch.com) 11/5/2026 9:36:47 AM Autodesk Docs://23187_WCSD_Central_HS/23187_WCSD_Furniture_HS_823.rvt



1 LOWER LEVEL FURNITURE PLAN - AREA T
1/8" = 1'-0"

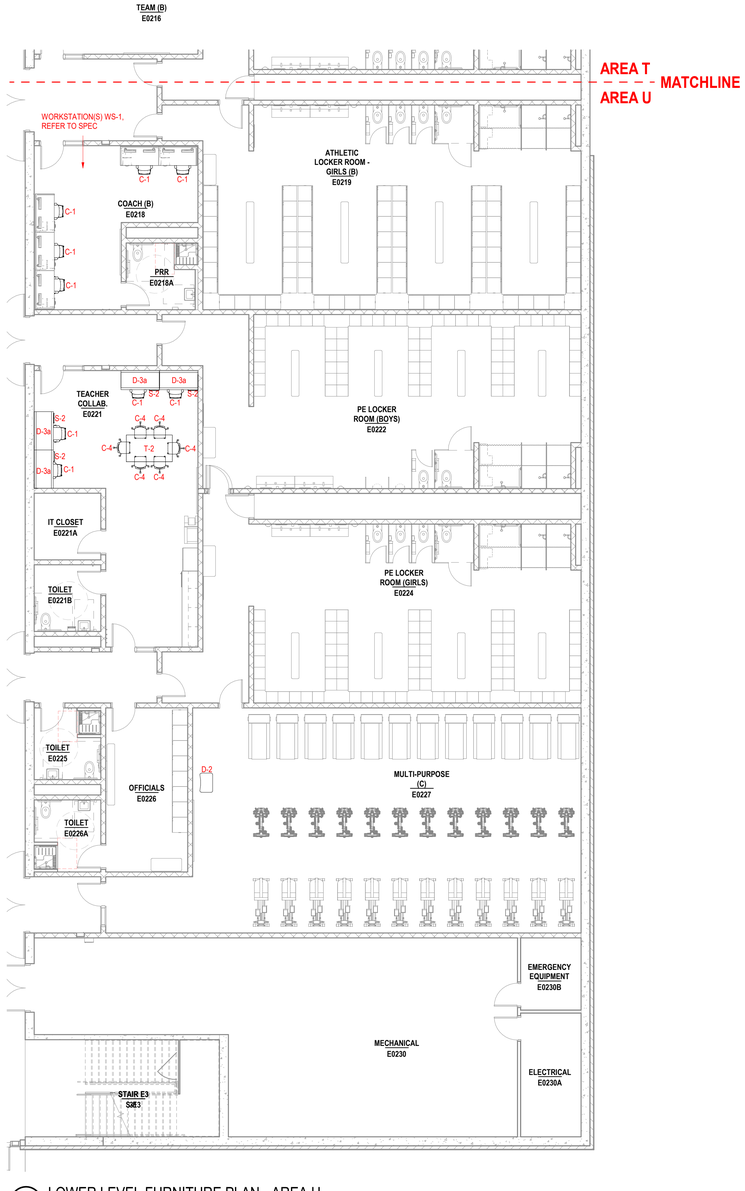

2 LOWER LEVEL FURNITURE PLAN - AREA U
1/8" = 1'-0"

INVISION
PLANNING | ARCHITECTURE | INTERIORS

360 Westfield Avenue
Suite 401
Waterloo, IA 50701
319.233.8419
www.invisionarch.com

CONSULTANT:

REVISIONS:

Description	Date	No.

OWNER SIGN-OFF:

DATE	NAME

WATERLOO COMMUNITY SCHOOL DISTRICT
WCSD HIGH SCHOOL
1350 KATOSKI DR., WATERLOO, IA 50701


PROJECT NO:
23187

DATE:
NOVEMBER 5, 2026

SHEET SET:
WATERLOO UNITED HIGH SCHOOL: FURNITURE PACKAGE 1

SHEET NAME:
LOWER LEVEL FURNITURE PLAN - AREA T/U


SHEET:
F1.0T/U

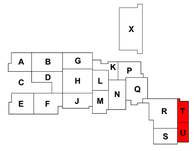

Copyright 2025

PROJECT MANAGER: JENNA.WIEGAND (jenna.wiegand@invisionarch.com) 11/5/2026 9:36:50 AM Autodesk Docs://23187_WCSD_Central_HS/23187_WCSD_Furniture_HS_R23.rvt

THIS SHEET MUST BE PRINTED IN COLOR TO VIEW CONTENT PROPERLY

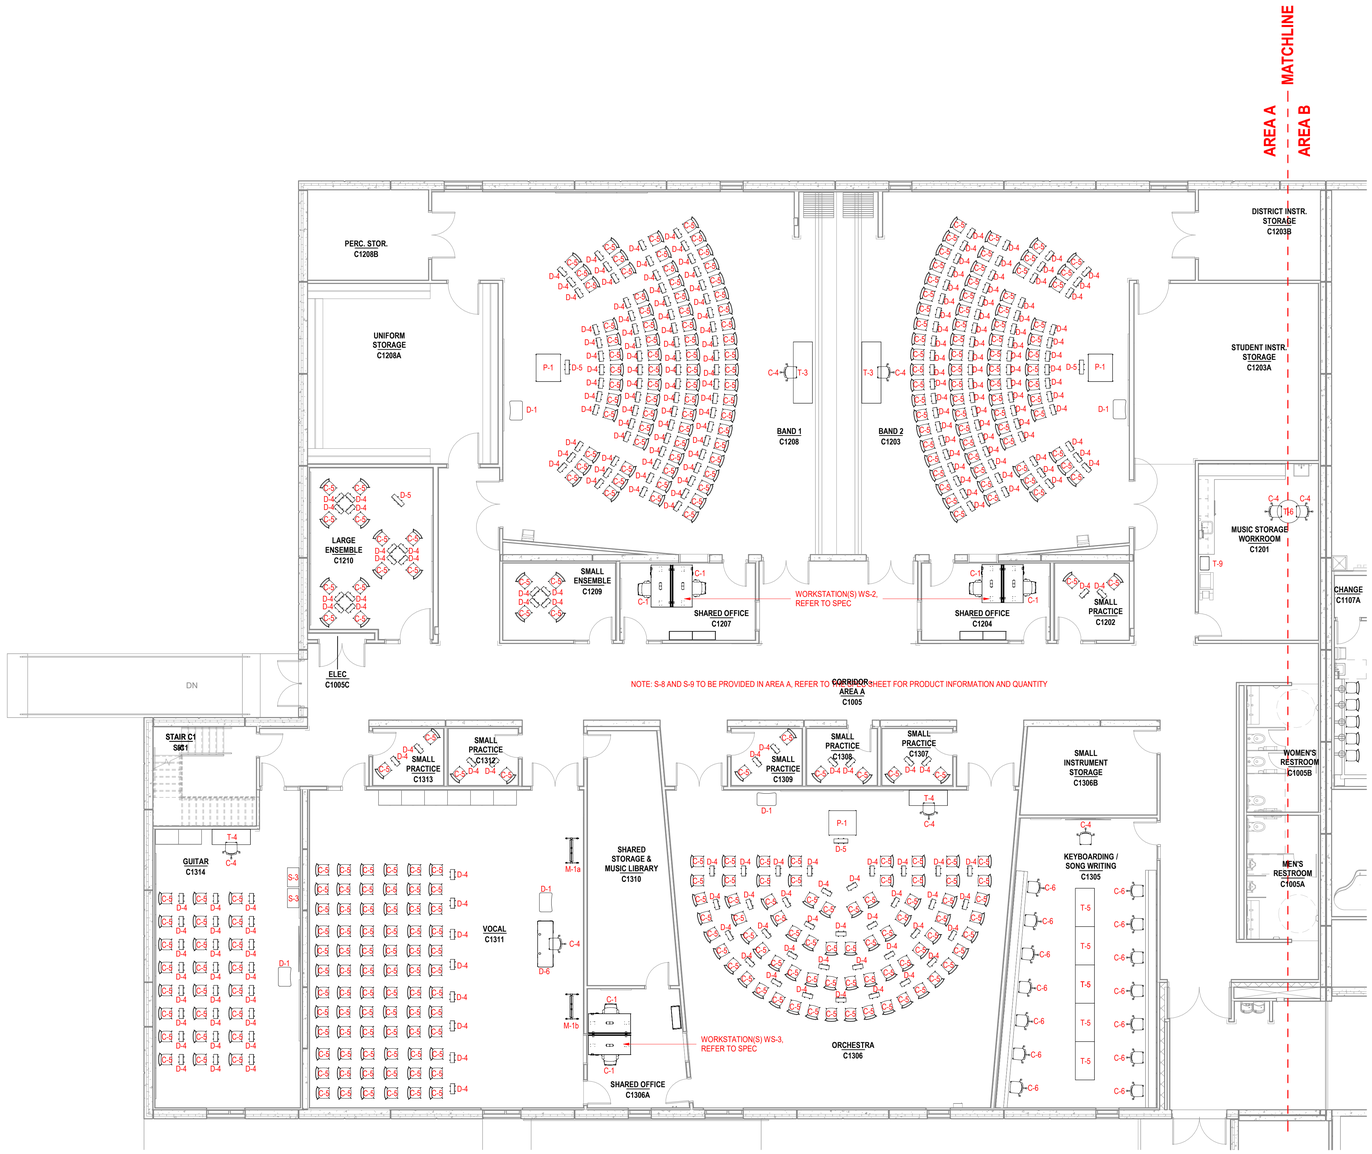

1 MAIN LEVEL FURNITURE PLAN - AREA A
1/8" = 1'-0"

INVISION
PLANNING | ARCHITECTURE | INTERIORS

360 Westfield Avenue
Suite 401
Waterloo, IA 50701
319.233.8419
www.invisionarch.com

CONSULTANT:

REVISIONS:

Description	Date	No.

OWNER SIGN-OFF:

DATE	NAME

WATERLOO COMMUNITY SCHOOL DISTRICT
WCSD HIGH SCHOOL
1350 KATOSKI DR., WATERLOO, IA 50701

PROJECT NO:
23187


DATE:
NOVEMBER 5, 2026

SHEET SET:
WATERLOO UNITED HIGH SCHOOL: FURNITURE PACKAGE 1

SHEET NAME:
MAIN LEVEL FURNITURE PLAN - AREA A


SHEET:
F1.1A

Copyright © 2025

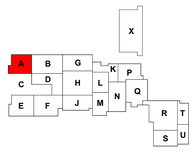

THIS SHEET MUST BE PRINTED IN COLOR TO VIEW CONTENT PROPERLY

PROJECT MANAGER: JENNA WIEGAND (jennaw@invisionarch.com) 11/5/2026 9:36:52 AM Autodesk Docs://23187_WCSD_Central_HS/23187_WCSD_Furniture_HS_R23.rvt

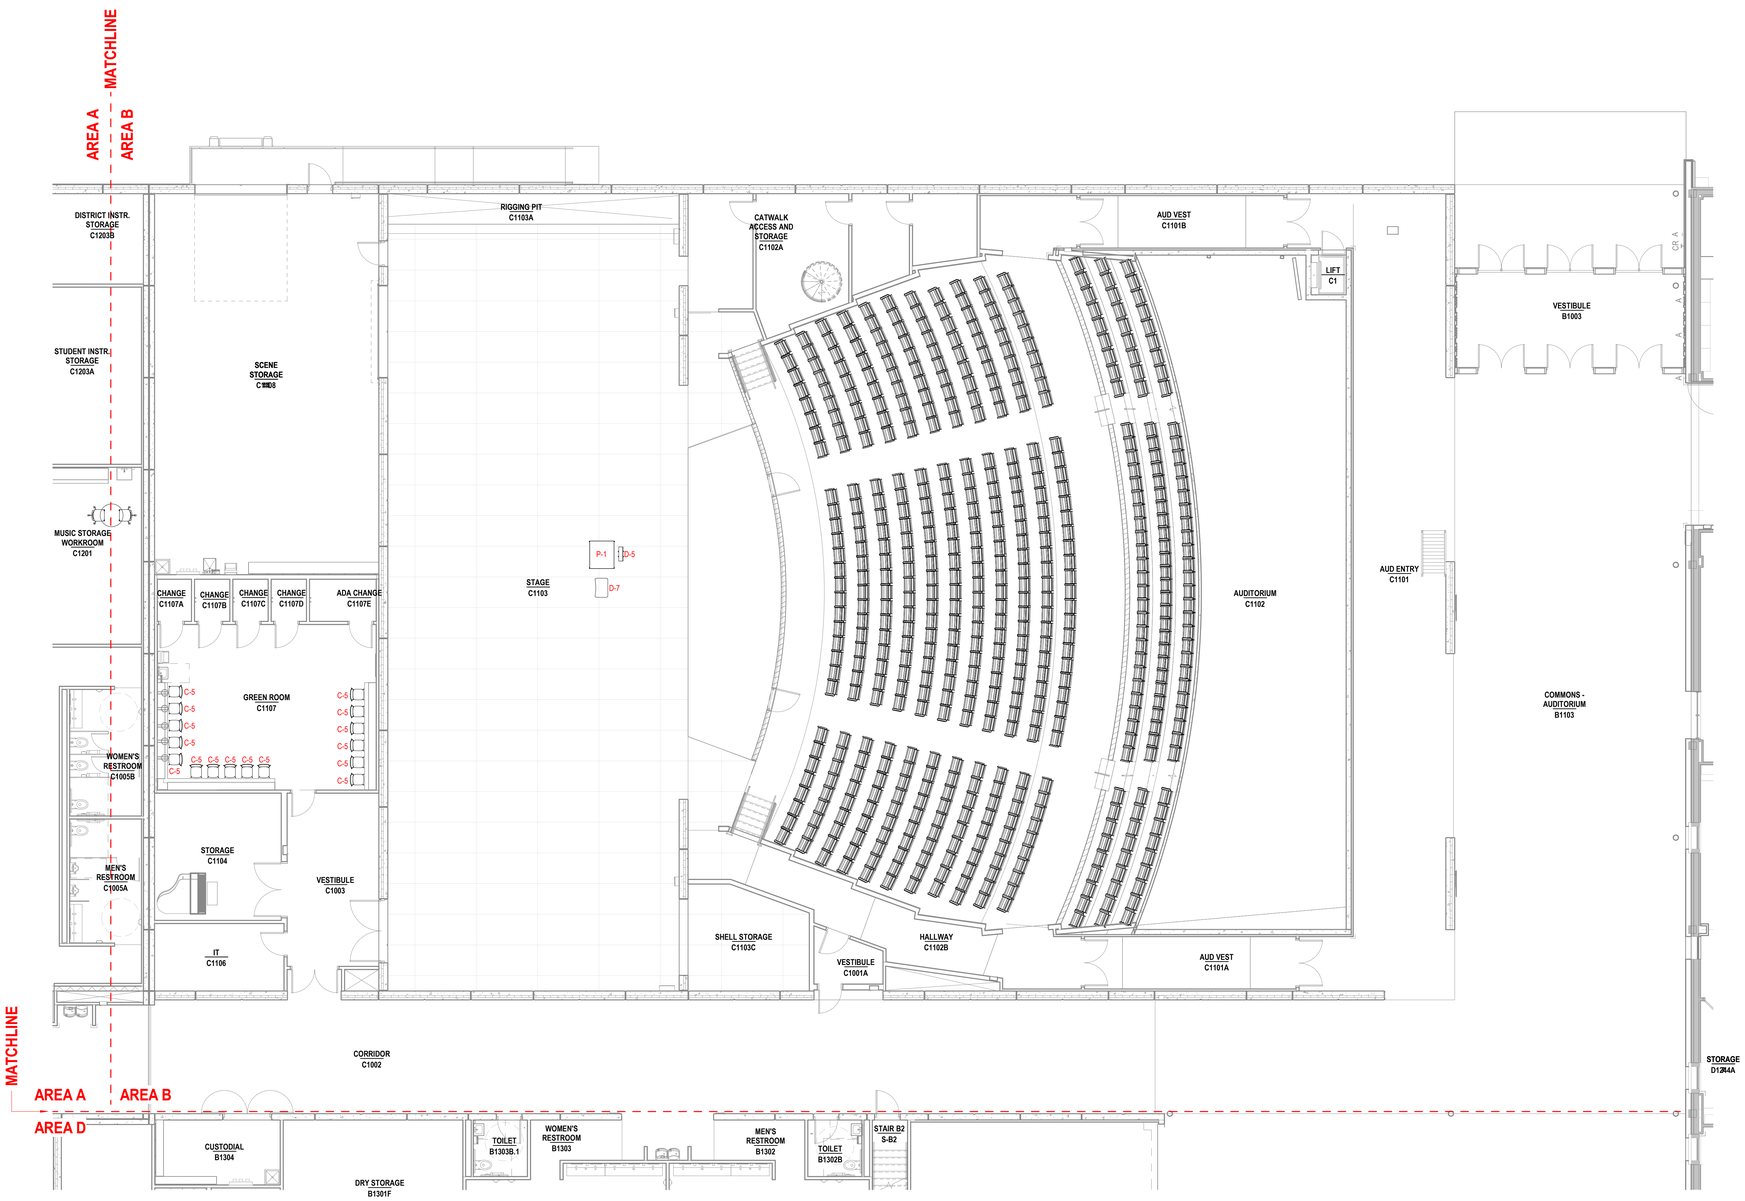

1 MAIN LEVEL FURNITURE PLAN - AREA B
1/8" = 1'-0"

THIS SHEET MUST BE PRINTED IN COLOR TO VIEW CONTENT PROPERLY

INVISION
PLANNING | ARCHITECTURE | INTERIORS

360 Westfield Avenue
Suite 401
Waterloo, IA 50701
319.233.8419
www.invisionarch.com

CONSULTANT:

REVISIONS:

Description	Date	No.

OWNER SIGN-OFF:

DATE	NAME

WATERLOO COMMUNITY SCHOOL DISTRICT
WCSD HIGH SCHOOL
1350 KATOSKI DR., WATERLOO, IA 50701

PROJECT NO: 23187

DATE: NOVEMBER 5, 2026

SHEET SET: WATERLOO UNITED HIGH SCHOOL: FURNITURE PACKAGE 1

SHEET NAME: MAIN LEVEL FURNITURE PLAN - AREA B

SHEET: F1.1B

Copyright © 2025

PROJECT MANAGER: JENNA WIEGAND (jenna@invisionarch.com) 11/5/2026 9:36:54 AM Autodesk Docs://23187_WCSD_Central_HS/23187_WCSD_Furniture_HS_R23.rvt



1 MAIN LEVEL FURNITURE PLAN - AREA D/F
1/8" = 1'-0"

THIS SHEET MUST BE PRINTED IN COLOR TO VIEW CONTENT PROPERLY

PROJECT MANAGER: JENNA WIEGAND (jennaw@invisionarch.com) 11/5/2026 9:36:56 AM Autodesk Docs://23187_WCSD_Central_HS/23187_WCSD_Furniture_HS_R23.rvt

INVISION
PLANNING | ARCHITECTURE | INTERIORS

360 Westfield Avenue
Suite 401
Waterloo, IA 50701
319.233.8419
www.invisionarch.com

CONSULTANT:

REVISIONS:

Description	Date	No.

OWNER SIGN-OFF:

DATE NAME

WATERLOO COMMUNITY SCHOOL DISTRICT
WCSD HIGH SCHOOL
1350 KATOSKI DR., WATERLOO, IA 50701

PROJECT NO:
23187


DATE:
NOVEMBER 5, 2026

SHEET SET:
WATERLOO UNITED HIGH SCHOOL: FURNITURE PACKAGE 1


SHEET NAME:
MAIN LEVEL FURNITURE PLAN - AREA D/F

SHEET:
F1.1D/F

Copyright © 2026

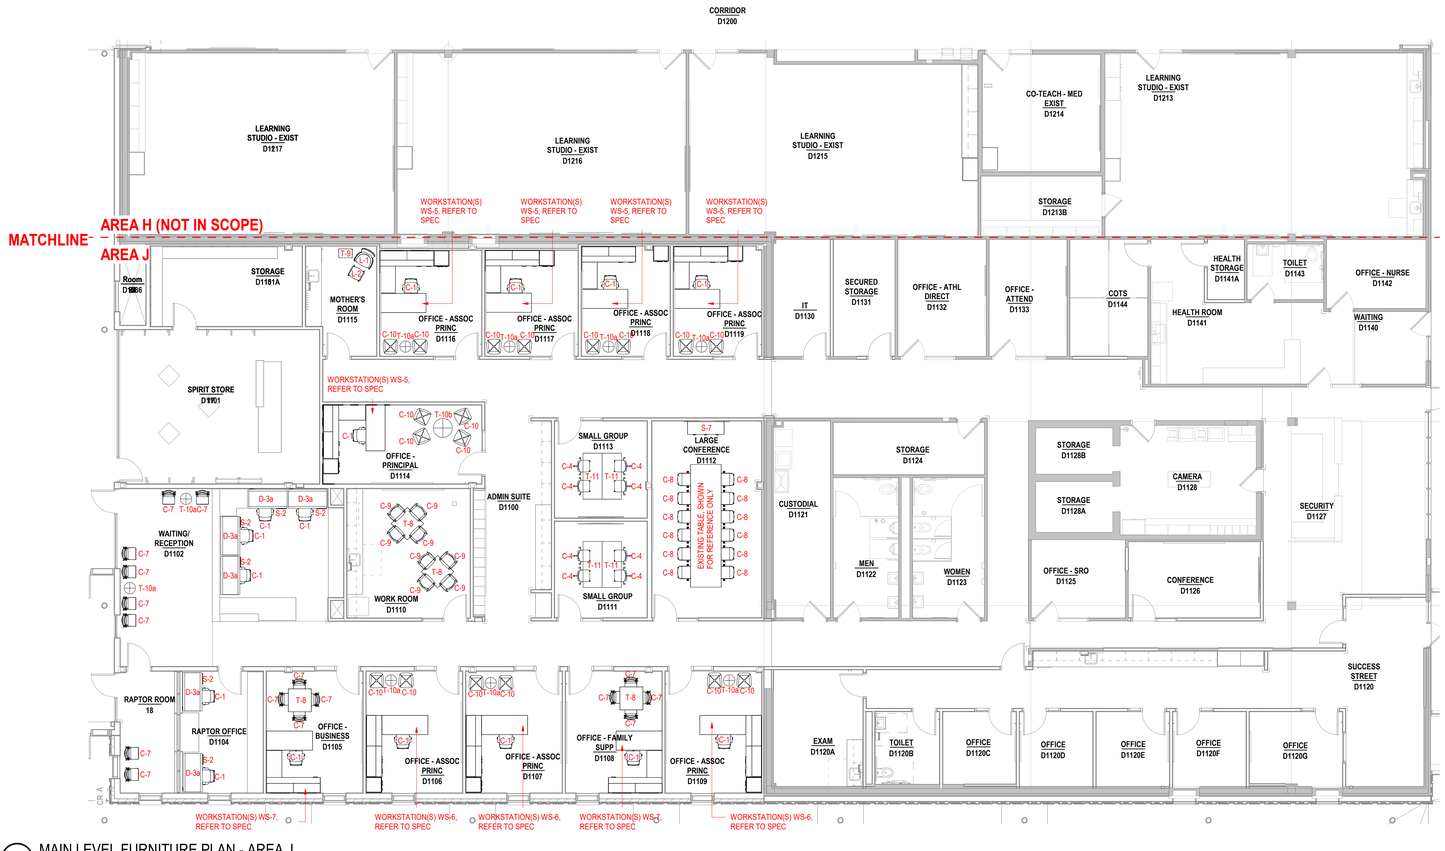

1 MAIN LEVEL FURNITURE PLAN - AREA J
1/8" = 1'-0"

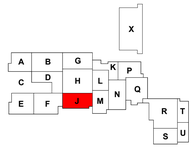

INVISION
PLANNING | ARCHITECTURE | INTERIORS

360 Westfield Avenue
Suite 401
Waterloo, IA 50701
319.233.8419
www.invisionarch.com

CONSULTANT:

REVISIONS:

Description	Date	No.

OWNER SIGN-OFF:

DATE	NAME

WATERLOO COMMUNITY SCHOOL DISTRICT
WCSD HIGH SCHOOL
1350 KATOSKI DR., WATERLOO, IA 50701

PROJECT NO:
23187

DATE:
NOVEMBER 5, 2026

SHEET SET:
WATERLOO UNITED HIGH SCHOOL: FURNITURE PACKAGE 1


SHEET NAME:
MAIN LEVEL FURNITURE PLAN - AREA J

SHEET:
F1.1J


Copyright © 2026

THIS SHEET MUST BE PRINTED IN COLOR TO VIEW CONTENT PROPERLY


PROJECT MANAGER: JENNA WIEGAND (jenna@invisionarch.com) 11/5/2026 9:36:57 AM Autodesk Docs://23187_WCSD_Central_HS/23187_WCSD_Furniture_HS_R23.rvt

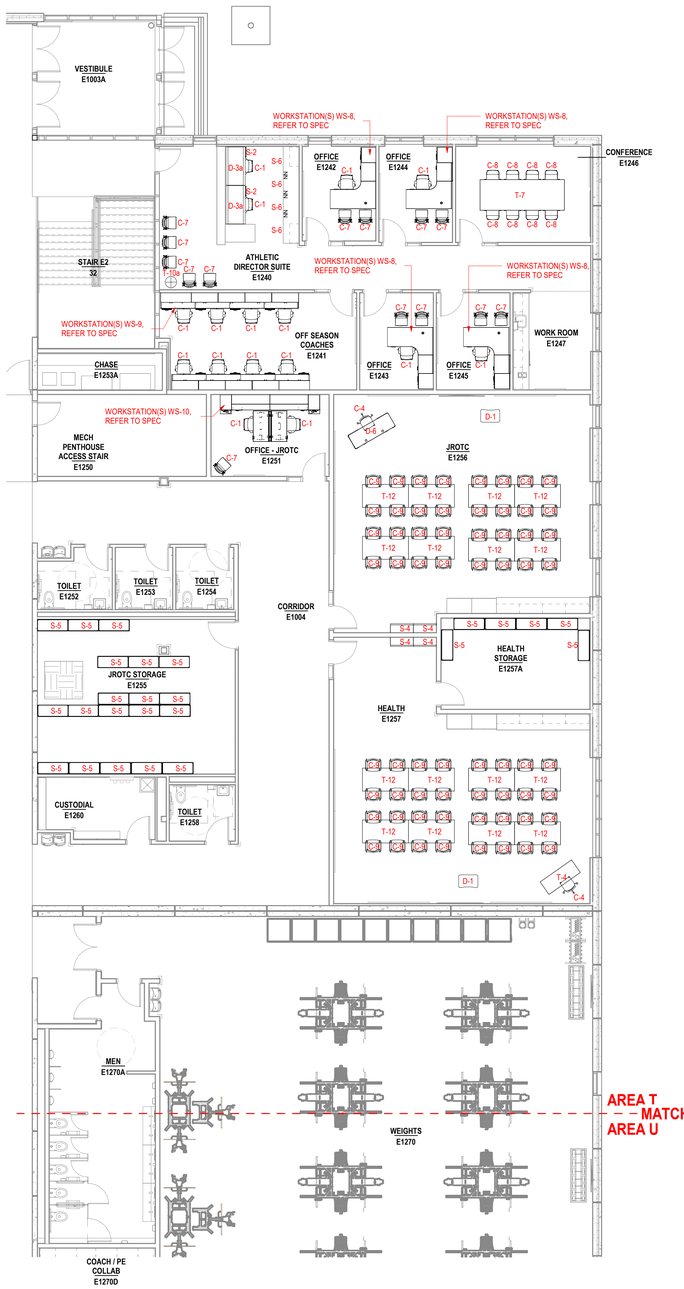

1 MAIN LEVEL FURNITURE PLAN - AREA T
1/8" = 1'-0"

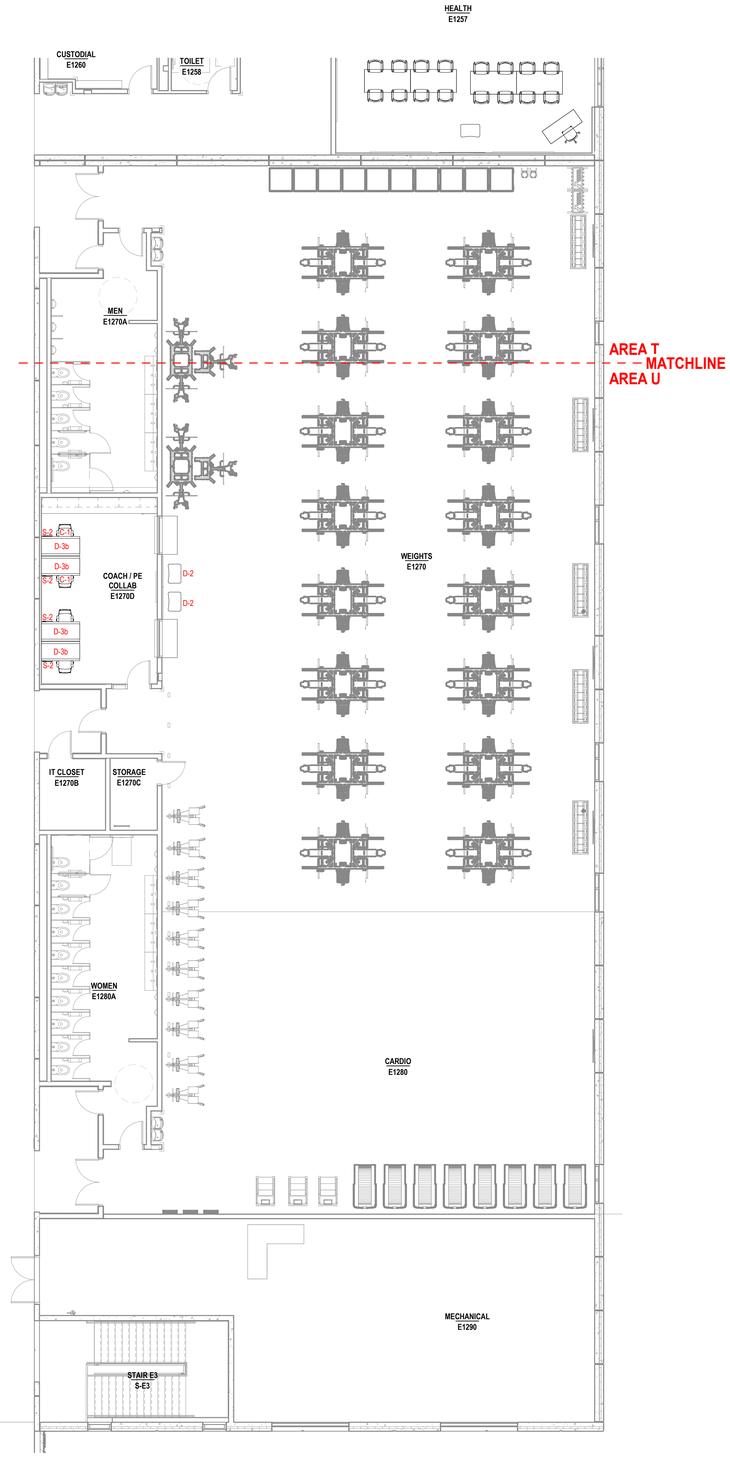

2 MAIN LEVEL FURNITURE PLAN - AREA U
1/8" = 1'-0"

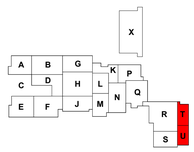

THIS SHEET MUST BE PRINTED IN COLOR TO VIEW CONTENT PROPERLY

INVISION
PLANNING | ARCHITECTURE | INTERIORS
360 Westfield Avenue
Suite 401
Waterloo, IA 50701
319.233.8419
www.invisionarch.com

CONSULTANT:

REVISIONS:

Description	Date	No.

OWNER SIGN-OFF:

DATE	NAME

WATERLOO COMMUNITY SCHOOL DISTRICT
WCSD HIGH SCHOOL
1350 KATOSKI DR., WATERLOO, IA 50701

PROJECT NO:
23187

DATE:
NOVEMBER 5, 2026

SHEET SET:
WATERLOO UNITED HIGH SCHOOL: FURNITURE PACKAGE 1

SHEET NAME:
MAIN LEVEL FURNITURE PLAN - AREA T/U

SHEET:
F1.1T/U

Copyright © 2026

PROJECT MANAGER: JENNA WIEGAND (jenna@invisionarch.com) 11/5/2026 9:37:31 AM Autodesk Docs://23187_WCSD_Central_HS/23187_WCSD_Furniture_HS_R23.rvt