

2' GRIDS 1 2 3 4 5 6 7 8 9 10 11 12 13 14 15 16 17 18 19

- STAKING NOTES:**
1. ALL DIMENSIONS ARE TO FACE UNLESS NOTED OTHERWISE.
 2. THE DEPTH OF PROPOSED PAVEMENT AND BUILDINGS ARE AS FOLLOWS:
 - BUILDING SLAB & BASE - 8"
 - LIGHT DUTY PAVEMENT - 9"
 - CONCRETE PAVEMENT - 11"
 - CONCRETE PAVEMENT - 7"
 - SIDEWALK - 4"
 3. A DWG COMPUTER FILE WILL BE AVAILABLE FROM THE ARCHITECT'S OFFICE.
 4. ALL CAR PARKING STALLS AND STRIPED ISLANDS SHALL BE PAINTED WITH 4" WHITE STRIPES AS SHOWN.
 5. ALL SIGNAGE STRIPING PER MUTCD LATEST EDITION.
 6. ALL STRIPING IN RW SHALL BE THERMOPLASTIC.

STAKING LEGEND:

	PROPOSED BUILDING
	LIGHT DUTY ASPHALT
	CONCRETE PAVEMENT
	CURB & GUTTER
	CONCRETE SIDEWALK
	HANDICAP PARKING
	PAVEMENT MARKINGS
	8" BLACK PVC COATED CHAIN LINK FENCE



0 50 100 120 feet

SCALE: 1" = 60'

SAE PROJECT NUMBER	01-264-118	
BID PACKAGE	BP-1	
ISSUED FOR CONSTRUCTION	11-04-2022	
REVISIONS		
R#	Doc#	Date

Southern AP
7951 Tron Circle
Austell, GA 30168
(770) 819-7777
saeconline.com


FACILITY CODE NUMBER: 741-5050
NEW CONSTRUCTION OF:
ROSEMONT ELEMENTARY SCHOOL
HAMILTON ROAD, GA 30241
TROUP COUNTY SCHOOLS
100 NORTH DAVIS ROAD, LAGRANGE, GA 30241

STAKING PLAN

DRAWING NUMBER
C102



CAUTION:
THE UTILITIES SHOWN ARE SHOWN FOR THE CONTRACTOR'S INFORMATION ONLY. THE CONTRACTOR SHALL BE RESPONSIBLE FOR VERIFYING THE EXACT LOCATIONS OF ALL UTILITIES WITHIN THE LIMITS OF THE PROJECT. THE CONTRACTOR SHALL BE RESPONSIBLE FOR ANY LOSSES THAT OCCUR FROM DAMAGES TO THE EXISTING UTILITIES.

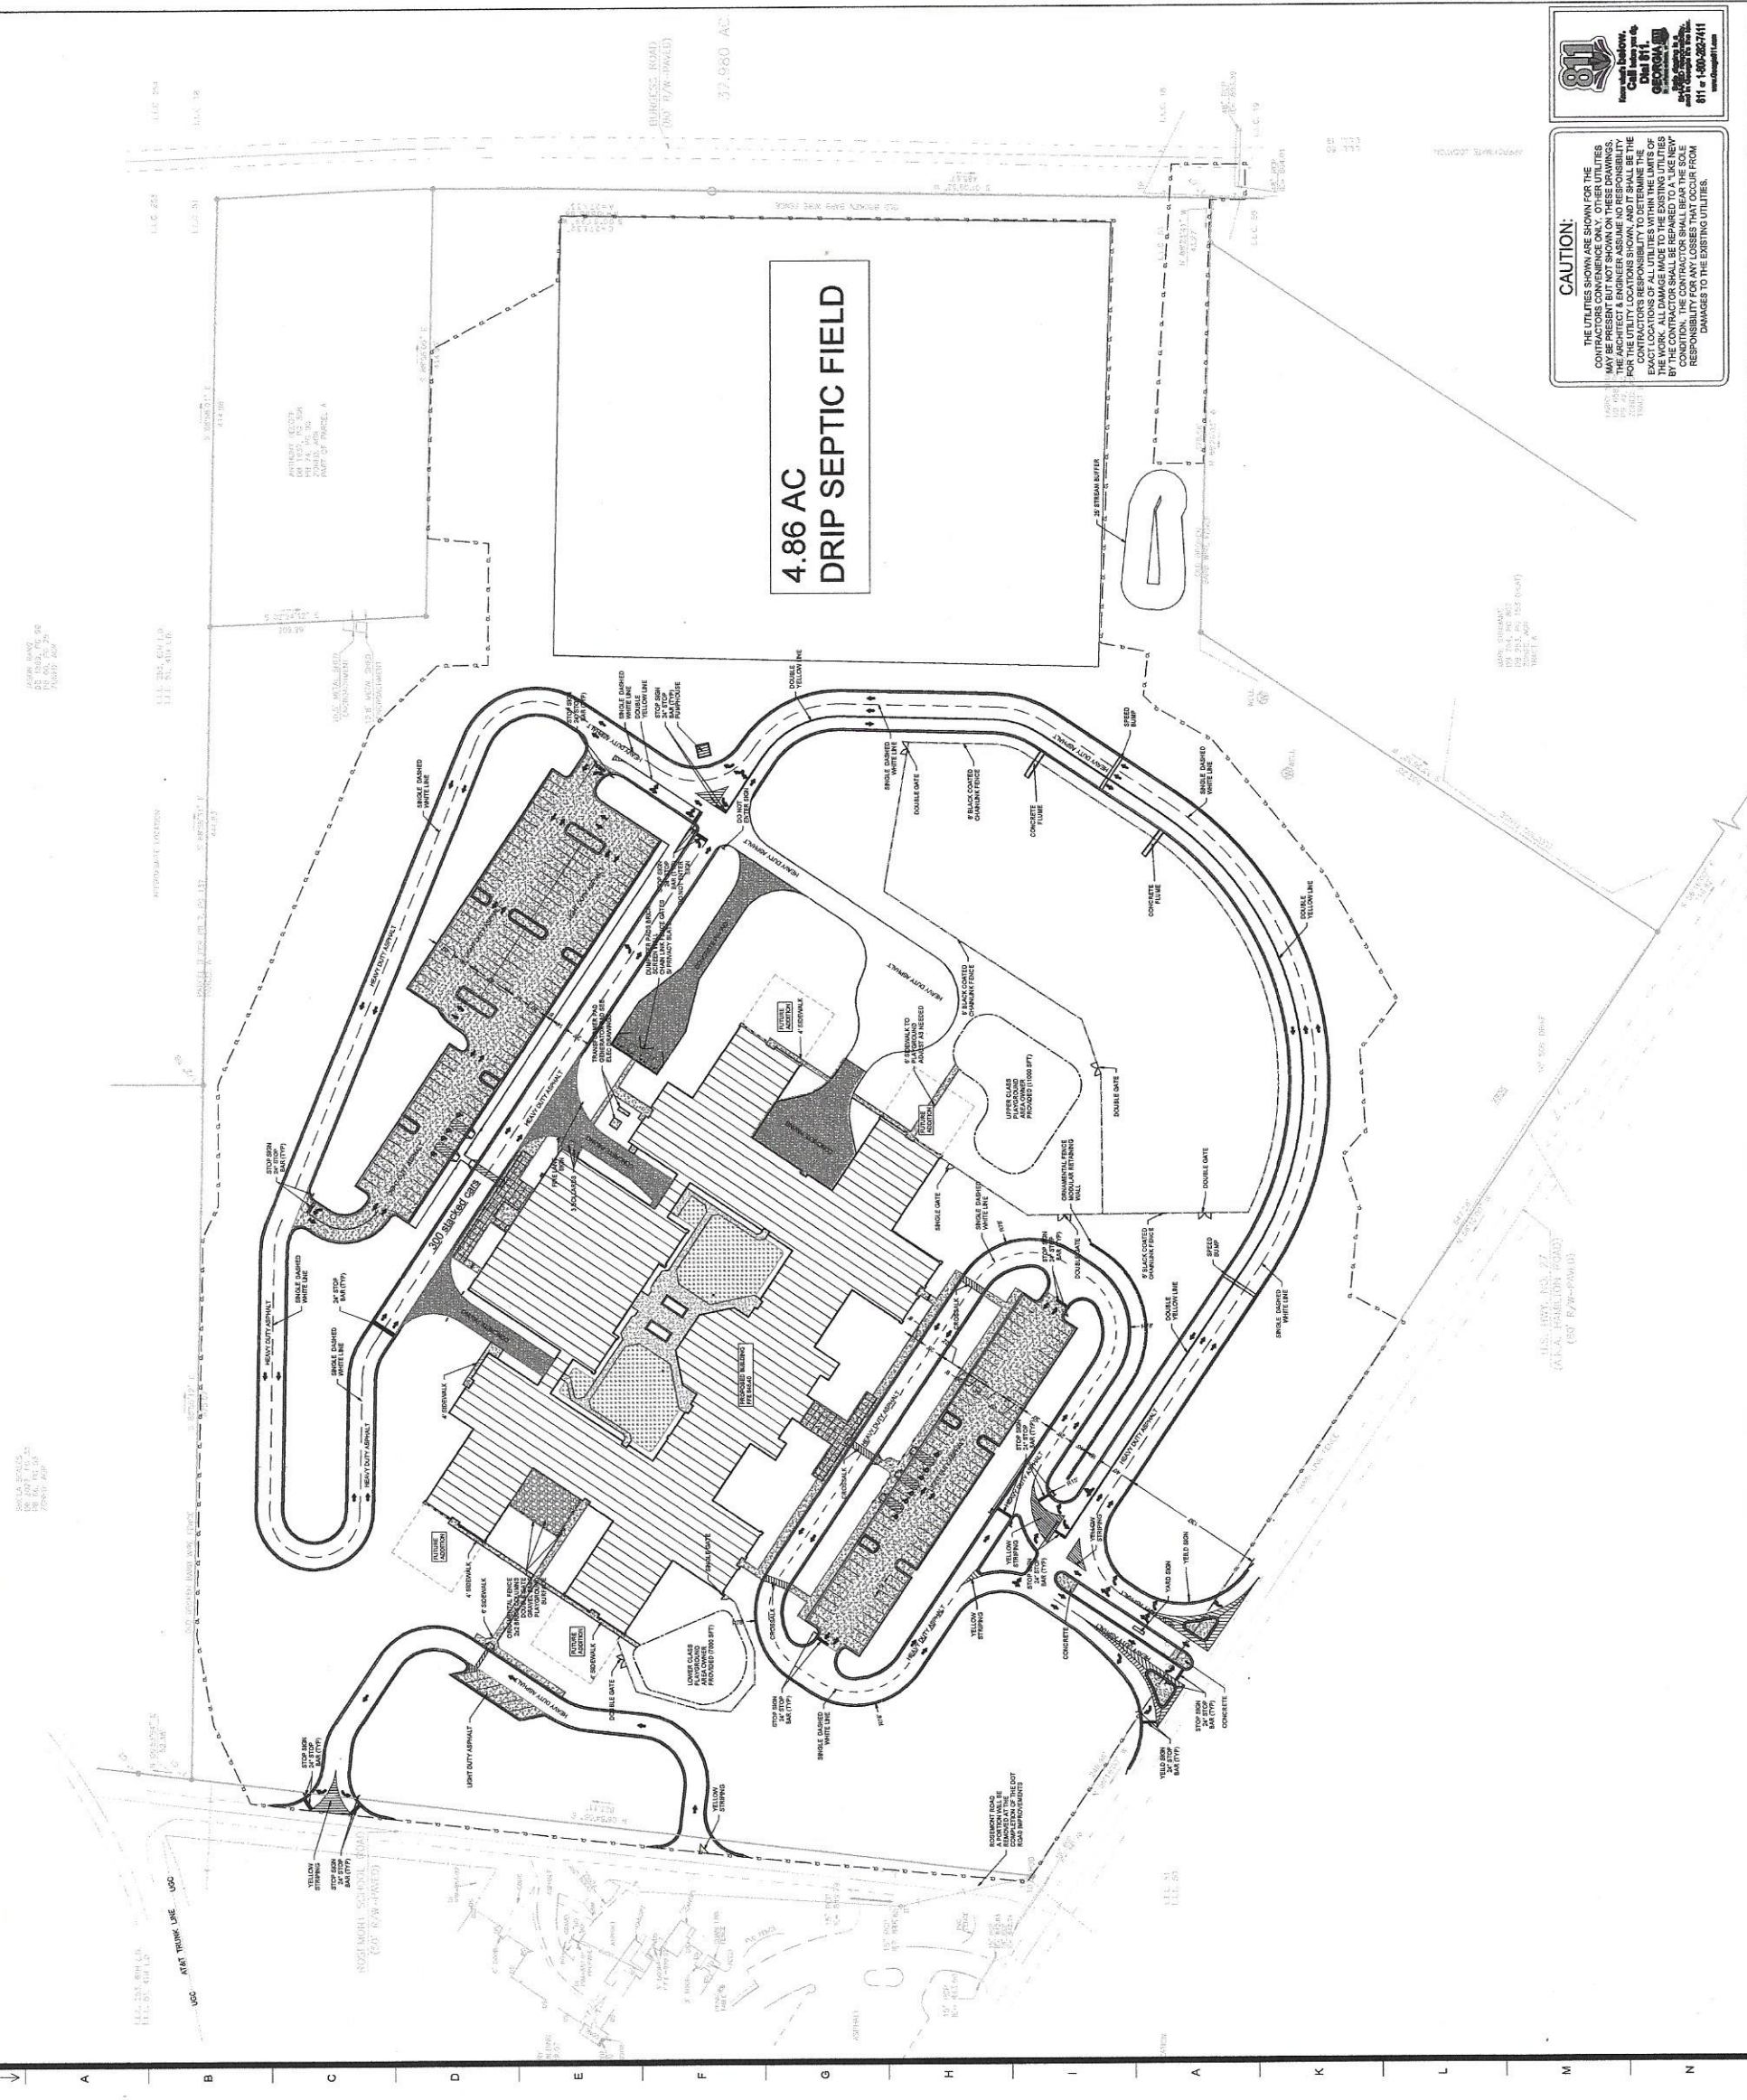

ORIGINAL SHEET SIZE: ARCH-E1 (30' X 42')