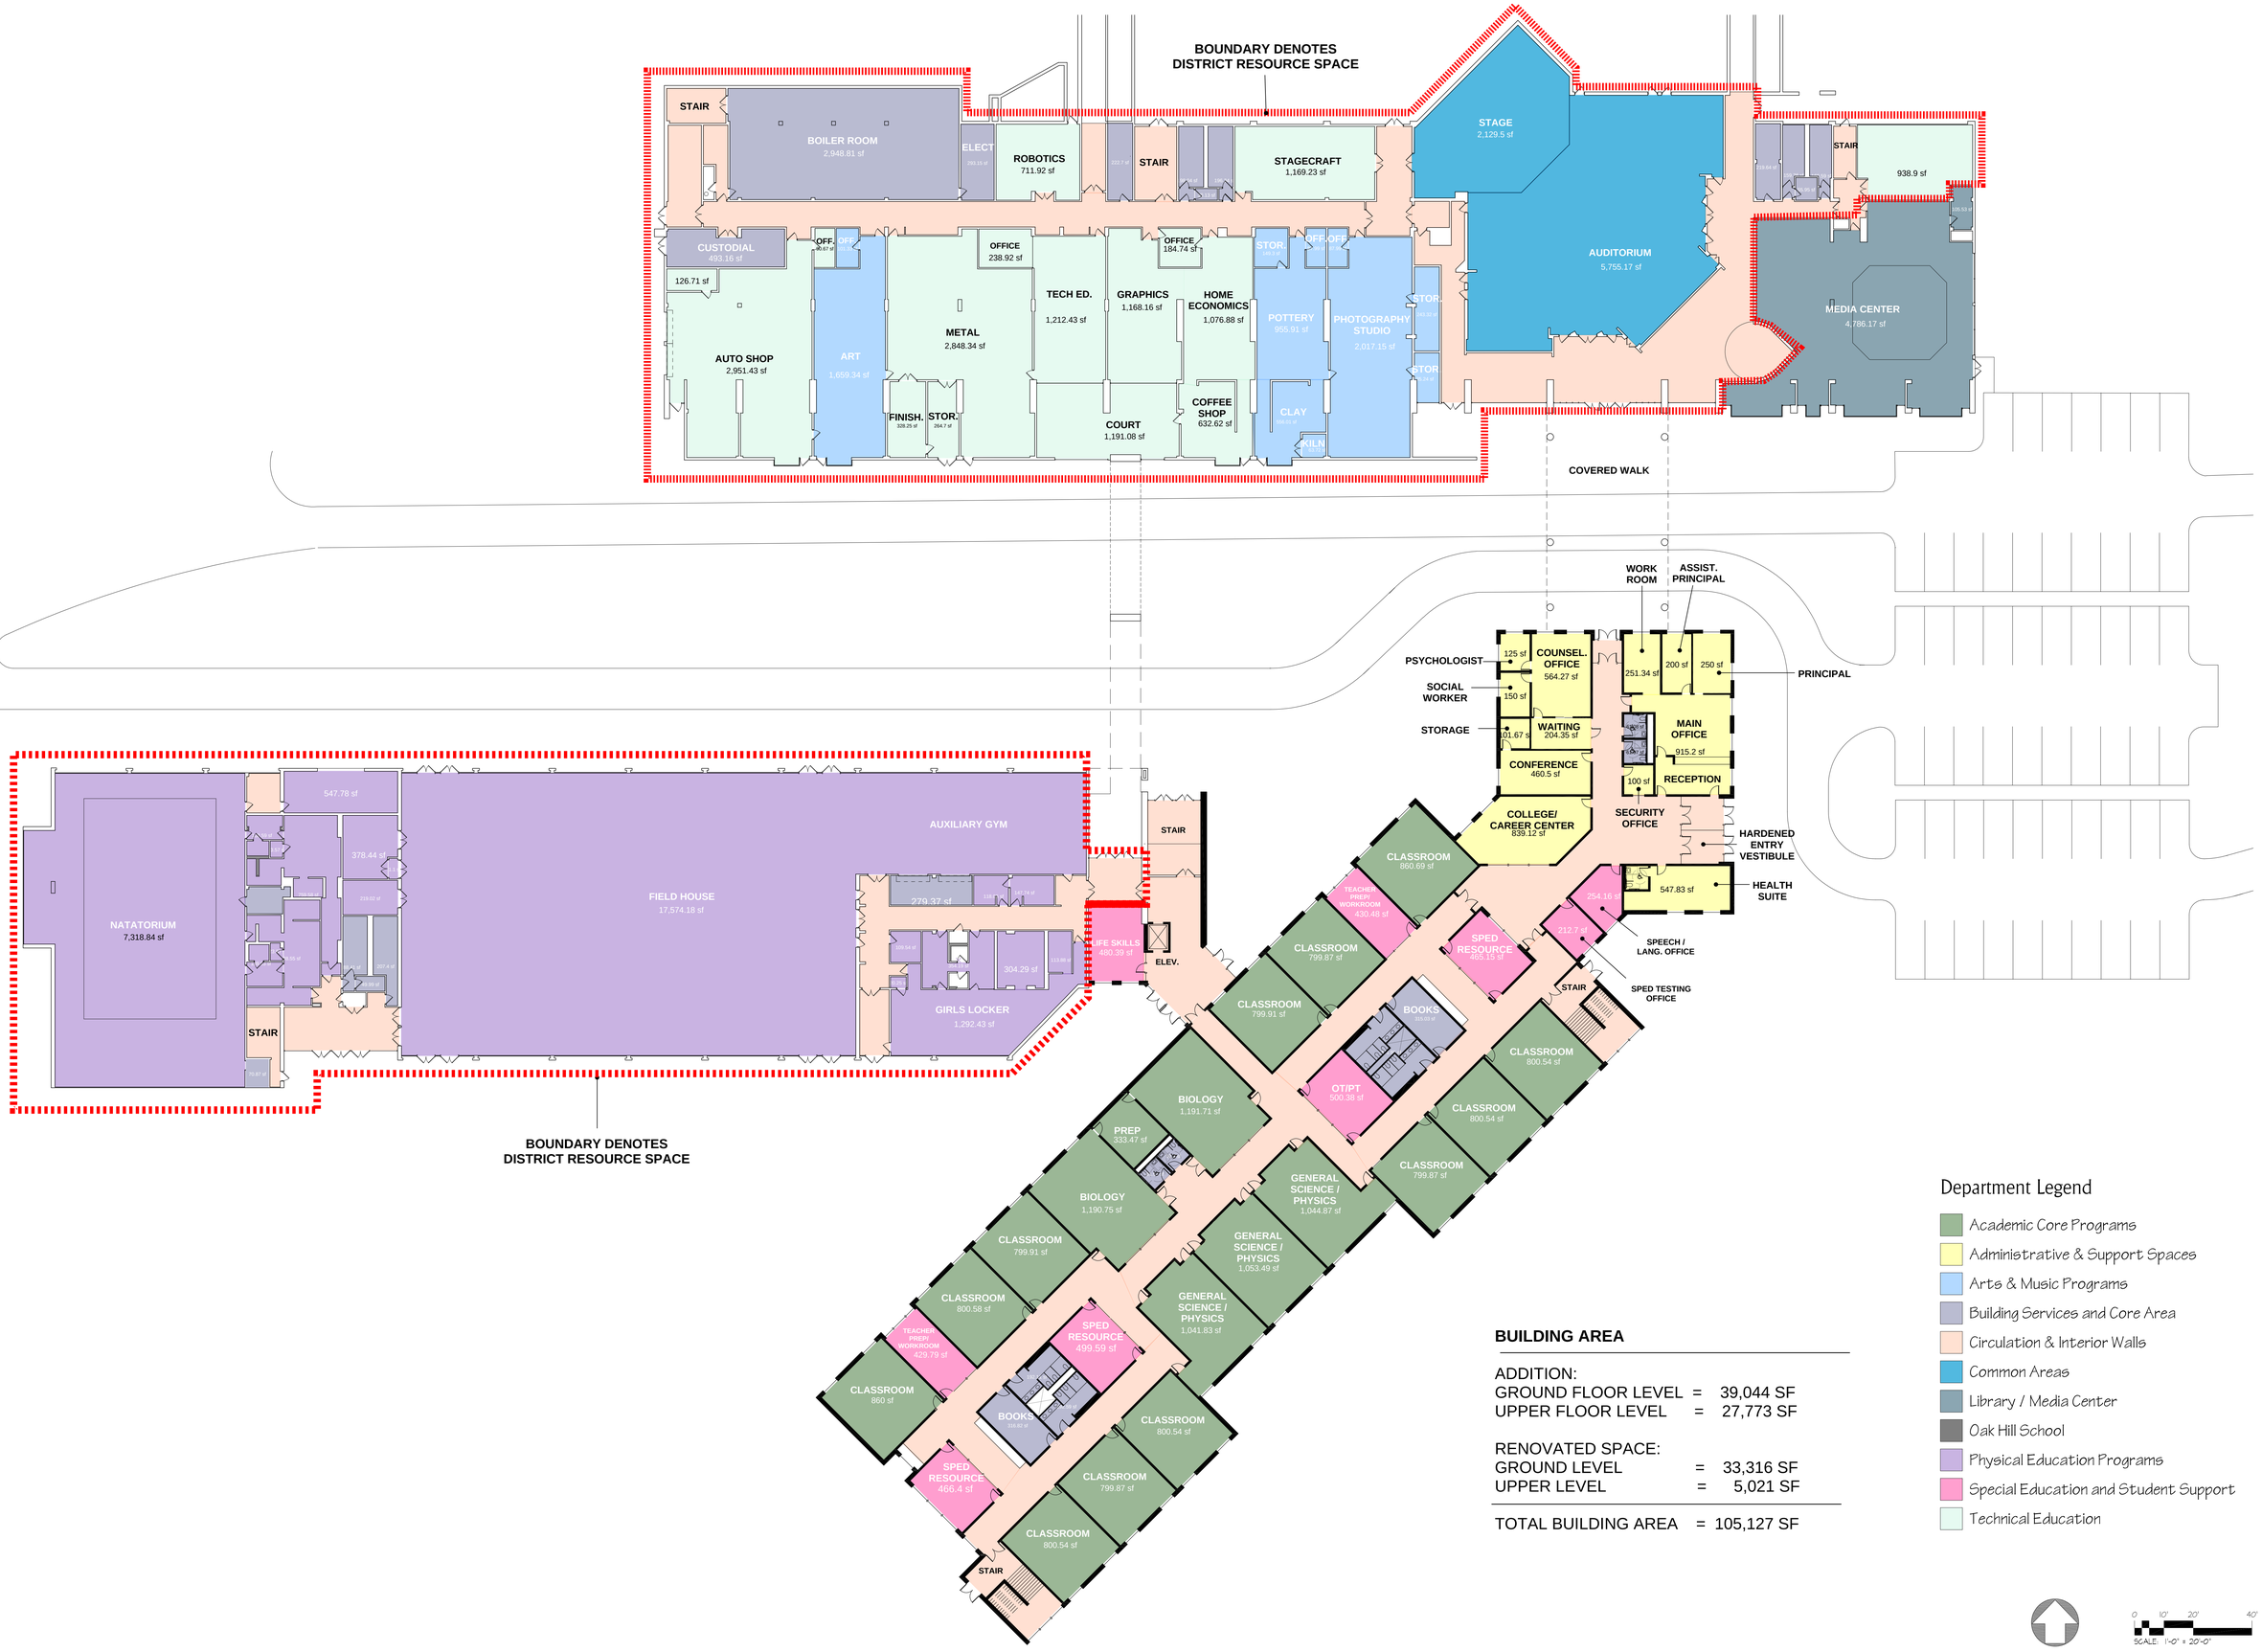


BUILDING AREA

ADDITION:		
GROUND FLOOR LEVEL	=	39,044 SF
UPPER FLOOR LEVEL	=	27,773 SF
RENOVATED SPACE:		
GROUND LEVEL	=	33,316 SF
UPPER LEVEL	=	5,021 SF
TOTAL BUILDING AREA	=	105,127 SF

Department Legend

- Academic Core Programs
- Administrative & Support Spaces
- Arts & Music Programs
- Building Services and Core Area
- Circulation & Interior Walls
- Common Areas
- Library / Media Center
- Oak Hill School
- Physical Education Programs
- Special Education and Student Support
- Technical Education

SCALE: 1'-0" = 20'-0"

REGIONAL SCHOOL DISTRICT 17 | HADDAM KILLINGWORTH HIGH SCHOOL | HIGGANUM CONNECTICUT | CONCEPTUAL FIRST FLOOR PLAN - RENOVATION | OPTION A | JANUARY 09, 2025 | #24065