**NOTE:
AFTER SEDIMENT TRAP CONSTRUCTION IS COMPLETE, (SAMPLING PTS. #4, 5, 6, & 7), THE TRAP IS IN THE FOOTPRINT OF THE RETAINING WALL OR FILL SLOPE. CONSTRUCTION OF WALL IS ALLOWED DURING INITIAL PHASE SINCE THE WALL IS REQUIRED IN ORDER TO CONSTRUCT STORMWATER POND. COORDINATION OF RETAINING WALL CONSTRUCTION AND STORMWATER POND IS CRITICAL IN ENSURE SEDIMENT IS CONTAINED ON SITE.

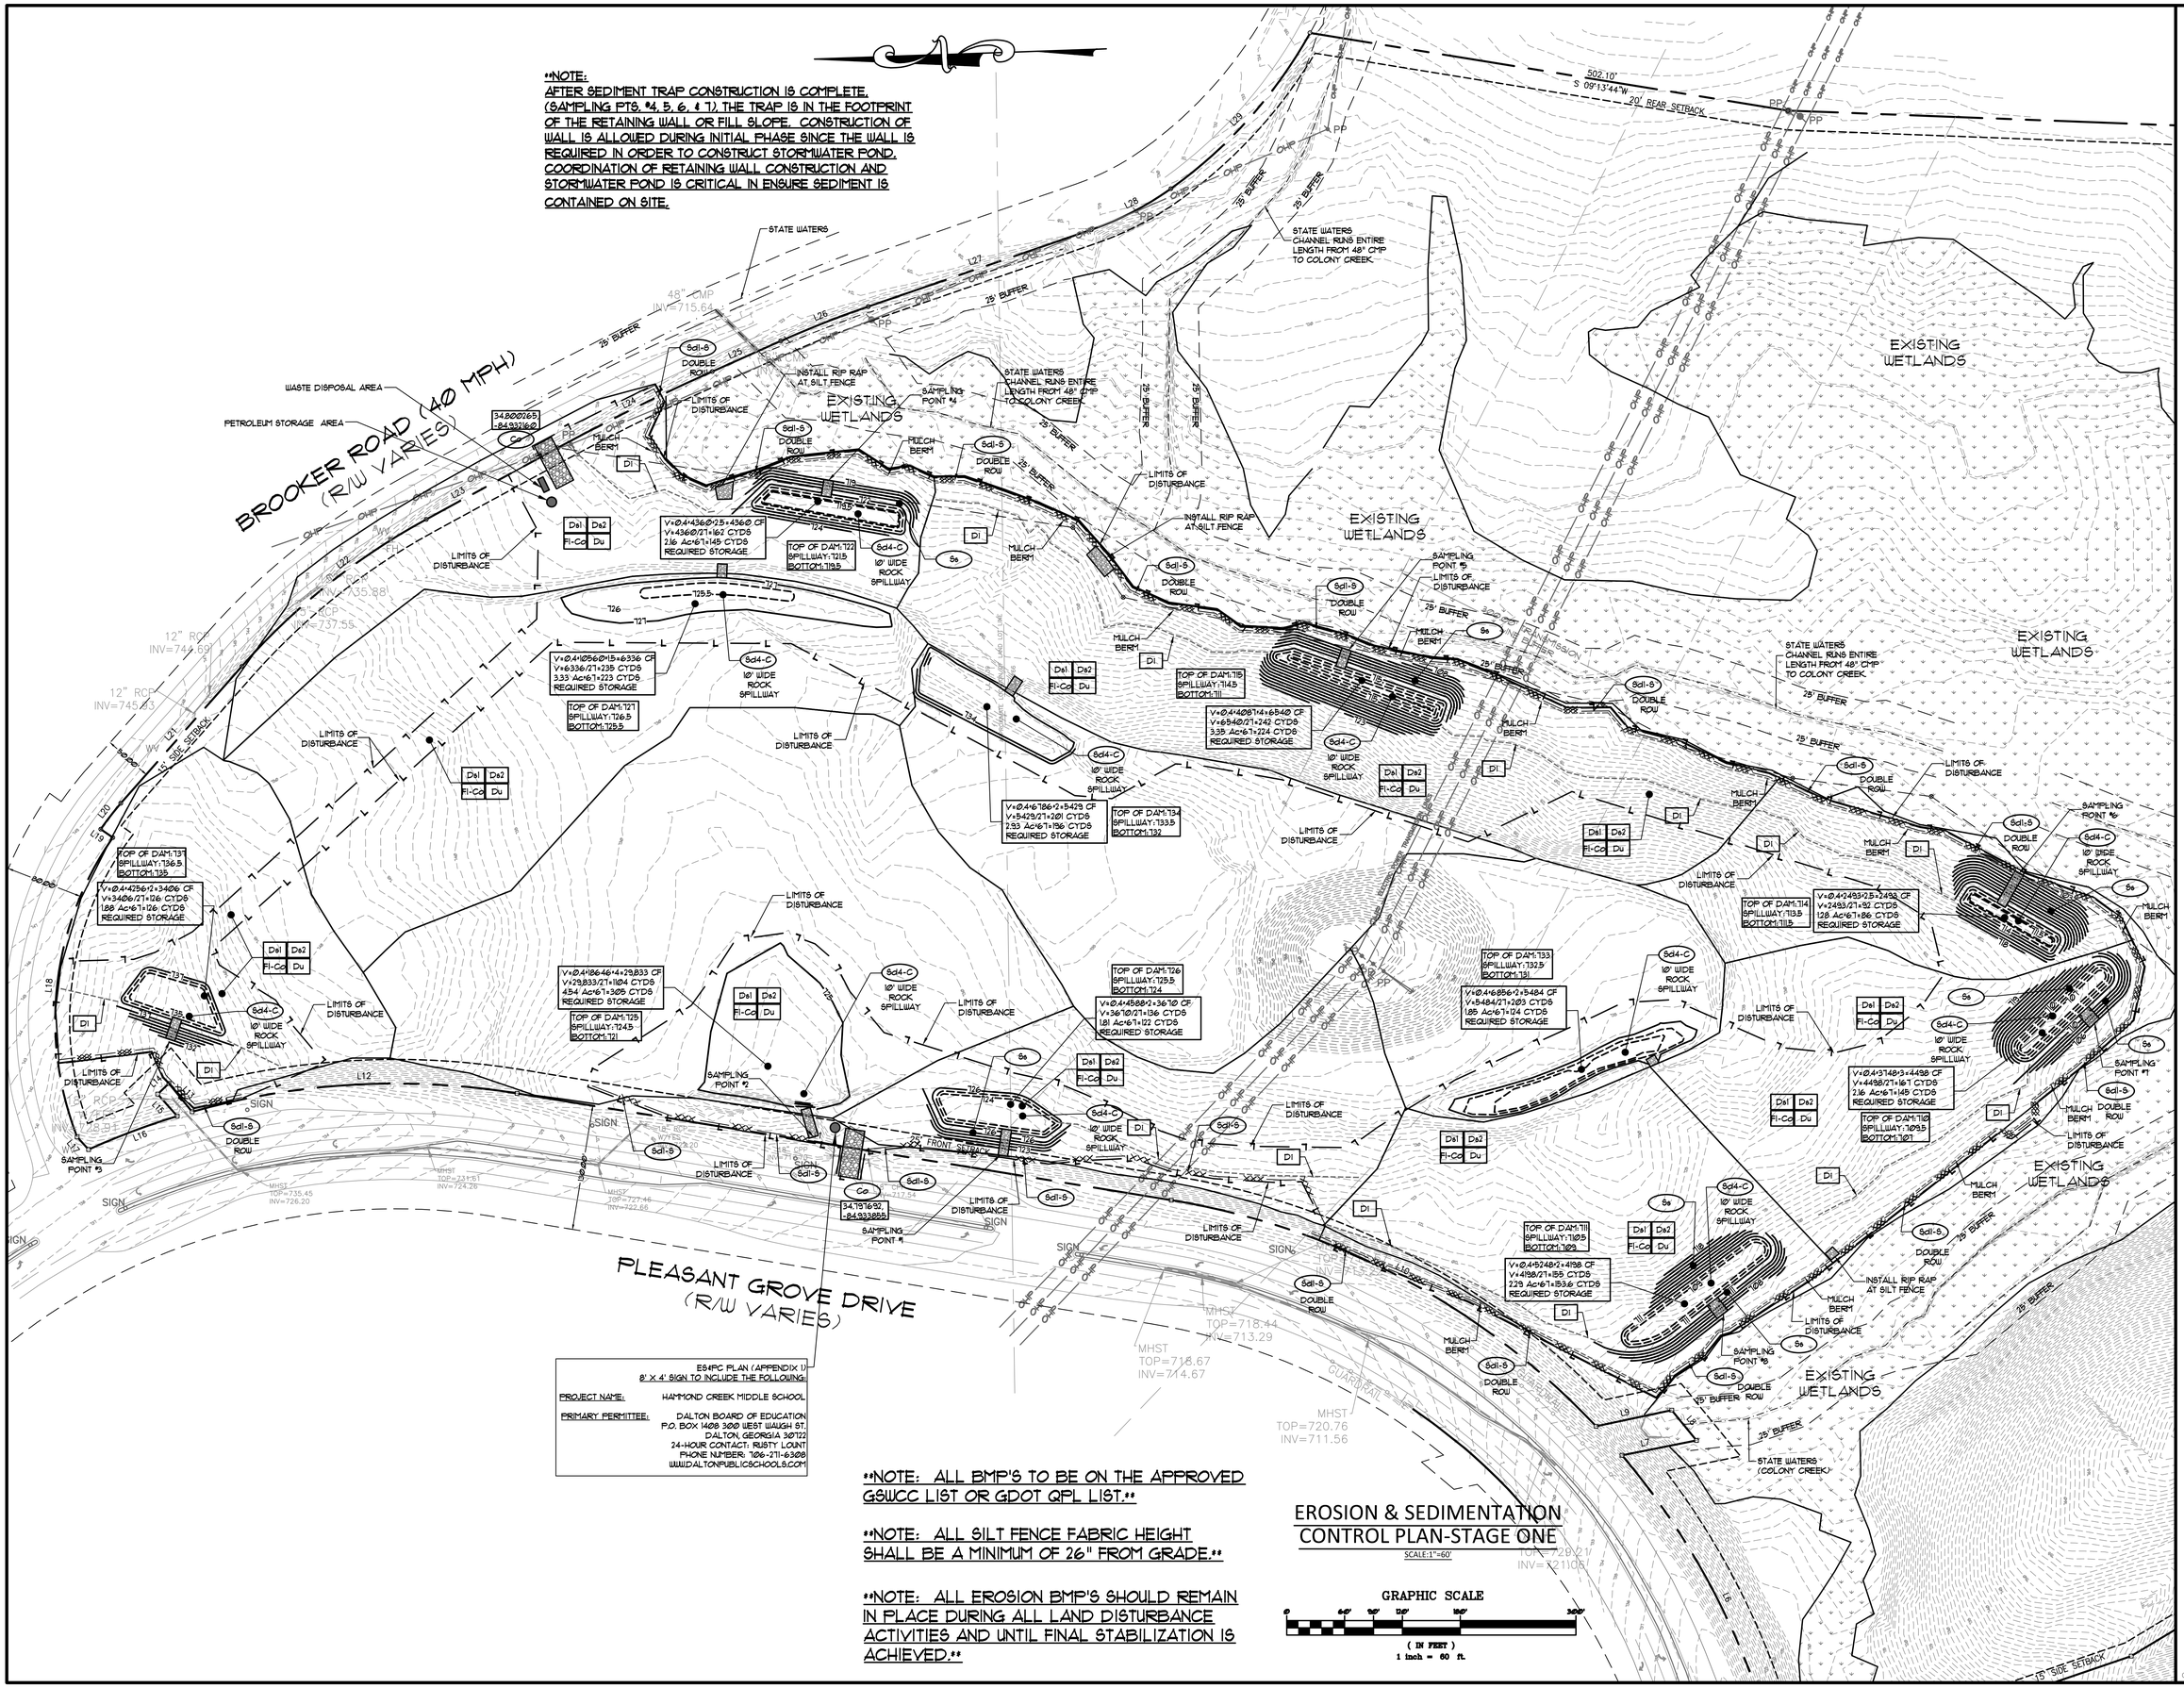

	E&SPC PLAN (APPENDIX 1)
	8' X 4' SIGN TO INCLUDE THE FOLLOWING:
PROJECT NAME:	HAMMOND CREEK MIDDLE SCHOOL
PRIMARY PERMITTEE:	DALTON BOARD OF EDUCATION P.O. BOX 1428 300 WEST WAUGH ST. DALTON, GEORGIA 30722 24-HOUR CONTACT: RUSTY LOUNT PHONE NUMBER: 706-271-6308 WWW.DALTONPUBLICSCHOOLS.COM

NOTE: ALL BMP'S TO BE ON THE APPROVED GSWCC LIST OR GDOT QPL LIST.

NOTE: ALL SILT FENCE FABRIC HEIGHT SHALL BE A MINIMUM OF 26" FROM GRADE.

NOTE: ALL EROSION BMP'S SHOULD REMAIN IN PLACE DURING ALL LAND DISTURBANCE ACTIVITIES AND UNTIL FINAL STABILIZATION IS ACHIEVED.

EROSION & SEDIMENTATION CONTROL PLAN-STAGE ONE

SCALE:1"=60'

GRAPHIC SCALE

0 60' 120' 180' 240'

(IN FEET)
1 inch = 60 ft.

HAMMOND CREEK MIDDLE SCHOOL
DALTON BOARD OF EDUCATION
SCHOOL CODE: 772-0380
DALTON GEORGIA

JAMES W. BUCKLEY & ASSOCIATES INC. - ARCHITECTS, CIVIL ENGINEERS
SWAINSBORO, ALBANY, POWDER SPRINGS, AND SAVANNAH GEORGIA

WARNING: Contractors, subcontractors, vendors and suppliers are advised that the contract documents consist of Architect-reproduced printed, bound, and numbered specifications. Architect-reproduced printed, bound and numbered specifications are the only contract documents. Other versions of specifications or any other data received from their Architect, whether in hard copy or electronic format shall not be considered part of contract documents and do not supersede the provisions of the contract documents. The contractor, subcontractor, vendors, and suppliers solely responsible for any errors or omissions created during development of shop drawings and construction of shop are referred to contract documents.

EROSION & SEDIMENTATION CONTROL PLAN-STAGE ONE

GEORGIA REGISTERED No. 29636 PROFESSIONAL ENGINEER MATTHEW L. REYNOLDS

GSWCC LEVEL II CERT.# 0000008362

UTILITIES PROTECTION CENTER 811 CALL BEFORE YOU DIG

ISSUED FOR
BID
REVISED: 9/21/18
REVISED: 11/1/18
REVISED: 11/21/18

JAM
DRAWN BY
JJS
CHECKED BY
MLR
APPROVED BY
09/01/18
DATE
22317
PROJECT NO.

SHEET NUMBER
SE1.0

COPYRIGHT (c) 2019. ALL RIGHTS RESERVED