




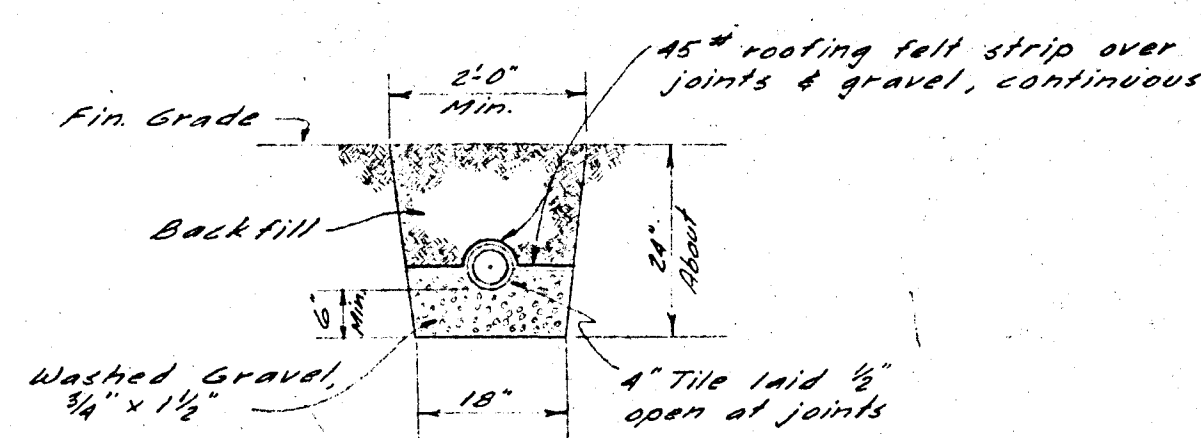


SECTION THRU DRAIN TRENCH
Scale: $\frac{1}{2}''=1'-0''$

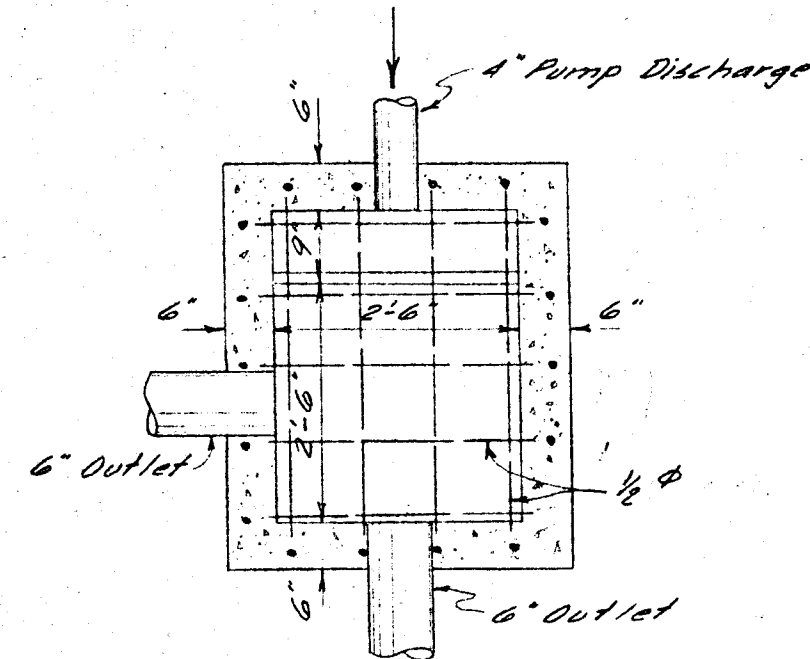


PLAN

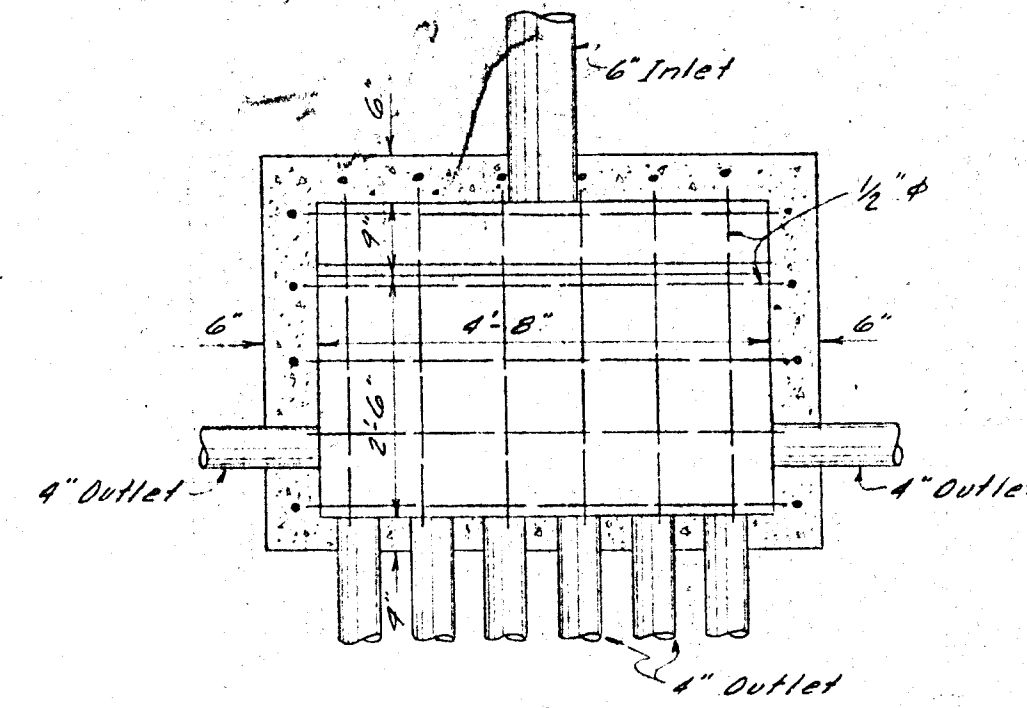


PLAN

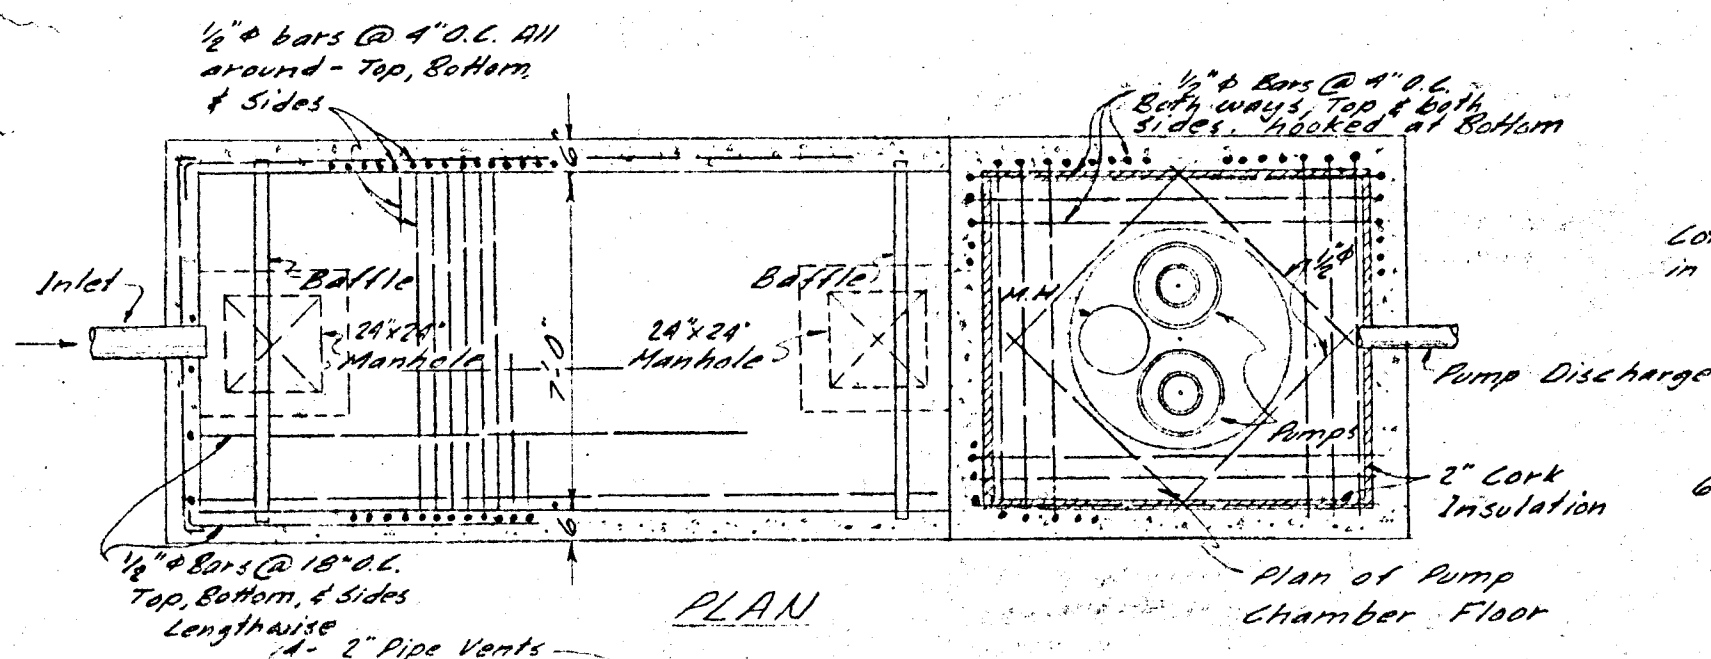

PLAN

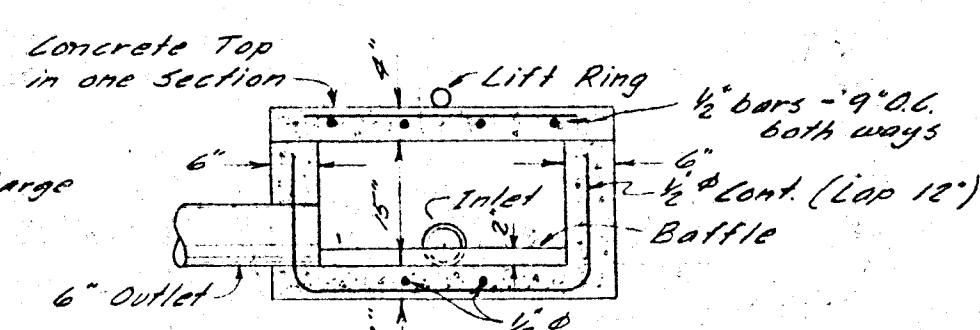


ELEVATION

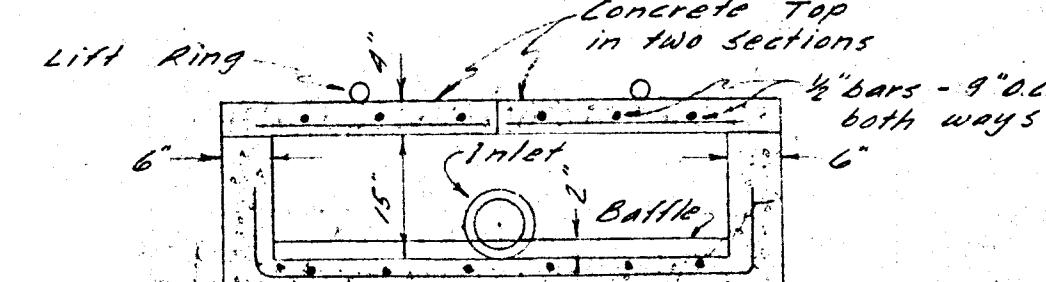

ELEVATION

DETAILS OF DISTRIBUTION BOX "A"
Scale: $\frac{1}{2}''=1'-0''$

DETAILS OF DISTRIBUTION BOX "B"
Scale: $\frac{1}{2}''=1'-0''$

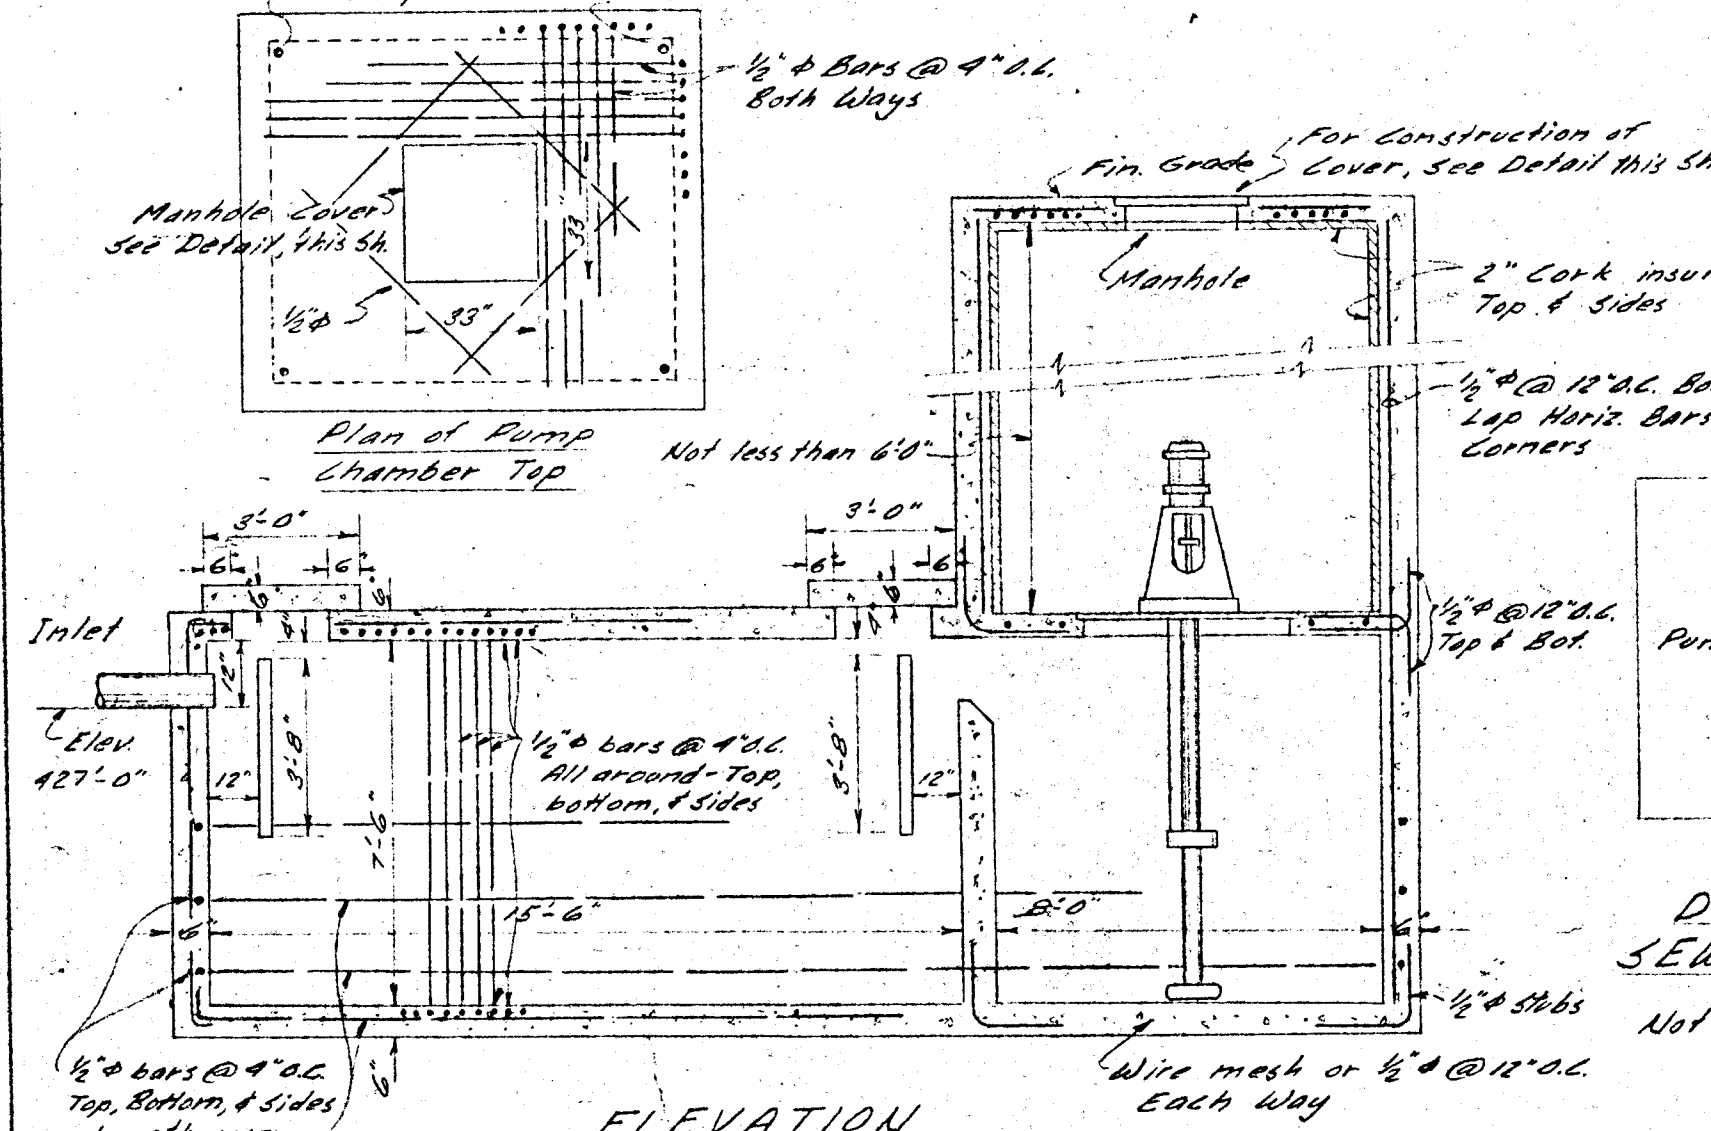

ELEVATION

SEPTIC TANK DETAILS
Scale: $\frac{1}{4}''=1'-0''$



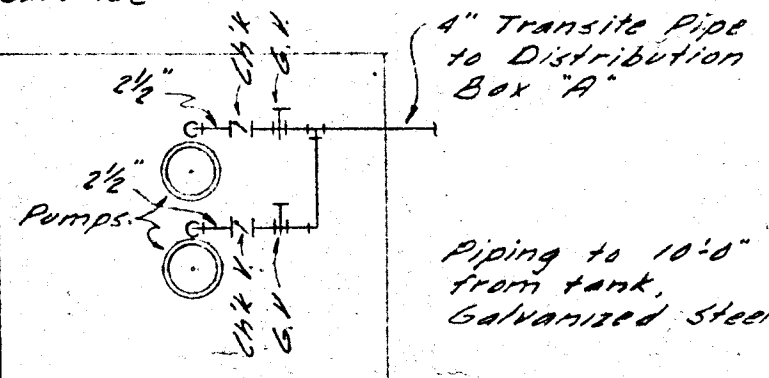


DIAGRAM OF SEWAGE PUMP DISCH.

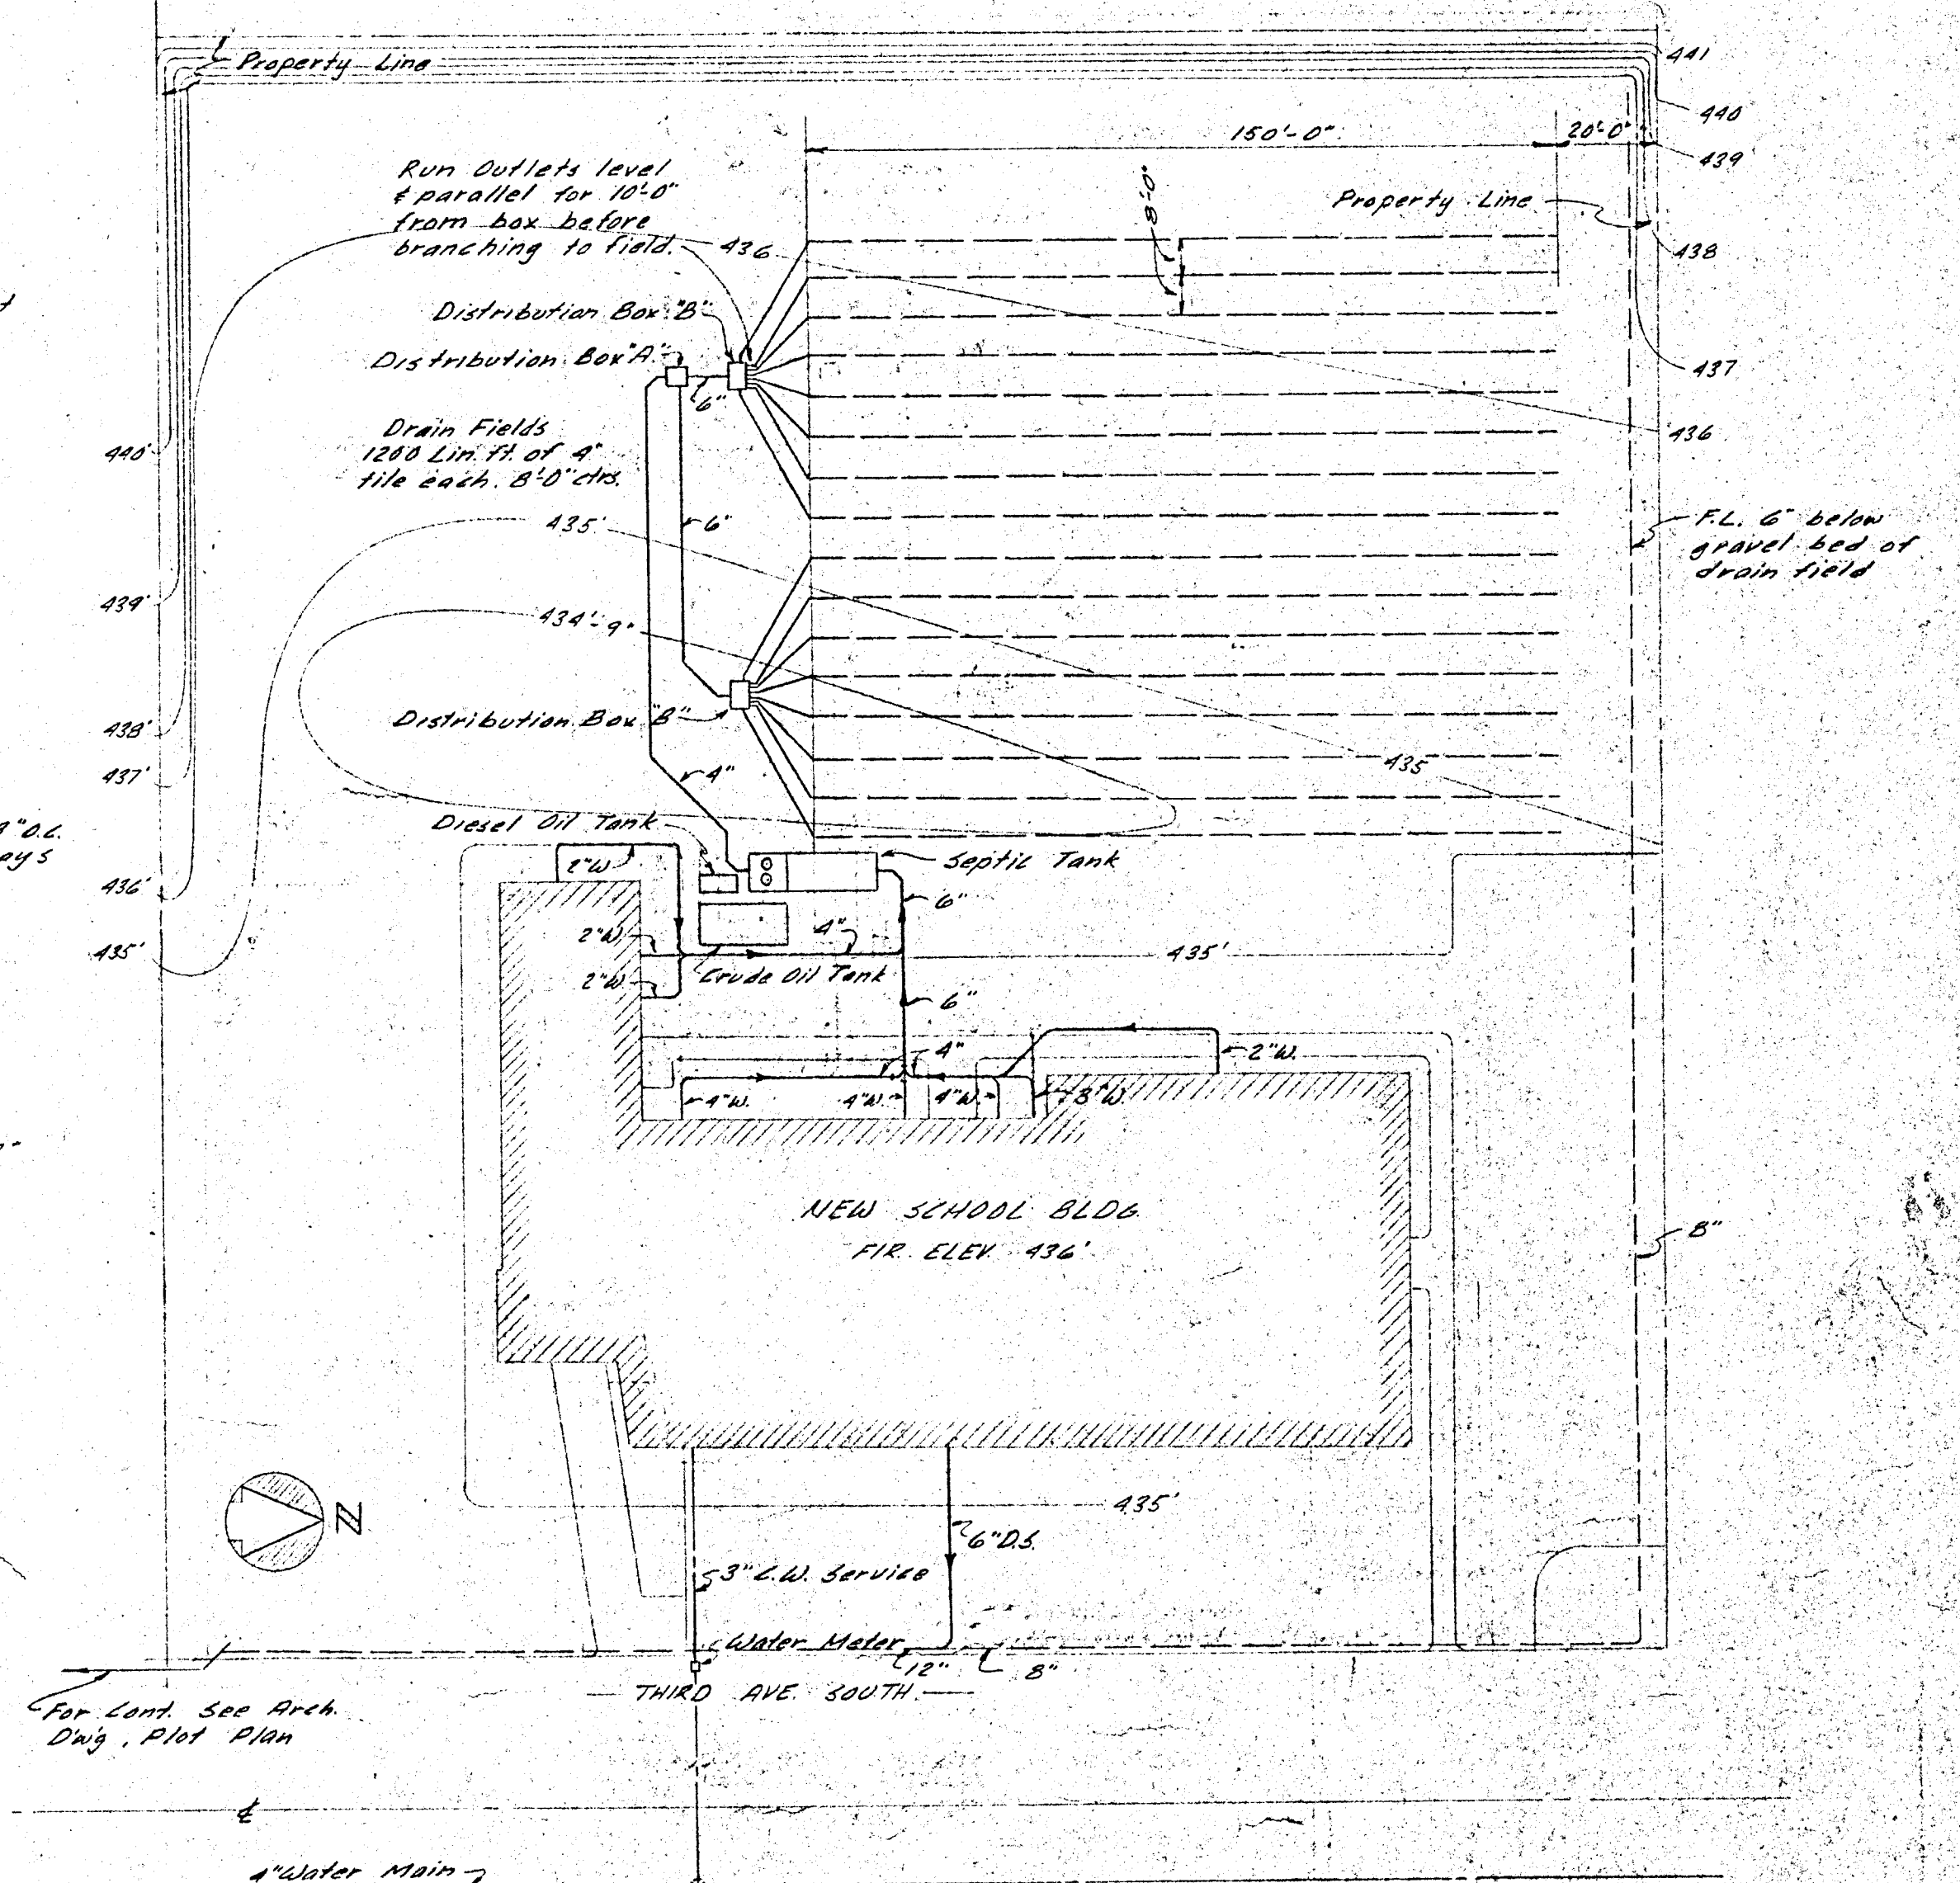



PLOT PLAN
Scale: $\frac{1}{8}''=1'-0''$

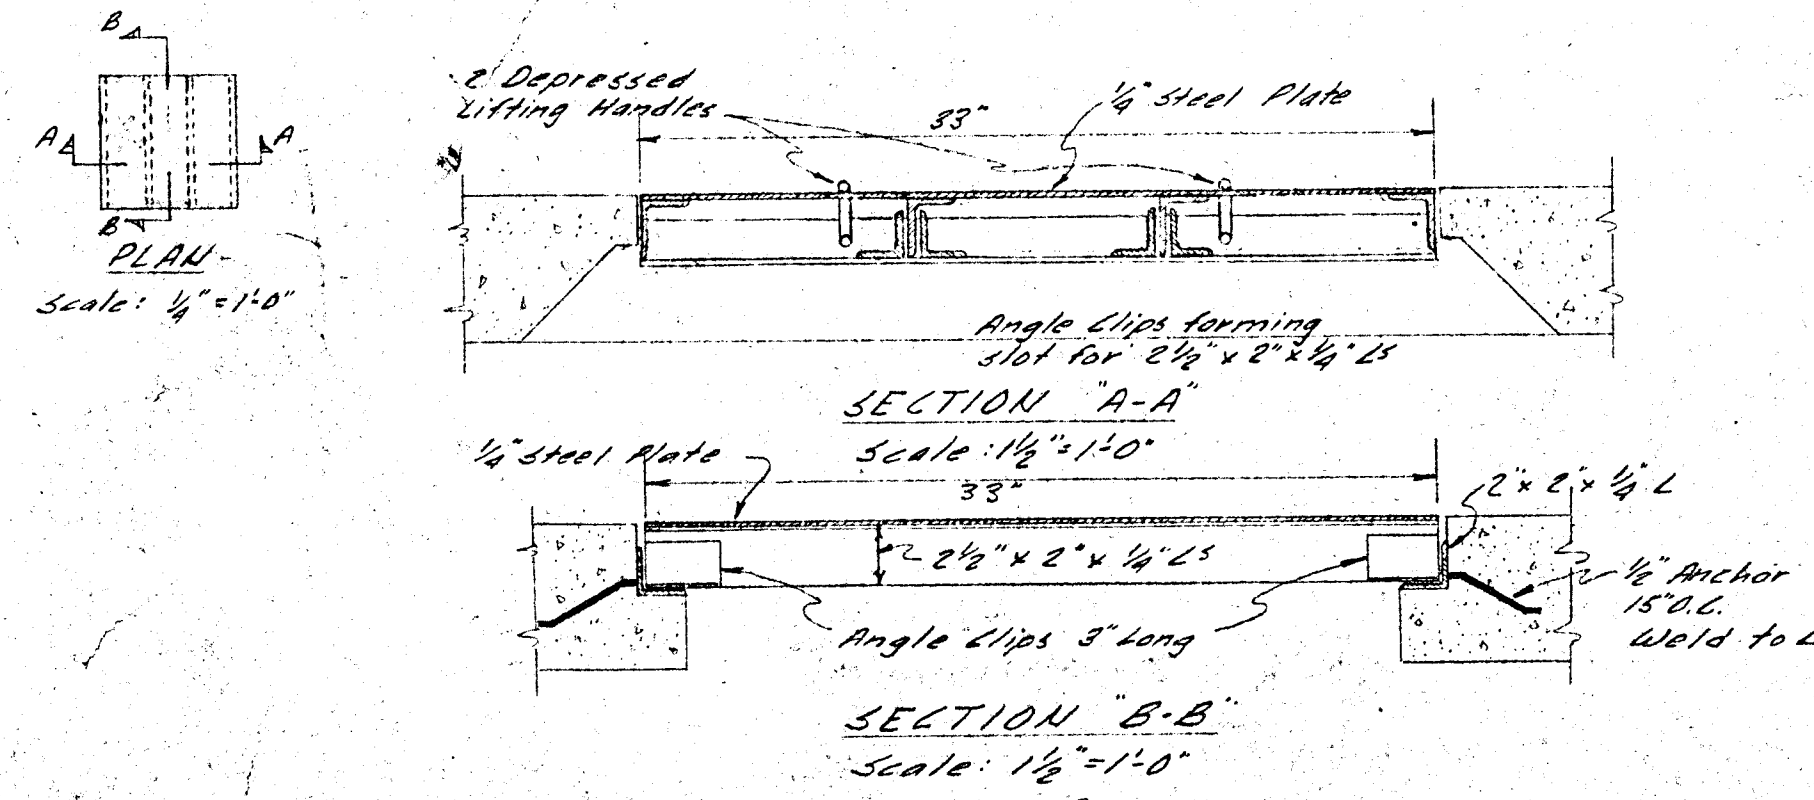

DETAILS OF PUMP CHAMBER MANHOLE COVER

'50 orig.
M&E

MECHANICAL

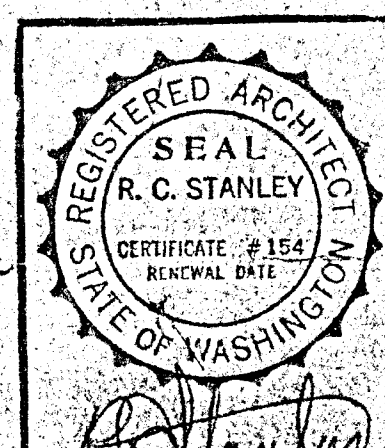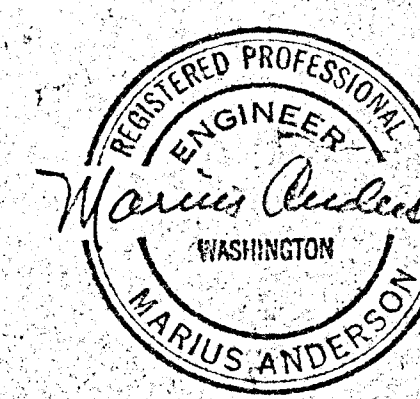

Job 303	Date 2-50	Sheet M-1	Set
BEVERLY PARK ELEM. SCHOOL HIGHLINE PUBLIC SCHOOLS DISTRICT No. 401 SOUTH 11th & THIRD AVENUE SOUTH SEATTLE, WASHINGTON			
JONES & STANLEY ARCHITECTS ARDEN C. STEINHART-ASSOCIATE MEDICAL ARTS BLDG. - SEATTLE			