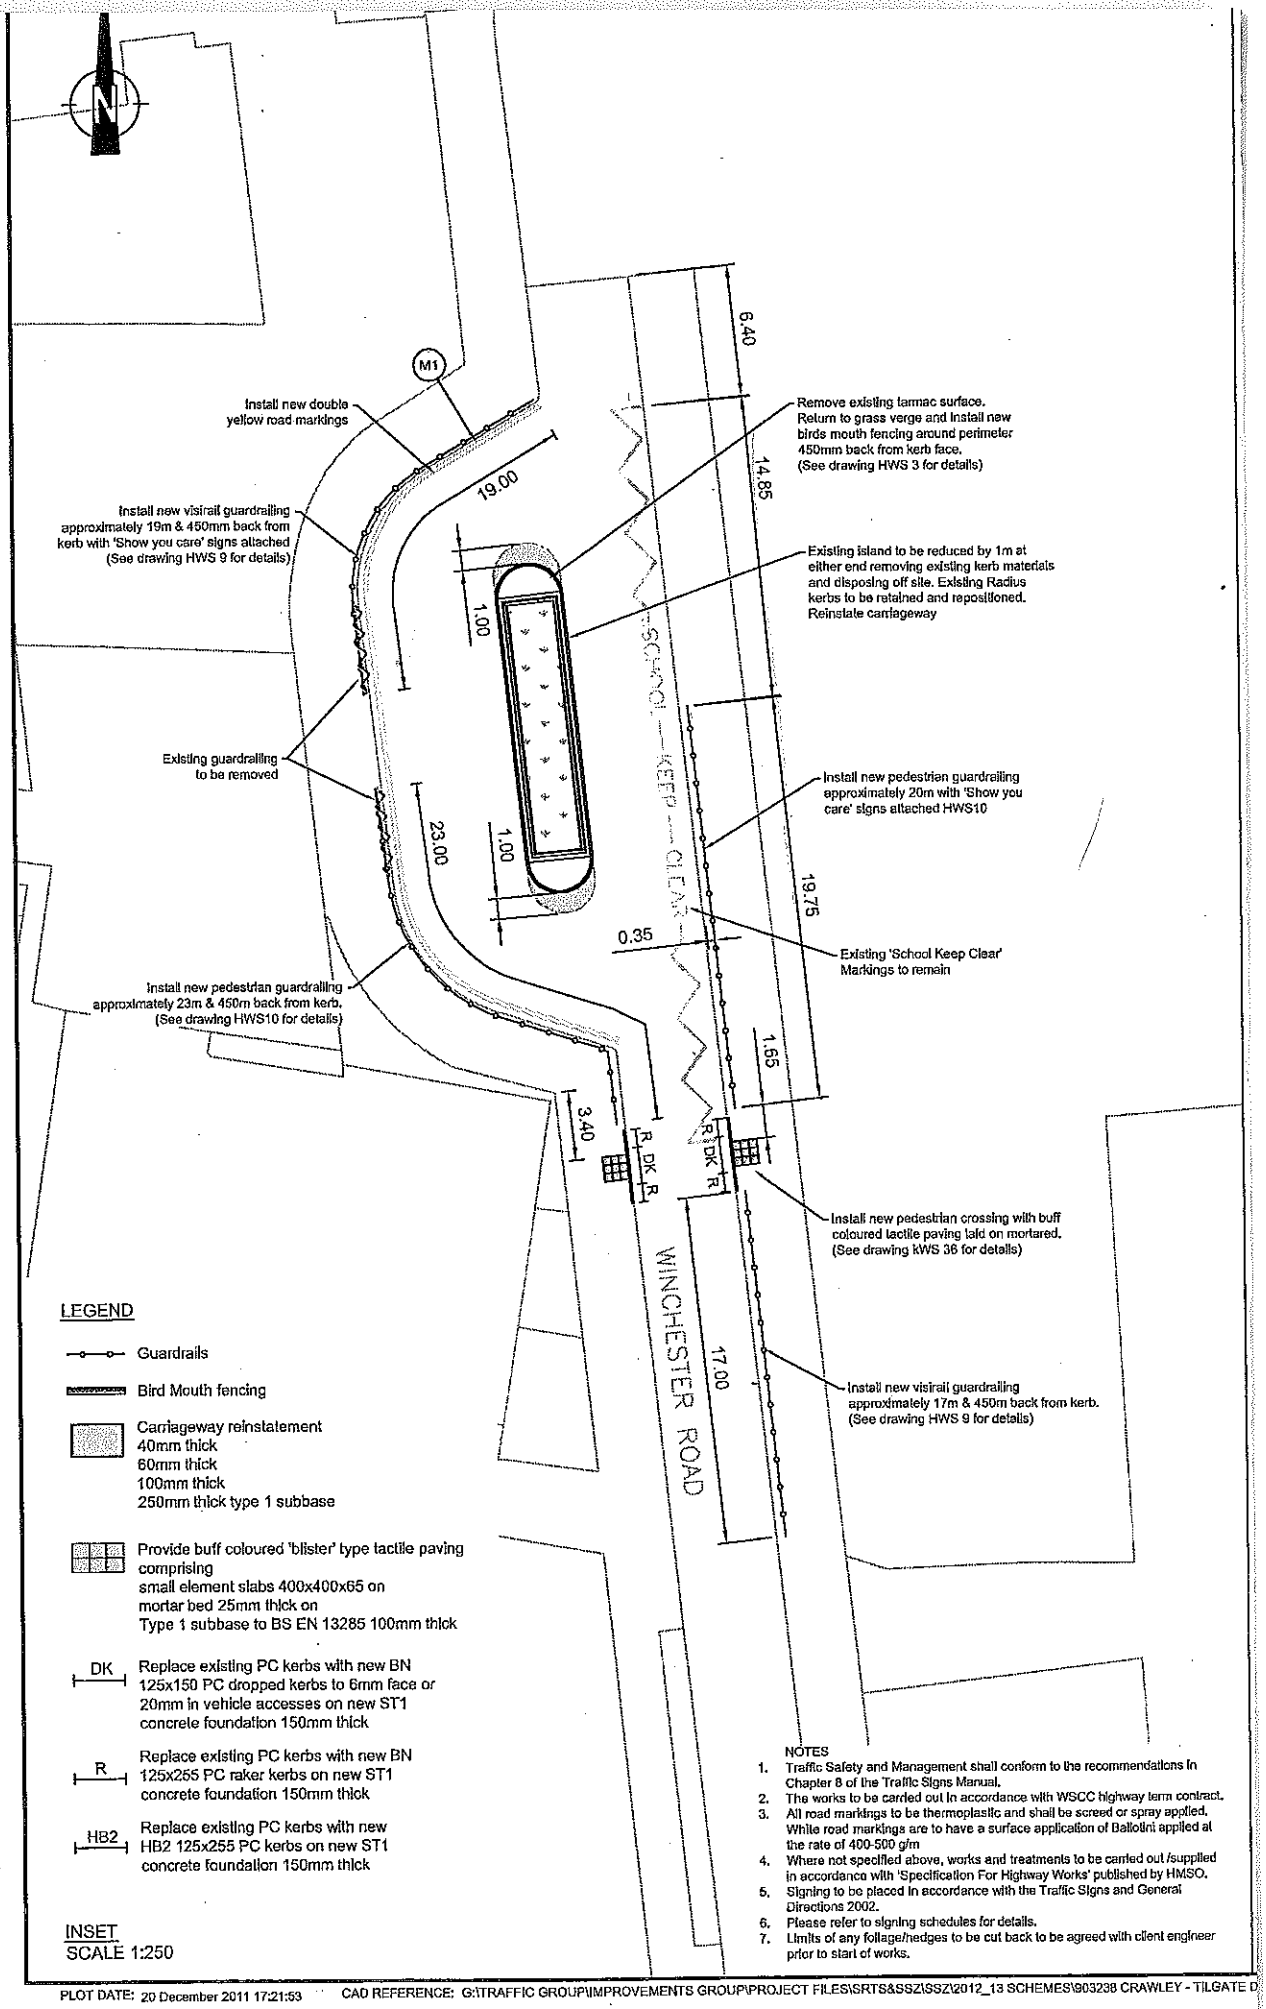


PLOT DATE: 20 December 2011 17:21:53 CAD REFERENCE: G:\TRAFFIC GROUP\IMPROVEMENTS GROUP\PROJECT FILES\SRTS&SSZ\SSZ\2012_13 SCHEMES\903238 CRAWLEY - TILGATE D