Date Due: Nov 20, 2020
DUE NO LATER THAN 11:00 A.M.
LOCAL TIME IN HOUSTON, TEXAS
Proposals received later than the above date and time will not be considered.

YES Prep Public Schools

REQUEST FOR PROPOSAL
Cover Sheet

REQUEST FOR PROPOSAL: FY21_5 Exterior and Interior Signage

NOTE TO PROPOSERS!!! Carefully read all instructions, requirements, and specifications. Fill out all forms properly and completely. Submit your proposal with all appropriate supplements and/or samples and return as instructed in Special Requirements/Instructions.

RETURN PROPOSAL TO:
Cheris Kotalik
Construction Manager
5515 S Loop E, Suite B
Houston, Texas 77033

For additional information, contact Cheris Kotalik, cheris.kotalik@yesprep.org or 346-235-5776.

You must sign below in INK; failure to sign WILL disqualify the proposal. All prices must be typewritten or printed in ink.

Vendor Name: _____

Vendor Address: _____

City, State, Zip Code: _____

Taxpayer Identification Number (T.I.N.): _____

Telephone No.: _____ Fax No.: _____

Email: _____

Print Name: _____ Signature: _____

[Your signature attests to your proposal to provide the goods and/or services in this proposal according to the published provisions of this Request for Proposal unless modifications or alterations are clearly noted in your proposal submission.]

TABLE OF CONTENTS – REQUEST FOR PROPOSAL PACKAGE

The items below represent components which comprise this Request for Proposal (hereinafter "RFP") package. Suppliers are asked to review the package to be sure that all applicable parts are included. If any portion of the package is missing, please notify Cheris Kotalik, Construction Manager immediately at cheris.kotalik@yesprep.org or 346-235-5776.

It is the Vendor's responsibility to be thoroughly familiar with all Requirements and Specifications. Be sure you understand the following before you return your proposal packet.

1. **Cover Sheet**
   Your company name, address, and your signature (**IN INK**) should appear on this page.

2. **Table of Contents**
   This page is the Table of Contents.

3. **General Requirements**
   You should be familiar with all of the General Requirements.

4. **Special Requirements/Instructions**
   This section provides information you must know in order to make a complete and proper proposal.

5. **Specifications**
   This section contains the detailed description of the products/services sought.

6. **Attachments**
   A. Submittals 1 - 4
   B. Questionnaire
   C. Workers' Compensation Certification
   D. Insurance Coverage Requirements
   E. Proposed Exceptions, Alterations, Additions, or Modifications to RFP (if any)
   F. Scoring Rubric

INTRODUCTION
YES Prep Public Schools is a free, open-enrollment public school system that serves 15,000 students across nineteen (21) schools in the Houston area. YES Prep has been ranked as among the top 100 public high schools in the nation by Newsweek and U.S. News & World Report. Every year, 100 percent of YES Prep's graduating seniors have been accepted into four-year colleges, including Harvard, Yale, Columbia, Rice, and Stanford. YES Prep combines a highly successful 6th-12th grade model along with high standards for student achievement.

GENERAL REQUIREMENTS
Proposals will be accepted by YES Prep Public Schools no later than 11:00 a.m. (local time), **Nov 11, 2020**. Every proposal must be enclosed in an envelope clearly marked "FY2_05 Exterior and Interior Signage" and shall include one copy.

All questions, requests, responses, and proposals shall be submitted to:
Cheris Kotalik, Construction Manager
YES Prep Public Schools
5515 S Loop E, Suite B
Houston, TX 77033
Cheris.kotalik@yesprep.org

Questions and responses regarding this RFP will be posted to the YES Prep Public Schools web site during the RFP phase so all interested parties will have access to the same information. Web site is located at: *http://www.yesprep.org/notices*

The appropriate committee shall review all timely responses, and if necessary, the full Board of Trustees prior to acceptance/bid award. Responses may be hand delivered. Any response or proposal received after the above deadline shall be considered late, and will not be opened or considered.

Time Frame
The timeframe for all responses must be complete and in possession of YES Prep Public Schools by 11:00 a.m. (local time) on **Nov 11, 2020.** Each submission/proposal must be complete. Any incomplete responses may be rejected. All respondents will comply with this RFP as a basis for the award of the proposal.

All questions are due by 5:00 p.m. (local time) on Nov 5, 2020.

Approval
The actual acceptance of any proposal may be delayed. Therefore, all responses must remain valid for a period of no less than one hundred and twenty (120) days. It is intended that proposals will be recommended to the Board of Trustees at an upcoming board meeting. The Board of Trustees reserves the right to reject any and all proposals.

ACCESS TO RECORDS
Proposer (hereinafter "Vendor") may be required to allow duly authorized representatives of YES Prep Public Schools (hereinafter "YES"), and local, state, and federal governments, access to contracts, books, documents, and records necessary to verify the nature, extent, and cost of services provided by the Vendor.

AWARD
YES reserves the right to reject any and all proposals, and reserves the sole right at its discretion to accept any proposal(s) it considers most favorable to the interest of YES and waive any and all minor irregularities in any proposal(s). YES further reserves the right to reject any proposal(s) and seek new proposals through the issuance of a new or amended Request for Proposal (hereinafter "RFP") if such action is deemed in the best interest of YES.

OFFER COMPLETION
Fill out and return to Cheris Kotalik, Construction Manager, one complete proposal form, and two copies, as instructed under the Special Requirements section of this document. An authorized Vendor representative should sign the Cover Sheet. Completion of these forms is intended to verify that the Vendor has submitted the proposal, is familiar with its contents, and has submitted the material in accordance with all requirements.

The submission of a response shall be prima facie evidence that the Vendor has full knowledge of the scope, nature, quantity, and quality of work to be performed, the detailed requirements of the project, and the conditions under which the work is to be performed. All terms, conditions, specifications, stipulations, and Vendor requirements stated in the RFP, any attached Appendices to the RFP, and any and all Addenda issued shall become part of the contract entered into between YES and the Vendor.

OFFER RETURNS
Vendors must return all completed proposals to the office of Cheris Kotalik as indicated on the Cover Sheet of this package. Late proposals will not be accepted. It is the responsibility of the responding Vendor to assure that the response is received prior to the date and time indicated on the Cover Sheet of this package.

DIGITAL FORMAT
If Vendor obtained the proposal specifications in digital format in order to prepare a response, ***the proposal must be submitted in hard copy*** according to the instructions contained in this package. If, in its response, Vendor makes any changes whatsoever to the YES published RFP specifications, the RFP specifications ***as published*** by YES shall control. Furthermore, if an alteration of any kind to the RFP specifications as published is discovered after the contract is executed, the contract is subject to immediate cancellation at the sole option of YES.

DISQUALIFICATION OF VENDOR
Upon signing this RFP, Vendor certifies that the proposal has not violated the antitrust laws of this state codified in §15.01, *et seq*., Business & Commerce Code, or the federal antitrust laws, and has not communicated directly or indirectly the proposal made to any competitor or any other person engaged in such line of business. Any or all proposals may be rejected if YES believes that collusion exists among the Vendors. Proposals in which the prices are obviously unbalanced may be rejected.

EVALUATION
In evaluating the proposals submitted, YES will apply the "Best Value" process in selecting the Vendor to be awarded a contract for this project. **Purchase price is not the only criteria that will be used in the evaluation process**. The selection process will include, but not be limited to, the following considerations:

1. The quality and range of goods and/or services the Vendor proposes to provide;

2. The extent to which the goods and/or services meet YES needs;

3. The Vendor's overall experience, reputation, expertise, stability, and financial responsibility;

4. The Vendor's past relationship, if any, with YES;

5. The experience and qualifications of the Vendor staff (i.e. drivers, supervisors, dispatchers, mechanics, etc.) that will be assigned to service the YES account;

6. The ability to provide service in a safe, reliable, expedient, and efficient manner;

7. Facilities and business processes and practices (computerized information systems, access to industry facilities, quality and range of management reports, etc.) that will be used in servicing the YES account;

8. The Vendor's financial terms offered to YES;

9. The total long-term cost to YES to acquire the Vendor's goods or services; and/or

10. Any other relevant factor(s) specifically listed in the RFP.

YES reserves the right to contact references from the Vendor's client list, or any other persons considered relevant by YES. YES reserves the right to conduct personal interviews of any or all potential Vendors prior to selection.

YES will not be liable for any costs incurred by the Vendor in connection with such interviews or with the submission of any response.

DOCUMENT INTERPRETATION
In the event of any conflict of interpretation of any part of this overall document, the interpretation of YES shall govern.

GOVERNING LAW
Any agreements resulting from this RFP shall be governed by, construed, and enforced in accordance with the laws of the State of Texas applicable to contracts made and wholly performed within such state (without regard to the conflicts or choice of law principles thereof). The parties irrevocably consent to the jurisdiction of the State of Texas, and agree that any court of competent jurisdiction sitting in the County of Harris, State of Texas, shall be an appropriate and convenient place of venue, and shall be the sole and exclusive place of venue, to resolve any dispute with respect to any such agreements.

HOLD HARMLESS AGREEMENT
The successful Vendor(s) shall indemnify, hold harmless, and defend YES, its directors, officers, and employees (paid or volunteer) from and against any and all claims, demands, and causes of action of whatever kind or nature arising out of error, omission, misrepresentation, negligent act, conduct, or misconduct of the Vendor and its subcontractors, agents, and employees (paid or volunteer) in the provision of goods or the performance of services arising out of the preparation of this proposal and execution and performance of any contracts resulting therefrom. Such indemnification shall also include reasonable attorneys' fees, court costs, and expenses.

INSPECTIONS
YES reserves the right to inspect any item(s) or service location for compliance with specifications, requirements, and needs of YES. If a Vendor cannot furnish a sample of a proposed item, where applicable, for review, or fails to satisfactorily show an ability to perform, YES can reject the Vendor as inadequate.

TESTING
YES reserves the right to test equipment, supplies, materials, and goods proposed for quality, compliance with specifications, and ability to meet the needs of YES. Demonstration units must be available for review. Should the goods or services fail to meet requirements and/or be unavailable for evaluation, the proposal is subject to rejection.

INVOICES AND PAYMENTS
YES standard payment terms are Net 30 days after receipt of invoice.

Invoices should be provided to YES in a timely manner. Vendors are requested to invoice YES within 30 days of providing goods and/or services to YES. Vendors who continuously invoice YES in a manner that is outside of generally accepted business practices may affect their continuing relationship with YES.

In the event a Vendor presents YES with invoices, statements, reports, etc. that are incomplete or inaccurate, YES may be required to perform substantial research which could result in delay of payment. YES will not be responsible for any interest charges and/or late fees as a result of delayed payment due to time delays caused by inadequate, incomplete, or inaccurate information provided in invoices by Vendor.

PRICING
Prices for all goods and/or services shall be negotiated to a firm amount for the duration of this contract or as agreed to in terms of time frame and/or method of determining price escalations, if any, by Vendor. All prices and methods of determining prices must be written in ink or typewritten. Where unit pricing and extended pricing differ, unit pricing prevails.

SCANNED OR RE-TYPED RESPONSE
If in its response, Vendor either electronically scans, re-types, or in some way reproduces the YES-published RFP package, then in the event of any conflict between the terms and provisions of the published RFP package, or any portion thereof, and the terms and provisions of the response made by the Vendor, the RFP package ***as published*** by YES shall control. Furthermore, if an alteration of any kind to the YES-published RFP package is only discovered after the contract is executed, the contract is subject to immediate cancellation at the sole option of YES.

SEVERABILITY
If any section, subsection, paragraph, sentence, clause, phrase, or word of these requirements or the specifications shall be held invalid, such holding shall not affect the remaining portions of these requirements and the specifications, and it is hereby declared that such remaining portions would have been included in these requirements and the specifications as though the invalid portion had been omitted.

SUPPLEMENTAL MATERIALS
Vendors are responsible for including all pertinent product data in the returned offer package. Literature, brochures, data sheets, specification information, completed forms requested as part of the offer package, and any other facts which may affect the evaluation and subsequent contract award should be included. Materials such as legal documents and contractual agreements, which the Vendor wishes to include as a condition of the proposal, must also be in the returned proposal package. Failure to include all necessary and proper supplemental materials may be cause to reject the entire proposal.

TAXES
YES is exempt from federal, state, and local taxes. In the event that taxes are imposed on the goods or services purchased, YES will not be responsible for payment of the taxes. The Vendor shall absorb the taxes entirely. Texas Limited Sales Tax Exemption Certificates will be furnished to Vendors upon written request to YES.

TERM CONTRACTS
The successful Vendor, as determined by YES, shall be required to execute a contract to furnish all goods and/or services and other deliverables required for successful completion of the proposed project. No Vendor shall obtain any interest or right in any award until YES has executed a contract, and any such interest and rights shall be subject to the terms and conditions as contained in such contract.

The successful Vendor may not assign, sell, or otherwise transfer its interest in the contract award, or any part thereof, without prior written consent from the YES.

QUANTITY
There is no guaranteed amount of business, expressed or implied, to be purchased or contracted for by YES. However, the Vendor(s) awarded the contract shall furnish all required goods and/or services to YES at the stated price, when and if required.

CONTRACT TYPE
The preferred contract type to be awarded is a fixed fee contract. However, if a Vendor has reason to believe a better (more cost effective) method is practical, then the Vendor is encouraged to offer that better pricing option as an alternative in its submitted proposal. YES will consider that type of contract as it compares with other recommended contract options.

TERMINATION
YES reserves the right to terminate the contract without cause with 60 days prior written notice for convenience and with 30 days prior written notice for cause if Vendor breaches any of the terms therein, including warranties of Vendor or if the Vendor becomes insolvent or commits acts of bankruptcy. Such right of termination is in addition to and not in lieu of any other

remedies which YES may have in law or equity. Cause may be construed as, but not limited to, failure to deliver the proper goods and/or services within the proper amount of time, and/or to properly perform any and all services required to YES's satisfaction, and/or to meet all other obligations and requirements.

If the Vendor breaches any provision of the proposal stipulations, becomes insolvent, enters voluntary or involuntary bankruptcy, or receivership proceedings, or makes an assignment for the benefit of creditors, YES will have the right (without limiting any other rights or remedies that it may have in the contract or by law) to terminate any contract with 30 days prior written notice to the Vendor.

YES will then be relieved of all obligations, except to pay the reasonable value of the Vendor's prior performance (at a cost not exceeding the contract rate). The Vendor will be liable to YES for all costs exceeding the contract price that YES incurs in completing or procuring the service as described in the proposal. YES's right to require strict performance of any obligation in this contract will not be affected by any previous waiver, forbearance, or course of dealing.

FUNDING OUT OPTION
Any contract resulting from this RFP is contingent upon the continued availability of budget appropriations and is subject to cancellation, without penalty to YES, either in whole or in part, if funds are not appropriated by the YES Board of Directors or otherwise not made available to YES.

WARRANTIES
Vendors shall furnish all data pertinent to warranties or guarantees which may apply to items in the proposal. Vendors may not limit or exclude any implied warranties.

ASSOCIATION
Vendors may not use the YES official logo(s), or any phrase associated with YES, without written permission from YES.

DISCLOSURE
All information and documentation related to this RFP submitted by Vendors may be subject to public disclosure under the Texas Public Information Act (Texas Government Code Section 552.001, et seq.).

EXCEPTIONS, ALTERATIONS, ADDITIONS, and MODIFICATIONS
If any exceptions, alterations, additions, or modifications are submitted by Vendor to any portion of this RFP, the Vendor must clearly indicate the exceptions, alterations, additions, and modifications and include a full explanation as a separate attachment to the proposal. The failure to identify exceptions, alterations, additions, or modifications will constitute acceptance by the Vendor of the RFP as proposed by YES. YES reserves the right to reject a proposal containing exceptions, alterations, additions, or modifications.

PROPOSAL PREPARATION COSTS
All costs related to the preparation and submission of this proposal shall be paid by the Vendor. Issuance of this RFP does not commit YES, in any way, to pay any costs in the preparation and submission of the proposal, nor does the issuance of the RFP obligate YES to award a contract or purchase any goods and services stated in the RFP.

RETENTION OF PROPOSAL DOCUMENTATION
All proposal materials and supporting documentation that is submitted in response to this proposal becomes the permanent property of YES.

MODIFICATION/WITHDRAWL OF PROPOSAL
Proposals may be modified in writing at any time prior to the due date. Proposals may be withdrawn in writing, by facsimile written transmission or in person, before the response date.

PAYMENT TERMS
Invoices that are submitted by the awarded contractor are required to provide accurate and current addresses including any discounts for early payment. Payment of undisputed invoices will be paid monthly provided that the invoices are received by dates provided to the winning bid. Disputed portions of invoices will be held until the dispute is resolved.

PROPOSAL REQUIREMENTS

- Vendor is required to provide evidence of a valid State of Texas Business License
- Vendor is required to provide an insurance certificate with YES Prep named as an additional insured.

The entity legally responsible for fulfilling this agreement shall be identified in the proposal response.

Right to Seek a New Proposal
YES Prep Public Schools reserves the right to receive, accept, or reject any and all proposals for any or all reasons.
Proposals will be awarded to the best overall respondent as determined to be in the best interests of Yes Prep. In comparing the responses to this RFP and making awards, Yes Prep may consider such factors as quality and thoroughness of a proposal, the record of experience, the references of the respondents, and the integrity, performance and assurances in the proposal in addition to that of the proposal price.

It is the responsibility of the vendor to ensure that the equipment proposed is fully functional with existing two-way radio equipment: handheld radios, base stations and school bus radios.

Applicable Law
The successful Contractor(s) agrees that they shall comply with all local, state and federal laws, statutes, rules, and regulations including, but not limited to, the Rehabilitation Act of 1973 and the Americans with Disabilities Act. In the event that any claims should arise with regards to this contract, for a violation of any such local, state, or federal law, statues, rules, or regulations, the provider will indemnify and hold Huntington County Community School Corporation harmless for any damages, including court costs or attorney fees which might be incurred.

Dispute resolution
It is expected that any conflicts or disagreements can be settled through face-to-face meetings. Unresolved disputes will require mediation before filing litigation. Both parties will split the cost of mediation.

SPECIAL REQUIREMENTS/INSTRUCTIONS

EVALUATION AND AWARD
This RFP in no manner obligates YES to the eventual rental, lease, or purchase of any equipment or service described, implied, or which may be proposed, until confirmed by a written contract. Progress toward this end is solely at the discretion of YES and may be terminated at any time prior to the signing of the contract.

YES may initiate discussions with Vendor personnel authorized to contractually obligate the Vendor. Discussions will develop into negotiating sessions with the successful Vendor(s). If YES is unable to agree to contract terms, YES reserves the right to terminate contract negotiations with a Vendor and initiate negotiations with another Vendor. YES reserves the right to select services and products from any number of Vendors if, in its sole discretion, it is in the best interest of YES to do so.

Evaluation will consider the Vendor(s) best meeting the needs and requirements of YES and such evaluation and determination of best value shall be solely at the discretion of YES. **Purchase price is not the only criteria that will be used in the evaluation process.**

Submission of qualifications implies the Vendor's acceptance of the evaluation criteria and Vendor's recognition that subjective judgments can and will be made by those individuals evaluating qualifications.

References, site visits, and product inspections may be used to make judgments directly affecting the award of this contract.

NON-PERFORMANCE BY VENDOR
Performance, before and during the contract term, will be a major consideration of current contract award, renewals, and future award considerations. Failure to perform, in any sense relative to this contract, may result in the probation and/or termination of this agreement by YES on the basis of nonperformance. Non-performance shall be determined as follows:

1. Failure to meet and maintain all qualifications required in this RFQ/RFP;
2. Failure to meet required personnel standards and operating performance standards;
3. Failure to maintain appropriate and/or necessary personnel licenses and certifications;
4. Failure to meet all vehicle inspections and certifications which are needed to comply with federal, state, and/or local requirements;
5. Failure to keep and maintain all required insurance coverage; and/or
6. Failure to cure deficiencies within a reasonable amount of time as stated herein.

INSURANCE
All Vendors must provide evidence of insurance or insurability and a Workers' Compensation

Certificate (see Attachments C and D).

GOVERNMENT VIOLATIONS
Vendor shall notify YES of all health and safety violations, OSHA violations, wage and hour violations, or labor violations assessed by any city, state, or federal government department or agency.

NON-COMPLIANCE NOTIFICATION
In the event a Vendor is determined by YES to have failed to perform services in accordance with the requirements listed herein, YES will forward a written notification specifying the violation or the area of non-compliance to the Vendor. The Vendor in non-compliance shall immediately remedy all violations as determined by YES. Any violations not so remedied shall be grounds for termination of the contract, in whole or in part.

OWNERSHIP
YES shall retain ownership rights to all materials or any other product produced in conjunction with the work described herein.

SPECIAL CONDITIONS AND PROJECT INFORMATION

YES Prep Public Schools is a free, open-enrollment public school system that currently serves 15,000 students across nineteen (21) schools in the Houston area. In August 2021, YES Prep will open 2 additional elementary schools in the Houston area. YES Prep has been ranked as among the top 100 public high schools in the nation by Newsweek and U.S. News & World Report. Every year, 100 percent of YES Prep's graduating seniors have been accepted into four-year colleges, including Harvard, Yale, Columbia, Rice, and Stanford. YES Prep combines a highly successful 6th-12th grade model along with high standards for student achievement.

CONTRACTOR TO PROVIDE THE FOLLOWING:

- Price to include providing detailed drawings to YES Prep for review and final approval before fabrication.
- Price to include all permitting requirements per City of Houston.
- Must include two mobilizations. One for interior signage and one for exterior signage.
- Contractor responsible for all electrical connections/hook-ups for the building letters and marquee. Electrical pull box will be provided for marquee and j-box for the building letters.
- Digital board must be from Daktronics.
- 2 elevator evacuation maps required per campus.
- 2 max occupancy signs required per campus.
- Interior signage for all classrooms, offices, storage rooms, mechanical/electrical rooms, IT closets, servery and servery storage.
- Marquee size will be in compliance with City of Houston rules/regulations.
- Marquee will have illuminated "yes prep" including the logo.
- Building letters will have illuminated "yes prep" including the logo.
- Contractor will provide the Owner with submittals for all interior and exterior approvals before fabrication begins.

Cost Breakout Sheet-MUST BE INCLUDED WITH RFP

Campus/Location	Cost
North Forest Elem-Interior	
North Forest Elem-Marquee	
North Forest Elem-Building Letters	
Southside Elem-Interior	
Southside Elem-Marquee	
Southside Elem-Building Letters	
Home Office-Interior	
Home Office-Marquee	
Home Office-Building Letters	
East End-Interior	
East End-Marquee	
East End-Building Letters	
Wayfinding Insert Signage (Acrylic 8 1/2"x 11")-125 Total-Owner Install	
Vinyl Door IDs (3M Vinyl, 12" High. 5 characters each)-168 Total-Owner Install	

REQUIRED SUBMITTALS
(Attachment A)

Submittal 1
Experience in Electrical
Vendor shall provide a statement of its qualifications to provide the specific materials and services requested herein.

Submittal 2
Staffing Plan
Vendor shall submit a staffing plan that provides the qualifications of your employees.

Submittal 3
References
Vendor shall supply a list of three (3) references for which Vendor has experience in the scope of work that the proposal is submitted for.

Submittal 4
Customer Feedback
Vendor shall provide a description of its formal customer feedback system, provide sample tools used to gather data, and describe how results were shared with customers and used to improve service.

All submittals must be included in the RFP package returned on Nov 11, 2020 by 11:00 AM. It is recommended that each submittal be typed on a separate sheet of paper with the heading "Response to Submittal #___ for YES RFP" at the top and the name of the Vendor underneath.

QUESTIONNAIRE
(Attachment B)

All Vendor must provide answers to the following questions, typed on 8 ½ x 11 inch paper, in the order below. Attachments to the questionnaire answers should reference the question number.

1. Provide the full name and address of your organization.

2. Provide contact person(s) for information concerning this offer: name, title, phone, fax, email address.

3. What form of business is your organization (e.g. proprietorship, partnership, corporation) and is your organization local only, statewide, or nationwide?

4. List all the names under which this Vendor has operated in the last ten (10) years in the State of Texas.

5. Provide a copy of your insurance coverage.

6. Multi-part question:
    a. Do you currently have any investigations pending by or on behalf of a government entity or other licensing entity?
    b. Have you had investigations by or on behalf of a government entity or other licensing entity in the past?
        1. If the answer to either question is yes, please provide copies of relevant paperwork.

7. Do you have any relevant experience or projects in the past with education institutions? If so, please provide a high-level overview of these projects.

WORKERS' COMPENSATION CERTIFICATE
(Attachment C)

YES requires Vendor to provide workers' compensation as per state law requirements. The Vendor shall sign and submit the following certificate with the written proposal:

- Minimum Workers' Compensation and Employer's Liability Limits
    - Each Accident $1,000,000
    - Disease – Each Employee $1,000,000
    - Disease – Policy Limit $1,000,000

_____
Vendor Name

_____
Signature of Authorized Agent

_____
Date Signed

Note: Vendor may attach current certificate of coverage with a signed statement that if awarded the contract, they will obtain said aforementioned coverage if the current coverage does not meet the stated minimum requirements.

INSURANCE COVERAGE REQUIREMENTS
(Attachment D)

General and Excess Liability Minimum Coverages

- General Liability: $2,000,000
- Umbrella Liability: $1,000,000

_____
Vendor Name

_____
Signature of Authorized Agent

_____
Date Signed

YES will be named as Additional Insured on the Certificate of Insurance if the Vendor is awarded a contract.

Proposed Exceptions, Alterations, Additions, or Modifications to RFP (Attachment E)

Vendor should submit as Attachment E, any and all proposed exceptions, alterations, additions, or modifications to the YES RFP Exterior and Interior Signage.

SCORING RUBRIC
(ATTACHMENT F)

YES will utilize the following RFP Evaluation Rubric for evaluation of all YES Prep Exterior and Interior Signage.

1. **Charges/Cost to YES PREP: 40 Points.**
    a. Favorable = 40 Points. Unfavorable = 0 points.
    b. Evaluate the Overall Value of proposed materials and services to be provided.

2. **Technical and Education Experience: 20 Points.**
    a. Favorable = 20 Points. Unfavorable = 0 points.
    b. Proposal demonstrates the Vendor's ability to deliver quality services to schools.
    c. Includes references, Vendor staff, and/or Vendor's or certifications, qualifications, experience, expertise, and resumes.

3. **Proposed Operational Delivery: 10 Points.**
    a. Favorable = 10 Points. Unfavorable = 0 points.
    b. Proposal defines services and scope in enough detail that YES can confidently determine that the proposed services will be met.


4. **Project Understanding and Methodology: 30 Points.**
    a. Favorable = 30 Points. Unfavorable = 0 points.
    b. Proposal addresses the project in terms of the scope of work and substantive issues essential to proper service and care of YES facilities. Proposal includes a detailed description of services to be provided and any constraints as to procedure, time, personnel, or equipment that needs to be communicated to YES for use during contract negotiations.

END OF YES RFP PACKAGE FOR Exterior and Interior Signage

yesprep

PUBLIC SCHOOLS

CLASSROOMS AND OFFICES

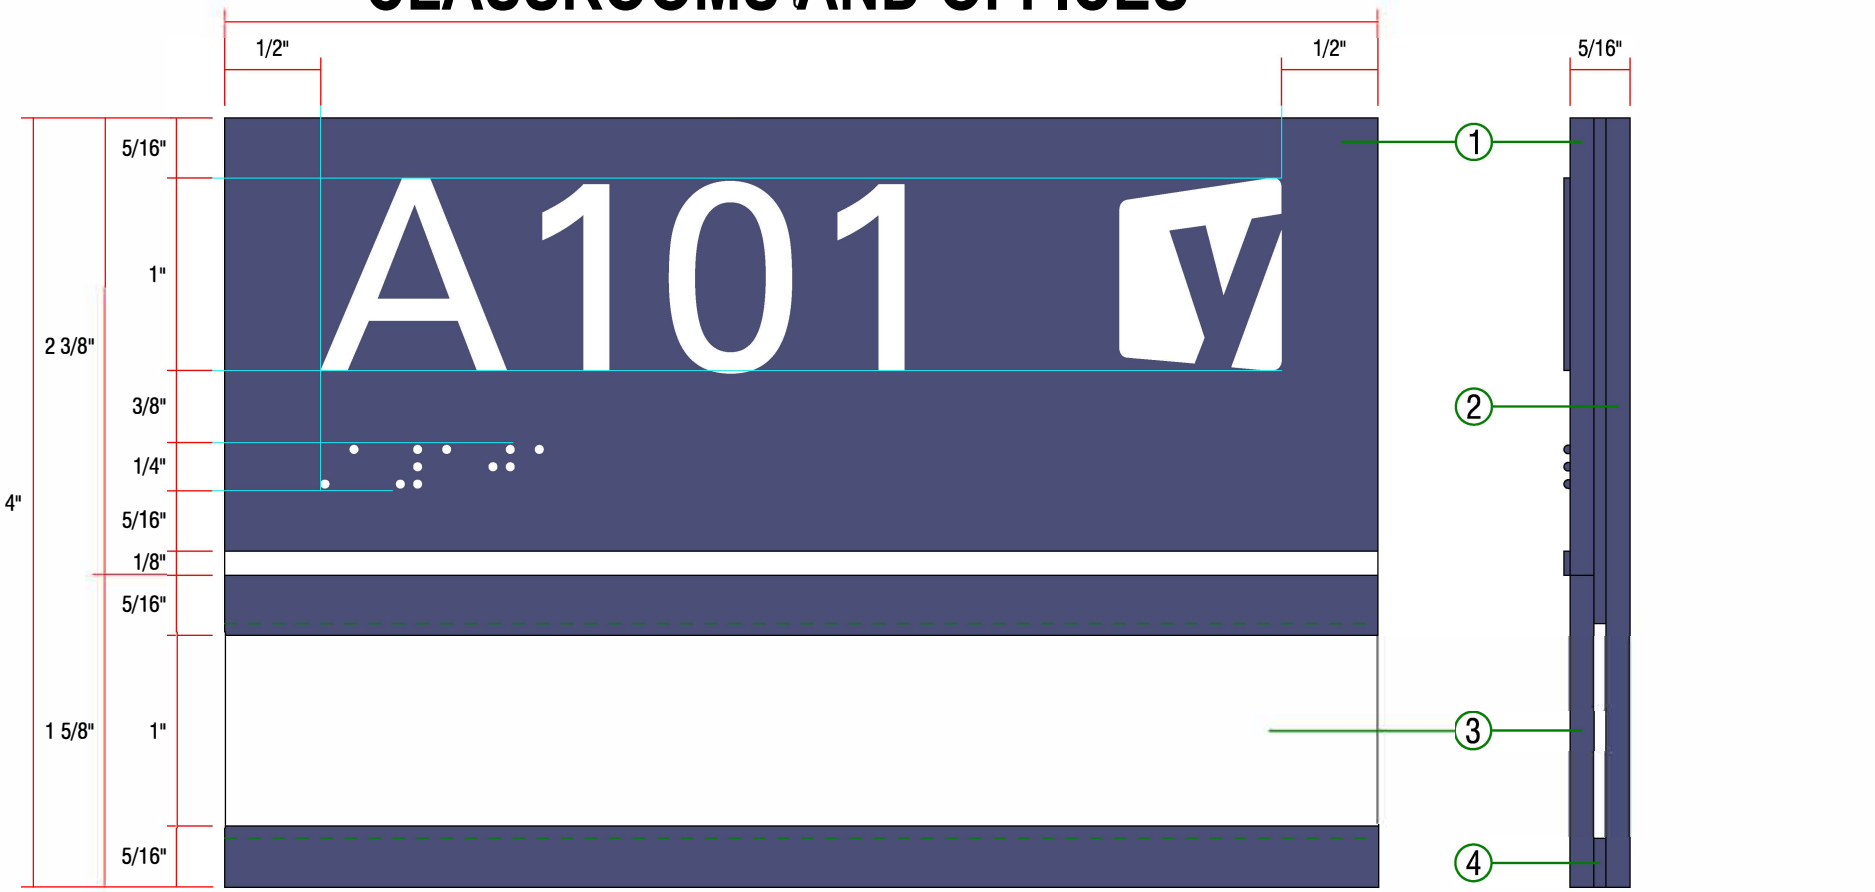

FRONT VIEW - SIGN TYPE A - ROOM ID

FULL SCALE

SIDE VIEW

FULL SCALE

MECHANICAL, ELECTRICAL, JANITOR, STORAGE, SERVERY, IT CLOSET



FRONT VIEW - SIGN TYPE B - ROOM ID

FULL SCALE

SIDE VIEW

FULL SCALE


RESTROOM


GIRLS


BOYS




FRONT VIEW - MAXIMUM OCCUPANCY QTY. 1

SCALE 6" = 1' - 0"

SIDE VIEW

SCALE 6" = 1' - 0"

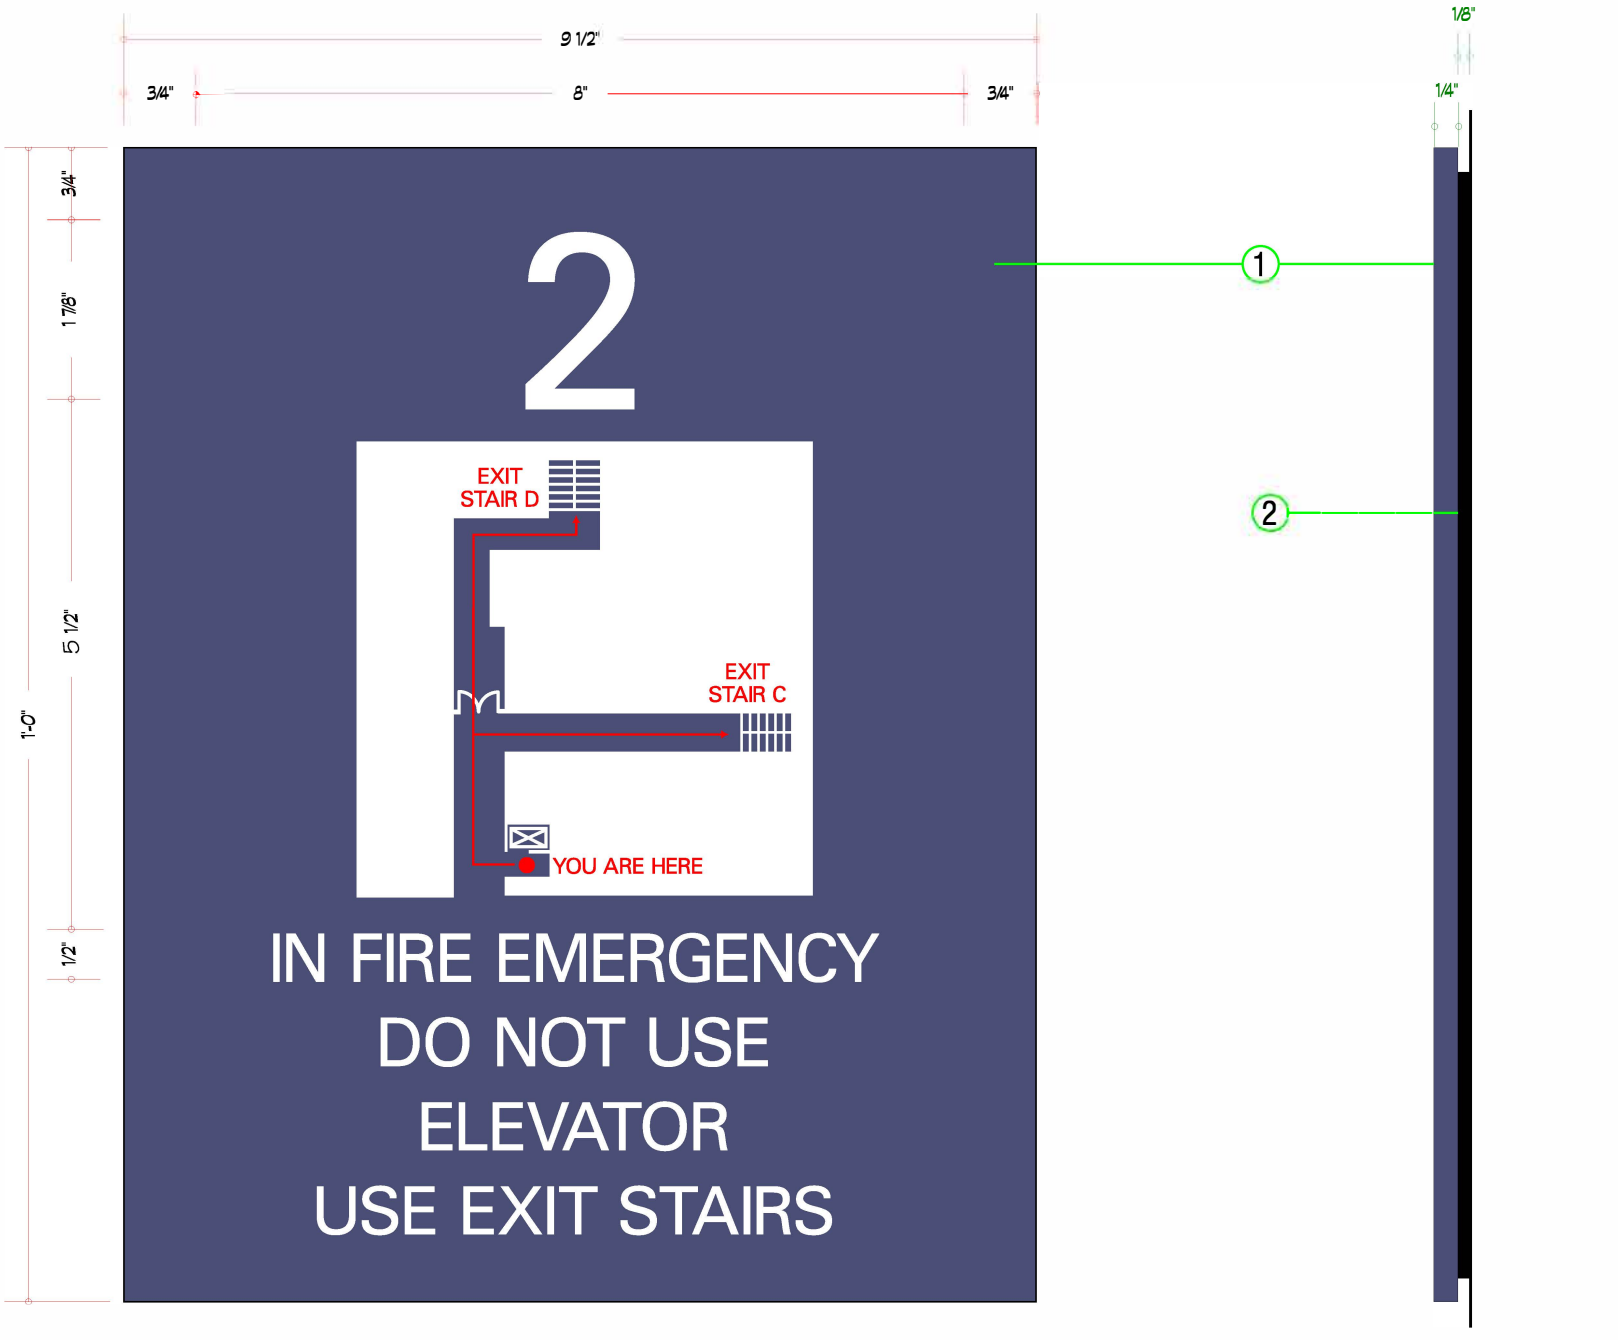

FRONT VIEW

SCALE 6" = 1' - 0"


SIDE VIEW

SCALE 6" = 1' - 0"


North
Central
Elementary
DAKTRONICS
GALAXY
vivesprep
PUBLIC SCHOOLS
1900 Strawn Road
sparks


yesprep
PUBLIC SCHOOLS
North Central Elementary

1ST FLOOR:	AREA
LOBBY 101	314 S.F.
RECEPTION 102	158 S.F.
REGISTRAR 103	172 S.F.
OPPS. OFFICE 104	169 S.F.
SCHOOL DIRECTOR 105	167 S.F.
CONFERENCE 106	247 S.F.
OFFICE 107	136 S.F.
OFFICE 108	141 S.F.
OFFICE 109	164 S.F.
EXAM 110	191 S.F.
LAB 111	148 S.F.
LEGACY 112	177 S.F.
NURSE 113	186 S.F.
UNISEX R/R 114	59 S.F.
OFFICE 115A	150 S.F.
OFFICE 115B	150 S.F.
LIBRARY 117	1,435 S.F.
BOOK STORAGE 118	460 S.F.
CLASSROOM 119	790 S.F.
OFFICE 120	92 S.F.
CLASSROOM 121	730 S.F.
CLASSROOM 122	708 S.F.
CLASSROOM 123	718 S.F.
CLASSROOM 124	708 S.F.
OFFICE 125	96 S.F.
CLASSROOM 126	730 S.F.
OFFICE 127A	144 S.F.
STORAGE 127B	143 S.F.
CLASSROOM 128	748 S.F.
CLASSROOM 129	718 S.F.
I.T.	93 S.F.
MECHANICAL 131	627 S.F.
CLASSROOM 132	718 S.F.
CLASSROOM 133	718 S.F.
CLASSROOM 134	739 S.F.
CLASSROOM 135	771 S.F.
CLASSROOM 136	718 S.F.
GIRLS R/R 137	324 S.F.
BOYS R/R 138	322 S.F.
UNISEX R/R 139	57 S.F.
CLASSROOM 140	717 S.F.
UNISEX R/R 141	57 S.F.
JANITOR 142	79 S.F.
CLASSROOM 143	767 S.F.
TEACHER'S LOUNGE 144	684 S.F.
MACHINE 145	68 S.F.
CLASSROOM 146	861 S.F.
CAFETERIA 147	5,352 S.F.
SCHOOL STORE 148	125 S.F.
STORAGE 149	148 S.F.
RISER ROOM 150	49 S.F.
STORAGE 151	328 S.F.
SERVERY 152	595 S.F.
OFFICE 153	172 S.F.
LOBBY 154	476 S.F.
MEN R/R 155	140 S.F.
WOMEN R/R 156	140 S.F.
BOYS LOCKER ROOM 157	787 S.F.
GYM 158	7,794 S.F.
CLASSROOM 159	943 S.F.
PLATFORM 160	1,041 S.F.
STORAGE 161	76 S.F.
STORAGE 162	64 S.F.
OFFICE 163	121 S.F.
GYM STORAGE 164	442 S.F.
GIRLS LOCKER ROOM 165	795 S.F.
STORAGE 167	182 S.F.
STORAGE 168	53 S.F.
STORAGE 169	50 S.F.

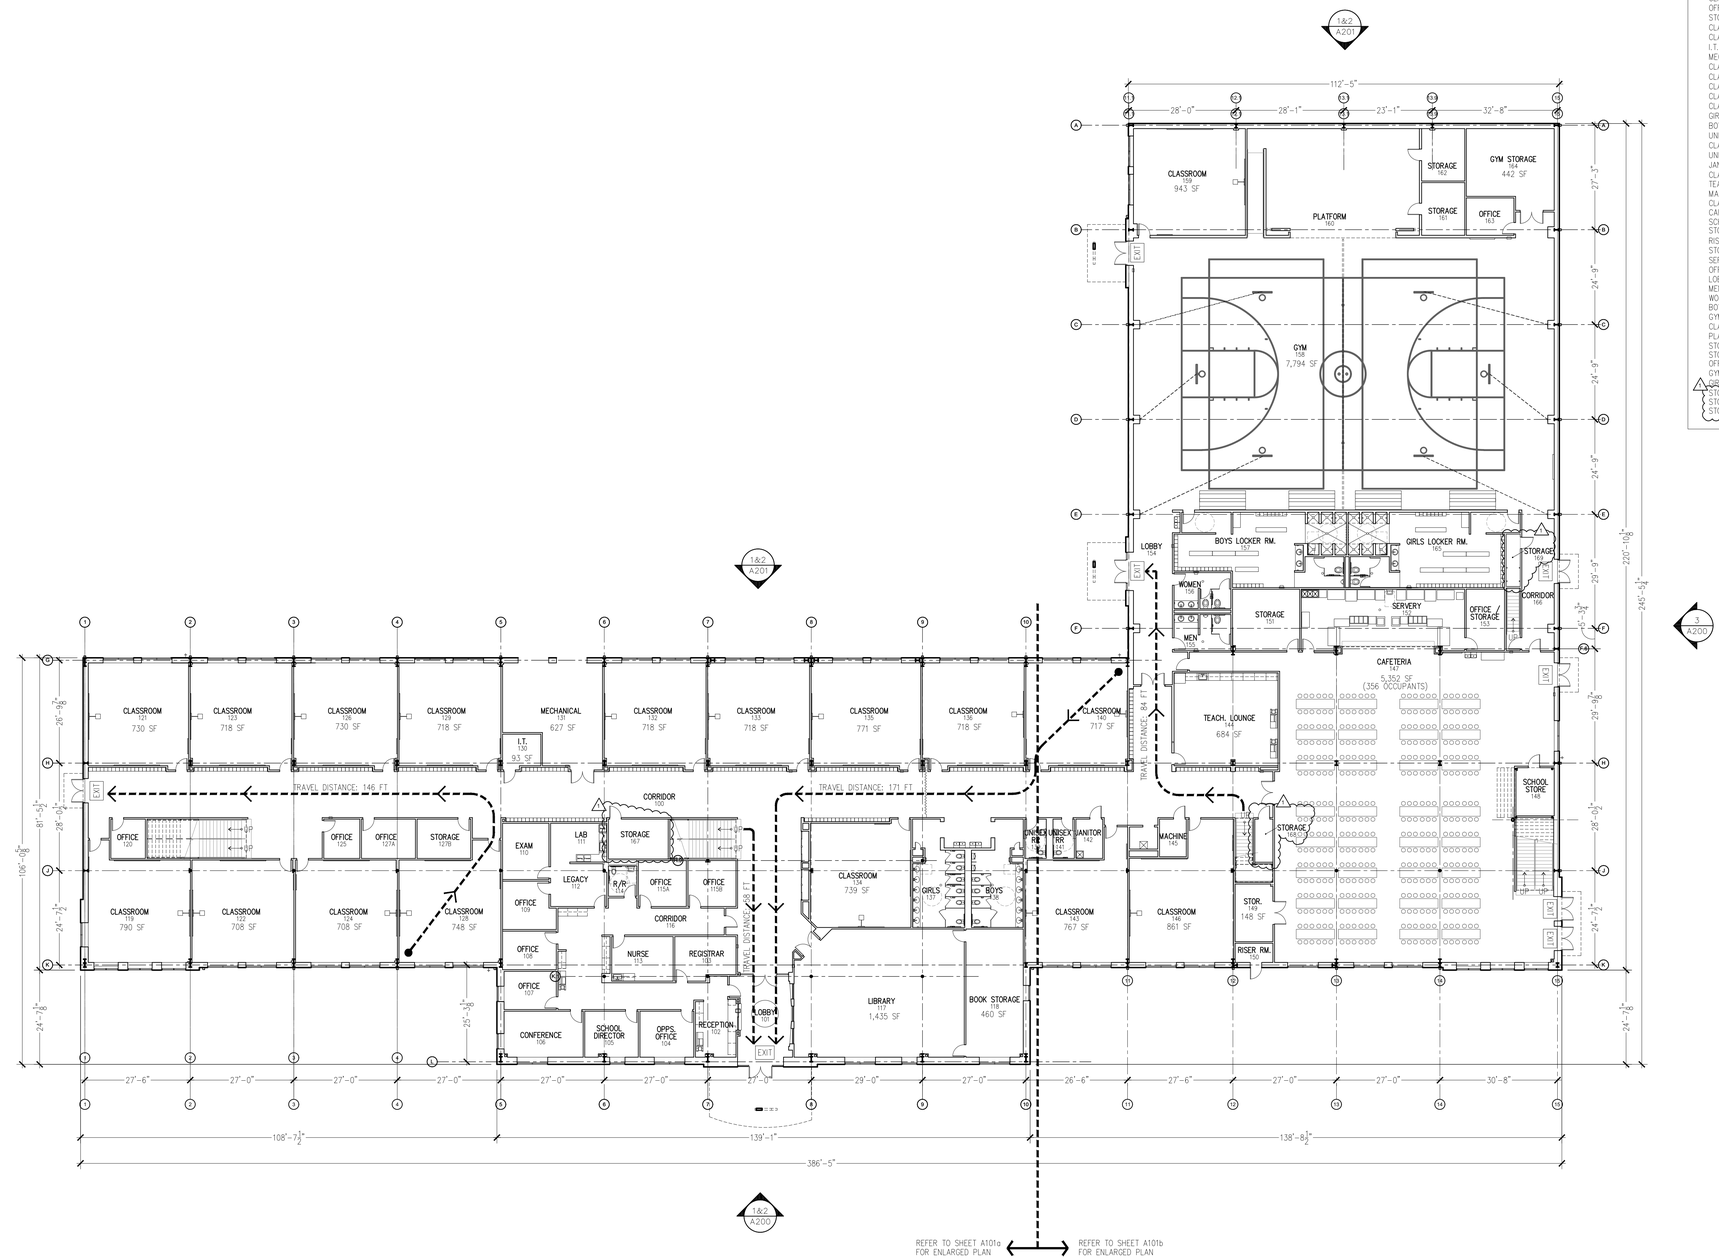

NORTH

FIRST FLOOR – OVERALL PLAN SCALE: 1/16" = 1'-0" | 1

yes prep PUBLIC SCHOOLS

2007 Ea architects

H Engineers

H2B

WGA CONSULTING ENGINEERS

09/09/20

No.	Description	Date
	ISSUE FOR PERMIT/PRICING	AUG 24, 20
1	ADDENDUM # 1	SEPT 09,20
2	ADDENDUM # 2	SEPT 14,20

YES PREP PUBLIC SCHOOL

EAST END MIDDLE / HIGH SCHOOL PEISER PARK

8401 LAWNDALE ST.
HOUSTON, TX 77012


OVERALL FIRST FLOOR PLAN

Project Number	19115
Date	09/09/20
Drawn By	
Checked By	

A100a

Scale

2ND FLOOR:	AREA
CLASSROOM 201	760 S.F.
CLASSROOM 202	709 S.F.
STORAGE 203	89 S.F.
CLASSROOM 204	722 S.F.
CLASSROOM 205	718 S.F.
CLASSROOM 206	718 S.F.
OFFICE 207A	125 S.F.
STORAGE 207B	126 S.F.
CLASSROOM 208	717 S.F.
CONFERENCE 209	153 S.F.
LEARNING LAB 210	729 S.F.
CLASSROOM 211	718 S.F.
I.T. 212	91 S.F.
MECHANICAL 213	640 S.F.
CONFERENCE 214	172 S.F.
OFFICE 215	215 S.F.
OFFICE 216	198 S.F.
CLASSROOM 217	733 S.F.
CLASSROOM 218	738 S.F.
CONFERENCE 219	261 S.F.
COPY/WORK RM 220	255 S.F.
CLASSROOM 221	760 S.F.
CLASSROOM 222	745 S.F.
4 PERSON OFFICE 223	264 S.F.
COLLEGE COUNSELING 224	834 S.F.
OFFICE 224a	133 S.F.
OFFICE 224b	134 S.F.
OFFICE 224c	134 S.F.
CLASSROOM 226	718 S.F.
CLASSROOM 227	718 S.F.
CLASSROOM 228	771 S.F.
GIRLS R/R 229	324 S.F.
BOYS R/R 230	322 S.F.
CLASSROOM 231	718 S.F.
UNISEX R/R 232	57 S.F.
UNISEX R/R 233	57 S.F.
JANITOR 234	79 S.F.
CLASSROOM 235	724 S.F.
CLASSROOM 236	700 S.F.
CLASSROOM 237	737 S.F.
OFFICE 238	111 S.F.
CLASSROOM 239	825 S.F.
SCIENCE LAB 240	723 S.F.
PREP ROOM 241	147 S.F.
BIO LAB 242	838 S.F.
PREP ROOM 243	195 S.F.
CHEMICAL LAB 244	244 S.F.
OFFICE 245	86 S.F.
SCIENCE LAB 246	729 S.F.
CLASSROOM 247	799 S.F.
OFFICE 248	142 S.F.
ART LAB 249	905 S.F.
MAINTENANCE 250	104 S.F.
MECHANICAL MEZZANINE 251	1,576 S.F.
I.T. 252	100 S.F.

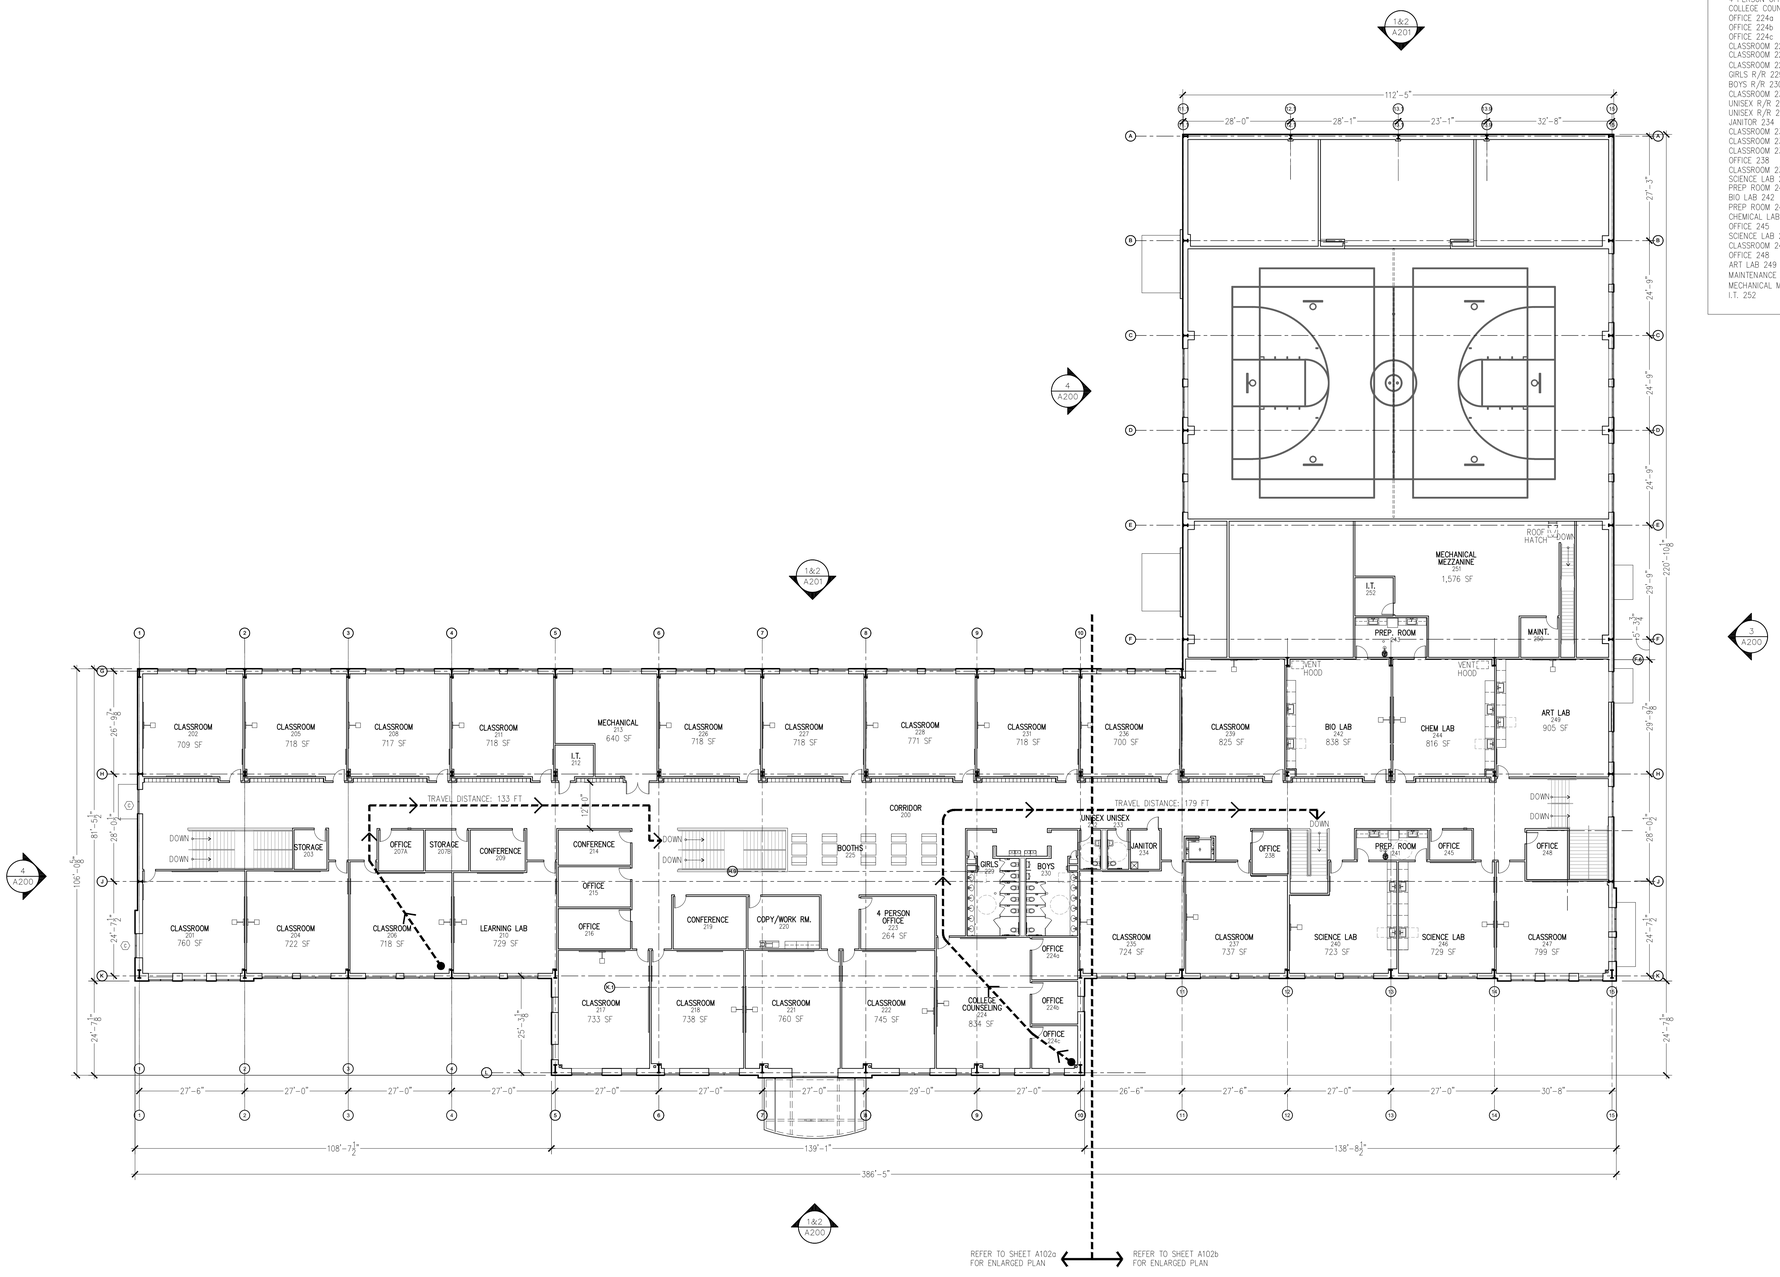

NORTH

SECOND FLOOR – OVERALL PLAN SCALE: 1/16" = 1'-0" | 1

yes prep PUBLIC SCHOOLS

2007 Ea architects

H4 Engineers

H2B

WGA CONSULTING ENGINEERS

09/09/20

No.	Description	Date
	ISSUE FOR PERMIT/PRICING	AUG 24, 20
1	ADDENDUM # 1	SEPT 09 20
2	ADDENDUM # 2	SEPT 14 20

YES PREP PUBLIC SCHOOL

EAST END MIDDLE / HIGH SCHOOL PEISER PARK

8401 LAWNDALE ST.
HOUSTON, TX 77012

OVERALL SECOND FLOOR PLAN


Project Number	19115
Date	09/09/20
Drawn By	
Checked By	

A100b

Scale

YES PREPARATORY PUBLIC SCHOOLS

EASTSIDE CAMPUS - MIDDLE / HIGH SCHOOL
8401 LAWNDALE ST., HOUSTON, TX 77012

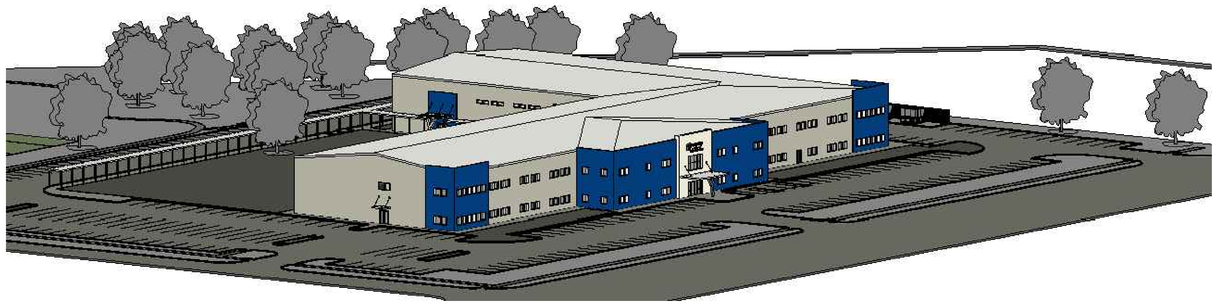

1

ERRC NOTE:

EMERGENCY RESPONDER RADIO COVERAGE PLANS AND REPORT WILL BE SUBMITTED UNDER A SEPARATE PERMIT. THE BUILDING STRUCTURE SHALL COMPLY WITH ALL APPLICABLE ERRC CODE PROVISIONS OF 2012 IFC SECTION 510.

ACCESS CONTROL NOTE:

PLANS FOR ACCESS CONTROL LOCKING DEVICES WILL BE SUBMITTED FOR REVIEW SEPARATELY. WORK WILL NOT START ON DEVICES UNTIL PLANS ARE SUBMITTED AND APPROVED.

FIRE ALARM NOTE:

FIRE ALARM AND SPRINKLER SYSTEM PLANS WILL BE SUBMITTED UNDER A SEPARATE PERMIT BY INSTALLATION CONTRACTOR.

PLAN INDEX

COVER SHEET
BOUNDARY SURVEY
G001 CODE SHEET
G002 U.L. DESIGNS SHEET

CIVIL DRAWINGS
C1.0 GENERAL NOTES
C2.0 OVERALL SITE PLAN
C3.1 STORMWATER POLLUTION PREVENTION PLAN
C3.2 STORMWATER POLLUTION PREVENTION PLAN DETAILS
C4.0 UTILITY PLAN
C5.0 DIMENSION CONTROL PLAN
C6.0 GRADING PLAN
C7.0 DRAINAGE AREA MAP
C8.1 PAVING DETAILS
C8.2 UTILITY DETAILS

ARCHITECTURAL DRAWINGS
D100 DEMOLITION PLAN - SITE PLAN
L100 LANDSCAPE PLAN
AS100 SITE PLAN
AS101 SITE PLAN DETAILS

A001 WALL PARTITION SCHEDULE
A002 DOOR / WINDOW SCHEDULE
A003 DOOR / WINDOW DETAILS
A004 ACCESSIBILITY STANDARDS
A005 ACCESSIBILITY STANDARDS
A006 ACCESSIBILITY STANDARDS
A100a OVERALL FIRST FLOOR PLAN
A100b OVERALL SECOND FLOOR PLAN
A101a FIRST FLOOR-PARTIAL FLOOR PLAN 'A'
A101b FIRST FLOOR-PARTIAL FLOOR PLAN 'B'
A102a SECOND FLOOR-PARTIAL FLOOR PLAN 'A'
A102b SECOND FLOOR-PARTIAL FLOOR PLAN 'B'
A103 ROOF PLAN
A104 PAVILION PLAN AND ELEVATIONS
A200 EXTERIOR ELEVATIONS
A201 EXTERIOR ELEVATIONS
A300 ENLARGED PLANS/ ELEVATOR SECTION/ DETAILS
A301 ENLARGED PLANS AND DETAILS
A302 SERVERY PLAN / ELEVATIONS
A303 STAIR PLANS
A304 STAIR SECTIONS AND DETAILS
A310 CANOPY PLANS AND DETAILS
A401a FIRST FLOOR-PARTIAL REFLECTED CEILING PLAN 'A'
A401b FIRST FLOOR-PARTIAL REFLECTED CEILING PLAN 'B'
A402a SECOND FLOOR-PARTIAL REFLECTED CEILING PLAN 'A'
A402b SECOND FLOOR-PARTIAL REFLECTED CEILING PLAN 'B'
A501 WALL SECTIONS
A502 WALL SECTIONS
A510 PLAN DETAILS
A600 INTERIOR ELEVATIONS
A601 INTERIOR ELEVATIONS
A610 MILLWORK SECTIONS AND DETAILS
A701 ROOM FINISH SCHEDULE
A702 ROOM FINISH SCHEDULE
A703 ROOM FINISH SCHEDULE
AF101a FIRST FLOOR-PARTIAL FINISH FLOOR PLAN 'A'
AF101b FIRST FLOOR-PARTIAL FINISH FLOOR PLAN 'B'
AF102a SECOND FLOOR-PARTIAL FINISH FLOOR PLAN 'A'
AF102b SECOND FLOOR-PARTIAL FINISH FLOOR PLAN 'B'

MECHANICAL DRAWINGS
M101a MECHANICAL PLAN 1st FLOOR
M101b MECHANICAL PLAN 1st FLOOR
M102a MECHANICAL PLAN 2nd FLOOR
M102b MECHANICAL PLAN 2nd FLOOR
M201 MECHANICAL SCHEDULES
M202 MECHANICAL SCHEDULES
M301 MECHANICAL DETAILS
M302 MECHANICAL DETAILS


ELECTRICAL DRAWINGS
E000 ELECTRICAL NOTES
E001 ELECTRICAL SITE PLAN
E002 PHOTOMETRIC SITE PLAN
E101a LIGHTING PLAN 1st FLOOR
E101b LIGHTING PLAN 1st FLOOR
E102a LIGHTING PLAN 2nd FLOOR
E102b LIGHTING PLAN 2nd FLOOR
E111a POWER PLAN 1st FLOOR
E111b POWER PLAN 1st FLOOR
E112a POWER PLAN 2nd FLOOR
E112b POWER PLAN 2nd FLOOR
E121a EQUIPMENT POWER PLAN 1ST FLOOR
E121b EQUIPMENT POWER PLAN 1st FLOOR
E122a EQUIPMENT POWER PLAN 2nd FLOOR
E122b EQUIPMENT POWER PLAN 2nd FLOOR
E201 RISER DIAGRAMS
E202 ELECTRICAL SCHEDULES
E203 ELECTRICAL SCHEDULES

PLUMBING DRAWINGS
P101a PLUMBING PLAN 1st FLOOR
P101b PLUMBING PLAN 1st FLOOR
P102a PLUMBING PLAN 2nd FLOOR
P102b PLUMBING PLAN 2nd FLOOR
P201 PLUMBING SCHEDULES
P301 PLUMBING RISERS
P302 PLUMBING RISERS
P303 PLUMBING RISERS
P304 PLUMBING RISERS
P401 PLUMBING DETAILS

STRUCTURAL DRAWINGS
S-001 STRUCTURAL GENERAL NOTES
S-010 STRUCTURAL SPECIAL INSPECTIONS
S-030 TYPICAL DETAILS - CONCRETE
S-031 TYPICAL DETAILS - CONCRETE
S-101 OVERALL FOUNDATION PLAN
S-102 FOUNDATION PLAN - AREA 1
S-103 FOUNDATION PLAN - AREA 2
S-104 PAVILION FOUNDATION PLAN
S-105 MAINTENANCE GARAGE FOUNDATION PLAN
S-301 FOUNDATION DETAILS

NORTH

VICINITY MAP:

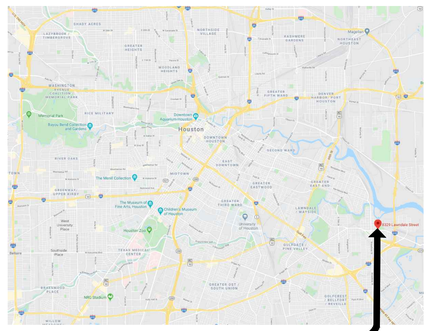

AUGUST 25th, 2020

TDLR# TABS2020022517

ISSUE FOR PERMIT / PRICING

WGA ENGINEERS
CIVIL ENGINEER
2500 TANGLEWILDE, SUITE 120
HOUSTON, TX 77063
(713)789-1900
ATTN: TALIA DELOS SANTOS, P.E.
TDELOSSANTOS@WGA-LLP.COM

H2B, INC
STRUCTURAL ENGINEER (FOUNDATION)
1225 NORTH LOOP WEST, SUITE 800
HOUSTON, TX 77008
(713)864-2900
ATTN: SARAH BRISCOE, P.E.
SARAH.BRISCOE@H2BENGINEERS.COM

H4 ENGINEERS
MECHANICAL / ELECTRICAL / PLUMBING ENGINEER
25215 OAKHURST DR.
SPRING, TX 77386
(281)528-8584
ATTN: SHERIE HENSLEY, P.E.
SHENSLEY@H4ENGINEERS.COM

ELEMENT ARCHITECTS
ARCHITECT
1250 WOOD BRANCH DRIVE, SUITE 480
HOUSTON, TX 77079
(713)874-0775
ATTN: PATRICK HELEMANN, AIA
P.HELEMANN@ELEMENTARCHITECTS.COM

YES PREP PUBLIC SCHOOLS
OWNER
5515 SOUTH LOOP EAST, SUITE B
HOUSTON, TX 77033
(713)967-9000
ATTN: KEITH WEAVER
KEITH.WEAVER@YESPREP.ORG

yes prep PUBLIC SCHOOLS

2007 Ea architects

H4 Engineers

H2B

WGA CONSULTING ENGINEERS

08/24/20

No.	Description	Date
	ISSUE FOR PERMIT/PRICING	AUG 24, 20

YES PREP PUBLIC SCHOOL

EAST END MIDDLE / HIGH SCHOOL PEISER PARK


8401 LAWNDALE ST.
HOUSTON, TX 77012

COVER SHEET

Project Number	19115
Date	08/24/20
Drawn By	
Checked By	

G000

Scale

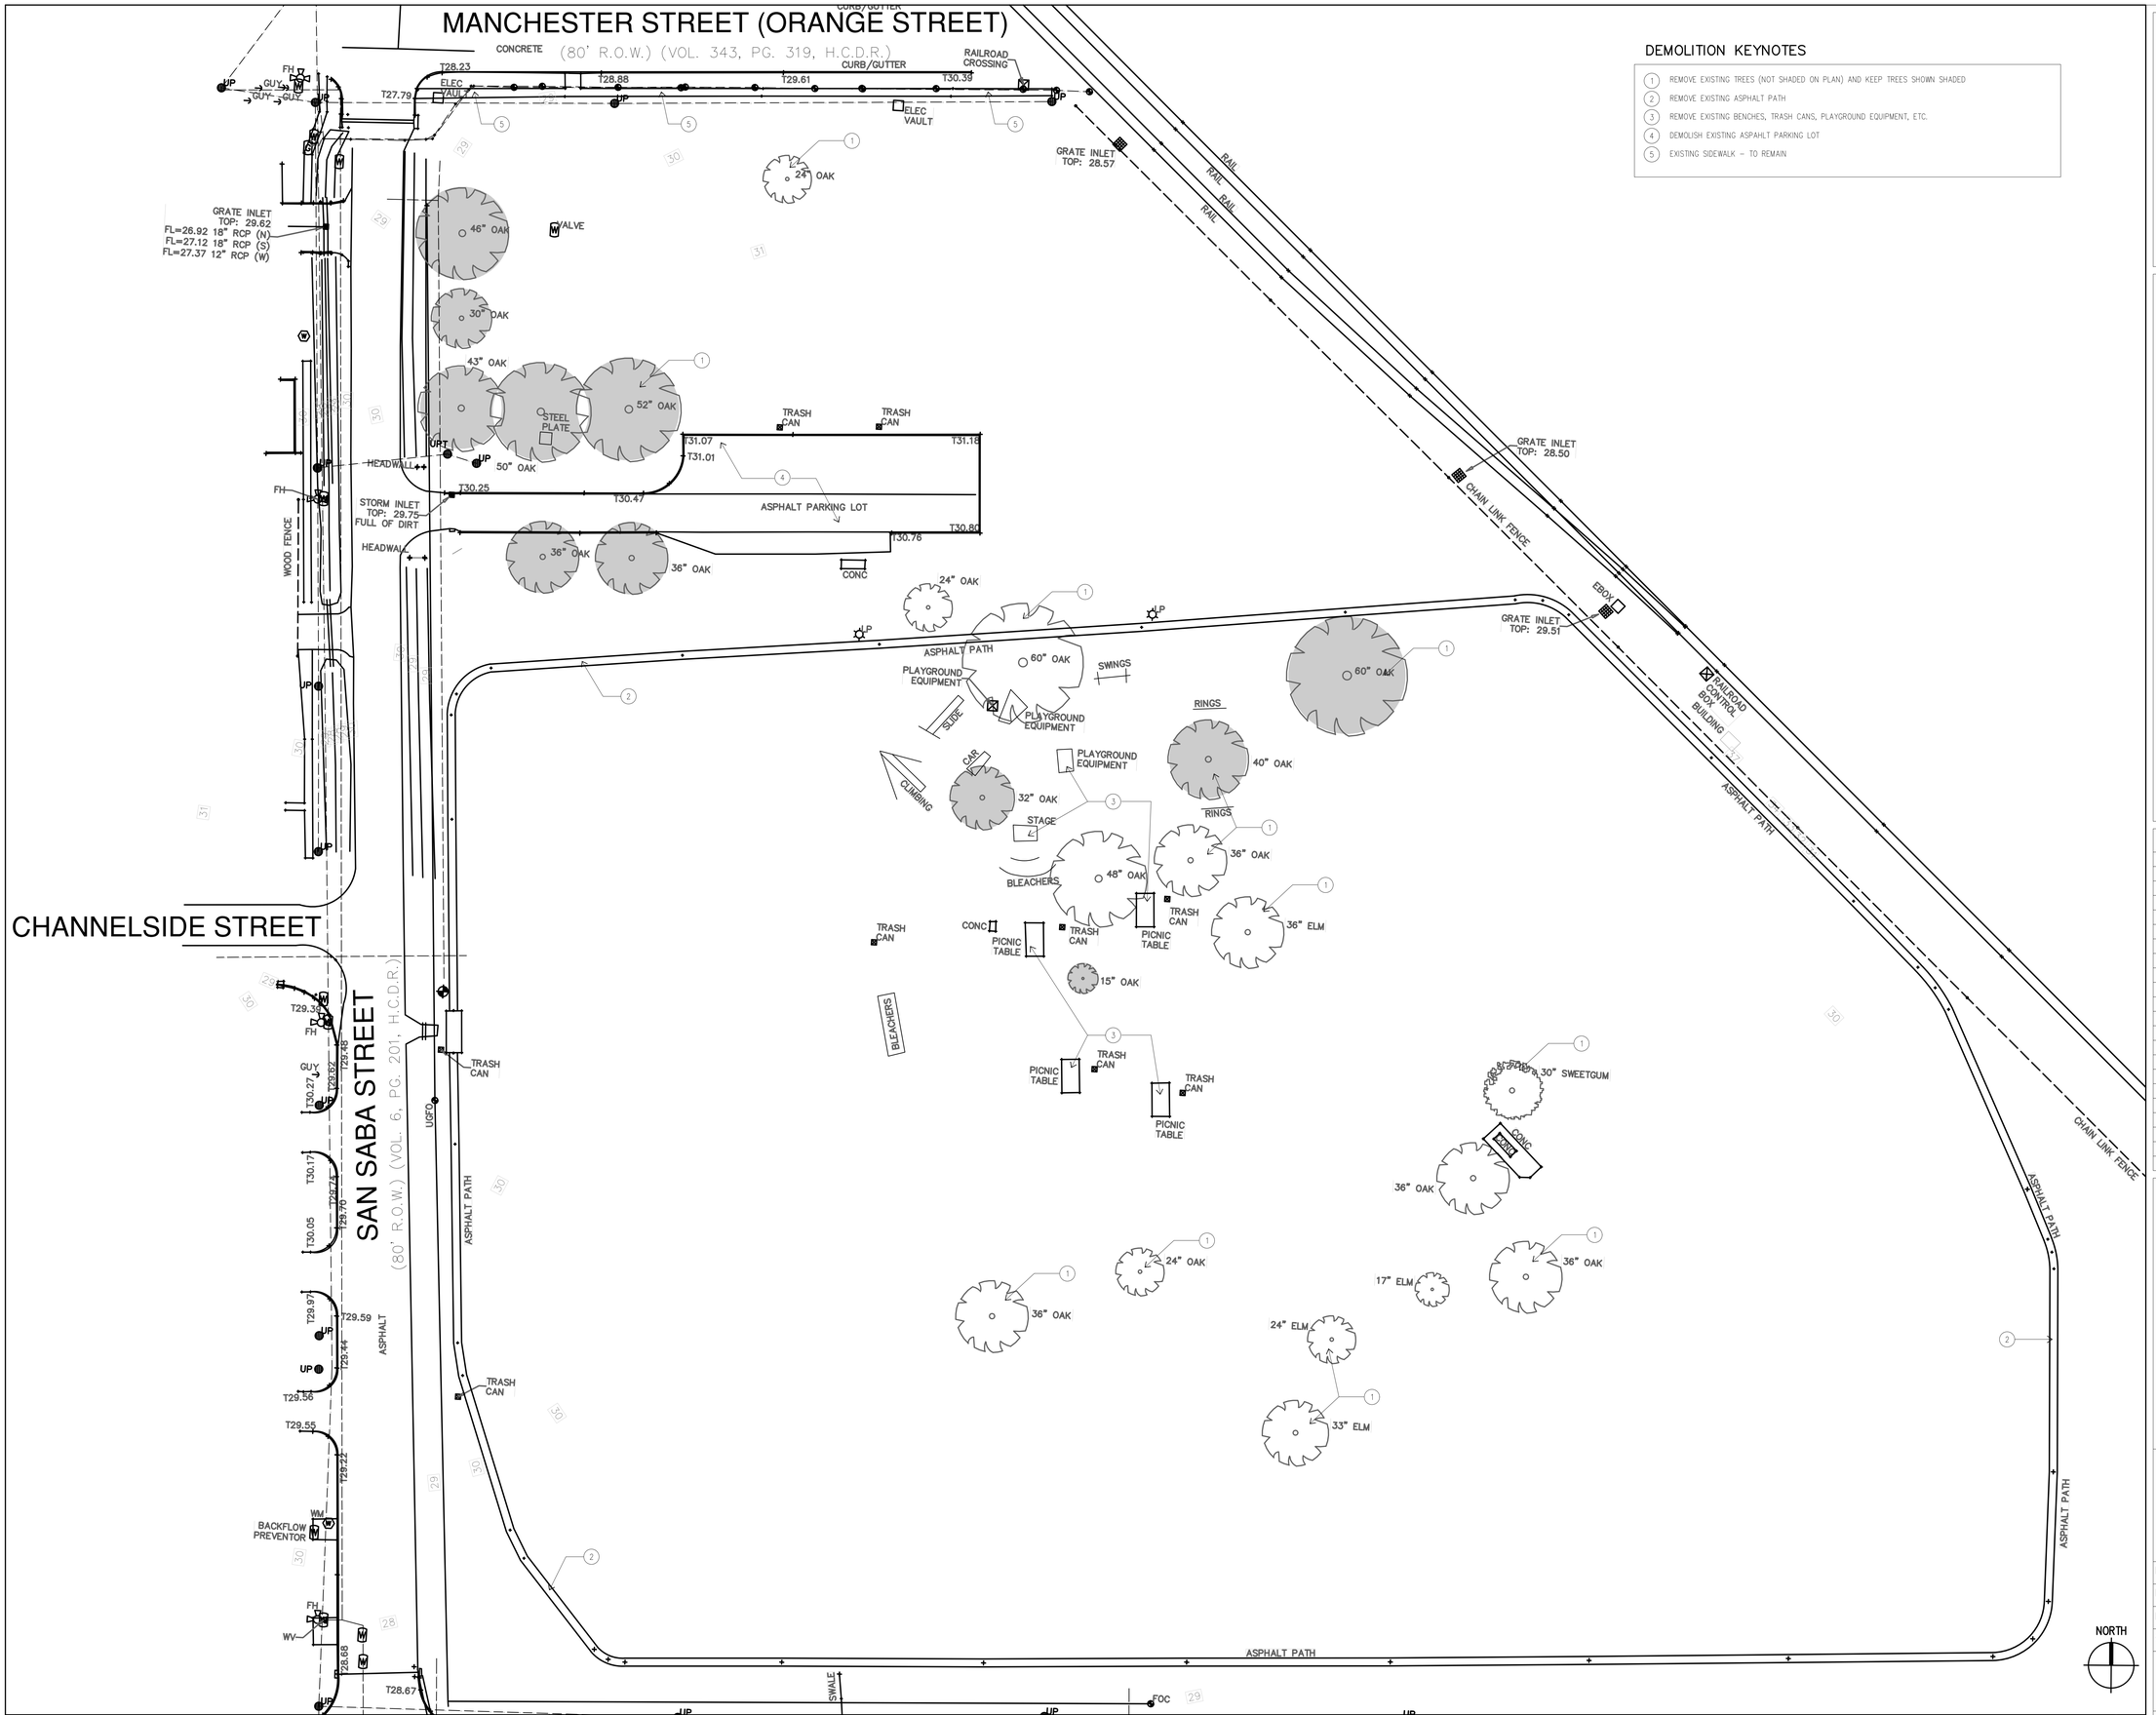

DEMOLITION KEYNOTES

1. REMOVE EXISTING TREES (NOT SHADED ON PLAN) AND KEEP TREES SHOWN SHADED
2. REMOVE EXISTING ASPHALT PATH
3. REMOVE EXISTING BENCHES, TRASH CANS, PLAYGROUND EQUIPMENT, ETC.
4. DEMOLISH EXISTING ASPAHLT PARKING LOT
5. EXISTING SIDEWALK – TO REMAIN

EXISTING SITE PLAN – DEMOLITION SCALE: 1"=30'-0" 1

yes prep PUBLIC SCHOOLS

2007 Ea architects

H4 Engineers

H2B

WGA CONSULTING ENGINEERS

09/09/20

No.	Description	Date
	ISSUE FOR PERMIT/PRICING	AUG 24, 20
1	ADDENDUM # 1	SEPT 09,20
2	ADDENDUM # 2	SEPT 14,20

YES PREP PUBLIC SCHOOL

EAST END MIDDLE / HIGH SCHOOL PEISER PARK

8401 LAWNDALE ST.
HOUSTON, TX 77012

EXISTING SITE PLAN - DEMOLITION

Project Number	19115
Date	09/09/20
Drawn By	
Checked By	

D100

Scale

MANCHESTER STREET (ORANGE STREET)

N86°46'48"E 318.23'

N03°15'41"W 798.92'

S48°03'07"E 802.20'

S03°13'04"E 254.00'

S86°45'46"W 575.64'

SAN SABA STREET (80' R.O.W.) (VOL. 6, PG. 201, H.C.D.R.)

LAWNDALE DRIVE

EXISTING STREET

TREET

EXISTING 5FT. WIDE CONCRETE SIDEWALK (ALONG MANCHESTER ST.)

ELEC VAULT

5' SIDEWALK

NEW 6' CHAIN LINK FENCE

NEW 5FT. WIDE CRUSHED GRAVEL WALKING TRACK PROVIDE BORDER FOR GRAVEL

VALVE

46" OAK

30" OAK

43" OAK

52" OAK

50" OAK

EXISTING TREES, TO REMAIN

36" OAK

GRASS

WALKING TRACK

PROPERTY LINE

NEW 5' WIDE CONCRETE SIDEWALK, RE: CIVIL DWGS.

12" PIPE

FL=26.91

28.43

30.14

30.46

FH

WOOD FENCE

HEADWALL

FL=27.42

30.44

FL=27.35

30.24

28.95

RAIL

EXISTING CHAIN LINK FENCE

CHAIN LINK FENCE

EBOX

RAILROAD CONTROL BOX BUILDING

60" OAK

40" OAK

32" OAK

NEW 5FT. WIDE CRUSHED GRAVEL WALKING TRACK PROVIDE BORDER FOR GRAVEL

PRE-MANUFACTURED MAINTENANCE SHED,TUFF-SHED OR EQUAL (PROVIDED BY OWNER), RE:ELECTRICAL FOR POWER AND STRUTURAL FOR FOUNDATION DESIGN

43 SPACES @9'-0"EA.=387'-0"

11 SPACES @9'-0"EA.=99'-0"

SPECIFIED BIKE RACKS (20) TOTAL

NEW ORNAMENTAL FENCE

33FT. WIDE MOTORIZED SLIDING GATE, PROVIDE POWER & KNOX BOX

CONTROLLER, PROVIDE POWER AND ADD A SPARE 2" CONDUIT FROM BUILDING TO GATE

FIRE LANE

CANOPY, RE:11/A310

15" OAK

CONCRETE SIDEWALK (SHADED)

PAVILION

1 A104

SPECIFIED ORNAMENTAL FENCE

20 SPACES @9'-0"EA.=180'-0"

17 SPACES @9'-0"EA.=153'-0"

7 SPACES @9'-0"EA.=63'-0"

4 SPACES @9'-0"EA.=36'-0"

18 SPACES @9'-0"EA.=162'-0"

2 SPACE @8'-0=16'-0"

15 SPACES @9'-0"EA.& 1 SPACE @8'-0=143'-0"

24 SPACES @9'-0"EA.=216'-0"

26 SPACES @9'-0"EA.=234'-0"

14 SPACES @9'-0"EA.=126'-0"

13 SPACES @9'-0"EA.=117'-0"

12 SPACES @9'-0"EA.=108'-0"

8 SPACES @8'-0"EA.=63'-0"

NEW 5' WIDE CONCRETE SIDEWALK, RE:CIVIL DWGS.

NEW CURB RAMP, RE:CIVIL DWGS.

3FT. WIDE ACCESS SWING GATE, PROVIDE HARDWARE

30FT. WIDE MOTORIZED SLIDING GATE, PROVIDE POWER & KNOX BOX

CONTROLLER, PROVIDE POWER AND ADD A SPARE 2" CONDUIT FROM BUILDING TO GATE

GRASS 6" CURB TYP.

SPECIFIED FLAG POLE

FDC CONNECTION, PROVIDE LABEL AS REQUIRED PER SECTION 912 OF IFC 2012

CONTROLLER, PROVIDE POWER AND ADD A SPARE 2" CONDUIT FROM BUILDING TO GATE

NEW SCHOOL MARQUEE SIGN, PROVIDE POWER TO SIGN, RE:ELECTRICAL DWGS.

NEW 5' WIDE CONCRETE SIDEWALK, RE:CIVIL DWGS.

30FT. WIDE MOTORIZED SLIDING GATE, PROVIDE POWER & KNOX BOX

DUMPSTERS

CHILLERS

DETENTION AREA, REFER TO CIVIL DWGS.

PAD MOUNTED TRANSFORMER, INSTALL BOLLARDS AS PER CENTERPOINT'S SPECIFICATIONS, PROVIDE CONCRETE PAD AS REQUIRED

EXISTING CHAIN LINK FENCE

NEW 6' CHAIN LINK FENCE

CHAIN LINK FENCE

NEW 6FT. CHAIN LINK FENCE

PROPERTY LINE

SPECIFIED ORNAMENTAL FENCE

NEW CURB RAMP, RE:CIVIL DWGS.

NEW 5' WIDE CONCRETE SIDEWALK, RE:CIVIL DWGS.

30FT. WIDE MOTORIZED SLIDING GATE, PROVIDE POWER & KNOX BOX

NORTH

UGFO

PARKING BREAKDOWN

555 MIDDLE SCHOOL OCCUPANTS @ 1 SPACE / 7 OCC. = 80 REQUIRED SPACES
555 HIGH SCHOOL OCCUPANTS @ 1 SPACE / 3 OCC. = 185 REQUIRED SPACES
20 BICYCLE RACKS PROVIDED – 1 PARKING SPACE CREDIT PER 4 BICYCLE RACKS = 5 SPACES CREDIT
TOTAL AMOUNT OF REQUIRED SPACES = 80 + 185 = 265 SPACES – 5 SPACES (CREDIT) = 260 SPACES
TOTAL AMOUNT OF PROVIDED SPACES = 291 SPACES, INCLUDING 6 HANDICAP SPACES

(X) NUMBER OF PARKING SPACES

ARCHITECTURAL SITE PLAN SCALE: 1"=30'-0" 1

yes prep PUBLIC SCHOOLS

2007 Ea architects

H4 Engineers

H2B

WGA CONSULTING ENGINEERS

09/09/20

No.	Description	Date
	ISSUE FOR PERMIT/PRICING	AUG 24, 20
1	ADDENDUM # 1	SEPT 09,20
2	ADDENDUM # 2	SEPT 14,20

YES PREP PUBLIC SCHOOL

EAST END MIDDLE / HIGH SCHOOL PEISER PARK


8401 LAWNDALE ST.
HOUSTON, TX 77012

ARCHITECTURAL SITE PLAN


Project Number	19115
Date	09/09/20
Drawn By	
Checked By	

AS100


Scale

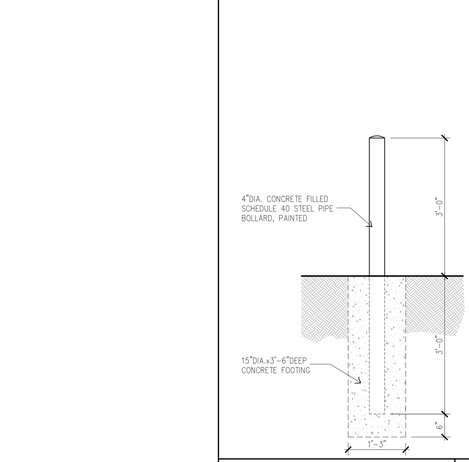


BOLLARD DETAIL SCALE: 3/4" = 1'-0" | 7

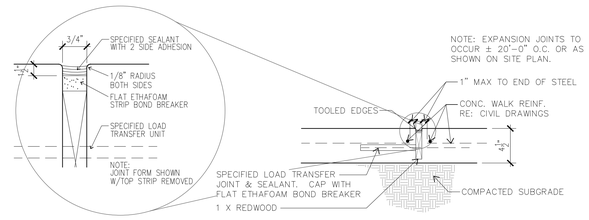


SIDEWALK EXPANSION JOINT SCALE: 1 1/2" = 1'-0" | 5

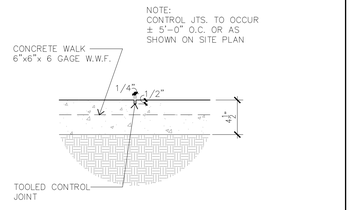


SIDEWALK CONTROL JOINT SCALE: 1 1/2" = 1'-0" | 4

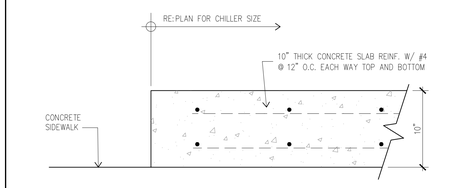


CHILLER PAD – SECTION SCALE: 1 1/2" = 1'-0" | 3

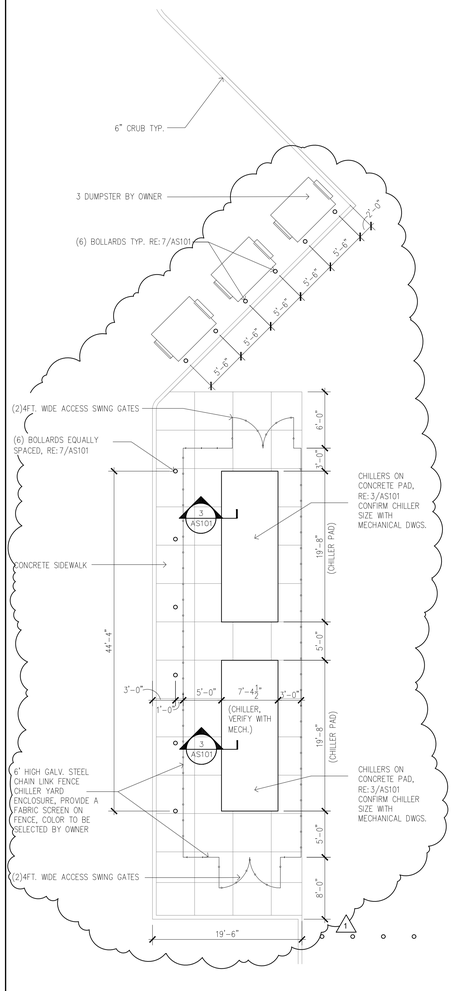

CHILLERS/ DUMPSTER – ENLARGED PLAN SCALE: 1/8"=1'-0" | 6

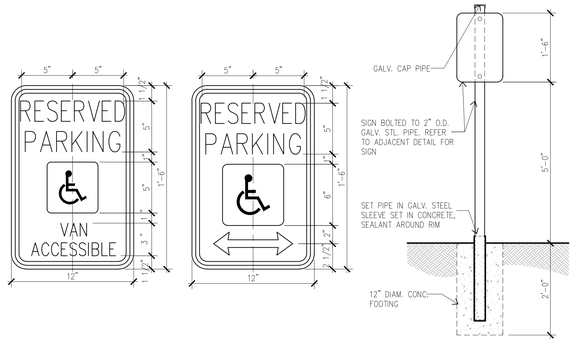

HANDICAP PARKING SIGN SCALE: 3/4"=1'-0" | 2

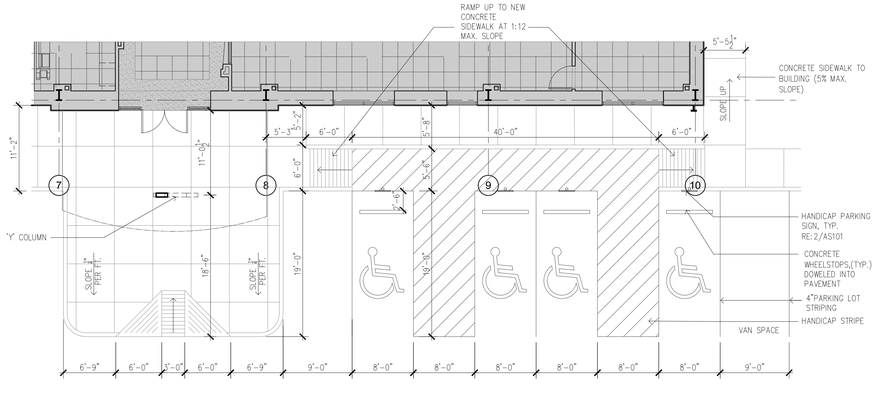

HANDICAPAP SPACES – ENLARGED PLAN SCALE: 1/8"=1'-0" | 1

yes prep PUBLIC SCHOOLS

2007 Ea architects

H4 Engineers

H2B

WGA CONSULTING ENGINEERS

09/09/20

No.	Description	Date
	ISSUE FOR PERMIT/PRICING	AUG 24, 20
1	ADDENDUM # 1	SEPT 09,20
2	ADDENDUM # 2	SEPT 14,20

YES PREP PUBLIC SCHOOL

EAST END MIDDLE / HIGH SCHOOL PEISER PARK

8401 LAWNDALE ST.
HOUSTON, TX 77012


SITE PLAN DETAILS

Project Number	19115
Date	09/09/20
Drawn By	
Checked By	


AS101

Scale


PARTITION TYPES

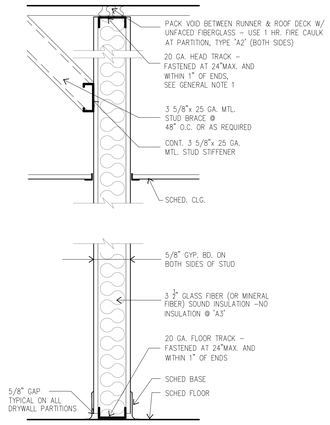

TYPE	STUD SIZE	STUD GAUGE	STUD SPACING	WALL THICKNESS	INSULATION	FIRE RATING	U.L. TEST NUMBER	STC RATING
A	3-5/8"	25	16"O.C.	4 7/8"	3 1/2"			
A1	6"	20	16"O.C.	7 1/4"	6"			
A2	3-5/8"	25	16"O.C.	4 7/8"	3 1/2"	1 HR.	U-419	
A3	6"	20	16"O.C.	7 1/4"	–			

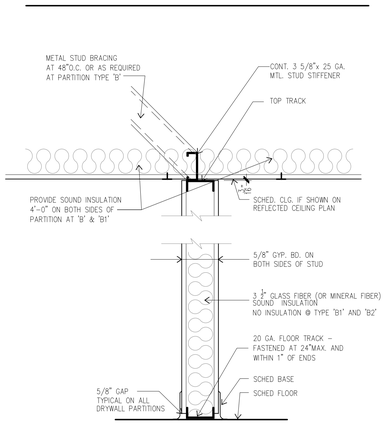


TYPE	STUD SIZE	STUD GAUGE	STUD SPACING	WALL THICKNESS	INSULATION	FIRE RATING	U.L. TEST NUMBER	STC RATING
B	3-5/8"	25	16"O.C.	4 7/8"	3 1/2"			
B1	3-5/8"	25	16"O.C.	4 7/8"	–			
B2	6"	20	16"O.C.	7 1/8"	–			

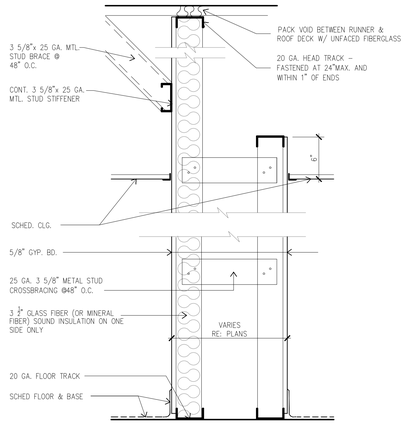


TYPICAL, RESTROOMS


TYPE	STUD SIZE	STUD GAUGE	STUD SPACING	WALL THICKNESS	INSULATION	FIRE RATING	U.L. TEST NUMBER	STC RATING
C	3-5/8"	25	16"O.C.	VARIES	3 1/2"			

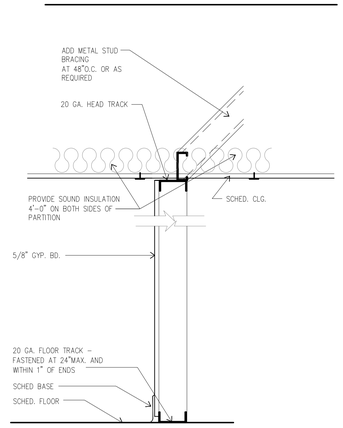

TYPE	STUD SIZE	STUD GAUGE	STUD SPACING	WALL THICKNESS	INSULATION	FIRE RATING	U.L. TEST NUMBER	STC RATING
D	3-5/8"	25	16"O.C.	4-1/4"	3 1/2"			
D1	3-5/8"	25	16"O.C.	4-1/4"	–			
D2	2-1/2"	25	16"O.C.	3-1/8"	–			

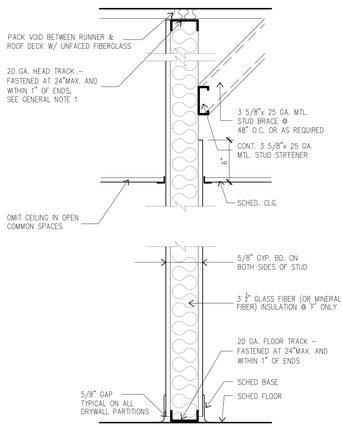


TYPE	STUD SIZE	STUD GAUGE	STUD SPACING	WALL THICKNESS	INSULATION	FIRE RATING	U.L. TEST NUMBER	STC RATING
F	3-5/8"	25	16"O.C.	4 7/8"	3 1/2"			
F1	3-5/8"	25	16"O.C.	4 7/8"				

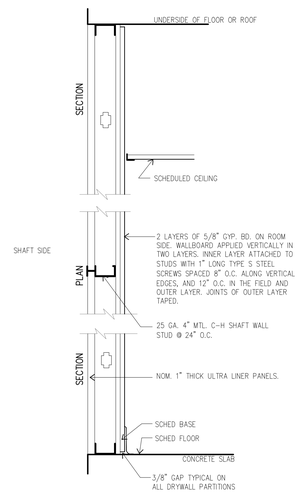


ELEVATOR/DUCT SHAFT


TYPE	STUD SIZE	STUD GAUGE	STUD SPACING	WALL THICKNESS	INSULATION	FIRE RATING
G	4"	25	16"O.C.	5 1/4"	3 1/2"	1 HR (U.L.#U-415)

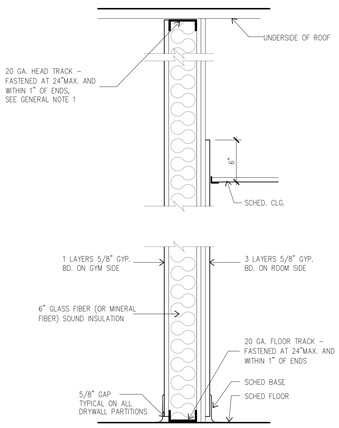

TYPE	STUD SIZE	STUD GAUGE	STUD SPACING	WALL THICKNESS	INSULATION	FIRE RATING	U.L. TEST NUMBER	STC RATING
H	6"	20	16"O.C.	8 1/2"	6"			

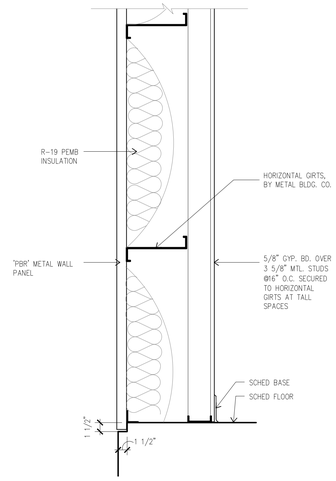

TYPE J

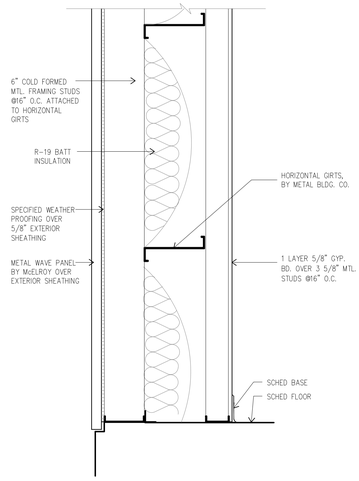

TYPE K

NOTES

GENERAL NOTES:

1. ALLOW FOR DECK DEFLECTION: PROVIDE 2" DEEP TOP RUNNER AND STOP STUDS 2"SHORT OF DECK SLIP FIT STUDS TO TOP RUNNER AND DO NOT SECURE GYPSUM BOARD TO TOP RUNNER.

2. PROVIDE MOISTURE RESISTANT GYPSUM BOARD IN WET AREAS WITH HIGH MOISTURE CONTENT SUCH AS JANITOR ROOMS, RESTROOMS, ETC...

yes prep PUBLIC SCHOOLS

2007 Ea architects

H4 Engineers

H2B

WGA CONSULTING ENGINEERS

09/09/20

No.	Description	Date
	ISSUE FOR PERMIT/PRICING	AUG 24, 20
1	ADDENDUM # 1	SEPT 03 20
2	ADDENDUM # 2	SEPT 14 20

YES PREP PUBLIC SCHOOL

EAST END MIDDLE / HIGH SCHOOL PEISER PARK


8401 LAWNDALE ST. HOUSTON, TX 77012

WALL PARTITION SCHEDULE

Project Number	19115
Date	09/09/20
Drawn By	
Checked By	


A001

Scale

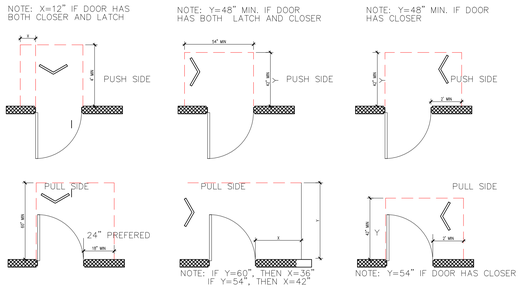


FRONT APPROACHES– SWINGING DOORS | **HINGE SIDE APPROACHES– SWINGING DOORS** | **LATCH SIDE APPROACHES– SWINGING DOORS**

DOOR CLEARANCES

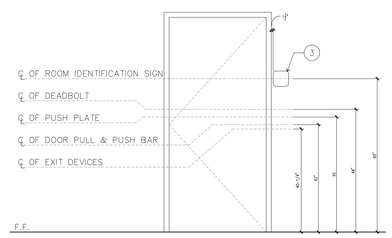

DOOR ACCESSORIES MOUNTING HEIGHTS

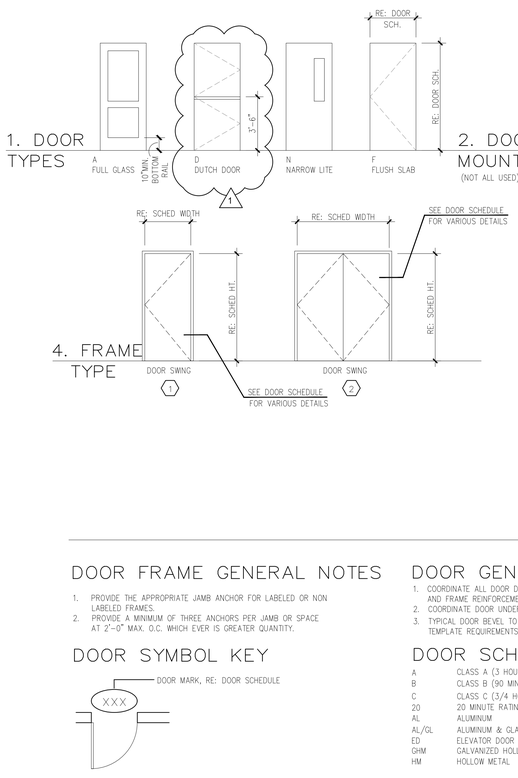

5. DOOR

5A WOOD / PLASTIC LAMINATE
5B METAL / PAINT
5C ALUMINUM & GLASS / PREFINISHED


6. FRAME

6A METAL / PAINT
6B ALUMINUM / PREFINISHED


7. GLASS TYPE

G1 – 1/4" TEMPERED GLASS, CLEAR
G2 – 1" INSULATED GLASS, CLEAR
G3 – 1" INSULATED, FROSTED GLASS

MATERIAL / FINISH

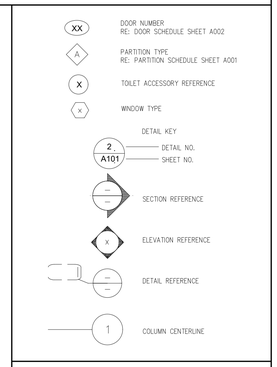

DRAWING SYMBOLS LEGEND

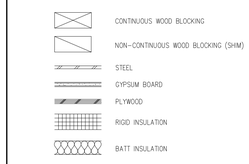

DRAWING MATERIALS LEGEND

1. ALL ITEMS INDICATED ON THIS SHEET WILLL NOT NECESSARILY BE USED.
2. REFER TO MEP DRAWINGS FOR ADDITIONAL INFORMATION REGARDING MEP DEVICES. CONTRACTOR TO NOTIFY ARCHITECT OF ANY DISCREPANCIES PRIOR TO CONSTRUCTION.
3. DIMENSIONS SHOWN ON THIS SHEET ARE TYPICAL AND SHALL BE USED UNLESS SHOWN OTHERWISE IN THE CONTRACT DOCUMENTS
4. ALLOWABLE STRESSES IN BENDING, SHEAR AND TENSION IN A GRAB BAR SHALL NOT BE EXCEEDED FOR MATERIALS USED WHEN A VERTICAL OR HORIZONTAL FORCE OF 250 LBS. IS APPLIED AT ANY POINT ON THE GRAB BAR.
5. A HANDRAIL OR GRAB BAR AND ANY WALL OR OTHER SURFACE ADJACENT TO IT SHALL BE FREE OF ANY SHARP OR ABRASIVE ELEMENTS. EDGES SHALL HAVE A MINIMUM RADIUS OF 1/8".

GENERAL NOTES

DOOR FRAME GENERAL NOTES

1. PROVIDE THE APPROPRIATE JAMB ANCHOR FOR LABELED OR NON LABELED FRAMES.
2. PROVIDE A MINIMUM OF THREE ANCHORS PER JAMB OR SPACE AT 2'–0" MAX. O.C. WHICH EVER IS GREATER QUANTITY.


DOOR GENERAL NOTES

1. COORDINATE ALL DOOR DETAILS TO PROVIDE ADEQUATE CLEARANCE AND FRAME REINFORCEMENT FOR HARDWARE TYPES.
2. COORDINATE DOOR UNDERCUT WITH FLOOR FINISH AND THRESHOLD.
3. TYPICAL DOOR BEVEL TO BE 1/4" IN 2" UNLESS NOTED OTHERWISE BY HARDWARE TEMPLATE REQUIREMENTS.

DOOR SYMBOL KEY

DOOR SCHEDULE ABBREVATIONS

A	CLASS A (3 HOUR)	SS	STAINLESS STEEL
B	CLASS B (90 MIN.)	STL	STEEL
C	CLASS C (3/4 HOUR)	THR	THRESHOLD
20	20 MINUTE RATING	W-STR	WEATHER STRIP
AL	ALUMINUM	WD	WOOD
AL/GL	ALUMINUM & GLASS	SC	WOOD SOLID CORE
ED	ELEVATOR DOOR	SCPLAM	WOOD SOLID CORE PLASTIC FACE
GHM	GALVANIZED HOLLOW METAL	HC	HOLLOW CORE
HM	HOLLOW METAL		

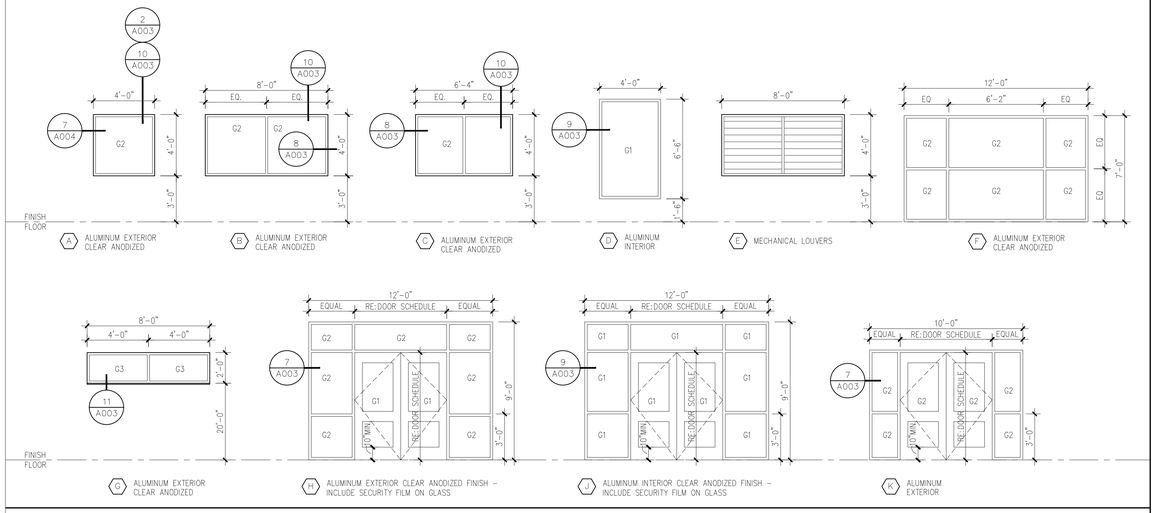


WINDOW SCHEDULE

DOOR and DOOR FINISH SCHEDULE


LOCATION		DOOR								FRAME				DETAILS									REMARKS:
DOOR MARK		DOOR TYPE	CONSTRUCTION	FINISH / COLOR	DOOR LABEL	GLAZING PAIR	WIDTH	HEIGHT	THICKNESS	FRAME TYPE	DEPTH	CONSTRUCTION	FINISH / COLOR	HEAD DETAIL NUMBER	JAMB DETAIL NUMBER	SILL DETAIL NUMBER		HARDWARE SET	DOOR CLOSER	PANIC HARDWARE	THRESHOLD	WEATHER STRIP	SOUND STRIP	STC	
FIRST FLOOR																									
100a	CORRIDOR	N	GHM	5B	–	G2	X	3'–0"	7'–0"	1–3/4"	2	8"	GHM	6A	–	–	–	–	2	X	X	X			PROVIDE ELECTRIC ACCESS CONTROL
100b	CORRIDOR	A	AL/GL	5C	–	G1	X	3'–0"	7'–0"	1–3/4"	2	–	AL	6B	–	–	–	–	8	X	X	X		X	
101	LOBBY	A	AL/GL	5C	–	G1	X	3'–0"	7'–0"	–	H	–	AL	6B	–	–	–	–	1	X	X	X	X		PROVIDE ELECTRIC ACCESS CONTROL
101a	LOBBY	A	AL/GL	5C	–	G1	X	3'–0"	7'–0"	–	J	–	AL	6B	–	–	–	–	3	X	X	–		X	PROVIDE ELECTRIC ACCESS CONTROL
102	RECEPTION	N	SCPLAM	5A	–	G2	–	3'–0"	7'–0"	1–3/4"	1	4 7/8"	AL	6B	–	–	–	–	15	X					
103	REGISTRAR	F	SCPLAM	5A	–	–	–	3'–0"	7'–0"	1–3/4"	1	4 7/8"	AL	6B	–	–	–	–	20						
104	OPPS. OFFICE	F	SCPLAM	5A	–	–	–	3'–0"	7'–0"	1–3/4"	1	4 7/8"	AL	6B	–	–	–	–	20						
105	SCHOOL DIRECTOR	F	SCPLAM	5A	–	–	–	3'–0"	7'–0"	1–3/4"	1	4 7/8"	AL	6B	–	–	–	–	20						
106	CONFERENCE	F	SCPLAM	5A	–	–	–	3'–0"	7'–0"	1–3/4"	1	4 7/8"	AL	6B	–	–	–	–	26						
107	OFFICE	F	SCPLAM	5A	–	–	–	3'–0"	7'–0"	1–3/4"	1	4 7/8"	AL	6B	–	–	–	–	20						
108	OFFICE	F	SCPLAM	5A	–	–	–	3'–0"	7'–0"	1–3/4"	1	4 7/8"	AL	6B	–	–	–	–	20						
109	OFFICE	F	SCPLAM	5A	–	–	–	3'–0"	7'–0"	1–3/4"	1	4 7/8"	AL	6B	–	–	–	–	20						
110	EXAM	F	SCPLAM	5A	–	–	–	3'–0"	7'–0"	1–3/4"	1	4 7/8"	AL	6B	–	–	–	–	26						
112	LEGACY	F	SCPLAM	5A	–	–	–	3'–0"	7'–0"	1–3/4"	1	4 7/8"	AL	6B	–	–	–	–	20						
113	NURSE	F	SCPLAM	5A	–	–	–	3'–0"	7'–0"	1–3/4"	1	4 7/8"	AL	6B	–	–	–	–	20						
114	UNISEX RR	F	SCPLAM	5A	–	–	–	3'–0"	7'–0"	1–3/4"	1	4 7/8"	AL	6B	–	–	–	–	25	X					
115A	OFFICE	F	SCPLAM	5A	–	–	–	3'–0"	7'–0"	1–3/4"	1	4 7/8"	AL	6B	–	–	–	–	20						
115B	OFFICE	F	SCPLAM	5A	–	–	–	3'–0"	7'–0"	1–3/4"	1	4 7/8"	AL	6B	–	–	–	–	20						
116	CORRIDOR	N	SCPLAM	5A	–	G2	–	3'–0"	7'–0"	1–3/4"	1	4 7/8"	AL	6B	–	–	–	–	15	X					
117	LIBRARY	A	AL/GL	5C	–	G1	X	3'–0"	7'–0"	1–3/4"	2	–	AL	6B	–	–	–	–	4	X			X		
118	BOOK STORAGE	F	SCPLAM	5A	–	–	–	3'–0"	7'–0"	1–3/4"	1	4 7/8"	AL	6B	–	–	–	–	18						
118a	BOOK STORAGE	F	SCPLAM	5A	–	–	–	3'–0"	7'–0"	1–3/4"	1	4 7/8"	AL	6B	–	–	–	–	18						
119	CLASSROOM	N	SCPLAM	5A	–	G1	–	3'–0"	7'–0"	1–3/4"	1	4 7/8"	AL	6B	–	–	–	–	22						
120	OFFICE	F	SCPLAM	5A	–	–	–	3'–0"	7'–0"	1–3/4"	1	4 7/8"	AL	6B	–	–	–	–	20						
121	CLASSROOM	N	SCPLAM	5A	–	G1	–	3'–0"	7'–0"	1–3/4"	1	4 7/8"	AL	6B	–	–	–	–	22						
122	CLASSROOM	N	SCPLAM	5A	–	G1	–	3'–0"	7'–0"	1–3/4"	1	4 7/8"	AL	6B	–	–	–	–	22						
123	CLASSROOM	N	SCPLAM	5A	–	G1	–	3'–0"	7'–0"	1–3/4"	1	4 7/8"	AL	6B	–	–	–	–	22						
124	CLASSROOM	N	SCPLAM	5A	–	G1	–	3'–0"	7'–0"	1–3/4"	1	4 7/8"	AL	6B	–	–	–	–	22						
125	OFFICE	F	SCPLAM	5A	–	–	–	3'–0"	7'–0"	1–3/4"	1	4 7/8"	AL	6B	–	–	–	–	20						
126	CLASSROOM	N	SCPLAM	5A	–	G1	–	3'–0"	7'–0"	1–3/4"	1	4 7/8"	AL	6B	–	–	–	–	22						
127A	OFFICE	F	SCPLAM	5A	–	–	–	3'–0"	7'–0"	1–3/4"	1	4 7/8"	AL	6B	–	–	–	–	20						
127B	STORAGE	F	SCPLAM	5A	–	–	–	3'–0"	7'–0"	1–3/4"	1	4 7/8"	AL	6B	–	–	–	–	18						
128	CLASSROOM	N	SCPLAM	5A	–	G1	–	3'–0"	7'–0"	1–3/4"	1	4 7/8"	AL	6B	–	–	–	–	22						
129	CLASSROOM	N	SCPLAM	5A	–	G1	–	3'–0"	7'–0"	1–3/4"	1	4 7/8"	AL	6B	–	–	–	–	22						
130	I.T.	F	SCPLAM	5A	–	–	–	3'–0"	7'–0"	1–3/4"	1	4 7/8"	AL	6B	–	–	–	–	18.2						
131	MECHANICAL	F	SCPLAM	5A	–	–	X	3'–0"	7'–0"	1–3/4"	2	4 7/8"	AL	6B	–	–	–	–	14			X			
132	CLASSROOM	N	SCPLAM	5A	–	G1	–	3'–0"	7'–0"	1–3/4"	1	4 7/8"	AL	6B	–	–	–	–	22						
133	CLASSROOM	N	SCPLAM	5A	–	G1	–	3'–0"	7'–0"	1–3/4"	1	4 7/8"	AL	6B	–	–	–	–	22						
134	CLASSROOM	N	SCPLAM	5A	–	G1	–	3'–0"	7'–0"	1–3/4"	1	4 7/8"	AL	6B	–	–	–	–	22						
135	CLASSROOM	N	SCPLAM	5A	–	G1	–	3'–0"	7'–0"	1–3/4"	1	4 7/8"	AL	6B	–	–	–	–	22						
136	CLASSROOM	N	SCPLAM	5A	–	G1	–	3'–0"	7'–0"	1–3/4"	1	4 7/8"	AL	6B	–	–	–	–	22						
137	GIRLS' RESTROOM CLOSET	F	SCPLAM	5A	–	–	–	1'–6"	7'–0"	1–3/4"	1	4 7/8"	AL	6B	–	–	–	–	18						
138	BOYS' RESTROOM CLOSET	F	SCPLAM	5A	–	–	–	1'–6"	7'–0"	1–3/4"	1	4 7/8"	AL	6B	–	–	–	–	18						
139	UNISEX RR	F	SCPLAM	5A	–	–	–	3'–0"	7'–0"	1–3/4"	1	4 7/8"	AL	6B	–	–	–	–	24	X					
140	CLASSROOM	N	SCPLAM	5A	–	G1	–	3'–0"	7'–0"	1–3/4"	1	4 7/8"	AL	6B	–	–	–	–	22						
141	UNISEX RR	F	SCPLAM	5A	–	–	–	3'–0"	7'–0"	1–3/4"	1	4 7/8"	AL	6B	–	–	–	–	24	X					
142	JANITOR	F	SCPLAM	5A	–	–	–	3'–0"	7'–0"	1–3/4"	1	4 7/8"	AL	6B	–	–	–	–	17						
143	CLASSROOM	N	SCPLAM	5A	–	G1	–	3'–0"	7'–0"	1–3/4"	1	4 7/8"	AL	6B	–	–	–	–	22						
144	TEACHER'S LOUNGE	F	SCPLAM	5A	–	–	–	3'–0"	7'–0"	1–3/4"	1	4 7/8"	AL	6B	–	–	–	–	21						
145	ELEV. MACHINE	F	SCPLAM	5A	45MIN.	–	–	3'–6"	7'–0"	1–3/4"	1	4 7/8"	AL	6B	–	–	–	–	16	X	X				
146	CLASSROOM	N	SCPLAM	5A	–	G1	–	3'–0"	7'–0"	1–3/4"	1	4 7/8"	AL	6B	–	–	–	–	22						
147	CAFETERIA	A	AL/GL	5C	–	G1	X	3'–0"	7'–0"	1–3/4"	1	–	AL	6B	–	–	–	–	8	X	X	X	X		
147a	CAFETERIA	N	SCPLAM	5A	–	G1	–	3'–0"	7'–0"	1–3/4"	1	4 7/8"	AL	6B	–	–	–	–	9						
147b	CAFETERIA	N	AL/GL	5C	–	G2	X	3'–0"	7'–0"	1–3/4"	2	–	AL	6B	–	–	–	–	1	X	X	X	X		PROVIDE ELECTRIC ACCESS CONTROL
147c	CAFETERIA	N	AL/GL	5C	–	G2	X	3'–0"	7'–0"	1–3/4"	2	–	AL	6B	–	–	–	–	1	X	X	X	X		PROVIDE ELECTRIC ACCESS CONTROL
147d	CAFETERIA	N	AL/GL	5C	–	G2	X	3'–0"	7'–0"	1–3/4"	2	–	AL	6B	–	–	–	–	1	X	X	X	X		PROVIDE ELECTRIC ACCESS CONTROL
148	SERVING FLOOR	F	SCPLAM	5A	–	–	–	3'–0"	7'–0"	1–3/4"	1	4 7/8"	AL	6B	–	–	–	–	18.03						DUTCH DOOR
149	KITCHEN	F	SCPLAM	5A	–	–	–	3'–0"	7'–0"	1–3/4"	1	4 7/8"	AL	6B	–	–	–	–	12						
150	RISER ROOM	N	GHM	5B	–	–	–	3'–0"	7'–0"	1–3/4"	2	8"	GHM	6A	–	–	–	–	7	X		X	X		
151	STORAGE	F	SCPLAM	5A	–	–	–	3'–0"	7'–0"	1–3/4"	1	4 7/8"	AL	6B	–	–	–	–	18						
152	SERVERY	F	SCPLAM	5A	–	–	–	3'–0"	7'–0"	1–3/4"	1	4 7/8"	AL	6B	–	–	–	–	13						
153	OFFICE	F	SCPLAM	5A	–	–	–	3'–0"	7'–0"	1–3/4"	1	4 7/8"	AL	6B	–	–	–	–	20						
154	LOBBY	A	AL/GL	5C	–	G2	X	3'–0"	7'–0"	1–3/4"	1	–	AL	6B	–	–	–	–	1	X	X	X	X		PROVIDE ELECTRIC ACCESS CONTROL
155	MENS RR	F	SCPLAM	5A	–	–	–	3'–0"	7'–0"	1–3/4"	1	4 7/8"	AL	6B	–	–	–	–	10	X					
156	WOMENS RR	F	SCPLAM	5A	–	–	–	3'–0"	7'–0"	1–3/4"	1	4 7/8"	AL	6B	–	–	–	–	10	X					
157	BOYS LOCKER ROOM	F	SCPLAM	5A	–	–	–	3'–0"	7'–0"	1–3/4"	1	4 7/8"	AL	6B	–	–	–	–	10	X					
158	GYM	N	GHM	5B	–	G2	X	3'–0"	7'–0"	1–3/4"	2	–	GHM	6A	–	–	–	–	2	X	X	X	X		PROVIDE ELECTRIC ACCESS CONTROL
159	CLASSROOM	N	SCPLAM	5A	–	G1	–	3'–0"	7'–0"	1–3/4"	1	4 7/8"	AL	6B	–	–	–	–	22						
161	STORAGE	F	SCPLAM	5A	–	–	–	3'–0"	7'–0"	1–3/4"	1	4 7/8"	AL	6B	–	–	–	–	18						
162	STORAGE	F	SCPLAM	5A	–	–	–	3'–0"	7'–0"	1–3/4"	1	4 7/8"	AL	6B	–	–	–	–	18						
163	OFFICE	F	SCPLAM	5A	–	–	–	3'–0"	7'–0"	1–3/4"	1	4 7/8"	AL	6B	–	–	–	–	20						
164	STORAGE	F	SCPLAM	5A	–	–	–	3'–0"	7'–0"	1–3/4"	1	4 7/8"	AL	6B	–	–	–	–	12						
165	GIRLS LOCKER ROOM	F	SCPLAM	5A	–	–	–	3'–0"	7'–0"	1–3/4"	1	4 7/8"	AL	6B	–	–	–	–	10	X					
166	CORRIDOR	N	GHM	5B	–	G2	X	3'–0"	7'–0"	1–3/4"	2	8"	GHM	6A	–	–	–	–	2	X	X	X	X		PROVIDE ELECTRIC ACCESS CONTROL
166a	CORRIDOR	N	SCPLAM	5A	–	G1	–	3'–0"	7'–0"	1–3/4"	1	4 7/8"	AL	6B	–	–	–	–	9						
166b	CORRIDOR	N	SCPLAM	5A	–	G1	–	3'–0"	7'–0"	1–3/4"	1	4 7/8"	AL	6B	–	–	–	–	14						
167	STORAGE	F	SCPLAM	5A	–	–	–	3'–0"	7'–0"	1–3/4"	1	4 7/8"	AL	6B	–	–	–	–	12						
168	STORAGE	F	SCPLAM	5A	–	–	–	3'–0"	7'–0"	1–3/4"	1	4 7/8"	AL	6B	–	–	–	–	12						
169	STORAGE	F	SCPLAM	5A	–	–	–	3'–0"	7'–0"	1–3/4"	1	4 7/8"	AL	6B	–	–	–	–	12						
SECOND FLOOR																									
201	CLASSROOM	N	SCPLAM	5A	–	G1	–	3'–0"	7'–0"	1–3/4"	1	4 7/8"	AL	6B	–	–	–	–	22						
202	CLASSROOM	N	SCPLAM	5A	–	G1	–	3'–0"	7'–0"	1–3/4"	1	4 7/8"	AL	6B	–	–	–	–	22						
203	STORAGE	F	SCPLAM	5A	–	–	–	3'–0"	7'–0"	1–3/4"	1	4 7/8"	AL	6B	–	–	–	–	18						
204	CLASSROOM	N	SCPLAM	5A	–	G1	–	3'–0"	7'–0"	1–3/4"	1	4 7/8"	AL	6B	–	–	–	–	22						
205	CLASSROOM	N	SCPLAM	5A	–	G1	–	3'–0"	7'–0"	1–3/4"	1	4 7/8"	AL	6B	–	–	–	–	22						
206	CLASSROOM	N	SCPLAM	5A	–	G1	–	3'–0"	7'–0"	1–3/4"	1	4 7/8"	AL	6B	–	–	–	–	22						
207A	OFFICE	F	SCPLAM	5A	–	–	–	3'–0"	7'–0"	1–3/4"	1	4 7/8"	AL	6B	–	–	–	–	20						
207B	STORAGE	F	SCPLAM	5A	–	–	–	3'–0"	7'–0"	1–3/4"	1	4 7/8"	AL	6B	–	–	–	–	18						
208	CLASSROOM	N	SCPLAM	5A	–	G1	–	3'–0"	7'–0"	1–3/4"	1	4 7/8"	AL	6B	–	–	–	–	22						
209	4 PERSON CONFERENCE	F	SCPLAM	5A	–	–	–	3'–0"	7'–0"	1–3/4"	1	4 7/8"	AL	6B	–	–	–	–	26						
210	LEARNING LAB	N	SCPLAM	5A	–	G1	–	3'–0"	7'–0"	1–3/4"	1	4 7/8"	AL	6B	–	–	–	–	22						
211	CLASSROOM	N	SCPLAM	5A	–	G1	–	3'–0"	7'–0"	1–3/4"	1	4 7/8"	AL	6B	–	–	–	–	22						
212	I.T.	F	SCPLAM	5A	–	–	–	3'–0"	7'–0"	1–3/4"	1	4 7/8"	AL	6B	–	–	–	–	18.2						
213	MECHANICAL	F	SCPLAM	5A	–	–	X	3'–0"	7'–0"	1–3/4"	2	4 7/8"	AL	6B	–	–	–	–	14			X			
214	CONFERENCE	F	SCPLAM	5A	–	–	–	3'–0"	7'–0"	1–3/4"	1	4 7/8"	AL	6B	–	–	–	–	26						
215	OFFICE	F	SCPLAM	5A	–	–	–	3'–0"	7'–0"	1–3/4"	1	4 7/8"	AL	6B	–	–	–	–	20						
216	OFFICE	F	SCPLAM	5A	–	–	–	3'–0"	7'–0"	1–3/4"	1	4 7/8"	AL	6B	–	–	–	–	20						
217	CLASSROOM	N	SCPLAM	5A	–	G1	–	3'–0"	7'–0"	1–3/4"	1	4 7/8"	AL	6B	–	–	–	–	22						
218	CLASSROOM	N	SCPLAM	5A	–	G1	–	3'–0"	7'–0"	1–3/4"	1	4 7/8"	AL	6B	–	–	–	–	22						
219	CONFERENCE	F	SCPLAM	5A	–	–	–	3'–0"	7'–0"	1–3/4"	1	4 7/8"	AL	6B	–	–	–	–	26						
220	COPY/WORK ROOM	F	SCPLAM	5A	–	–	–	3'–0"	7'–0"	1–3/4"	1	4 7/8"	AL	6B	–	–	–	–	21						
221	CLASSROOM	N	SCPLAM	5A	–	G1	–	3'–0"	7'–0"	1–3/4"	1	4 7/8"	AL	6B	–	–	–	–	22						
222	CLASSROOM	N	SCPLAM	5A	–	G1	–	3'–0"	7'–0"	1–3/4"	1	4 7/8"	AL	6B	–	–	–	–	22						
223	4 PERSON OFFICE	F	SCPLAM	5A	–	–	–	3'–0"	7'–0"	1–3/4"	1	4 7/8"	AL	6B	–	–	–	–	26						
224	COLLEGE COUNSELING	N	SCPLAM	5A	–	G1	–	3'–0"	7'–0"	1–3/4"	1	4 7/8"	AL	6B	–	–	–	–	15						
224a	OFFICE	F	SCPLAM	5A	–	–	–	3'–0"	7'–0"	1–3/4"	1	4 7/8"	AL	6B	–	–	–	–	20						
224b	OFFICE	F	SCPLAM	5A	–	–	–	3'–0"	7'–0"	1–3/4"	1	4 7/8"	AL	6B	–	–	–	–	20						
224c	OFFICE	F	SCPLAM	5A	–	–	–	3'–0"	7'–0"	1–3/4"	1	4 7/8"	AL	6B	–	–	–	–	20						
226	CLASSROOM	N	SCPLAM	5A	–	G1	–	3'–0"	7'–0"	1–3/4"	1	4 7/8"	AL	6B	–	–	–	–	22						
227	CLASSROOM	N	SCPLAM	5A	–	G1	–	3'–0"	7'–0"	1–3/4"	1	4 7/8"	AL	6B	–	–	–	–	22						
228	CLASSROOM	N	SCPLAM	5A	–	G1	–	3'–0"	7'–0"	1–3/4"	1	4 7/8"	AL	6B	–	–	–	–	22						
229	GIRLS' RESTROOM CLOSET	F	SCPLAM	5A	–	–	–	1'–6"	7'–0"	1–3/4"	1	4 7/8"	AL	6B	–	–	–	–	18						
230	BOYS' RESTROOM CLOSET	F	SCPLAM	5A	–	–	–	1'–6"	7'–0"	1–3/4"	1	4 7/8"	AL	6B	–	–	–	–	18						
231	CLASSROOM	N	SCPLAM	5A	–	G1	–	3'–0"	7'–0"	1–3/4"	1	4 7/8"	AL	6B	–	–	–	–	22						
232	UNISEX RR	F	SCPLAM	5A	–	–	–	3'–0"	7'–0"	1–3/4"	1	4 7/8"	AL	6B	–	–	–	–	24	X					
233	UNISEX RR	F	SCPLAM	5A	–	–	–	3'–0"	7'–0"	1–3/4"	1	4 7/8"	AL	6B	–	–	–	–	24	X					
234	JANITOR	F	SCPLAM	5A	–	–	–	3'–0"	7'–0"	1–3/4"	1	4 7/8"	AL	6B	–	–	–	–	17						
235	CLASSROOM	N	SCPLAM	5A	–	G1	–	3'–0"	7'–0"	1–3/4"	1	4 7/8"	AL	6B	–	–	–	–	22						
236	CLASSROOM	N	SCPLAM	5A	–	G1	–	3'–0"	7'–0"	1–3/4"	1	4 7/8"	AL	6B	–	–	–	–	22						
237	CLASSROOM	N	SCPLAM	5A	–	G1	–	3'–0"	7'–0"	1–3/4"	1	4 7/8"	AL	6B	–	–	–	–	22						
238	OFFICE	F	SCPLAM	5A	–	–	–	3'–0"	7'–0"	1–3/4"	1	4 7/8"	AL	6B	–	–	–	–	20						
239	CLASSROOM	N	SCPLAM	5A	–	G1	–	3'–0"	7'–0"	1–3/4"	1	4 7/8"	AL	6B	–	–	–	–	22						
240	SCIENCE LAB	N	SCPLAM	5A	–	G1	–	3'–0"	7'–0"	1–3/4"	1	4 7/8"	AL	6B	–	–	–	–	27						
241	PREP. ROOM	N	SCPLAM	5A	–	G1	–	3'–0"	7'–0"	1–3/4"	1	4 7/8"	AL	6B	–	–	–	–	18						
241a	PREP. ROOM	N	SCPLAM	5A	–	G1	–	3'–0"	7'–0"	1–3/4"	1	4 7/8"	AL	6B	–	–	–	–	18						
242	BIO LAB	N	SCPLAM	5A	–	G1	–	3'–0"	7'–0"	1–3/4"	1	4 7/8"	AL	6B	–	–	–	–	22						
243	PREP. ROOM	N	SCPLAM	5A	–	G1	–	3'–0"	7'–0"	1–3/4"	1	4 7/8"	AL	6B	–	–	–	–	18						
243a	PREP. ROOM	N	SCPLAM	5A	–	G1	–	3'–0"	7'–0"	1–3/4"	1	4 7/8"	AL	6B	–	–	–	–	18						
244	CHEMISTRY LAB	N	SCPLAM	5A	–	G1	–	3'–0"	7'–0"	1–3/4"	1	4 7/8"	AL	6B	–	–	–	–	22						
245	OFFICE	F	SCPLAM	5A	–	–	–	3'–0"	7'–0"	1–3/4"	1	4 7/8"	AL	6B	–	–	–	–	20						
246	SCIENCE LAB	N	SCPLAM	5A	–	G1	–	3'–0"	7'–0"	1–3/4"	1	4 7/8"	AL	6B	–	–	–	–	22						
247	CLASSROOM	N	SCPLAM	5A	–	G1	–	3'–0"	7'–0"	1–3/4"	1	4 7/8"	AL	6B	–	–	–	–	22						
248	OFFICE	F	SCPLAM	5A	–	–	–	3'–0"	7'–0"	1–3/4"	1	4 7/8"	AL	6B	–	–	–	–	20						
249	ART LAB	N	SCPLAM	5A	–	G1	–	3'–0"	7'–0"	1–3

WINDOW / DOOR DETAILS

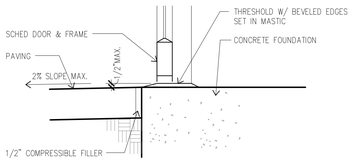


(AT ALL EXIT AND ENTRANCE DOORS)


DOOR THRESHOLD DETAIL SCALE: 1 1/2" = 1'-0" | 1

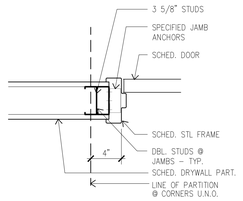

INTERIOR DOOR DETAIL—JAMB SCALE: 1 1/2" = 1'-0" | 2

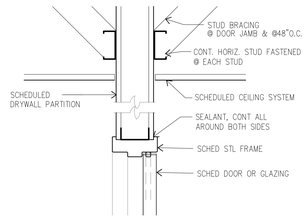


INTERIOR DOOR DETAIL—HEAD SCALE: 1 1/2" = 1'-0" | 3

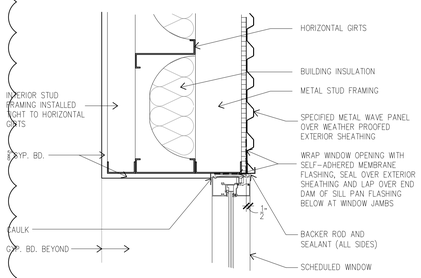


(AT METAL WAVE PANEL)

WINDOW DETAIL—HEAD/JAMB(SIM.) SCALE: 1 1/2" = 1'-0" | 6

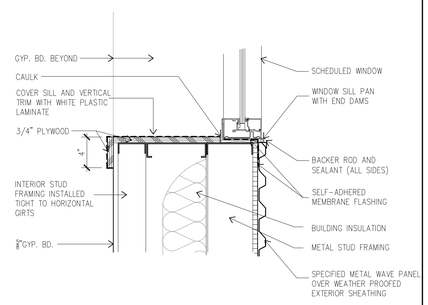


(AT METAL WAVE PANEL)

WINDOW DETAIL—SILL SCALE: 1 1/2" = 1'-0" | 7

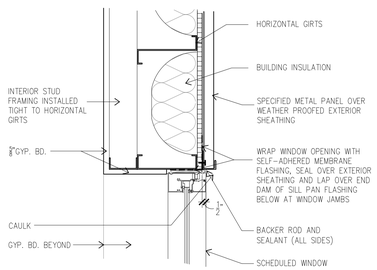


(AT 'PBR' METAL PANEL)

WINDOW DETAIL—HEAD/JAMB(SIM.) SCALE: 1 1/2" = 1'-0" | 8

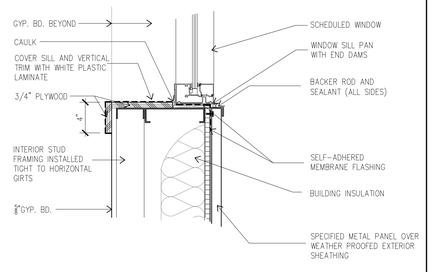


(AT 'PBR' METAL PANEL)

WINDOW DETAIL—SILL SCALE: 1 1/2" = 1'-0" | 9

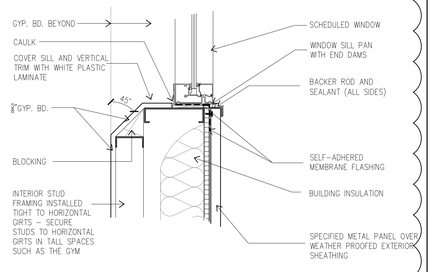


(AT GYM WINDOWS)

WINDOW DETAIL—SILL SCALE: 1 1/2" = 1'-0" | 10

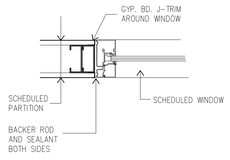

INTERIOR WINDOW JAMB (HEAD SIM.) SCALE: 1 1/2" = 1'-0" | 11

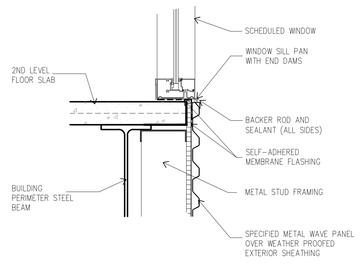

SCALE: 1 1/2" = 1'-0" | 12

1

yes prep PUBLIC SCHOOLS

2007 Ea architects

H4 Engineers

H2B

WGA CONSULTING ENGINEERS

09/09/20

No.	Description	Date
	ISSUE FOR PERMIT/PRICING	AUG 24, 20
1	ADDENDUM # 1	SEPT 03,20
2	ADDENDUM # 2	SEPT 14,20

YES PREP PUBLIC SCHOOL

EAST END MIDDLE / HIGH SCHOOL PEISER PARK


8401 LAWNDALE ST.
HOUSTON, TX 77012

DOOR & WINDOW DETAILS

Project Number	19115
Date	09/09/20
Drawn By	
Checked By	


A003

Scale

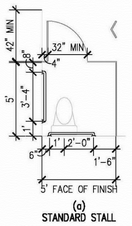


(a)
STANDARD STALL


STANDARD HC. TOILET STALL

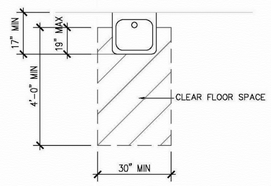


ACCESSIBLE LAVATORY PLAN

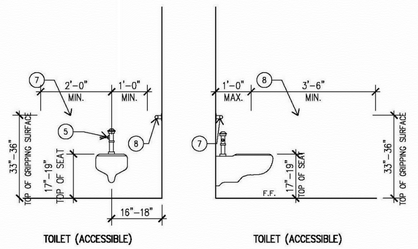


TOILET AND TOILET ACCESSORIES ELEVATIONS

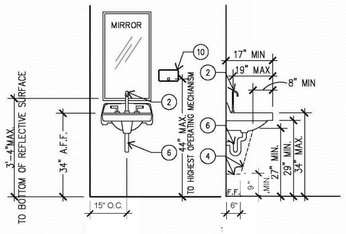


ACCESSIBLE LAVATORY ELEVATIONS

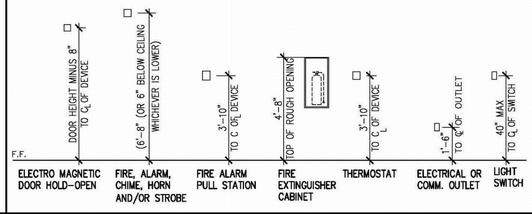


MISC. MOUNTING HEIGHTS

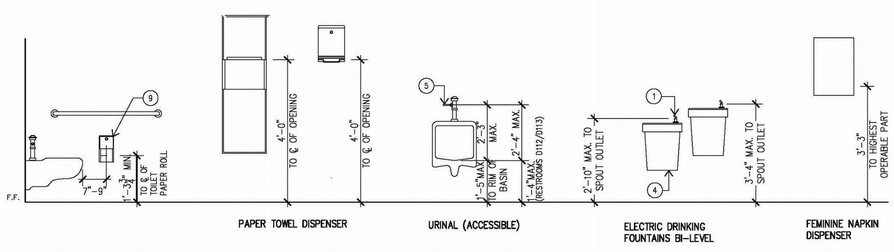


RESTROOM ACCESSORY MOUNTING HEIGHTS

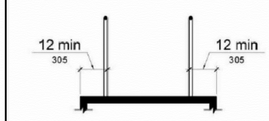


405.9.1 EXTENDED FLOOR AT RAMP

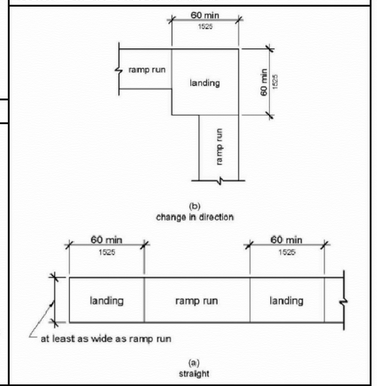

405.7 RAMP LANDINGS

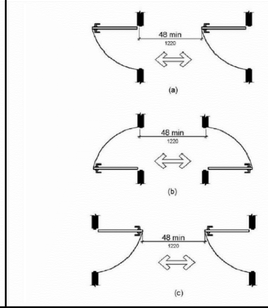

404.2.6 DOORS IN SERIES

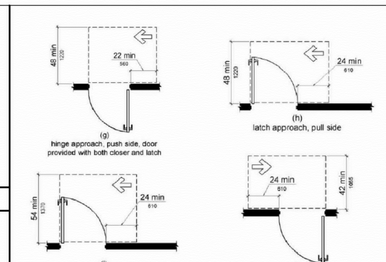


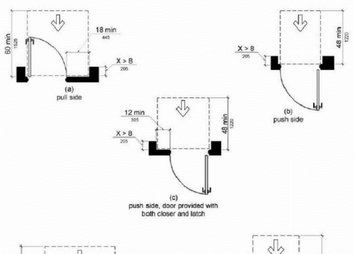


Table 404.2.4.1 Maneuvering Clearances at Manual Swinging Doors and Gates


Type of Use		Minimum Maneuvering Clearance	
Approach Direction	Door or Gate Side	Perpendicular to Doorway	Parallel to Doorway (beyond latch side unless noted)
From front	Pull	60 inches (1525 mm)	18 inches (455 mm)
From front	Push	48 inches (1220 mm)	0 inches (0 mm)[2]
From hinge side	Pull	60 inches (1525 mm)	36 inches (915 mm)
From hinge side	Pull	54 inches (1370 mm)	42 inches (1065 mm)
From hinge side	Push	42 inches (1065 mm)[3]	22 inches (560 mm)[3]
From latch side	Pull	48 inches (1220 mm)[4]	24 inches (610 mm)
From latch side	Push	42 inches (1065 mm)[4]	24 inches (610 mm)

1. Add 12 inches (305 mm) if closer and latch are provided.
2. Add 6 inches (150 mm) if closer and latch are provided.
3. Beyond hinge side.
4. Add 6 inches (150 mm) if closer is provided.


404.2.4.1 MANEUVERING CLEARANCES AT MANUAL SWINGING DOORS

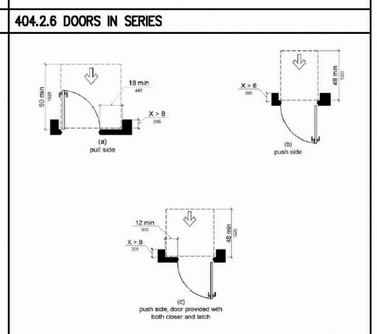

404.2.4.3 MANEUVERING CLEARANCES AT RECESSED DOORS AND GATES

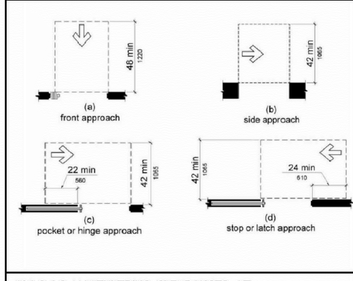


404.2.4.2 MANEUVERING CLEARANCES AT DOORWAYS WITHOUT DOORS

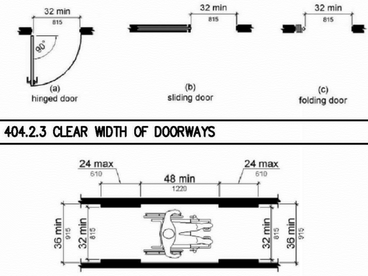


404.2.3 CLEAR WIDTH OF DOORWAY


403.5.1 CLEAR WIDTH OF ROUTE

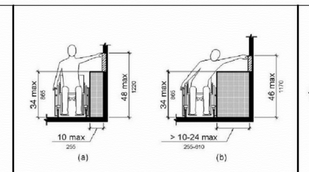


308.3.2 UNOBSTRUCTED SIDE REACH

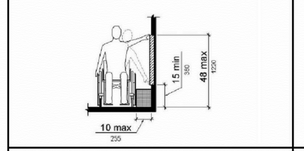


308.3.1 UNOBSTRUCTED SIDE REACH

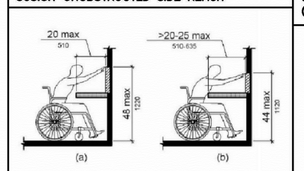


308.2.2 UNOBSTRUCTED HIGH FORWARD REACH

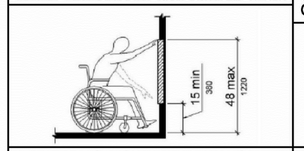


308.2.1 UNOBSTRUCTED FORWARD REACH

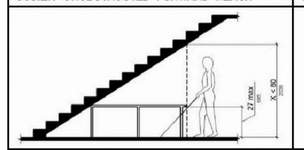


307.4 VERTICAL CLEARANCE

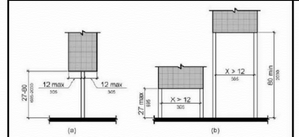


307.3 POST–MOUNTED PROTRUDING OBJECTS

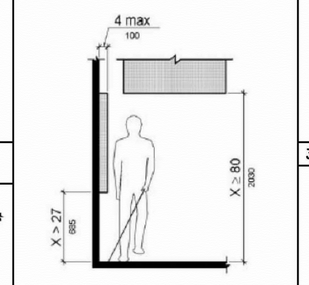


307.2 PROTRUDING OBJECTS

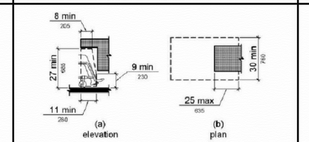


306.3 KNEE CLEARANCE

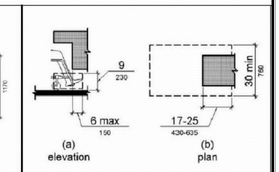


306.2 TOE CLEARANCE

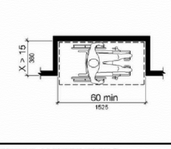


305.7.2 MANEUVERING CLEARANCE – PARALLEL

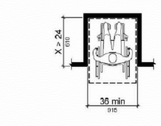


305.7.1 MANEUVERING CLEARANCE – FORWARD

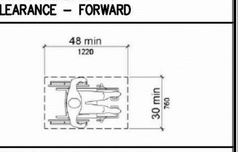


305.3 CLEAR FLOOR SPACE

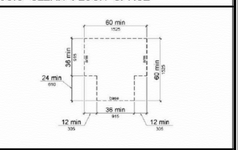

304.3.2 T–SHAPED TURNING SPACE

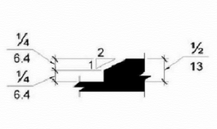


303.3 BEVELED CHANGE IN LEVEL

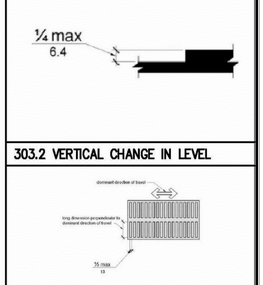


303.2 VERTICAL CHANGE IN LEVEL


302.3 ELONGATED OPENINGS IN FLOORS OR GROUND SURFACES

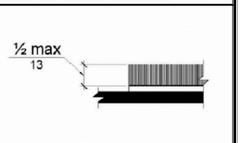


302.2 CARPET PILE HEIGHT

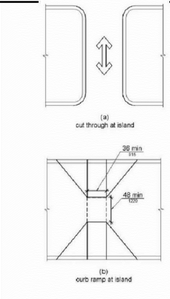


406.7 ISLANDS IN CROSSINGS

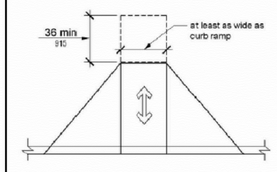


406.4 LANDINGS AT THE TOP OF CURB RAMPS

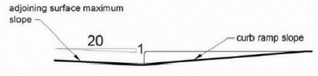


406.2 COUNTER SLOPE AT RAMPS

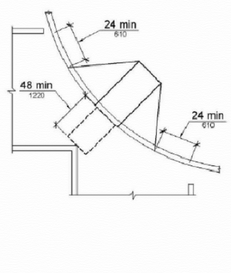

406.6 DIAGONAL OR CORNER TYPE RAMPS

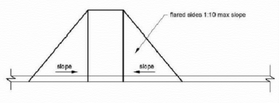

406.3 SIDES OF CURB RAMPS

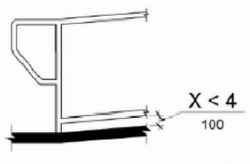

405.9.2 CURB OR BARRIER EDGE PROTECTION

yes prep PUBLIC SCHOOLS

2007 Ea architects

H4 Engineers

H2B

WGA CONSULTING ENGINEERS

09/09/20

No.	Description	Date
	ISSUE FOR PERMIT/PRICING	AUG 24, 20
1	ADDENDUM # 1	SEPT 09 20
2	ADDENDUM # 2	SEPT 14 20

YES PREP PUBLIC SCHOOL

EAST END MIDDLE / HIGH SCHOOL PEISER PARK

8401 LAWNDALE ST.
HOUSTON, TX 77012

ACCESSIBILITY STANDARDS

Project Number	19115
Date	09/09/20
Drawn By	
Checked By	

A004

Scale

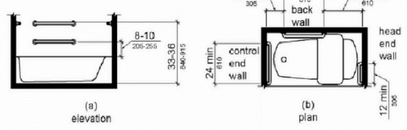


Figure 607.4.2 Grab Bars for Bathtubs with Removable In-Tub Seats

607.4.2 GRAB BARS

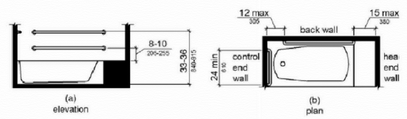


Figure 607.4.1 Grab Bars for Bathtubs with Permanent Seats

607.4.1 GRAB BARS

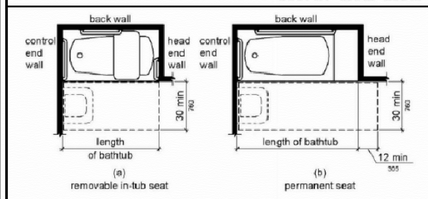


Figure 607.2 Clearance for Bathtubs

607.2 CLEARANCE FOR BATHTUBS

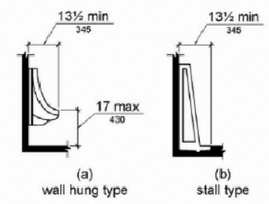


Figure 605.2 Height and Depth of Urinals

605.2 HEIGHT AND DEPTH OF URINALS

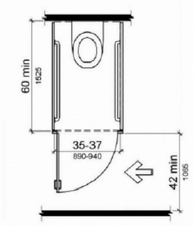


Figure 604.8.2 Ambulatory Accessible Toilet Compartment

604.8.2 AMBULATORY ACCESSIBLE TOILET COMPARTMENT

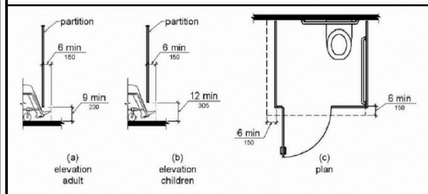


Figure 604.8.1.4 Wheelchair Accessible Toilet Compartment Toe Clearance

604.8.1.4 TOE CLEARANCE

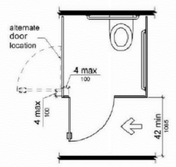


Figure 604.8.1.2 Wheelchair Accessible Toilet Compartment Doors

604.8.1.2 DOOR SIZE

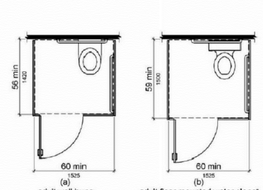


Figure 604.8.1.1 Size of Wheelchair Accessible Toilet Compartment

604.8.1.1 TOILET COMPARTMENT SIZE

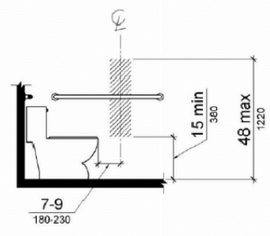


Figure 604.7 Dispenser Outlet Location

604.7 DISPENSER OUTLET LOCATION

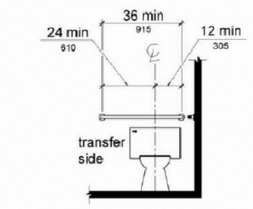


Figure 604.5.2 Rear Wall Grab Bar at Water Closets

604.5.2 REAR WALL GRAB BARS

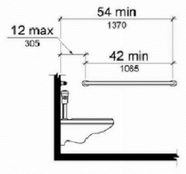


Figure 604.5.1 Side Wall Grab Bar at Water Closets

604.5.1 SIDE WALL GRAB BARS

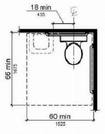


Figure 604.3.2 (Exception) Overlap of Water Closet Clearance in Residential Dwelling Units

604.3.2 OVERLAP AT WC

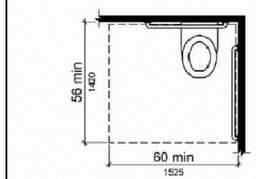


Figure 604.3.1 Size of Clearance at Water Closets

604.3.1 CLEARANCE AT WC

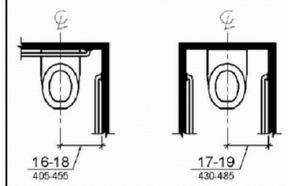


Figure 604.2 Water Closet Location

604.2 WATER CLOSET LOCATION

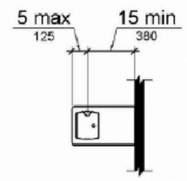


Figure 602.5 Drinking Fountain Spout Location

602.5 FOUNTAIN SPOUT LOCATION



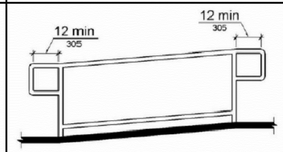


Figure 505.10.1 Top and Bottom Handrail Extension at Ramps


505.10.1 RAMP RAIL EXTENSIONS

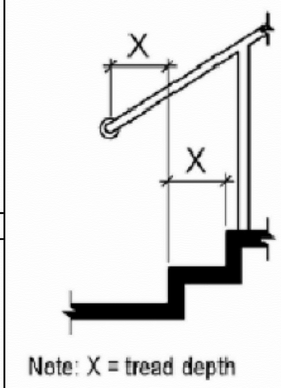


505.10.3 BOTTOM HANDRAIL EXTENSION

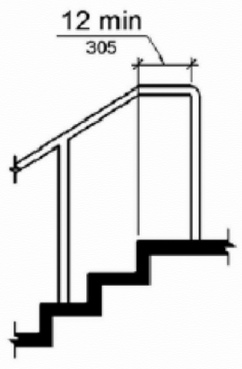


505.10.2 TOP HANDRAIL EXTENSION

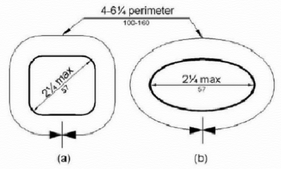


505.7.2 HANDRAIL CROSS SECTION

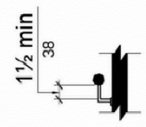


505.6 GRIPPING SURFACE

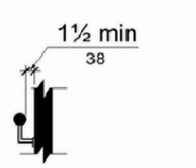


505.5 HANDRAIL CLEARANCE

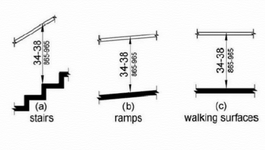


505.4 HANDRAIL HEIGHT

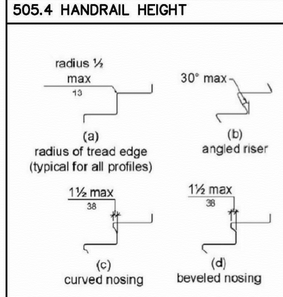

504.5 STAIR NOSINGS

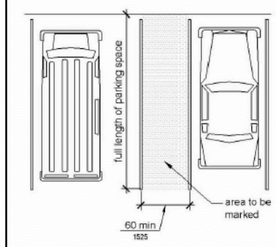

502.3 ACCESS AISLE

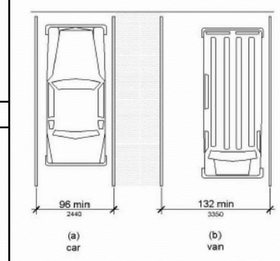

502.2 VEHICLE PARKING SPACES

Table 407.4.7.1.3 Elevator Control Button Identification


Control Button	Tactile Symbol	Braille Message
Emergency Stop		"STOP" Three cells
Alarm		"ALARM" Four cells
Door Open		"OPEN" Three cells
Door Close		"CLOSE" Five cells
Main Entry Floor		"MAIN" Three cells
Phone		"PHONE" Four cells

407.4.7.1.3 ELEVATOR CONTROLS


Table 407.4.1 Elevator Car Dimensions

Door Location	Door Clear Width	Minimum Dimensions: Inside Car, Side to Side	Inside Car, Back Wall to Front Return	Inside Car, Back Wall to Inside Face of Door
Centered	42 inches (1065 mm)	80 inches (2030 mm)	51 inches (1295 mm)	54 inches (1370 mm)
Side (off-centered)	36 inches (915 mm)[1]	68 inches (1725 mm)	51 inches (1295 mm)	54 inches (1370 mm)
Any	36 inches (915 mm)	60 inches (1370 mm)	60 inches (2030 mm)	60 inches (2030 mm)
Any	36 inches (915 mm)[1]	60 inches (1525 mm)[2]	60 inches (1525 mm)[2]	60 inches (1525 mm)[2]


1. A tolerance of minus 6/8 inch (16 mm) is permitted.
2. Other car configurations that provide a turning space complying with 304 with the door closed shall be permitted.

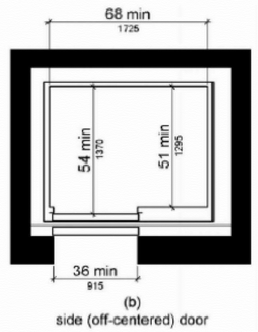


407.4.1 ELEVATOR CAB DIMENSIONS

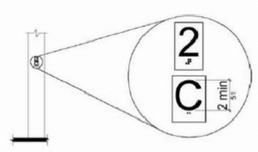

407.2.3.2 CAR DESIGNATIONS ON ELEVATOR JAMBS

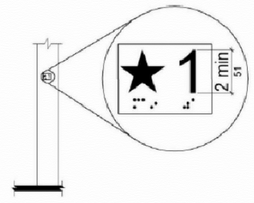

407.2.3.1 FLOOR DESIGNATIONS AT ELEVATOR JAMBS

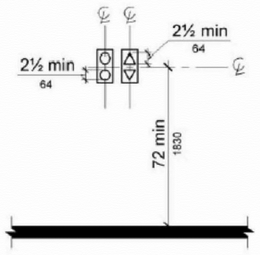

407.2.2.2 VISIBLE HALL SIGNALS

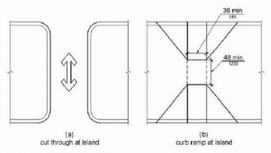


Figure 406.7 Islands in Crossings

406.7 ISLANDS IN CROSSINGS

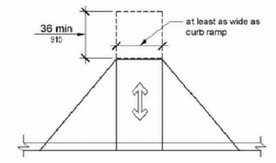


Figure 406.4 Landings at the Top of Curb Ramps

406.4 LANDINGS AT CURB RAMPS

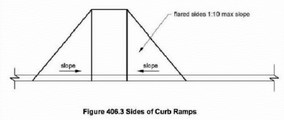


Figure 406.3 Sides of Curb Ramps

406.3 SIDES OF CURB RAMPS

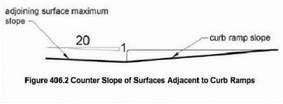


Figure 406.2 Counter Slope of Surfaces Adjacent to Curb Ramps

406.2 COUNTER SLOPE AT RAMPS

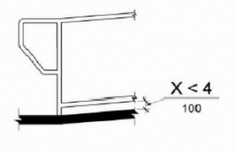


Figure 405.9.2 Curb or Barrier Edge Protection

405.9.2 CURB OR BARRIER EDGE

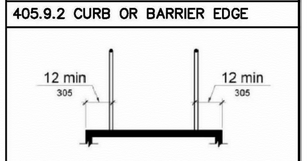


Figure 405.9.1 Extended Floor or Ground Surface Edge Protection

405.9.1 EXTENDED FLOOR AT RAMP

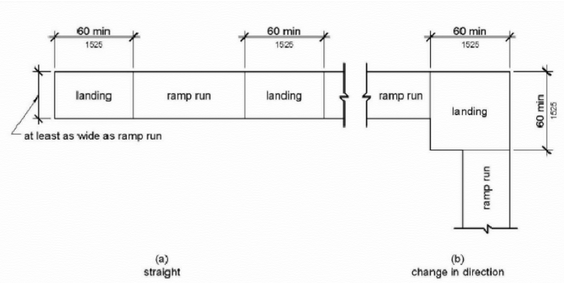


Figure 405.7 Ramp Landings

405.7 RAMP LANDINGS

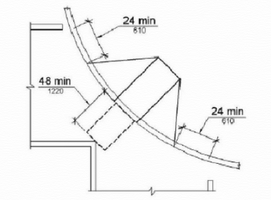


Figure 406.6 Diagonal or Corner Type Curb Ramps

406.6 DIAGONAL OR CORNER RAMPS

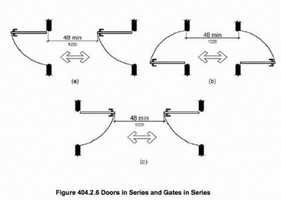


Figure 404.2.6 Doors in Series and Gates in Series

404.2.6 DOORS IN A SERIES

yes prep PUBLIC SCHOOLS

2007 Ea architects

H4 Engineers

H2B

WGA CONSULTING ENGINEERS

09/09/20

No.	Description	Date
	ISSUE FOR PERMIT/PRICING	AUG 24, 20
1	ADDENDUM # 1	SEPT 09 20
2	ADDENDUM # 2	SEPT 14 20

YES PREP PUBLIC SCHOOL

EAST END MIDDLE / HIGH SCHOOL PEISER PARK

8401 LAWNDALE ST.
HOUSTON, TX 77012

ACCESSIBILITY STANDARDS

Project Number	19115
Date	09/09/20
Drawn By	
Checked By	

A005

Scale

604.9 Water Closets and Toilet Compartments for Children's Use. Water closets and toilet compartments for children's use shall comply with 604.9.

Advisory 604.9 Water Closets and Toilet Compartments for Children's Use. The requirements in 604.9 are to be followed where the exception for children's water closets in 604.1 is used. The following table provides additional guidance in applying the specifications for water closets for children according to the age group served and reflects the differences in the size, stature, and reach ranges of children ages 3 through 12. The specifications chosen should correspond to the age of the primary user group. The specifications of one age group should be applied consistently in the installation of a water closet and related elements.

Advisory Specifications for Water Closets Serving Children Ages 3 through 12

	Ages 3 and 4	Ages 5 through 8	Ages 9 through 12
Water Closet Centerline	12 inches (305 mm)	12 to 15 inches (305 to 380 mm)	15 to 18 inches (380 to 455 mm)
Toilet Seat Height	11 to 12 inches (280 to 305 mm)	12 to 15 inches (305 to 380 mm)	15 to 17 inches (380 to 430 mm)
Grab Bar Height	18 to 20 inches (455 to 510 mm)	20 to 25 inches (510 to 635 mm)	25 to 27 inches (635 to 685 mm)
Dispenser Height	14 inches (355 mm)	14 to 17 inches (355 to 430 mm)	17 to 19 inches (430 to 485 mm)

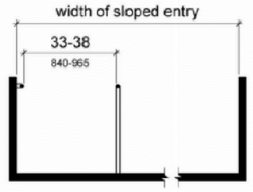


Figure 1009.3.3 Handrails for Sloped Entry

1009.3.3 HANDRAILS AT SLOPED ENTRY

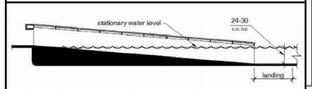


Figure 1009.3.2 Sloped Entry Submerged Depth

1009.3.2 SLOPED ENTRY


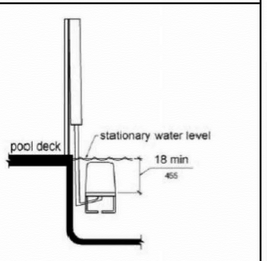


Figure 1009.2.8 Pool Lift Submerged Depth

1009.2.8 POOL LIFT SUBMERGED DEPTH

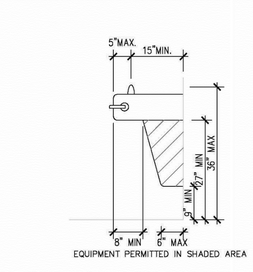

DRINKING FOUNTAIN SECTION


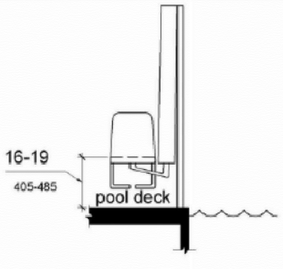


Figure 1009.2.4 Pool Lift Seat Height

1009.2.4 POOL LIFT SEAT HEIGHT

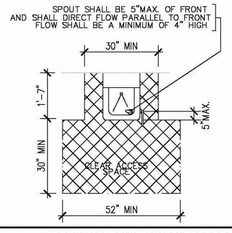

DRINKING FOUNTAIN CLEAR SPACE PLAN

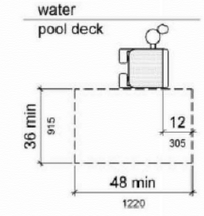


Figure 1009.2.3 Clear Deck Space at Pool Lifts

1009.2.3 CLEAR DECK AT LIFT


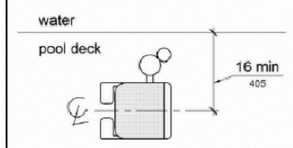


Figure 1009.2.2 Pool Lift Seat Location

1009.2.2 POOL LIFT SEAT LOCATION

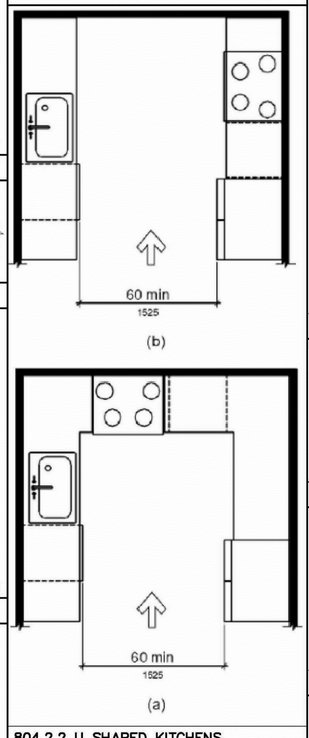

804.2.2 U SHAPED KITCHENS


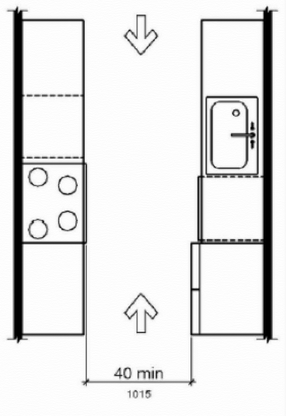


Figure 804.2.1 Pass Through Kitchens

804.2.1 PASS THRU KITCHENS



703.7.2.1 ACCESSIBILITY SYMBOL

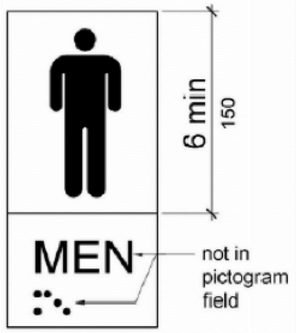


703.6.1 PICTOGRAM FIELD


Table 703.5.5 Visual Character Height

Height to Finish Floor or Ground From Baseline of Character	Horizontal Viewing Distance	Minimum Character Height
40 inches (1015 mm) to less than or equal to 70 inches (1780 mm)	less than 72 inches (1830 mm)	5/8 inch (16 mm)
	72 inches (1830 mm) and greater	5/8 inch (16 mm), plus 1/8 inch (3.2 mm) per foot (305 mm) of viewing distance above 72 inches (1830 mm)
Greater than 70 inches (1780 mm) to less than or equal to 120 inches (3050 mm)	less than 180 inches (4570 mm)	2 inches (51 mm)
	180 inches (4570 mm) and greater	2 inches (51 mm), plus 1/8 inch (3.2 mm) per foot (305 mm) of viewing distance above 180 inches (4570 mm)
greater than 120 inches (3050 mm)	less than 21 feet (6400 mm)	3 inches (75 mm)
	21 feet (6400 mm) and greater	3 inches (75 mm), plus 1/8 inch (3.2 mm) per foot (305 mm) of viewing distance above 21 feet (6400 mm)


703.5.5 VISUAL CHARACTER HEIGHT

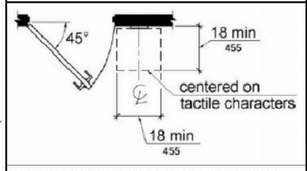

703.4.2 LOCATION OF TACTILE SIGNS

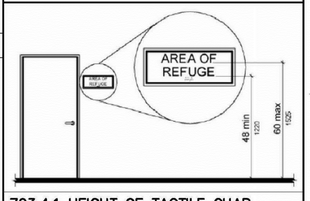

703.4.1 HEIGHT OF TACTILE CHAR.

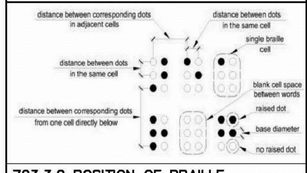


703.3.2 POSITION OF BRAILLE

Table 703.3.1 Braille Dimensions

Measurement Range	Minimum in inches Maximum in inches
Dot base diameter	0.059 (1.5 mm) to 0.063 (1.6 mm)
Distance between two dots in the same cell[1]	0.090 (2.3 mm) to 0.100 (2.5 mm)
Distance between corresponding dots in adjacent cells[1]	0.241 (6.1 mm) to 0.300 (7.6 mm)
Dot height	0.025 (0.6 mm) to 0.037 (0.9 mm)
Distance between corresponding dots from one cell directly below[1]	0.395 (10 mm) to 0.400 (10.2 mm)

1. Measured center to center.

703.3.1 BRAILLE DIMENSIONS

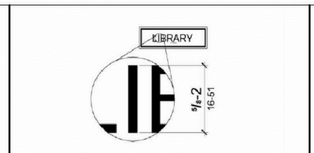

703.2.5 HEIGHT OF RAISED CHARACTERS

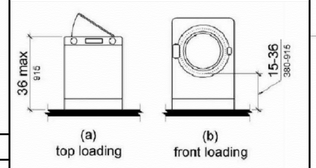


Figure 611.4 Height of Laundry Compartment Opening

611.4 HEIGHT OF LAUNDRY OPENING

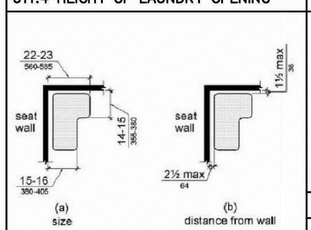


Figure 610.3.2 L-Shaped Shower Seat

610.3.2 L SHAPED SHOWER SEAT

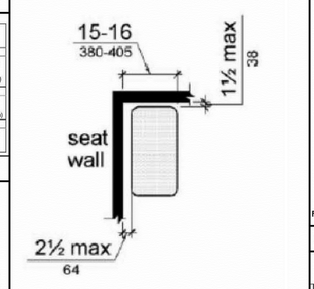


Figure 610.3.1 Rectangular Shower Seat

610.3.1 BATHTUB SEATS

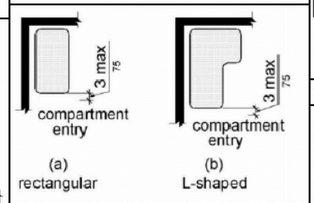


Figure 610.3 Extent of Seat

610.3 BATHTUB SEATS

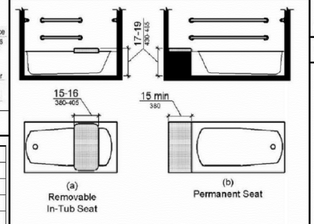


Figure 610.2 Bathtub Seats

610.2 BATHTUB SEATS

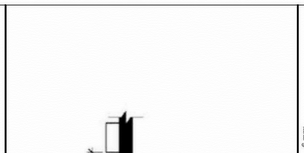


Figure 609.3 Spacing of Grab Bars

609.3 SPACING OF GRAB BARS

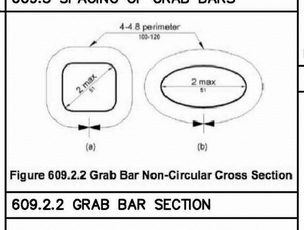


Figure 609.2.2 Grab Bar Non-Circular Cross Section

609.2.2 GRAB BAR SECTION

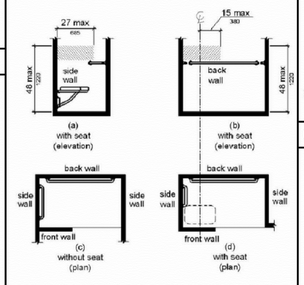


Figure 608.3.3 Alternate Roll-In Type Shower Compartment Control Location

608.5.3 ALTERNATE ROLL IN SHOWER

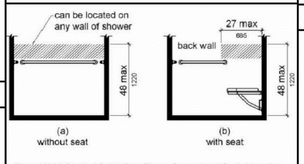


Figure 608.5.2 Standard Roll-In Type Shower Compartment Control Location

608.5.2 STANDARD ROLL IN SHOWER

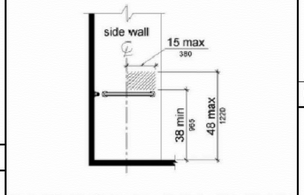


Figure 608.5.1 Transfer Type Shower Compartment Control Location

608.5.1 TRANSFER TYPE SHOWER

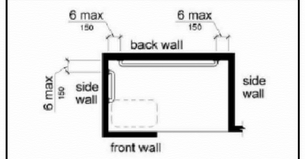


Figure 608.3.3 Grab Bars for Alternate Roll-In Type Showers

608.3.3 GRAB BARS

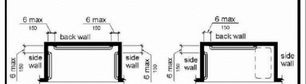


Figure 608.3.2 Grab Bars for Standard Roll-In Type Showers

608.3.2 GRAB BARS

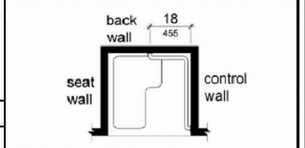


Figure 608.3.1 Grab Bars for Transfer Type Showers

608.3.1 GRAB BARS

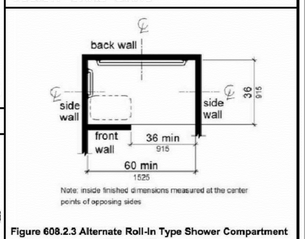


Figure 608.2.3 Alternate Roll-In Type Shower Compartment Size and Clearance

608.2.3 ALTERNATE ROLL IN SHOWER

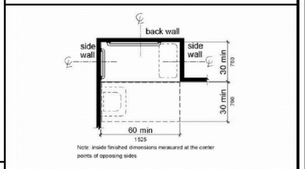


Figure 608.2.2 Standard Roll-In Type Shower Compartment Size and Clearance

608.2.2 STANDARD ROLL IN SHOWER

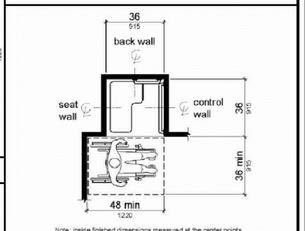


Figure 608.2.1 Transfer Type Shower Compartment Size and Clearance

608.2.1 TRANSFER TYPE SHOWER

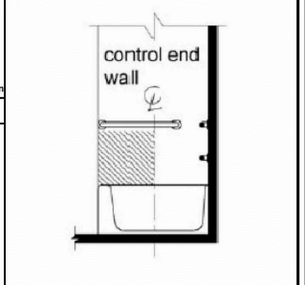


Figure 607.5 Bathtub Control Location

607.5 BATHTUB CONTROLS

yes prep PUBLIC SCHOOLS

2007 Ea architects

H4 Engineers

H2B

WGA CONSULTING ENGINEERS

09/09/20

No.	Description	Date
	ISSUE FOR PERMIT/PRICING	AUG 24, 20
1	ADDENDUM # 1	SEPT 09 20
2	ADDENDUM # 2	SEPT 14 20

YES PREP PUBLIC SCHOOL

EAST END MIDDLE / HIGH SCHOOL PEISER PARK

8401 LAWNDALE ST.
HOUSTON, TX 77012


ACCESSIBILITY STANDARDS

Project Number	19115
Date	09/09/20
Drawn By	
Checked By	

A006

Scale

1ST FLOOR:	AREA
LOBBY 101	314 S.F.
RECEPTION 102	158 S.F.
REGISTRAR 103	172 S.F.
OPPS. OFFICE 104	169 S.F.
SCHOOL DIRECTOR 105	167 S.F.
CONFERENCE 106	247 S.F.
OFFICE 107	136 S.F.
OFFICE 108	141 S.F.
OFFICE 109	164 S.F.
EXAM 110	191 S.F.
LAB 111	148 S.F.
LEGACY 112	177 S.F.
NURSE 113	186 S.F.
UNISEX R/R 114	59 S.F.
OFFICE 115A	150 S.F.
OFFICE 115B	150 S.F.
LIBRARY 117	1,435 S.F.
BOOK STORAGE 118	460 S.F.
CLASSROOM 119	790 S.F.
OFFICE 120	92 S.F.
CLASSROOM 121	730 S.F.
CLASSROOM 122	708 S.F.
CLASSROOM 123	718 S.F.
CLASSROOM 124	708 S.F.
OFFICE 125	96 S.F.
CLASSROOM 126	730 S.F.
OFFICE 127A	144 S.F.
STORAGE 127B	143 S.F.
CLASSROOM 128	748 S.F.
CLASSROOM 129	718 S.F.
I.T.	93 S.F.
MECHANICAL 131	627 S.F.
CLASSROOM 132	718 S.F.
CLASSROOM 133	718 S.F.
CLASSROOM 134	739 S.F.
CLASSROOM 135	771 S.F.
CLASSROOM 136	718 S.F.
GIRLS R/R 137	324 S.F.
BOYS R/R 138	322 S.F.
UNISEX R/R 139	57 S.F.
CLASSROOM 140	717 S.F.
UNISEX R/R 141	57 S.F.
JANITOR 142	79 S.F.
CLASSROOM 143	767 S.F.
TEACHER'S LOUNGE 144	684 S.F.
MACHINE 145	68 S.F.
CLASSROOM 146	861 S.F.
CAFETERIA 147	5,352 S.F.
SCHOOL STORE 148	125 S.F.
STORAGE 149	148 S.F.
RISER ROOM 150	49 S.F.
STORAGE 151	328 S.F.
SERVERY 152	595 S.F.
OFFICE 153	172 S.F.
LOBBY 154	476 S.F.
MEN R/R 155	140 S.F.
WOMEN R/R 156	140 S.F.
BOYS LOCKER ROOM 157	787 S.F.
GYM 158	7,794 S.F.
CLASSROOM 159	943 S.F.
PLATFORM 160	1,041 S.F.
STORAGE 161	76 S.F.
STORAGE 162	64 S.F.
OFFICE 163	121 S.F.
GYM STORAGE 164	442 S.F.
GIRLS LOCKER ROOM 165	795 S.F.
STORAGE 167	182 S.F.
STORAGE 168	53 S.F.
STORAGE 169	50 S.F.

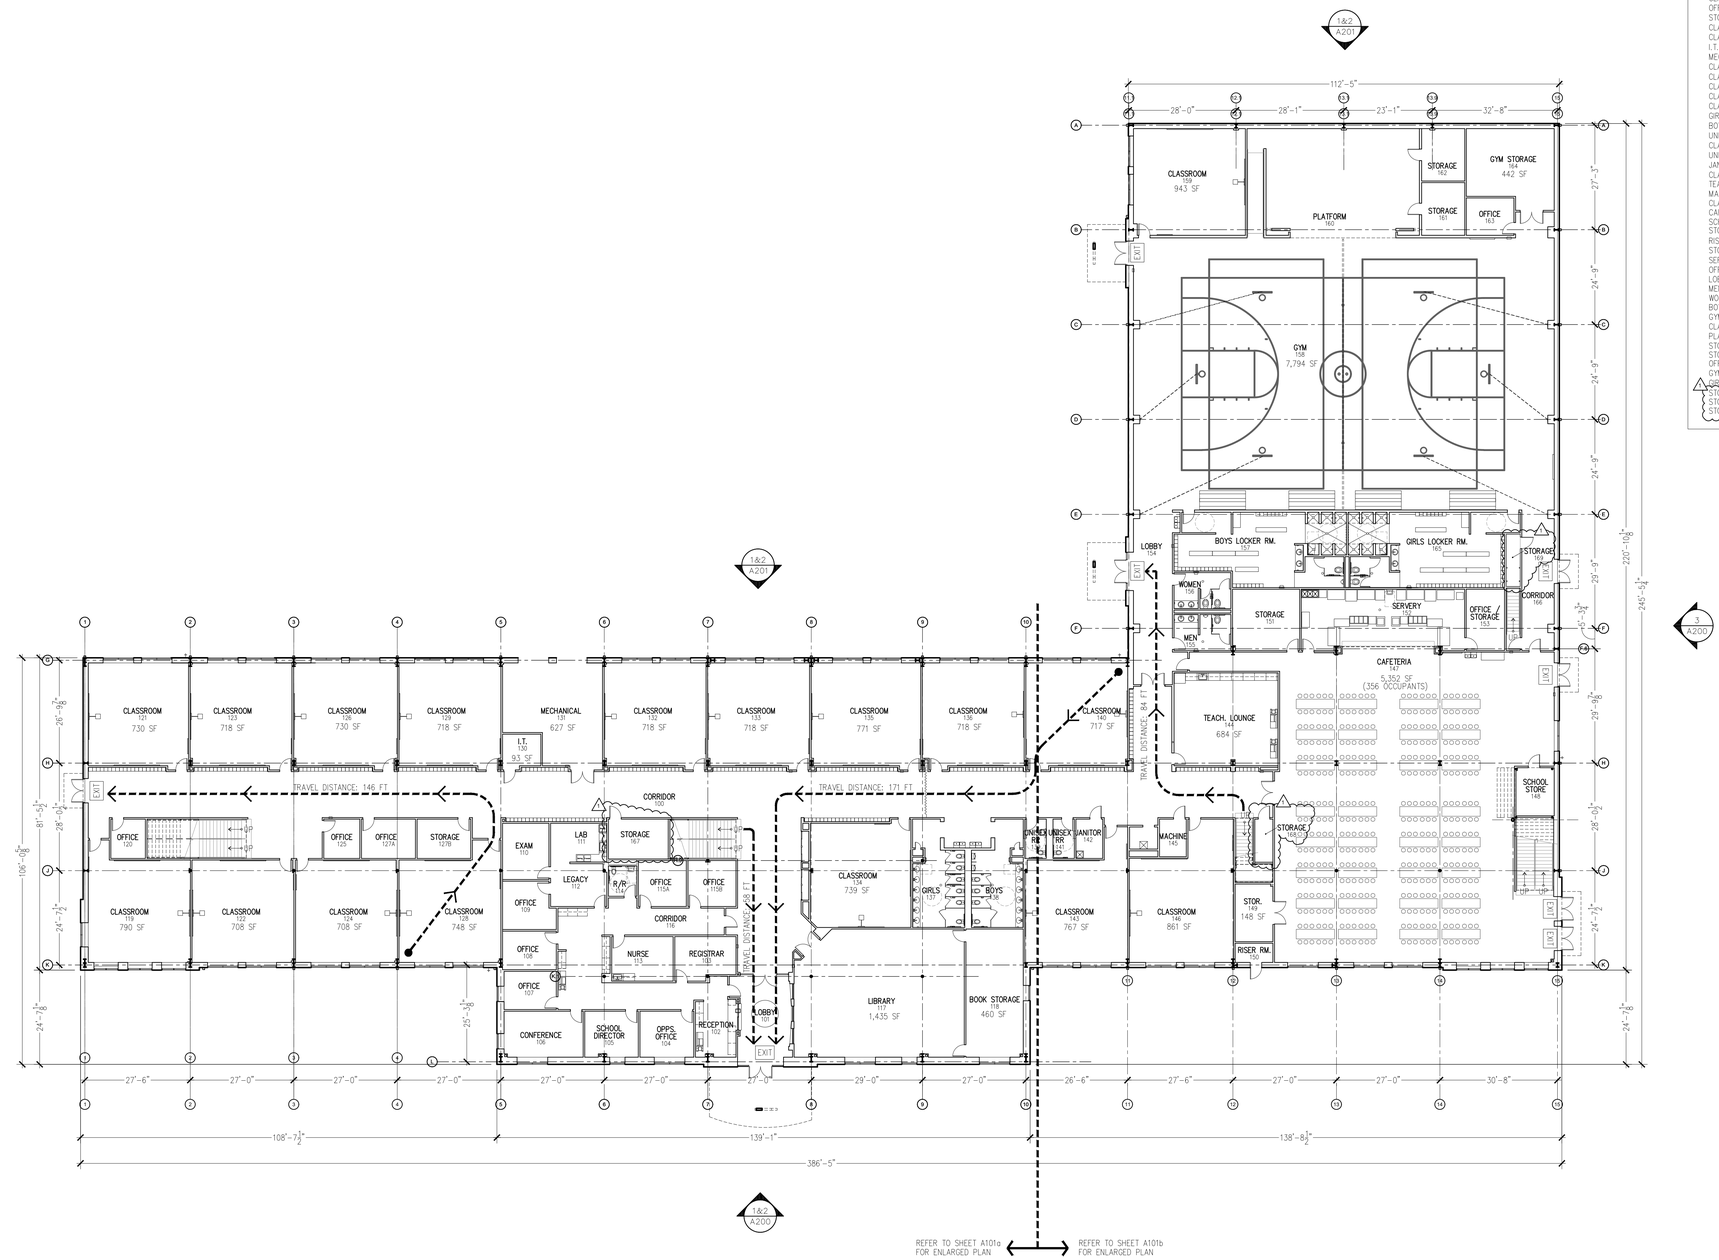

NORTH

FIRST FLOOR – OVERALL PLAN SCALE: 1/16" = 1'-0" | 1

yes prep PUBLIC SCHOOLS

2007 Ea architects

H Engineers

H2B

WGA CONSULTING ENGINEERS

09/09/20

No.	Description	Date
	ISSUE FOR PERMIT/PRICING	AUG 24, 20
1	ADDENDUM # 1	SEPT 09,20
2	ADDENDUM # 2	SEPT 14,20

YES PREP PUBLIC SCHOOL

EAST END MIDDLE / HIGH SCHOOL PEISER PARK

8401 LAWNDALE ST.
HOUSTON, TX 77012


OVERALL FIRST FLOOR PLAN

Project Number	19115
Date	09/09/20
Drawn By	
Checked By	

A100a

Scale

2ND FLOOR:	AREA
CLASSROOM 201	760 S.F.
CLASSROOM 202	709 S.F.
STORAGE 203	89 S.F.
CLASSROOM 204	722 S.F.
CLASSROOM 205	718 S.F.
CLASSROOM 206	718 S.F.
OFFICE 207A	125 S.F.
STORAGE 207B	126 S.F.
CLASSROOM 208	717 S.F.
CONFERENCE 209	153 S.F.
LEARNING LAB 210	729 S.F.
CLASSROOM 211	718 S.F.
I.T. 212	91 S.F.
MECHANICAL 213	640 S.F.
CONFERENCE 214	172 S.F.
OFFICE 215	215 S.F.
OFFICE 216	198 S.F.
CLASSROOM 217	733 S.F.
CLASSROOM 218	738 S.F.
CONFERENCE 219	261 S.F.
COPY/WORK RM 220	255 S.F.
CLASSROOM 221	760 S.F.
CLASSROOM 222	745 S.F.
4 PERSON OFFICE 223	264 S.F.
COLLEGE COUNSELING 224	834 S.F.
OFFICE 224a	133 S.F.
OFFICE 224b	134 S.F.
OFFICE 224c	134 S.F.
CLASSROOM 226	718 S.F.
CLASSROOM 227	718 S.F.
CLASSROOM 228	771 S.F.
GIRLS R/R 229	324 S.F.
BOYS R/R 230	322 S.F.
CLASSROOM 231	718 S.F.
UNISEX R/R 232	57 S.F.
UNISEX R/R 233	57 S.F.
JANITOR 234	79 S.F.
CLASSROOM 235	724 S.F.
CLASSROOM 236	700 S.F.
CLASSROOM 237	737 S.F.
OFFICE 238	111 S.F.
CLASSROOM 239	825 S.F.
SCIENCE LAB 240	723 S.F.
PREP ROOM 241	147 S.F.
BIO LAB 242	838 S.F.
PREP ROOM 243	195 S.F.
CHEMICAL LAB 244	244 S.F.
OFFICE 245	86 S.F.
SCIENCE LAB 246	729 S.F.
CLASSROOM 247	799 S.F.
OFFICE 248	142 S.F.
ART LAB 249	905 S.F.
MAINTENANCE 250	104 S.F.
MECHANICAL MEZZANINE 251	1,576 S.F.
I.T. 252	100 S.F.

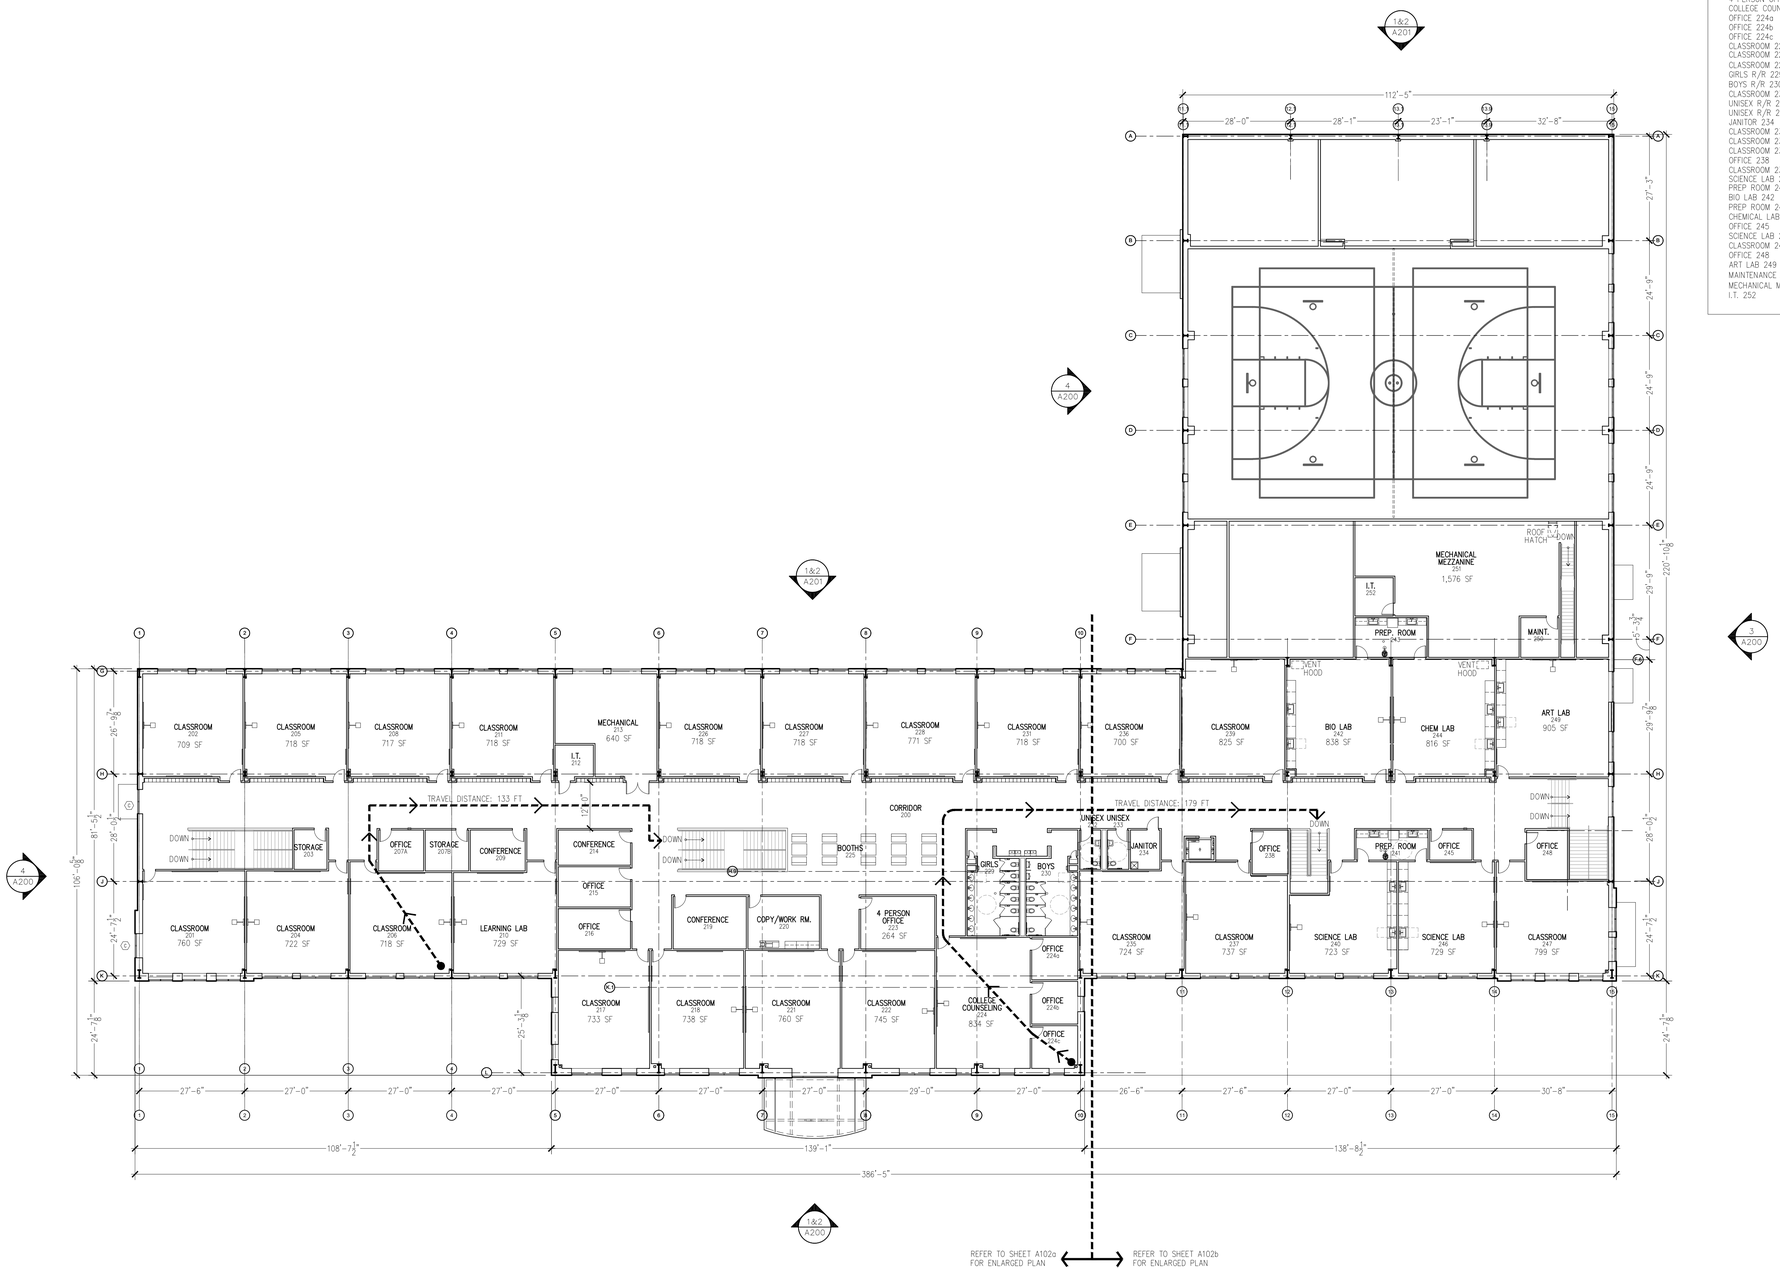

NORTH

SECOND FLOOR – OVERALL PLAN SCALE: 1/16" = 1'-0" | 1

yes prep PUBLIC SCHOOLS

2007 Ea architects

H4 Engineers

H2B

WGA CONSULTING ENGINEERS

09/09/20

No.	Description	Date
	ISSUE FOR PERMIT/PRICING	AUG 24, 20
1	ADDENDUM # 1	SEPT 09 20
2	ADDENDUM # 2	SEPT 14 20

YES PREP PUBLIC SCHOOL

EAST END MIDDLE / HIGH SCHOOL PEISER PARK

8401 LAWNDALE ST.
HOUSTON, TX 77012

OVERALL SECOND FLOOR PLAN

Project Number	19115
Date	09/09/20
Drawn By	
Checked By	

A100b


Scale

GENERAL NOTES

1. FIELD VERIFY EXISTING BUILDING DIMENSIONS PRIOR TO CONSTRUCTION. IF DIMENSION DIFFERS, NOTIFY ARCHITECT.
2. DO NOT SCALE DRAWING IF DIMENSIONS ARE IN QUESTION. OBTAIN CLARIFICATION FROM THE ARCHITECT BEFORE CONTINUING THE WORK.
3. FLOOR PLAN DIMENSIONS ARE TO CENTER LINE OF COLUMN OR TO FINISH FACE OF WALL.
4. CONTRACTOR SHALL VISIT PROJECT SITE TO FAMILIARIZE HIMSELF WITH THE SCOPE OF WORK AND TO FIELD VERIFY EXISTING CONDITIONS PRIOR TO BIDDING. ANY UNCLEAR ITEMS OR DISCREPANCIES SHALL BE BROUGHT TO THE ATTENTION OF THE ARCHITECT IN WRITING PRIOR TO SUBMITTING PROPOSAL.
5. INSTALL BALI ALUMINUM HORIZONTAL BLINDS #544 TRUE WHITE AT EACH WINDOW (TYPICAL).
6. PROVIDE GYPSUM BOARD CONTROL JOINTS AT 30FT. MAX. INTERVALS PLACE JOINTS @STRIKE SIDE OF DOORS WHEREVER POSSIBLE.

KEYNOTES

1. SEMI-RECESSED FIRE EXTINGUISHER CABINET WITH MULTI-PURPOSE DRY CHEMICAL FIRE EXTINGUISHER RATED FOR FIRE CLASS A,B,C.
1A. SURFACE MOUNTED MULTI-PURPOSE DRY CHEMICAL FIRE EXTINGUISHER RATED FOR FIRE CLASS A,B,C.
2. 12'x4' MARKER BOARD, PROVIDE BLOCKING AS REQUIRED FOR INSTALLATION, RE: SPECS. AND 11/A601
2A. WALL MOUNTED PROJECTOR. RE:9/A610 FOR BLOCKING DETAILS
3. 4'x4' TACK BOARD, PROVIDE BLOCKING AS REQUIRED FOR INSTALLATION, RE: SPECS. AND 12/A601
4. SPECIFIED BUILT-IN TROPHY CASE WITH SLIDING GLASS DOORS, 8'-0" WIDE BY 4'-0" HIGH, RE:8/A601
5. SPECIFIED DOUBLE TIER LOCKERS (500 DOUBLE TIER LOCKERS TOTAL)
6. SCHEDULED EMERGENCY EYEWASH AND SHOWER, RE:PLUMBING DWGS.
7. BI-LEVEL ELECTRIC WATER COOLER, RE:PLUMBING DWGS.
8. 6FT. WIDE X 2FT. DEEP P-LAM COUNTERTOP MICROWAVE STATION IN CAFETERIA, RE:5/A302
9. ELECTRONIC MENU BOARD AT SERVERY, (2) TOTAL
10. MOBILE CART WITH CASH REGISTER, BY OWNER, PROVIDE FLOOR BOX POWER AND DATA
11. FLOOR DRAIN, RE:PLUMBING DWGS.
12. WALL MOUNTED HAND WASH SINK, RE:PLUMBING DWGS.
13. 3 COMPARTMENT SINK
14. CANOPY, RE: 7/A310
15. MOP SINK WITH FRP PANEL ON WALLS UP 4'-0", RE:12/A300 AND PLUMBING DWGS. FOR SINK SPECS.
16. MAIN ENTRANCE CANOPY, RE: 1/A310
17. PREFINISHED ALUMINUM CANOPY WITH SELF-DRAINING 4x4 COLUMNS, RE: 3/A310
18. PREFINISHED METAL DOWNSPOUT, BY METAL BUILDING CONTRACTOR, CONNECTED TO STORM DRAIN UNDERGROUND
18A. INTERNAL DOWNSPOUT @PARAPET LOCATIONS CONNECTED TO STORM DRAIN, RE: 3/A502
19. 5'-0"D X 9'-0"W PRE-FINISHED METAL CANOPY OVER EXIT DOORS, RE:9/A310
20. 5'-0"D X 16'-9"W PRE-FINISHED METAL CANOPY OVER EXIT DOORS, RE:8/A310
21. HOSE BIBB, RE:PLUMBING DWGS.
22. CAFETERIA BENCHES, BY OWNER
23. SPECIFIED OVERHEAD COILING SECURITY GRILLE, MANUAL OPERATION
23a. SPECIFIED SIDEROLLING SECURITY GATE, MANUAL OPERATION
24. 42"HIGH WALL, RE: 6/A304 FOR CAP DETAIL
25. 'Y' COLUMN, RE:5/A310
26. SPECIFIED DOUBLE TIER GYM LOCKERS WITH BASE, SECURE TO WALL AS REQUIRED. PROVIDE BLOCKING AS NEEDED.
27. FLOOR MOUNTED 6' LONG DRESSING ROOM BENCH, RE:8/A301.
28. FLOOR MOUNTED 8' LONG DRESSING ROOM BENCH, RE:8/A301.
29. 24"x48" ADA COMPLIANT, WALL MOUNTED BENCH, RE:7/A301.
30. VINYL SHOWER CURTAINS, TYP. EA. STALL
31. SPECIFIED ALUMINUM 3 ROW, 15FT. LONG PULL-OUT BLEACHERS, WOODEN BLEACHERS TO BE PRICED AS AN ALTERNATE
32. SPECIFIED BASKETBALL BACKBOARD (6 TOTAL), MOUNTED FROM ROOF STRUCTURE ABOVE, FORWARD FOLDING
33. LINE INDICATES SPECIFIED PLAY-COURT DIVIDING CURTAIN; ATTACH CURTAIN TRACK TO NEW STEEL ANGLES SPANNING BETWEEN JOIST EXISTING ROOF JOIST (RE: STRUCTURAL DRAWINGS FOR SIZING AND SPACING OF SUPPORT)
34. SPECIFIED 6' TALL WALL PADS, EACH AT 2FT. WIDE CENTERED UNDER BASKET. INSTALL TOP OF PADS AT 6'-4" HEIGHT. PROVIDE BLOCKING AS REQUIRED FOR PROPER INSTALLATION.
35. SPECIFIED SCORE BOARD. PROVIDE BLOCKING AS REQUIRED FOR INSTALLATION. INSTALL TOP OF SCORE BOARD AT 18' A.F.F.
36. 1-1/4" DIA. STEEL HANDRAIL @ 34"A.F.F., PAINTED, REMOVABLE AT PLATFORM
37. SPECIFIED RETRACTABLE STAGE CURTAIN
38. LOCATION OF WENCH FOR BASKETBALL GOALS (6 TOTAL) RE:10/A610 FOR DETAIL. MOUNT AT 7'-0" ABOVE FLOOR INSTALL WENCH PLATE AT NEAREST STRUCTURAL COLUMN COORDINATE IN FIELD.

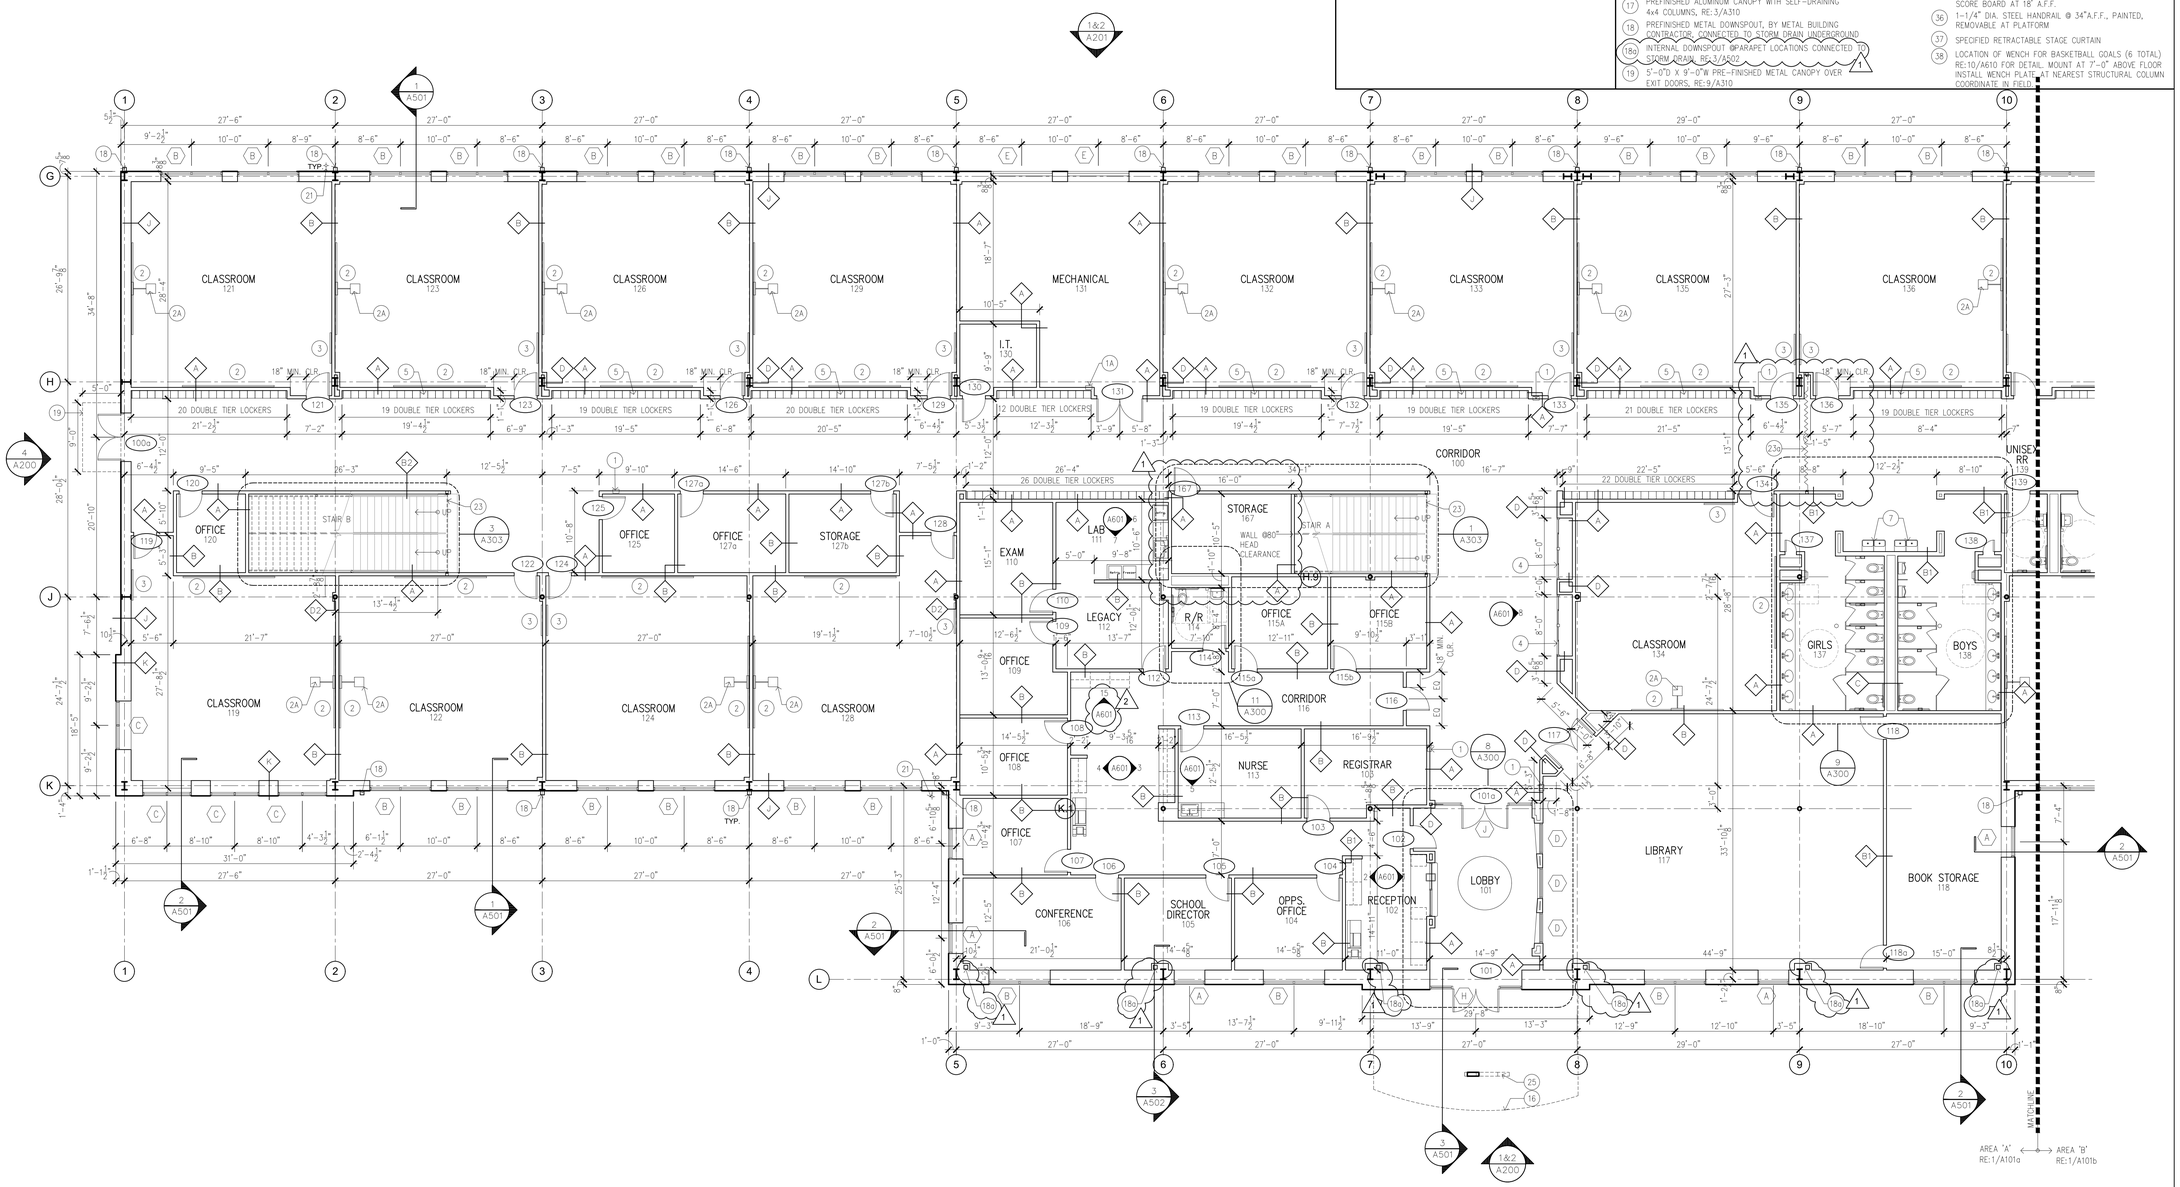

FIRST FLOOR – PARTIAL FLOOR PLAN 'A' SCALE: 1/8" = 1'-0" | 1

yes prep PUBLIC SCHOOLS

2007 Ea architects

H4 Engineers

H2B

WGA CONSULTING ENGINEERS

09/09/20

No.	Description	Date
	ISSUE FOR PERMIT/PRICING	AUG 24, 20
1	ADDENDUM # 1	SEPT 09 20
2	ADDENDUM # 2	SEPT 14 20

YES PREP PUBLIC SCHOOL

EAST END MIDDLE / HIGH SCHOOL PEISER PARK


8401 LAWNDALE ST.
HOUSTON, TX 77012

FIRST FLOOR - PARTIAL FLOOR PLAN 'A'

Project Number	19115
Date	09/09/20
Drawn By	
Checked By	

A101a

Scale

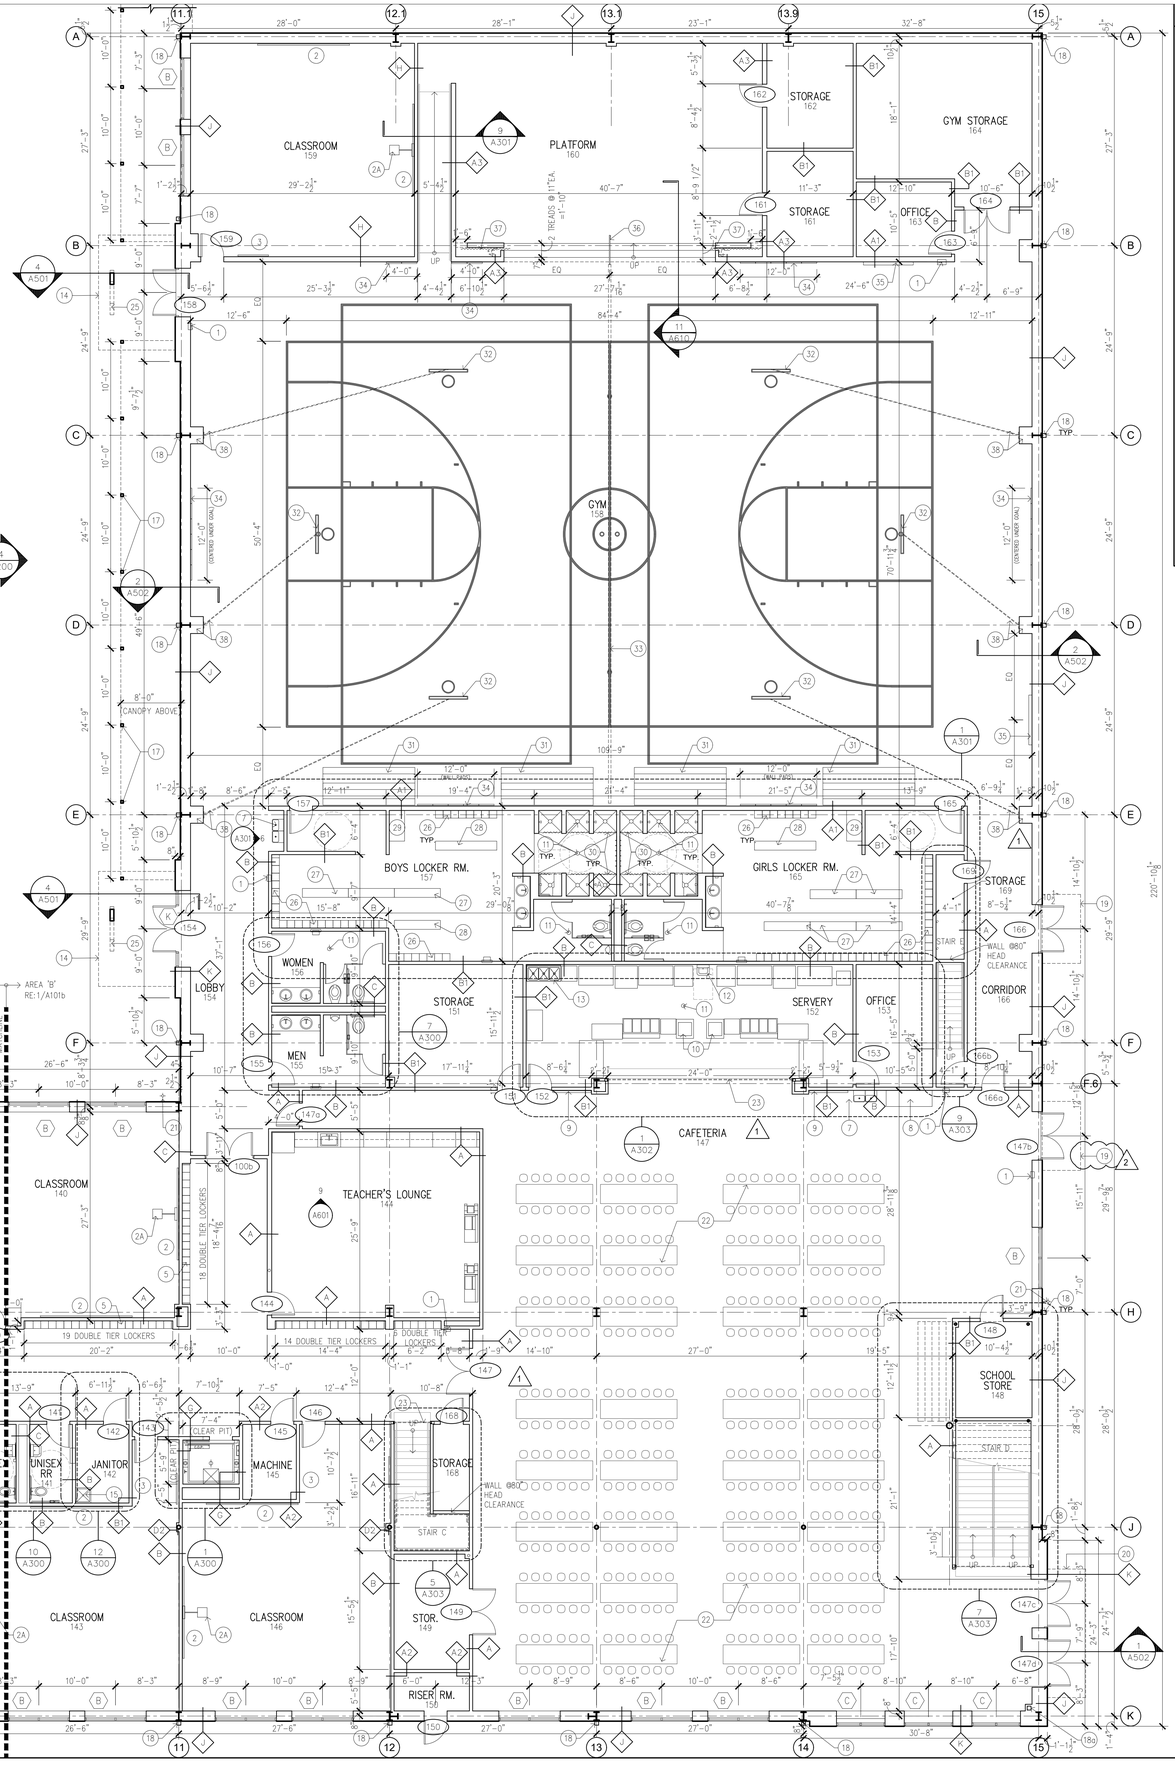

GENERAL NOTES

1. FIELD VERIFY EXISTING BUILDING DIMENSIONS PRIOR TO CONSTRUCTION. IF DIMENSION DIFFERS, NOTIFY ARCHITECT.
2. DO NOT SCALE DRAWING IF DIMENSIONS ARE IN QUESTION. OBTAIN CLARIFICATION FROM THE ARCHITECT BEFORE CONTINUING THE WORK.
3. FLOOR PLAN DIMENSIONS ARE TO CENTER LINE OF COLUMN OR TO FINISH FACE OF WALL.
4. CONTRACTOR SHALL VISIT PROJECT SITE TO FAMILIARIZE HIMSELF WITH THE SCOPE OF WORK AND TO FIELD VERIFY EXISTING CONDITIONS PRIOR TO BIDDING. ANY UNCLEAR ITEMS OR DISCREPANCIES SHALL BE BROUGHT TO THE ATTENTION OF THE ARCHITECT IN WRITING PRIOR TO SUBMITTING PROPOSAL.
5. INSTALL BALI ALUMINUM HORIZONTAL BLINDS #544 TRUE WHITE AT EACH WINDOW (TYPICAL).
6. PROVIDE GYPSUM BOARD CONTROL JOINTS AT 30FT. MAX. INTERVALS PLACE JOINTS @STRIKE SIDE OF DOORS WHEREVER POSSIBLE.

KEYNOTES

1. SEMI-RECESSED FIRE EXTINGUISHER CABINET WITH MULTI-PURPOSE DRY CHEMICAL FIRE EXTINGUISHER RATED FOR FIRE CLASS A,B,C.
1A. SURFACE MOUNTED MULTI-PURPOSE DRY CHEMICAL FIRE EXTINGUISHER RATED FOR FIRE CLASS A,B,C.
2. 12'x4' MARKER BOARD, PROVIDE BLOCKING AS REQUIRED FOR INSTALLATION, RE: SPECS. AND 11/A601
2A. WALL MOUNTED PROJECTOR. RE:9/A610 FOR BLOCKING DETAILS
3. 4'x4' TACK BOARD, PROVIDE BLOCKING AS REQUIRED FOR INSTALLATION, RE: SPECS. AND 12/A601
4. SPECIFIED BUILT-IN TROPHY CASE WITH SLIDING GLASS DOORS, 8'-0" WIDE BY 4'-0" HIGH, RE:8/A601
5. SPECIFIED DOUBLE TIER LOCKERS (500 DOUBLE TIER LOCKERS TOTAL)
6. SCHEDULED EMERGENCY EYEWASH AND SHOWER, RE:PLUMBING DWGS.
7. BI-LEVEL ELECTRIC WATER COOLER, RE:PLUMBING DWGS.
8. 6FT. WIDE X 2FT. DEEP P-LAM COUNTERTOP MICROWAVE STATION IN CAFETERIA, RE:5/A302
9. ELECTRONIC MENU BOARD AT SERVERY, (2) TOTAL
10. MOBILE CART WITH CASH REGISTER, BY OWNER, PROVIDE FLOOR BOX POWER AND DATA
11. FLOOR DRAIN, RE:PLUMBING DWGS.
12. WALL MOUNTED HAND WASH SINK, RE:PLUMBING DWGS.
13. 3 COMPARTMENT SINK
14. CANOPY, RE:7/A310 (2)
15. MOP SINK WITH FRP PANEL ON WALLS UP 4'-0", RE:12/A300 AND PLUMBING DWGS. FOR SINK SPECS.
16. MAIN ENTRANCE CANOPY, RE:1/A310
17. PREFINISHED ALUMINUM CANOPY WITH SELF-DRAINING 4x4 COLUMNS, RE:3/A310
18. PREFINISHED METAL DOWNSPOUT, BY METAL BUILDING CONTRACTOR, CONNECTED TO STORM DRAIN UNDERGROUND
18a. INTERNAL DOWNSPOUT @PARAPET LOCATIONS CONNECTED TO STORM DRAIN, RE:3/A502
19. 5'-0"D X 9'-0"W PRE-FINISHED METAL CANOPY OVER EXIT DOORS, RE:9/A310 (2)
20. 5'-0"D X 16'-9"W PRE-FINISHED METAL CANOPY OVER EXIT DOORS, RE:8/A310 (2)
21. HOSE BIBB, RE:PLUMBING DWGS.
22. CAFETERIA BENCHES, BY OWNER
23. SPECIFIED OVERHEAD COILING SECURITY GRILLE, MANUAL OPERATION
23a. SPECIFIED SIDE ROLLING SECURITY GATE, MANUAL OPERATION (1)
24. 42"HIGH WALL, RE: 6/A304 FOR CAP DETAIL
25. 'Y' COLUMN, RE:5/A310
26. SPECIFIED DOUBLE TIER GYM LOCKERS WITH BASE, SECURE TO WALL AS REQUIRED. PROVIDE BLOCKING AS NEEDED.
27. FLOOR MOUNTED 6' LONG DRESSING ROOM BENCH, RE:8/A301.
28. FLOOR MOUNTED 8' LONG DRESSING ROOM BENCH, RE:8/A301.
29. 24"x48" ADA COMPLIANT, WALL MOUNTED BENCH, RE:7/A301.
30. VINYL SHOWER CURTAINS, TYP. EA. STALL
31. SPECIFIED ALUMINUM 3 ROW, 12FT. LONG PULL-OUT BLEACHERS (PROVIDE 4 TOTAL) (1)
32. SPECIFIED BASKETBALL BACKBOARD (6 TOTAL), MOUNTED FROM ROOF STRUCTURE ABOVE, FORWARD FOLDING
33. LINE INDICATES SPECIFIED PLAY-COURT DIVIDING CURTAIN; ATTACH CURTAIN TRACK TO NEW STEEL ANGLES SPANNING BETWEEN JOIST EXISTING ROOF JOIST (RE: STRUCTURAL DRAWINGS FOR SIZING AND SPACING OF SUPPORT)
34. SPECIFIED 6' TALL WALL PADS, EACH AT 2FT. WIDE CENTERED UNDER BASKET. INSTALL TOP OF PADS AT 6'-4" HEIGHT. PROVIDE BLOCKING AS REQUIRED FOR PROPER INSTALLATION.
35. SPECIFIED SCORE BOARD, PROVIDE BLOCKING AS REQUIRED FOR INSTALLATION. INSTALL TOP OF SCORE BOARD AT 18' A.F.F.
36. 1-1/4" DIA. STEEL HANDRAIL @ 34"A.F.F., PAINTED, REMOVABLE AT PLATFORM
37. SPECIFIED RETRACTABLE STAGE CURTAIN
38. LOCATION OF WENCH FOR BASKETBALL GOALS (6 TOTAL) RE:10/A610 FOR DETAIL. MOUNT AT 7'-0" ABOVE FLOOR INSTALL WENCH PLATE AT NEAREST STRUCTURAL COLUMN COORDINATE IN FIELD.

yes prep PUBLIC SCHOOLS

2007 Ea architects

H4 Engineers

H2B

WGA CONSULTING ENGINEERS

09/09/20

No.	Description	Date
	ISSUE FOR PERMIT/PRICING	AUG 24, 20
1	ADDENDUM # 1	SEPT 09 20
2	ADDENDUM # 2	SEPT 14 20

YES PREP PUBLIC SCHOOL

EAST END MIDDLE / HIGH SCHOOL PEISER PARK

8401 LAWNDALE ST.
HOUSTON, TX 77012

FIRST FLOOR - PARTIAL FLOOR PLAN 'B'

Project Number	19115
Date	09/09/20
Drawn By	
Checked By	

A101b

Scale

NORTH


FIRST FLOOR – PARTIAL FLOOR PLAN 'B' SCALE: 1/8" = 1'-0"

GENERAL NOTES

1. FIELD VERIFY EXISTING BUILDING DIMENSIONS PRIOR TO CONSTRUCTION. IF DIMENSION DIFFERS, NOTIFY ARCHITECT.
2. DO NOT SCALE DRAWING IF DIMENSIONS ARE IN QUESTION. OBTAIN CLARIFICATION FROM THE ARCHITECT BEFORE CONTINUING THE WORK.
3. FLOOR PLAN DIMENSIONS ARE TO CENTER LINE OF COLUMN OR TO FINISH FACE OF WALL.
4. CONTRACTOR SHALL VISIT PROJECT SITE TO FAMILIARIZE HIMSELF WITH THE SCOPE OF WORK AND TO FIELD VERIFY EXISTING CONDITIONS PRIOR TO BIDDING. ANY UNCLEAR ITEMS OR DISCREPANCIES SHALL BE BROUGHT TO THE ATTENTION OF THE ARCHITECT IN WRITING PRIOR TO SUBMITTING PROPOSAL.
5. INSTALL BALI ALUMINUM HORIZONTAL BLINDS #544 TRUE WHITE AT EACH WINDOW (TYPICAL).
6. PROVIDE GYPSUM BOARD CONTROL JOINTS AT 30FT. MAX. INTERVALS PLACE JOINTS @STRIKE SIDE OF DOORS WHEREVER POSSIBLE.

KEYNOTES

1. SEMI-RECESSED FIRE EXTINGUISHER CABINET WITH MULTI-PURPOSE DRY CHEMICAL FIRE EXTINGUISHER RATED FOR FIRE CLASS A,B,C.
1A. SURFACE MOUNTED MULTI-PURPOSE DRY CHEMICAL FIRE EXTINGUISHER RATED FOR FIRE CLASS A,B,C.
2. 12'x4' MARKER BOARD, PROVIDE BLOCKING AS REQUIRED FOR INSTALLATION, RE: SPECS. AND 11/A601
2A. WALL MOUNTED PROJECTOR. RE:9/A610 FOR BLOCKING DETAILS
3. 4'x4' TACK BOARD, PROVIDE BLOCKING AS REQUIRED FOR INSTALLATION, RE: SPECS. AND 12/A601
4. SPECIFIED BUILT-IN TROPHY CASE WITH SLIDING GLASS DOORS, 8'-0" WIDE BY 4'-0" HIGH, RE:8/A601
5. SPECIFIED DOUBLE TIER LOCKERS (500 DOUBLE TIER LOCKERS TOTAL)
6. SCHEDULED EMERGENCY EYEWASH AND SHOWER, RE:PLUMBING DWGS.
7. BI-LEVEL ELECTRIC WATER COOLER, RE:PLUMBING DWGS.
8. 6FT. WIDE X 2FT. DEEP P-LAM COUNTERTOP MICROWAVE STATION IN CAFETERIA, RE:5/A302
9. ELECTRONIC MENU BOARD AT SERVERY, (2) TOTAL
10. MOBILE CART WITH CASH REGISTER, BY OWNER, PROVIDE FLOOR BOX POWER AND DATA
11. FLOOR DRAIN, RE:PLUMBING DWGS.
12. WALL MOUNTED HAND WASH SINK, RE:PLUMBING DWGS.
13. 3 COMPARTMENT SINK
14. CANOPY, RE: 7/A310
15. MOP SINK WITH FRP PANEL ON WALLS UP 4'-0", RE:12/A300 AND PLUMBING DWGS. FOR SINK SPECS.
16. MAIN ENTRANCE CANOPY, RE:1/A310
17. PREFINISHED ALUMINUM CANOPY WITH SELF-DRAINING 4x4 COLUMNS, RE:3/A310
18. PREFINISHED METAL DOWNSPOUT, BY METAL BUILDING CONTRACTOR, CONNECTED TO STORM DRAIN UNDERGROUND
18a. INTERNAL DOWNSPOUT @PARAPET LOCATIONS CONNECTED TO STORM DRAIN, RE:3/A502
19. 5'-0"D X 9'-0"W PRE-FINISHED METAL CANOPY OVER EXIT DOORS, RE:9/A310
20. 5'-0"D X 16'-9"W PRE-FINISHED METAL CANOPY OVER EXIT DOORS, RE:8/A310
21. HOSE BIBB, RE:PLUMBING DWGS.
22. CAFETERIA BENCHES, BY OWNER
23. SPECIFIED OVERHEAD COILING SECURITY GRILLE, MANUAL OPERATION
23a. SPECIFIED SIDEROLLING SECURITY GATE, MANUAL OPERATION
24. 42"HIGH WALL, RE: 6/A304 FOR CAP DETAIL
25. 'Y' COLUMN, RE:5/A310
26. SPECIFIED DOUBLE TIER GYM LOCKERS WITH BASE, SECURE TO WALL AS REQUIRED. PROVIDE BLOCKING AS NEEDED.
27. FLOOR MOUNTED 6' LONG DRESSING ROOM BENCH, RE:8/A301.
28. FLOOR MOUNTED 8' LONG DRESSING ROOM BENCH, RE:8/A301.
29. 24"x48" ADA COMPLIANT, WALL MOUNTED BENCH, RE:7/A301.
30. VINYL SHOWER CURTAINS, TYP. EA. STALL
31. SPECIFIED ALUMINUM 3 ROW, 15FT. LONG PULL-OUT BLEACHERS, WOODEN BLEACHERS TO BE PRICED AS AN ALTERNATE
32. SPECIFIED BASKETBALL BACKBOARD (6 TOTAL), MOUNTED FROM ROOF STRUCTURE ABOVE, FORWARD FOLDING
33. LINE INDICATES SPECIFIED PLAY-COURT DIVIDING CURTAIN; ATTACH CURTAIN TRACK TO NEW STEEL ANGLES SPANNING BETWEEN JOIST EXISTING ROOF JOIST (RE: STRUCTURAL DRAWINGS FOR SIZING AND SPACING OF SUPPORT)
34. SPECIFIED 6' TALL WALL PADS, EACH AT 2FT. WIDE CENTERED UNDER BASKET. INSTALL TOP OF PADS AT 6'-4" HEIGHT. PROVIDE BLOCKING AS REQUIRED FOR PROPER INSTALLATION.
35. SPECIFIED SCORE BOARD. PROVIDE BLOCKING AS REQUIRED FOR INSTALLATION. INSTALL TOP OF SCORE BOARD AT 18' A.F.F.
36. 1-1/4" DIA. STEEL HANDRAIL @ 34"A.F.F., PAINTED, REMOVABLE AT PLATFORM
37. SPECIFIED RETRACTABLE STAGE CURTAIN
38. LOCATION OF WENCH FOR BASKETBALL GOALS (6 TOTAL) RE:10/A610 FOR DETAIL. MOUNT AT 7'-0" ABOVE FLOOR INSTALL WENCH PLATE AT NEAREST STRUCTURAL COLUMN COORDINATE IN FIELD.

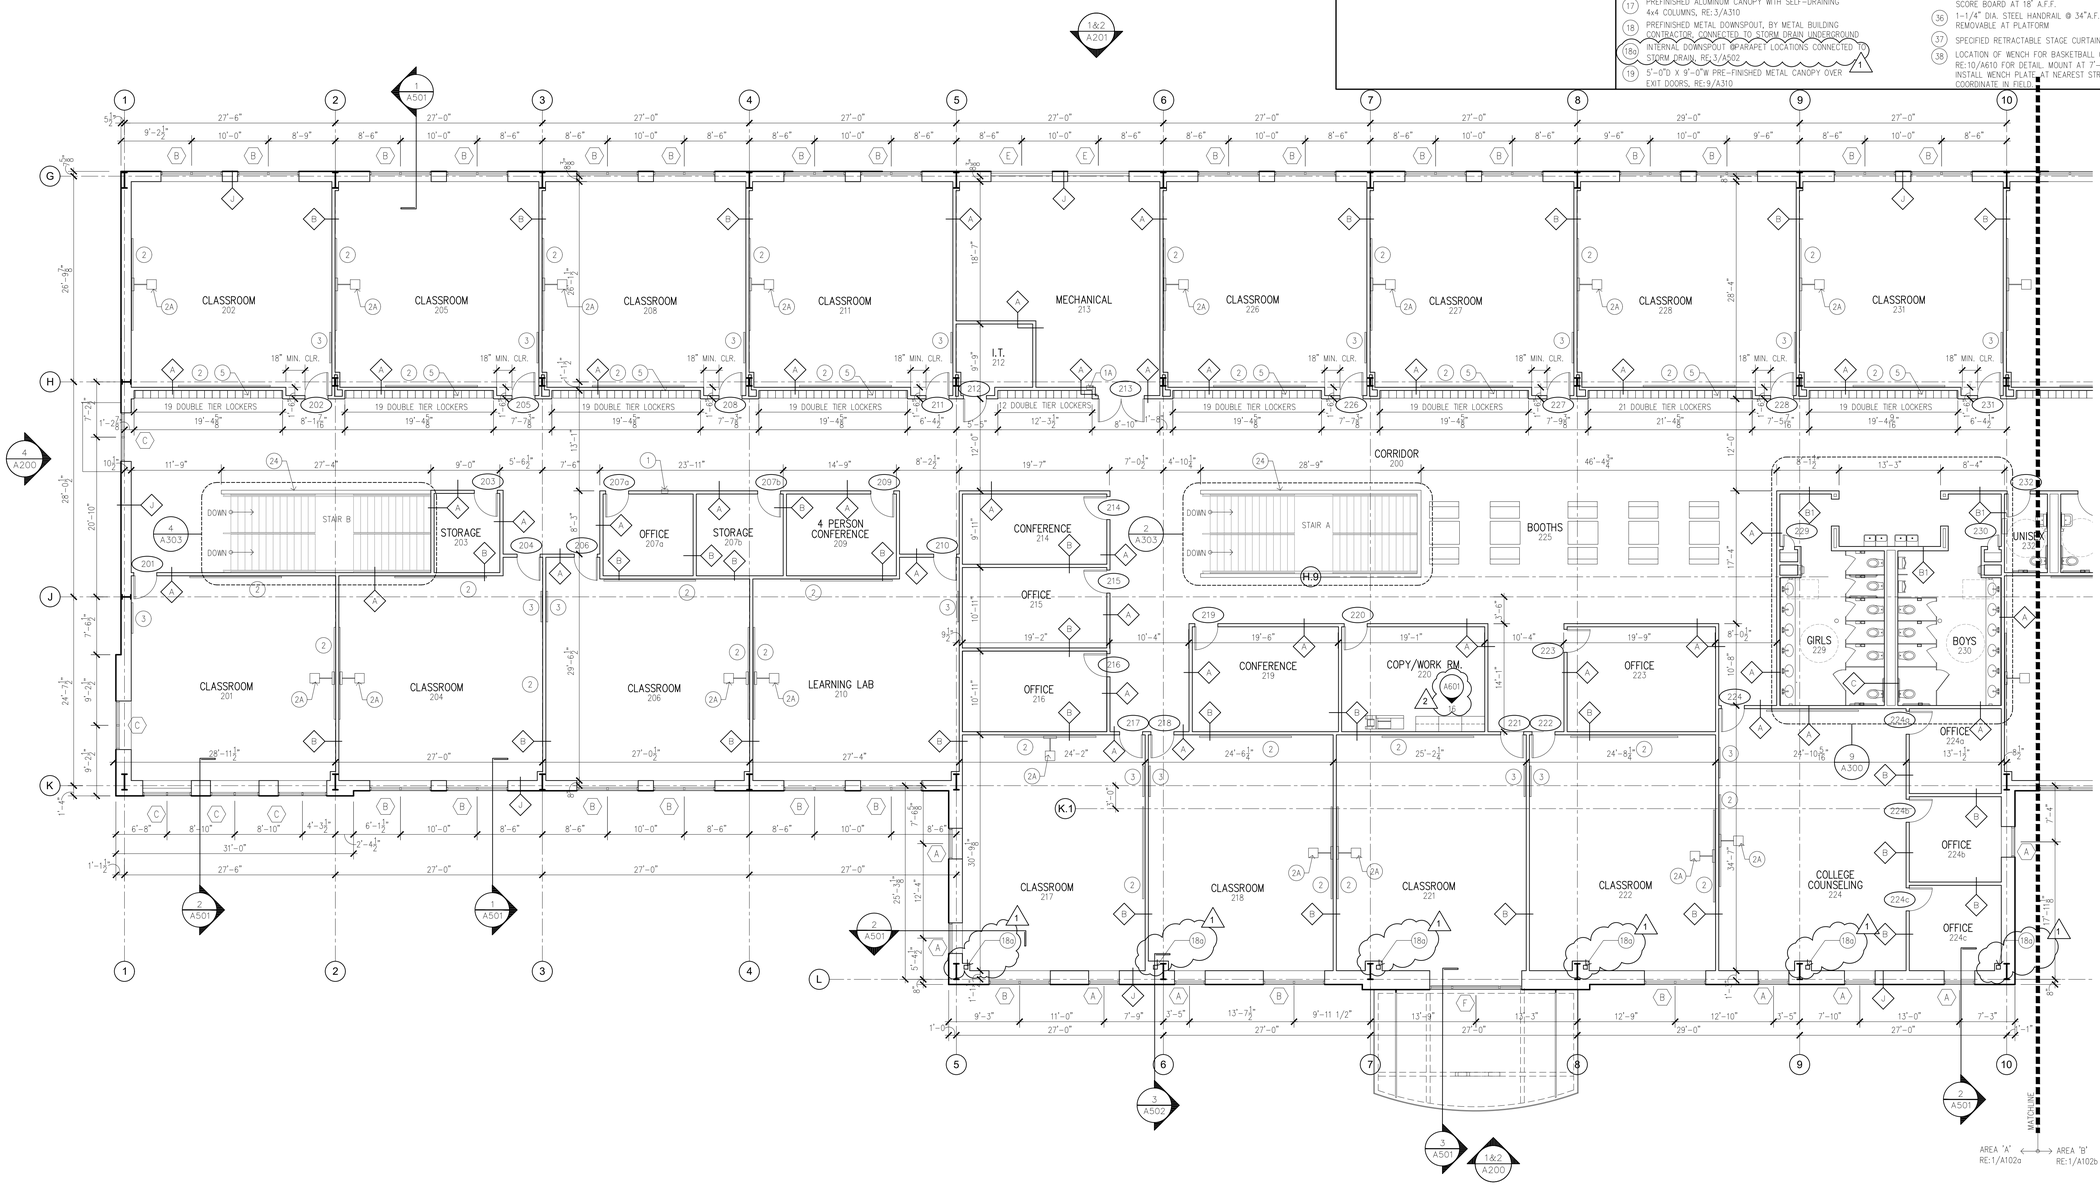

SECOND FLOOR – PARTIAL FLOOR PLAN 'A' SCALE: 1/8" = 1'-0"

yes prep PUBLIC SCHOOLS

2007 Ea architects

H4 Engineers

H2B

WGA CONSULTING ENGINEERS

09/09/20

No.	Description	Date
	ISSUE FOR PERMIT/PRICING	AUG 24, 20
1	ADDENDUM # 1	SEPT 09,20
2	ADDENDUM # 2	SEPT 14,20

YES PREP PUBLIC SCHOOL

EAST END MIDDLE / HIGH SCHOOL PEISER PARK


8401 LAWNDALE ST.
HOUSTON, TX 77012

SECOND FLOOR -PARTIAL FLOOR PLAN 'A'

Project Number	19115
Date	09/09/20
Drawn By	
Checked By	

A102a

Scale

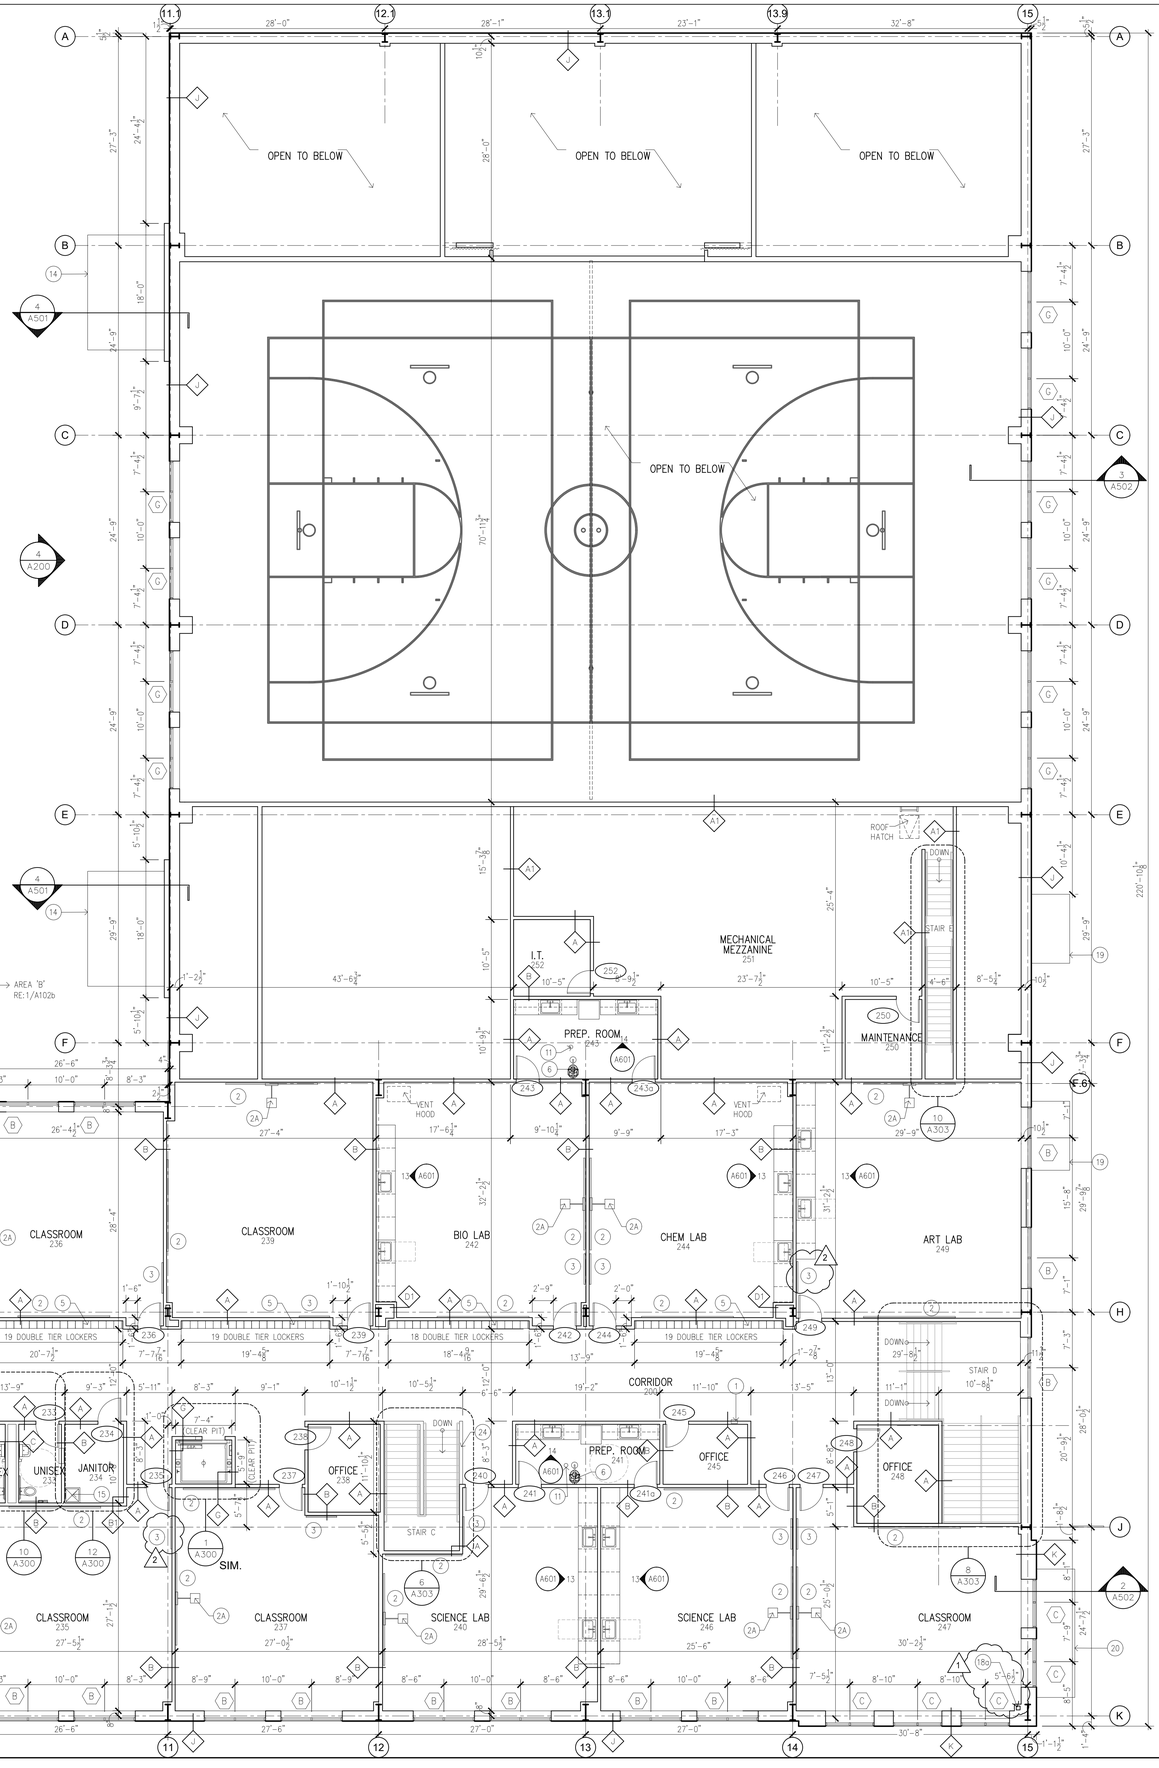

GENERAL NOTES

1. FIELD VERIFY EXISTING BUILDING DIMENSIONS PRIOR TO CONSTRUCTION. IF DIMENSION DIFFERS, NOTIFY ARCHITECT.
2. DO NOT SCALE DRAWING IF DIMENSIONS ARE IN QUESTION. OBTAIN CLARIFICATION FROM THE ARCHITECT BEFORE CONTINUING THE WORK.
3. FLOOR PLAN DIMENSIONS ARE TO CENTER LINE OF COLUMN OR TO FINISH FACE OF WALL.
4. CONTRACTOR SHALL VISIT PROJECT SITE TO FAMILIARIZE HIMSELF WITH THE SCOPE OF WORK AND TO FIELD VERIFY EXISTING CONDITIONS PRIOR TO BIDDING. ANY UNCLEAR ITEMS OR DISCREPANCIES SHALL BE BROUGHT TO THE ATTENTION OF THE ARCHITECT IN WRITING PRIOR TO SUBMITTING PROPOSAL.
5. INSTALL BALI ALUMINUM HORIZONTAL BLINDS #544 TRUE WHITE AT EACH WINDOW (TYPICAL).
6. PROVIDE GYPSUM BOARD CONTROL JOINTS AT 30FT. MAX. INTERVALS PLACE JOINTS @STRIKE SIDE OF DOORS WHEREVER POSSIBLE.

KEYNOTES

1. SEMI-RECESSED FIRE EXTINGUISHER CABINET WITH MULTI-PURPOSE DRY CHEMICAL FIRE EXTINGUISHER RATED FOR FIRE CLASS A,B,C.
1A. SURFACE MOUNTED MULTI-PURPOSE DRY CHEMICAL FIRE EXTINGUISHER RATED FOR FIRE CLASS A,B,C.
2. 12'x4' MARKER BOARD, PROVIDE BLOCKING AS REQUIRED FOR INSTALLATION, RE: SPECS. AND 11/A601
2A. WALL MOUNTED PROJECTOR. RE:9/A610 FOR BLOCKING DETAILS
3. 4'x4' TACK BOARD, PROVIDE BLOCKING AS REQUIRED FOR INSTALLATION, RE: SPECS. AND 12/A601
4. SPECIFIED BUILT-IN TROPHY CASE WITH SLIDING GLASS DOORS, 8'-0" WIDE BY 4'-0" HIGH, RE:8/A601
5. SPECIFIED DOUBLE TIER LOCKERS (500 DOUBLE TIER LOCKERS TOTAL)
6. SCHEDULED EMERGENCY EYEWASH AND SHOWER, RE:PLUMBING DWGS.
7. BI-LEVEL ELECTRIC WATER COOLER, RE:PLUMBING DWGS.
8. 6FT. WIDE X 2FT. DEEP P-LAM COUNTERTOP MICROWAVE STATION IN CAFETERIA, RE:5/A302
9. ELECTRONIC MENU BOARD AT SERVERY, (2) TOTAL
10. MOBILE CART WITH CASH REGISTER, BY OWNER, PROVIDE FLOOR BOX POWER AND DATA
11. FLOOR DRAIN, RE:PLUMBING DWGS.
12. WALL MOUNTED HAND WASH SINK, RE:PLUMBING DWGS.
13. 3 COMPARTMENT SINK
14. CANOPY, RE:7/A310
15. MOP SINK WITH FRP PANEL ON WALLS UP 4'-0", RE:12/A300 AND PLUMBING DWGS. FOR SINK SPECS.
16. MAIN ENTRANCE CANOPY, RE:1/A310
17. PREFINISHED ALUMINUM CANOPY WITH SELF-DRAINING 4x4 COLUMNS, RE: 3/A310
18. PREFINISHED METAL DOWNSPOUT, BY METAL BUILDING CONTRACTOR, CONNECTED TO STORM DRAIN UNDERGROUND
18a. INTERNAL DOWNSPOUT @PARAPET LOCATIONS CONNECTED TO STORM DRAIN, RE:3/A502
19. 5'-0"D X 9'-0"W PRE-FINISHED METAL CANOPY OVER EXIT DOORS, RE:9/A310
20. 5'-0"D X 16'-9"W PRE-FINISHED METAL CANOPY OVER EXIT DOORS, RE:8/A310
21. HOSE BIBB, RE:PLUMBING DWGS.
22. CAFETERIA BENCHES, BY OWNER
23. SPECIFIED OVERHEAD COILING SECURITY GRILLE, MANUAL OPERATION
23a. SPECIFIED SIDEROLLING SECURITY GATE, MANUAL OPERATION
24. 42"HIGH WALL, RE: 6/A304 FOR CAP DETAIL
25. 'Y' COLUMN, RE:5/A310
26. SPECIFIED DOUBLE TIER GYM LOCKERS WITH BASE, SECURE TO WALL AS REQUIRED. PROVIDE BLOCKING AS NEEDED.
27. FLOOR MOUNTED 6' LONG DRESSING ROOM BENCH, RE:8/A301.
28. FLOOR MOUNTED 8' LONG DRESSING ROOM BENCH, RE:8/A301.
29. 24"x48" ADA COMPLIANT, WALL MOUNTED BENCH, RE:7/A301.
30. VINYL SHOWER CURTAINS, TYP. EA. STALL
31. SPECIFIED ALUMINUM 3 ROW, 15FT. LONG PULL-OUT BLEACHERS. WOODEN BLEACHERS TO BE PRICED AS AN ALTERNATE
32. SPECIFIED BASKETBALL BACKBOARD (6 TOTAL), MOUNTED FROM ROOF STRUCTURE ABOVE, FORWARD FOLDING
33. LINE INDICATES SPECIFIED PLAY-COURT DIVIDING CURTAIN; ATTACH CURTAIN TRACK TO NEW STEEL ANGLES SPANNING BETWEEN JOIST EXISTING ROOF JOIST (RE: STRUCTURAL DRAWINGS FOR SIZING AND SPACING OF SUPPORT)
34. SPECIFIED 6' TALL WALL PADS, EACH AT 2FT. WIDE CENTERED UNDER BASKET. INSTALL TOP OF PADS AT 6'-4" HEIGHT. PROVIDE BLOCKING AS REQUIRED FOR PROPER INSTALLATION.
35. SPECIFIED SCORE BOARD, PROVIDE BLOCKING AS REQUIRED FOR INSTALLATION. INSTALL TOP OF SCORE BOARD AT 18' A.F.F.
36. 1-1/4" DIA. STEEL HANDRAIL @ 34"A.F.F., PAINTED, REMOVABLE AT PLATFORM
37. SPECIFIED RETRACTABLE STAGE CURTAIN
38. LOCATION OF WENCH FOR BASKETBALL GOALS (6 TOTAL) RE:10/A610 FOR DETAIL. MOUNT AT 7'-0" ABOVE FLOOR INSTALL WENCH PLATE AT NEAREST STRUCTURAL COLUMN COORDINATE IN FIELD.

yes prep PUBLIC SCHOOLS

2007 Ea architects

H4 Engineers

H2B

WGA CONSULTING ENGINEERS

09/09/20

No.	Description	Date
	ISSUE FOR PERMIT/PRICING	AUG 24, 20
1	ADDENDUM # 1	SEPT 09 20
2	ADDENDUM # 2	SEPT 14 20

YES PREP PUBLIC SCHOOL

EAST END MIDDLE / HIGH SCHOOL PEISER PARK

8401 LAWNDALE ST.
HOUSTON, TX 77012

SECOND FLOOR -PARTIAL FLOOR PLAN 'B'

Project Number	19115
Date	09/09/20
Drawn By	
Checked By	


A102b

Scale

SECOND FLOOR – PARTIAL FLOOR PLAN 'B' SCALE: 1/8" = 1'-0" | 1

KEYNOTES

1. 26 GA PBR ROOF PANELS ON PURLINS (RE: PRE-ENGINEERED METAL BUILDING MANUFACTURER)
   - METAL ROOF PANELS TO COMPLY WITH SECTION C402.3 OF THE 2015 IECC (COOL ROOF CRITERIA). COOL ROOF MANUFACTURER:MBCI-POLAR WHITE, GALVALUME SIGNATURE 200, 3YR. ACE SR=0.6, THERMAL EMITTANCE= 0.87 PLUS
2. CONTINUOUS METAL GUTTER
3. 24 GA. MTL. DOWNSPOUT, PRE-FINISHED, TIED IN TO UNDERGROUND STORM DRAIN, RE: CIVIL.
4. PRE-FINISHED METAL COPING/CAP OVER PARAPET WALL
5. PRE-FINISHED METAL COPING/CAP OVER PARAPET WALL
6. NOT USED
7. ROOF HATCH
8. RAISED PARAPET WALL
9. INTERNAL DOWNSPOUT @PARAPET LOCATIONS CONNECTED TO STORM DRAIN

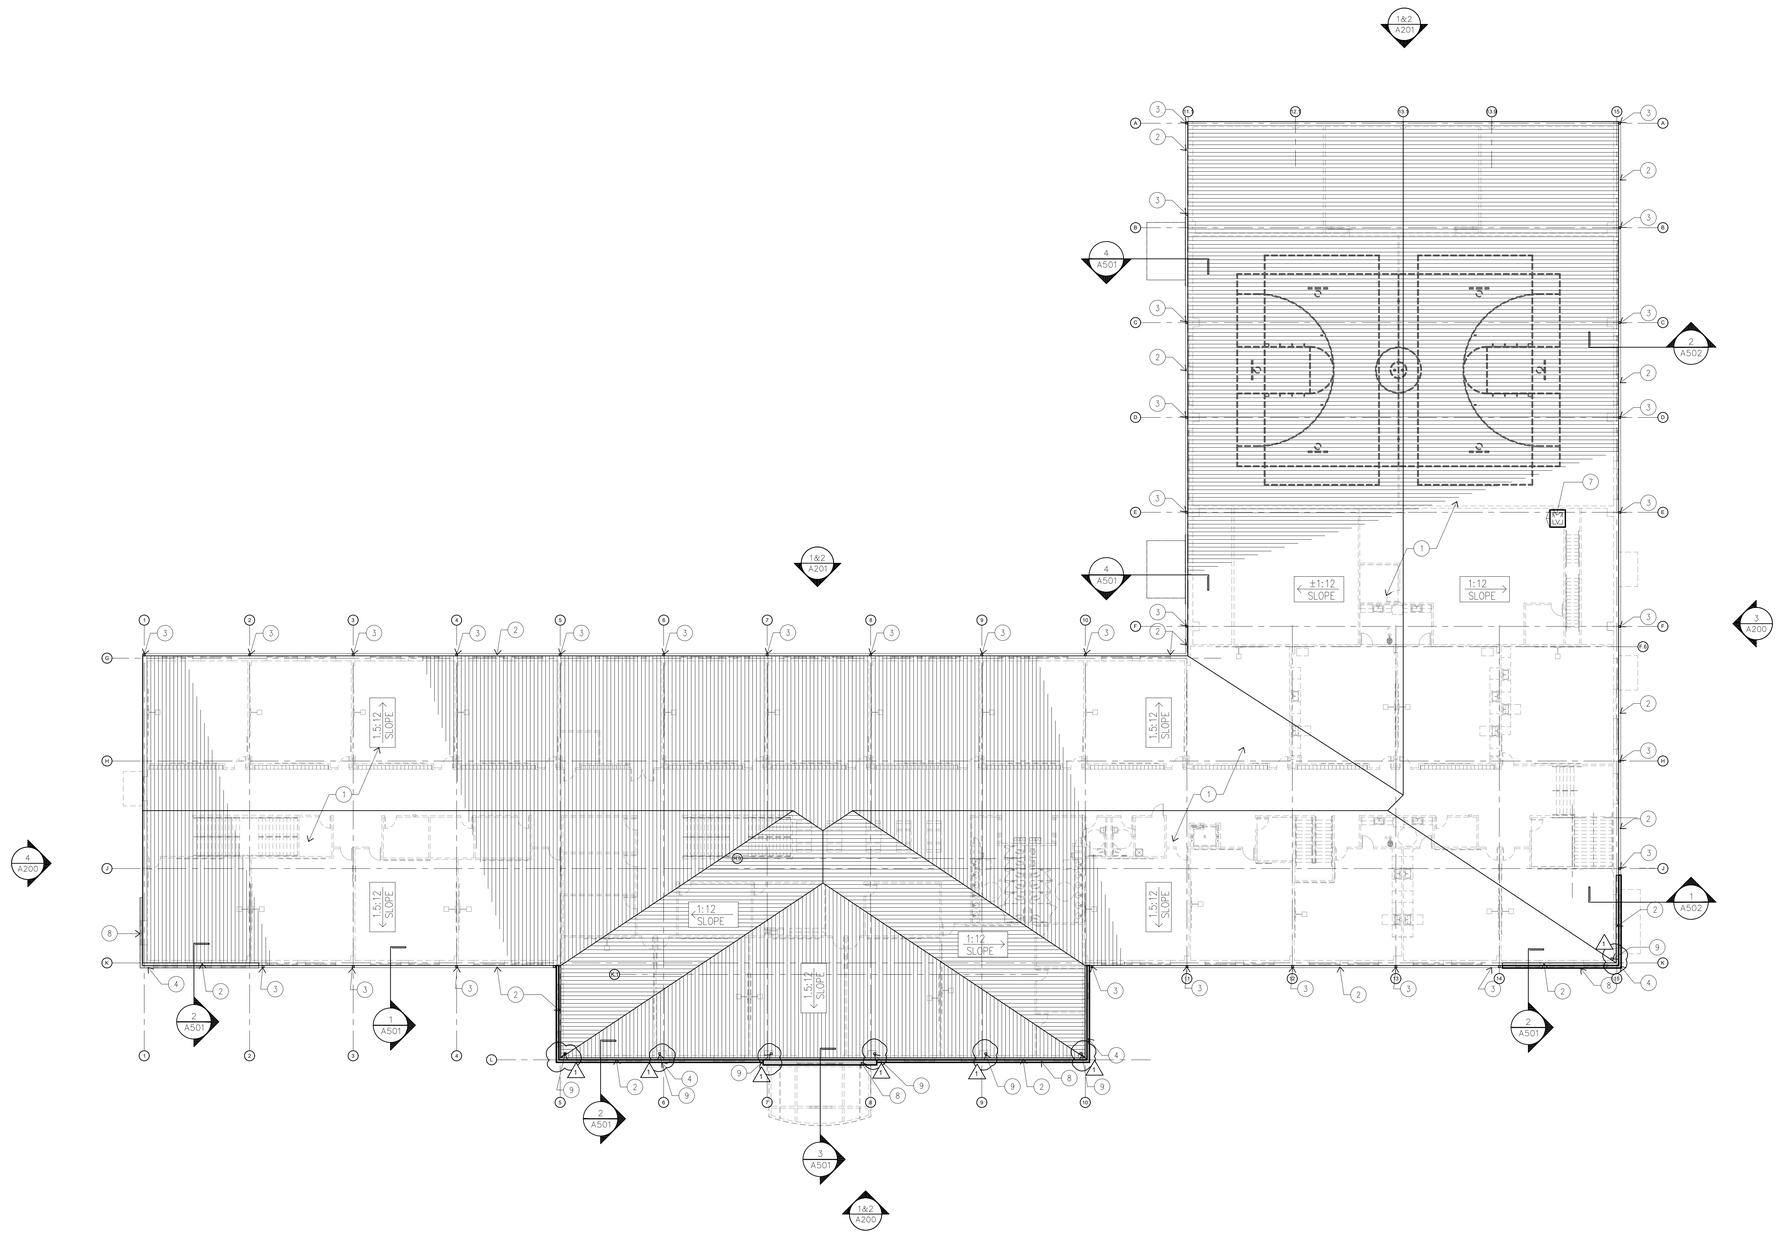

ROOF PLAN SCALE: 1/16" = 1'-0" 1

yes prep PUBLIC SCHOOLS

2007 Ea architects

H Engineers

H2B

WGA CONSULTING ENGINEERS

09/09/20

No.	Description	Date
	ISSUE FOR PERMIT/PRICING	AUG 24, 20
1	ADDENDUM # 1	SEPT 09,20
2	ADDENDUM # 2	SEPT 14,20

YES PREP PUBLIC SCHOOL

EAST END MIDDLE / HIGH SCHOOL PEISER PARK


8401 LAWNDALE ST.
HOUSTON, TX 77012

ROOF PLAN

Project Number	19115
Date	09/09/20
Drawn By	
Checked By	

A103

Scale

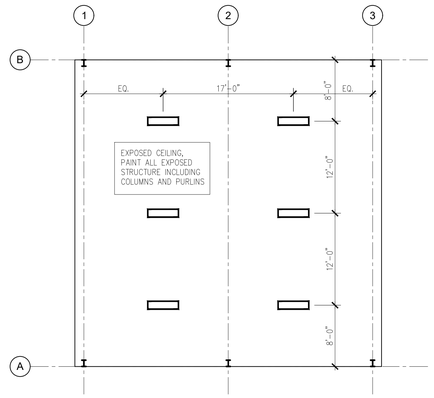


PAVILION REFLECTED CEILING PLAN SCALE: 1/8" = 1'-0" | 5

KEYNOTES


1. 26 GA PBR ROOF PANELS ON PURLINS (RE: PRE-ENGINEERED METAL BUILDING MANUFACTURER DWGS.)

   METAL ROOF PANELS TO COMPLY WITH SECTION C402.3 OF THE 2015 IECC (COOL ROOF CRITERIA). COOL ROOF MANUFACTURER:MBCI-POLAR WHITE, GALVALUME SIGNATURE 200, 3YR. AGE SR=0.6, THERMAL EMITTANCE= 0.87 PLUS


2. CONTINUOUS METAL GUTTER
3. 24 GA. MTL. DOWNSPOUT, PRE-FINISHED, TIED IN TO UNDERGROUND STORM DRAIN, RE:CIVIL.
4. 24 GA. PBR WALL PANELS

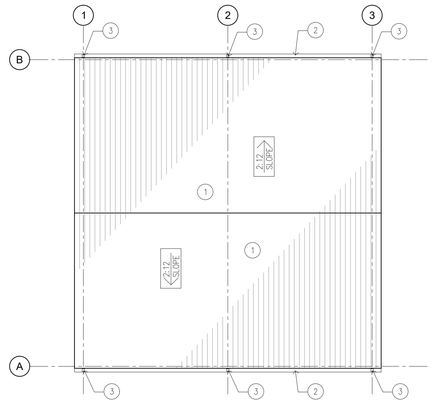


PAVILION ROOF PLAN SCALE: 1/8" = 1'-0" | 2

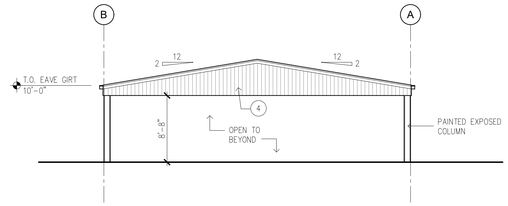


PAVILION ELEVATION SCALE: 1/8" = 1'-0" | 4

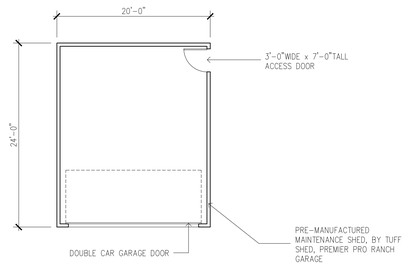

PRE-MANUFACTURED MAINTENANCE SHED SCALE: 1/8" = 1'-0" | 6

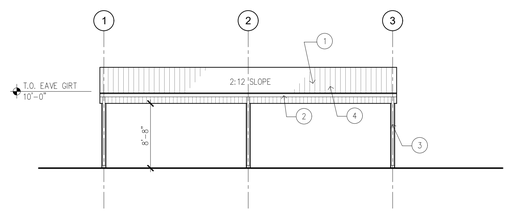

PAVILION ELEVATION SCALE: 1/8" = 1'-0" | 3

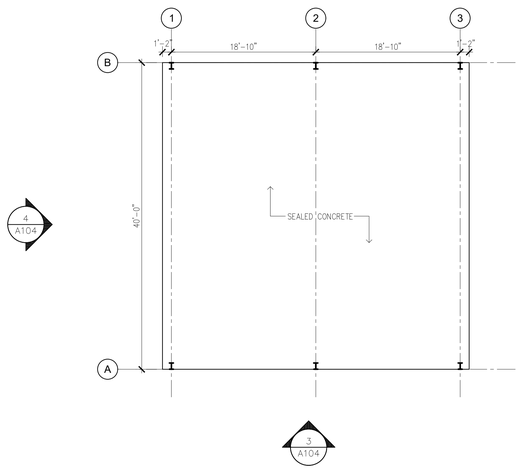

PAVILION FLOOR PLAN SCALE: 1/8" = 1'-0" | 1

yes prep PUBLIC SCHOOLS

2007 Ea architects

H Engineers

H2B

WGA CONSULTING ENGINEERS

09/09/20

No.	Description	Date
	ISSUE FOR PERMIT/PRICING	AUG 24, 20
1	ADDENDUM # 1	SEPT 09,20
2	ADDENDUM # 2	SEPT 14,20

YES PREP PUBLIC SCHOOL

EAST END MIDDLE / HIGH SCHOOL PEISER PARK


8401 LAWNDALE ST.
HOUSTON, TX 77012

PAVILION PLAN/ ELEVATIONS


Project Number	19115
Date	09/09/20
Drawn By	
Checked By	

A104


Scale

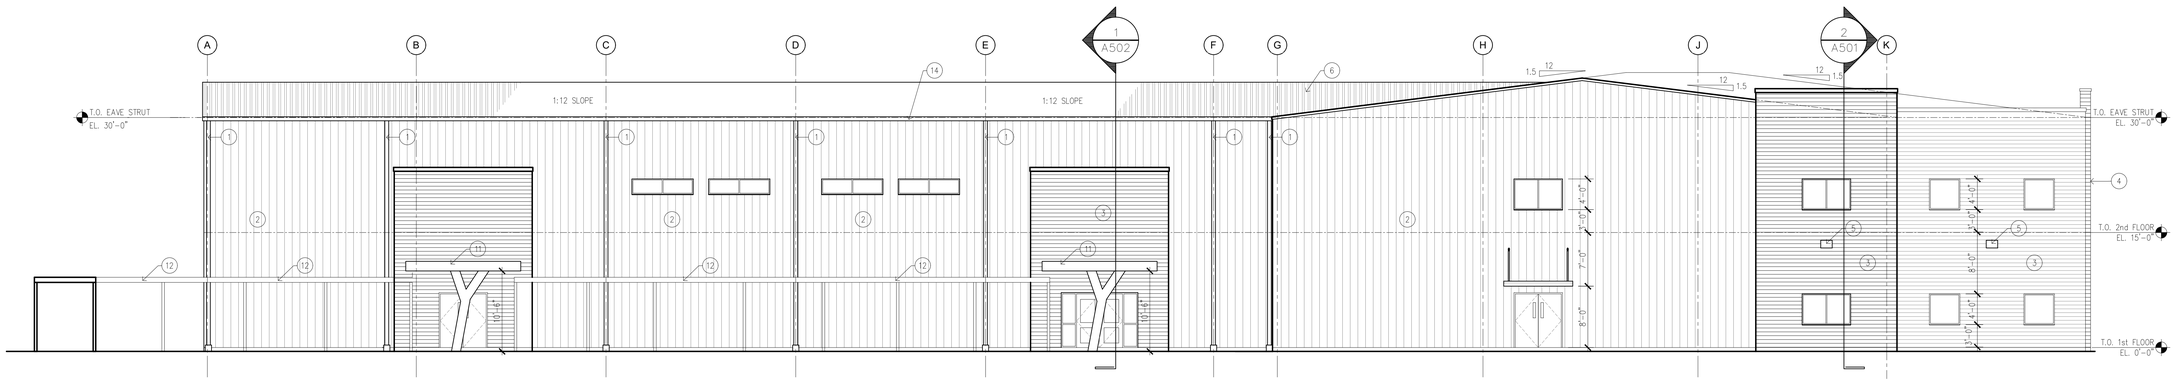

WEST ELEVATION SCALE: 1/8" = 1'-0" | 4

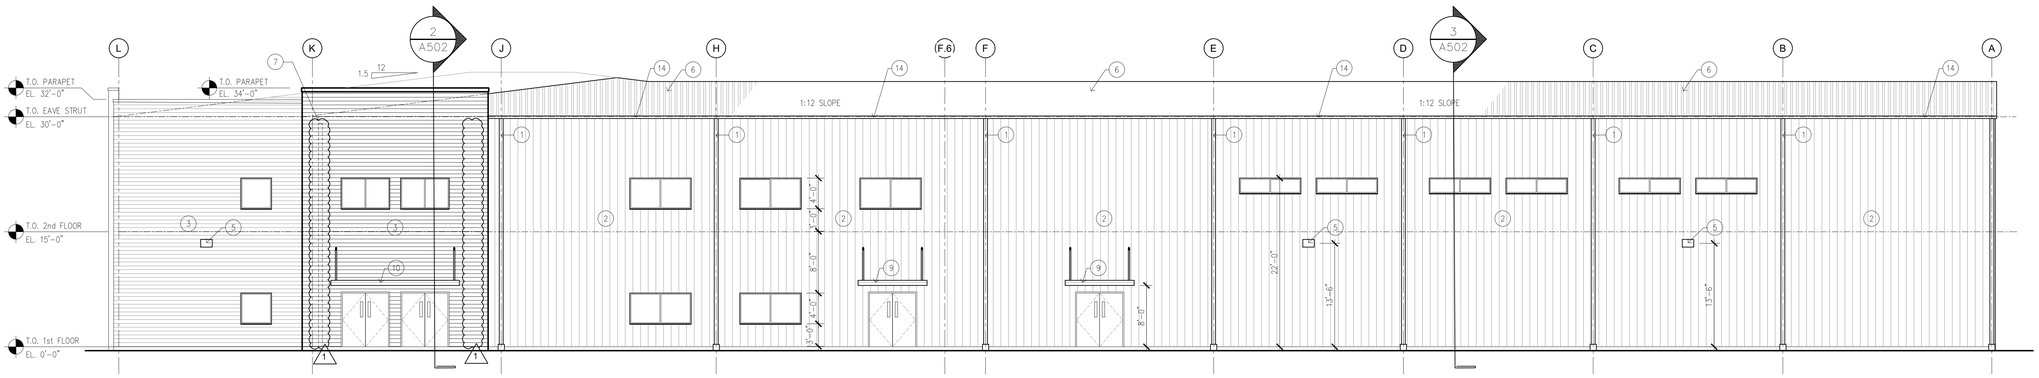


EAST ELEVATION SCALE: 1/8" = 1'-0" | 3

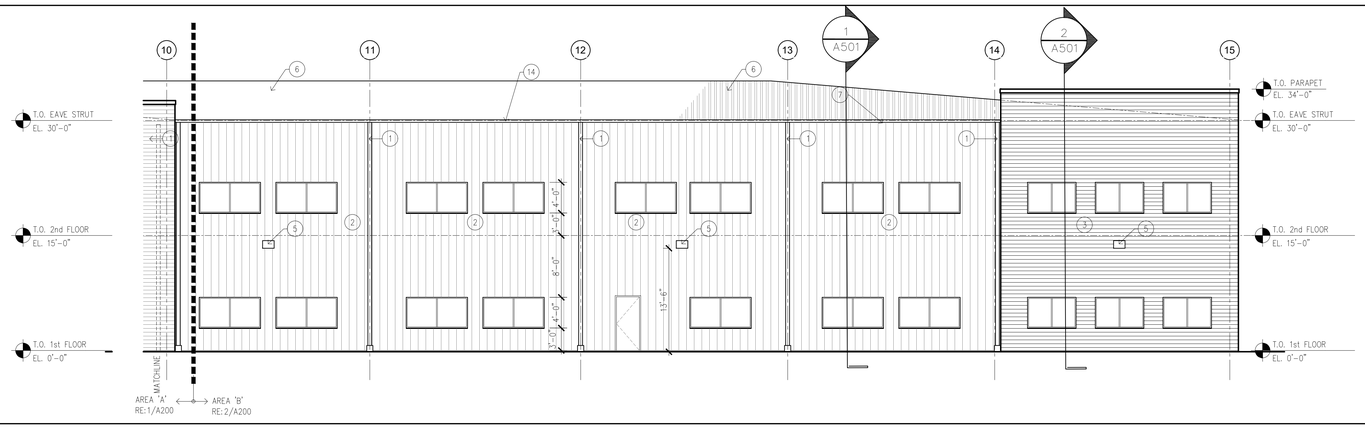

PARTIAL SOUTH ELEVATION SCALE: 1/8" = 1'-0" | 2

KEYNOTES

1. PREFINISHED METAL DOWNSPOUT, COLOR TO BE DETERMINED, CONNECT TO STORM LINE UNDERGROUND, RE: CIVIL DWGS.
2. 26 GA. PREFINISHED 'PBR' METAL WALL PANEL, COLOR: ASH GREY (NEEDS TO BE CONFIRMED WITH OWNER)
3. McELROY METAL WAVE WALL PANELS, HORIZONTAL ORIENTATION, COLOR : ROMAN BLUE
4. McELROY METAL WAVE WALL PANELS, HORIZONTAL ORIENTATION, COLOR: WHITE
5. EXTERIOR WALL MOUNTED LIGHT FIXTURE, RE: ELECTRICAL DWGS.
6. 26 GA. PREFINISHED 'PBR' ROOF PANELS, COLOR TO COMPLY WITH COOL ROOF CRITERIA, RE:ROOF PLAN A103
7. INTERNAL DOWNSPOUT @PARAPET LOCATIONS CONNECTED TO STORM DRAIN, RE:2/A501 AND 9/A501
8. MAIN ENTRANCE CANOPY, RE:1/A310
9. CANOPY, RE:9/A310
10. CANOPY, RE:8/A310
11. CANOPY, RE:7/A310
12. CANOPY, RE:11/A310
13. MECHANICAL ROOM LOUVERS, MATCH WINDOW MULLION FINISH
14. PREFINISHED METAL GUTTER, MATCH COLOR OF DOWNSPOUTS

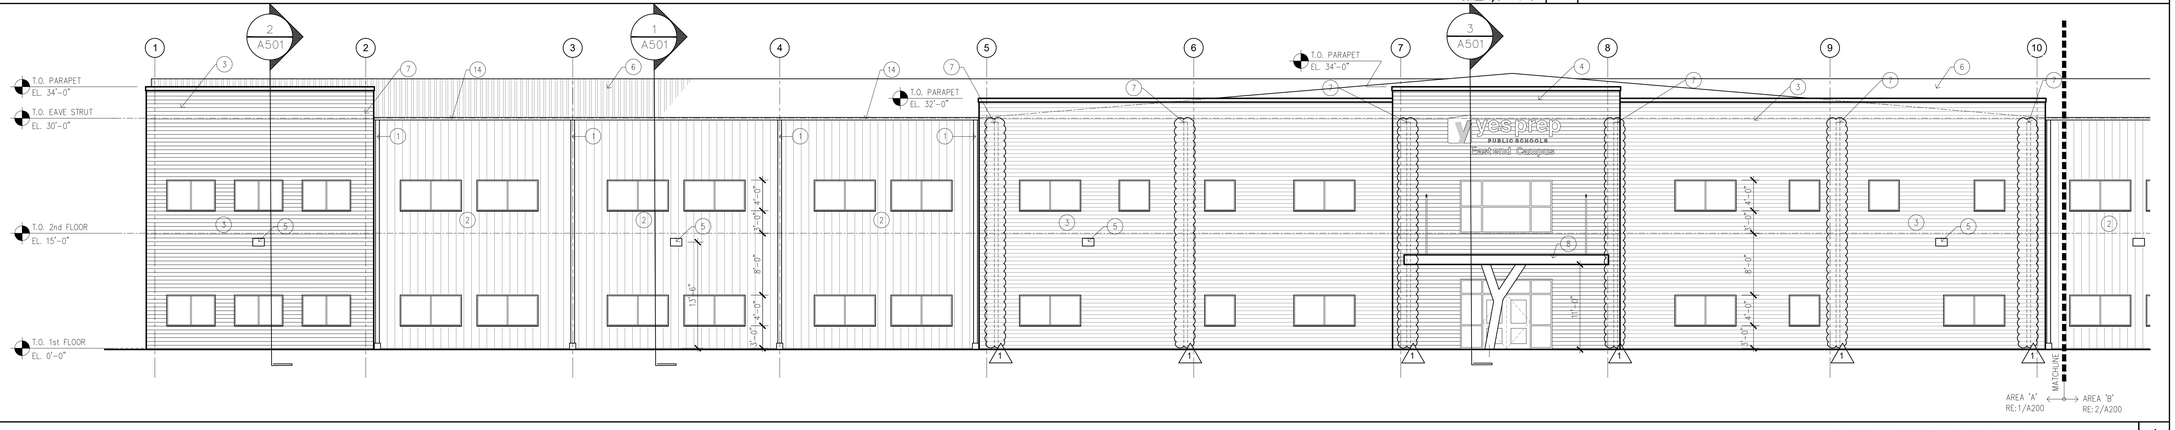

PARTIAL SOUTH ELEVATION SCALE: 1/8" = 1'-0" | 1

yesprep PUBLIC SCHOOLS

2007 Ea architects

H4 Engineers

H2B

WGA CONSULTING ENGINEERS

09/09/20

No.	Description	Date
	ISSUE FOR PERMIT/PRICING	AUG 24, 20
1	ADDENDUM # 1	SEPT 09 20
2	ADDENDUM # 2	SEPT 14 20

YES PREP PUBLIC SCHOOL

EAST END MIDDLE / HIGH SCHOOL PEISER PARK


8401 LAWNDALE ST.
HOUSTON, TX 77012

EXTERIOR ELEVATIONS

Project Number	19115
Date	09/09/20
Drawn By	
Checked By	

A200


Scale

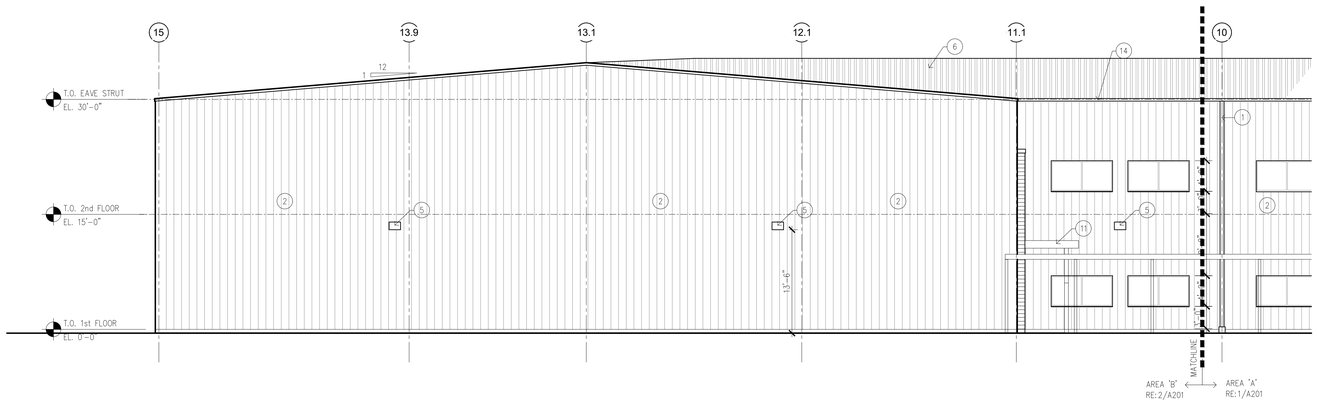

PARTIAL NORTH ELEVATION SCALE: 1/8" = 1'-0" | 2

KEYNOTES

1. PREFINISHED METAL DOWNSPOUT, COLOR TO BE DETERMINED, CONNECT TO STORM LINE UNDERGROUND, RE: CIVIL DWGS.
2. 26 GA. PREFINISHED 'PBR' METAL WALL PANEL, COLOR: ASH GREY (NEEDS TO BE CONFIRMED WITH OWNER)
3. McELROY METAL WAVE WALL PANELS, HORIZONTAL ORIENTATION, COLOR : ROMAN BLUE
4. McELROY METAL WAVE WALL PANELS, HORIZONTAL ORIENTATION, COLOR: WHITE
5. EXTERIOR WALL MOUNTED LIGHT FIXTURE, RE: ELECTRICAL DWGS.
6. 26 GA. PREFINISHED 'PBR' ROOF PANELS, COLOR TO COMPLY WITH COOL ROOF CRITERIA, RE:ROOF PLAN A103
7. INTERNAL DOWNSPOUT @PARAPET LOCATIONS CONNECTED TO STORM DRAIN, RE:2/A501 AND 9/A501
8. MAIN ENTRANCE CANOPY, RE:1/A310
9. CANOPY, RE:9/A310
10. CANOPY, RE:8/A310
11. CANOPY, RE:7/A310
12. CANOPY, RE:11/A310
13. MECHANICAL ROOM LOUVERS, MATCH WINDOW MULLION FINISH
14. PREFINISHED METAL GUTTER, MATCH COLOR OF DOWNSPOUTS

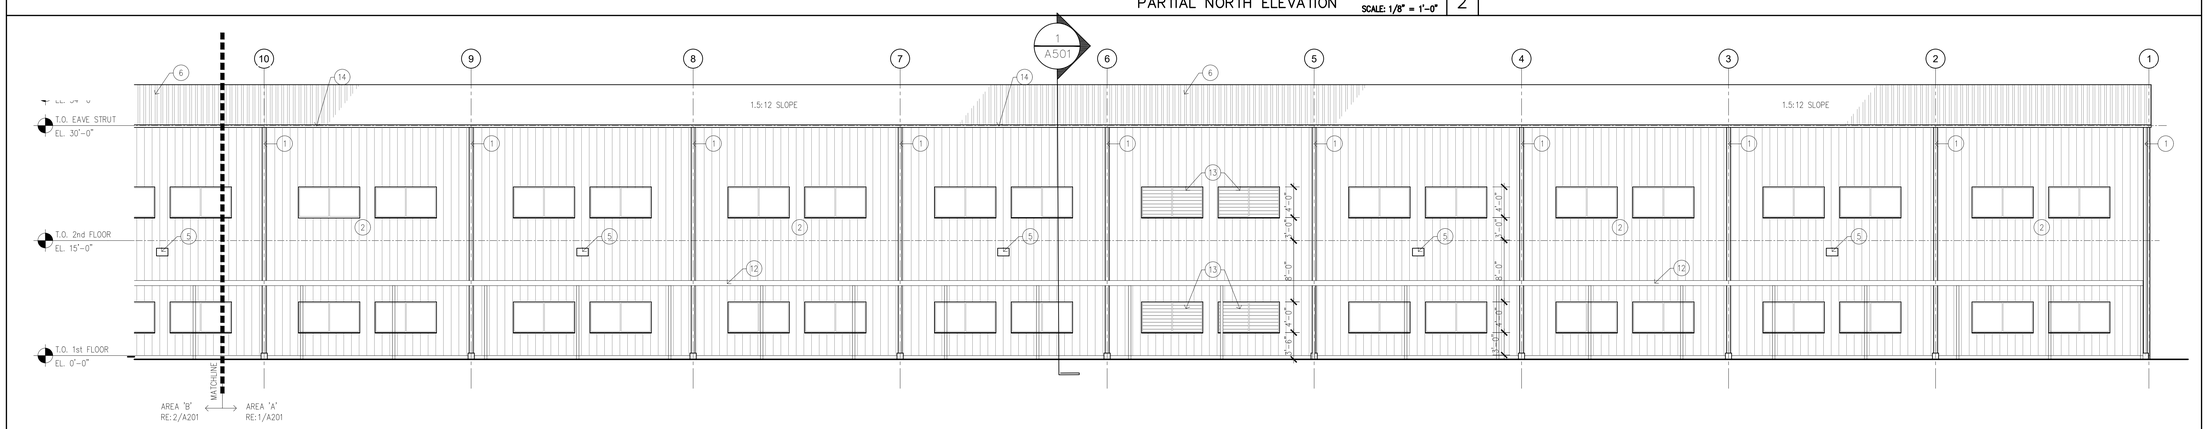

PARTIAL NORTH ELEVATION SCALE: 1/8" = 1'-0" | 1

09/09/20

No.	Description	Date
	ISSUE FOR PERMIT/PRICING	AUG 24, 20
1	ADDENDUM # 1	SEPT 03 20
2	ADDENDUM # 2	SEPT 14 20

YES PREP PUBLIC SCHOOL

EAST END MIDDLE / HIGH SCHOOL PEISER PARK

8401 LAWNDALE ST.
HOUSTON, TX 77012

EXTERIOR ELEVATIONS


Project Number	19115
Date	09/09/20
Drawn By	
Checked By	

A201


Scale

LEGEND


1. FLOOR DRAIN, RE: PLUMBING DRAWINGS
2. SOAP DISPENSER, BY OWNER(PROVIDED BY TORK)
3. PAPER TOWEL DISPENSER, BY OWNER (PROVIDED BY TORK)
4. TOILET TISSUE DISPENSER, BY OWNER (PROVIDED BY TORK)
5. NAPKIN DISPOSAL, RE: SPECIFICATIONS
6. 36" GRAB BAR, RE: SPECIFICATIONS
7. 42" GRAB BAR, RE: SPECIFICATIONS
8. MIRROR, FULL LENGTH, ALIGN TOP OF MIRROR WITH TILE
9. TOILET PARTITIONS, RE: SPECIFICATIONS
10. BI-LEVEL DRINKING FOUNTAIN, RE: PLUMBING DRAWINGS
11. SOLID SURFACE COUNTERTOP, RE: SPECIFICATIONS
12. CLOSET WITH 1'-6"x7'-0" SOLID CORE DOOR DOOR LOCK AND (4) ADJUSTABLE P-LAM SHELVES
13. SEMI-RECESSED TRASH RECEPTACLE, RE: SPECIFICATIONS
14. MOP SINK, RE: PLUMBING DRAWINGS.
15. MARLITE SYMMETRIX FRP PANEL WITH SANI COAT, WHITE UP TO 5'-0" HEIGHT
16. 24"x36" MIRROR, RE: SPECIFICATIONS
17. SPECIFIED 7'-0"WIDE x5'-0"TALL SLIDING GLASS RECEPTION WINDOW, CLEAR ANODIZED FINISH WITH SECURITY FILM ON GLASS
16. DIP TRAY BUILT INTO COUNTERTOP

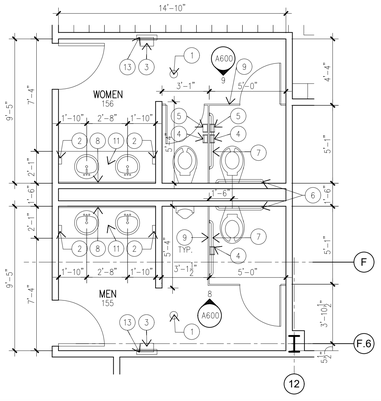


ENLARGED LOBBY – PLAN SCALE: 1/4" = 1'-0" | 7

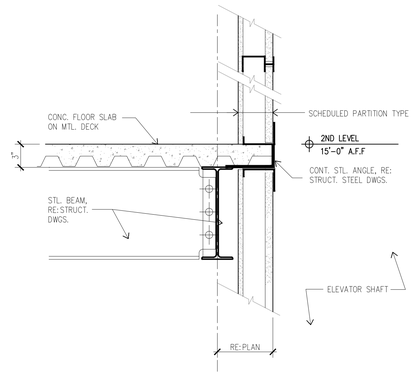


ELEVATOR PIT – FLOOR/WALL DETAIL SCALE: 1 1/2" = 1'-0" | 6

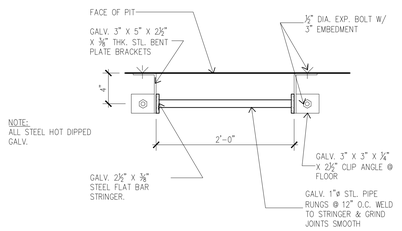


ELEVATOR PIT – LADDER DETAIL SCALE: 1 1/2" = 1'-0" | 5

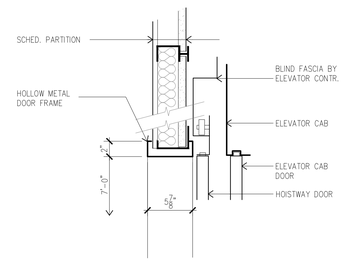


ELEVATOR DOOR HEAD DETAIL SCALE: 1 1/2" = 1'-0" | 4

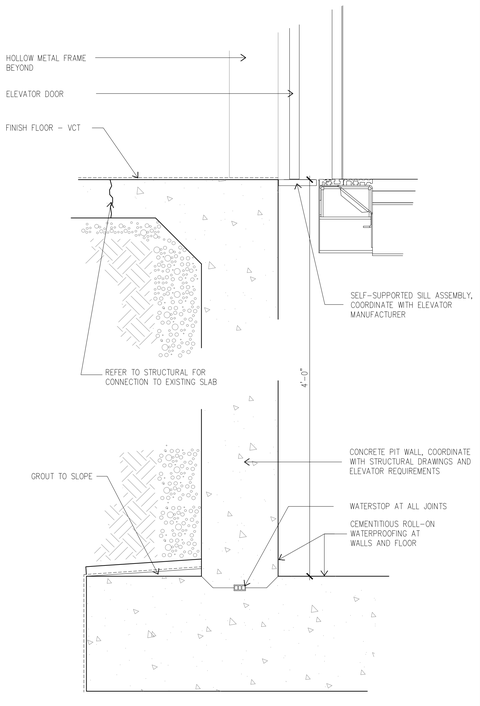


ELEVATOR SECTION SCALE: 1/2" = 1'-0" | 3

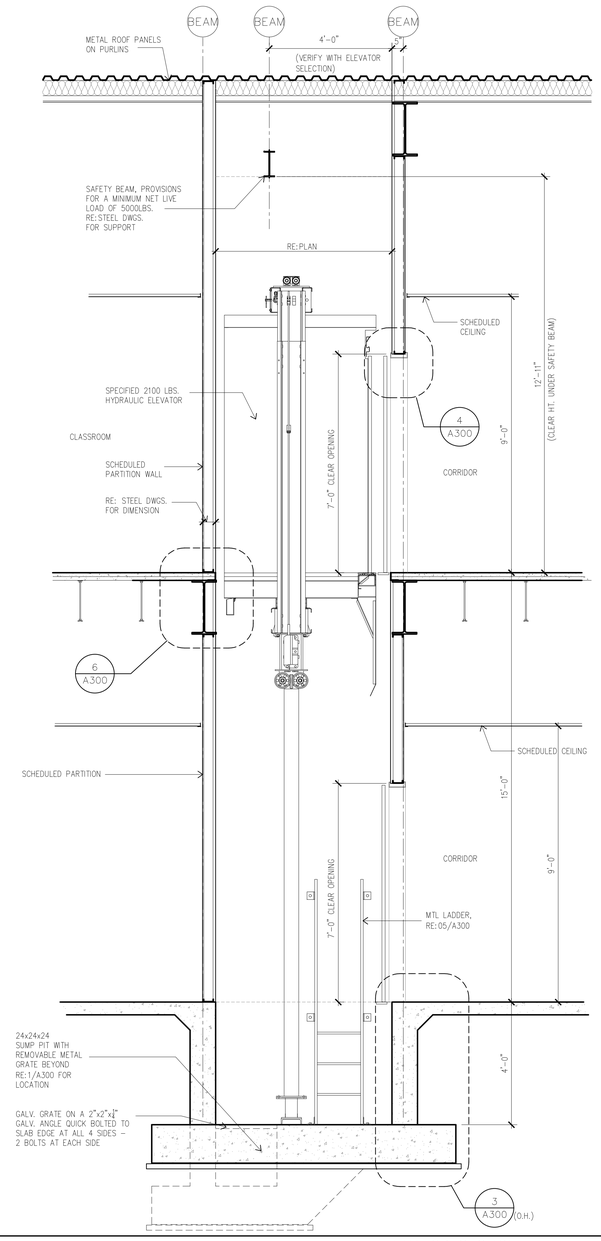


ELEVATOR SECTION SCALE: 1/2" = 1'-0" | 2

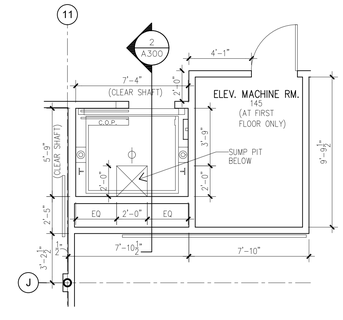


ENLARGED ELEVATOR PLAN SCALE: 1/4" = 1'-0" | 1

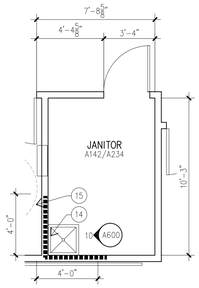


ENLARGED JANITOR SCALE: 1/4" = 1'-0" | 12

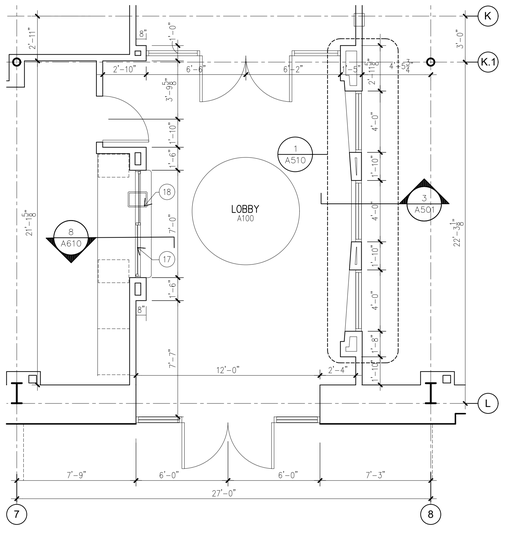


ENLARGED LOBBY – PLAN SCALE: 1/4" = 1'-0" | 8

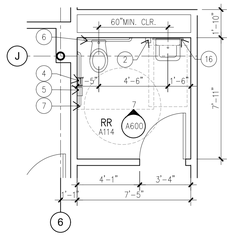

ENLARGED STAFF RESTROOM SCALE: 1/4" = 1'-0" | 11

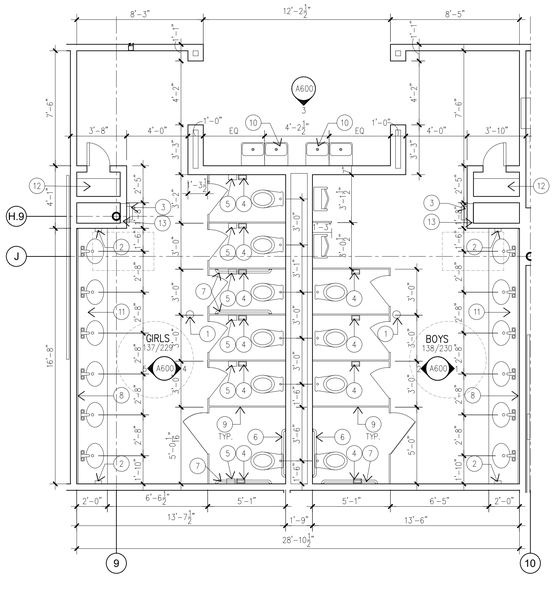

ENLARGED RESTROOMS – PLAN SCALE: 1/4" = 1'-0" | 9

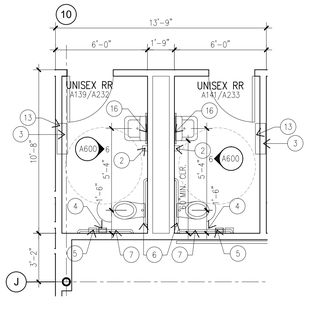

ENLARGED UNISEX RR SCALE: 1/4" = 1'-0" | 10

yes prep PUBLIC SCHOOLS

2007 Ea architects

H4 Engineers

H2B

WGA CONSULTING ENGINEERS

09/09/20

No.	Description	Date
	ISSUE FOR PERMIT/PRICING	AUG 24, 20
1	ADDENDUM # 1	SEPT 09 20
2	ADDENDUM # 2	SEPT 14,20

YES PREP PUBLIC SCHOOL

EAST END MIDDLE / HIGH SCHOOL PEISER PARK


8401 LAWNDALE ST.
HOUSTON, TX 77012

ENLARGED PLANS/ ELEVATOR SECTION/ DETAILS


Project Number	19115
Date	09/09/20
Drawn By	
Checked By	

A300


Scale

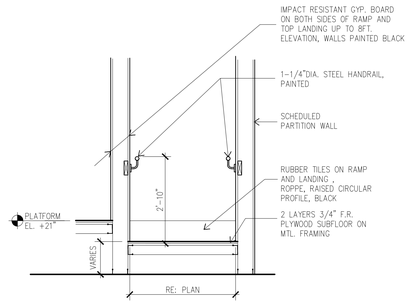


RAMP SECTION SCALE: 1/2" = 1'-0" | 9

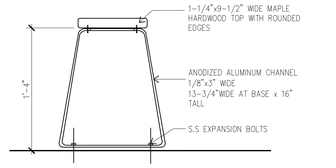


DRESSING ROOMS – BENCH SCALE: 1 1/2" = 1'-0" | 8

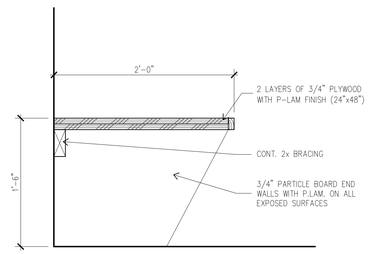


DRESSING ROOM –ADA 24"X48" BENCH SCALE: 1 1/2" = 1'-0" | 7

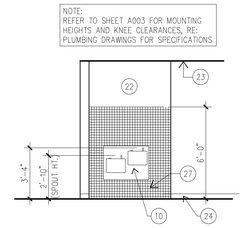


DRINKING FOUNTAIN ELEVATION SCALE: 1/4" = 1'-0" | 6

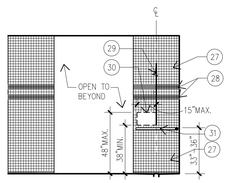


BOYS/GIRLS LOCKER RM. SCALE: 1/4" = 1'-0" | 5

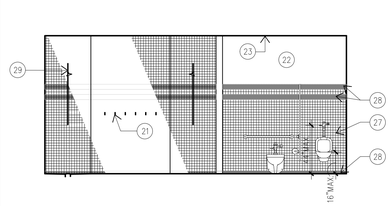


BOYS LOCKER RM. A157 SCALE: 1/4" = 1'-0" | 4

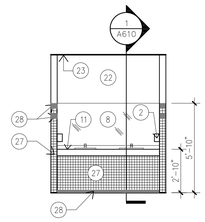

BOYS/GIRLS LOCKER RM. SCALE: 1/4" = 1'-0" | 3

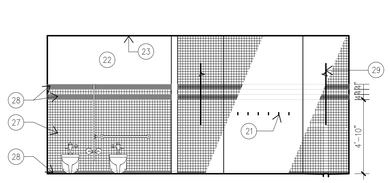

GIRLS LOCKER RM. A165 SCALE: 1/4" = 1'-0" | 2

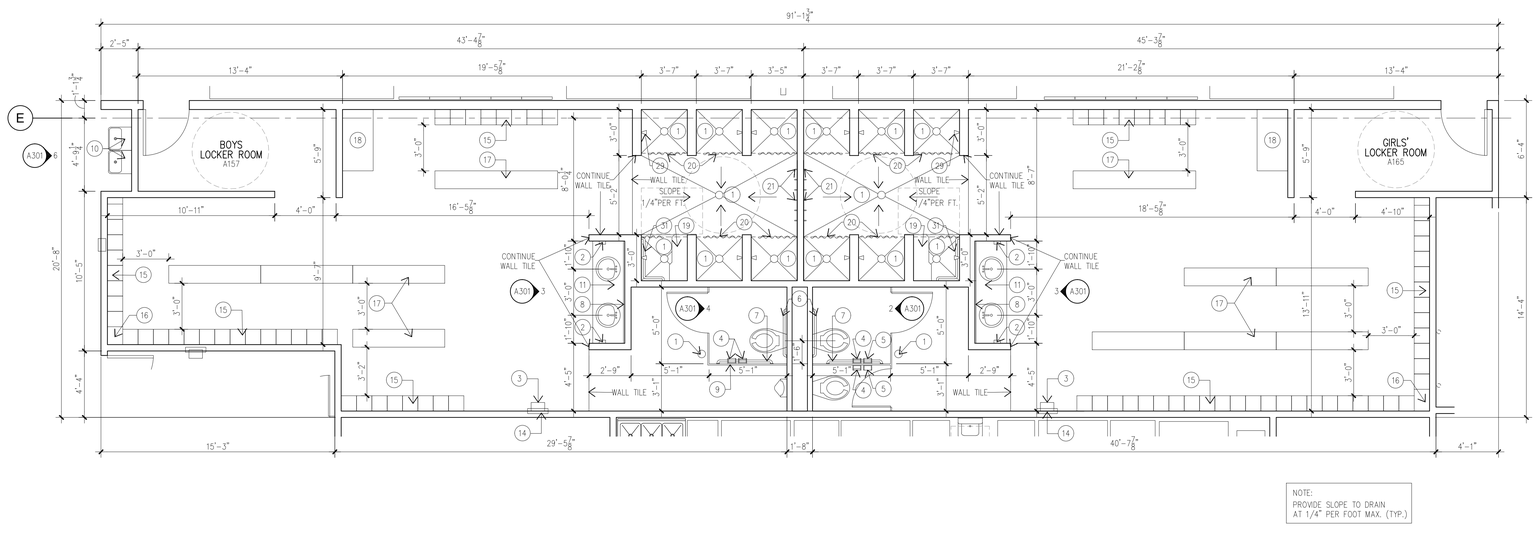

NOTE:
PROVIDE SLOPE TO DRAIN AT 1/4" PER FOOT MAX. (TYP.)

BOYS AND GIRLS LOCKER ROOM ENLARGED PLAN SCALE: 1/4" = 1'-0" | 1

KEYNOTES

1. FLOOR DRAIN, RE: PLUMBING DRAWINGS
2. SOAP DISPENSER, RE: SPECIFICATIONS
3. PAPER TOWEL DISPENSER, GEORGIA PACIFIC
4. TOILET TISSUE DISPENSER, RE: SPECIFICATIONS
5. NAPKIN DISPOSAL, RE: SPECIFICATIONS
6. 36" GRAB BAR, RE: SPECIFICATIONS
7. 42" GRAB BAR, RE: SPECIFICATIONS
8. MIRROR, FULL LENGTH, ALIGN TOP OF MIRROR WITH TILE
9. TOILET PARTITIONS, RE: SPECIFICATIONS
10. BI-LEVEL DRINKING FOUNTAIN, RE: PLUMBING DRAWINGS
11. SOLID SURFACE COUNTERTOP. RE: SPECIFICATIONS
12. NOT USED
13. MARLITE SYMMETRIX FRP PANEL WITH SANI COAT, WHITE UP TO 4'-0" HEIGHT
14. SEMI-RECESSED TRASH CONTAINER, GEORGIA PACIFIC
15. SPECIFIED ATHLETIC DOUBLE TIER LOCKERS
16. LOCKER FILLER PANEL
17. LOCKER ROOM BENCH, REFER TO A101b AND 8/A301 FOR DETAILS
18. ADA LOCKER ROOM BENCH, REFER TO A101b AND 7/A301 FOR DETAILS
19. SPECIFIED FOLD-DOWN ADA SHOWER SEAT, INSTALL AT 17"-19" A.F.F. TO TOP OF SEAT
20. VINYL SHOWER CURTAIN AND SHOWER CURTAIN ROD, 1 PER SHOWER STALL
21. SPECIFIED TOWEL HOOKS
22. PAINTED GYP. BOARD
23. SCHEDULED CEILING
24. SCHEDULED BASE
25. NOT USED
26. NOT USED
27. 2x2 CERAMIC TILE, COLOR A (FIELD COLOR)
28. 2x2 CERAMIC TILE, COLOR B (ACCENT COLOR)
29. SCHEDULED SLIDING SHOWER HEAD WITH RAIL, RE: PLUMBING DWGS.
30. SHOWER CONTROL AREA
31. SPECIFIED L-SHAPED 1-1/4"DIA. SHOWER GRAB BAR, 18"X36"

yes prep PUBLIC SCHOOLS

2007 Ea architects

H Engineers

H2B

WGA CONSULTING ENGINEERS

09/09/20

No.	Description	Date
	ISSUE FOR PERMIT/PRICING	AUG 24, 20
1	ADDENDUM # 1	SEPT 03 20
2	ADDENDUM # 2	SEPT 14 20

YES PREP PUBLIC SCHOOL

EAST END MIDDLE / HIGH SCHOOL PEISER PARK


8401 LAWNDALE ST.
HOUSTON, TX 77012

ENLARGED PLANS AND DETAILS


Project Number	19115
Date	09/09/20
Drawn By	
Checked By	

A301


Scale

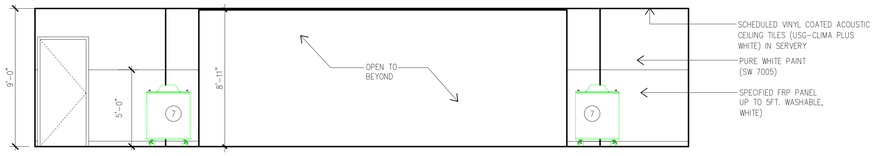


SERVERY ELEVATION — SCALE: 1/4" = 1'-0" | 4

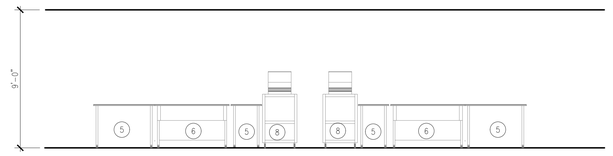

SERVERY ELEVATION — SCALE: 1/4" = 1'-0" | 3

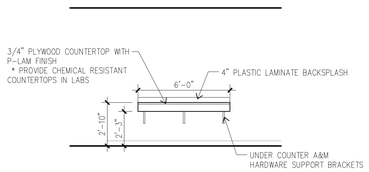


CAFETERIA – MICROWAVE STATION — SCALE: 1/4" = 1'-0" | 5

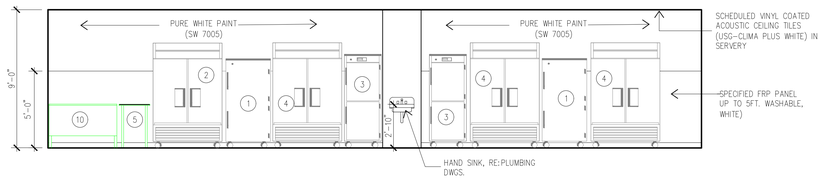

SERVERY ELEVATION — SCALE: 1/4" = 1'-0" | 2

KITCHEN EQUIPMENT SCHEDULE

KEYNOTE	MANUFACTURER	MODEL/SERIES	NAME/NUMBER/POWER SOURCE
1	CRES COR	RO-151-F-1332D	RETHERM BASKET OVEN/NSF/ANSI STANDARD 4 COMPLIANT (COMMERCIAL COOKING, RETHERMALIZATION AND POWERED HOT FOOD HOLDING AND TRANSPORT EQUIPMENT)
2	REFRIGERATOR/FREEZER		PROVIDED BY OTHERS
3	CRES COR	H-137-SUA-12D	STAINLESS STEEL HOT CABINET/NSF/ANSI STANDARD 4 COMPLIANT (COMMERCIAL COOKING, RETHERMALIZATION AND POWERED HOT FOOD HOLDING AND TRANSPORT EQUIPMENT)
4	TRUE FOOD SERVICE EQUIPMENT, INC.	T-49DT	REACH-IN SOLID SWING DOOR, DUAL TEMPERATURE REFRIGERATOR/FREEZER/NSF/ANSI STANDARD 7 COMPLIANT FOR OPEN FOOD PRODUCT
5	ADVANCE TABCO	FMSLAG-306-X	STAINLESS STEEL HEAVY DUTY WORK TABLES WITH ADJUSTABLE UNDERSHELF, ELECTRIC
6	DUKE	E304	STAINLESS STEEL STEAM TABLE COMPLAINT (COMMERCIAL COOKING RETHERMALIZATION AND POWERED HOT FOOD HOLDING AND TRANSPORT EQUIPMENT)
7	TRUE FOOD SERVICE EQUIPMENT, INC.	TMC-58-DS-HC	MILK COOLER/NSF/ANSI STANDARD 7 COMPLIANT (STORAGE AND/OR DISPLAY OF PACKAGED OR BOTTLE PRODUCT)
8	SPECLINE	36-CSE-L	CASHIER STATION – STAINLESS STEEL (S) OR LAMINATE PANEL (L)
9	ADVANCE TABCO	7-PS-60-1X	STAINLESS STEEL STANDARD HAND SINK
10	ADVANCE TABCO	FC-3-1620	(24"x53") STAINLESS STEEL FABRICATED ECONOMY SINKS (THREE COMPARTMENT), BOWL SIZE 16"x20"x14" DEEP WITH ROUNDED INTERNAL CORNERS AND ANGLES, FAUCET TO REACH ALL 3 COMPARTMENTS.
11	UPRIGHT FREEZER		PROVIDED BY OTHERS

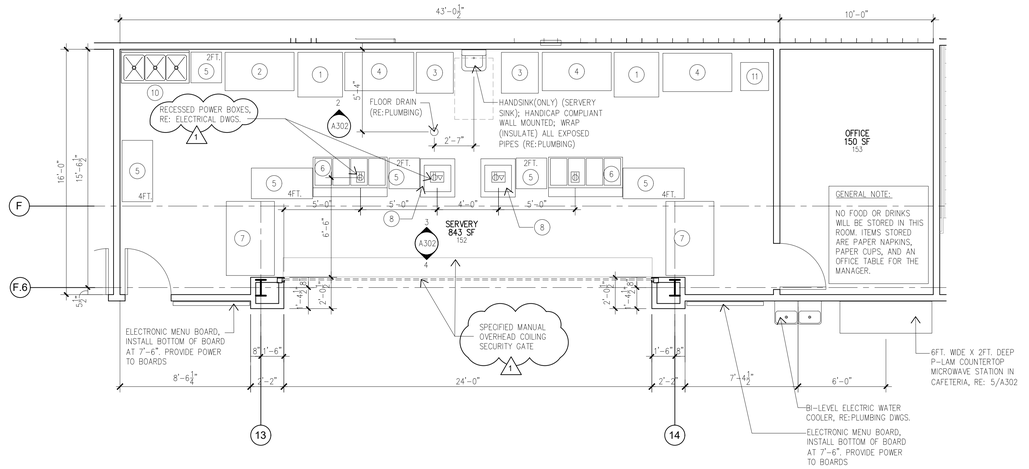

ENLARGED SERVERY PLAN — SCALE: 1/4" = 1'-0" | 1

yes prep PUBLIC SCHOOLS

2007 Ea architects

H4 Engineers

H2B

WGA CONSULTING ENGINEERS

09/09/20

No.	Description	Date
	ISSUE FOR PERMIT/PRICING	AUG 24, 20
1	ADDENDUM # 1	SEPT 09,20
2	ADDENDUM # 2	SEPT 14,20

YES PREP PUBLIC SCHOOL

EAST END MIDDLE / HIGH SCHOOL PEISER PARK


8401 LAWNDALE ST.
HOUSTON, TX 77012

SERVERY PLAN / ELEVATIONS


Project Number	19115
Date	09/09/20
Drawn By	
Checked By	

A302


Scale

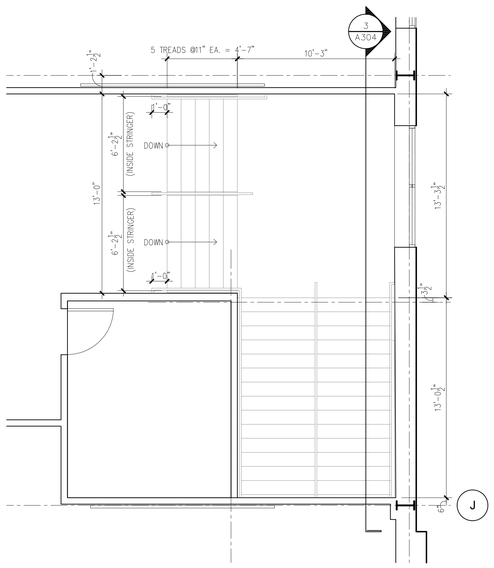


ENLARGED PLAN – STAIR 'D' SECOND FLOOR SCALE: 1/4" = 1'-0" | 8

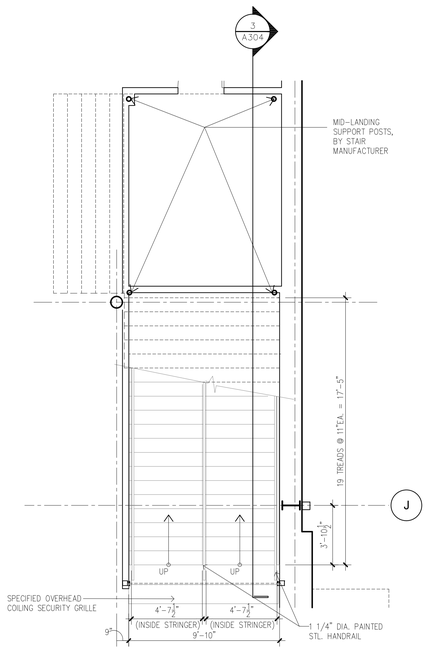


ENLARGED PLAN – STAIR 'D' FIRST FLOOR SCALE: 1/4" = 1'-0" | 7

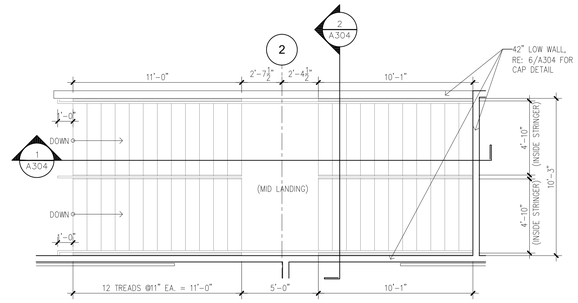


ENLARGED PLAN – STAIR 'B' SECOND FLOOR SCALE: 1/4" = 1'-0" | 4

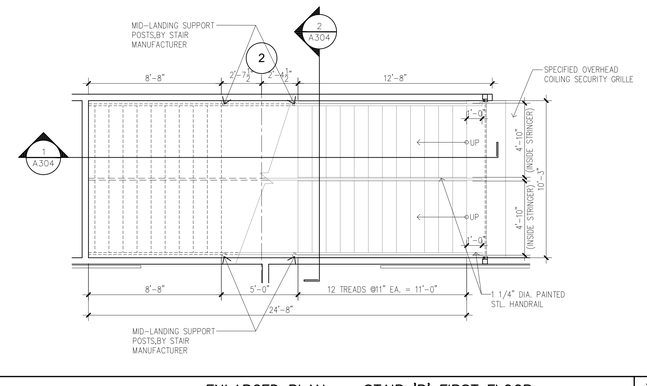


ENLARGED PLAN – STAIR 'B' FIRST FLOOR SCALE: 1/4" = 1'-0" | 3

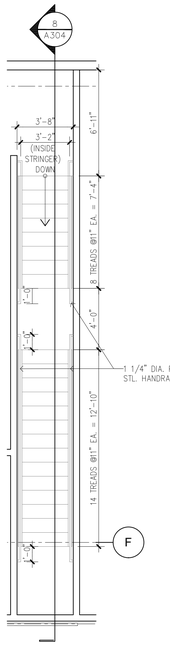


STAIR 'E' MEZZANINE FLOOR SCALE: 1/4" = 1'-0" | 10

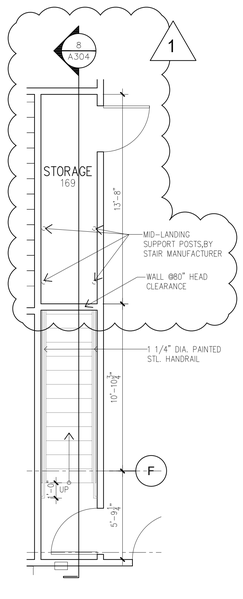


STAIR 'E' FIRST FLOOR SCALE: 1/4" = 1'-0" | 9

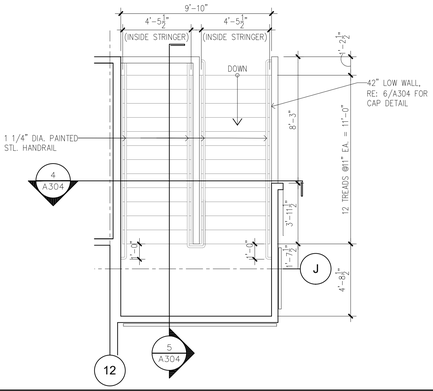


ENLARGED PLAN – STAIR 'C' SECOND FLOOR SCALE: 1/4" = 1'-0" | 6

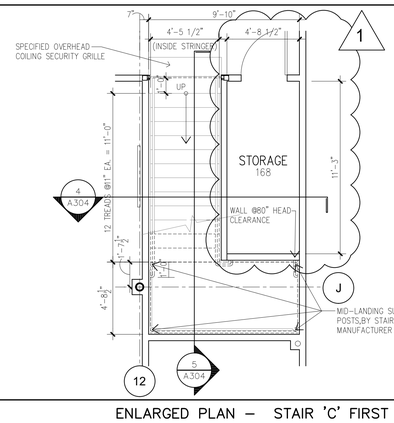

ENLARGED PLAN – STAIR 'C' FIRST FLOOR SCALE: 1/4" = 1'-0" | 5

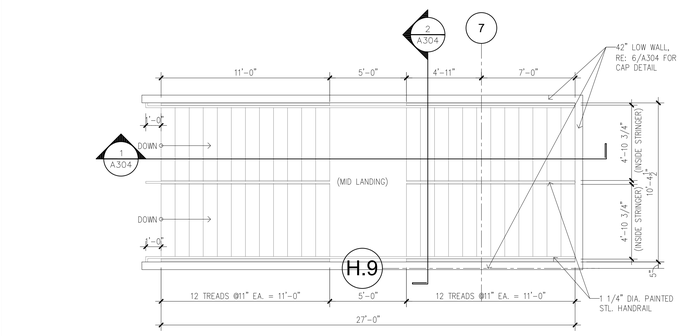

ENLARGED PLAN – STAIR 'A' SECOND FLOOR SCALE: 1/4" = 1'-0" | 2

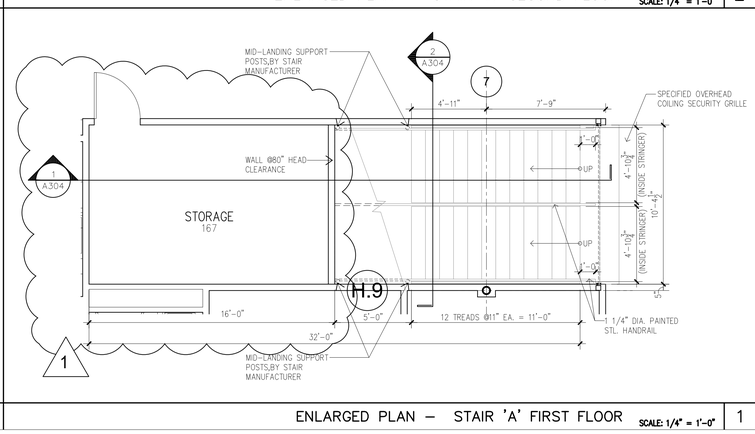

ENLARGED PLAN – STAIR 'A' FIRST FLOOR SCALE: 1/4" = 1'-0" | 1

yes prep PUBLIC SCHOOLS

2007 Ea architects

H Engineers

H2B

WGA CONSULTING ENGINEERS

09/09/20

No.	Description	Date
	ISSUE FOR PERMIT/PRICING	AUG 24, 20
1	ADDENDUM # 1	SEPT 09 20
2	ADDENDUM # 2	SEPT 14 20

YES PREP PUBLIC SCHOOL

EAST END MIDDLE / HIGH SCHOOL PEISER PARK


8401 LAWNDALE ST.
HOUSTON, TX 77012

STAIR PLANS


Project Number	19115
Date	09/09/20
Drawn By	
Checked By	

A303


Scale

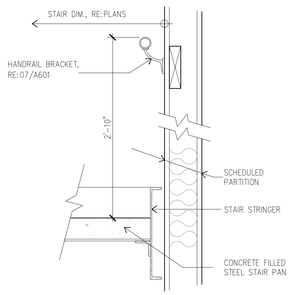


STAIR DETAIL SCALE: 1 1/2" = 1'-0" | 10

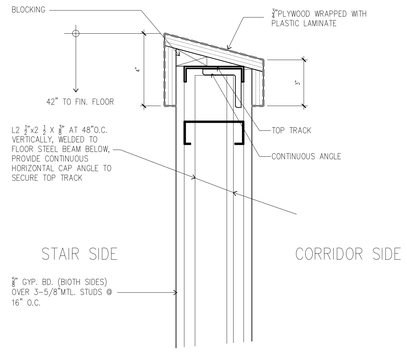


GUARDRAIL CAP DETAIL SCALE: 3" = 1'-0" | 6

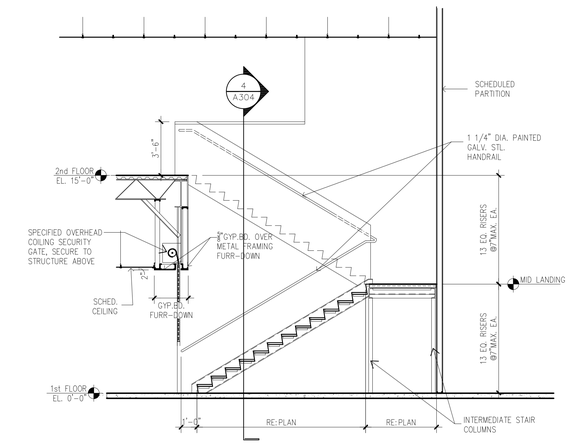


STAIR SECTION SCALE: 1/4" = 1'-0" | 5

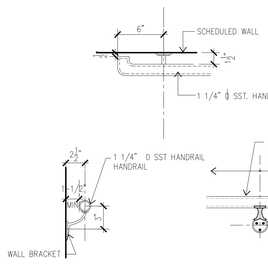


HANDRAIL DETAIL SCALE: 1 1/2" = 1'-0" | 9

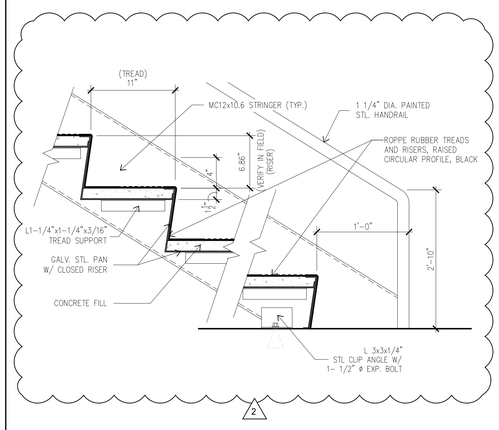


STAIR DETAIL SCALE: 1 1/2" = 1'-0" | 7

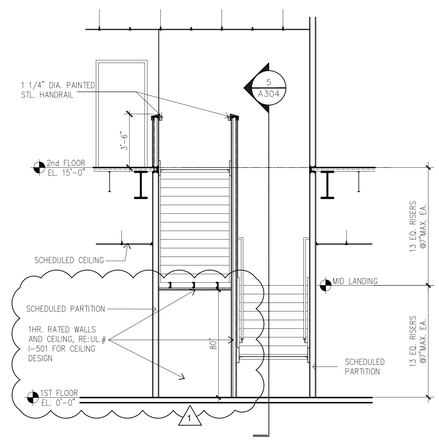


STAIR SECTION SCALE: 1/4" = 1'-0" | 4

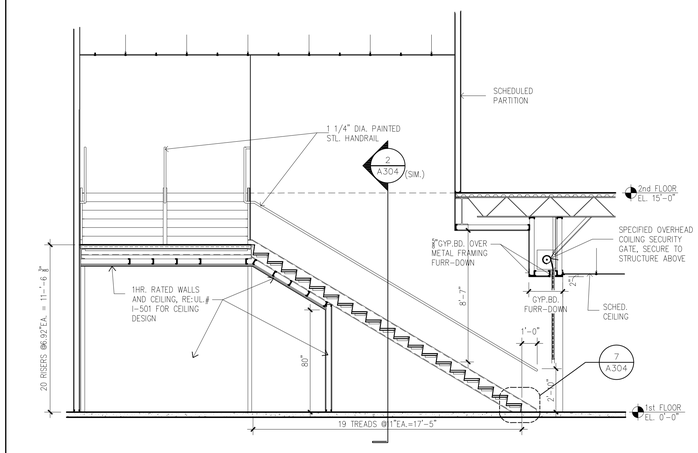


STAIR SECTION SCALE: 1/4" = 1'-0" | 3

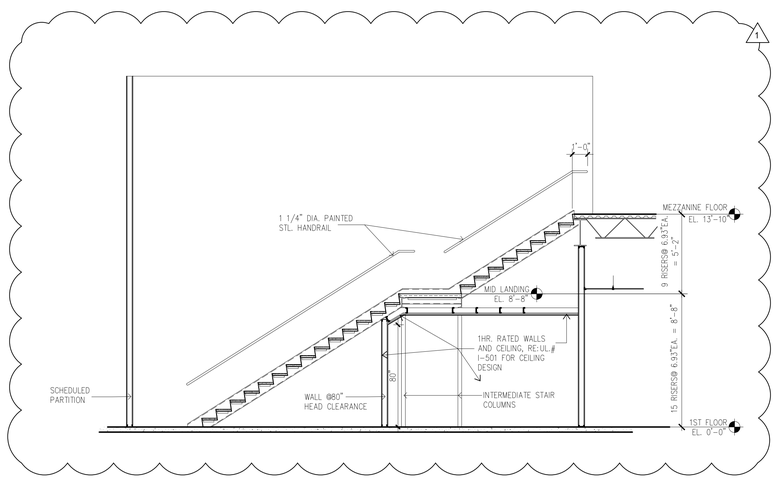

STAIR SECTION SCALE: 1/4" = 1'-0" | 8

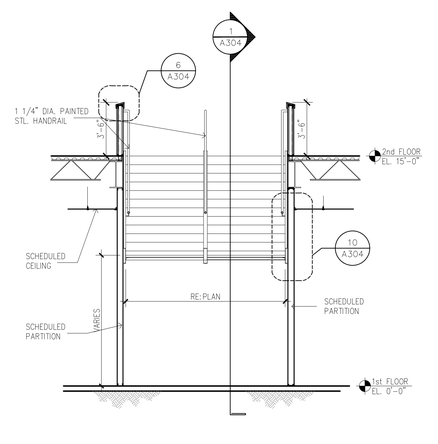

STAIR SECTION SCALE: 1/4" = 1'-0" | 2

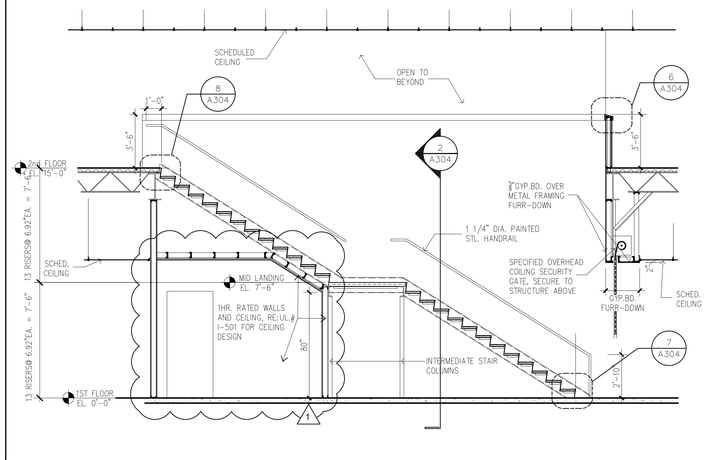

STAIR A/B SECTION SCALE: 1/4" = 1'-0" | 1

yes prep PUBLIC SCHOOLS

2007 Ea architects

H4 Engineers

H2B

WGA CONSULTING ENGINEERS

09/09/20

No.	Description	Date
	ISSUE FOR PERMIT/PRICING	AUG 24, 20
1	ADDENDUM # 1	SEPT 09 20
2	ADDENDUM # 2	SEPT 14 20

YES PREP PUBLIC SCHOOL

EAST END MIDDLE / HIGH SCHOOL PEISER PARK


8401 LAWNDALE ST.
HOUSTON, TX 77012

STAIR SECTIONS / DETAILS


Project Number	19115
Date	09/09/20
Drawn By	
Checked By	

A304


Scale

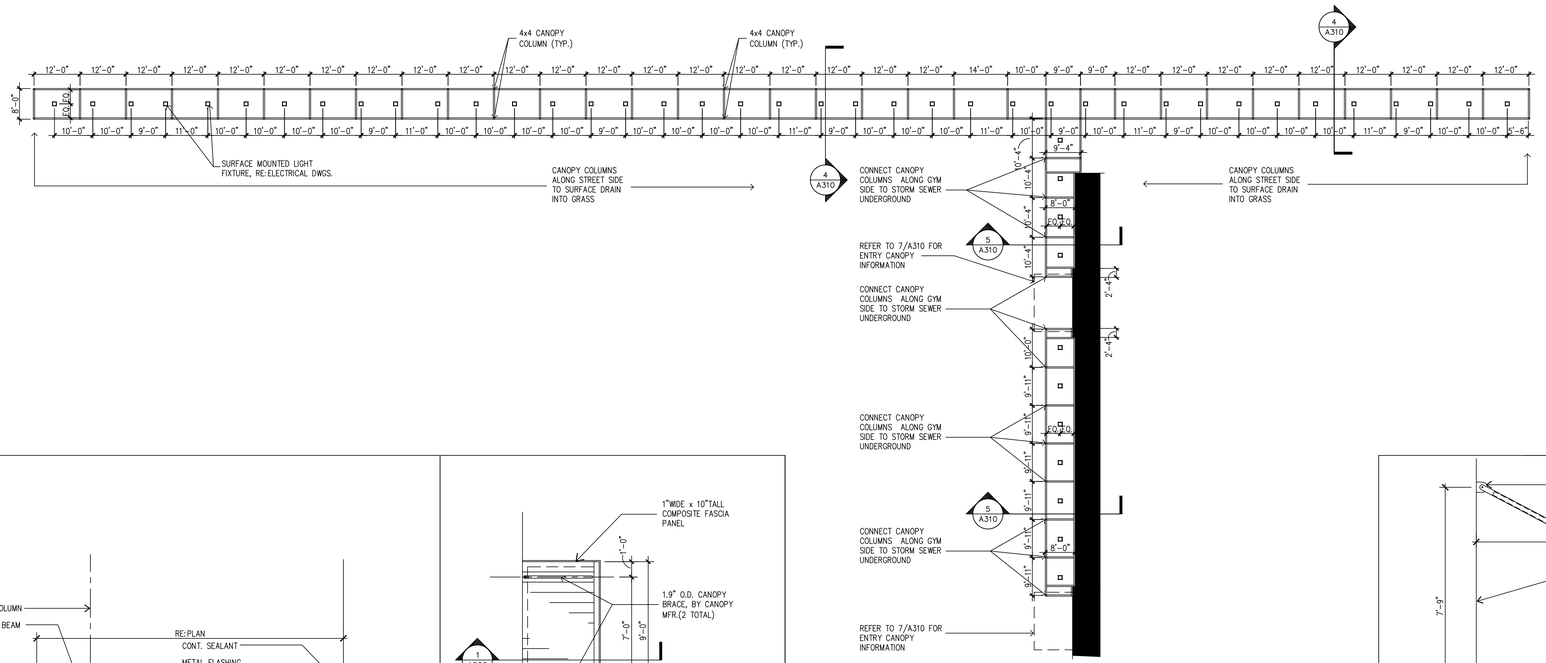


DROP-OFF CANOPY - PLAN SCALE: 1/16" = 1'-0" | 11

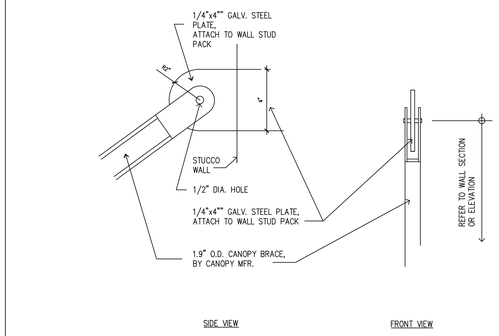

CANOPY WALL CONNECTION DETAIL SCALE: 3" = 1'-0" | 3

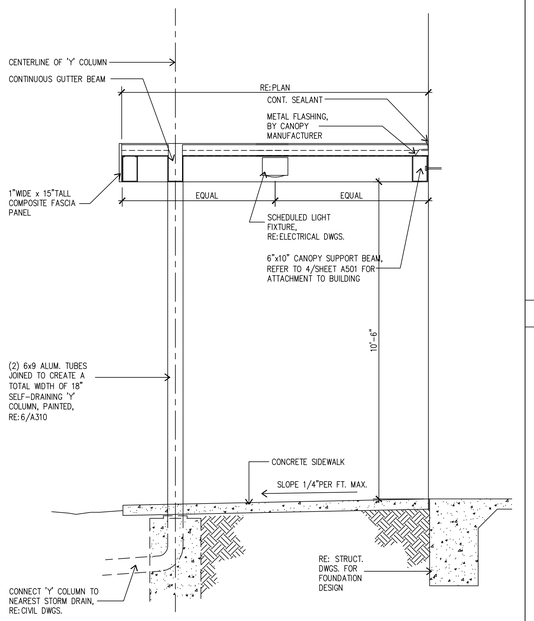


CANOPY - SECTION SCALE: 1/2" = 1'-0" | 10

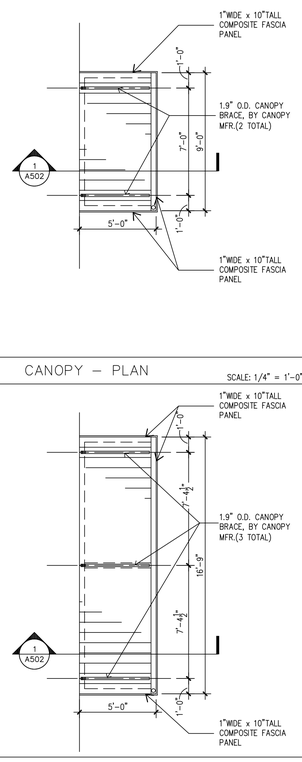


CANOPY - PLAN SCALE: 1/4" = 1'-0" | 9


CANOPY - PLAN SCALE: 1/4" = 1'-0" | 8

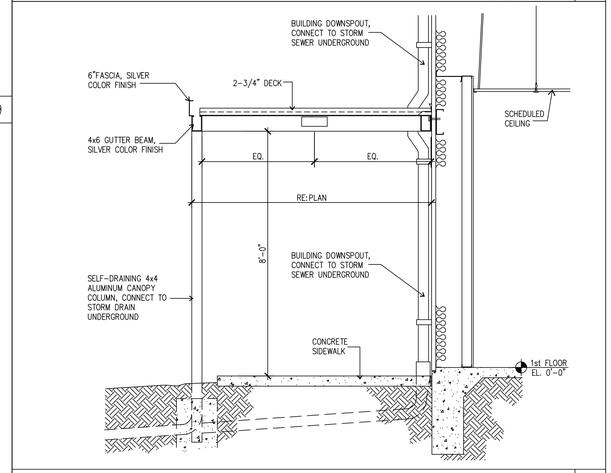


CANOPY - SECTION SCALE: 1/2" = 1'-0" | 5

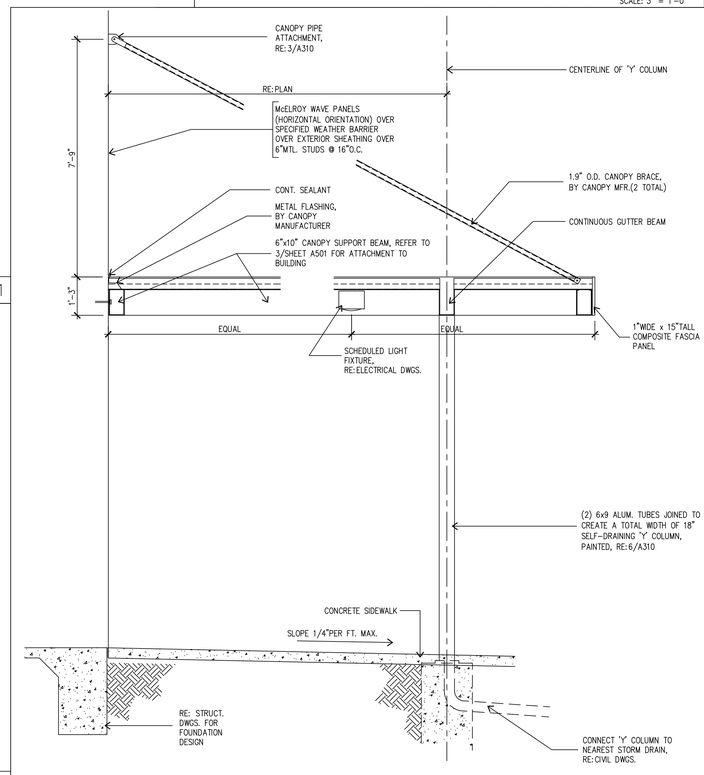


ENTRANCE CANOPY - SECTION SCALE: 1/2" = 1'-0" | 2

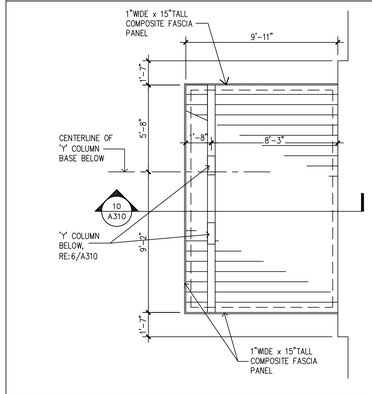


GYM CANOPY - PLAN SCALE: 1/4" = 1'-0" | 7

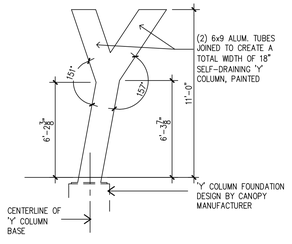

'Y' COLUMN ELEVATION SCALE: 1/4" = 1'-0" | 6

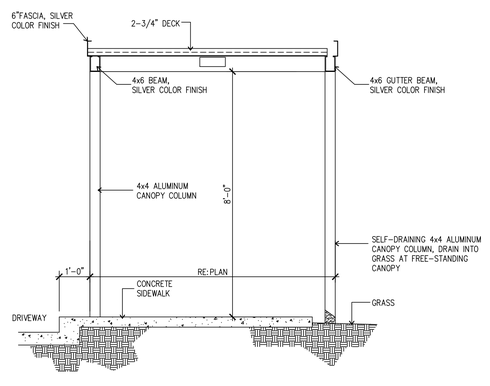

CANOPY - SECTION SCALE: 1/2" = 1'-0" | 4

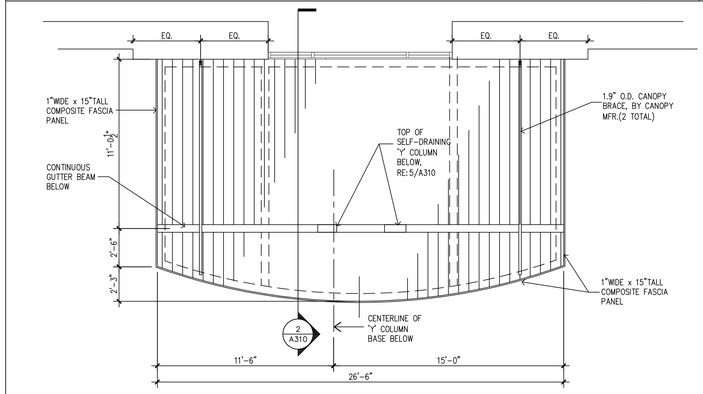

ENTRANCE CANOPY - PLAN SCALE: 1/4" = 1'-0" | 1

yes prep PUBLIC SCHOOLS

2007 Ea architects

H4 Engineers

H2B

WGA CONSULTING ENGINEERS

09/09/20

No.	Description	Date
	ISSUE FOR PERMIT/PRICING	AUG 24, 20
1	ADDENDUM # 1	SEPT 09 20
2	ADDENDUM # 2	SEPT 14, 20

YES PREP PUBLIC SCHOOL

EAST END MIDDLE / HIGH SCHOOL PEISER PARK

8401 LAWNDALE ST.
HOUSTON, TX 77012

CANOPY PLANS / DETAILS

Project Number	19115
Date	09/09/20
Drawn By	
Checked By	

A310


Scale

CEILING LEGEND

- SPECIFIED 2x2 LAY-IN CEILING TILE
- GYPSUM CEILING
- 2x4 FLUORESCENT FIXTURE, RE: ELECTRICAL DWGS.
- SUSPENDED STRIP LIGHT FIXTURE, RE: ELECTRICAL DWGS.
- SUSPENDED FLUORESCENT HIGH-BAY FIXTURE (GYM/CAFETERIA), RE: ELECTR. DWGS.
- SURFACE MOUNTED CANOPY LIGHT FIXTURE, RE: ELECTRICAL DWGS.
- EXTERIOR WALL MOUNTED LIGHT FIXTURE (WALL PACK), RE: ELEVATIONS AND ELECTRICAL DWGS.
- RECESSED CAN DOWN LIGHT / SHOWER LIGHT, RE: ELECTRICAL DWGS.
- WALLS TO DECK

NOTE:
REFER TO MECH./ ELECTRICAL DRAWINGS FOR LOCATION OF ALL MECH. GRILLES, EXIT SIGNAGE OR EMERGENCY LIGHTING

CEILINGS IN ALL ROOMS AND CORRIDORS ARE 9'-0" A.F.F. UNLESS NOTED OTHERWISE

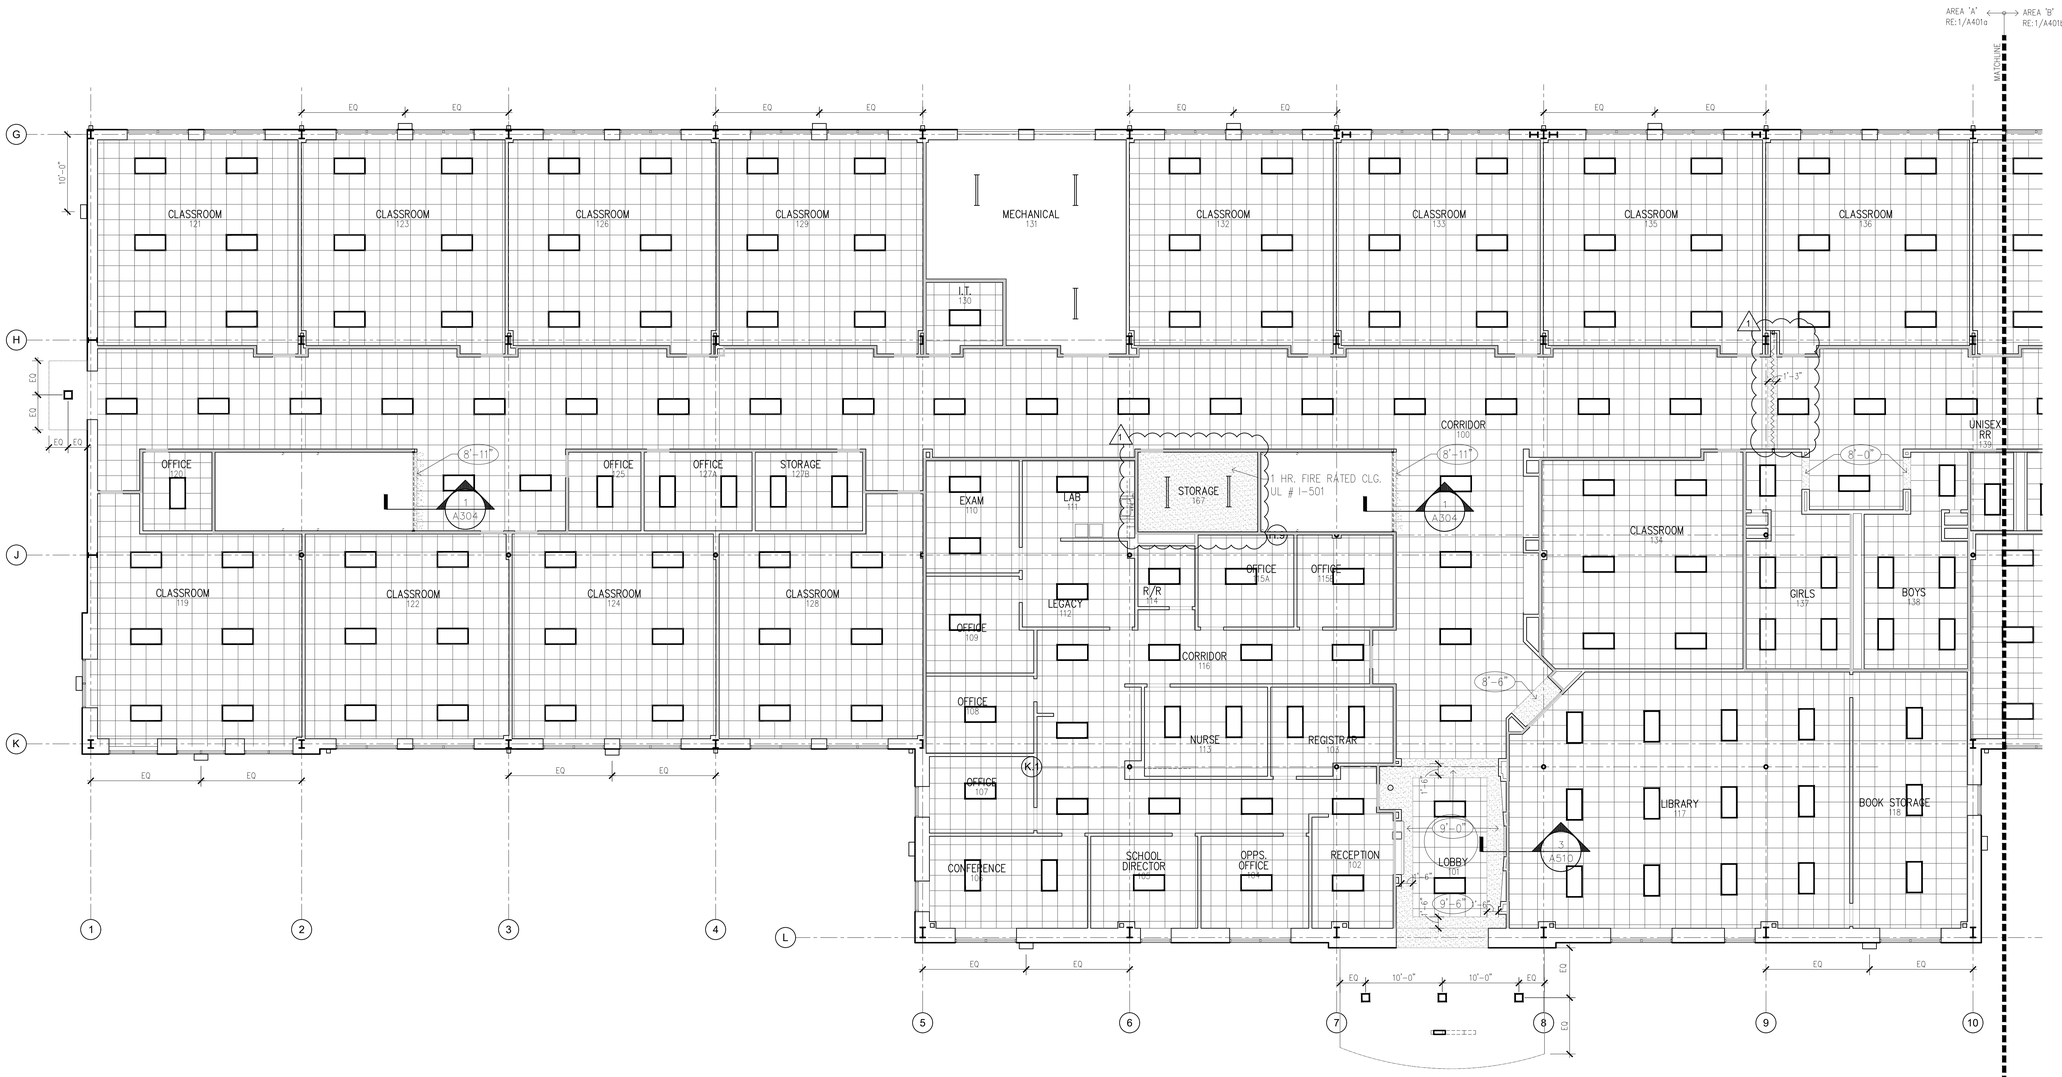

NORTH

FIRST FLOOR – PARTIAL REFLECTED CEILING PLAN 'A' SCALE: 1/8" = 1'-0" | 1

yes prep PUBLIC SCHOOLS

2007 Ea architects

H4 Engineers

H2B

WGA CONSULTING ENGINEERS

09/09/20

No.	Description	Date
	ISSUE FOR PERMIT/PRICING	AUG 24, 20
1	ADDENDUM # 1	SEPT 09,20
2	ADDENDUM # 2	SEPT 14,20

YES PREP PUBLIC SCHOOL

EAST END MIDDLE / HIGH SCHOOL PEISER PARK


8401 LAWNDALE ST.
HOUSTON, TX 77012

FIRST FLOOR - PARTIAL RCP 'A'

Project Number	19115
Date	09/09/20
Drawn By	
Checked By	

A401a

Scale

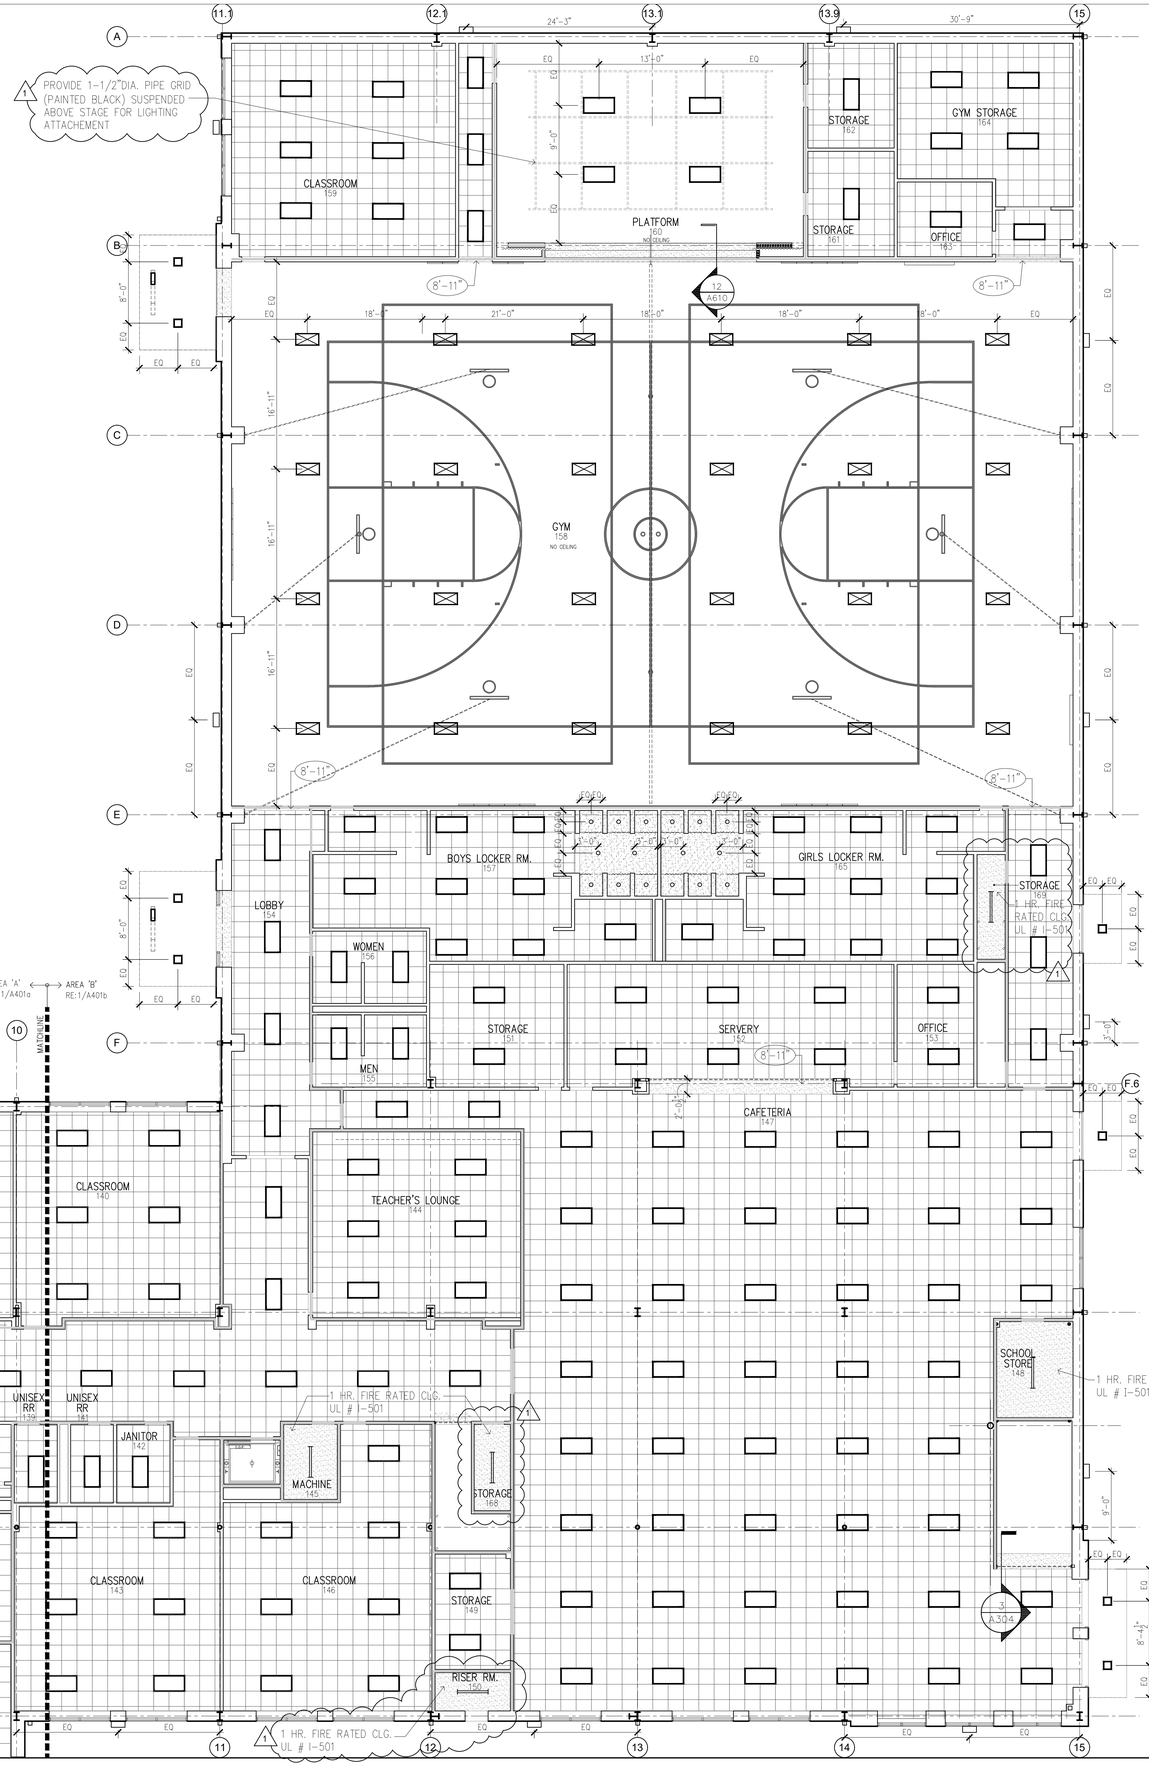

CEILING LEGEND

- SPECIFIED 2x2 LAY-IN CEILING TILE
- GYPSUM CEILING
- 2x4 FLUORESCENT FIXTURE, RE: ELECTRICAL DWGS.
- SUSPENDED STRIP LIGHT FIXTURE, RE: ELECTRICAL DWGS.
- SUSPENDED FLUORESCENT HIGH-BAY FIXTURE (GYM/CAFETERIA), RE: ELECTR. DWGS.
- SURFACE MOUNTED CANOPY LIGHT FIXTURE, RE: ELECTRICAL DWGS.
- EXTERIOR WALL MOUNTED LIGHT FIXTURE (WALL PACK), RE: ELEVATIONS AND ELECTRICAL DWGS.
- RECESSED CAN DOWN LIGHT / SHOWER LIGHT, RE: ELECTRICAL DWGS.
- WALLS TO DECK

NOTE:
REFER TO MECH./ ELECTRICAL DRAWINGS FOR LOCATION OF ALL MECH. GRILLES, EXIT SIGNAGE OR EMERGENCY LIGHTING

CEILINGS IN ALL ROOMS AND CORRIDORS ARE (9'-0") A.F.F. UNLESS NOTED OTHERWISE

NORTH

FIRST FLOOR – PARTIAL REFLECTED CEILING PLAN 'B' SCALE: 1/8" = 1'-0" | 1

yes prep PUBLIC SCHOOLS

2007 Ea architects

H Engineers

H2B

WGA CONSULTING ENGINEERS

09/09/20

No.	Description	Date
	ISSUE FOR PERMIT/PRICING	AUG 24, 20
1	ADDENDUM # 1	SEPT 09,20
2	ADDENDUM # 2	SEPT 14,20

YES PREP PUBLIC SCHOOL

EAST END MIDDLE / HIGH SCHOOL PEISER PARK

8401 LAWNDALE ST.
HOUSTON, TX 77012

FIRST FLOOR - PARTIAL RCP 'B'

Project Number	19115
Date	09/09/20
Drawn By	
Checked By	

A401b


Scale

CEILING LEGEND

- SPECIFIED 2x2 LAY-IN CEILING TILE
- GYPSUM CEILING
- 2x4 FLUORESCENT FIXTURE, RE: ELECTRICAL DWGS.
- SUSPENDED STRIP LIGHT FIXTURE, RE: ELECTRICAL DWGS.
- SUSPENDED FLUORESCENT HIGH-BAY FIXTURE (GYM/CAFETERIA), RE: ELECTR. DWGS.
- SURFACE MOUNTED CANOPY LIGHT FIXTURE, RE: ELECTRICAL DWGS.
- EXTERIOR WALL MOUNTED LIGHT FIXTURE (WALL PACK), RE: ELEVATIONS AND ELECTRICAL DWGS.
- RECESSED CAN DOWN LIGHT / SHOWER LIGHT, RE: ELECTRICAL DWGS.
- WALLS TO DECK

NOTE:
REFER TO MECH./ ELECTRICAL DRAWINGS FOR LOCATION OF ALL MECH. GRILLES, EXIT SIGNAGE OR EMERGENCY LIGHTING

CEILINGS IN ALL ROOMS AND CORRIDORS ARE (9'-0") A.F.F. UNLESS NOTED OTHERWISE

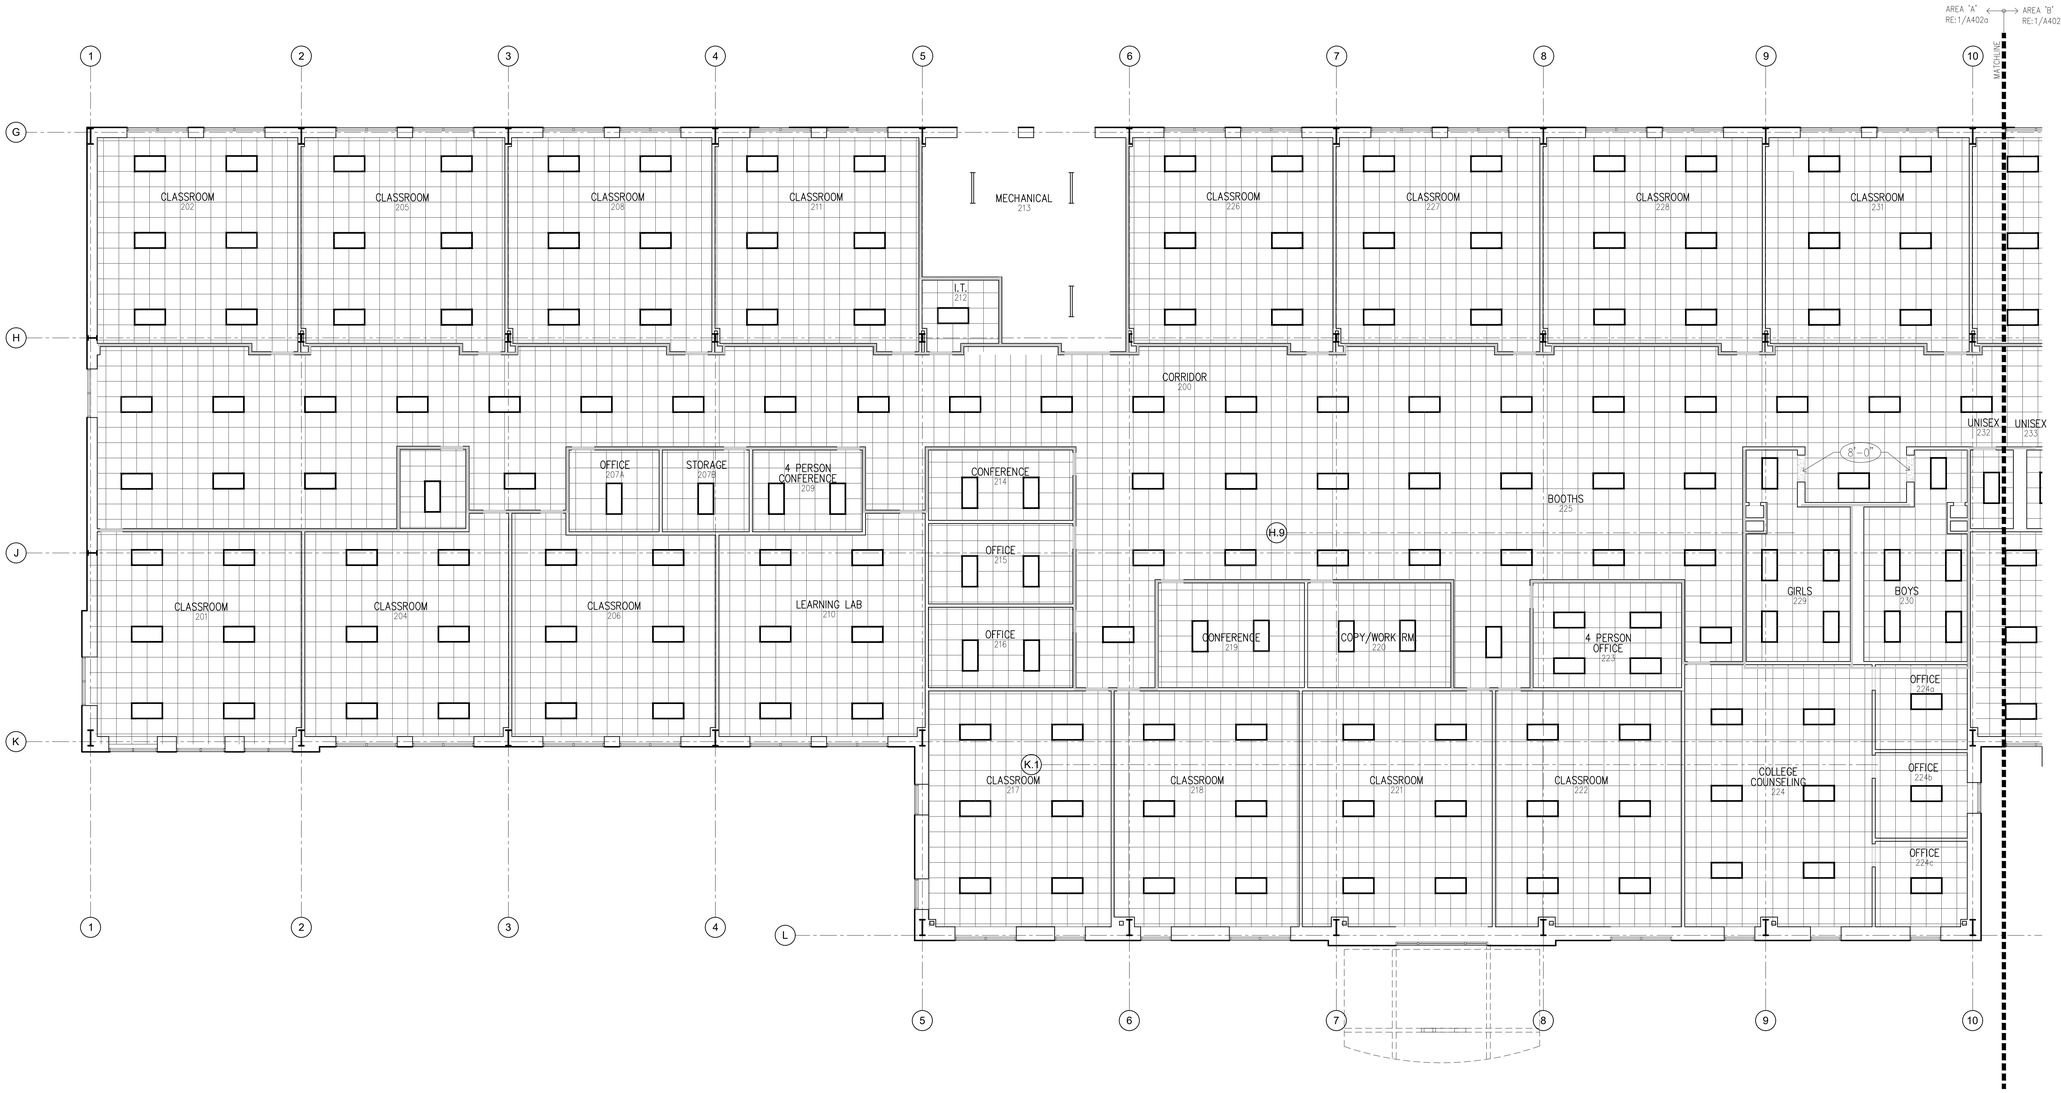

NORTH

SECOND FLOOR – PARTIAL REFLECTED CEILING PLAN 'A'

SCALE: 1/8" = 1'-0"

yes prep PUBLIC SCHOOLS

2007 Ea architects

H4 Engineers

H2B

WGA CONSULTING ENGINEERS

09/09/20

No.	Description	Date
	ISSUE FOR PERMIT/PRICING	AUG 24, 20
1	ADDENDUM # 1	SEPT 09,20
2	ADDENDUM # 2	SEPT 14,20

YES PREP PUBLIC SCHOOL

EAST END MIDDLE / HIGH SCHOOL PEISER PARK


8401 LAWNDALE ST.
HOUSTON, TX 77012

SECOND FLOOR - PARTIAL RCP 'A'

Project Number	19115
Date	09/09/20
Drawn By	
Checked By	

A402a

Scale

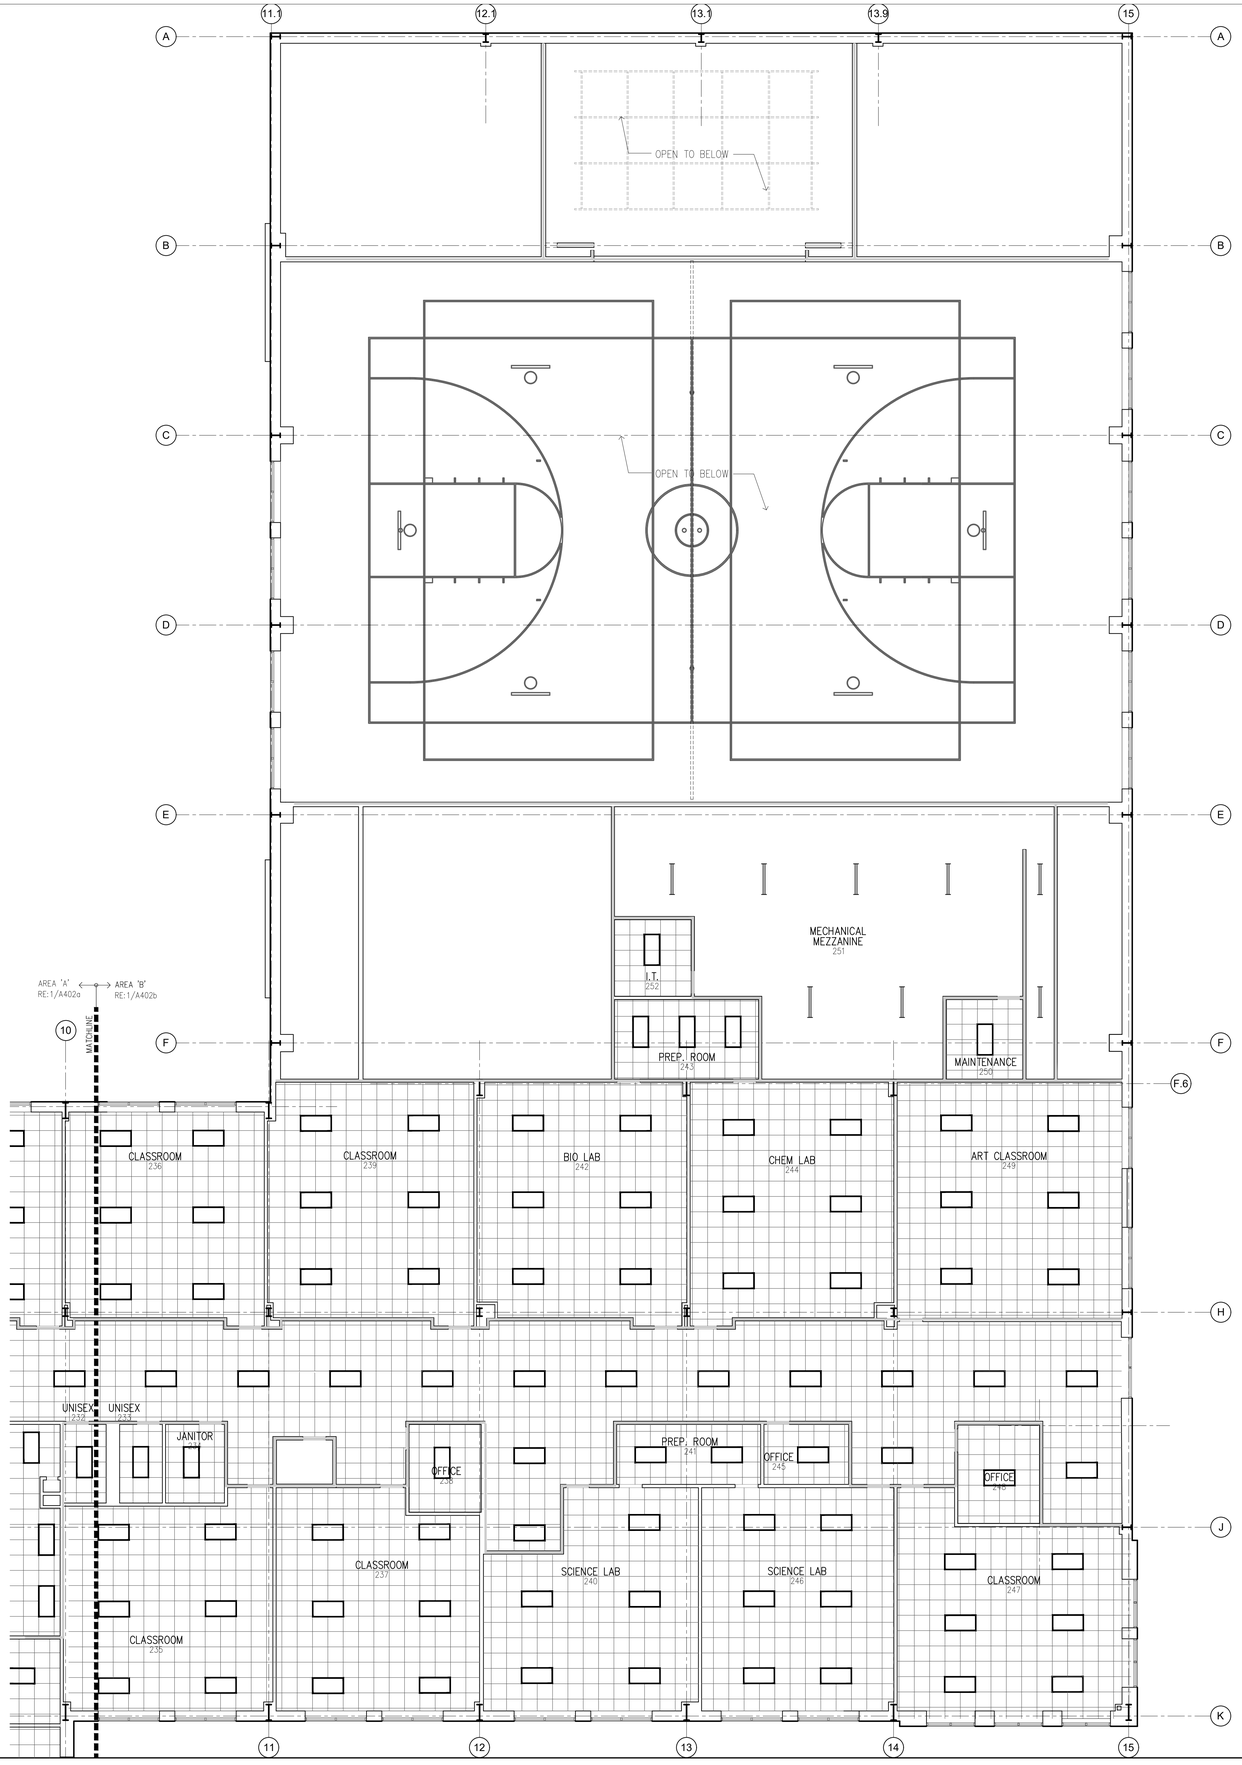

CEILING LEGEND

- SPECIFIED 2x2 LAY-IN CEILING TILE
- GYPSUM CEILING
- 2x4 FLUORESCENT FIXTURE, RE: ELECTRICAL DWGS.
- SUSPENDED STRIP LIGHT FIXTURE, RE: ELECTRICAL DWGS.
- SUSPENDED FLUORESCENT HIGH-BAY FIXTURE (GYM/CAFETERIA), RE: ELECTR. DWGS.
- SURFACE MOUNTED CANOPY LIGHT FIXTURE, RE: ELECTRICAL DWGS.
- EXTERIOR WALL MOUNTED LIGHT FIXTURE (WALL PACK), RE: ELEVATIONS AND ELECTRICAL DWGS.
- RECESSED CAN DOWN LIGHT / SHOWER LIGHT, RE: ELECTRICAL DWGS.
- WALLS TO DECK

NOTE:
REFER TO MECH./ ELECTRICAL DRAWINGS FOR LOCATION OF ALL MECH. GRILLES, EXIT SIGNAGE OR EMERGENCY LIGHTING

CEILINGS IN ALL ROOMS AND CORRIDORS ARE 9'-0" A.F.F. UNLESS NOTED OTHERWISE

NORTH

SECOND FLOOR – PARTIAL REFLECTED CEILING PLAN 'B'

SCALE: 1/8" = 1'-0"

1

yes prep PUBLIC SCHOOLS

2007 Ea architects

H4 Engineers

H2B

WGA CONSULTING ENGINEERS

09/09/20

No.	Description	Date
	ISSUE FOR PERMIT/PRICING	AUG 14, 20
1	ADDENDUM # 1	SEPT 03 20
2	ADDENDUM # 2	SEPT 14 20

YES PREP PUBLIC SCHOOL

EAST END MIDDLE / HIGH SCHOOL PEISER PARK


8401 LAWNDALE ST.
HOUSTON, TX 77012

SECOND FLOOR - PARTIAL RCP 'B'


Project Number	19115
Date	09/09/20
Drawn By	
Checked By	

A402b


Scale

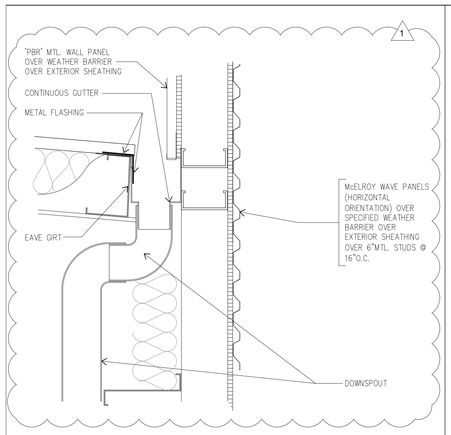


PARAPET – INTERNAL DOWNSPOUT DETAIL SCALE: 1 1/2" = 1'-0" 9

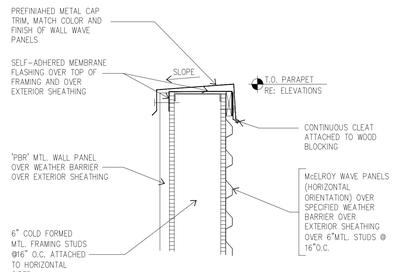


PARAPET DETAIL SCALE: 1 1/2" = 1'-0" 8

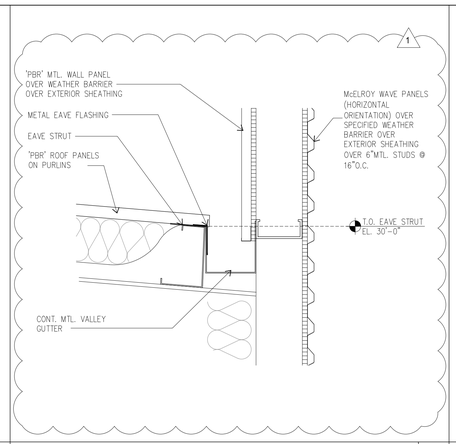


SECTION DETAIL AT PARAPET SCALE: 1 1/2" = 1'-0" 7

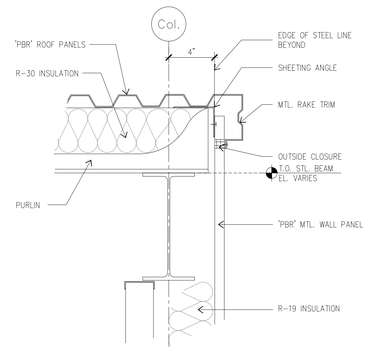


SECTION DETAIL @ RAKE SCALE: 1 1/2" = 1'-0" 6

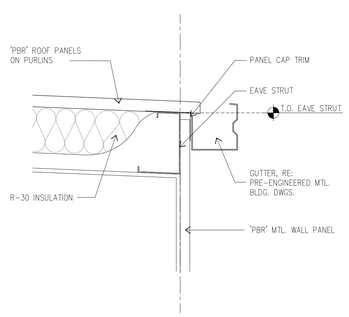


SECTION DETAIL @ EAVE SCALE: 1 1/2" = 1'-0" 5

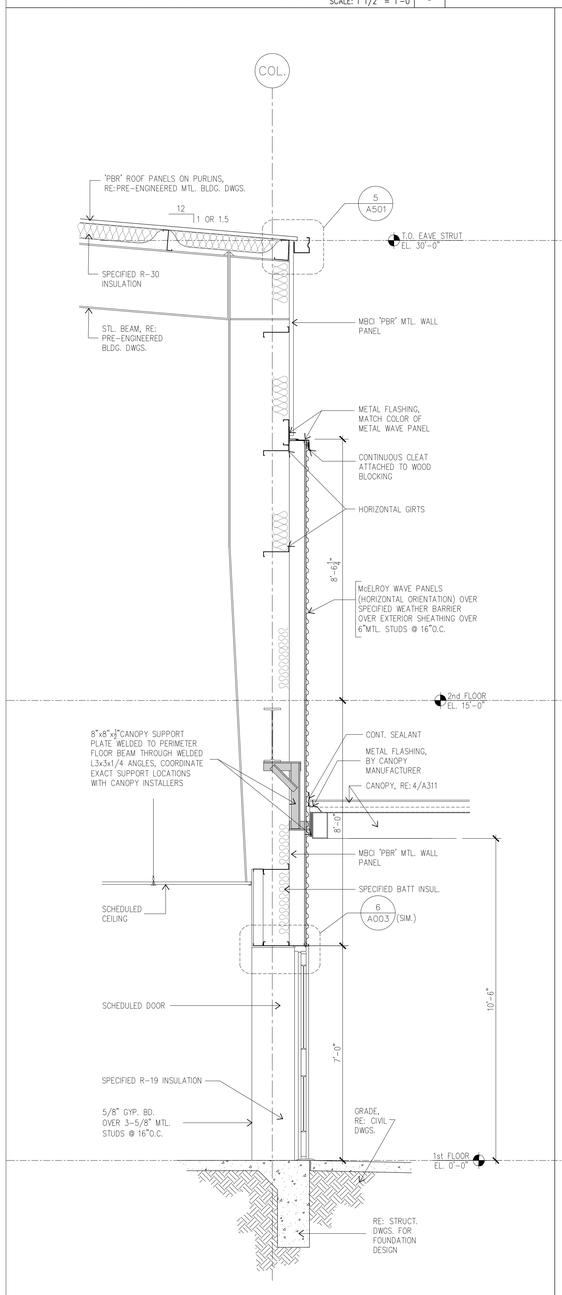


WALL SECTION AT GYM ENTRANCE SCALE: 1/2" = 1'-0" 4

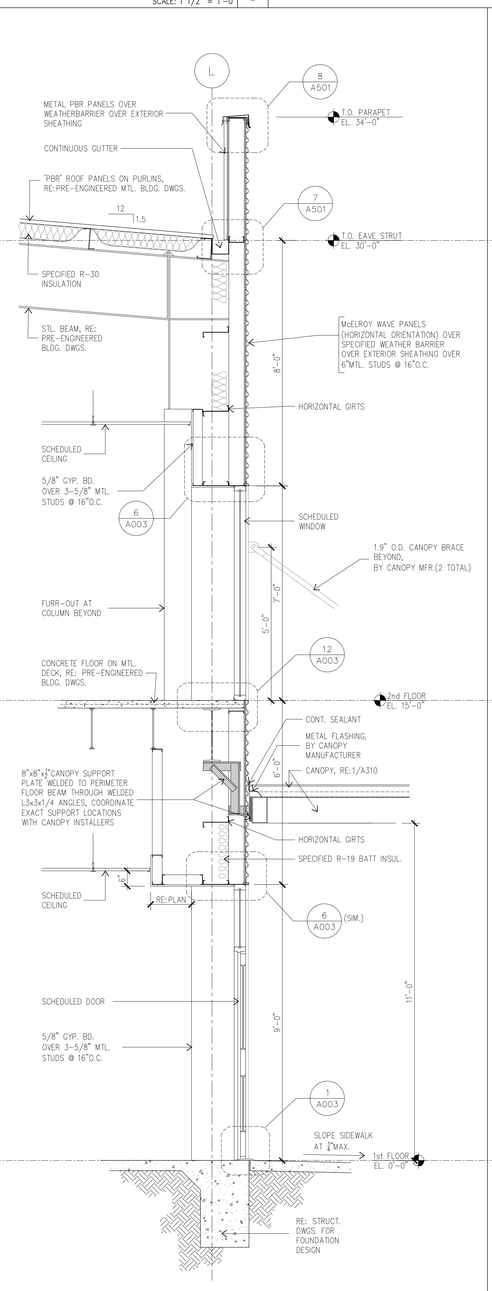

WALL SECTION AT MAIN ENTRANCE SCALE: 1/2" = 1'-0" 3

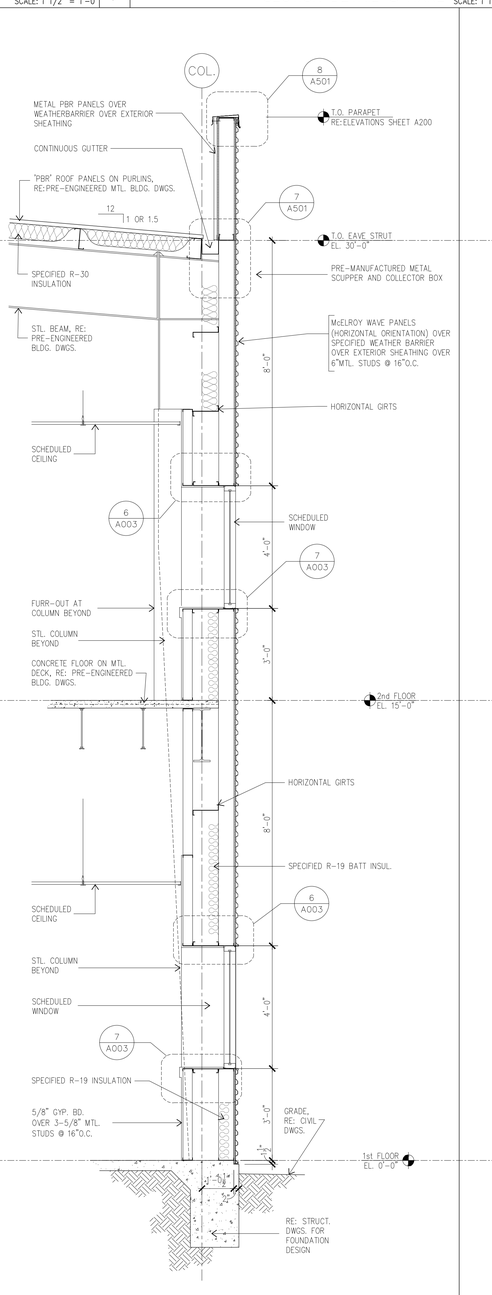

WALL SECTION @ PARAPET WALL SCALE: 1/2" = 1'-0" 2

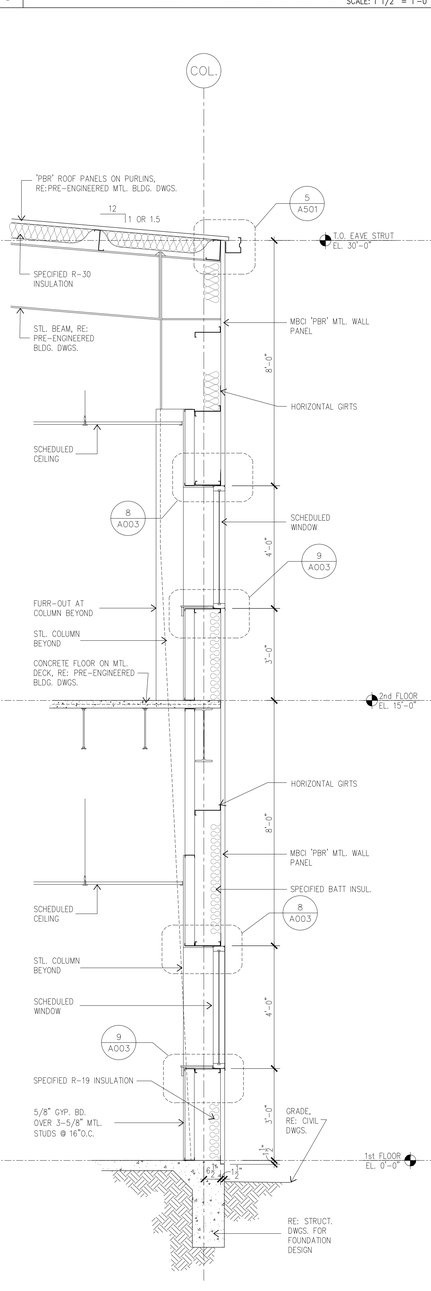

WALL SECTION SCALE: 1/2" = 1'-0" 1

yes prep PUBLIC SCHOOLS

2007 Ea architects

H4 Engineers

H2B

WGA CONSULTING ENGINEERS

09/09/20

No.	Description	Date
	ISSUE FOR PERMIT/PRICING	AUG 24, 20
1	ADDENDUM # 1	SEPT 09,20
2	ADDENDUM # 2	SEPT 14,20

YES PREP PUBLIC SCHOOL

EAST END MIDDLE / HIGH SCHOOL PEISER PARK


8401 LAWNDALE ST.
HOUSTON, TX 77012

WALL SECTIONS AND DETAILS


Project Number	19115
Date	09/09/20
Drawn By	
Checked By	

A501


Scale

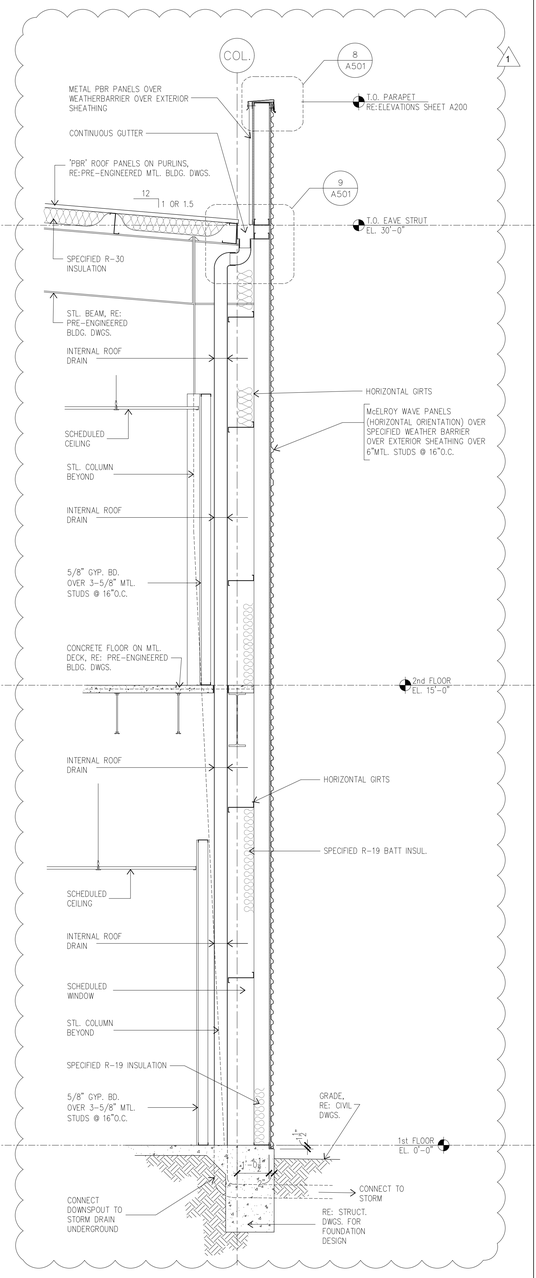

WALL SECTION @ PARAPET DOWNSPOUT SCALE: 1/2" = 1'-0" 3

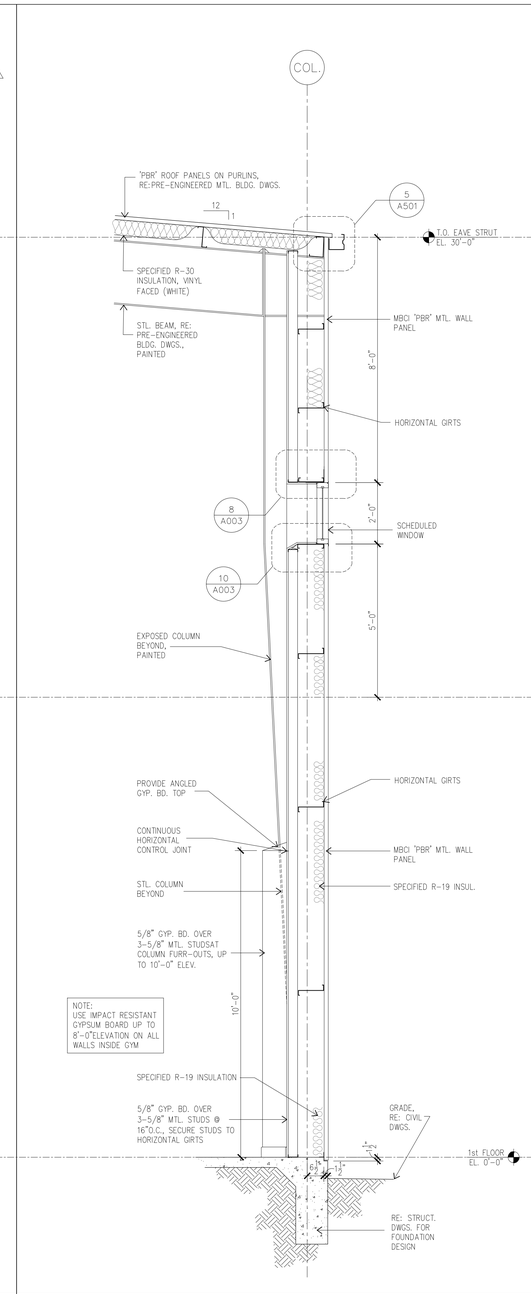

WALL SECTION @ GYM SCALE: 1/2" = 1'-0" 2

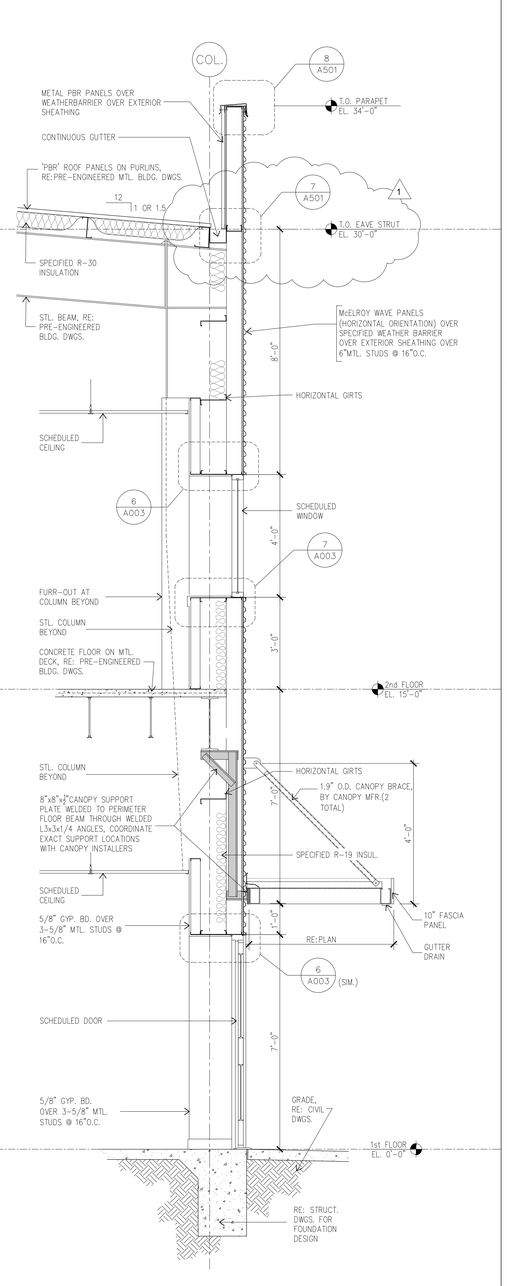

WALL SECTION @ PARAPET SCALE: 1/2" = 1'-0" 1

yes prep PUBLIC SCHOOLS

2007 Ea architects

H4 Engineers

H2B

WGA CONSULTING ENGINEERS

09/09/20

No.	Description	Date
	ISSUE FOR PERMIT/PRICING	AUG 24, 20
1	ADDENDUM # 1	SEPT 09,20
2	ADDENDUM # 2	SEPT 14,20

YES PREP PUBLIC SCHOOL

EAST END MIDDLE / HIGH SCHOOL PEISER PARK


8401 LAWNDALE ST.
HOUSTON, TX 77012

WALL SECTIONS AND DETAILS


Project Number	19115
Date	09/09/20
Drawn By	
Checked By	

A502


Scale

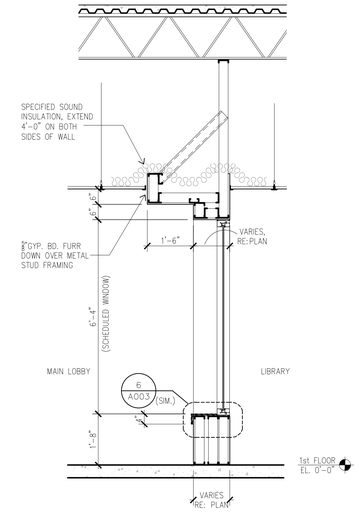


SECTION THROUGH MAIN LOBBY WINDOW SCALE: 1/2" = 1'-0" | 3

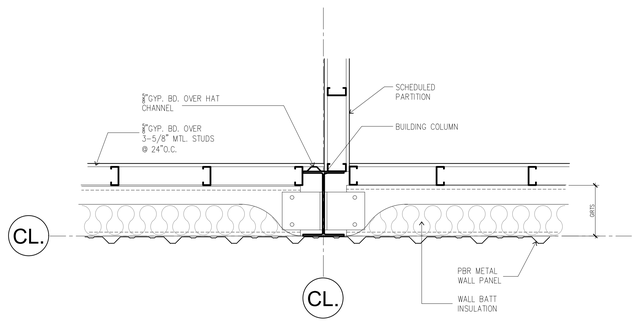

TYP. PLAN DETAIL AT EXT. COLUMN LOCATIONS SCALE: 1" = 1'-0" | 4

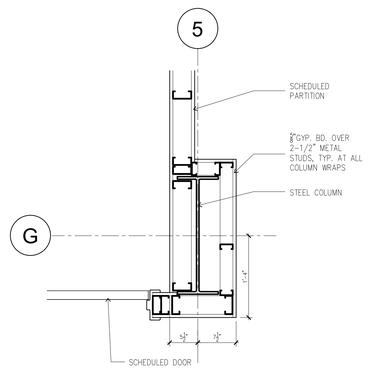

PLAN DETAIL AT COLUMN (TYP. COLUMN WRAP) SCALE: 1" = 1'-0" | 2

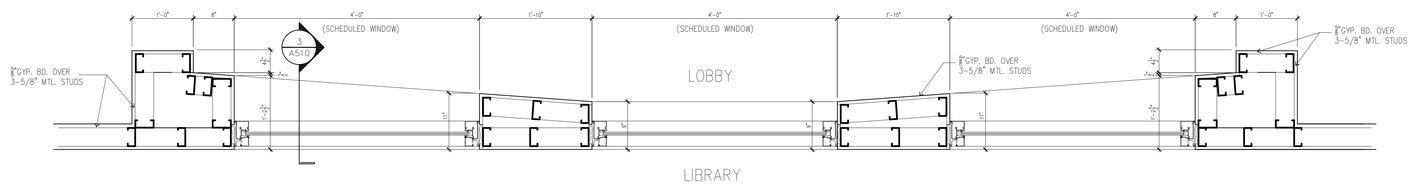

PLAN DETAIL AT MAIN ENTRANCE SCALE: 1" = 1'-0" | 1

yes prep PUBLIC SCHOOLS

2007 Ea architects

H Engineers

H2B

WGA CONSULTING ENGINEERS

09/09/20

No.	Description	Date
	ISSUE FOR PERMIT/PRICING	AUG 24, 20
1	ADDENDUM # 1	SEPT 03 20
2	ADDENDUM # 2	SEPT 14 20

YES PREP PUBLIC SCHOOL

EAST END MIDDLE / HIGH SCHOOL PEISER PARK

8401 LAWNDALE ST.
HOUSTON, TX 77012

PLAN DETAILS

Project Number	19115
Date	09/09/20
Drawn By	
Checked By	

A510

Scale


GENERAL NOTES

1. ALL DIMENSIONS SHALL BE FIELD VERIFIED AND ANY DISCREPANCIES DISCUSSED WITH ARCHITECT PRIOR TO PROCEEDING WITH ANY WORK.
2. ALL INTERIOR DIMENSIONS ARE TAKEN FROM THE FINISH FACE TO FINISH FACE OF PARTITION (UNLESS OTHERWISE NOTED)
3. REFER TO SHEET A003 FOR PLUMBING FIXTURE AND ACCESSORY MOUNTING HEIGHTS.




LEGEND


1. GYP. BOARD, PAINTED
2. SCHEDULED CEILING
3. SCHEDULED BASE
4. 4" PLASTIC LAMINATE BACKSPLASH
5. REFRIGERATOR TO BE SELECTED BY OWNER AND INSTALLED BY CONTRACTOR
6. 3/4" PLYWOOD COUNTERTOP WITH P-LAM FINISH * PROVIDE CHEMICAL RESISTANT COUNTERTOPS IN LABS AND PREP. ROOMS
7. CABINET FILLER
8. PORCELAIN MARKER BOARD W/ALUMINIUM ACCESORY TRAY, RE: SPECS
9. 4'-0"x4'-0" TACK BOARD. RE:SPECS.
10a. 2x2 CERAMIC TILE, COLOR A (FIELD COLOR)
10b. 2x2 CERAMIC TILE, COLOR B (ACCENT COLOR)
11. DRINKING FOUNTAIN, REFER TO SHEET A003 FOR MOUNTING HEIGHTS AND PLUMBING DRAWINGS FOR SPECIFICATIONS
12. MARLITE SYMMETRIX FRP PANEL WITH SANI COAT, (UP TO 5FT. HEIGHT), WHITE AT ALL SIDES IN SERVERY
13. SCHEDULED MOP SINK RE:PLUMBING DWGS.
14. TOILET PAPER DISPENSER, RE:SPECS.
15. NAPKIN DISPOSAL (GIRLS RR ONLY), RE:SPECS.
16. SOLID SURFACE COUNTERTOP, RE:SPECS.
17. FULL LENGTH MIRROR - ALIGN WITH TOP OF CERAMIC WALL TILE
18. SOAP DISPENSER, RE:SPECS.
19. 24"x36" MIRROR, RE:SPECS.
20. PAPER TOWEL DISPENSER & DISPOSAL RE:SPECS.
21. RECESSED, 2 DOOR, 4'x8' ALUMINIUM TROPHY CASE CLARIDGE PRODUCTS AND EQUIPMENT INC.
22. SCHEDULED DOOR

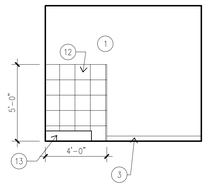


MOP SINK IN JANITOR CLOSET 142/234 SCALE: 1/4" = 1'-0" | 10

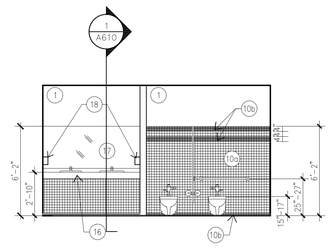


WOMEN RESTROOM 156 SCALE: 1/4" = 1'-0" | 9

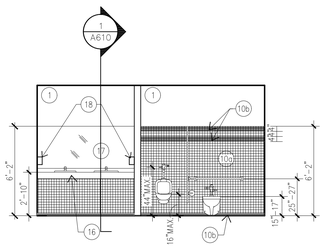


MEN RESTROOM 155 SCALE: 1/4" = 1'-0" | 8

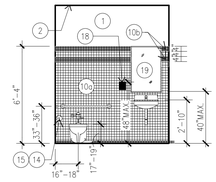


STAFF RESTROOM 114 SCALE: 1/4" = 1'-0" | 7

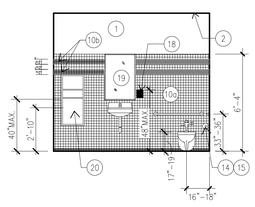


UNISEX RESTROOM 139/141/232/233 SCALE: 1/4" = 1'-0" | 6

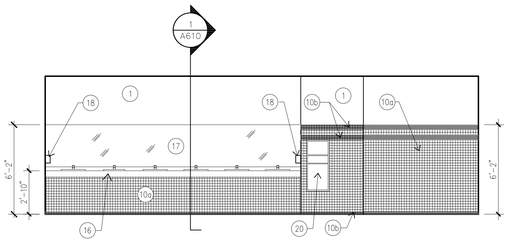


RESTROOM GIRLS 137/229 SCALE: 1/4" = 1'-0" | 5

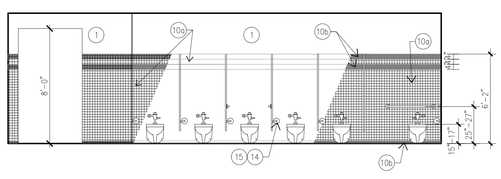


RESTROOMS GIRLS 137/229 SCALE: 1/4" = 1'-0" | 4

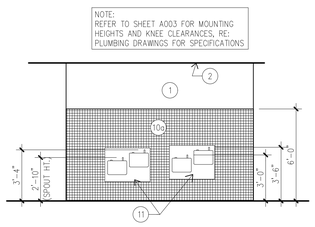

DRINKING FOUNTAINS SCALE: 1/4" = 1'-0" | 3

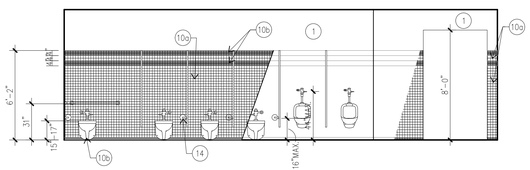

RESTROOM BOYS 138/230 SCALE: 1/4" = 1'-0" | 2

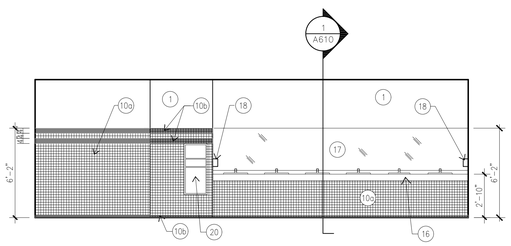

RESTROOMS BOYS 138/230 SCALE: 1/4" = 1'-0" | 1

yes prep PUBLIC SCHOOLS

2007 Ea architects

H4 Engineers

H2B

WGA CONSULTING ENGINEERS

09/09/20

No.	Description	Date
	ISSUE FOR PERMIT/PRICING	AUG 24, 20
1	ADDENDUM # 1	SEPT 09 20
2	ADDENDUM # 2	SEPT 14 20

YES PREP PUBLIC SCHOOL

EAST END MIDDLE / HIGH SCHOOL PEISER PARK


8401 LAWNDALE ST.
HOUSTON, TX 77012

INTERIOR ELEVATIONS


Project Number	19115
Date	09/09/20
Drawn By	
Checked By	

A600


Scale

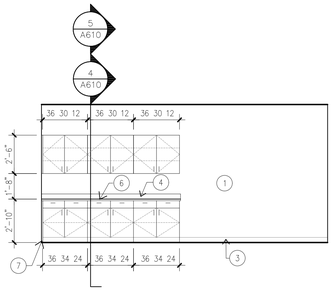


COPY/ WORK ROOM SCALE: 1/4" = 1'-0" | 16

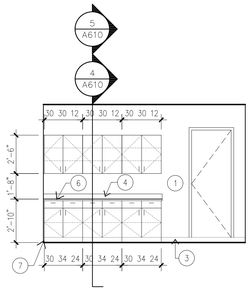


CORRIDOR 116 SCALE: 1/4" = 1'-0" | 15

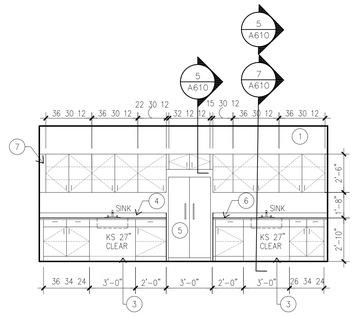


PREP. ROOM 241/243 SCALE: 1/4" = 1'-0" | 14

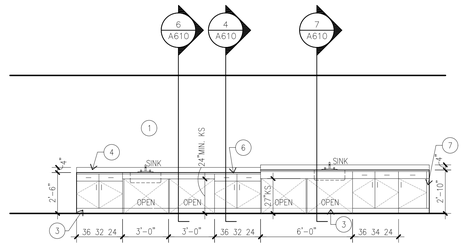


CLASSROOM LAB 240,242,244,246,249 SCALE: 1/4" = 1'-0" | 13

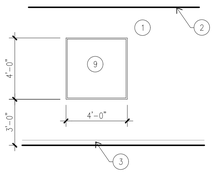


TACK BOARD (TYP. IN ALL CLASSROOMS) SCALE: 1/4" = 1'-0" | 12

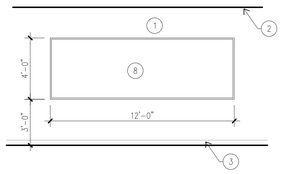


MARKERBOARD (TYP. ALL CLASSROOMS) SCALE: 1/4" = 1'-0" | 11

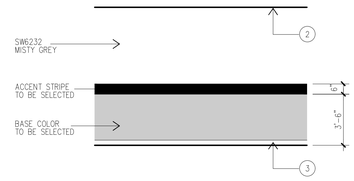


TYPICAL CORRIDOR WAINSCOT SCALE: 1/4" = 1'-0" | 10

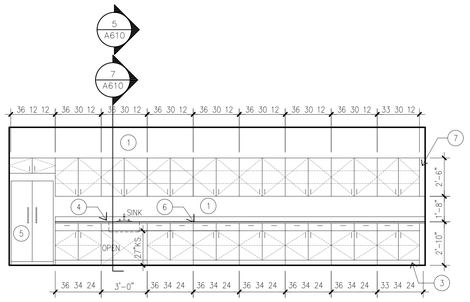

TEACHER'S LOUNGE 144 SCALE: 1/4" = 1'-0" | 9

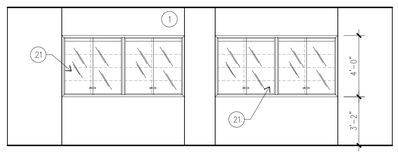


TROPHY CASE – CORRIDOR 100 SCALE: 1/4" = 1'-0" | 8

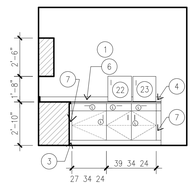


Ⓛ PROVIDE CABINET AND DRAWER LOCKS AT THIS LOCATION

LAB 111 SCALE: 1/4" = 1'-0" | 7

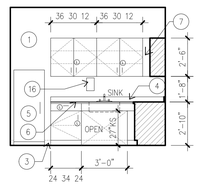


Ⓛ PROVIDE CABINET AND DRAWER LOCKS AT THIS LOCATION


LAB 111 SCALE: 1/4" = 1'-0" | 6

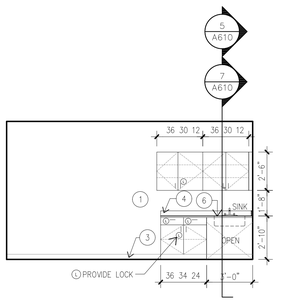


NURSE 113 SCALE: 1/4" = 1'-0" | 5

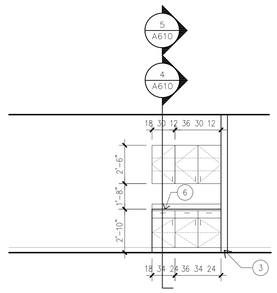


CORRIDOR 116 SCALE: 1/4" = 1'-0" | 4

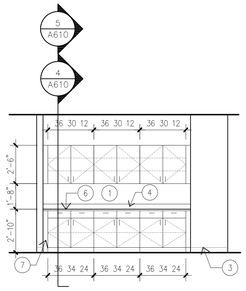

CORRIDOR 116 SCALE: 1/4" = 1'-0" | 3

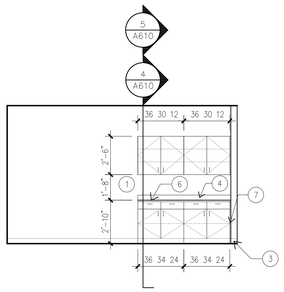

RECEPTION 102 SCALE: 1/4" = 1'-0" | 2

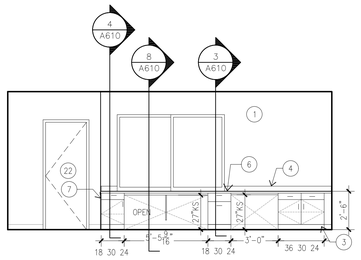

RECEPTION 102 SCALE: 1/4" = 1'-0" | 1

GENERAL NOTES

1. ALL DIMENSIONS SHALL BE FIELD VERIFIED AND ANY DISCREPANCIES DISCUSSED WITH ARCHITECT PRIOR TO PROCEEDING WITH ANY WORK.
2. ALL INTERIOR DIMENSIONS ARE TAKEN FROM THE FINISH FACE TO FINISH FACE OF PARTITION (UNLESS OTHERWISE NOTED)
3. REFER TO SHEET A003 FOR PLUMBING FIXTURE AND ACCESSORY MOUNTING HEIGHTS.

LEGEND

1. GYP. BOARD, PAINTED
2. SCHEDULED CEILING
3. SCHEDULED BASE
4. 4" PLASTIC LAMINATE BACKSPLASH
5. REFRIGERATOR TO BE SELECTED BY OWNER AND INSTALLED BY CONTRACTOR
6. 3/4" PLYWOOD COUNTERTOP WITH P-LAM FINISH. * PROVIDE CHEMICAL RESISTANT COUNTERTOPS IN LABS AND PREP. ROOMS
7. CABINET FILLER
8. PORCELAIN MARKER BOARD W/ALUMINUM ACCESORY TRAY, RE: SPECS
9. 4'-0"x4'-0" TACK BOARD. RE:SPECS.
10a. 2x2 CERAMIC TILE, COLOR A (FIELD COLOR)
10b. 2x2 CERAMIC TILE, COLOR B (ACCENT COLOR)
11. DRINKING FOUNTAIN, REFER TO SHEET A003 FOR MOUNTING HEIGHTS AND PLUMBING DRAWINGS FOR SPECIFICATIONS
12. MARLITE SYMMETRIX FRP PANEL WITH SANI COAT, (UP TO 5FT. HEIGHT), WHITE AT ALL SIDES IN SERVERY
13. SCHEDULED MOP SINK RE:PLUMBING DWGS.
14. TOILET PAPER DISPENSER, RE:SPECS.
15. NAPKIN DISPOSAL (GIRLS RR ONLY), RE:SPECS.
16. SOLID SURFACE COUNTERTOP, RE:SPECS.
17. FULL LENGTH MIRROR – ALIGN WITH TOP OF CERAMIC WALL TILE
18. SOAP DISPENSER, RE:SPECS.
19. 24"x36" MIRROR, RE:SPECS.
20. PAPER TOWEL DISPENSER & DISPOSAL RE:SPECS.
21. RECESSED, 2 DOOR, 4'x8' ALUMINIUM TROPHY CASE CLARIDGE PRODUCTS AND EQUIPMENT INC.
22. SCHEDULED DOOR

yes prep PUBLIC SCHOOLS

2007 Ea architects

H4 Engineers

H2B

WGA CONSULTING ENGINEERS

09/09/20

No.	Description	Date
	ISSUE FOR PERMIT/PRICING	AUG 24, 20
1	ADDENDUM # 1	SEPT 03 20
2	ADDENDUM # 2	SEPT 14 20

YES PREP PUBLIC SCHOOL

EAST END MIDDLE / HIGH SCHOOL PEISER PARK


8401 LAWNDALE ST.
HOUSTON, TX 77012

INTERIOR ELEVATIONS


Project Number	19115
Date	09/09/20
Drawn By	
Checked By	

A601


Scale

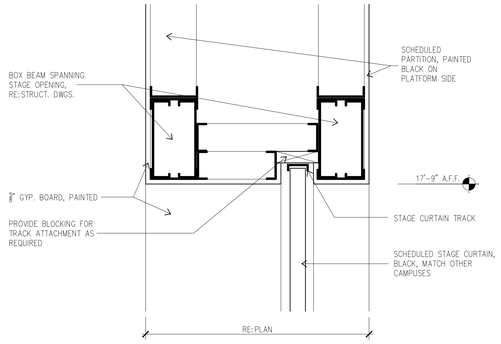


SECTION AT HEAD OF PLATFORM OPENING SCALE: 1-1/2" = 1'-0" | 12

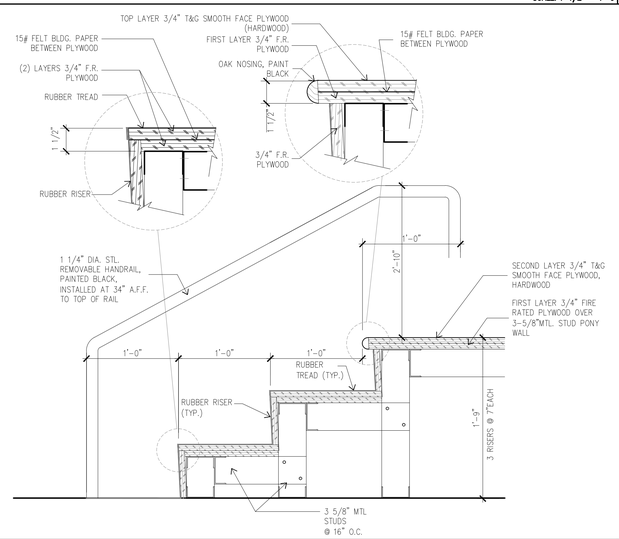


PLATFORM STAIR SCALE: 1 1/2" = 1'-0" | 11

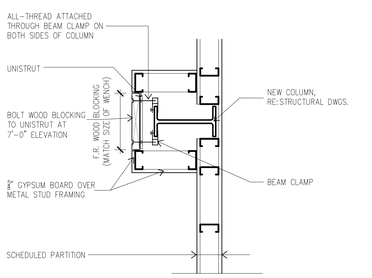


WENCH PLATE ATTACHMENT DETAIL SCALE: 1" = 1'-0" | 10

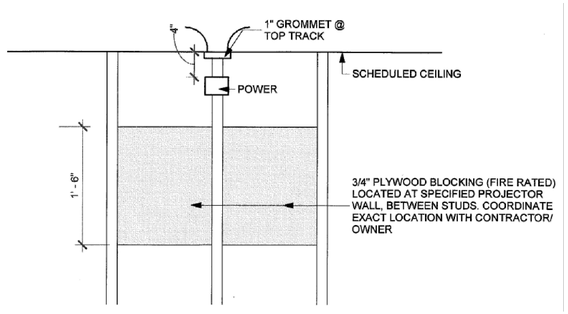


PROJECTOR BLOCKING DETAIL SCALE: N.T.S. | 9

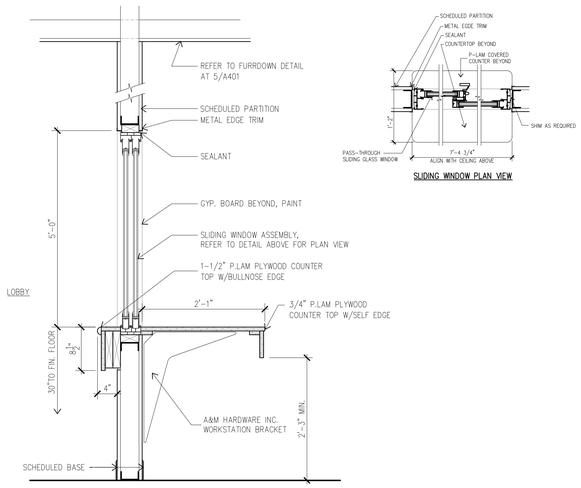


MILLWORK SECTION @ RECEPTION DESK SCALE: 1" = 1'-0" | 8

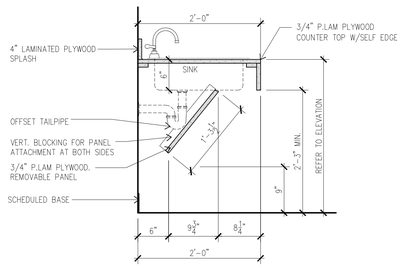


MILLWORK SECTION SCALE: 1" = 1'-0" | 7

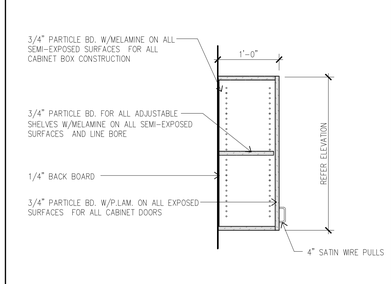

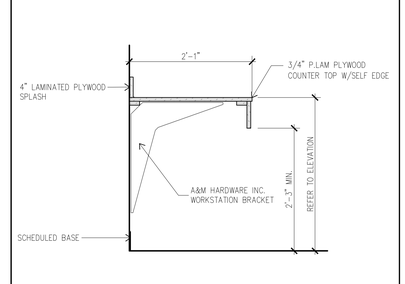


MILLWORK SECTION SCALE: 1" = 1'-0" | 6


MILLWORK SECTION SCALE: 1" = 1'-0" | 5

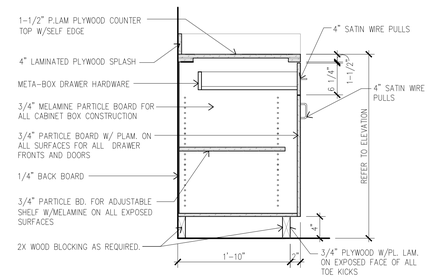


MILLWORK SECTION SCALE: 1" = 1'-0" | 4

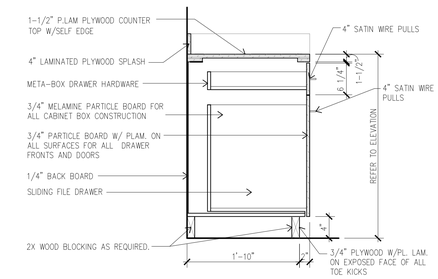

MILLWORK SECTION SCALE: 1" = 1'-0" | 3

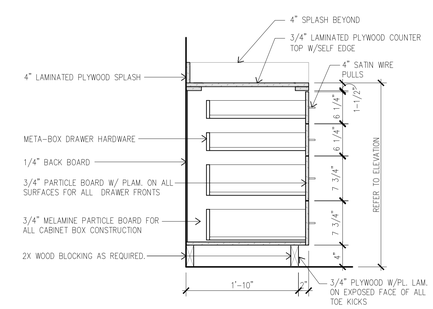

MILLWORK SECTION SCALE: 1" = 1'-0" | 2

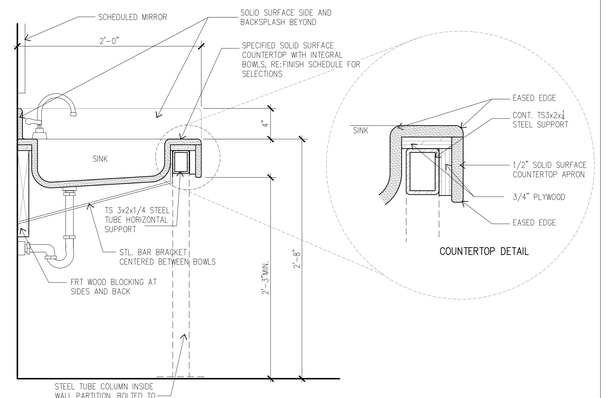

SECTION AT RESTROOM COUNTERTOP SCALE: 1 1/2" = 1'-0" | 1

yes prep PUBLIC SCHOOLS

2007 Ea architects

H4 Engineers

H2B

WGA CONSULTING ENGINEERS

09/09/20

No.	Description	Date
	ISSUE FOR PERMIT/PRICING	AUG 24, 20
1	ADDENDUM # 1	SEPT 09 20
2	ADDENDUM # 2	SEPT 14 20

YES PREP PUBLIC SCHOOL

EAST END MIDDLE / HIGH SCHOOL PEISER PARK

8401 LAWNDALE ST.
HOUSTON, TX 77012

MILLWORK SECTION AND DETAILS

Project Number	19115
Date	09/09/20
Drawn By	
Checked By	

A610

Scale

ROOM FINISH SCHEDULE

NUMBER	NAME	BASE FINISH	CEILING FINISH	FLOOR FINISH	WALL FINISH	DOORS	MILLWORK	COMMENTS
FIRST FLOOR								
100	CORRIDOR	4" RESILIENT BASE-ROPPE WALL BASE P100 BLACK	2x2 ACOUSTICAL CEILING TILE (LAY-IN)	12"x12" VCT, 3 COLORS – RE:SHEET AF101a	PRIME AND PAINT, 3 COLORS, SW6510 LOYAL BLUE BASE UP TO 42", 6"HIGH CONT. ACCENT BAND (SCHOOL COLOR) ABOVE BASE COLOR. PAINT SW7005 WHITE ABOVE ACCENT BAND UP TO CEILING, RE: TO 10/A601	–	–	REFER TO SPECS FOR ADDITIONAL INFORMATION. MATERIALS, COLORS AND PATTERNS SUBJECT TO OWNER APPROVAL. PROVIDE BALI ALUM HORIZONTAL BLINDS ON ALL EXTERIOR WINDOWS
101	LOBBY	4" RESILIENT BASE-ROPPE WALL BASE P100 BLACK	2x2 ACOUSTICAL CEILING TILE (LAY-IN) AND PAINTED GYP.BD. BORDER (RE:A401a)	PRIME AND PAINT, 3 COLORS, SW6510 LOYAL BLUE BASE UP TO 42", 6"HIGH CONT. ACCENT BAND (SCHOOL COLOR) ABOVE BASE COLOR. PAINT SW7005 WHITE ABOVE ACCENT BAND UP TO CEILING, RE: TO 10/A601	12"x12" VCT, 2 COLORS AND SCHOOL MASCOT LOGO – RE:SHEET AF101a	ALUMINUM STOREFRONT, CLEAR ANODIZED	–	PROVIDE SCHOOL MASCOT LOGO ON FLOOR, INTEGRATED VCT LOGO, RE:SHEET AF101a, RE: PLAN AND RCP FOR FURR DOWN LOCATIONS
102	RECEPTION	4" RESILIENT BASE-ROPPE WALL BASE P100 BLACK	2x2 ACOUSTICAL CEILING TILE (LAY-IN)	12"x12" VCT, 1 COLOR – RE:SHEET AF101a	PRIME AND PAINT – SHERWIN WILLIAMS (SW) COLOR: 7005 WHITE	–	BASE AND UPPER CABINETS, P-LAM FRONTS AND SIDES, WILSONART #4783-60 WHITE TIGRIS, P-LAM COUNTERTOP WILSONART NAVY LEGACY #4861-60	PROVIDE SPECIFIED SLIDING WINDOW AT RECEPTION COUNTER AND CABINET LOCKS. MATERIALS, COLORS AND PATTERNS SUBJECT TO OWNER APPROVAL. PROVIDE BALI ALUM HORIZONTAL BLINDS ON ALL EXTERIOR WINDOWS
103	REGISTRAR	4" RESILIENT BASE-ROPPE WALL BASE P100 BLACK	2x2 ACOUSTICAL CEILING TILE (LAY-IN)	12"x12" VCT, 1 COLOR – RE:SHEET AF101a	PRIME AND PAINT – SHERWIN WILLIAMS (SW) COLOR: 7005 WHITE	PLASTIC LAMINATE – WILSONART 4783-60 WHITE TIGRIS, PREFINISHED CLEAR ANODIZED ALUM. DOOR FRAME	–	REFER TO SPECS FOR ADDITONAL INFORMATION. PROVIDE BALI ALUMINUM HORIZONTAL BLINDS ON ALL EXTERIOR WINDOWS, MATERIALS, COLORS AND PATTERNS SUBJECT TO OWNER APPROVAL. ENSURE ANY CABINET DOORS ADJACENT TO WALLS HAVE WALL MOUNTED RUBBER STOPS ALIGNED WITH HANDLES.
104	OPPS. OFFICE	4" RESILIENT BASE-ROPPE WALL BASE P100 BLACK	2x2 ACOUSTICAL CEILING TILE (LAY-IN)	12"x12" VCT, 1 COLOR – RE:SHEET AF101a	PRIME AND PAINT – SHERWIN WILLIAMS (SW) COLOR: 7005 WHITE	PLASTIC LAMINATE – WILSONART 4783-60 WHITE TIGRIS, PREFINISHED CLEAR ANODIZED ALUM. DOOR FRAME	–	REFER TO SPECS FOR ADDITONAL INFORMATION. PROVIDE BALI ALUMINUM HORIZONTAL BLINDS ON ALL EXTERIOR WINDOWS, MATERIALS, COLORS AND PATTERNS SUBJECT TO OWNER APPROVAL. ENSURE ANY CABINET DOORS ADJACENT TO WALLS HAVE WALL MOUNTED RUBBER STOPS ALIGNED WITH HANDLES.
105	SCHOOL DIRECTOR	4" RESILIENT BASE-ROPPE WALL BASE P100 BLACK	2x2 ACOUSTICAL CEILING TILE (LAY-IN)	12"x12" VCT, 1 COLOR – RE:SHEET AF101a	PRIME AND PAINT – SHERWIN WILLIAMS (SW) COLOR: 7005 WHITE	PLASTIC LAMINATE – WILSONART 4783-60 WHITE TIGRIS, PREFINISHED CLEAR ANODIZED ALUM. DOOR FRAME	–	REFER TO SPECS FOR ADDITONAL INFORMATION. PROVIDE BALI ALUMINUM HORIZONTAL BLINDS ON ALL EXTERIOR WINDOWS, MATERIALS, COLORS AND PATTERNS SUBJECT TO OWNER APPROVAL. ENSURE ANY CABINET DOORS ADJACENT TO WALLS HAVE WALL MOUNTED RUBBER STOPS ALIGNED WITH HANDLES.
106	CONFERENCE ROOM	4" RESILIENT BASE-ROPPE WALL BASE P100 BLACK	2x2 ACOUSTICAL CEILING TILE (LAY-IN)	12"x12" VCT, 1 COLOR – RE:SHEET AF101a	PRIME AND PAINT – SHERWIN WILLIAMS (SW) COLOR: 7005 WHITE	PLASTIC LAMINATE – WILSONART 4783-60 WHITE TIGRIS, PREFINISHED CLEAR ANODIZED ALUM. DOOR FRAME	–	REFER TO SPECS FOR ADDITONAL INFORMATION. PROVIDE BALI ALUMINUM HORIZONTAL BLINDS ON ALL EXTERIOR WINDOWS, MATERIALS, COLORS AND PATTERNS SUBJECT TO OWNER APPROVAL. ENSURE ANY CABINET DOORS ADJACENT TO WALLS HAVE WALL MOUNTED RUBBER STOPS ALIGNED WITH HANDLES.
107	OFFICE	4" RESILIENT BASE-ROPPE WALL BASE P100 BLACK	2x2 ACOUSTICAL CEILING TILE (LAY-IN)	12"x12" VCT, 1 COLOR – RE:SHEET AF101a	PRIME AND PAINT – SHERWIN WILLIAMS (SW) COLOR: 7005 WHITE	PLASTIC LAMINATE – WILSONART 4783-60 WHITE TIGRIS, PREFINISHED CLEAR ANODIZED ALUM. DOOR FRAME	–	REFER TO SPECS FOR ADDITONAL INFORMATION. PROVIDE BALI ALUMINUM HORIZONTAL BLINDS ON ALL EXTERIOR WINDOWS, MATERIALS, COLORS AND PATTERNS SUBJECT TO OWNER APPROVAL. ENSURE ANY CABINET DOORS ADJACENT TO WALLS HAVE WALL MOUNTED RUBBER STOPS ALIGNED WITH HANDLES.
108	OFFICE	4" RESILIENT BASE-ROPPE WALL BASE P100 BLACK	2x2 ACOUSTICAL CEILING TILE (LAY-IN)	12"x12" VCT, 1 COLOR – RE:SHEET AF101a	PRIME AND PAINT – SHERWIN WILLIAMS (SW) COLOR: 7005 WHITE	PLASTIC LAMINATE – WILSONART 4783-60 WHITE TIGRIS, PREFINISHED CLEAR ANODIZED ALUM. DOOR FRAME	–	REFER TO SPECS FOR ADDITONAL INFORMATION. PROVIDE BALI ALUMINUM HORIZONTAL BLINDS ON ALL EXTERIOR WINDOWS, MATERIALS, COLORS AND PATTERNS SUBJECT TO OWNER APPROVAL. ENSURE ANY CABINET DOORS ADJACENT TO WALLS HAVE WALL MOUNTED RUBBER STOPS ALIGNED WITH HANDLES.
109	OFFICE	4" RESILIENT BASE-ROPPE WALL BASE P100 BLACK	2x2 ACOUSTICAL CEILING TILE (LAY-IN)	12"x12" VCT, 1 COLOR – RE:SHEET AF101a	PRIME AND PAINT – SHERWIN WILLIAMS (SW) COLOR: 7005 WHITE	PLASTIC LAMINATE – WILSONART 4783-60 WHITE TIGRIS, PREFINISHED CLEAR ANODIZED ALUM. DOOR FRAME	–	REFER TO SPECS FOR ADDITONAL INFORMATION. PROVIDE BALI ALUMINUM HORIZONTAL BLINDS ON ALL EXTERIOR WINDOWS, MATERIALS, COLORS AND PATTERNS SUBJECT TO OWNER APPROVAL. ENSURE ANY CABINET DOORS ADJACENT TO WALLS HAVE WALL MOUNTED RUBBER STOPS ALIGNED WITH HANDLES.
110	EXAM	4" RESILIENT BASE-ROPPE WALL BASE P100 BLACK	2x2 ACOUSTICAL CEILING TILE (LAY-IN)	12"x12" VCT, 1 COLOR – RE:SHEET AF101a	PRIME AND PAINT – SHERWIN WILLIAMS (SW) COLOR: 7005 WHITE	PLASTIC LAMINATE – WILSONART 4783-60 WHITE TIGRIS, PREFINISHED CLEAR ANODIZED ALUM. DOOR FRAME	–	REFER TO SPECS FOR ADDITONAL INFORMATION. PROVIDE BALI ALUMINUM HORIZONTAL BLINDS ON ALL EXTERIOR WINDOWS, MATERIALS, COLORS AND PATTERNS SUBJECT TO OWNER APPROVAL. ENSURE ANY CABINET DOORS ADJACENT TO WALLS HAVE WALL MOUNTED RUBBER STOPS ALIGNED WITH HANDLES.
111	LAB	4" RESILIENT BASE-ROPPE WALL BASE P100 BLACK	2x2 ACOUSTICAL CEILING TILE (LAY-IN)	12"x12" VCT, 1 COLOR – RE:SHEET AF101a	PRIME AND PAINT – SHERWIN WILLIAMS (SW) COLOR: 7005 WHITE	PLASTIC LAMINATE – WILSONART 4783-60 WHITE TIGRIS, PREFINISHED CLEAR ANODIZED ALUM. DOOR FRAME	BASE AND UPPER CABINETS, P-LAM FRONTS AND SIDES, WILSONART #4783-60 WHITE TIGRIS, P-LAM COUNTERTOP WILSONART NAVY LEGACY #4861-60	PROVIDE CABINET LOCKS AS SHOWN ON INTERIOR ELEVATION.REFER TO SPECS FOR ADDITIONAL INFORMATION. PROVIDE BALI ALUMINUM HORIZONTAL BLINDS ON ALL EXTERIOR WINDOWS, ENSURE ANY CABINET DOORS ADJACENT TO WALLS HAVE WALL MOUNTED RUBBER STOPS ALIGNED WITH HANDLES.
112	LEGACY	4" RESILIENT BASE-ROPPE WALL BASE P100 BLACK	2x2 ACOUSTICAL CEILING TILE (LAY-IN)	12"x12" VCT, 1 COLOR – RE:SHEET AF101a	PRIME AND PAINT – SHERWIN WILLIAMS (SW) COLOR: 7005 WHITE	PLASTIC LAMINATE – WILSONART 4783-60 WHITE TIGRIS, PREFINISHED CLEAR ANODIZED ALUM. DOOR FRAME	–	REFER TO SPECS FOR ADDITONAL INFORMATION. PROVIDE BALI ALUMINUM HORIZONTAL BLINDS ON ALL EXTERIOR WINDOWS, MATERIALS, COLORS AND PATTERNS SUBJECT TO OWNER APPROVAL. ENSURE ANY CABINET DOORS ADJACENT TO WALLS HAVE WALL MOUNTED RUBBER STOPS ALIGNED WITH HANDLES.
113	NURSE	4" RESILIENT BASE-ROPPE WALL BASE P100 BLACK	2x2 ACOUSTICAL CEILING TILE (LAY-IN)	12"x12" VCT, 1 COLOR – RE:SHEET AF101a	PRIME AND PAINT – SHERWIN WILLIAMS (SW) COLOR: 7005 WHITE	PLASTIC LAMINATE – WILSONART 4783-60 WHITE TIGRIS, PREFINISHED CLEAR ANODIZED ALUM. DOOR FRAME	BASE AND UPPER CABINETS, P-LAM FRONTS AND SIDES, WILSONART #4783-60 WHITE TIGRIS, P-LAM COUNTERTOP WILSONART NAVY LEGACY #4861-60	PROVIDE CABINET LOCKS AS SHOWN ON INTERIOR ELEVATION.REFER TO SPECS FOR ADDITIONAL INFORMATION. PROVIDE BALI ALUMINUM HORIZONTAL BLINDS ON ALL EXTERIOR WINDOWS, ENSURE ANY CABINET DOORS ADJACENT TO WALLS HAVE WALL MOUNTED RUBBER STOPS ALIGNED WITH HANDLES.
114	UNISEX RESTROOM	2"x2" CERAMIC TILE, AMERICAN OLEAN COVE BASE, #A33 CHARCOAL, GROUT COLOR: #89 SMOKE GREY	2x2 ACOUSTICAL CEILING TILE (LAY-IN) VINYL TILE	2"x2" CERAMIC TILE, AMERICAN OLEAN, #A33 CHARCOAL, GROUT COLOR: #89 SMOKE GREY	2"x2" CERAMIC TILE, AMERICAN OLEAN #A04 LIGHT SMOKE SPECKLED WITH (2) ROWS OF 4" HIGH EA. ACCENT TILES #A33 CHARCOAL, SEE INTERIOR ELEVATION, PRIME AND PAINT ABOVE TILE, COLOR SW 7005 WHITE	PLASTIC LAMINATE – WILSONART 4783-60 WHITE TIGRIS, PREFINISHED CLEAR ANODIZED ALUM. DOOR FRAME	–	REFER TO SPECS FOR ADDITONAL INFORMATION.MATERIALS, COLORS AND PATTERNS SUBJECT TO OWNER APPROVAL.
115A	OFFICE	4" RESILIENT BASE-ROPPE WALL BASE P100 BLACK	2x2 ACOUSTICAL CEILING TILE (LAY-IN)	12"x12" VCT, 1 COLOR – RE:SHEET AF101a	PRIME AND PAINT – SHERWIN WILLIAMS (SW) COLOR: 7005 WHITE	PLASTIC LAMINATE – WILSONART 4783-60 WHITE TIGRIS, PREFINISHED CLEAR ANODIZED ALUM. DOOR FRAME	–	REFER TO SPECS FOR ADDITONAL INFORMATION. PROVIDE BALI ALUMINUM HORIZONTAL BLINDS ON ALL EXTERIOR WINDOWS, MATERIALS, COLORS AND PATTERNS SUBJECT TO OWNER APPROVAL. ENSURE ANY CABINET DOORS ADJACENT TO WALLS HAVE WALL MOUNTED RUBBER STOPS ALIGNED WITH HANDLES.
115B	OFFICE	4" RESILIENT BASE-ROPPE WALL BASE P100 BLACK	2x2 ACOUSTICAL CEILING TILE (LAY-IN)	12"x12" VCT, 1 COLOR – RE:SHEET AF101a	PRIME AND PAINT – SHERWIN WILLIAMS (SW) COLOR: 7005 WHITE	PLASTIC LAMINATE – WILSONART 4783-60 WHITE TIGRIS, PREFINISHED CLEAR ANODIZED ALUM. DOOR FRAME	–	REFER TO SPECS FOR ADDITONAL INFORMATION. PROVIDE BALI ALUMINUM HORIZONTAL BLINDS ON ALL EXTERIOR WINDOWS, MATERIALS, COLORS AND PATTERNS SUBJECT TO OWNER APPROVAL. ENSURE ANY CABINET DOORS ADJACENT TO WALLS HAVE WALL MOUNTED RUBBER STOPS ALIGNED WITH HANDLES.
116	CORRIDOR	4" RESILIENT BASE-ROPPE WALL BASE P100 BLACK	2x2 ACOUSTICAL CEILING TILE (LAY-IN)	12"x12" VCT, 1 COLOR – RE:SHEET AF101a	PRIME AND PAINT – SHERWIN WILLIAMS (SW) COLOR: 7005 WHITE	PLASTIC LAMINATE – WILSONART 4783-60 WHITE TIGRIS, PREFINISHED CLEAR ANODIZED ALUM. DOOR FRAME	–	REFER TO SPECS FOR ADDITONAL INFORMATION.MATERIALS, COLORS AND PATTERNS SUBJECT TO OWNER APPROVAL.
117	LIBRARY	4" RESILIENT BASE-ROPPE WALL BASE P100 BLACK	2x2 ACOUSTICAL CEILING TILE (LAY-IN)	12"x12" VCT, 1 COLOR – RE:SHEET AF101a	PRIME AND PAINT – SHERWIN WILLIAMS (SW) COLOR: 7005 WHITE. ONE WALL TO BE PAINTED AN ACCENT COLOR SW (LOYAL BLUE SW6510). RE: FLOOR PLAN FOR ACCENT WALL LOCATION	PLASTIC LAMINATE – WILSONART 4783-60 WHITE TIGRIS, PREFINISHED CLEAR ANODIZED ALUM. DOOR FRAME	–	REFER TO SPECS FOR ADDITONAL INFORMATION. PROVIDE BALI ALUMINUM HORIZONTAL BLINDS ON ALL EXTERIOR WINDOWS, MATERIALS, COLORS AND PATTERNS SUBJECT TO OWNER APPROVAL. ENSURE ANY CABINET DOORS ADJACENT TO WALLS HAVE WALL MOUNTED RUBBER STOPS ALIGNED WITH HANDLES.
118	BOOK STORAGE	4" RESILIENT BASE-ROPPE WALL BASE P100 BLACK	2x2 ACOUSTICAL CEILING TILE (LAY-IN)	12"x12" VCT, 1 COLOR – RE:SHEET AF101a	PRIME AND PAINT – SHERWIN WILLIAMS (SW) COLOR: 7005 WHITE	PLASTIC LAMINATE – WILSONART 4783-60 WHITE TIGRIS, PREFINISHED CLEAR ANODIZED ALUM. DOOR FRAME	–	REFER TO SPECS FOR ADDITONAL INFORMATION. PROVIDE BALI ALUMINUM HORIZONTAL BLINDS ON ALL EXTERIOR WINDOWS, MATERIALS, COLORS AND PATTERNS SUBJECT TO OWNER APPROVAL. ENSURE ANY CABINET DOORS ADJACENT TO WALLS HAVE WALL MOUNTED RUBBER STOPS ALIGNED WITH HANDLES.
119	CLASSROOM	4" RESILIENT BASE-ROPPE WALL BASE P100 BLACK	2x2 ACOUSTICAL CEILING TILE (LAY-IN)	12"x12" VCT, 2 COLORS – RE:SHEET AF101a	PRIME AND PAINT – SHERWIN WILLIAMS (SW) COLOR: 7005 WHITE, ONE WALL TO BE PAINTED AN ACCENT COLOR (LOYAL BLUE SW6510). REFER TO FLOOR PLAN FOR LOCATION OF ACCENT WALL.	PLASTIC LAMINATE – WILSONART 4783-60 WHITE TIGRIS, PREFINISHED CLEAR ANODIZED ALUM. DOOR FRAME AND CLEAR ANODIZED FRAMED VISION PANEL	–	REFER TO SPECS FOR ADDITONAL INFORMATION. PROVIDE BALI ALUMINUM HORIZONTAL BLINDS ON ALL EXTERIOR WINDOWS,(2) SPECIFIED 12FTx4FT MARKERBOARDS AND (1) 4FT.x4FT. TACKBOARD. MATERIALS, COLORS AND PATTERNS SUBJECT TO OWNER APPROVAL. ENSURE ANY CABINET DOORS ADJACENT TO WALLS HAVE WALL MOUNTED RUBBER STOPS ALIGNED WITH HANDLES.
120	OFFICE	4" RESILIENT BASE-ROPPE WALL BASE P100 BLACK	2x2 ACOUSTICAL CEILING TILE (LAY-IN)	12"x12" VCT, 1 COLOR – RE:SHEET AF101a	PRIME AND PAINT – SHERWIN WILLIAMS (SW) COLOR: 7005 WHITE	PLASTIC LAMINATE – WILSONART 4783-60 WHITE TIGRIS, PREFINISHED CLEAR ANODIZED ALUM. DOOR FRAME	–	REFER TO SPECS FOR ADDITONAL INFORMATION. PROVIDE BALI ALUMINUM HORIZONTAL BLINDS ON ALL EXTERIOR WINDOWS, MATERIALS, COLORS AND PATTERNS SUBJECT TO OWNER APPROVAL. ENSURE ANY CABINET DOORS ADJACENT TO WALLS HAVE WALL MOUNTED RUBBER STOPS ALIGNED WITH HANDLES.
121	CLASSROOM	4" RESILIENT BASE-ROPPE WALL BASE P100 BLACK	2x2 ACOUSTICAL CEILING TILE (LAY-IN)	12"x12" VCT, 2 COLORS – RE:SHEET AF101a	PRIME AND PAINT – SHERWIN WILLIAMS (SW) COLOR: 7005 WHITE, ONE WALL TO BE PAINTED AN ACCENT COLOR (LOYAL BLUE SW6510). REFER TO FLOOR PLAN FOR LOCATION OF ACCENT WALL.	PLASTIC LAMINATE – WILSONART 4783-60 WHITE TIGRIS, PREFINISHED CLEAR ANODIZED ALUM. DOOR FRAME AND CLEAR ANODIZED FRAMED VISION PANEL	–	REFER TO SPECS FOR ADDITONAL INFORMATION. PROVIDE BALI ALUMINUM HORIZONTAL BLINDS ON ALL EXTERIOR WINDOWS,(2) SPECIFIED 12FTx4FT MARKERBOARDS AND (1) 4FT.x4FT. TACKBOARD. MATERIALS, COLORS AND PATTERNS SUBJECT TO OWNER APPROVAL. ENSURE ANY CABINET DOORS ADJACENT TO WALLS HAVE WALL MOUNTED RUBBER STOPS ALIGNED WITH HANDLES.
122	CLASSROOM	4" RESILIENT BASE-ROPPE WALL BASE P100 BLACK	2x2 ACOUSTICAL CEILING TILE (LAY-IN)	12"x12" VCT, 2 COLORS – RE:SHEET AF101a	PRIME AND PAINT – SHERWIN WILLIAMS (SW) COLOR: 7005 WHITE, ONE WALL TO BE PAINTED AN ACCENT COLOR (LOYAL BLUE SW6510). REFER TO FLOOR PLAN FOR LOCATION OF ACCENT WALL.	PLASTIC LAMINATE – WILSONART 4783-60 WHITE TIGRIS, PREFINISHED CLEAR ANODIZED ALUM. DOOR FRAME AND CLEAR ANODIZED FRAMED VISION PANEL	–	REFER TO SPECS FOR ADDITONAL INFORMATION. PROVIDE BALI ALUMINUM HORIZONTAL BLINDS ON ALL EXTERIOR WINDOWS,(2) SPECIFIED 12FTx4FT MARKERBOARDS AND (1) 4FT.x4FT. TACKBOARD. MATERIALS, COLORS AND PATTERNS SUBJECT TO OWNER APPROVAL. ENSURE ANY CABINET DOORS ADJACENT TO WALLS HAVE WALL MOUNTED RUBBER STOPS ALIGNED WITH HANDLES.
123	CLASSROOM	4" RESILIENT BASE-ROPPE WALL BASE P100 BLACK	2x2 ACOUSTICAL CEILING TILE (LAY-IN)	12"x12" VCT, 2 COLORS – RE:SHEET AF101a	PRIME AND PAINT – SHERWIN WILLIAMS (SW) COLOR: 7005 WHITE, ONE WALL TO BE PAINTED AN ACCENT COLOR (LOYAL BLUE SW6510). REFER TO FLOOR PLAN FOR LOCATION OF ACCENT WALL.	PLASTIC LAMINATE – WILSONART 4783-60 WHITE TIGRIS, PREFINISHED CLEAR ANODIZED ALUM. DOOR FRAME AND CLEAR ANODIZED FRAMED VISION PANEL	–	REFER TO SPECS FOR ADDITONAL INFORMATION. PROVIDE BALI ALUMINUM HORIZONTAL BLINDS ON ALL EXTERIOR WINDOWS,(2) SPECIFIED 12FTx4FT MARKERBOARDS AND (1) 4FT.x4FT. TACKBOARD. MATERIALS, COLORS AND PATTERNS SUBJECT TO OWNER APPROVAL. ENSURE ANY CABINET DOORS ADJACENT TO WALLS HAVE WALL MOUNTED RUBBER STOPS ALIGNED WITH HANDLES.
124	CLASSROOM	4" RESILIENT BASE-ROPPE WALL BASE P100 BLACK	2x2 ACOUSTICAL CEILING TILE (LAY-IN)	12"x12" VCT, 2 COLORS – RE:SHEET AF101a	PRIME AND PAINT – SHERWIN WILLIAMS (SW) COLOR: 7005 WHITE, ONE WALL TO BE PAINTED AN ACCENT COLOR (LOYAL BLUE SW6510). REFER TO FLOOR PLAN FOR LOCATION OF ACCENT WALL.	PLASTIC LAMINATE – WILSONART 4783-60 WHITE TIGRIS, PREFINISHED CLEAR ANODIZED ALUM. DOOR FRAME AND CLEAR ANODIZED FRAMED VISION PANEL	–	REFER TO SPECS FOR ADDITONAL INFORMATION. PROVIDE BALI ALUMINUM HORIZONTAL BLINDS ON ALL EXTERIOR WINDOWS,(2) SPECIFIED 12FTx4FT MARKERBOARDS AND (1) 4FT.x4FT. TACKBOARD. MATERIALS, COLORS AND PATTERNS SUBJECT TO OWNER APPROVAL. ENSURE ANY CABINET DOORS ADJACENT TO WALLS HAVE WALL MOUNTED RUBBER STOPS ALIGNED WITH HANDLES.
125	OFFICE	4" RESILIENT BASE-ROPPE WALL BASE P100 BLACK	2x2 ACOUSTICAL CEILING TILE (LAY-IN)	12"x12" VCT, 1 COLOR – RE:SHEET AF101a	PRIME AND PAINT – SHERWIN WILLIAMS (SW) COLOR: 7005 WHITE	PLASTIC LAMINATE – WILSONART 4783-60 WHITE TIGRIS, PREFINISHED CLEAR ANODIZED ALUM. DOOR FRAME	–	REFER TO SPECS FOR ADDITONAL INFORMATION. PROVIDE BALI ALUMINUM HORIZONTAL BLINDS ON ALL EXTERIOR WINDOWS, MATERIALS, COLORS AND PATTERNS SUBJECT TO OWNER APPROVAL. ENSURE ANY CABINET DOORS ADJACENT TO WALLS HAVE WALL MOUNTED RUBBER STOPS ALIGNED WITH HANDLES.
126	CLASSROOM	4" RESILIENT BASE-ROPPE WALL BASE P100 BLACK	2x2 ACOUSTICAL CEILING TILE (LAY-IN)	12"x12" VCT, 2 COLORS – RE:SHEET AF101a	PRIME AND PAINT – SHERWIN WILLIAMS (SW) COLOR: 7005 WHITE, ONE WALL TO BE PAINTED AN ACCENT COLOR (LOYAL BLUE SW6510). REFER TO FLOOR PLAN FOR LOCATION OF ACCENT WALL.	PLASTIC LAMINATE – WILSONART 4783-60 WHITE TIGRIS, PREFINISHED CLEAR ANODIZED ALUM. DOOR FRAME AND CLEAR ANODIZED FRAMED VISION PANEL	–	REFER TO SPECS FOR ADDITONAL INFORMATION. PROVIDE BALI ALUMINUM HORIZONTAL BLINDS ON ALL EXTERIOR WINDOWS,(2) SPECIFIED 12FTx4FT MARKERBOARDS AND (1) 4FT.x4FT. TACKBOARD. MATERIALS, COLORS AND PATTERNS SUBJECT TO OWNER APPROVAL. ENSURE ANY CABINET DOORS ADJACENT TO WALLS HAVE WALL MOUNTED RUBBER STOPS ALIGNED WITH HANDLES.
127A	OFFICE	4" RESILIENT BASE-ROPPE WALL BASE P100 BLACK	2x2 ACOUSTICAL CEILING TILE (LAY-IN)	12"x12" VCT, 1 COLOR – RE:SHEET AF101a	PRIME AND PAINT – SHERWIN WILLIAMS (SW) COLOR: 7005 WHITE	PLASTIC LAMINATE – WILSONART 4783-60 WHITE TIGRIS, PREFINISHED CLEAR ANODIZED ALUM. DOOR FRAME	–	REFER TO SPECS FOR ADDITONAL INFORMATION. PROVIDE BALI ALUMINUM HORIZONTAL BLINDS ON ALL EXTERIOR WINDOWS, MATERIALS, COLORS AND PATTERNS SUBJECT TO OWNER APPROVAL. ENSURE ANY CABINET DOORS ADJACENT TO WALLS HAVE WALL MOUNTED RUBBER STOPS ALIGNED WITH HANDLES.
127B	STORAGE	4" RESILIENT BASE-ROPPE WALL BASE P100 BLACK	2x2 ACOUSTICAL CEILING TILE (LAY-IN)	12"x12" VCT, 1 COLOR – RE:SHEET AF101a	PRIME AND PAINT – SHERWIN WILLIAMS (SW) COLOR: 7005 WHITE	PLASTIC LAMINATE – WILSONART 4783-60 WHITE TIGRIS, PREFINISHED CLEAR ANODIZED ALUM. DOOR FRAME	–	–
128	CLASSROOM	4" RESILIENT BASE-ROPPE WALL BASE P100 BLACK	2x2 ACOUSTICAL CEILING TILE (LAY-IN)	12"x12" VCT, 2 COLORS – RE:SHEET AF101a	PRIME AND PAINT – SHERWIN WILLIAMS (SW) COLOR: 7005 WHITE, ONE WALL TO BE PAINTED AN ACCENT COLOR (LOYAL BLUE SW6510). REFER TO FLOOR PLAN FOR LOCATION OF ACCENT WALL.	PLASTIC LAMINATE – WILSONART 4783-60 WHITE TIGRIS, PREFINISHED CLEAR ANODIZED ALUM. DOOR FRAME AND CLEAR ANODIZED FRAMED VISION PANEL	–	REFER TO SPECS FOR ADDITONAL INFORMATION. PROVIDE BALI ALUMINUM HORIZONTAL BLINDS ON ALL EXTERIOR WINDOWS,(2) SPECIFIED 12FTx4FT MARKERBOARDS AND (1) 4FT.x4FT. TACKBOARD. MATERIALS, COLORS AND PATTERNS SUBJECT TO OWNER APPROVAL. ENSURE ANY CABINET DOORS ADJACENT TO WALLS HAVE WALL MOUNTED RUBBER STOPS ALIGNED WITH HANDLES.
129	CLASSROOM	4" RESILIENT BASE-ROPPE WALL BASE P100 BLACK	2x2 ACOUSTICAL CEILING TILE (LAY-IN)	12"x12" VCT, 2 COLORS – RE:SHEET AF101a	PRIME AND PAINT – SHERWIN WILLIAMS (SW) COLOR: 7005 WHITE, ONE WALL TO BE PAINTED AN ACCENT COLOR (LOYAL BLUE SW6510). REFER TO FLOOR PLAN FOR LOCATION OF ACCENT WALL.	PLASTIC LAMINATE – WILSONART 4783-60 WHITE TIGRIS, PREFINISHED CLEAR ANODIZED ALUM. DOOR FRAME AND CLEAR ANODIZED FRAMED VISION PANEL	–	REFER TO SPECS FOR ADDITONAL INFORMATION. PROVIDE BALI ALUMINUM HORIZONTAL BLINDS ON ALL EXTERIOR WINDOWS,(2) SPECIFIED 12FTx4FT MARKERBOARDS AND (1) 4FT.x4FT. TACKBOARD. MATERIALS, COLORS AND PATTERNS SUBJECT TO OWNER APPROVAL. ENSURE ANY CABINET DOORS ADJACENT TO WALLS HAVE WALL MOUNTED RUBBER STOPS ALIGNED WITH HANDLES.
130	I.T.	4" RESILIENT BASE-ROPPE WALL BASE P100 BLACK	2x2 ACOUSTICAL CEILING TILE (LAY-IN)	12"x12" VCT, 1 COLOR – RE:SHEET AF101	PRIME AND PAINT – SHERWIN WILLIAMS (SW) COLOR: 7005 WHITE	PLASTIC LAMINATE – WILSONART 4783-60 WHITE TIGRIS, PREFINISHED CLEAR ANODIZED ALUM. DOOR FRAME	–	REFER TO SPECS FOR ADDITIONAL INFORMATION
131	MECHANICAL	–	OPEN TO STRUCTURE ABOVE	SEALED CONCRETE	PRIME AND PAINT – SHERWIN WILLIAMS (SW) COLOR: 7005 WHITE	PLASTIC LAMINATE – WILSONART 4783-60 WHITE TIGRIS, PREFINISHED CLEAR ANODIZED ALUM. DOOR FRAME	–	PROVIDE RAISED CONCRETE UTILITY PAD AT ALL AIR HANDLER LOCATIONS
132	CLASSROOM	4" RESILIENT BASE-ROPPE WALL BASE P100 BLACK	2x2 ACOUSTICAL CEILING TILE (LAY-IN)	12"x12" VCT, 2 COLORS – RE:SHEET AF101a	PRIME AND PAINT – SHERWIN WILLIAMS (SW) COLOR: 7005 WHITE, ONE WALL TO BE PAINTED AN ACCENT COLOR (LOYAL BLUE SW6510). REFER TO FLOOR PLAN FOR LOCATION OF ACCENT WALL.	PLASTIC LAMINATE – WILSONART 4783-60 WHITE TIGRIS, PREFINISHED CLEAR ANODIZED ALUM. DOOR FRAME AND CLEAR ANODIZED FRAMED VISION PANEL	–	REFER TO SPECS FOR ADDITONAL INFORMATION. PROVIDE BALI ALUMINUM HORIZONTAL BLINDS ON ALL EXTERIOR WINDOWS,(2) SPECIFIED 12FTx4FT MARKERBOARDS AND (1) 4FT.x4FT. TACKBOARD. MATERIALS, COLORS AND PATTERNS SUBJECT TO OWNER APPROVAL. ENSURE ANY CABINET DOORS ADJACENT TO WALLS HAVE WALL MOUNTED RUBBER STOPS ALIGNED WITH HANDLES.
133	CLASSROOM	4" RESILIENT BASE-ROPPE WALL BASE P100 BLACK	2x2 ACOUSTICAL CEILING TILE (LAY-IN)	12"x12" VCT, 2 COLORS – RE:SHEET AF101a	PRIME AND PAINT – SHERWIN WILLIAMS (SW) COLOR: 7005 WHITE, ONE WALL TO BE PAINTED AN ACCENT COLOR (LOYAL BLUE SW6510). REFER TO FLOOR PLAN FOR LOCATION OF ACCENT WALL.	PLASTIC LAMINATE – WILSONART 4783-60 WHITE TIGRIS, PREFINISHED CLEAR ANODIZED ALUM. DOOR FRAME AND CLEAR ANODIZED FRAMED VISION PANEL	–	REFER TO SPECS FOR ADDITONAL INFORMATION. PROVIDE BALI ALUMINUM HORIZONTAL BLINDS ON ALL EXTERIOR WINDOWS,(2) SPECIFIED 12FTx4FT MARKERBOARDS AND (1) 4FT.x4FT. TACKBOARD. MATERIALS, COLORS AND PATTERNS SUBJECT TO OWNER APPROVAL. ENSURE ANY CABINET DOORS ADJACENT TO WALLS HAVE WALL MOUNTED RUBBER STOPS ALIGNED WITH HANDLES.
134	CLASSROOM	4" RESILIENT BASE-ROPPE WALL BASE P100 BLACK	2x2 ACOUSTICAL CEILING TILE (LAY-IN)	12"x12" VCT, 2 COLORS – RE:SHEET AF101a	PRIME AND PAINT – SHERWIN WILLIAMS (SW) COLOR: 7005 WHITE, ONE WALL TO BE PAINTED AN ACCENT COLOR (LOYAL BLUE SW6510). REFER TO FLOOR PLAN FOR LOCATION OF ACCENT WALL.	PLASTIC LAMINATE – WILSONART 4783-60 WHITE TIGRIS, PREFINISHED CLEAR ANODIZED ALUM. DOOR FRAME AND CLEAR ANODIZED FRAMED VISION PANEL	–	REFER TO SPECS FOR ADDITONAL INFORMATION. PROVIDE BALI ALUMINUM HORIZONTAL BLINDS ON ALL EXTERIOR WINDOWS,(2) SPECIFIED 12FTx4FT MARKERBOARDS AND (1) 4FT.x4FT. TACKBOARD. MATERIALS, COLORS AND PATTERNS SUBJECT TO OWNER APPROVAL. ENSURE ANY CABINET DOORS ADJACENT TO WALLS HAVE WALL MOUNTED RUBBER STOPS ALIGNED WITH HANDLES.
135	CLASSROOM	4" RESILIENT BAS

ROOM FINISH SCHEDULE

NUMBER	NAME	BASE FINISH	CEILING FINISH	FLOOR FINISH	WALL FINISH	DOORS	MILLWORK	COMMENTS
FIRST FLOOR								
147	CAFETERIA	4" RESILIENT BASE-ROPPE WALL BASE P100 BLACK	2x2 ACOUSTICAL CEILING TILE (LAY-IN)	12"x12" VCT, 3 COLOR – RE:SHEET AF101b	PRIME AND PAINT, 3 COLORS, SW6510 LOYAL BLUE UP TO 42", 6"HIGH CONTINUOUS BAND OF ACCENT SCHOOL COLOR (TO BE SELECTED) ABOVE BLUE AND SW7005 WHITE ABOVE TO CEILING, REFER TO 10/A601	PLASTIC LAMINATE – WILSONART 4783–60 WHITE TIGRIS, PREFINISHED CLEAR ANODIZED ALUM. DOOR FRAME	–	PROVIDE BALI ALUMINUM HORIZONTAL BLINDS ON ALL EXTERIOR WINDOWS
148	SCHOOL STORE	4" RESILIENT BASE-ROPPE WALL BASE P100 BLACK	PAINTED GYP.BD. (RE:A401b)	12"x12" VCT, 1 COLOR – RE:SHEET AF101b	PRIME AND PAINT – SHERWIN WILLIAMS (SW) COLOR: 7005 WHITE	PLASTIC LAMINATE – WILSONART 4783–60 WHITE TIGRIS, PREFINISHED CLEAR ANODIZED ALUM. DOOR FRAME, DUTCH DOOR	–	–
149	STORAGE	4" RESILIENT BASE-ROPPE WALL BASE P100 BLACK	2x2 ACOUSTICAL CEILING TILE (LAY-IN)	12"x12" VCT, 1 COLOR – RE:SHEET AF101b	PRIME AND PAINT – SHERWIN WILLIAMS (SW) COLOR: 7005 WHITE	PLASTIC LAMINATE – WILSONART 4783–60 WHITE TIGRIS, PREFINISHED CLEAR ANODIZED ALUM. DOOR FRAME	–	–
150	RISER ROOM	4" RESILIENT BASE-ROPPE WALL BASE P100 BLACK	PAINTED GYP.BD. (RE:A401b)	SEALED CONCRETE	PRIME AND PAINT – SHERWIN WILLIAMS (SW) COLOR: 7005 WHITE	PLASTIC LAMINATE – WILSONART 4783–60 WHITE TIGRIS, PREFINISHED CLEAR ANODIZED ALUM. DOOR FRAME	–	1 HR. RATED ENCLOSURE
151	STORAGE	4" RESILIENT BASE-ROPPE WALL BASE P100 BLACK	2x2 ACOUSTICAL CEILING TILE (LAY-IN)	12"x12" VCT, 1 COLOR – RE:SHEET AF101b	PRIME AND PAINT – SHERWIN WILLIAMS (SW) COLOR: 7005 WHITE	PLASTIC LAMINATE – WILSONART 4783–60 WHITE TIGRIS, PREFINISHED CLEAR ANODIZED ALUM. DOOR FRAME	–	–
152	SERVERY	4" RESILIENT BASE-ROPPE WALL BASE P100 BLACK	2x2 ACOUSTICAL CEILING TILE (LAY-IN) VINYL COATED	12"x12" VCT, 1 COLOR – RE:SHEET AF101b	FRP WALL PANEL UP TO 5FT.(ALL WALLS) BY MARLITE WALL SYSTEM, SYMMETRIX, WHITE. PRIME AND PAINT ABOVE FRP PANEL – SHERWIN WILLIAMS (SW) COLOR: 7005 WHITE	PLASTIC LAMINATE – WILSONART 4783–60 WHITE TIGRIS, PREFINISHED CLEAR ANODIZED ALUM. DOOR FRAME	–	–
153	OFFICE	4" RESILIENT BASE-ROPPE WALL BASE P100 BLACK	2x2 ACOUSTICAL CEILING TILE (LAY-IN)	12"x12" VCT, 1 COLOR – RE:SHEET AF101b	PRIME AND PAINT – SHERWIN WILLIAMS (SW) COLOR: 7005 WHITE	PLASTIC LAMINATE – WILSONART 4783–60 WHITE TIGRIS, PREFINISHED CLEAR ANODIZED ALUM. DOOR FRAME	–	REFER TO SPECS FOR ADDITONAL INFORMATION. PROVIDE BALI ALUMINUM HORIZONTAL BLINDS ON ALL EXTERIOR WINDOWS, MATERIALS, COLORS AND PATTERNS SUBJECT TO OWNER APPROVAL. ENSURE ANY CABINET DOORS ADJACENT TO WALLS HAVE WALL MOUNTED RUBBER STOPS ALIGNED WITH HANDLES.
154	LOBBY	4" RESILIENT BASE-ROPPE WALL BASE P100 BLACK	2x2 ACOUSTICAL CEILING TILE (LAY-IN)	12"x12" VCT, 3 COLORS – RE:SHEET AF101b	PRIME AND PAINT, 3 COLORS, SW6510 LOYAL BLUE BASE UP TO 42", 6"HIGH CONT. ACCENT BAND (SCHOOL COLOR) ABOVE BASE COLOR. PAINT SW7005 WHITE ABOVE ACCENT BAND UP TO CEILING, RE: TO 10/A601	ALUMINUM STOREFRONT, CLEAR ANODIZED	–	REFER TO SPECS FOR ADDITONAL INFORMATION. MATERIALS, COLORS AND PATTERNS SUBJECT TO OWNER APPROVAL. PROVIDE BALI ALUM HORIZONTAL BLINDS ON ALL EXTERIOR WINDOWS
155	MEN RESTROOM	2"x2" CERAMIC TILE, AMERICAN OLEAN COVE BASE, #A33 CHARCOAL, GROUT COLOR: #89 SMOKE GREY	2x2 ACOUSTICAL CEILING TILE (LAY-IN) VINYL TILE	2"x2" CERAMIC TILE, AMERICAN OLEAN, #A33 CHARCOAL, GROUT COLOR: #89 SMOKE GREY	2"x2" CERAMIC TILE, AMERICAN OLEAN #A04 LIGHT SMOKE SPECKLED WITH (2) ROWS OF 4" HIGH EA. ACCENT TILES #A33 CHARCOAL, SEE INTERIOR ELEVATION, PRIME AND PAINT ABOVE TILE, COLOR SW 7005 WHITE	PLASTIC LAMINATE – WILSONART 4783–60 WHITE TIGRIS, PREFINISHED CLEAR ANODIZED ALUM. DOOR FRAME	–	–
156	WOMEN RESTROOM	2"x2" CERAMIC TILE, AMERICAN OLEAN COVE BASE, #A33 CHARCOAL, GROUT COLOR: #89 SMOKE GREY	2x2 ACOUSTICAL CEILING TILE (LAY-IN) VINYL TILE	2"x2" CERAMIC TILE, AMERICAN OLEAN, #A33 CHARCOAL, GROUT COLOR: #89 SMOKE GREY	2"x2" CERAMIC TILE, AMERICAN OLEAN #A04 LIGHT SMOKE SPECKLED WITH (2) ROWS OF 4" HIGH EA. ACCENT TILES #A33 CHARCOAL, SEE INTERIOR ELEVATION, PRIME AND PAINT ABOVE TILE, COLOR SW 7005 WHITE	PLASTIC LAMINATE – WILSONART 4783–60 WHITE TIGRIS, PREFINISHED CLEAR ANODIZED ALUM. DOOR FRAME	–	–
157	BOY'S LOCKER ROOM	IN WET AREAS 2"X2" CERAMIC TILE, AMERICAN OLEAN COVE BASE #A33 CHARCOAL, GROUT COLOR: #89 SMOKE GREY. IN OTHER AREAS 4" RESILIANT BASE–ROPPE WALL BASE P100 BLACK	2x2 ACOUSTICAL CEILING TILE (LAY-IN) VINYL COATED CEILING TILES AND PAINTED GYP.BD. @SHOWER (RE:A401b)	IN WET AREAS 2"X2" CERAMIC TILE, AMERICAN OLEAN COVE BASE #A33 CHARCOAL, GROUT COLOR: #89 SMOKE GREY. 12"X12" VCT 1 COLOR IN CHANGING AREA RE: FINISH PLANS	IN WET AREAS 2" X 2" CERAMIC TILE AMERICAN OLEAN #A04 LIGHT SMOKE SPECKLED WITH 2 ROWS OF 4" HIGH EACH ACCENT TILE #A33 CHARCOAL. SEE INTERIOR ELEVATION. PRIME AND PAINT ABOVE TILE SW 7005 WHITE. PRIME AND PAINT SW7005 WHITE IN CHANGING AREA AND ENTRY. RE: FINISH PLANS AND INTERIOR ELEVATIONS.	PLASTIC LAMINATE – WILSONART 4783–60 WHITE TIGRIS, PREFINISHED CLEAR ANODIZED ALUM. DOOR FRAME	–	DRESSING ROOM BENCHES AND SPECIFIED DOUBLE TIER ATHLETIC LOCKERS
158	GYMNASIUM	4" RESILIENT BASE-ROPPE WALL BASE P100 BLACK	EXPOSED PAINTED ROOF STRUCTURE WHITE	PROGYM PLANK, MATEFLEX MAPLE MEDIUM FINISH, 4"x36", RE: SPECS	ALL WALLS (TYP.): PRIME AND PAINT – SHERWIN WILLIAMS (SW) COLOR: 6510 LOYAL BLUE UP TO 10'–0" WITH A 12" ACCENT COLOR STRIPE ABOVE BLUE. 7005 WHITE ABOVE STRIPE TO CEILING. LEVEL 5 DRYWALL FINISH; IMPACT RESISTANT GYPSUM BOARD UP TO 10'–0" PROVIDE A HORIZONTAL CONTROL JOINT AT BOTTOM OF ACCENT STRIPE AND (2)VERTICAL CONTROL JOINTS PER WALL – COORDINATE LOCATION WITH ARCHITECT	ALUMINUM STOREFRONT, CLEAR ANODIZED	–	PORTER BASKETBALL GOALS, PORTER VOLLEYBALL SLEEVES, WIRELESS SCOREBOARD, RE:SPECS., SPECIFIED WALL PADS; DUCTS TO HAVE SILVER (UNPAINTED) FINISH; ALL DUCT REGISTERS TO MATCH DUCKWORK COLOR/FINISH
144	CLASSROOM	4" RESILIENT BASE-ROPPE WALL BASE P100 BLACK	2x2 ACOUSTICAL CEILING TILE (LAY-IN)	12"x12" VCT, 2 COLORS – RE:SHEET AF101b	PRIME AND PAINT – SHERWIN WILLIAMS (SW) COLOR: 7005 WHITE, ONE WALL TO BE PAINTED AN ACCENT COLOR (LOYAL BLUE SW6510). REFER TO FLOOR PLAN FOR LOCATION OF ACCENT WALL.	PLASTIC LAMINATE – WILSONART 4783–60 WHITE TIGRIS, PREFINISHED CLEAR ANODIZED ALUM. DOOR FRAME AND CLEAR ANODIZED FRAMED VISION PANEL	–	REFER TO SPECS FOR ADDITONAL INFORMATION. PROVIDE BALI ALUMINUM HORIZONTAL BLINDS ON ALL EXTERIOR WINDOWS,(2) SPECIFIED 12FT.x4FT MARKERBOARDS AND (1) 4FT.x4FT. TACKBOARD. MATERIALS, COLORS AND PATTERNS SUBJECT TO OWNER APPROVAL. ENSURE ANY CABINET DOORS ADJACENT TO WALLS HAVE WALL MOUNTED RUBBER STOPS ALIGNED WITH HANDLES.
160	PLATFORM	4" RESILIENT BASE-ROPPE WALL BASE P100 BLACK	EXPOSED, NO CEILING, PAINTED ROOF STRUCTURE (PAINTED BLACK) INCLUDING INSULATION, TRICORN BLACK, SW6258	RAISED FLOOR – 1ST LAYER 3/4" F.R. PLYWOOD, SECOND LAYER 3/4" T&G SMOOTH FACE PLYWOOD, PAINTED TRICORN BLACK (SW6258). PROVIDE ROPPE (BLACK – RAISED CIRCULAR PROFILE) RUBBER AT STAIR TREADS AND RISER LOCATIONS; PROVIDE ROPPE (BLACK–RAISED CIRCULAR PROFILE) RUBBER FLOOR AT RAMP (INCLUDING LANDINGS)	PRIME AND PAINT TRICORN BLACK (SW6258). PAINT ALL WALLS AT RAMP UP TO PLATFORM BLACK.	–	–	REMOVABLE HANDRAIL W/SCREW DOWN FLANGE, PAINTED BLACK. PAINT EXPOSED PIPING AND DUCKWORK BLACK, PROVIDE BLACK P-LAM DOORS, BLACK COLORED OUTLETS AND LIGHT SWITCHES AND COVERS, BLACK STAGE CURTAINS, SUSPENDED LIGHTING GRID (BLACK). PROVIDE MOCK–UP PRIOR TO PAINTING PLATFORM AREA.
161	STORAGE	4" RESILIENT BASE-ROPPE WALL BASE P100 BLACK	2x2 ACOUSTICAL CEILING TILE (LAY-IN)	12"x12" VCT, 1 COLOR – RE:SHEET AF101b	PRIME AND PAINT – SHERWIN WILLIAMS (SW) COLOR: 7005 WHITE	PLASTIC LAMINATE – WILSONART 0505–60 MIDNIGHT, PREFINISHED BLACK ALUM. DOOR FRAME	–	–
162	STORAGE	4" RESILIENT BASE-ROPPE WALL BASE P100 BLACK	2x2 ACOUSTICAL CEILING TILE (LAY-IN)	12"x12" VCT, 1 COLOR – RE:SHEET AF101b	PRIME AND PAINT – SHERWIN WILLIAMS (SW) COLOR: 7005 WHITE	PLASTIC LAMINATE – WILSONART 0505–60 MIDNIGHT, PREFINISHED BLACK ALUM. DOOR FRAME	–	–
163	OFFICE	4" RESILIENT BASE-ROPPE WALL BASE P100 BLACK	2x2 ACOUSTICAL CEILING TILE (LAY-IN)	12"x12" VCT, 1 COLOR – RE:SHEET AF101b	PRIME AND PAINT – SHERWIN WILLIAMS (SW) COLOR: 7005 WHITE	PLASTIC LAMINATE – WILSONART 4783–60 WHITE TIGRIS, PREFINISHED CLEAR ANODIZED ALUM. DOOR FRAME	–	–
164	GYM STORAGE	4" RESILIENT BASE-ROPPE WALL BASE P100 BLACK	2x2 ACOUSTICAL CEILING TILE (LAY-IN)	12"x12" VCT, 1 COLOR – RE:SHEET AF101b	PRIME AND PAINT – SHERWIN WILLIAMS (SW) COLOR: 7005 WHITE	PLASTIC LAMINATE – WILSONART 4783–60 WHITE TIGRIS, PREFINISHED CLEAR ANODIZED ALUM. DOOR FRAME	–	–
165	GIRL'S LOCKER ROOM	IN WET AREAS 2"X2" CERAMIC TILE, AMERICAN OLEAN COVE BASE #A33 CHARCOAL, GROUT COLOR: #89 SMOKE GREY. IN OTHER AREAS 4" RESILIANT BASE–ROPPE WALL BASE P100 BLACK	2x2 ACOUSTICAL CEILING TILE (LAY-IN) VINYL COATED CEILING TILES AND PAINTED GYP.BD. @SHOWER (RE:A401b)	IN WET AREAS 2"X2" CERAMIC TILE, AMERICAN OLEAN COVE BASE #A33 CHARCOAL, GROUT COLOR: #89 SMOKE GREY. 12"X12" VCT 1 COLOR IN CHANGING AREA RE: FINISH PLANS	IN WET AREAS 2" X 2" CERAMIC TILE AMERICAN OLEAN #A04 LIGHT SMOKE SPECKLED WITH 2 ROWS OF 4" HIGH EACH ACCENT TILE #A33 CHARCOAL. SEE INTERIOR ELEVATION. PRIME AND PAINT ABOVE TILE SW 7005 WHITE. PRIME AND PAINT SW7005 WHITE IN CHANGING AREA AND ENTRY. RE: FINISH PLANS AND INTERIOR ELEVATIONS.	PLASTIC LAMINATE – WILSONART 4783–60 WHITE TIGRIS, PREFINISHED CLEAR ANODIZED ALUM. DOOR FRAME	–	DRESSING ROOM BENCHES AND SPECIFIED DOUBLE TIER ATHLETIC LOCKERS
166	CORRIDOR	4" RESILIENT BASE-ROPPE WALL BASE P100 BLACK	2x2 ACOUSTICAL CEILING TILE (LAY-IN)	12"x12" VCT, 1 COLOR – RE:SHEET AF101b	PRIME AND PAINT – SHERWIN WILLIAMS (SW) COLOR: 7005 WHITE	–	–	REFER TO SPECS FOR ADDITONAL INFORMATION.MATERIALS, COLORS AND PATTERNS SUBJECT TO OWNER APPROVAL
167	STORAGE	4" RESILIENT BASE-ROPPE WALL BASE P100 BLACK	PAINTED GYP.BD. (RE:A401a)	12"x12" VCT, 1 COLOR – RE:SHEET AF101a	PRIME AND PAINT – SHERWIN WILLIAMS (SW) COLOR: 7005 WHITE	PLASTIC LAMINATE – WILSONART 4783–60 WHITE TIGRIS, PREFINISHED CLEAR ANODIZED ALUM. DOOR FRAME	–	1 HR. RATED ENCLOSURE
168	STORAGE	4" RESILIENT BASE-ROPPE WALL BASE P100 BLACK	PAINTED GYP.BD. (RE:A401b)	12"x12" VCT, 1 COLOR – RE:SHEET AF101b	PRIME AND PAINT – SHERWIN WILLIAMS (SW) COLOR: 7005 WHITE	PLASTIC LAMINATE – WILSONART 4783–60 WHITE TIGRIS, PREFINISHED CLEAR ANODIZED ALUM. DOOR FRAME	–	1 HR. RATED ENCLOSURE
169	STORAGE	4" RESILIENT BASE-ROPPE WALL BASE P100 BLACK	PAINTED GYP.BD. (RE:A401b)	12"x12" VCT, 1 COLOR – RE:SHEET AF101b	PRIME AND PAINT – SHERWIN WILLIAMS (SW) COLOR: 7005 WHITE	PLASTIC LAMINATE – WILSONART 4783–60 WHITE TIGRIS, PREFINISHED CLEAR ANODIZED ALUM. DOOR FRAME	–	1 HR. RATED ENCLOSURE

ROOM FINISH SCHEDULE

NUMBER	NAME	BASE FINISH	CEILING FINISH	FLOOR FINISH	WALL FINISH	DOORS	MILLWORK	COMMENTS
SECOND FLOOR								
200	CORRIDOR	4" RESILIENT BASE-ROPPE WALL BASE P100 BLACK	2x2 ACOUSTICAL CEILING TILE (LAY-IN)	12"x12" VCT, 3 COLORS – RE:SHEET AF102a	PRIME AND PAINT, 3 COLORS, SW6510 LOYAL BLUE BASE UP TO 40", 8"HIGH CONT. ACCENT BAND (SCHOOL COLOR) ABOVE BASE COLOR. PAINT SW7005 WHITE ABOVE ACCENT BAND UP TO CEILING, RE: TO 10/A601	–	–	PROVIDE BALI ALUMINUM HORIZONTAL BLINDS ON ALL EXTERIOR WINDOWS
201	CLASSROOM	4" RESILIENT BASE-ROPPE WALL BASE P100 BLACK	2x2 ACOUSTICAL CEILING TILE (LAY-IN)	12"x12" VCT, 2 COLORS – RE:SHEET AF102a	PRIME AND PAINT – SHERWIN WILLIAMS (SW) COLOR: 7005 WHITE, ONE WALL TO BE PAINTED AN ACCENT COLOR (LOYAL BLUE SW6510). REFER TO FLOOR PLAN FOR LOCATION OF ACCENT WALL.	PLASTIC LAMINATE – WILSONART 4783–60 WHITE TIGRIS, PREFINISHED CLEAR ANODIZED ALUM. DOOR FRAME AND CLEAR ANODIZED FRAMED VISION PANEL	–	REFER TO SPECS FOR ADDITONAL INFORMATION. PROVIDE BALI ALUMINUM HORIZONTAL BLINDS ON ALL EXTERIOR WINDOWS,(2) SPECIFIED 12FT.x4FT MARKERBOARDS AND (1) 4FT.x4FT. TACKBOARD. MATERIALS, COLORS AND PATTERNS SUBJECT TO OWNER APPROVAL. ENSURE ANY CABINET DOORS ADJACENT TO WALLS HAVE WALL MOUNTED RUBBER STOPS ALIGNED WITH HANDLES.
202	CLASSROOM	4" RESILIENT BASE-ROPPE WALL BASE P100 BLACK	2x2 ACOUSTICAL CEILING TILE (LAY-IN)	12"x12" VCT, 2 COLORS – RE:SHEET AF102a	PRIME AND PAINT – SHERWIN WILLIAMS (SW) COLOR: 7005 WHITE, ONE WALL TO BE PAINTED AN ACCENT COLOR (LOYAL BLUE SW6510). REFER TO FLOOR PLAN FOR LOCATION OF ACCENT WALL.	PLASTIC LAMINATE – WILSONART 4783–60 WHITE TIGRIS, PREFINISHED CLEAR ANODIZED ALUM. DOOR FRAME AND CLEAR ANODIZED FRAMED VISION PANEL	–	REFER TO SPECS FOR ADDITONAL INFORMATION. PROVIDE BALI ALUMINUM HORIZONTAL BLINDS ON ALL EXTERIOR WINDOWS,(2) SPECIFIED 12FT.x4FT MARKERBOARDS AND (1) 4FT.x4FT. TACKBOARD. MATERIALS, COLORS AND PATTERNS SUBJECT TO OWNER APPROVAL. ENSURE ANY CABINET DOORS ADJACENT TO WALLS HAVE WALL MOUNTED RUBBER STOPS ALIGNED WITH HANDLES.
203	STORAGE	4" RESILIENT BASE-ROPPE WALL BASE P100 BLACK	2x2 ACOUSTICAL CEILING TILE (LAY-IN)	12"x12" VCT, 1 COLOR – RE:SHEET AF102a	PRIME AND PAINT – SHERWIN WILLIAMS (SW) COLOR: 7005 WHITE	PLASTIC LAMINATE – WILSONART 4783–60 WHITE TIGRIS, PREFINISHED CLEAR ANODIZED ALUM. DOOR FRAME	–	–
204	CLASSROOM	4" RESILIENT BASE-ROPPE WALL BASE P100 BLACK	2x2 ACOUSTICAL CEILING TILE (LAY-IN)	12"x12" VCT, 2 COLORS – RE:SHEET AF102a	PRIME AND PAINT – SHERWIN WILLIAMS (SW) COLOR: 7005 WHITE, ONE WALL TO BE PAINTED AN ACCENT COLOR (LOYAL BLUE SW6510). REFER TO FLOOR PLAN FOR LOCATION OF ACCENT WALL.	PLASTIC LAMINATE – WILSONART 4783–60 WHITE TIGRIS, PREFINISHED CLEAR ANODIZED ALUM. DOOR FRAME AND CLEAR ANODIZED FRAMED VISION PANEL	–	REFER TO SPECS FOR ADDITONAL INFORMATION. PROVIDE BALI ALUMINUM HORIZONTAL BLINDS ON ALL EXTERIOR WINDOWS,(2) SPECIFIED 12FT.x4FT MARKERBOARDS AND (1) 4FT.x4FT. TACKBOARD. MATERIALS, COLORS AND PATTERNS SUBJECT TO OWNER APPROVAL. ENSURE ANY CABINET DOORS ADJACENT TO WALLS HAVE WALL MOUNTED RUBBER STOPS ALIGNED WITH HANDLES.
205	CLASSROOM	4" RESILIENT BASE-ROPPE WALL BASE P100 BLACK	2x2 ACOUSTICAL CEILING TILE (LAY-IN)	12"x12" VCT, 2 COLORS – RE:SHEET AF102a	PRIME AND PAINT – SHERWIN WILLIAMS (SW) COLOR: 7005 WHITE, ONE WALL TO BE PAINTED AN ACCENT COLOR (LOYAL BLUE SW6510). REFER TO FLOOR PLAN FOR LOCATION OF ACCENT WALL.	PLASTIC LAMINATE – WILSONART 4783–60 WHITE TIGRIS, PREFINISHED CLEAR ANODIZED ALUM. DOOR FRAME AND CLEAR ANODIZED FRAMED VISION PANEL	–	REFER TO SPECS FOR ADDITONAL INFORMATION. PROVIDE BALI ALUMINUM HORIZONTAL BLINDS ON ALL EXTERIOR WINDOWS,(2) SPECIFIED 12FT.x4FT MARKERBOARDS AND (1) 4FT.x4FT. TACKBOARD. MATERIALS, COLORS AND PATTERNS SUBJECT TO OWNER APPROVAL. ENSURE ANY CABINET DOORS ADJACENT TO WALLS HAVE WALL MOUNTED RUBBER STOPS ALIGNED WITH HANDLES.
206	CLASSROOM	4" RESILIENT BASE-ROPPE WALL BASE P100 BLACK	2x2 ACOUSTICAL CEILING TILE (LAY-IN)	12"x12" VCT, 2 COLORS – RE:SHEET AF102a	PRIME AND PAINT – SHERWIN WILLIAMS (SW) COLOR: 7005 WHITE, ONE WALL TO BE PAINTED AN ACCENT COLOR (LOYAL BLUE SW6510). REFER TO FLOOR PLAN FOR LOCATION OF ACCENT WALL.	PLASTIC LAMINATE – WILSONART 4783–60 WHITE TIGRIS, PREFINISHED CLEAR ANODIZED ALUM. DOOR FRAME AND CLEAR ANODIZED FRAMED VISION PANEL	–	REFER TO SPECS FOR ADDITONAL INFORMATION. PROVIDE BALI ALUMINUM HORIZONTAL BLINDS ON ALL EXTERIOR WINDOWS,(2) SPECIFIED 12FT.x4FT MARKERBOARDS AND (1) 4FT.x4FT. TACKBOARD. MATERIALS, COLORS AND PATTERNS SUBJECT TO OWNER APPROVAL. ENSURE ANY CABINET DOORS ADJACENT TO WALLS HAVE WALL MOUNTED RUBBER STOPS ALIGNED WITH HANDLES.
207	OFFICE	4" RESILIENT BASE-ROPPE WALL BASE P100 BLACK	2x2 ACOUSTICAL CEILING TILE (LAY-IN)	12"x12" VCT, 1 COLOR – RE:SHEET AF102a	PRIME AND PAINT – SHERWIN WILLIAMS (SW) COLOR: 7005 WHITE	PLASTIC LAMINATE – WILSONART 4783–60 WHITE TIGRIS, PREFINISHED CLEAR ANODIZED ALUM. DOOR FRAME	–	REFER TO SPECS FOR ADDITONAL INFORMATION. PROVIDE BALI ALUMINUM HORIZONTAL BLINDS ON ALL EXTERIOR WINDOWS, MATERIALS, COLORS AND PATTERNS SUBJECT TO OWNER APPROVAL. ENSURE ANY CABINET DOORS ADJACENT TO WALLS HAVE WALL MOUNTED RUBBER STOPS ALIGNED WITH HANDLES.
207A	STORAGE	4" RESILIENT BASE-ROPPE WALL BASE P100 BLACK	2x2 ACOUSTICAL CEILING TILE (LAY-IN)	12"x12" VCT, 1 COLOR – RE:SHEET AF102a	PRIME AND PAINT – SHERWIN WILLIAMS (SW) COLOR: 7005 WHITE	PLASTIC LAMINATE – WILSONART 4783–60 WHITE TIGRIS, PREFINISHED CLEAR ANODIZED ALUM. DOOR FRAME	–	–
208	CLASSROOM	4" RESILIENT BASE-ROPPE WALL BASE P100 BLACK	2x2 ACOUSTICAL CEILING TILE (LAY-IN)	12"x12" VCT, 2 COLORS – RE:SHEET AF102a	PRIME AND PAINT – SHERWIN WILLIAMS (SW) COLOR: 7005 WHITE, ONE WALL TO BE PAINTED AN ACCENT COLOR (LOYAL BLUE SW6510). REFER TO FLOOR PLAN FOR LOCATION OF ACCENT WALL.	PLASTIC LAMINATE – WILSONART 4783–60 WHITE TIGRIS, PREFINISHED CLEAR ANODIZED ALUM. DOOR FRAME AND CLEAR ANODIZED FRAMED VISION PANEL	–	REFER TO SPECS FOR ADDITONAL INFORMATION. PROVIDE BALI ALUMINUM HORIZONTAL BLINDS ON ALL EXTERIOR WINDOWS,(2) SPECIFIED 12FT.x4FT MARKERBOARDS AND (1) 4FT.x4FT. TACKBOARD. MATERIALS, COLORS AND PATTERNS SUBJECT TO OWNER APPROVAL. ENSURE ANY CABINET DOORS ADJACENT TO WALLS HAVE WALL MOUNTED RUBBER STOPS ALIGNED WITH HANDLES.
209	4 PERSON CONFERENCE	4" RESILIENT BASE-ROPPE WALL BASE P100 BLACK	2x2 ACOUSTICAL CEILING TILE (LAY-IN)	12"x12" VCT, 1 COLOR – RE:SHEET AF102a	PRIME AND PAINT – SHERWIN WILLIAMS (SW) COLOR: 7005 WHITE	PLASTIC LAMINATE – WILSONART 4783–60 WHITE TIGRIS, PREFINISHED CLEAR ANODIZED ALUM. DOOR FRAME	–	REFER TO SPECS FOR ADDITONAL INFORMATION. PROVIDE BALI ALUMINUM HORIZONTAL BLINDS ON ALL EXTERIOR WINDOWS, MATERIALS, COLORS AND PATTERNS SUBJECT TO OWNER APPROVAL. ENSURE ANY CABINET DOORS ADJACENT TO WALLS HAVE WALL MOUNTED RUBBER STOPS ALIGNED WITH HANDLES.
210	LEARNING LAB	4" RESILIENT BASE-ROPPE WALL BASE P100 BLACK	2x2 ACOUSTICAL CEILING TILE (LAY-IN)	12"x12" VCT, 2 COLORS – RE:SHEET AF102a	PRIME AND PAINT – SHERWIN WILLIAMS (SW) COLOR: 7005 WHITE, ONE WALL TO BE PAINTED AN ACCENT COLOR (LOYAL BLUE SW6510). REFER TO FLOOR PLAN FOR LOCATION OF ACCENT WALL.	PLASTIC LAMINATE – WILSONART 4783–60 WHITE TIGRIS, PREFINISHED CLEAR ANODIZED ALUM. DOOR FRAME AND CLEAR ANODIZED FRAMED VISION PANEL	–	REFER TO SPECS FOR ADDITONAL INFORMATION. PROVIDE BALI ALUMINUM HORIZONTAL BLINDS ON ALL EXTERIOR WINDOWS,(2) SPECIFIED 12FT.x4FT MARKERBOARDS AND (1) 4FT.x4FT. TACKBOARD. MATERIALS, COLORS AND PATTERNS SUBJECT TO OWNER APPROVAL. ENSURE ANY CABINET DOORS ADJACENT TO WALLS HAVE WALL MOUNTED RUBBER STOPS ALIGNED WITH HANDLES.
211	CLASSROOM	4" RESILIENT BASE-ROPPE WALL BASE P100 BLACK	2x2 ACOUSTICAL CEILING TILE (LAY-IN)	12"x12" VCT, 2 COLORS – RE:SHEET AF102a	PRIME AND PAINT – SHERWIN WILLIAMS (SW) COLOR: 7005 WHITE, ONE WALL TO BE PAINTED AN ACCENT COLOR (LOYAL BLUE SW6510). REFER TO FLOOR PLAN FOR LOCATION OF ACCENT WALL.	PLASTIC LAMINATE – WILSONART 4783–60 WHITE TIGRIS, PREFINISHED CLEAR ANODIZED ALUM. DOOR FRAME AND CLEAR ANODIZED FRAMED VISION PANEL	–	REFER TO SPECS FOR ADDITONAL INFORMATION. PROVIDE BALI ALUMINUM HORIZONTAL BLINDS ON ALL EXTERIOR WINDOWS,(2) SPECIFIED 12FT.x4FT MARKERBOARDS AND (1) 4FT.x4FT. TACKBOARD. MATERIALS, COLORS AND PATTERNS SUBJECT TO OWNER APPROVAL. ENSURE ANY CABINET DOORS ADJACENT TO WALLS HAVE WALL MOUNTED RUBBER STOPS ALIGNED WITH HANDLES.
212	I.T.	4" RESILIENT BASE-ROPPE WALL BASE P100 BLACK	2x2 ACOUSTICAL CEILING TILE (LAY-IN)	12"x12" VCT, 1 COLOR – RE:SHEET AF102a	PRIME AND PAINT – SHERWIN WILLIAMS (SW) COLOR: 7005 WHITE	PLASTIC LAMINATE – WILSONART 4783–60 WHITE TIGRIS, PREFINISHED CLEAR ANODIZED ALUM. DOOR FRAME	–	REFER TO SPECS FOR ADDITONAL INFORMATION
213	MECHANICAL	–	OPEN TO STRUCTURE ABOVE	SEALED CONCRETE	PRIME AND PAINT – SHERWIN WILLIAMS (SW) COLOR: 7005 WHITE	PLASTIC LAMINATE – WILSONART 4783–60 WHITE TIGRIS, PREFINISHED CLEAR ANODIZED ALUM. DOOR FRAME	–	PROVIDE RAISED CONCRETE UTILITY PAD AT ALL AIR HANDLER LOCATIONS
214	CONFERENCE ROOM	4" RESILIENT BASE-ROPPE WALL BASE P100 BLACK	2x2 ACOUSTICAL CEILING TILE (LAY-IN)	12"x12" VCT, 1 COLOR – RE:SHEET AF102a	PRIME AND PAINT – SHERWIN WILLIAMS (SW) COLOR: 7005 WHITE	PLASTIC LAMINATE – WILSONART 4783–60 WHITE TIGRIS, PREFINISHED CLEAR ANODIZED ALUM. DOOR FRAME	–	REFER TO SPECS FOR ADDITONAL INFORMATION. PROVIDE BALI ALUMINUM HORIZONTAL BLINDS ON ALL EXTERIOR WINDOWS, MATERIALS, COLORS AND PATTERNS SUBJECT TO OWNER APPROVAL. ENSURE ANY CABINET DOORS ADJACENT TO WALLS HAVE WALL MOUNTED RUBBER STOPS ALIGNED WITH HANDLES.
215	OFFICE	4" RESILIENT BASE-ROPPE WALL BASE P100 BLACK	2x2 ACOUSTICAL CEILING TILE (LAY-IN)	12"x12" VCT, 1 COLOR – RE:SHEET AF102a	PRIME AND PAINT – SHERWIN WILLIAMS (SW) COLOR: 7005 WHITE	PLASTIC LAMINATE – WILSONART 4783–60 WHITE TIGRIS, PREFINISHED CLEAR ANODIZED ALUM. DOOR FRAME	–	REFER TO SPECS FOR ADDITONAL INFORMATION. PROVIDE BALI ALUMINUM HORIZONTAL BLINDS ON ALL EXTERIOR WINDOWS, MATERIALS, COLORS AND PATTERNS SUBJECT TO OWNER APPROVAL. ENSURE ANY CABINET DOORS ADJACENT TO WALLS HAVE WALL MOUNTED RUBBER STOPS ALIGNED WITH HANDLES.
216	OFFICE	4" RESILIENT BASE-ROPPE WALL BASE P100 BLACK	2x2 ACOUSTICAL CEILING TILE (LAY-IN)	12"x12" VCT, 1 COLOR – RE:SHEET AF102a	PRIME AND PAINT – SHERWIN WILLIAMS (SW) COLOR: 7005 WHITE	PLASTIC LAMINATE – WILSONART 4783–60 WHITE TIGRIS, PREFINISHED CLEAR ANODIZED ALUM. DOOR FRAME	–	REFER TO SPECS FOR ADDITONAL INFORMATION. PROVIDE BALI ALUMINUM HORIZONTAL BLINDS ON ALL EXTERIOR WINDOWS, MATERIALS, COLORS AND PATTERNS SUBJECT TO OWNER APPROVAL. ENSURE ANY CABINET DOORS ADJACENT TO WALLS HAVE WALL MOUNTED RUBBER STOPS ALIGNED WITH HANDLES.
217	CLASSROOM	4" RESILIENT BASE-ROPPE WALL BASE P100 BLACK	2x2 ACOUSTICAL CEILING TILE (LAY-IN)	12"x12" VCT, 2 COLORS – RE:SHEET AF102a	PRIME AND PAINT – SHERWIN WILLIAMS (SW) COLOR: 7005 WHITE, ONE WALL TO BE PAINTED AN ACCENT COLOR (LOYAL BLUE SW6510). REFER TO FLOOR PLAN FOR LOCATION OF ACCENT WALL.	PLASTIC LAMINATE – WILSONART 4783–60 WHITE TIGRIS, PREFINISHED CLEAR ANODIZED ALUM. DOOR FRAME AND CLEAR ANODIZED FRAMED VISION PANEL	–	REFER TO SPECS FOR ADDITONAL INFORMATION. PROVIDE BALI ALUMINUM HORIZONTAL BLINDS ON ALL EXTERIOR WINDOWS,(2) SPECIFIED 12FT.x4FT MARKERBOARDS AND (1) 4FT.x4FT. TACKBOARD. MATERIALS, COLOR

ROOM FINISH SCHEDULE

NUMBER	NAME	BASE FINISH	CEILING FINISH	FLOOR FINISH	WALL FINISH	DOORS	MILLWORK	COMMENTS
SECOND FLOOR								
224	COLLEGE COUNSELING	4" RESILIENT BASE-ROPPE WALL BASE P100 BLACK	2x2 ACOUSTICAL CEILING TILE (LAY-IN)	12"x12" VCT, 1 COLOR - RE:SHEET AF102a	PRIME AND PAINT - SHERWIN WILLIAMS (SW) COLOR: 7005 WHITE	PLASTIC LAMINATE - WILSONART 4783-60 WHITE TIGRIS, PREFINISHED CLEAR ANODIZED ALUM. DOOR FRAME		REFER TO SPECS FOR ADDITONAL INFORMATION. PROVIDE BALI ALUMINUM HORIZONTAL BLINDS ON ALL EXTERIOR WINDOWS, MATERIALS, COLORS AND PATTERNS SUBJECT TO OWNER APPROVAL. ENSURE ANY CABINET DOORS ADJACENT TO WALLS HAVE WALL MOUNTED RUBBER STOPS ALIGNED WITH HANDLES.
224a	OFFICE	4" RESILIENT BASE-ROPPE WALL BASE P100 BLACK	2x2 ACOUSTICAL CEILING TILE (LAY-IN)	12"x12" VCT, 1 COLOR - RE:SHEET AF102a	PRIME AND PAINT - SHERWIN WILLIAMS (SW) COLOR: 7005 WHITE	PLASTIC LAMINATE - WILSONART 4783-60 WHITE TIGRIS, PREFINISHED CLEAR ANODIZED ALUM. DOOR FRAME		REFER TO SPECS FOR ADDITONAL INFORMATION. PROVIDE BALI ALUMINUM HORIZONTAL BLINDS ON ALL EXTERIOR WINDOWS, MATERIALS, COLORS AND PATTERNS SUBJECT TO OWNER APPROVAL. ENSURE ANY CABINET DOORS ADJACENT TO WALLS HAVE WALL MOUNTED RUBBER STOPS ALIGNED WITH HANDLES.
224b	OFFICE	4" RESILIENT BASE-ROPPE WALL BASE P100 BLACK	2x2 ACOUSTICAL CEILING TILE (LAY-IN)	12"x12" VCT, 1 COLOR - RE:SHEET AF102a	PRIME AND PAINT - SHERWIN WILLIAMS (SW) COLOR: 7005 WHITE	PLASTIC LAMINATE - WILSONART 4783-60 WHITE TIGRIS, PREFINISHED CLEAR ANODIZED ALUM. DOOR FRAME		REFER TO SPECS FOR ADDITONAL INFORMATION. PROVIDE BALI ALUMINUM HORIZONTAL BLINDS ON ALL EXTERIOR WINDOWS, MATERIALS, COLORS AND PATTERNS SUBJECT TO OWNER APPROVAL. ENSURE ANY CABINET DOORS ADJACENT TO WALLS HAVE WALL MOUNTED RUBBER STOPS ALIGNED WITH HANDLES.
224c	OFFICE	4" RESILIENT BASE-ROPPE WALL BASE P100 BLACK	2x2 ACOUSTICAL CEILING TILE (LAY-IN)	12"x12" VCT, 1 COLOR - RE:SHEET AF102a	PRIME AND PAINT - SHERWIN WILLIAMS (SW) COLOR: 7005 WHITE	PLASTIC LAMINATE - WILSONART 4783-60 WHITE TIGRIS, PREFINISHED CLEAR ANODIZED ALUM. DOOR FRAME		
225	BOOTHS	4" RESILIENT BASE-ROPPE WALL BASE P100 BLACK	2x2 ACOUSTICAL CEILING TILE (LAY-IN)	12"x12" VCT, 2 COLORS - RE:SHEET AF102a	-	-		-
226	CLASSROOM	4" RESILIENT BASE-ROPPE WALL BASE P100 BLACK	2x2 ACOUSTICAL CEILING TILE (LAY-IN)	12"x12" VCT, 2 COLORS - RE:SHEET AF102a	PRIME AND PAINT - SHERWIN WILLIAMS (SW) COLOR: 7005 WHITE, ONE WALL TO BE PAINTED AN ACCENT COLOR (LOYAL BLUE SW6510). REFER TO FLOOR PLAN FOR LOCATION OF ACCENT WALL.	PLASTIC LAMINATE - WILSONART 4783-60 WHITE TIGRIS, PREFINISHED CLEAR ANODIZED ALUM. DOOR FRAME AND CLEAR ANODIZED FRAMED VISION PANEL		REFER TO SPECS FOR ADDITONAL INFORMATION. PROVIDE BALI ALUMINUM HORIZONTAL BLINDS ON ALL EXTERIOR WINDOWS,(2) SPECIFIED 12FTx4FT MARKERBOARDS AND (1) 4FT.x4FT. TACKBOARD. MATERIALS, COLORS AND PATTERNS SUBJECT TO OWNER APPROVAL. ENSURE ANY CABINET DOORS ADJACENT TO WALLS HAVE WALL MOUNTED RUBBER STOPS ALIGNED WITH HANDLES.
227	CLASSROOM	4" RESILIENT BASE-ROPPE WALL BASE P100 BLACK	2x2 ACOUSTICAL CEILING TILE (LAY-IN)	12"x12" VCT, 2 COLORS - RE:SHEET AF102a	PRIME AND PAINT - SHERWIN WILLIAMS (SW) COLOR: 7005 WHITE, ONE WALL TO BE PAINTED AN ACCENT COLOR (LOYAL BLUE SW6510). REFER TO FLOOR PLAN FOR LOCATION OF ACCENT WALL.	PLASTIC LAMINATE - WILSONART 4783-60 WHITE TIGRIS, PREFINISHED CLEAR ANODIZED ALUM. DOOR FRAME AND CLEAR ANODIZED FRAMED VISION PANEL		REFER TO SPECS FOR ADDITONAL INFORMATION. PROVIDE BALI ALUMINUM HORIZONTAL BLINDS ON ALL EXTERIOR WINDOWS,(2) SPECIFIED 12FTx4FT MARKERBOARDS AND (1) 4FT.x4FT. TACKBOARD. MATERIALS, COLORS AND PATTERNS SUBJECT TO OWNER APPROVAL. ENSURE ANY CABINET DOORS ADJACENT TO WALLS HAVE WALL MOUNTED RUBBER STOPS ALIGNED WITH HANDLES.
228	CLASSROOM	4" RESILIENT BASE-ROPPE WALL BASE P100 BLACK	2x2 ACOUSTICAL CEILING TILE (LAY-IN)	12"x12" VCT, 2 COLORS - RE:SHEET AF102a	PRIME AND PAINT - SHERWIN WILLIAMS (SW) COLOR: 7005 WHITE, ONE WALL TO BE PAINTED AN ACCENT COLOR (LOYAL BLUE SW6510). REFER TO FLOOR PLAN FOR LOCATION OF ACCENT WALL.	PLASTIC LAMINATE - WILSONART 4783-60 WHITE TIGRIS, PREFINISHED CLEAR ANODIZED ALUM. DOOR FRAME AND CLEAR ANODIZED FRAMED VISION PANEL		REFER TO SPECS FOR ADDITONAL INFORMATION. PROVIDE BALI ALUMINUM HORIZONTAL BLINDS ON ALL EXTERIOR WINDOWS,(2) SPECIFIED 12FTx4FT MARKERBOARDS AND (1) 4FT.x4FT. TACKBOARD. MATERIALS, COLORS AND PATTERNS SUBJECT TO OWNER APPROVAL. ENSURE ANY CABINET DOORS ADJACENT TO WALLS HAVE WALL MOUNTED RUBBER STOPS ALIGNED WITH HANDLES.
229	GIRLS' RESTROOM	2"x2" CERAMIC TILE, AMERICAN OLEAN COVE BASE #A33 CHARCOAL, GROUT COLOR: #89 SMOKE GREY	2x2 ACOUSTICAL CEILING TILE (LAY-IN) VINYL TILES	2"x2" CERAMIC TILE, AMERICAN OLEAN, #A33 CHARCOAL, GROUT COLOR: #89 SMOKE GREY	2"x2" CERAMIC TILE, AMERICAN OLEAN #A04 LIGHT SMOKE SPECKLED WITH (2) ROWS OF 4" HIGH EA. ACCENT TILES #A33 CHARCOAL, SEE INTERIOR ELEVATION, PRIME AND PAINT ABOVE TILE, COLOR SW 7005 WHITE	PLASTIC LAMINATE - WILSONART 4783-60 WHITE TIGRIS, PREFINISHED CLEAR ANODIZED ALUM. DOOR FRAME		SPECIFIED TOILET PARTITIONS AND SOLID SURFACE COUNTERTOP WITH WHITE INTEGRAL SINK BOWLS
229a	GIRLS' RESTROOM CLOSET	2"x2" CERAMIC TILE, AMERICAN OLEAN COVE BASE #A33 CHARCOAL, GROUT COLOR: #89 SMOKE GREY	2x2 ACOUSTICAL CEILING TILE (LAY-IN) VINYL COATED CEILING TILES	2"x2" CERAMIC TILE, AMERICAN OLEAN, #A33 CHARCOAL, GROUT COLOR: #89 SMOKE GREY	PRIME AND PAINT - SHERWIN WILLIAMS (SW) COLOR: 7005 WHITE	PLASTIC LAMINATE - WILSONART 4783-60 WHITE TIGRIS, PREFINISHED CLEAR ANODIZED ALUM. DOOR FRAME		4 ADJUSTABLE P-LAM WRAPPED SHELVES, P-LAM COLOR: WHITE
230	BOYS' RESTROOM	2"x2" CERAMIC TILE, AMERICAN OLEAN COVE BASE #A33 CHARCOAL, GROUT COLOR: #89 SMOKE GREY	2x2 ACOUSTICAL CEILING TILE (LAY-IN) VINYL TILES	2"x2" CERAMIC TILE, AMERICAN OLEAN, #A33 CHARCOAL, GROUT COLOR: #89 SMOKE GREY	2"x2" CERAMIC TILE, AMERICAN OLEAN #A04 LIGHT SMOKE SPECKLED WITH (2) ROWS OF 4" HIGH EA. ACCENT TILES #A33 CHARCOAL, SEE INTERIOR ELEVATION, PRIME AND PAINT ABOVE TILE, COLOR SW 7005 WHITE	PLASTIC LAMINATE - WILSONART 4783-60 WHITE TIGRIS, PREFINISHED CLEAR ANODIZED ALUM. DOOR FRAME		SPECIFIED TOILET PARTITIONS AND SOLID SURFACE COUNTERTOP WITH WHITE INTEGRAL SINK BOWLS
230a	BOYS' RESTROOM CLOSET	2"x2" CERAMIC TILE, AMERICAN OLEAN COVE BASE #A33 CHARCOAL, GROUT COLOR: #89 SMOKE GREY	2x2 ACOUSTICAL CEILING TILE (LAY-IN) VINYL COATED CEILING TILES	2"x2" CERAMIC TILE, AMERICAN OLEAN, #A33 CHARCOAL, GROUT COLOR: #89 SMOKE GREY	PRIME AND PAINT - SHERWIN WILLIAMS (SW) COLOR: 7005 WHITE	PLASTIC LAMINATE - WILSONART 4783-60 WHITE TIGRIS, PREFINISHED CLEAR ANODIZED ALUM. DOOR FRAME		4 ADJUSTABLE P-LAM WRAPPED SHELVES, P-LAM COLOR: WHITE
231	CLASSROOM	4" RESILIENT BASE-ROPPE WALL BASE P100 BLACK	2x2 ACOUSTICAL CEILING TILE (LAY-IN)	12"x12" VCT, 2 COLORS - RE:SHEET AF102a	PRIME AND PAINT - SHERWIN WILLIAMS (SW) COLOR: 7005 WHITE, ONE WALL TO BE PAINTED AN ACCENT COLOR (LOYAL BLUE SW6510). REFER TO FLOOR PLAN FOR LOCATION OF ACCENT WALL.	PLASTIC LAMINATE - WILSONART 4783-60 WHITE TIGRIS, PREFINISHED CLEAR ANODIZED ALUM. DOOR FRAME AND CLEAR ANODIZED FRAMED VISION PANEL		REFER TO SPECS FOR ADDITONAL INFORMATION. PROVIDE BALI ALUMINUM HORIZONTAL BLINDS ON ALL EXTERIOR WINDOWS,(2) SPECIFIED 12FTx4FT MARKERBOARDS AND (1) 4FT.x4FT. TACKBOARD. MATERIALS, COLORS AND PATTERNS SUBJECT TO OWNER APPROVAL. ENSURE ANY CABINET DOORS ADJACENT TO WALLS HAVE WALL MOUNTED RUBBER STOPS ALIGNED WITH HANDLES.
232	UNISEX RESTROOM	2"x2" CERAMIC TILE, AMERICAN OLEAN COVE BASE #A33 CHARCOAL, GROUT COLOR: #89 SMOKE GREY	2x2 ACOUSTICAL CEILING TILE (LAY-IN) VINYL TILE	2"x2" CERAMIC TILE, AMERICAN OLEAN, #A33 CHARCOAL, GROUT COLOR: #89 SMOKE GREY	2"x2" CERAMIC TILE, AMERICAN OLEAN #A04 LIGHT SMOKE SPECKLED WITH (2) ROWS OF 4" HIGH EA. ACCENT TILES #A33 CHARCOAL, SEE INTERIOR ELEVATION, PRIME AND PAINT ABOVE TILE, COLOR SW 7005 WHITE	PLASTIC LAMINATE - WILSONART 4783-60 WHITE TIGRIS, PREFINISHED CLEAR ANODIZED ALUM. DOOR FRAME		-
233	UNISEX RESTROOM	2"x2" CERAMIC TILE, AMERICAN OLEAN COVE BASE #A33 CHARCOAL, GROUT COLOR: #89 SMOKE GREY	2x2 ACOUSTICAL CEILING TILE (LAY-IN) VINYL TILE	2"x2" CERAMIC TILE, AMERICAN OLEAN, #A33 CHARCOAL, GROUT COLOR: #89 SMOKE GREY	2"x2" CERAMIC TILE, AMERICAN OLEAN #A04 LIGHT SMOKE SPECKLED WITH (2) ROWS OF 4" HIGH EA. ACCENT TILES #A33 CHARCOAL, SEE INTERIOR ELEVATION, PRIME AND PAINT ABOVE TILE, COLOR SW 7005 WHITE	PLASTIC LAMINATE - WILSONART 4783-60 WHITE TIGRIS, PREFINISHED CLEAR ANODIZED ALUM. DOOR FRAME		-
234	JANITOR	4" RESILIENT BASE-ROPPE WALL BASE P100 BLACK	2x2 ACOUSTICAL CEILING TILE (LAY-IN)	12"x12" VCT, 1 COLOR - RE:SHEET AF102b	PRIME AND PAINT - SHERWIN WILLIAMS (SW) COLOR: 7005 WHITE	PLASTIC LAMINATE - WILSONART 4783-60 WHITE TIGRIS, PREFINISHED CLEAR ANODIZED ALUM. DOOR FRAME		SCHEDULED MOP SINK WITH SPECIFIED FRP WALL PANELS BEHIND MOP SINK UP TO 5FT
235	CLASSROOM	4" RESILIENT BASE-ROPPE WALL BASE P100 BLACK	2x2 ACOUSTICAL CEILING TILE (LAY-IN)	12"x12" VCT, 2 COLORS - RE:SHEET AF102b	PRIME AND PAINT - SHERWIN WILLIAMS (SW) COLOR: 7005 WHITE, ONE WALL TO BE PAINTED AN ACCENT COLOR (LOYAL BLUE SW6510). REFER TO FLOOR PLAN FOR LOCATION OF ACCENT WALL.	PLASTIC LAMINATE - WILSONART 4783-60 WHITE TIGRIS, PREFINISHED CLEAR ANODIZED ALUM. DOOR FRAME AND CLEAR ANODIZED FRAMED VISION PANEL		REFER TO SPECS FOR ADDITONAL INFORMATION. PROVIDE BALI ALUMINUM HORIZONTAL BLINDS ON ALL EXTERIOR WINDOWS,(2) SPECIFIED 12FTx4FT MARKERBOARDS AND (1) 4FT.x4FT. TACKBOARD. MATERIALS, COLORS AND PATTERNS SUBJECT TO OWNER APPROVAL. ENSURE ANY CABINET DOORS ADJACENT TO WALLS HAVE WALL MOUNTED RUBBER STOPS ALIGNED WITH HANDLES.
236	CLASSROOM	4" RESILIENT BASE-ROPPE WALL BASE P100 BLACK	2x2 ACOUSTICAL CEILING TILE (LAY-IN)	12"x12" VCT, 2 COLORS - RE:SHEET AF102b	PRIME AND PAINT - SHERWIN WILLIAMS (SW) COLOR: 7005 WHITE, ONE WALL TO BE PAINTED AN ACCENT COLOR (LOYAL BLUE SW6510). REFER TO FLOOR PLAN FOR LOCATION OF ACCENT WALL.	PLASTIC LAMINATE - WILSONART 4783-60 WHITE TIGRIS, PREFINISHED CLEAR ANODIZED ALUM. DOOR FRAME AND CLEAR ANODIZED FRAMED VISION PANEL		REFER TO SPECS FOR ADDITONAL INFORMATION. PROVIDE BALI ALUMINUM HORIZONTAL BLINDS ON ALL EXTERIOR WINDOWS,(2) SPECIFIED 12FTx4FT MARKERBOARDS AND (1) 4FT.x4FT. TACKBOARD. MATERIALS, COLORS AND PATTERNS SUBJECT TO OWNER APPROVAL. ENSURE ANY CABINET DOORS ADJACENT TO WALLS HAVE WALL MOUNTED RUBBER STOPS ALIGNED WITH HANDLES.
237	CLASSROOM	4" RESILIENT BASE-ROPPE WALL BASE P100 BLACK	2x2 ACOUSTICAL CEILING TILE (LAY-IN)	12"x12" VCT, 2 COLORS - RE:SHEET AF102b	PRIME AND PAINT - SHERWIN WILLIAMS (SW) COLOR: 7005 WHITE, ONE WALL TO BE PAINTED AN ACCENT COLOR (LOYAL BLUE SW6510). REFER TO FLOOR PLAN FOR LOCATION OF ACCENT WALL.	PLASTIC LAMINATE - WILSONART 4783-60 WHITE TIGRIS, PREFINISHED CLEAR ANODIZED ALUM. DOOR FRAME AND CLEAR ANODIZED FRAMED VISION PANEL		REFER TO SPECS FOR ADDITONAL INFORMATION. PROVIDE BALI ALUMINUM HORIZONTAL BLINDS ON ALL EXTERIOR WINDOWS,(2) SPECIFIED 12FTx4FT MARKERBOARDS AND (1) 4FT.x4FT. TACKBOARD. MATERIALS, COLORS AND PATTERNS SUBJECT TO OWNER APPROVAL. ENSURE ANY CABINET DOORS ADJACENT TO WALLS HAVE WALL MOUNTED RUBBER STOPS ALIGNED WITH HANDLES.
238	OFFICE	4" RESILIENT BASE-ROPPE WALL BASE P100 BLACK	2x2 ACOUSTICAL CEILING TILE (LAY-IN)	12"x12" VCT, 1 COLOR - RE:SHEET AF102b	PRIME AND PAINT - SHERWIN WILLIAMS (SW) COLOR: 7005 WHITE	PLASTIC LAMINATE - WILSONART 4783-60 WHITE TIGRIS, PREFINISHED CLEAR ANODIZED ALUM. DOOR FRAME		REFER TO SPECS FOR ADDITONAL INFORMATION. PROVIDE BALI ALUMINUM HORIZONTAL BLINDS ON ALL EXTERIOR WINDOWS, MATERIALS, COLORS AND PATTERNS SUBJECT TO OWNER APPROVAL. ENSURE ANY CABINET DOORS ADJACENT TO WALLS HAVE WALL MOUNTED RUBBER STOPS ALIGNED WITH HANDLES.
239	CLASSROOM	4" RESILIENT BASE-ROPPE WALL BASE P100 BLACK	2x2 ACOUSTICAL CEILING TILE (LAY-IN)	12"x12" VCT, 2 COLORS - RE:SHEET AF102b	PRIME AND PAINT - SHERWIN WILLIAMS (SW) COLOR: 7005 WHITE, ONE WALL TO BE PAINTED AN ACCENT COLOR (LOYAL BLUE SW6510). REFER TO FLOOR PLAN FOR LOCATION OF ACCENT WALL.	PLASTIC LAMINATE - WILSONART 4783-60 WHITE TIGRIS, PREFINISHED CLEAR ANODIZED ALUM. DOOR FRAME AND CLEAR ANODIZED FRAMED VISION PANEL		REFER TO SPECS FOR ADDITONAL INFORMATION. PROVIDE BALI ALUMINUM HORIZONTAL BLINDS ON ALL EXTERIOR WINDOWS,(2) SPECIFIED 12FTx4FT MARKERBOARDS AND (1) 4FT.x4FT. TACKBOARD. MATERIALS, COLORS AND PATTERNS SUBJECT TO OWNER APPROVAL. ENSURE ANY CABINET DOORS ADJACENT TO WALLS HAVE WALL MOUNTED RUBBER STOPS ALIGNED WITH HANDLES.
240	SCIENCE LAB	4" RESILIENT BASE-ROPPE WALL BASE P100 BLACK	2x2 ACOUSTICAL CEILING TILE (LAY-IN)	12"x12" VCT, 2 COLORS - RE:SHEET AF102b	PRIME AND PAINT - SHERWIN WILLIAMS (SW) COLOR: 7005 WHITE, ONE WALL TO BE PAINTED AN ACCENT COLOR (LOYAL BLUE SW6510). REFER TO FLOOR PLAN FOR LOCATION OF ACCENT WALL.	PLASTIC LAMINATE - WILSONART 4783-60 WHITE TIGRIS, PREFINISHED CLEAR ANODIZED ALUM. DOOR FRAME AND CLEAR ANODIZED FRAMED VISION PANEL		REFER TO SPECS FOR ADDITONAL INFORMATION. PROVIDE BALI ALUMINUM HORIZONTAL BLINDS ON ALL EXTERIOR WINDOWS,(2) SPECIFIED 12FTx4FT MARKERBOARDS AND (1) 4FT.x4FT. TACKBOARD. MATERIALS, COLORS AND PATTERNS SUBJECT TO OWNER APPROVAL. ENSURE ANY CABINET DOORS ADJACENT TO WALLS HAVE WALL MOUNTED RUBBER STOPS ALIGNED WITH HANDLES.
241	PREP ROOM	4" RESILIENT BASE-ROPPE WALL BASE P100 BLACK	2x2 ACOUSTICAL CEILING TILE (LAY-IN)	12"x12" VCT, 1 COLORS - RE:SHEET AF102b	PRIME AND PAINT - SHERWIN WILLIAMS (SW) COLOR: 7005 WHITE	PLASTIC LAMINATE - WILSONART 4783-60 WHITE TIGRIS, PREFINISHED CLEAR ANODIZED ALUM. DOOR FRAME		REFER TO SPECS FOR ADDITONAL INFORMATION. PROVIDE BALI ALUMINUM HORIZONTAL BLINDS ON ALL EXTERIOR WINDOWS, MATERIALS, COLORS AND PATTERNS SUBJECT TO OWNER APPROVAL. ENSURE ANY CABINET DOORS ADJACENT TO WALLS HAVE WALL MOUNTED RUBBER STOPS ALIGNED WITH HANDLES.
242	BIO LAB	4" RESILIENT BASE-ROPPE WALL BASE P100 BLACK	2x2 ACOUSTICAL CEILING TILE (LAY-IN)	12"x12" VCT, 2 COLORS - RE:SHEET AF102b	PRIME AND PAINT - SHERWIN WILLIAMS (SW) COLOR: 7005 WHITE, ONE WALL TO BE PAINTED AN ACCENT COLOR (LOYAL BLUE SW6510). REFER TO FLOOR PLAN FOR LOCATION OF ACCENT WALL.	PLASTIC LAMINATE - WILSONART 4783-60 WHITE TIGRIS, PREFINISHED CLEAR ANODIZED ALUM. DOOR FRAME AND CLEAR ANODIZED FRAMED VISION PANEL		REFER TO SPECS FOR ADDITONAL INFORMATION. PROVIDE BALI ALUMINUM HORIZONTAL BLINDS ON ALL EXTERIOR WINDOWS,(2) SPECIFIED 12FTx4FT MARKERBOARDS AND (1) 4FT.x4FT. TACKBOARD. MATERIALS, COLORS AND PATTERNS SUBJECT TO OWNER APPROVAL. ENSURE ANY CABINET DOORS ADJACENT TO WALLS HAVE WALL MOUNTED RUBBER STOPS ALIGNED WITH HANDLES.
243	PREP ROOM	4" RESILIENT BASE-ROPPE WALL BASE P100 BLACK	2x2 ACOUSTICAL CEILING TILE (LAY-IN)	12"x12" VCT, 1 COLORS - RE:SHEET AF102b	PRIME AND PAINT - SHERWIN WILLIAMS (SW) COLOR: 7005 WHITE	PLASTIC LAMINATE - WILSONART 4783-60 WHITE TIGRIS, PREFINISHED CLEAR ANODIZED ALUM. DOOR FRAME		REFER TO SPECS FOR ADDITONAL INFORMATION. PROVIDE BALI ALUMINUM HORIZONTAL BLINDS ON ALL EXTERIOR WINDOWS, MATERIALS, COLORS AND PATTERNS SUBJECT TO OWNER APPROVAL. ENSURE ANY CABINET DOORS ADJACENT TO WALLS HAVE WALL MOUNTED RUBBER STOPS ALIGNED WITH HANDLES.
244	CHEM LAB	4" RESILIENT BASE-ROPPE WALL BASE P100 BLACK	2x2 ACOUSTICAL CEILING TILE (LAY-IN)	12"x12" VCT, 2 COLORS - RE:SHEET AF102b	PRIME AND PAINT - SHERWIN WILLIAMS (SW) COLOR: 7005 WHITE, ONE WALL TO BE PAINTED AN ACCENT COLOR (LOYAL BLUE SW6510). REFER TO FLOOR PLAN FOR LOCATION OF ACCENT WALL.	PLASTIC LAMINATE - WILSONART 4783-60 WHITE TIGRIS, PREFINISHED CLEAR ANODIZED ALUM. DOOR FRAME AND CLEAR ANODIZED FRAMED VISION PANEL		REFER TO SPECS FOR ADDITONAL INFORMATION. PROVIDE BALI ALUMINUM HORIZONTAL BLINDS ON ALL EXTERIOR WINDOWS,(2) SPECIFIED 12FTx4FT MARKERBOARDS AND (1) 4FT.x4FT. TACKBOARD. MATERIALS, COLORS AND PATTERNS SUBJECT TO OWNER APPROVAL. ENSURE ANY CABINET DOORS ADJACENT TO WALLS HAVE WALL MOUNTED RUBBER STOPS ALIGNED WITH HANDLES.
245	OFFICE	4" RESILIENT BASE-ROPPE WALL BASE P100 BLACK	2x2 ACOUSTICAL CEILING TILE (LAY-IN)	12"x12" VCT, 1 COLOR - RE:SHEET AF102	PRIME AND PAINT - SHERWIN WILLIAMS (SW) COLOR: 7005 WHITE	PLASTIC LAMINATE - WILSONART 4783-60 WHITE TIGRIS, PREFINISHED CLEAR ANODIZED ALUM. DOOR FRAME		PROVIDE BALI ALUMINUM HORIZONTAL BLINDS, #544 TRUE WHITE
246	SCIENCE LAB	4" RESILIENT BASE-ROPPE WALL BASE P100 BLACK	2x2 ACOUSTICAL CEILING TILE (LAY-IN)	12"x12" VCT, 2 COLORS - RE:SHEET AF102b	PRIME AND PAINT - SHERWIN WILLIAMS (SW) COLOR: 7005 WHITE, ONE WALL TO BE PAINTED AN ACCENT COLOR (LOYAL BLUE SW6510). REFER TO FLOOR PLAN FOR LOCATION OF ACCENT WALL.	PLASTIC LAMINATE - WILSONART 4783-60 WHITE TIGRIS, PREFINISHED CLEAR ANODIZED ALUM. DOOR FRAME AND CLEAR ANODIZED FRAMED VISION PANEL		REFER TO SPECS FOR ADDITONAL INFORMATION. PROVIDE BALI ALUMINUM HORIZONTAL BLINDS ON ALL EXTERIOR WINDOWS,(2) SPECIFIED 12FTx4FT MARKERBOARDS AND (1) 4FT.x4FT. TACKBOARD. MATERIALS, COLORS AND PATTERNS SUBJECT TO OWNER APPROVAL. ENSURE ANY CABINET DOORS ADJACENT TO WALLS HAVE WALL MOUNTED RUBBER STOPS ALIGNED WITH HANDLES.
247	CLASSROOM	4" RESILIENT BASE-ROPPE WALL BASE P100 BLACK	2x2 ACOUSTICAL CEILING TILE (LAY-IN)	12"x12" VCT, 2 COLORS - RE:SHEET AF102b	PRIME AND PAINT - SHERWIN WILLIAMS (SW) COLOR: 7005 WHITE, ONE WALL TO BE PAINTED AN ACCENT COLOR (LOYAL BLUE SW6510). REFER TO FLOOR PLAN FOR LOCATION OF ACCENT WALL.	PLASTIC LAMINATE - WILSONART 4783-60 WHITE TIGRIS, PREFINISHED CLEAR ANODIZED ALUM. DOOR FRAME AND CLEAR ANODIZED FRAMED VISION PANEL		REFER TO SPECS FOR ADDITONAL INFORMATION. PROVIDE BALI ALUMINUM HORIZONTAL BLINDS ON ALL EXTERIOR WINDOWS,(2) SPECIFIED 12FTx4FT MARKERBOARDS AND (1) 4FT.x4FT. TACKBOARD. MATERIALS, COLORS AND PATTERNS SUBJECT TO OWNER APPROVAL. ENSURE ANY CABINET DOORS ADJACENT TO WALLS HAVE WALL MOUNTED RUBBER STOPS ALIGNED WITH HANDLES.
248	OFFICE	4" RESILIENT BASE-ROPPE WALL BASE P100 BLACK	2x2 ACOUSTICAL CEILING TILE (LAY-IN)	12"x12" VCT, 1 COLOR - RE:SHEET AF102b	PRIME AND PAINT - SHERWIN WILLIAMS (SW) COLOR: 7005 WHITE	PLASTIC LAMINATE - WILSONART 4783-60 WHITE TIGRIS, PREFINISHED CLEAR ANODIZED ALUM. DOOR FRAME		REFER TO SPECS FOR ADDITONAL INFORMATION. PROVIDE BALI ALUMINUM HORIZONTAL BLINDS ON ALL EXTERIOR WINDOWS, MATERIALS, COLORS AND PATTERNS SUBJECT TO OWNER APPROVAL. ENSURE ANY CABINET DOORS ADJACENT TO WALLS HAVE WALL MOUNTED RUBBER STOPS ALIGNED WITH HANDLES.
249	ART LAB	4" RESILIENT BASE-ROPPE WALL BASE P100 BLACK	2x2 ACOUSTICAL CEILING TILE (LAY-IN)	12"x12" VCT, 2 COLORS - RE:SHEET AF102b	PRIME AND PAINT - SHERWIN WILLIAMS (SW) COLOR: 7005 WHITE, ONE WALL TO BE PAINTED AN ACCENT COLOR (LOYAL BLUE SW6510). REFER TO FLOOR PLAN FOR LOCATION OF ACCENT WALL.	PLASTIC LAMINATE - WILSONART 4783-60 WHITE TIGRIS, PREFINISHED CLEAR ANODIZED ALUM. DOOR FRAME AND CLEAR ANODIZED FRAMED VISION PANEL		REFER TO SPECS FOR ADDITONAL INFORMATION. PROVIDE BALI ALUMINUM HORIZONTAL BLINDS ON ALL EXTERIOR WINDOWS,(2) SPECIFIED 12FTx4FT MARKERBOARDS AND (1) 4FT.x4FT. TACKBOARD. MATERIALS, COLORS AND PATTERNS SUBJECT TO OWNER APPROVAL. ENSURE ANY CABINET DOORS ADJACENT TO WALLS HAVE WALL MOUNTED RUBBER STOPS ALIGNED WITH HANDLES.
250	MAINTENANCE	-	2x2 ACOUSTICAL CEILING TILE (LAY-IN)	SEALED CONCRETE	PRIME AND PAINT - SHERWIN WILLIAMS (SW) COLOR: 7005 WHITE	PLASTIC LAMINATE - WILSONART 4783-60 WHITE TIGRIS, PREFINISHED CLEAR ANODIZED ALUM. DOOR FRAME		-
251	MECHANICAL	-	OPEN TO STRUCTURE ABOVE	SEALED CONCRETE	PRIME AND PAINT - SHERWIN WILLIAMS (SW) COLOR: 7005 WHITE	-		PROVIDE RAISED CONCRETE UTILITY PAD AT ALL AIR HANDLER LOCATIONS
252	I.T.	4" RESILIENT BASE-ROPPE WALL BASE P100 BLACK	2x2 ACOUSTICAL CEILING TILE (LAY-IN)	12"x12" VCT, 1 COLOR - RE:SHEET AF102b	PRIME AND PAINT - SHERWIN WILLIAMS (SW) COLOR: 7005 WHITE	PLASTIC LAMINATE - WILSONART 4783-60 WHITE TIGRIS, PREFINISHED CLEAR ANODIZED ALUM. DOOR FRAME		REFER TO SPECS FOR ADDITONAL INFORMATION

1

yes prep PUBLIC SCHOOLS

2007 Ea architects

H4 Engineers

H2B

WGA CONSULTING ENGINEERS

09/09/20

No.	Description	Date
	ISSUE FOR PERMIT/PRICING	AUG 24, 20
1	ADDENDUM # 1	SEPT 09 20
2	ADDENDUM # 2	SEPT 14 20

YES PREP PUBLIC SCHOOL

EAST END MIDDLE / HIGH SCHOOL PEISER PARK

8401 LAWNDALE ST.
HOUSTON, TX 77012

ROOM FINISH SCHEDULE

Project Number	19115
Date	09/09/20
Drawn By	-
Checked By	

A703


Scale

LEGEND

1. VCT-COLOR 1 — 12" x 12" VINYL COMPOSITION TILE, ARMSTRONG STANDARD EXCELON MULTICOLOR – "CIRQUE WHITE" (52513)
2. VCT-COLOR 2 — 12" x 12" VINYL COMPOSITION TILE, ARMSTRONG STANDARD EXCELON IMPERIAL TEXTURE – "VICTORIA BLUE" (59230)
3. VCT-COLOR 3 — 12" x 12" VINYL COMPOSITION TILE, ARMSTRONG STANDARD EXCELON IMPERIAL TEXTURE – "COLORADO STONE" (57506)
4. 2x2 CERAMIC TILE, RE: FINISH SCHEDULE
5. SEALED CONCRETE, RE: FINISH SCHEDULE
6. FLOOR LOGO OF SCHOOL MASCOT; CENTERED
7. ROPPE RUBBER TREADS AND RISERS, RAISED CIRCULAR PROFILE, BLACK
8. MATEFLEX PROGYM SPORTS FLOORING (GYM)–3 DIFFERENT COLORS
9. VOLLYBALL COURT LINES, 1 MAIN COURT AND 2 SIDE COURTS
10. VOLLYBALL FLOOR INSERTS, SECURE TILE AT ALL INSERTS TO SUBFLOOR THROUGH TABS, AS PER MANUFACTURER'S RECOMMENDATION TO ELIMINATE MOVEMENT OF TILES.
11. SIDE GOAL FREE THROW LINES
12. ELEVATED WOOD FLOOR – 2 LAYERS 3/4" T&G PLYWOOD (TOP LAYER TO BE FIRE RETARDANT TREATED, STAGGERED JOINTS, WITH 1 LAYER OF 15# FELT BETWEEN PLYWOOD LAYERS. WALK SURFACE SANDED, CRACKS FILLED AND PAINTED BLACK, TOP LAYER PLYWOOD TESTED IN ACCORDANCE WITH ASTM E84 OR U.L. 723, WITH A LISTED FLAME SPREAD INDEX OF 25 OR LESS AND SMOKE DEVELOPED INDEX OF LESS THAN 450 (CLASS A).
13. 2 LAYERS 3/4" PLYWOOD SUBFLOOR (BOTTOM LAYER F.R.) WITH RUBBER TILE TREADS AND RISERS; INCLUDING RAMP (ROPPE–COLOR: BLACK) RAISED CIRCULAR PROFILE

FLOOR BOX LOCATION (RE: ELECTRICAL)

NOTE: EACH SQUARE REPRESENTS (1)12"x12" TILE

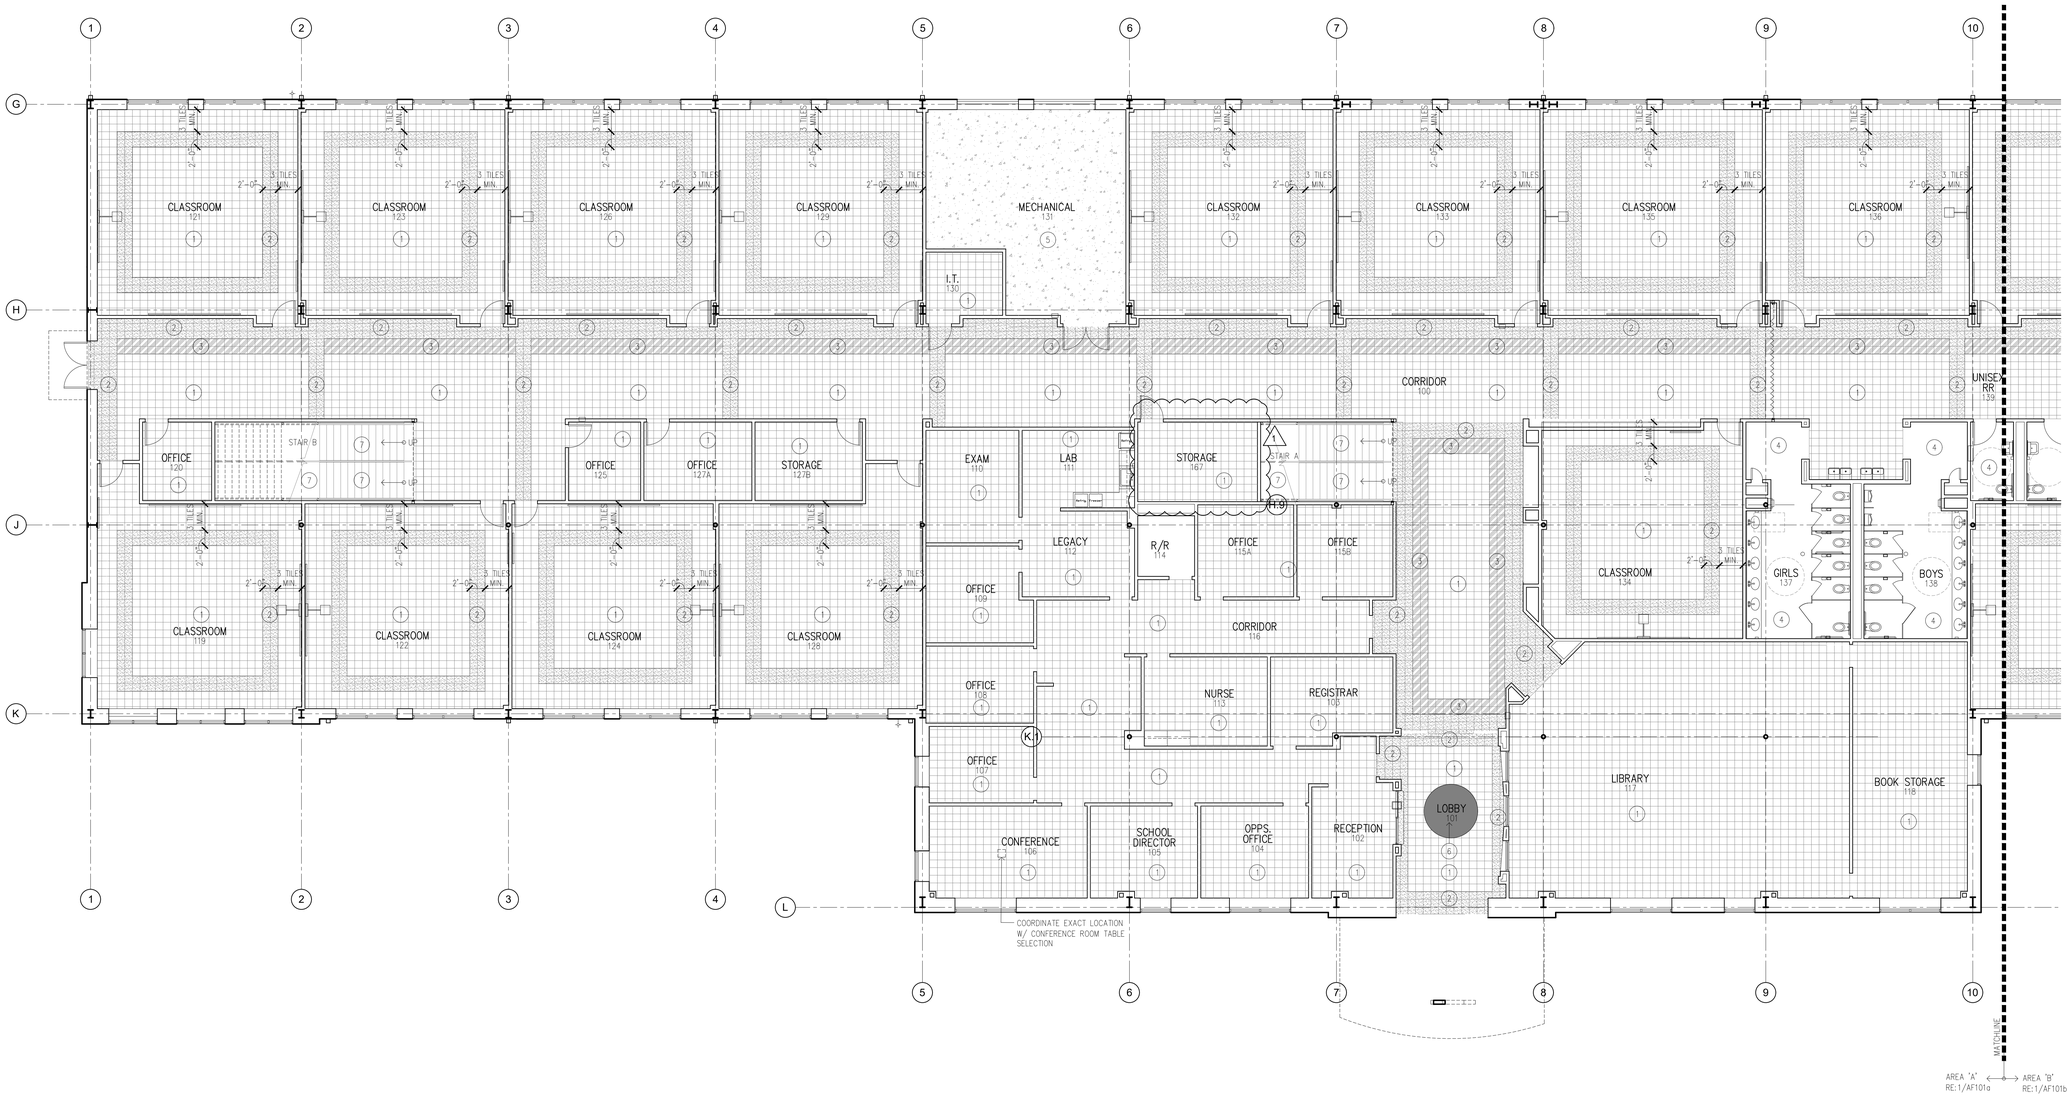

FIRST FLOOR – PARTIAL FINISH FLOOR PLAN 'A'

SCALE: 1/8" = 1'-0"

yes prep PUBLIC SCHOOLS

2007 Ea architects

H4 Engineers

H2B

WGA CONSULTING ENGINEERS

09/09/20

No.	Description	Date
	ISSUE FOR PERMIT/PRICING	AUG 24, 20
1	ADDENDUM # 1	SEPT 09 20
2	ADDENDUM # 2	SEPT 14 20

YES PREP PUBLIC SCHOOL

EAST END MIDDLE / HIGH SCHOOL PEISER PARK


8401 LAWNDALE ST.
HOUSTON, TX 77012

FIRST FLOOR -PARTIAL FINISH FLOOR PLAN 'A'

Project Number	19115
Date	09/09/20
Drawn By	
Checked By	

AF101a

Scale

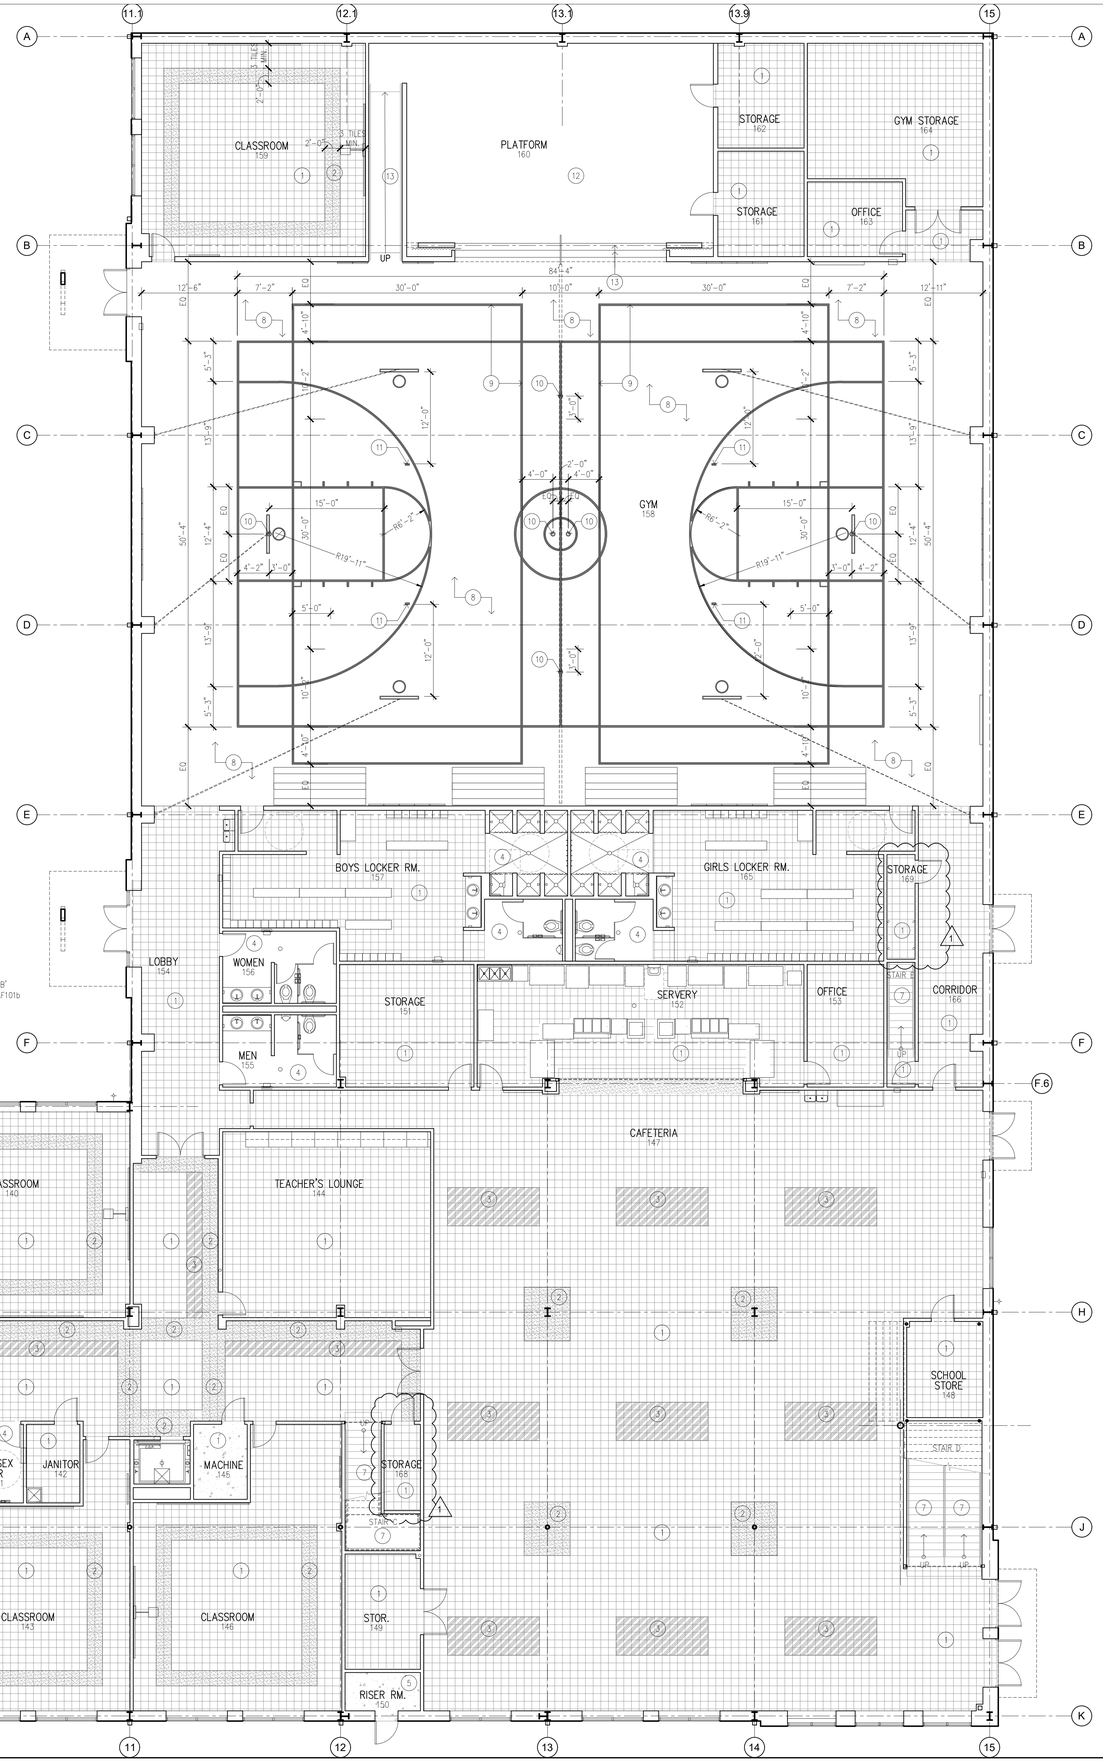

LEGEND

1. VCT-COLOR 1 12" x 12" VINYL COMPOSITION TILE, ARMSTRONG STANDARD EXCELON MULTICOLOR – "CIRQUE WHITE" (52513)
2. VCT-COLOR 2 12" x 12" VINYL COMPOSITION TILE, ARMSTRONG STANDARD EXCELON IMPERIAL TEXTURE – "VICTORIA BLUE" (59230)
3. VCT-COLOR 3 12" x 12" VINYL COMPOSITION TILE, ARMSTRONG STANDARD EXCELON IMPERIAL TEXTURE – "COLORADO STONE" (57506)
4. 2x2 CERAMIC TILE, RE: FINISH SCHEDULE
5. SEALED CONCRETE, RE: FINISH SCHEDULE
6. FLOOR LOGO OF SCHOOL MASCOT; CENTERED
7. ROPPE RUBBER TREADS AND RISERS, RAISED CIRCULAR PROFILE, BLACK
8. PROGYM PLANK, MATEFLEX MAPLE MEDIUM FINISH, 4"x36", RE: SPECS
9. VOLLYBALL COURT LINES, 1 MAIN COURT AND 2 SIDE COURTS
10. VOLLYBALL FLOOR INSERTS, SECURE TILE AT ALL INSERTS TO SUBFLOOR THROUGH TABS, AS PER MANUFACTURER'S RECOMMENDATION TO ELIMINATE MOVEMENT OF TILES.
11. SIDE GOAL FREE THROW LINES
12. ELEVATED WOOD FLOOR – 2 LAYERS 3/4" T&G PLYWOOD (TOP LAYER TO BE FIRE RETARDANT TREATED, STAGGERED JOINTS, WITH 1 LAYER OF 15# FELT BETWEEN PLYWOOD LAYERS. WALK SURFACE SANDED, CRACKS FILLED AND PAINTED BLACK, TOP LAYER PLYWOOD TESTED IN ACCORDANCE WITH ASTM E84 OR U.L. 723, WITH A LISTED FLAME SPREAD INDEX OF 25 OR LESS AND SMOKE DEVELOPED INDEX OF LESS THAN 450 (CLASS A).
13. 2 LAYERS 3/4" PLYWOOD SUBFLOOR (BOTTOM LAYER F.R.) WITH RUBBER TILE TREADS AND RISERS; INCLUDING RAMP (ROPPE-COLOR: BLACK) RAISED CIRCULAR PROFILE

FLOOR BOX LOCATION (RE: ELECTRICAL)

NOTE: EACH SQUARE REPRESENTS (1)12"x12" TILE

NORTH

FIRST FLOOR – PARTIAL FINISH FLOOR PLAN 'B'

SCALE: 1/8" = 1'-0"

yes prep PUBLIC SCHOOLS

2007 Ea architects

H4 Engineers

H2B

WGA CONSULTING ENGINEERS

09/09/20

No.	Description	Date
	ISSUE FOR PERMIT/PRICING	AUG 24, 20
1	ADDENDUM # 1	SEPT 03,20
2	ADDENDUM # 2	SEPT 14,20

YES PREP PUBLIC SCHOOL

EAST END MIDDLE / HIGH SCHOOL PEISER PARK

8401 LAWNDALE ST.
HOUSTON, TX 77012

FIRST FLOOR -PARTIAL FINISH FLOOR PLAN 'B'

Project Number	19115
Date	09/09/20
Drawn By	
Checked By	

AF101b


Scale

LEGEND

1. VCT-COLOR 1 12" x 12" VINYL COMPOSITION TILE, ARMSTRONG STANDARD EXCELON MULTICOLOR – "CIRQUE WHITE" (52513)
2. VCT-COLOR 2 12" x 12" VINYL COMPOSITION TILE, ARMSTRONG STANDARD EXCELON IMPERIAL TEXTURE – "VICTORIA BLUE" (59230)
3. VCT-COLOR 3 12" x 12" VINYL COMPOSITION TILE, ARMSTRONG STANDARD EXCELON IMPERIAL TEXTURE – "COLORADO STONE" (57506)
4. 2x2 CERAMIC TILE, RE: FINISH SCHEDULE
5. SEALED CONCRETE, RE: FINISH SCHEDULE
6. FLOOR LOGO OF SCHOOL MASCOT; CENTERED
7. ROPPE RUBBER TREADS AND RISERS, RAISED CIRCULAR PROFILE, BLACK
8. MATEFLEX PROGYM SPORTS FLOORING (GYM)–3 DIFFERENT COLORS
9. VOLLYBALL COURT LINES, 1 MAIN COURT AND 2 SIDE COURTS
10. VOLLYBALL FLOOR INSERTS, SECURE TILE AT ALL INSERTS TO SUBFLOOR THROUGH TABS, AS PER MANUFACTURER'S RECOMMENDATION TO ELIMINATE MOVEMENT OF TILES.
11. SIDE GOAL FREE THROW LINES
12. ELEVATED WOOD FLOOR – 2 LAYERS 3/4" T&G PLYWOOD (TOP LAYER TO BE FIRE RETARDANT TREATED, STAGGERED JOINTS, WITH 1 LAYER OF 15# FELT BETWEEN PLYWOOD LAYERS. WALK SURFACE SANDED, CRACKS FILLED AND PAINTED BLACK, TOP LAYER PLYWOOD TESTED IN ACCORDANCE WITH ASTM E84 OR U.L. 723, WITH A LISTED FLAME SPREAD INDEX OF 25 OR LESS AND SMOKE DEVELOPED INDEX OF LESS THAN 450 (CLASS A).
13. 2 LAYERS 3/4" PLYWOOD SUBFLOOR (BOTTOM LAYER F.R.) WITH RUBBER TILE TREADS AND RISERS; INCLUDING RAMP (ROPPE-COLOR: BLACK) RAISED CIRCULAR PROFILE

FLOOR BOX LOCATION (RE: ELECTRICAL)

NOTE: EACH SQUARE REPRESENTS (1)12"x12" TILE

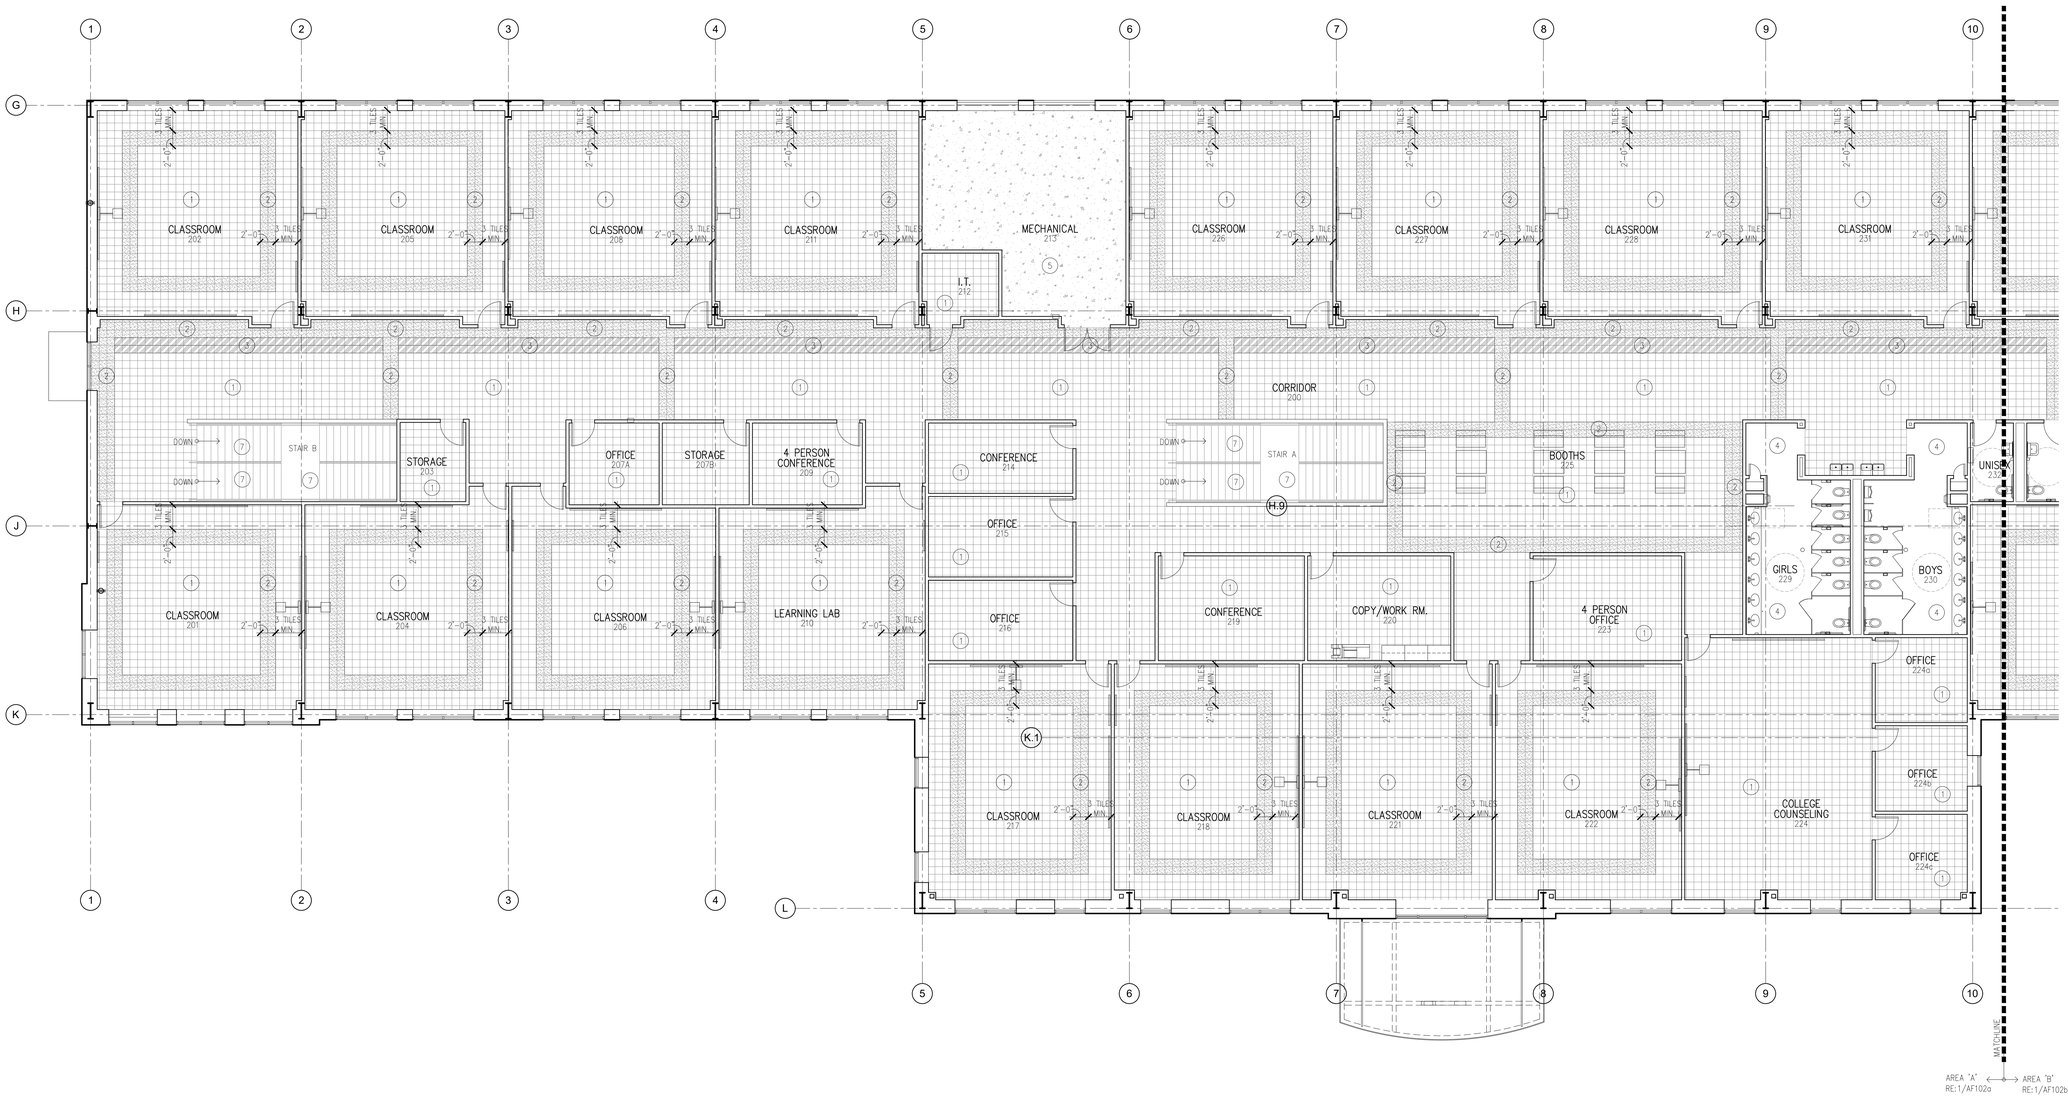

SECOND FLOOR – PARTIAL FINISH FLOOR PLAN 'A' SCALE: 1/8" = 1'-0" | 1

yes prep PUBLIC SCHOOLS

2007 Ea architects

H4 Engineers

H2B

WGA CONSULTING ENGINEERS

09/09/20

No.	Description	Date
	ISSUE FOR PERMIT/PRICING	AUG 24, 20
1	ADDENDUM # 1	SEPT 09,20
2	ADDENDUM # 2	SEPT 14,20

YES PREP PUBLIC SCHOOL

EAST END MIDDLE / HIGH SCHOOL PEISER PARK


8401 LAWNDALE ST.
HOUSTON, TX 77012

SECOND FLOOR -PARTIAL FINISH FLOOR PLAN 'A'

Project Number	19115
Date	09/09/20
Drawn By	
Checked By	

AF102a

Scale

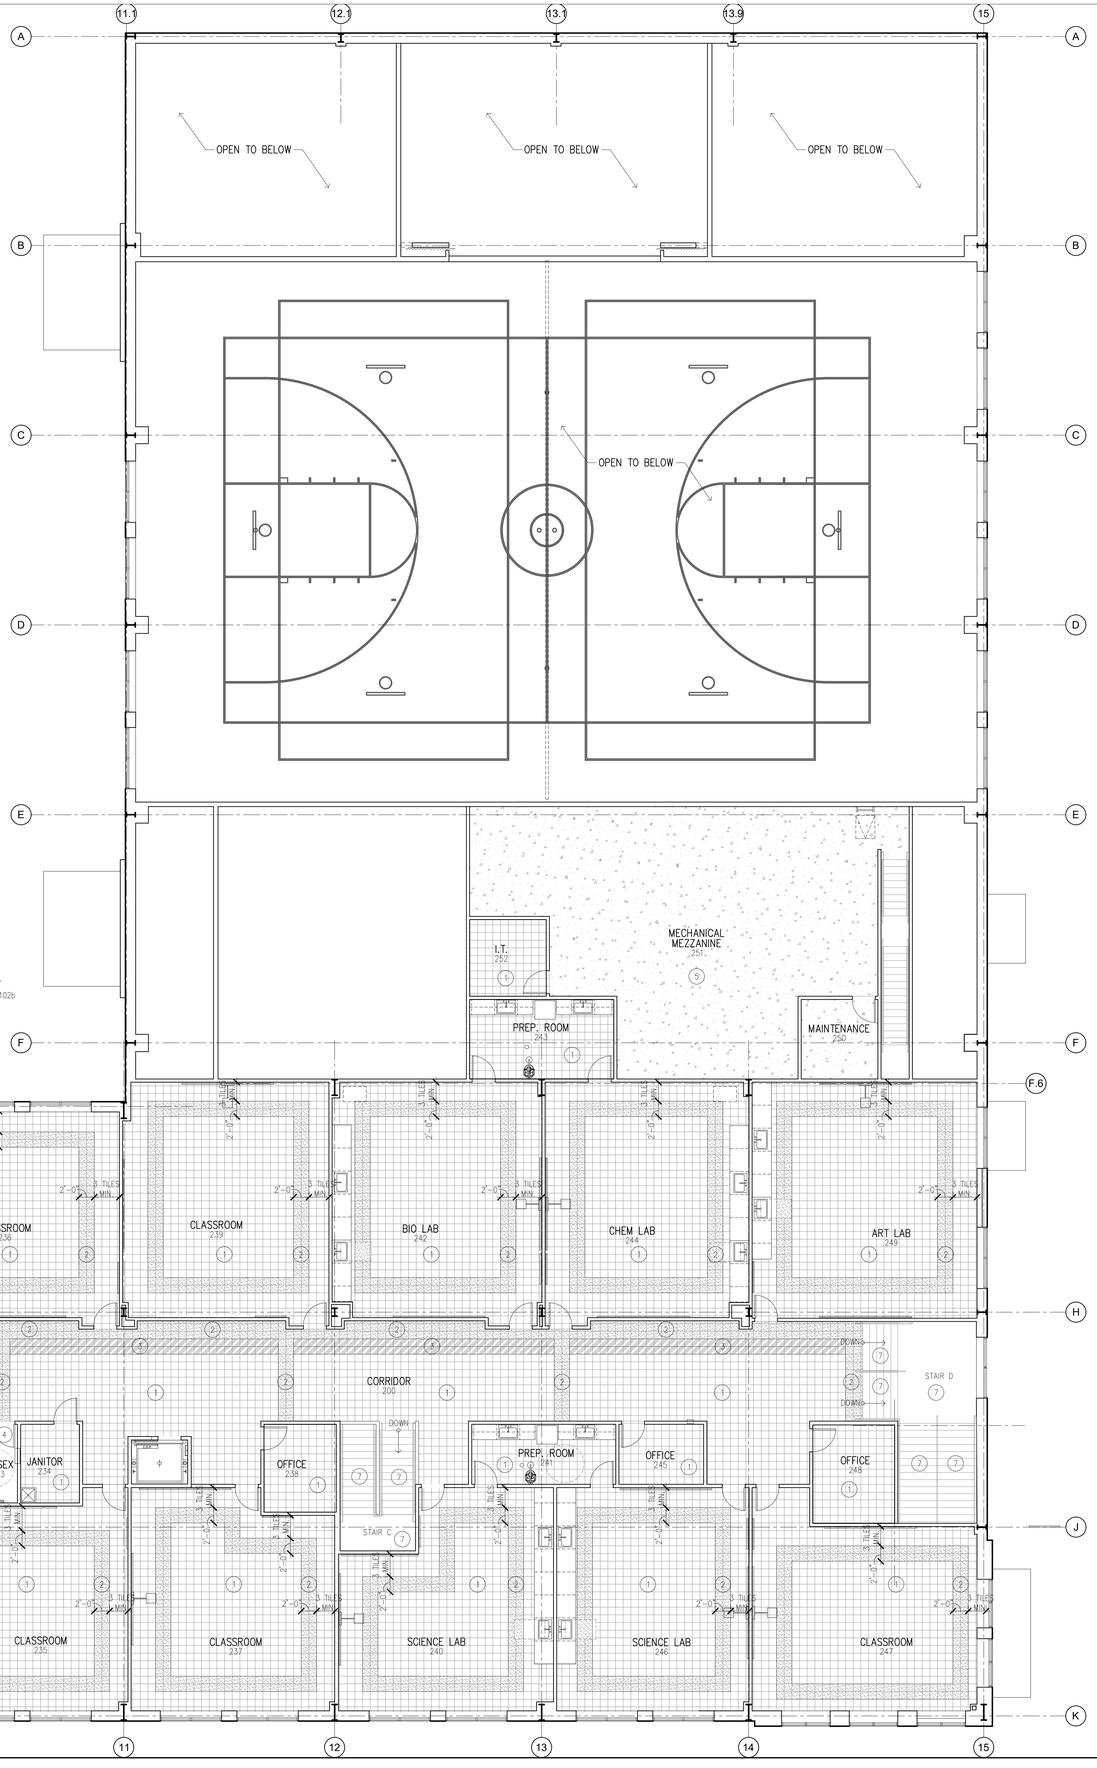

LEGEND

1. VCT-COLOR 1 12" x 12" VINYL COMPOSITION TILE, ARMSTRONG STANDARD EXCELON MULTICOLOR – "CIRQUE WHITE" (52513)
2. VCT-COLOR 2 12" x 12" VINYL COMPOSITION TILE, ARMSTRONG STANDARD EXCELON IMPERIAL TEXTURE – "VICTORIA BLUE" (59230)
3. VCT-COLOR 3 12" x 12" VINYL COMPOSITION TILE, ARMSTRONG STANDARD EXCELON IMPERIAL TEXTURE – "COLORADO STONE" (57506)
4. 2x2 CERAMIC TILE, RE: FINISH SCHEDULE
5. SEALED CONCRETE, RE: FINISH SCHEDULE
6. FLOOR LOGO OF SCHOOL MASCOT; CENTERED
7. ROPPE RUBBER TREADS AND RISERS, RAISED CIRCULAR PROFILE, BLACK
8. MATEFLEX PROGYM SPORTS FLOORING (GYM)–3 DIFFERENT COLORS
9. VOLLYBALL COURT LINES, 1 MAIN COURT AND 2 SIDE COURTS
10. VOLLYBALL FLOOR INSERTS, SECURE TILE AT ALL INSERTS TO SUBFLOOR THROUGH TABS, AS PER MANUFACTURER'S RECOMMENDATION TO ELIMINATE MOVEMENT OF TILES.
11. SIDE GOAL FREE THROW LINES
12. ELEVATED WOOD FLOOR – 2 LAYERS 3/4" T&G PLYWOOD (TOP LAYER TO BE FIRE RETARDANT TREATED, STAGGERED JOINTS, WITH 1 LAYER OF 15#FELT BETWEEN PLYWOOD LAYERS. WALK SURFACE SANDED, CRACKS FILLED AND PAINTED BLACK, TOP LAYER PLYWOOD TESTED IN ACCORDANCE WITH ASTM E84 OR U.L. 723, WITH A LISTED FLAME SPREAD INDEX OF 25 OR LESS AND SMOKE DEVELOPED INDEX OF LESS THAN 450 (CLASS A).
13. 2 LAYERS 3/4" PLYWOOD SUBFLOOR (BOTTOM LAYER F.R.) WITH RUBBER TILE TREADS AND RISERS; INCLUDING RAMP (ROPPE–COLOR: BLACK) RAISED CIRCULAR PROFILE

FLOOR BOX LOCATION (RE: ELECTRICAL)

NOTE: EACH SQUARE REPRESENTS (1)12"x12" TILE

NORTH

SECOND FLOOR – PARTIAL FINISH FLOOR PLAN 'B'

SCALE: 1/8" = 1'-0"

yes prep PUBLIC SCHOOLS

2007 Ea architects

H4 Engineers

H2B

WGA CONSULTING ENGINEERS

09/09/20

No.	Description	Date
	ISSUE FOR PERMIT/PRICING	AUG 24, 20
1	ADDENDUM # 1	SEPT 09,20
2	ADDENDUM # 2	SEPT 14,20

YES PREP PUBLIC SCHOOL

EAST END MIDDLE / HIGH SCHOOL PEISER PARK

8401 LAWNDALE ST.
HOUSTON, TX 77012

SECOND FLOOR -PARTIAL FINISH FLOOR PLAN 'B'

Project Number	19115
Date	09/09/20
Drawn By	
Checked By	

AF102b

Scale

MANCHESTER STREET (ORANGE STREET)

N86°46'48"E 318.23'

N03°15'41"W 798.92'

S48°03'07"E 802.20'

S03°13'04"E 254.00'

S86°45'46"W 575.64'

SAN SABA STREET (80' R.O.W.) (VOL. 6, PG. 201, H.C.D.R.)

LAWNDALE DRIVE

EXISTING STREET

TREET

EXISTING 5FT. WIDE CONCRETE SIDEWALK (ALONG MANCHESTER ST.)

ELEC VAULT

5' SIDEWALK

NEW 6' CHAIN LINK FENCE

NEW 5FT. WIDE CRUSHED GRAVEL WALKING TRACK PROVIDE BORDER FOR GRAVEL

VALVE

46" OAK

30" OAK

43" OAK

52" OAK

50" OAK

EXISTING TREES, TO REMAIN

36" OAK

GRASS

WALKING TRACK

PROPERTY LINE

NEW 5' WIDE CONCRETE SIDEWALK, RE: CIVIL DWGS.

12" PIPE

FL=26.91

28.43

30.14

30.46

FH

WOOD FENCE

HEADWALL

FL=27.42

30.44

FL=27.35

30.24

28.95

RAIL

EXISTING CHAIN LINK FENCE

CHAIN LINK FENCE

EBOX

RAILROAD CONTROL BOX BUILDING

60" OAK

40" OAK

32" OAK

NEW 5FT. WIDE CRUSHED GRAVEL WALKING TRACK PROVIDE BORDER FOR GRAVEL

PRE-MANUFACTURED MAINTENANCE SHED,TUFF-SHED OR EQUAL (PROVIDED BY OWNER), RE:ELECTRICAL FOR POWER AND STRUTURAL FOR FOUNDATION DESIGN

43 SPACES @9'-0"EA.=387'-0"

11 SPACES @9'-0"EA.=99'-0"

SPECIFIED BIKE RACKS (20) TOTAL

NEW ORNAMENTAL FENCE

33FT. WIDE MOTORIZED SLIDING GATE, PROVIDE POWER & KNOX BOX

CONTROLLER, PROVIDE POWER AND ADD A SPARE 2" CONDUIT FROM BUILDING TO GATE

FIRE LANE

CANOPY, RE:11/A310

15" OAK

CONCRETE SIDEWALK (SHADED)

PAVILION

1 A104

SPECIFIED ORNAMENTAL FENCE

20 SPACES @9'-0"EA.=180'-0"

17 SPACES @9'-0"EA.=153'-0"

7 SPACES @9'-0"EA.=63'-0"

4 SPACES @9'-0"EA.=36'-0"

18 SPACES @9'-0"EA.=162'-0"

2 SPACE @8'-0=16'-0"

15 SPACES @9'-0"EA.& 1 SPACE @8'-0=143'-0"

24 SPACES @9'-0"EA.=216'-0"

26 SPACES @9'-0"EA.=234'-0"

14 SPACES @9'-0"EA.=126'-0"

13 SPACES @9'-0"EA.=117'-0"

12 SPACES @9'-0"EA.=108'-0"

8 SPACES @8'-0"EA.=63'-0"

NEW 5' WIDE CONCRETE SIDEWALK, RE:CIVIL DWGS.

NEW CURB RAMP, RE:CIVIL DWGS.

3FT. WIDE ACCESS SWING GATE, PROVIDE HARDWARE

30FT. WIDE MOTORIZED SLIDING GATE, PROVIDE POWER & KNOX BOX

CONTROLLER, PROVIDE POWER AND ADD A SPARE 2" CONDUIT FROM BUILDING TO GATE

GRASS 6" CURB TYP.

SPECIFIED FLAG POLE

FDC CONNECTION, PROVIDE LABEL AS REQUIRED PER SECTION 912 OF IFC 2012

CONTROLLER, PROVIDE POWER AND ADD A SPARE 2" CONDUIT FROM BUILDING TO GATE

NEW SCHOOL MARQUEE SIGN, PROVIDE POWER TO SIGN, RE:ELECTRICAL DWGS.

NEW 5' WIDE CONCRETE SIDEWALK, RE:CIVIL DWGS.

30FT. WIDE MOTORIZED SLIDING GATE, PROVIDE POWER & KNOX BOX

DUMPSTERS

CHILLERS

DETENTION AREA, REFER TO CIVIL DWGS.

PAD MOUNTED TRANSFORMER, INSTALL BOLLARDS AS PER CENTERPOINT'S SPECIFICATIONS, PROVIDE CONCRETE PAD AS REQUIRED

EXISTING CHAIN LINK FENCE

NEW 6' CHAIN LINK FENCE

CHAIN LINK FENCE

NEW 6FT. CHAIN LINK FENCE

PROPERTY LINE

SPECIFIED ORNAMENTAL FENCE

NEW CURB RAMP, RE:CIVIL DWGS.

NEW 5' WIDE CONCRETE SIDEWALK, RE:CIVIL DWGS.

30FT. WIDE MOTORIZED SLIDING GATE, PROVIDE POWER & KNOX BOX

NORTH

UGFO

PARKING BREAKDOWN

555 MIDDLE SCHOOL OCCUPANTS @ 1 SPACE / 7 OCC. = 80 REQUIRED SPACES
555 HIGH SCHOOL OCCUPANTS @ 1 SPACE / 3 OCC. = 185 REQUIRED SPACES
20 BICYCLE RACKS PROVIDED – 1 PARKING SPACE CREDIT PER 4 BICYCLE RACKS = 5 SPACES CREDIT
TOTAL AMOUNT OF REQUIRED SPACES = 80 + 185 = 265 SPACES – 5 SPACES (CREDIT) = 260 SPACES
TOTAL AMOUNT OF PROVIDED SPACES = 291 SPACES, INCLUDING 6 HANDICAP SPACES

(X) NUMBER OF PARKING SPACES

ARCHITECTURAL SITE PLAN SCALE: 1"=30'-0" 1

yes prep PUBLIC SCHOOLS

2007 Ea architects

H4 Engineers

H2B

WGA CONSULTING ENGINEERS

09/09/20

No.	Description	Date
	ISSUE FOR PERMIT/PRICING	AUG 24, 20
1	ADDENDUM # 1	SEPT 09,20
2	ADDENDUM # 2	SEPT 14,20

YES PREP PUBLIC SCHOOL

EAST END MIDDLE / HIGH SCHOOL PEISER PARK

8401 LAWNDALE ST.
HOUSTON, TX 77012

ARCHITECTURAL SITE PLAN

Project Number	19115
Date	09/09/20
Drawn By	
Checked By	

AS100

Scale

GENERAL NOTES

1.


2. DO NOT SCALE DRAWING IF DIMENSIONS ARE IN QUESTION. OBTAIN CLARIFICATION FROM THE ARCHITECT BEFORE CONTINUING THE WORK.
3. FLOOR PLAN DIMENSIONS ARE TO CENTER LINE OF COLUMN OR TO FINISH FACE OF WALL.
4. CONTRACTOR SHALL VISIT PROJECT SITE TO FAMILIARIZE THEIRSELF WITH THE SCOPE OF WORK AND TO FIELD VERIFY EXISTING CONDITIONS PRIOR TO BIDDING. ANY UNCLEAR ITEMS OR DISCREPANCIES SHALL BE BROUGHT TO THE ATTENTION OF THE ARCHITECT IN WRITING PRIOR TO SUBMITTING PROPOSAL.
5. INSTALL BALI ALUMINUM HORIZONTAL BLINDS AT EACH EXTERIOR WINDOW (TYPICAL).
6. PROVIDE GYPSUM BOARD CONTROL JOINTS AT 30 FT. INTERVALS (MAXIMUM).
7. THE ARCHITECT AND ARCHITECT'S CONSULTANTS SHALL HAVE NO RESPONSIBILITY FOR THE DISCOVERY, PRESENCE, HANDLING, REMOVAL, OR DISPOSAL OF, OR EXPOSURE OF PERSONS TO HAZARDOUS MATERIALS IN ANY FORM AT THE PROJECT SITE, INCLUDING BUT NOT LIMITED TO ASBESTOS PRODUCT, POLYCHLORINATED BIPHENYL (PLB) OR OTHER SUBSTANCES.
8. CONTRACTOR SHALL OBTAIN AND PAY FOR ALL PERMITS NECESSARY TO PERFORM WORK WITHIN THE PROPERTY LINE AND IN THE STREET RIGHT-OF-WAY.
9. THE CONTRACTOR SHALL PROVIDE AND MAINTAIN ALL SIGNAGE AND BARRICADES FOR TRAFFIC CONTROL AS REQUIRED BY ALL GOVERNING AUTHORITIES TO ENSURE MAXIMUM SAFETY TO ALL PEDESTRIANS AND VEHICLES.
10. USE CONCEALED FLEX HEADS FOR SPRINKLER HEADS.
11. THE ARCHITECT AND ARCHITECT'S CONSULTANTS SHALL NOT BE HELD RESPONSIBLE FOR DEMOLITION OR CONSTRUCTION MEANS, METHODS, TECHNIQUES, SEQUENCES OR PROCEDURES, OR FOR SAFETY PRECAUTIONS AND PROGRAMS IN CONNECTIONS WITH THE WORK PERFORMED BY THE CONTRACTOR. THE ARCHITECT SHALL NOT BE RESPONSIBLE FOR THE CONTRACTOR'S SCHEDULES OR FAILURE TO CARRY OUT HIS WORK IN ACCORDANCE WITH THE SCOPE OF WORK AS DEFINED WITHIN THE CONSTRUCTION DOCUMENTS.

LEGEND

BUILDING ELEVATION TAG	1 / A101 — DETAIL # / SHEET #
INTERIOR ELEVATION TAG	1 / A101 — DETAIL # / SHEET #
SECTION TAG	1 / A101 — DETAIL # / SHEET #
GLAZED OPENING, (RE: WINDOW SCHEDULE)	X
DOOR TAG, REF. A020 FOR DOOR SCHEDULE	101
PARTITION TAG (RE: PARTITION SCHEDULE)	A1
PARTITION WALL	
VERIFY IN FIELD	VIF

KEYNOTES

1. 2 TIER LOCKERS. 18"X24"X46". RE: INTERIOR ELVATIONS
2. OWNER PROVIDED KITCHEN APPLIANCES/EQUIPMENT.RE: INTERIOR ELEVATIONS, INSTALLED BY G.C.
3. OWNER PROVIDED OFFICE FURNITURE.
4. OWNER PROVIDED SEATING BOOTH'S, FIELD VERIFY DIMENSIONS.
5. ACID ETCHED LOGO ON CONCRETE. RE: FINISH PLANS
6. MOP SINK. RE: PLUMBING DWGS.
7. 50' MOVEABLE WALL PARTITIONS. RE: SPECS.
8. SINGLE BOWL STAINLESS STEEL SINK. RE: PLUMBING DWGS
9. TWO COMPARTMENT STAINLESS STEEL SINK. RE: PLUMBING DWGS
10. BI-LEVEL DRINKING FOUNTAIN, RE: PLUMBING DWGS.
11. FLOOR BOX FOR POWER (RE: ELECTRICAL DWGS) COORDINATE FINAL LOCATIONS WITH OWNER BASED ON SELECTED FURNITURE.
12. FIRE EXTINGUISHER CABINET AND FIRE EXTINGUISHER, CENTERED U.N.O.
13. SURFACE MOUNTED SPECIFIED FIRE EXTINGUISHER, CENTERED U.N.O.

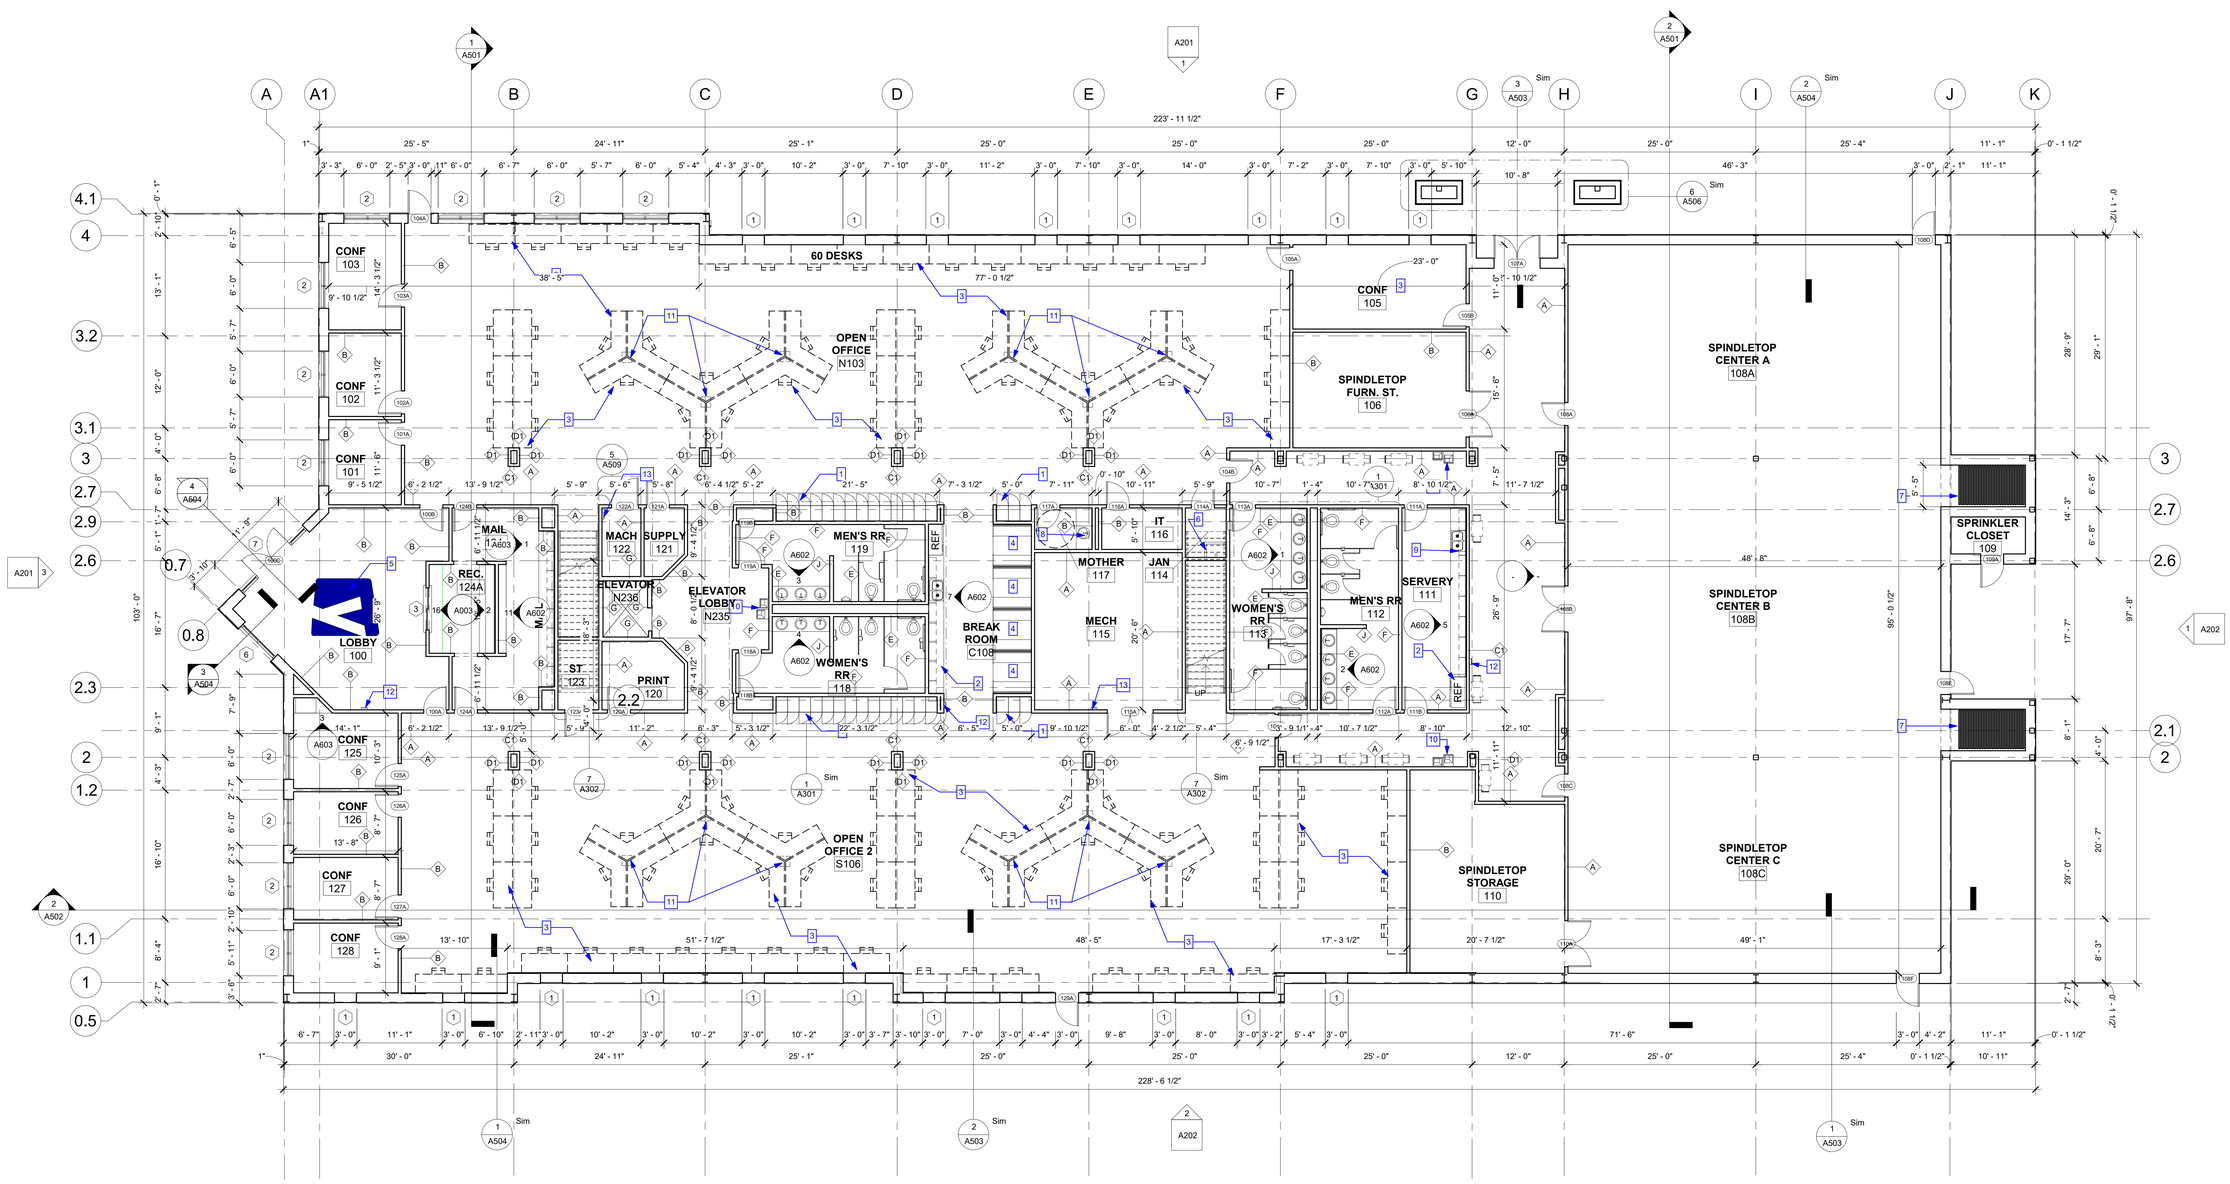

1 Level 1
1/8" = 1'-0"

Ea architects
13 years
1250 WOOD BRANCH PARK DR., STE. 125
HOUSTON, TEXAS 77079
PHONE: (713) 874-0775
www.elementarchitects.com

HOME OFFICE
5455 S Loop E Fwy
Houston, TX 77033

08/14/2020

NO.	DESCRIPTION	DATE
	ISSUE FOR PERMIT/ PRICING	8/14/2020

YES PREP

HOME OFFICE

5455 S Loop E Fwy
Houston, TX 77033

1st FLOOR PLAN

Project number	20039
Date	08/10/2020
Drawn by	MBG
Checked by	PLH
Scale	1/8" = 1'-0"

A100

8/17/2020 1:42:46 PM

GENERAL NOTES

1.

2. DO NOT SCALE DRAWING IF DIMENSIONS ARE IN QUESTION. OBTAIN CLARIFICATION FROM THE ARCHITECT BEFORE CONTINUING THE WORK.
3. FLOOR PLAN DIMENSIONS ARE TO CENTER LINE OF COLUMN OR TO FINISH FACE OF WALL.
4. CONTRACTOR SHALL VISIT PROJECT SITE TO FAMILIARIZE THEIRSELF WITH THE SCOPE OF WORK AND TO FIELD VERIFY EXISTING CONDITIONS PRIOR TO BIDDING. ANY UNCLEAR ITEMS OR DISCREPANCIES SHALL BE BROUGHT TO THE ATTENTION OF THE ARCHITECT IN WRITING PRIOR TO SUBMITTING PROPOSAL.
5. INSTALL BALI ALUMINUM HORIZONTAL BLINDS AT EACH EXTERIOR WINDOW (TYPICAL).
6. PROVIDE GYPSUM BOARD CONTROL JOINTS AT 30 FT. INTERVALS (MAXIMUM).
7. THE ARCHITECT AND ARCHITECT'S CONSULTANTS SHALL HAVE NO RESPONSIBILITY FOR THE DISCOVERY, PRESENCE, HANDLING, REMOVAL, OR DISPOSAL OF, OR EXPOSURE OF PERSONS TO HAZARDOUS MATERIALS IN ANY FORM AT THE PROJECT SITE, INCLUDING BUT NOT LIMITED TO ASBESTOS PRODUCT, POLYCHLORINATED BIPHENYL (PLB) OR OTHER SUBSTANCES.
8. CONTRACTOR SHALL OBTAIN AND PAY FOR ALL PERMITS NECESSARY TO PERFORM WORK WITHIN THE PROPERTY LINE AND IN THE STREET RIGHT-OF-WAY.
9. THE CONTRACTOR SHALL PROVIDE AND MAINTAIN ALL SIGNAGE AND BARRICADES FOR TRAFFIC CONTROL AS REQUIRED BY ALL GOVERNING AUTHORITIES TO ENSURE MAXIMUM SAFETY TO ALL PEDESTRIANS AND VEHICLES.
10. USE CONCEALED FLEX HEADS FOR SPRINKLER HEADS.
11. THE ARCHITECT AND ARCHITECT'S CONSULTANTS SHALL NOT BE HELD RESPONSIBLE FOR DEMOLITION OR CONSTRUCTION MEANS, METHODS, TECHNIQUES, SEQUENCES OR PROCEDURES, OR FOR SAFETY PRECAUTIONS AND PROGRAMS IN CONNECTIONS WITH THE WORK PERFORMED BY THE CONTRACTOR. THE ARCHITECT SHALL NOT BE RESPONSIBLE FOR THE CONTRACTOR'S SCHEDULES OR FAILURE TO CARRY OUT HIS WORK IN ACCORDANCE WITH THE SCOPE OF WORK AS DEFINED WITHIN THE CONSTRUCTION DOCUMENTS.


LEGEND

BUILDING ELEVATION TAG	1 / A101 — DETAIL # / SHEET #
INTERIOR ELEVATION TAG	1 / A101 — DETAIL # / SHEET #
SECTION TAG	1 / A101 — DETAIL # / SHEET #
GLAZED OPENING, (RE: WINDOW SCHEDULE)	X
DOOR TAG, REF. A020 FOR DOOR SCHEDULE	101
PARTITION TAG (RE: PARTITION SCHEDULE)	A1
PARTITION WALL	
VERIFY IN FIELD	VIF

KEYNOTES

1. 2 TIER LOCKERS. 18"X24"X46". RE: INTERIOR ELVATIONS
2. OWNER PROVIDED KITCHEN APPLIANCES/EQUIPMENT.RE: INTERIOR ELEVATIONS, INSTALLED BY G.C.
3. OWNER PROVIDED OFFICE FURNITURE.
4. OWNER PROVIDED SEATING BOOTH'S, FIELD VERIFY DIMENSIONS.
5. ACID ETCHED LOGO ON CONCRETE. RE: FINISH PLANS
6. MOP SINK. RE: PLUMBING DWGS.
7. 50' MOVEABLE WALL PARTITIONS. RE: SPECS.
8. SINGLE BOWL STAINLESS STEEL SINK. RE: PLUMBING DWGS
9. TWO COMPARTMENT STAINLESS STEEL SINK. RE: PLUMBING DWGS
10. BI-LEVEL DRINKING FOUNTAIN, RE: PLUMBING DWGS.
11. FLOOR BOX FOR POWER (RE: ELECTRICAL DWGS) COORDINATE FINAL LOCATIONS WITH OWNER BASED ON SELECTED FURNITURE.
12. FIRE EXTINGUISHER CABINET AND FIRE EXTINGUISHER, CENTERED U.N.O.
13. SURFACE MOUNTED SPECIFIED FIRE EXTINGUISHER, CENTERED U.N.O.

Plan Legend
1/8" = 1'-0"

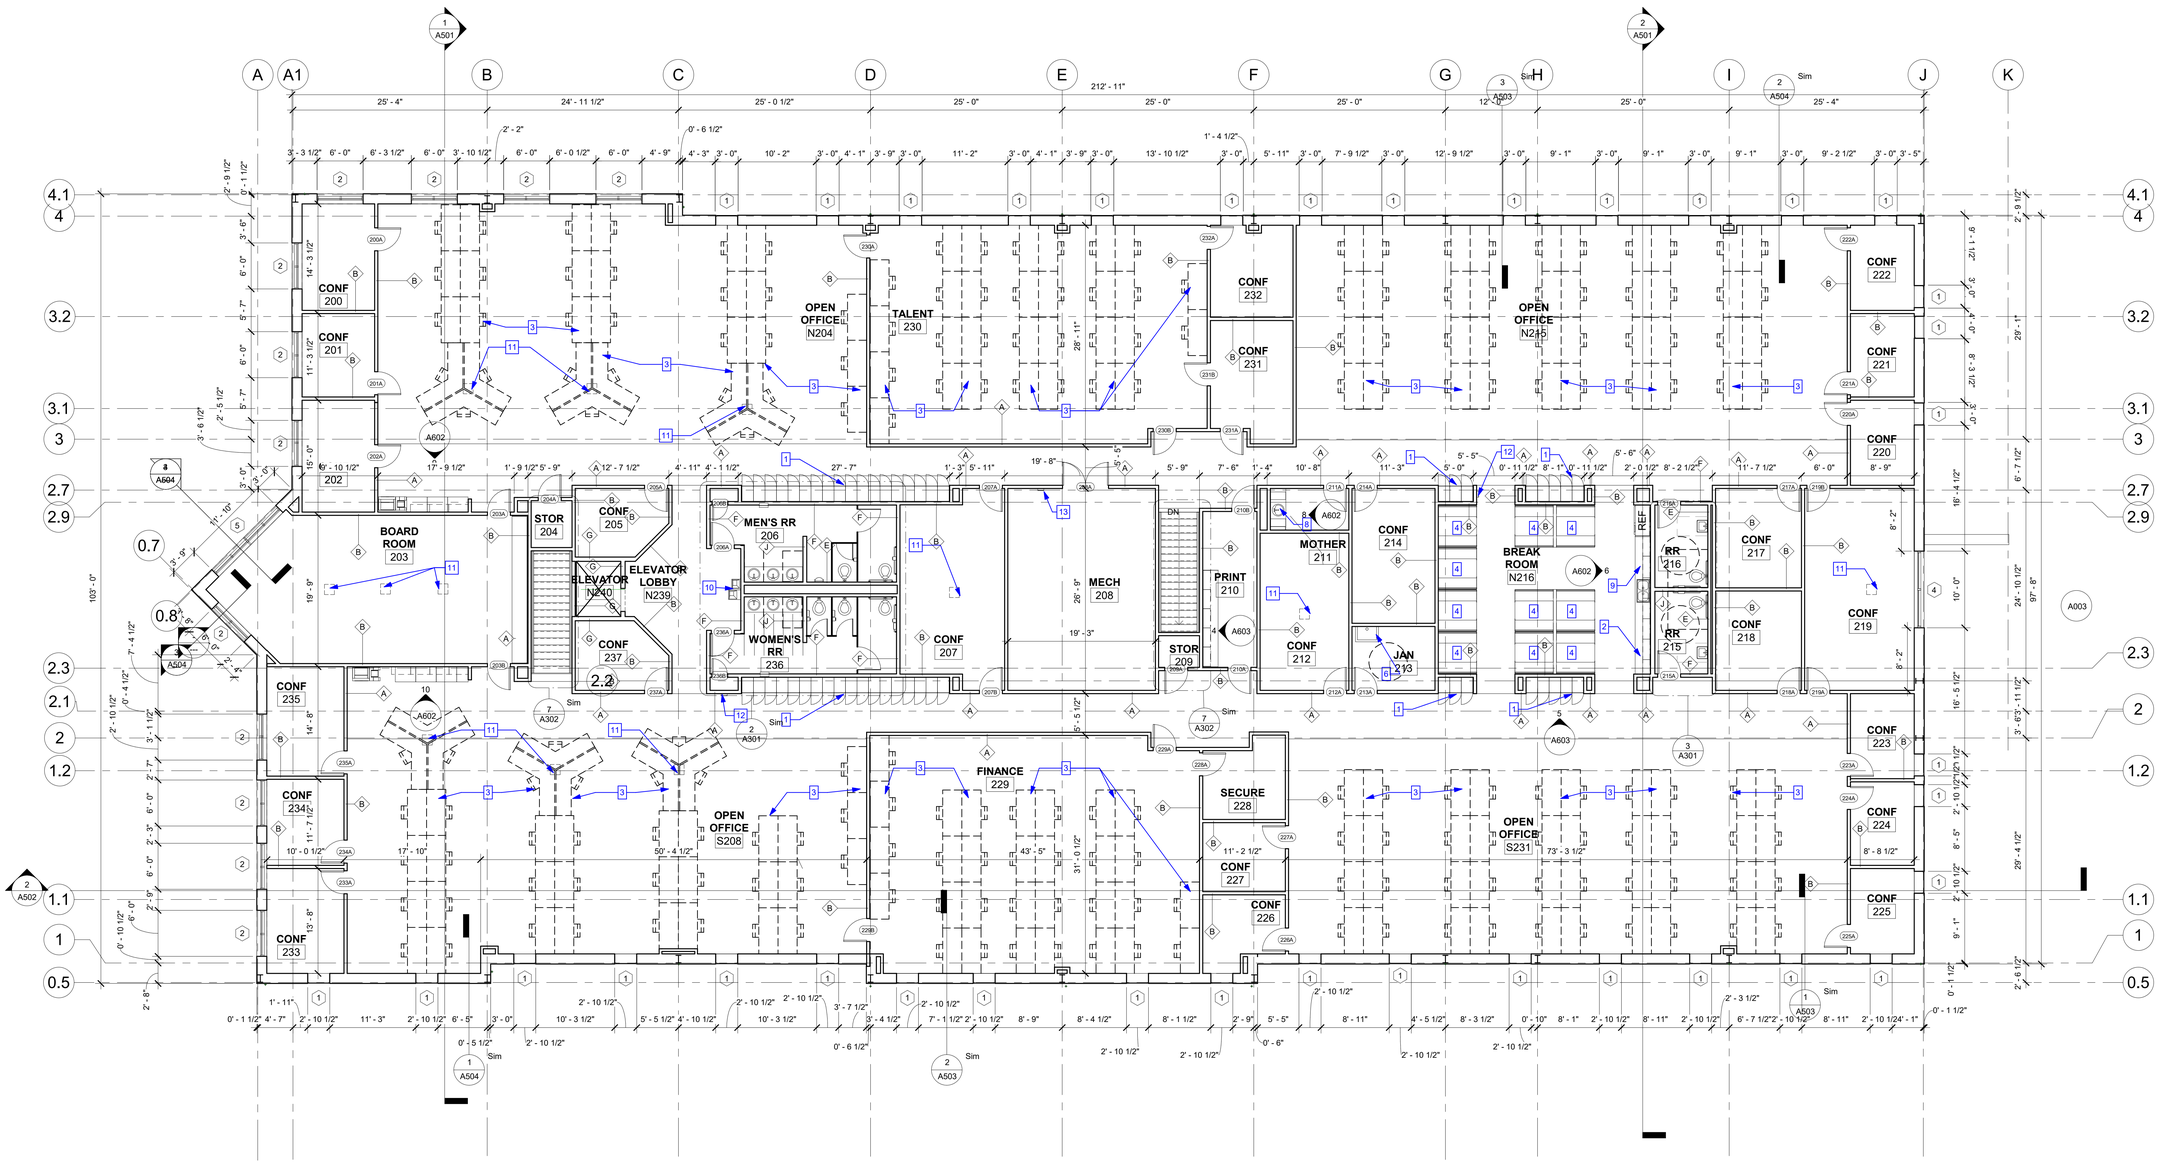

1 Level 2
1/8" = 1'-0"

NO.	DESCRIPTION	DATE
	ISSUE FOR PERMIT/	8/14/2020
	PRICING	

08/14/2020

YES PREP

HOME OFFICE

5455 S Loop E Fwy
Houston, TX 77033

2nd FLOOR PLAN

Project number	20039
Date	08/10/2020
Drawn by	MBG
Checked by	PLH

A102

Scale 1/8" = 1'-0"

8/17/2020 1:56:32 PM

Ea architects
13 years
1250 WOOD BRANCH PARK DR., STE. 125
HOUSTON, TEXAS 77079
PHONE: (713) 874-0775
www.elementarchitects.com

ABBREVIATIONS

@	AT	DPC	DRY POWDER COAT	IN	IN INCH, INCHES	RO	ROUGH OPENING
L	ANGLE	DR	DOOR	INSUL, INS	INSUL INSULATION	RUB	RUBBER
AAF	ABOVE ACCESS FLOOR	DS	DOWNSPOUT	INT	INT INTERIOR	S	SEALANT
ACOUST	ACOUSTICAL	DTL	DETAIL	JT	JT JOINT	SAT	SUSPENDED ACOUSTICAL TILE CEILING
ACT	ACOUSTICAL CEILING TILE	DWG	DRAWING	LAM	LAM LAMINATED	SDF	STATIC DISSIPATIVE FLOORING
AF	ACCESS FLOORING	EA	EACH	MATL	MATL MATERIAL	SCD	SEAT COVER DISPENSER
AFF	ABOVE FINISH FLOOR	EGC	EGGCRATE CEILING	MECH	MECH MECHANICAL	SD	SD SOAP DISPENSER
AL OR ALUM	ALUMINUM	EQ	EQUAL	MEZZ	MEZZ MEZZANINE	SEC/SECT	SECTION
ANSI	AMERICAN NATIONAL SAFETY INSTITUTE	EL/ELEV	ELEVATION	MFR	MFR MANUFACTURER	SF	SQUARE FEET
APPROX	APPROXIMATE	ELEC	ELECTRONIC	MIN	MIN MINIMUM	SHT	SHEET
ARCH	ARCHITECTURAL	EMI	ELECTRO MAGNETIC INTERFERENCE	MIR	MIR MIRROR	SIB	STRUCTURAL ISOLATION BREAK
ASST	ASSISTANT	EMERG	EMERGENCY	MISC	MISC MISCELLANEOUS	SIM	SIMILAR
ASTM	AMERICAN SOCIETY FOR TESTING MATERIAL	EW	EYEWASH	MS	MS MOP SINK	SM	SOLID SURFACE MATERIAL
AT	ACOUSTICAL TILE	EWC	ELECTRIC WATER CLOSET	MT	MT MARBLE TILE	SPM	SINGLE PLY MEMBRANE
AWT	ACOUSTICAL WALL TREATMENT	EXIST OR EX	EXISTING	MTB	MTB MARBLE TILE BASE	SS	SS STAINLESS STEEL
B	BASE	EXP	EXPOSED	MTL	MTL METAL	SS/EW	SS/EW SAFTEY SHOWER AND EYE WASH
BLDG	BUILDING	EXP JT, EJ	EXPANSION JOINT	MWC	MWC METAL WALL COVERING	STC	STC SOUND TRANSMISSION CLASS
BM	BEAM	EXT	EXTERIOR	(N) NEW	(N) NEW	STD	STANDARD
BOC	BOTTOM OF CONCRETE	FAC	FACTORY FINISH	NA	NA NOT APPLICABLE	STL	STEEL
BOS	BOTTOM OF STEEL	FEC OR FE	FIRE EXTINGUISHER	ND	ND NAPKIN DISPOSAL	STRUCT	STRUCTURAL
BOTT	BOTTOM	FF	FINISH FLOOR	NIC	NIC NOT IN CONTRACT	SUSP	SUSPENDED
BUR	BUILT UP ROOFING	FG	FINISH GRADE	NTS	NTS NOT TO SCALE	TEMP	TEMPERED
CFT	CONDUCTIVE FLOOR TILE	FGL	FIRE GLASS	NV	NV NAPKIN VENDOR	TRD	TREAD
CPT	CARPET	FHS	FIRE HOSE STATION	OC	OC ON CENTER	THKNS	THICKNESS
CPIT	CARPET TILE	FLG	FLASHING	OPP	OPP OPPOSITE	THR	THRESHOLD
CL	CENTERLINE	FLR	FLOORING	OTO	OTO OUT TO OUT	TO	TOP OF
CG	CORNER GUARD	FM	FACTORY MUTUAL	P	P PAINT	TOC	TOP OF CONCRETE
CH	CH OR CHANNEL	FO	FACE OF	PL	PL PLATE	TOP	TOP OF PARAPET
CHK	CHECKERED	FOC	FACE OF CONCRETE	PLAM	PLAM PLASTIC LAMINATE	TOS	TOP OF STEEL
CIP	CAST-IN-PLACE	FOF	FACE OF FINISH	PLYWD	PLYWD PLYWOOD	TYP	TYPICAL
CJ	CONTROL JOINT	FOM	FACE OF MULLION	PMEJ	PMEJ PRE-MOULDED EXPANSION JOINT	UL	UNDERWRITERS LABORATORIES
CLG	CEILING	FOS	FACE OF STUDS	PNL	PANEL	UNO	UNLESS NOTED OTHERWISE
CLKG	CAULKING	FRP	FIBERGLASS REINFORCED PLASTIC	PR	PAIR	UPS	UNINTERRUPTABLE POWER SUPPLY
CMU	CONCRETE MASONRY UNIT	FT	FOOT, FEET	PREFAB	PREFABRICATED	V	VENT
COL	COLUMN	GA	GAUGE	PT	PASS THRU	VB	VAPOR BARRIER
CONC	CONCRETE	GALV	GALVANIZED	PTD	PAPER TOWEL DISPENSER	VCT	VINYL COMPOSITION TILE
CONT	CONTINUOUS	GB	GRAB BAR	PVC	POLYVINYL CHLORIDE	VLF	VERTICAL LAMINAR FLOW HOOD
COORD	COORDINATE	GFSB	GROUND FACE SOAP BLOCK	R	RISER	VP	VENT PIPE
CRWP	CLEAN ROOM WALL PANEL	GL	GLASS	RB	RUBBER BASE	VIF, FV	VERIFY IN FIELD
CRWS	CLEAN ROOM WALL SYSTEM	GR	GRILLE	RD	ROOF DRAIN	VTR	VENT THROUGH ROOF
CRC	CHEMICAL RESISTANT COATING	GWB	GYPSUM WALLBOARD	REF	REFERENCE	W/	WITH
CT	CERAMIC TILE	HB	HOSE BIB	REJC	ROOF EXPANSION-JOINT COVER	W/O	WITHOUT
CTR	CENTER	HC	HOLLOW CORE	REQD	REQUIRED	WB	WHITE BOARD
DAT	DATUM	HDBD	HARDBOARD	RES	RESILIENT	WC	WALLCOVERING
DF	DRINKING FOUNTAIN	HDWR	HARDWARE	RF	ROOF	WD	WOOD
DIA OR Ø	DIAMETER	HM	HOLLOW METAL	RFG	ROOFING	WH	WALL HEATER
DIM	DIMENSION	HPM	HAZARDOUS PROCESS MATERIAL	RL	RAIN LEADER	WP	WATERPROOF/WEATHERPROOF
DN	DOWN	HT	HT HEIGHT	RM	ROOM	WT	WEIGHT
						WTRPC	WATERPROOF COATING

GENERAL LEGEND

BUILDING ELEVATION TAG — 1 / A101 — DETAIL # / SHEET #

INTERIOR ELEVATION TAG — 1 / A101 — DETAIL # / SHEET #

SECTION TAG — 1 / A101 — DETAIL # / SHEET #

GLAZED OPENING, REF. A001 FOR SCHEDULE — 1A

DOOR TAG, REF. A001 FOR DOOR SCHEDULE — 101

PARTITION TAG, REF. A002 — A1

STRUCTURAL GRIDLINE — A1

A
ACOUS. ACOUSTICAL
A.F.F. ABOVE FINISH FLOOR
ADD. ADDENDUM / ADDENDA
ADJ. ADJUSTABLE
ALUM. ALUMINUM
ALT. ALTERNATE
& AND
ANOD. ANODIZED
ARCH. ARCHITECT(URAL)
AUTO. AUTOMATIC
AVG. AVERAGE

B
BLKG. BLOCKING
BD. BOARD
BLDG. BUILDING

C
CAB. CABINET
CPT. CARPET
C.O. CASE OPENING
CLG. CEILING
CEM. CEMENT(ITIOUS)
CLO. CLOSET
CT. CERAMIC TILE
CONF. CONFERENCE
CJ CONTROL JOINT

D
DEPT. DEPARTMENT
DTL. DETAIL
DIA. DIAMETER
DIM. DIMENSION
DISP. DISPENSER
DIV. DIVISION
$ DOLLAR
DR. DOOR
DBL. DOUBLE
DN. DOWN
DWR. DRAWER

S
SCHD. SCHEDULE
SECT. SECTION
SIM. SIMILAR
SF SQUARE FEET
S.S. STAINLESS STEEL
STD. STANDARD
STL. STEEL
STO. STORAGE
STRUC. STRUCTURAL
SUSP. SUSPENDED
SYS. SYSTEM

T
THK THICK
T&G TONGUE & GROOVE
TRANS. TRANSPARENT
TR. TREATED
TRP. TRIPLE
TYP TYPICAL

V
V.I.F. VERIFY IN FIELD
V.O.J. VERIFY ON JOB
VERT. VERTICAL

W
WC. WATER CLOSET
W/ WITH
W/O WITHOUT
WT. WEIGHT
WD. WOOD
WM WOMEN

E
ELAS. ELASTOMERIC
ELEC. ELECTRICAL
EMBED EMBEDDED
ENGR. ENGINEER
EQ. EQUAL
EQUIP. EQUIPMENT
EXIST. EXISTING
EJ EXPANSION JOINT
EXT. EXTERIOR

F
FAB FABRICATION
FIN. FINISH
FX FIRE EXTINGUISHER
FLR. FLOOR
FD FLOOR DRAIN
FURN. FURNITURE

G
GA. GAUGE
GL GLASS
GR. GRADE
GYP. GYPSUM

H
HDWD. HARDWOOD
HVAC HEATING, VENTILATING, & AIR CONDITIONING
HM HOLLOW METAL
HORZ. HORIZONTAL

I
INFO. INFORMATION
INSUL. INSULATION
INT. INTERIOR

J
JAN. JANITOR

L
LAV. LAVATORY
LTD. LIMITED
LB. POUND

M
MAX. MAXIMUM
MANUF. MANUFACTURER
MECH. MECHANICAL
MN MEN
MTL. METAL
MEZZ. MEZZANINE
MLWK. MILLWORK
MIN. MINIMUM
MISC. MISCELLANEOUS
MOIST. MOISTURE
MTD. MOUNTED

N
N.I.C. NOT IN CONTRACT
N.T.S. NOT TO SCALE
NO. NUMBER

O
OFF. OFFICE
OPNG. OPENING
OPR. OPERABLE

P
PNL. PANEL
PED. PEDESTAL
P.LAM. PLASTIC LAMINATE
PLAS. PLASTIC
PLMB. PLUMBING
PLYWD. PLYWOOD
PREFAB. PREFABRICATED
PREFIN. PREFINISHED

R
RE. REFERENCE
RCP REFLECTED CEILING PLAN
REINF. REINFORCED
REQD. REQUIRED
RESIL. RESILIENT
RR RESTROOM
RM ROOM
R.O. ROUGH OPENING

YES PREP HOME OFFICE - ISSUE FOR PERMIT

TABS2020021961

SHEET INDEX	
Sheet Name	Sheet Number
COVER SHEET	A000
CODE ANALYSIS	A001
DOOR SCHEDULE	A002
WINDOW SCHEDULE/ OPENING DETAILS	A003
TAS 1	A005
TAS 2	A006
TAS 3	A007
PARTITION SCHEDULE	A008
1st FLOOR PLAN	A100
2nd FLOOR PLAN	A102
EXTERIOR ELEVATIONS	A201
EXTERIOR ELEVATIONS	A202
ENLARGED PLANS	A301
STAIR DETAILS	A302
REFLECTED CEILING PLAN	A400
REFLECTED CEILING PLAN	A401
BUILDING SECTIONS	A501
BUILDING SECTIONS	A502
WALL SECTIONS	A503
WALL SECTIONS	A504
SECTION DETAILS	A506
SECTION DETAILS	A507
SECTION DETAILS	A508
ELEVATOR DETAILS	A509
INTERIOR ELEVATIONS	A602
INTERIOR ELEVATIONS	A603
ROOM FINISH SCHEDULE LVL 1	A700
ROOM FINISH SCHEDULE LVL2	A701
FINISH MATERIALS	A705
ROOF PLAN	A801
MILLWORK DETAILS	A802
ENLARGED SITE PLAN	AS100
SITE PLAN & DTLS	AS100-1
UL DESIGNS	GOO2
LANDSCAPE PLAN	L100



YES PREP
OWNER
5455 S LOOP EAST FREEWAY
HOUSTON TX. 77033

ELEMENT ARCHITECTS
ARCHITECT
1250 WOOD BRANCH PARK DRIVE, STE. 480
HOUSTON, TX. 77079
713.874.0775

WGA
CIVIL ENGINEER
2500 TANGLEWILDE, STE 120
HOUSTON, TX. 77063
832.771.4706

H4 ENGINEERS
MECHANICAL / ELECTRICAL / PLUMBING
25215 OAKHURST DR.
SPRING, TX. 77386
281.528.8484

H2B, INC.
STRUCTURAL ENGINEER
1225 NORTH LOOP WEST, SUITE 800.
HOUSTON, TX. 77008
713.400-8054

FIRE ALARM NOTE:
FIRE ALARM AND SPRINKLER SYSTEM PLANS WILL BE SUBMITTER UNDER A SEPERATE PERMIT BY INTALLING CONTRACTOR.

Ea architects
13 years
1250 WOOD BRANCH PARK DR., STE. 125
HOUSTON, TEXAS 77079
PHONE: (713) 874-0775
www.elementarchitects.com

HOME OFFICE
5455 S Loop E Fwy
Houston, TX 77033

08/14/2020

NO.	DESCRIPTION	DATE
	ISSUE FOR PERMIT/ PRICING	8/14/2020

YES PREP

HOME OFFICE

5455 S Loop E Fwy
Houston, TX 77033


COVER SHEET

Project number	20039
Date	08/10/2020
Drawn by	Author
Checked by	Checker

A000

Scale: As indicated

8/17/2020 12:20:45 AM

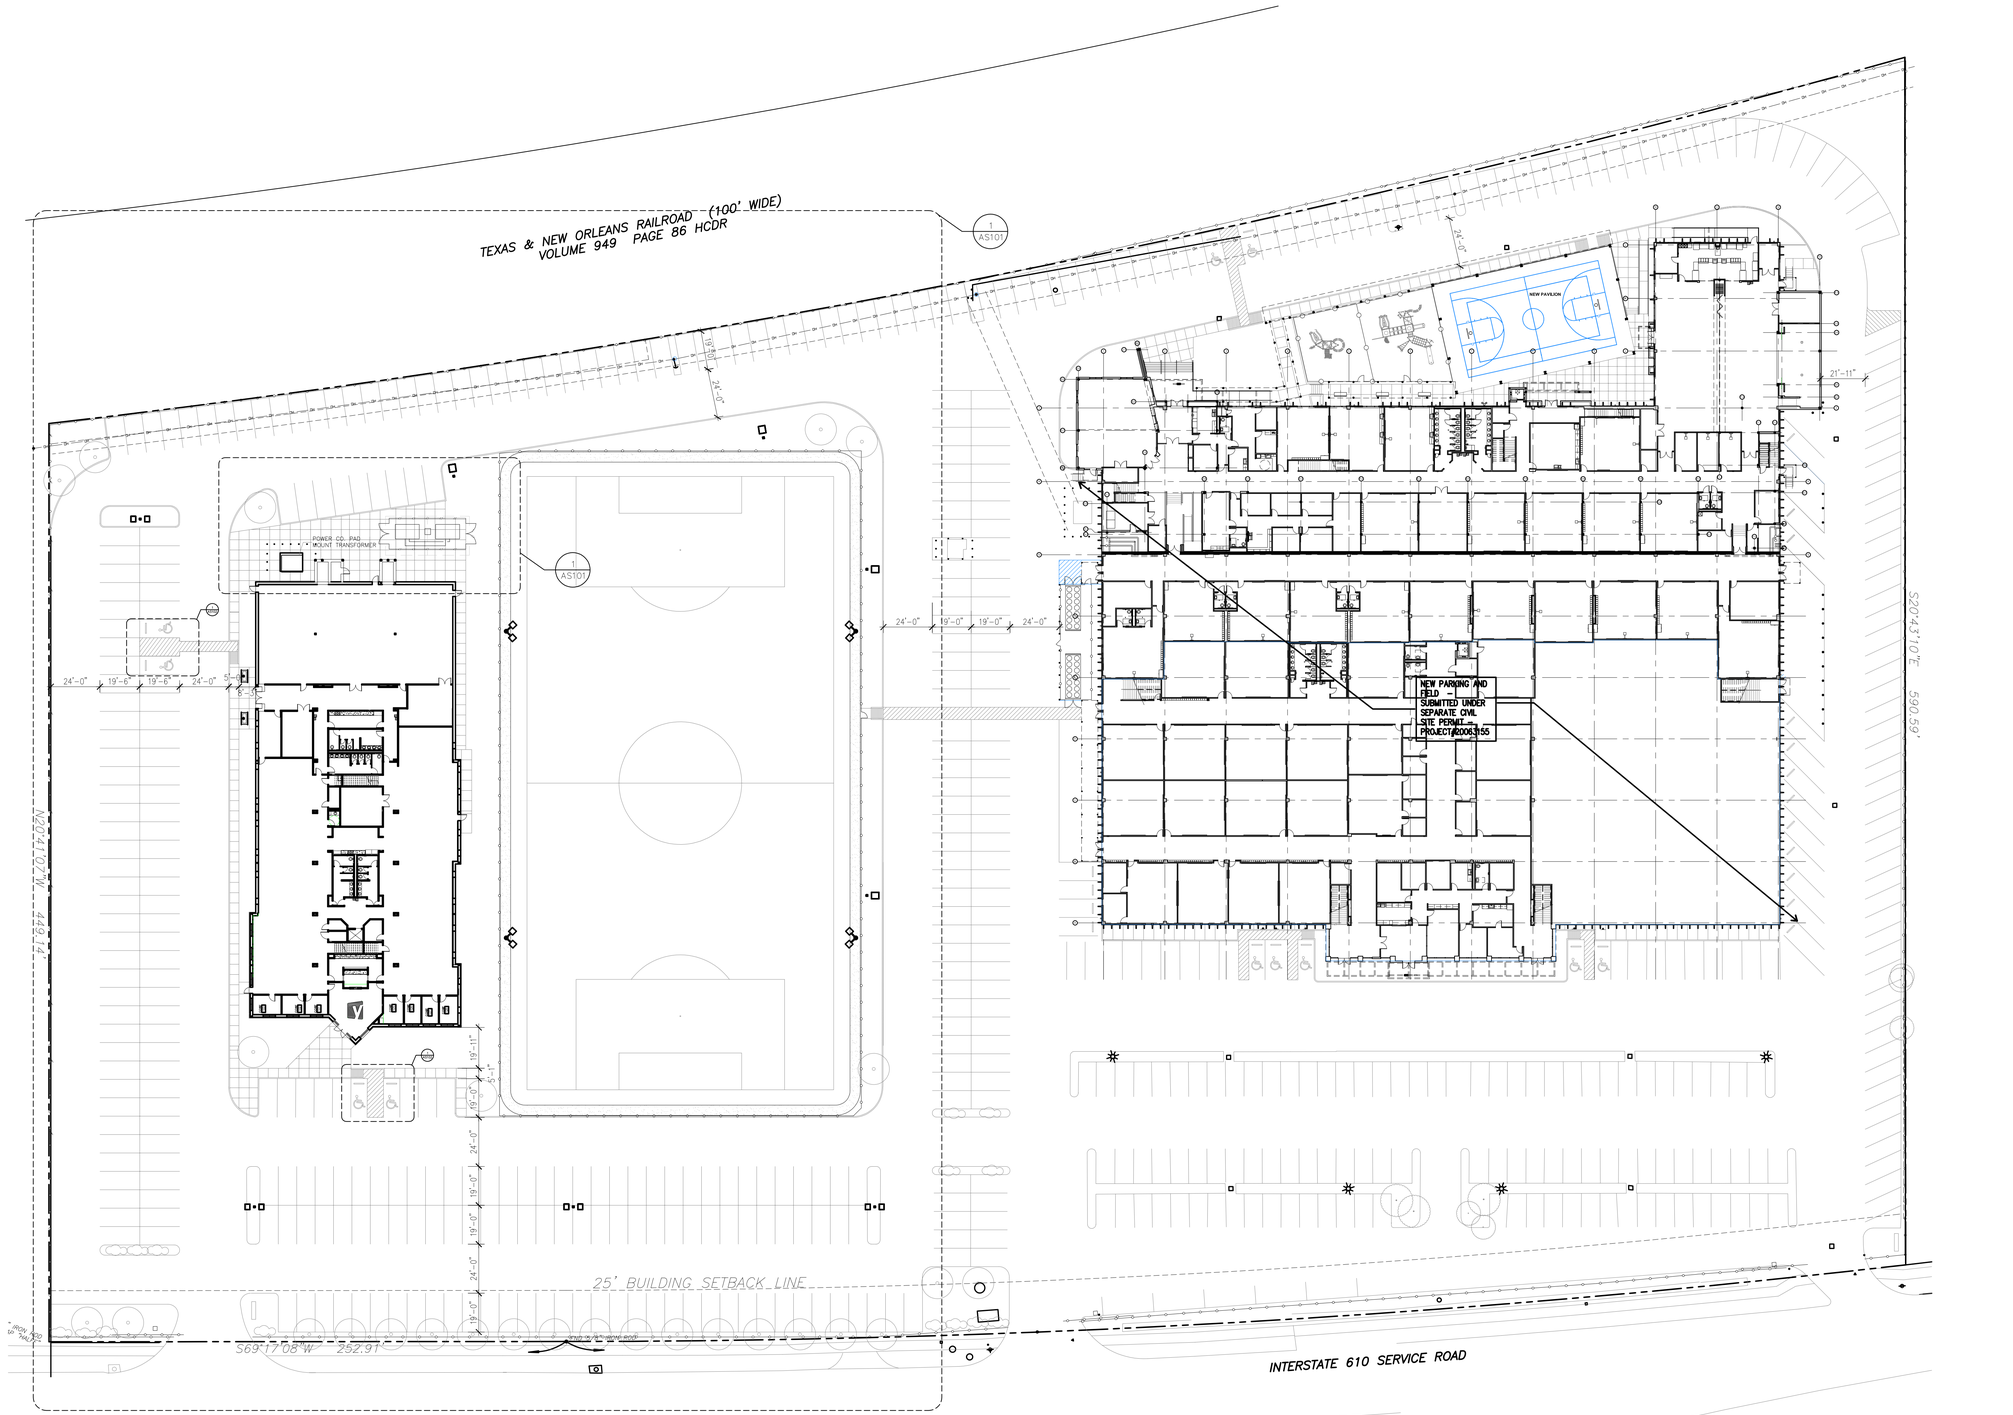

NEW HOME OFFICE BUILDING - SUBMITTED UNDER SEPARATE PERMIT (20063155)

PARKING BREAK-DOWN:

EXISTING HIGH SCHOOL (SOUTH SIDE OF FIRE WALL)
1,082 OCCUPANTS
MIDDLE SCHOOL: 541 / 7 = 78 SPACES
HIGH SCHOOL: 541 / 3 = 181 SPACES

NEW ELEMENTARY SCHOOL
1 SPACE PER 12 OCCUPANTS (ELEMENTARY)
1,071 OCCUPANTS / 12 = 90 SPACES

NEW PROPOSED HOME OFFICE SUBMITTED UNDER THIS PERMIT:
2.5 SPACES / 1,000SF
42,000 SF TOTAL = 2.5 x 42 = 105 SPACES

TOTAL PARKING REQUIRED: 454
TOTAL PARKING PROVIDED: 533

NORTH

1. OVERALL ARCHITECTURAL SITE PLAN SCALE: 1"=30'-0"

Ea architects
13 years
1250 WOOD BRANCH PARK DR., STE. 125
HOUSTON, TEXAS 77079
PHONE: (713) 874-0775
www.elementarchitects.com

HOME OFFICE
5455 S Loop E Fwy
Houston, TX 77033

08/14/2020

NO.	DESCRIPTION	DATE
	ISSUE FOR PERMIT/ PRICING	8/14/2020

YES PREP

HOME OFFICE

5455 S Loop E Fwy
Houston, TX 77033

ENLARGED SITE PLAN

Project number	20039
Date	08/10/2020
Drawn by	Author
Checked by	Checker

AS100

Scale


8/17/2020 12:22:53 AM

YES PREP PUBLIC SCHOOLS

YES PREP ELEMENTARY - NORTH FOREST CAMPUS

JANUARY 16, 2020 ***ISSUE FOR PERMIT***

6602 WINFIELD RD. HOUSTON, TX 77050

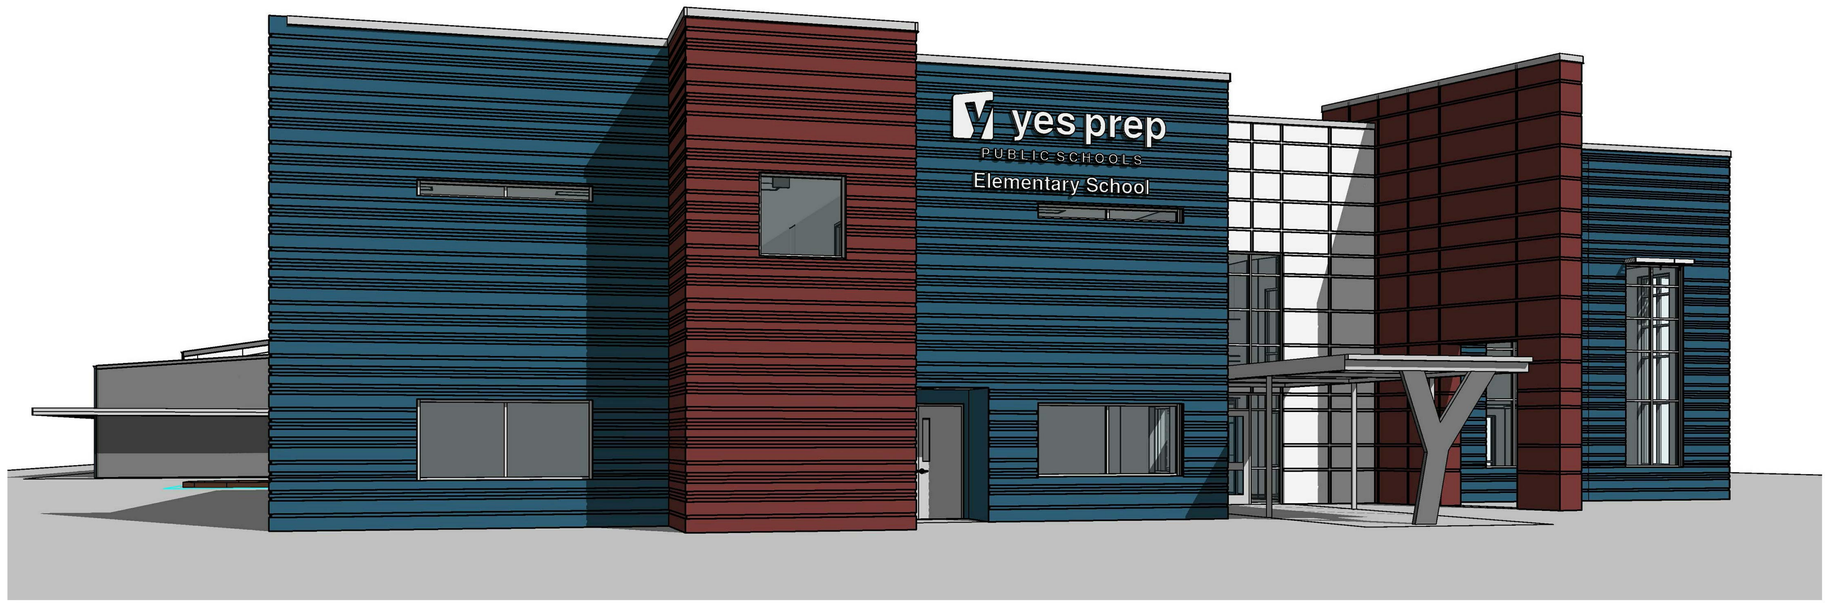

HEALTH DEPARTMENT NOTE:

NO FOOD WILL BE PREPARED ON-SITE. ALL FOOD IS CATERED IN AND ALL UTENSILS AND EQUIPMENT ARE TO BE CLEANED BY THE CATERING COMPANY OFF-SITE.

ACCESS CONTROL NOTE:

PLANS FOR ACCESS CONTROL LOCKING DEVICES WILL BE SUBMITTED FOR REVIEW SEPARATELY. WORK WILL NOT START ON DEVICES UNTIL PLANS ARE SUBMITTED AND APPROVED.

FIRE ALARM NOTE:

FIRE ALARM AND SPRINKLER SYSTEM PLANS WILL BE SUBMITTED UNDER A SEPARATE PERMIT BY FIRE ALARM/SPRINKLER CONTRACTOR.

CONTACTS

OWNER
YES PREP PUBLIC SCHOOLS
5515 SOUTH LOOP EAST, SUITE B
HOUSTON, TX 77033
PHONE: 713-967-9000
FAX: 713-589-2502
ATTN.: KEITH WEAVER

ARCHITECT
ELEMENT ARCHITECTS
1250 WOOD BRANCH PARK DR.
STE. 480 HOUSTON, TEXAS 77079
PHONE: 713-874-0775
ATTN.: PATRICK HELEMANN
www.elementarchitects.com

CIVIL ENGINEER
ALPINE ENGINEERING & CONSTRUCTION, LLC
2821 JORDENS ROAD
SUITE 100 HOUSTON, TEXAS 77084
OFFICE PHONE: 281-953-0044
FAX: 281-200-0644
ATTN.: DANNY MARTIN, P.E.
http://www.alpinecompany.us/

MEP ENGINEER
H4 ENGINEERS
25215 OAKHURST DRIVE
SPRING, TEXAS 77386
OFFICE: 281-528-8584
ATTN.: SHERIE HENSLEY, P.E.
www.H4engineers.com

STRUCTURAL ENGINEER (FOUNDATION ONLY)
H2B INC.
1225 NORTH LOOP WEST, SUITE 800
HOUSTON, TX. 77008
ATTN.: SARAH BRISCOE
www.H2Bengineers.com

SHEET INDEX

A000	COVER SHEET
-	SURVEY

CIVIL

C - 0.0	DEMOLITION PLAN	C - 6.0	GENERAL DETAILS
C - 1.0	SITE PLAN	C - 6.1	GENERAL DETAILS
C - 2.0	FIRE APPARATUS ACCESS/LANDSCAPE PLAN		
C - 3.0	GRADING PLAN		
C - 4.0	DRAINAGE / SWQM PLAN		
C - 5.0	UTILITY PLAN		

ARCHITECTURAL

AS100	ARCHITECTURAL SITE PLAN	A308	STAIR PLANS AND DTLS. CTND.
AS100-1	ENLARGED SITE PLAN AND DETAILS	A309	STAIR DETAILS CTND.
A001	CODE ANALYSIS	A401	RCP - LEVEL 1 AREA 1
A002	DOOR SCHEDULE	A402	RCP - LEVEL 1 AREA 2
A003	DOOR SCHED. CONT /OPENING DTLS	A403	RCP - LEVEL 2 AREA 1
A004	WINDOW SCHEDULE	A404	RCP - LEVEL 2 AREA 2
A005	PARTITION SCHEDULE	A501	BUILDING SECTIONS
A005A	UL U415 AND UL U419	A502	BUILDING SECTION
A005B	UL I501	A503	WALL SECTIONS
A006	TAS 1	A504	WALL SECTIONS AND DETAILS
A007	TAS 2	A505	WALL SECTIONS
A008	TAS 3	A600	INTERIOR ELEVATIONS
A101	OVERALL PLANS	A601	INTERIOR ELEVATIONS
A102	3D VIEWS	A603	KITCHEN INTERIOR ELEVATIONS
A103	ROOF PLAN	A610	MLWK SECTIONS & DETAILS
A111	FLOOR PLAN - LEVEL 1 AREA 1	A700	ROOM FINISH SCHEDULE
A112	FLOOR PLAN - LEVEL 1 AREA 2	A701	ROOM FINISH SCHEDULE
A121	FLOOR PLAN - LEVEL 2 AREA 1	A702	ROOM FINISH SCHEDULE
A122	FLOOR PLAN - LEVEL 2 AREA 2	AF101a	FINISH FLOOR PLAN - LEVEL 1 AREA 1
A131	FLOOR PLAN - COVERED COURT	AF101b	FINISH FLOOR PLAN - LEVEL 1 AREA 2
A201	EXTERIOR ELEVATIONS	AF102a	FINISH FLOOR PLAN - LEVEL 2 AREA 1
A202	EXTERIOR ELEVATIONS	AF102b	FINISH FLOOR PLAN - LEVEL 2 AREA 2
A300	ENLARGED PLANS		
A301	ENLG PLAN/STAIR PLANS		
A302	STAIR PLANS AND DETAILS		
A303	STAIR DETAILS AND SECTIONS		
A304	ELEVATOR DETAILS AND SECTIONS		
A305	MAIN ENTRNACE CANOPY DETAILS		
A306	CANOPY DETAILS CNTD.		
A307	ENLARGED SERVERY PLAN		

MECHANICAL / ELECTRICAL / PLUMBING

MECHANICAL

M001	MECHANICAL SITE PLAN
M111	MECHANICAL PLAN – LEVEL 1 – AREA 1
M112	MECHANICAL PLAN – LEVEL 1 – AREA 2
M121	MECHANICAL PLAN – LEVEL 2 – AREA 1
M122	MECHANICAL PLAN – LEVEL 2 – AREA 2
M201	MECHANICAL SCHEDULES
M202	MECHANICAL SCHEDULES
M301	MECHANICAL DETAILS
M302	MECHANICAL DETAILS

PLUMBING

P001	PLUMBING SITE PLAN
P111	PLUMBING PLAN – LEVEL 1 – AREA 1
P112	PLUMBING PLAN – LEVEL 1 – AREA 2
P121	PLUMBING PLAN – LEVEL 2 – AREA 1
P122	PLUMBING PLAN – LEVEL 2 – AREA 2
P201	PLUMBING SCHEDULES
P301	PLUMBING DETAILS
P401	PLUMBING RISERS
P402	PLUMBING RISERS


ELECTRICAL

E000	ELECTRICAL NOTES
E001	ELECTRICAL SITE PLAN
E111	LIGHTING PLAN – LEVEL 1 – AREA 1
E112	LIGHTING PLAN – LEVEL 1 – AREA 2
E121	LIGHTING PLAN – LEVEL 2 – AREA 1
E122	LIGHTING PLAN – LEVEL 2 – AREA 2
E211	POWER PLAN – LEVEL 1 – AREA 1
E212	POWER PLAN – LEVEL 1 – AREA 2
E221	POWER PLAN – LEVEL 2 – AREA 1
E222	POWER PLAN – LEVEL 2 – AREA 2
E301	ELECTRICAL SCHEDULES
E302	ELECTRICAL SCHEDULES
E303	ELECTRICAL SCHEDULES

STRUCTURAL

S001	STRUCTURAL GENERAL NOTES
S010	STRUCTURAL SPECIAL INSPECTIONS
S011	STRUCTURAL SPECIAL INSPECTIONS
S030	TYPICAL DETAILS – CONCRETE
S101	OVERALL FOUNDATION PLAN
S102	FOUNDATION PLAN – AREA 1
S103	FOUNDATION PLAN – AREA 2
S104	COURT FOUNDATION PLAN
S301	FOUNDATION DETAILS

LOCATION MAP

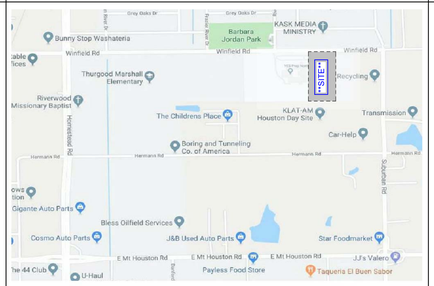


LANDSCAPE

LP0.01	LANDSCAPE PLAN

VICINITY MAP


SITE LOCATION

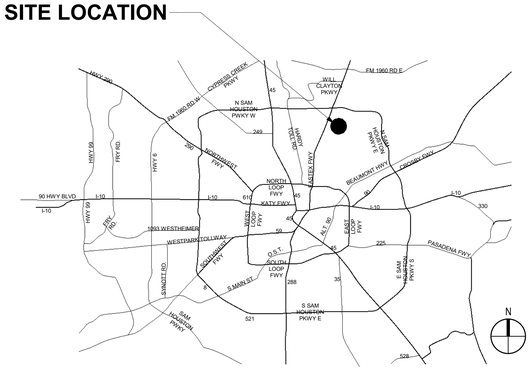

KEY MAP: 415K

TDLR: TABS2020009221

COVER SHEET

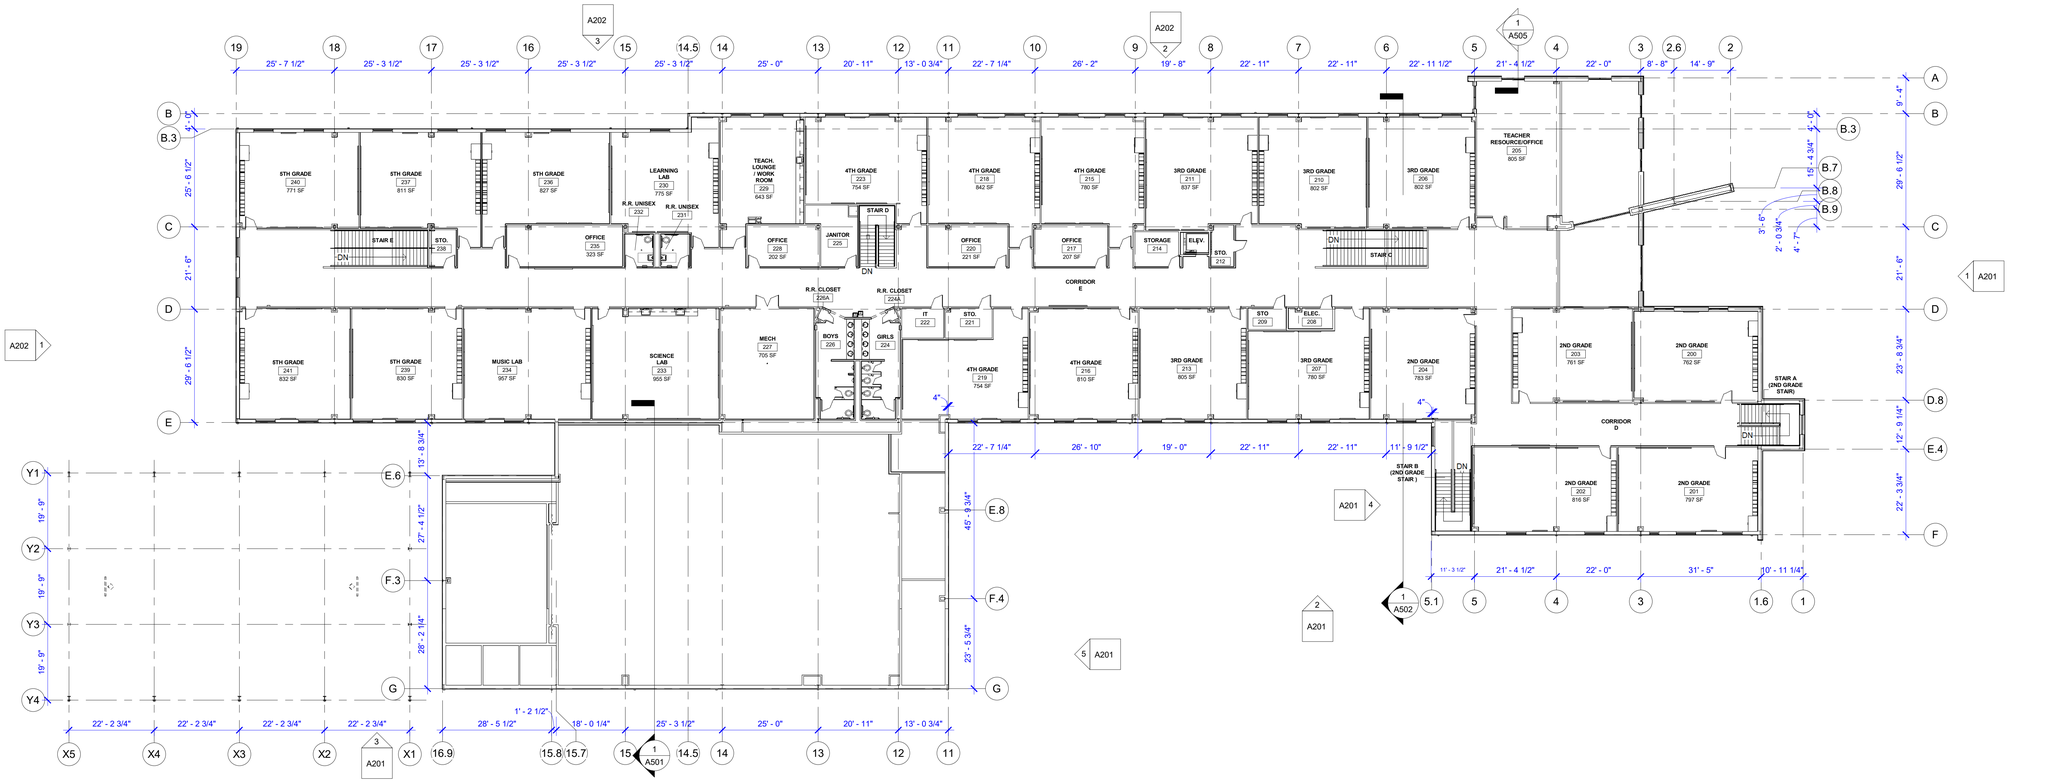

2 OVERALL PLAN - LEVEL 2
1/16" = 1'-0"

1 OVERALL PLAN - LEVEL 1
1/16" = 1'-0"

Element Architects
1250 Wood Branch Park Dr
Suite 480 Houston, TX 77079
Office Phone: (713) 874-0775
www.elementarchitects.com

1/16/2020

No.	Description	Date
	ISSUED FOR PERMIT / PRICING	1/16/2020

YES PREP PUBLIC SCHOOLS

YES PREP ELEMENTARY - NORTH FOREST CAMPUS

6602 WINFIELD ROAD
HOUSTON, TX 77050


OVERALL PLANS

Project number	19039
Date	1/16/2020
Drawn by	-
Checked by	Checker


A101

Scale 1/16" = 1'-0"


1/16/2020 1:25:03 PM

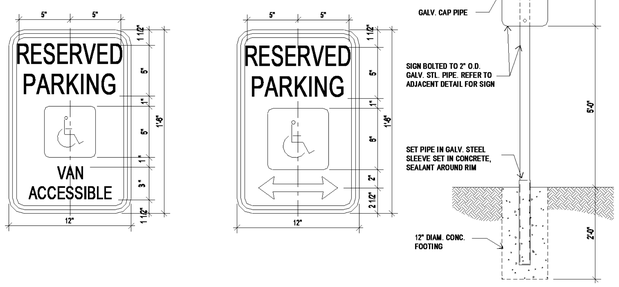


2 HANDICAP PARKING SIGNS
3/4" = 1'-0"

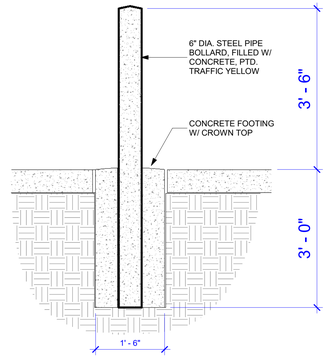

3 BOLLARD DETAIL
3/4" = 1'-0"

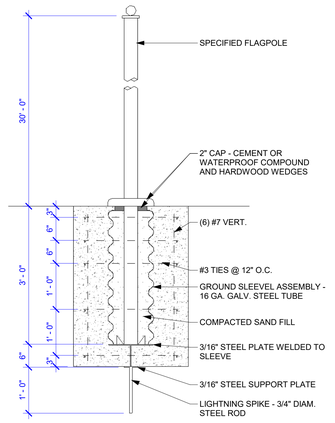

4 FLAG POLE DETAIL
3/4" = 1'-0"

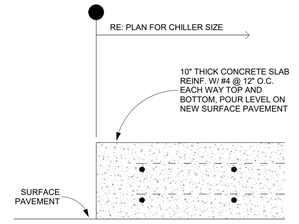

5 CHILLER PAD
1 1/2" = 1'-0"

PARKING REQUIREMENTS:

EXISTING MIDDLE / HIGH SCHOOL:
32 MIDDLE SCHOOL CLASSROOMS X 3.5 CARS / CLASS = 112 CARS
16 HIGH SCHOOL CLASSROOMS X 9.5 CARS / CLASS = 152 CARS


TOTAL REQUIRED SPACES: 264 SPACES

NEW ELEMENTARY SCHOOL -
CHAPTER 26 PARKING ORDINANCE:
1 SPACE PER 12 OCCUPANTS (ELEMENTARY SCHOOLS)

1104 OCCUPANTS / 12 = 92 TOTAL SPACES REQUIRED

GRAND TOTAL REQUIRED SPACES: 356

TOTAL PROVIDED SPACES: 358
STANDARD SPACES: 347
ACCESSIBLE SPACES: 11

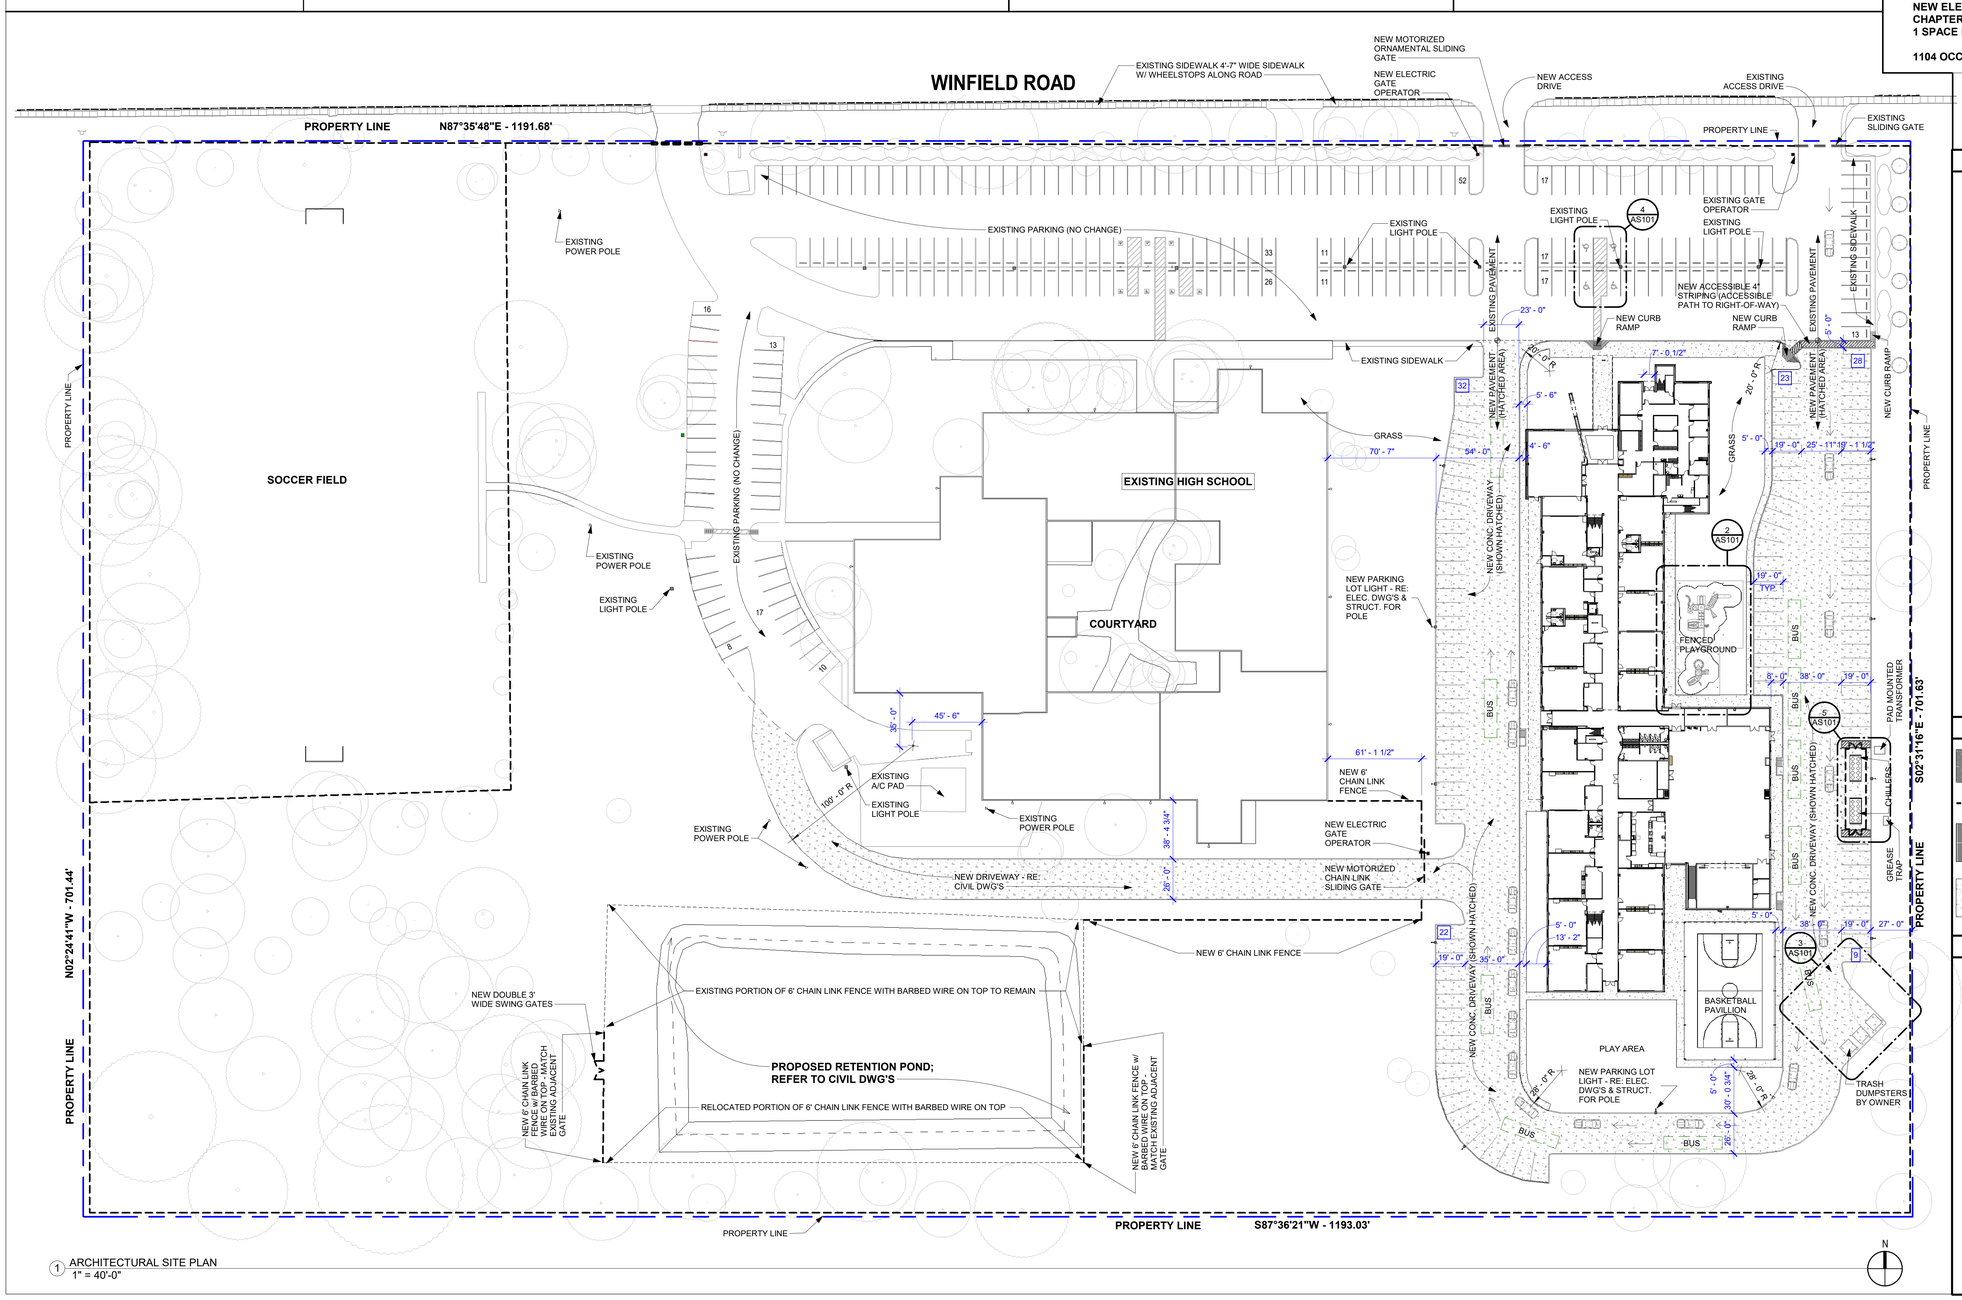

1 ARCHITECTURAL SITE PLAN
1" = 40'-0"

LEGEND

VIF	VERIFY IN FIELD
	PROPERTY LINE
	PRE-CAST CONCRETE WHEEL STOPS DOWELED INTO PAVEMENT; CENTERED BETWEEN PARKING STRIPES (ADA SPACES); PLACE STOPS 2' - 6" FROM CURB
	SYMBOLS INDICATE EXISTING TREE TO REMAIN, VERIFY EXACT LOCATION IN FIELD
	SYMBOL INDICATES EXISTING LIGHT POLE (PAINT ALL LIGHT POLES)
	SYMBOL INDICATES RELOCATED AND RE-LAMPED LIGHT POLE (PAINT EXISTING POLE)
	SYMBOL INDICATES EXISTING POWER POLE
	DASHED LINE INDICATES NEW FOSTER FENCE ALUMINUM PANELS AROUND PERIMETER OF PROPERTY; SECURE PANELS TO EXISTING FENCE POSTS, WHERE EXISTING; PANEL HEIGHT TO MATCH EXISTING POST HEIGHT (6' - 0"); VERIFY HEIGHT IN FIELD
	EXISTING CONCRETE OR PAVING (RE:CIVIL) PATCH AND MILL SURFACE AREAS, AS NEEDED. PROVIDE NEW 4" WIDE LOT STRIPING (WHITE) THROUGHOUT. STRIPING TO COMPLY WITH COH STANDARDS.
	NEW PAVING, RE: CIVIL
	HATCH INDICATES PORTION OF EXISTING PARKING LOT TO BE PATCHED AND MILLED, AND TO RECEIVE NEW ASPHALT TOP COAT (RE: CIVIL)
	RELOCATED FIRE HYDRANT (RE:PLAN AND PROFILE NOTE AND DRAWINGS)
PP	EXISTING POWER POLES TO REMAIN

SITE SQUARE AND LINEAR FOOTAGE LEGEND

	6" THICK CONCRETE PAVING - IN RIGHT- OF- WAY (890 SQUARE FEET)
	CONCRETE CURB - IN RIGHT- OF- WAY (86' 4" LINEAR FEET)
	4.5" THICK CONCRETE WALKWAY - ON SITE (10,566.53 SQUARE FEET)
	6" THICK CONCRETE PAVING - ON SITE (109,441.81 SQUARE FEET)

GENERAL NOTES

01. SEE CIVIL ENGINEERING DRAWINGS FOR ADDITIONAL NOTES & DETAILS.
02. CONTRACTOR RESPONSIBLE FOR BACKFILLING BEHIND CURB TO THE HEIGHT OF THE CURB.
03. AREAS ALONG HANDICAP ACCESSIBLE ROUTES INCLUDING SIDEWALKS, PASSENGER DROP-OFF AREAS, EXTERIOR DOOR MANEUVERING CLEARANCES, & ACCESSIBLE PARKING SPACES & AISLES SHALL NOT HAVE CROSS SLOPES EXCEEDING 2% (1:50).
04. FIELD VERIFY EXISTING SITE DIMENSIONS PRIOR TO CONSTRUCTION. IF DIMENSION DIFFERS, NOTIFY ARCHITECT.
05. DO NOT SCALE DRAWING IF DIMENSIONS ARE IN QUESTION. OBTAIN CLARIFICATION FROM THE ARCHITECT BEFORE CONTINUING THE WORK.
06. G.C SHALL VISIT PROJECT SITE TO FAMILIARIZE THEMSELVES W/ THE SCOPE OF WORK & FIELD VERIFY EXISTING CONDITIONS PRIOR TO BIDDING. DISCREPANCIES SHALL BE BROUGHT TO THE ATTENTION OF THE ARCHITECT IN WRITING.
07. PROVIDE IRRIGATION TO ALL GREEN AREAS.
08. TIE ALL DOWNSPOUTS TO STORM DRAIN. RE: CIVIL DRAWINGS
09. RELAMP ALL PARKING LOT LIGHT POLES. RE: ELECTRICAL
10. PROVIDE POWER & DATA TO ALL ENTRY GATES AND MONUMENT SIGN. (220V+DATA)
11. REFER TO LANDCAPE DRAWINGS FOR TREE LAYOUT DESIGN AND ANALYSIS.
12. ENSURE ROUGH & FINISH GRADE TO TOP OF CURB.
13. REGRADE AND SOD DISTURBED AREAS AT PREVIOUS DRIVEWAYS AS REQUIRED.

Element Architects
1250 Wood Branch Park Dr
Suite 480 Houston, TX 77079
Office Phone: (713) 874-0775
www.elementarchitects.com

1/16/2020

No.	Description	Date
1		xx/xx/2019

YES PREP PUBLIC SCHOOLS

YES PREP ELEMENTARY - NORTH FOREST CAMPUS

6602 WINFIELD ROAD
HOUSTON, TX 77050

SITE PLAN

Project number	19039
Date	12/16/19
Drawn by	Author
Checked by	Checker

AS100

Scale	As indicated

1/17/2020 10:25:41 AM

RE: 1/A101a

RE: 1/A101b

MATCHLINE

ENTARY SCHOOL
MIT)
A101b

OF THIS PERMIT


OOL AND FUTURE
T SPACE

MIDDLE / HIGH SCHOOL

FUTURE BUILD-OUT

NE
(T
RE

NO
(S
HI
BU

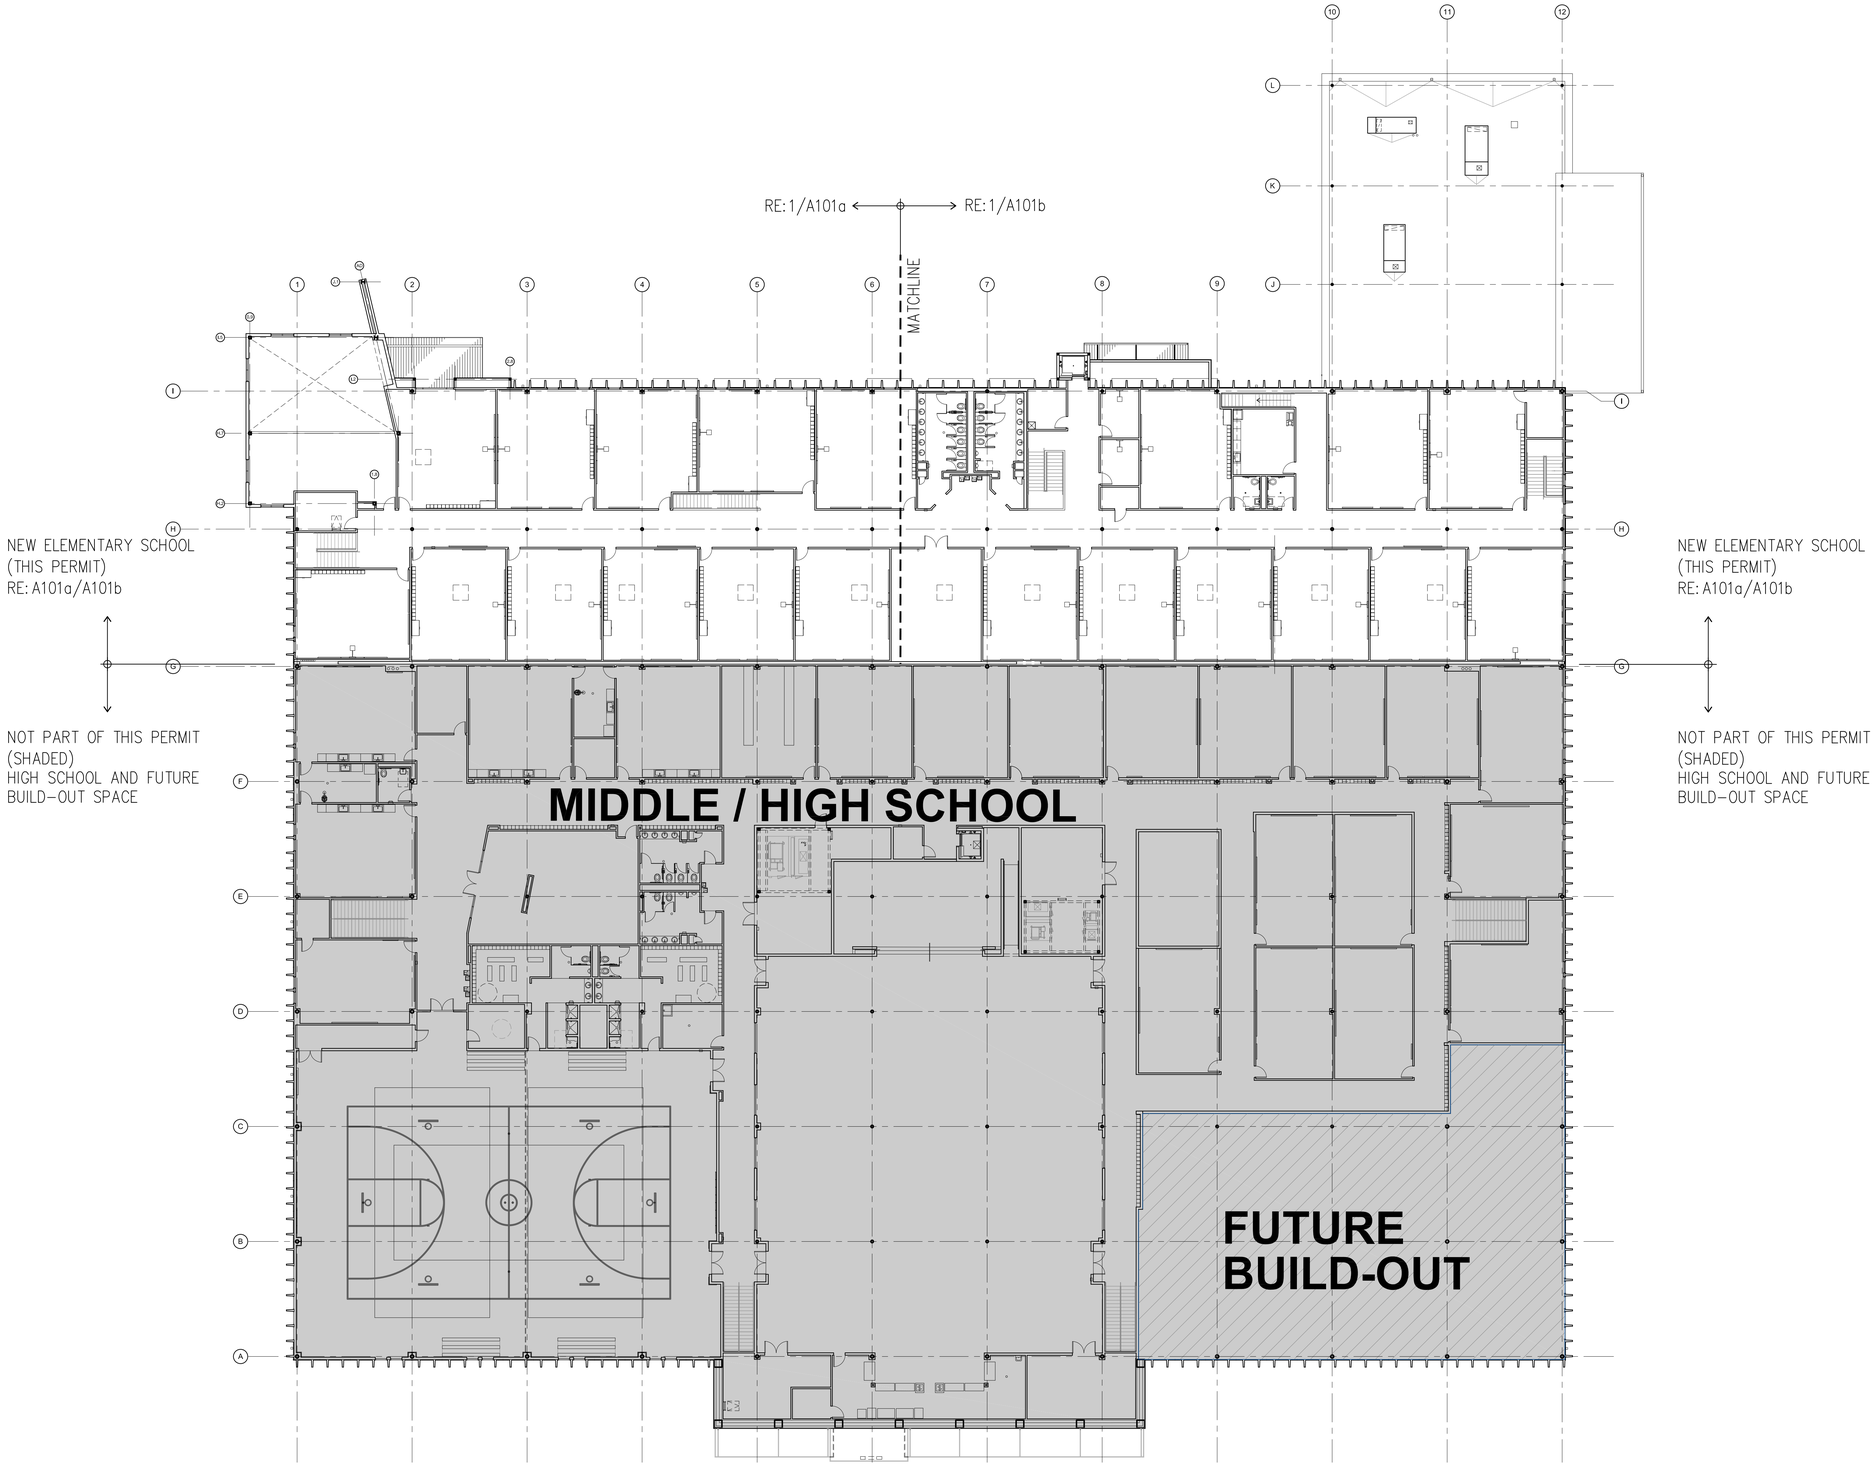

SECOND FLOOR PLAN SCALE: 1/16" = 1'-0" 1

yes prep PUBLIC SCHOOLS

2007 Ea architects

H4 Engineers

H2B

WGA CONSULTING ENGINEERS

07/13/20

No.	Description	Date
	ISSUE FOR PERMIT/PRICING	07/13/20

YES PREP SCHOOL

SOUTHSIDE ELEMENTARY SCHOOL

5515 SOUTH LOOP EAST
SUITE B
HOUSTON, TX 77033

2nd FLOOR PLAN

Project Number	19097
Date	07/13/20
Drawn By	
Checked By	

A102

Scale

YES PREPARATORY PUBLIC SCHOOLS

SOUTHSIDE CAMPUS - ELEMENTARY SCHOOL
5515 SOUTH LOOP EAST, SUITE B, HOUSTON, TX 77033
Harris County



PLAN INDEX

COVER SHEET
BOUNDARY SURVEY
G001 CODE SHEET
G002 U.L. DESIGNS SHEET

CIVIL DRAWINGS
CIVIL SITE PACKAGE WAS SUBMITTED UNDER SEPARATE PERMIT - COH#20063155

ARCHITECTURAL DRAWINGS
AS100 SITE PLAN
AS101 ENLARGED PARTIAL SITE PLAN
AS102 SITE PLAN DETAILS
D001 DEMOLITION PLAN - SITE PLAN
D101 DEMOLITION PLAN - 1st FLOOR
D102 DEMOLITION PLAN - 2nd FLOOR
A001 WALL PARTITION SCHEDULE
A001a WALL PARTITION SCHEDULE
A002 DOOR / WINDOW SCHEDULE
A003 DOOR / WINDOW DETAILS
A004 ACCESSIBILITY STANDARDS
A005 ACCESSIBILITY STANDARDS
A006 ACCESSIBILITY STANDARDS
A101 NEW OVERALL FIRST FLOOR PLAN
A101a NEW PARTIAL FIRST FLOOR PLAN
A101b NEW PARTIAL FIRST FLOOR PLAN
A102 NEW OVERALL SECOND FLOOR PLAN
A102a NEW PARTIAL SECOND FLOOR PLAN
A102b NEW PARTIAL SECOND FLOOR PLAN
A103 ROOF PLAN
A104 PAVILION PLAN / ELEVATIONS
A200 EXTERIOR ELEVATIONS
A300 ENLARGED PLANS
A301 ENLARGED PLANS
A302 SERVERY PLAN / ELEVATIONS
A303 STAIR SECTIONS
A401a RCP - PARTIAL FIRST FLOOR
A401b RCP - PARTIAL FIRST FLOOR
A402a RCP - PARTIAL SECOND FLOOR
A402b RCP - PARTIAL SECOND FLOOR
A501 WALL SECTIONS
A502 WALL SECTIONS
A503 WALL SECTIONS
A504 WALL SECTIONS
A510 PLAN DETAILS
A520 CANOPY PLANS / DETAILS
A600 INTERIOR ELEVATIONS
A601 INTERIOR ELEVATIONS
A610 MILLWORK DETAILS
A701 FINISH SCHEDULE
A702 FINISH SCHEDULE
AF101 FLOOR FINISH PLAN - FIRST FLOOR
AF102 FLOOR FINISH PLAN - FIRST FLOOR
AF103 FLOOR FINISH PLAN - SECOND FLOOR
AF104 FLOOR FINISH PLAN - SECOND FLOOR

MECHANICAL DRAWINGS
M101a MECHANICAL PLAN 1st FLOOR
M101b MECHANICAL PLAN 1st FLOOR
M102a MECHANICAL PLAN 2nd FLOOR
M102b MECHANICAL PLAN 2nd FLOOR
M201 MECHANICAL SCHEDULES
M301 MECHANICAL DETAILS
M302 MECHANICAL DETAILS

ELECTRICAL DRAWINGS
E000 ELECTRICAL NOTES
E100 ELECTRICAL SITE PLAN
E101a LIGHTING PLAN - 1st FLOOR
E101b LIGHTING PLAN - 1st FLOOR
E102a LIGHTING PLAN - 2nd FLOOR
E102b LIGHTING PLAN - 2nd FLOOR
E111a POWER PLAN - 1st FLOOR
E111b POWER PLAN - 1st FLOOR
E112a POWER PLAN - 2nd FLOOR
E112b POWER PLAN - 2nd FLOOR
E201 ELECTRICAL SCHEDULES
E202 ELECTRICAL SCHEDULES
E203 ELECTRICAL SCHEDULES

PLUMBING DRAWINGS
P101a PLUMBING PLAN - 1st FLOOR
P101b PLUMBING PLAN - 1st FLOOR
P102a PLUMBING PLAN - 2nd FLOOR
P102b PLUMBING PLAN - 2nd FLOOR
P201 PLUMBING SCHEDULES
P301 PLUMBING DETAILS
P401 PLUMBING RISERS
P402 PLUMBING RISERS

STRUCTURAL DRAWINGS
S-001 GENERAL NOTES
S-002 GENERAL NOTES
S-010 STRUCTURAL SPECIAL INSPECTIONS
S-011 STRUCTURAL SPECIAL INSPECTIONS
S-030 TYPICAL DETAILS - CONCRETE
S-031 TYPICAL DETAILS - CONCRETE
S-040 TYPICAL DETAILS - RAMPS
S-050 TYPICAL DETAILS - STEEL
S-100 OVERALL BUILDING / SITE PLAN
S-101 FOUNDATION DEMOLITION PLAN - WEST
S-102 FOUNDATION DEMOLITION PLAN - EAST
S-103 FRAMING DEMOLITION PLAN - WEST
S-104 FRAMING DEMOLITION PLAN - EAST
S-105 ROOF FRAMING DEMOLITION PLAN - WEST
S-106 ROOF FRAMING DEMOLITION PLAN - EAST
S-110 FOUNDATION PLAN - WEST
S-111 FOUNDATION PLAN - EAST
S-112 ENLARGED ENTRY - FOUNDATION PLAN
S-113 ENLARGED CAFETERIA PLATFORM FOUNDATION PLAN
S-114 PAVILION FOUNDATION PLAN
S-210 SECOND FLOOR FRAMING - WEST
S-211 SECOND FLOOR FRAMING - EAST
S-212 ROOF FRAMING - WEST
S-213 ROOF FRAMING - EAST
S-214 CAFETERIA ROOF FRAMING PLAN
S-301 FOUNDATION DETAILS
S-302 FOUNDATION DETAILS
S-303 PAVILION FOUNDATION DETAILS
S-401 CONCRETE OPENING DETAILS
S-501 FRAMING DETAILS
S-502 FRAMING DETAILS
S-503 STAIR DETAILS
S-520 ROOF FRAMING DETAILS
S-701 BUILDING SECTIONS


ACCESS CONTROL NOTE:

PLANS FOR ACCESS CONTROL LOCKING DEVICES WILL BE SUBMITTED FOR REVIEW SEPARATELY. WORK WILL NOT START ON DEVICES UNTIL PLANS ARE SUBMITTED AND APPROVED.

FIRE ALARM NOTE:

FIRE ALARM AND SPRINKLER SYSTEM PLANS WILL BE SUBMITTED UNDER A SEPARATE PERMIT BY INSTALLATION CONTRACTOR.

VICINITY MAP:

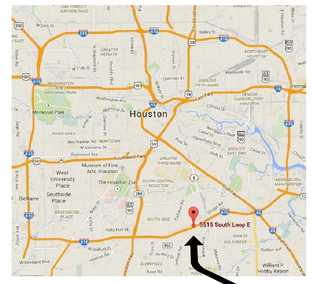

LOCATION
5515 SOUTH LOOP EAST, SUITE B
HOUSTON, TEXAS 77033

JULY 13th, 2020

ISSUE FOR PERMIT / PRICING

TDLR# TABS2020020519


WGA ENGINEERS
CIVIL ENGINEER
2500 TANGLEWILDE, SUITE 120
HOUSTON, TX 77063
(713)789-1900
ATTN: BEN SIMS, P.E.
SARAH.BSIMS@WGA-LLP.COM

H2B, INC
STRUCTURAL ENGINEER
1225 NORTH LOOP WEST, SUITE 800
HOUSTON, TX 77008
(713)864-2900
ATTN: SARAH BRISCOE, P.E.
SARAH.BRISCOE@H2BENGINEERS.COM

H4 ENGINEERS
MECHANICAL / ELECTRICAL / PLUMBING ENGINEER
25215 OAKHURST DR.
SPRING, TX 77386
(281)528-8584
ATTN: SHERIE HENSLEY, P.E.
SHENSLEY@H4ENGINEERS.COM

ELEMENT ARCHITECTS
ARCHITECT
1250 WOOD BRANCH DRIVE, SUITE 480
HOUSTON, TX 77079
(713)874-0775
ATTN: PATRICK HELEMANN, AIA
P.HELEMANN@ELEMENTARCHITECTS.COM

YES PREP PUBLIC SCHOOLS
OWNER
5515 SOUTH LOOP EAST, SUITE B
HOUSTON, TX 77033
(713)967-9000
ATTN: KEITH WEAVER
KEITH.WEAVER@YESPREP.ORG

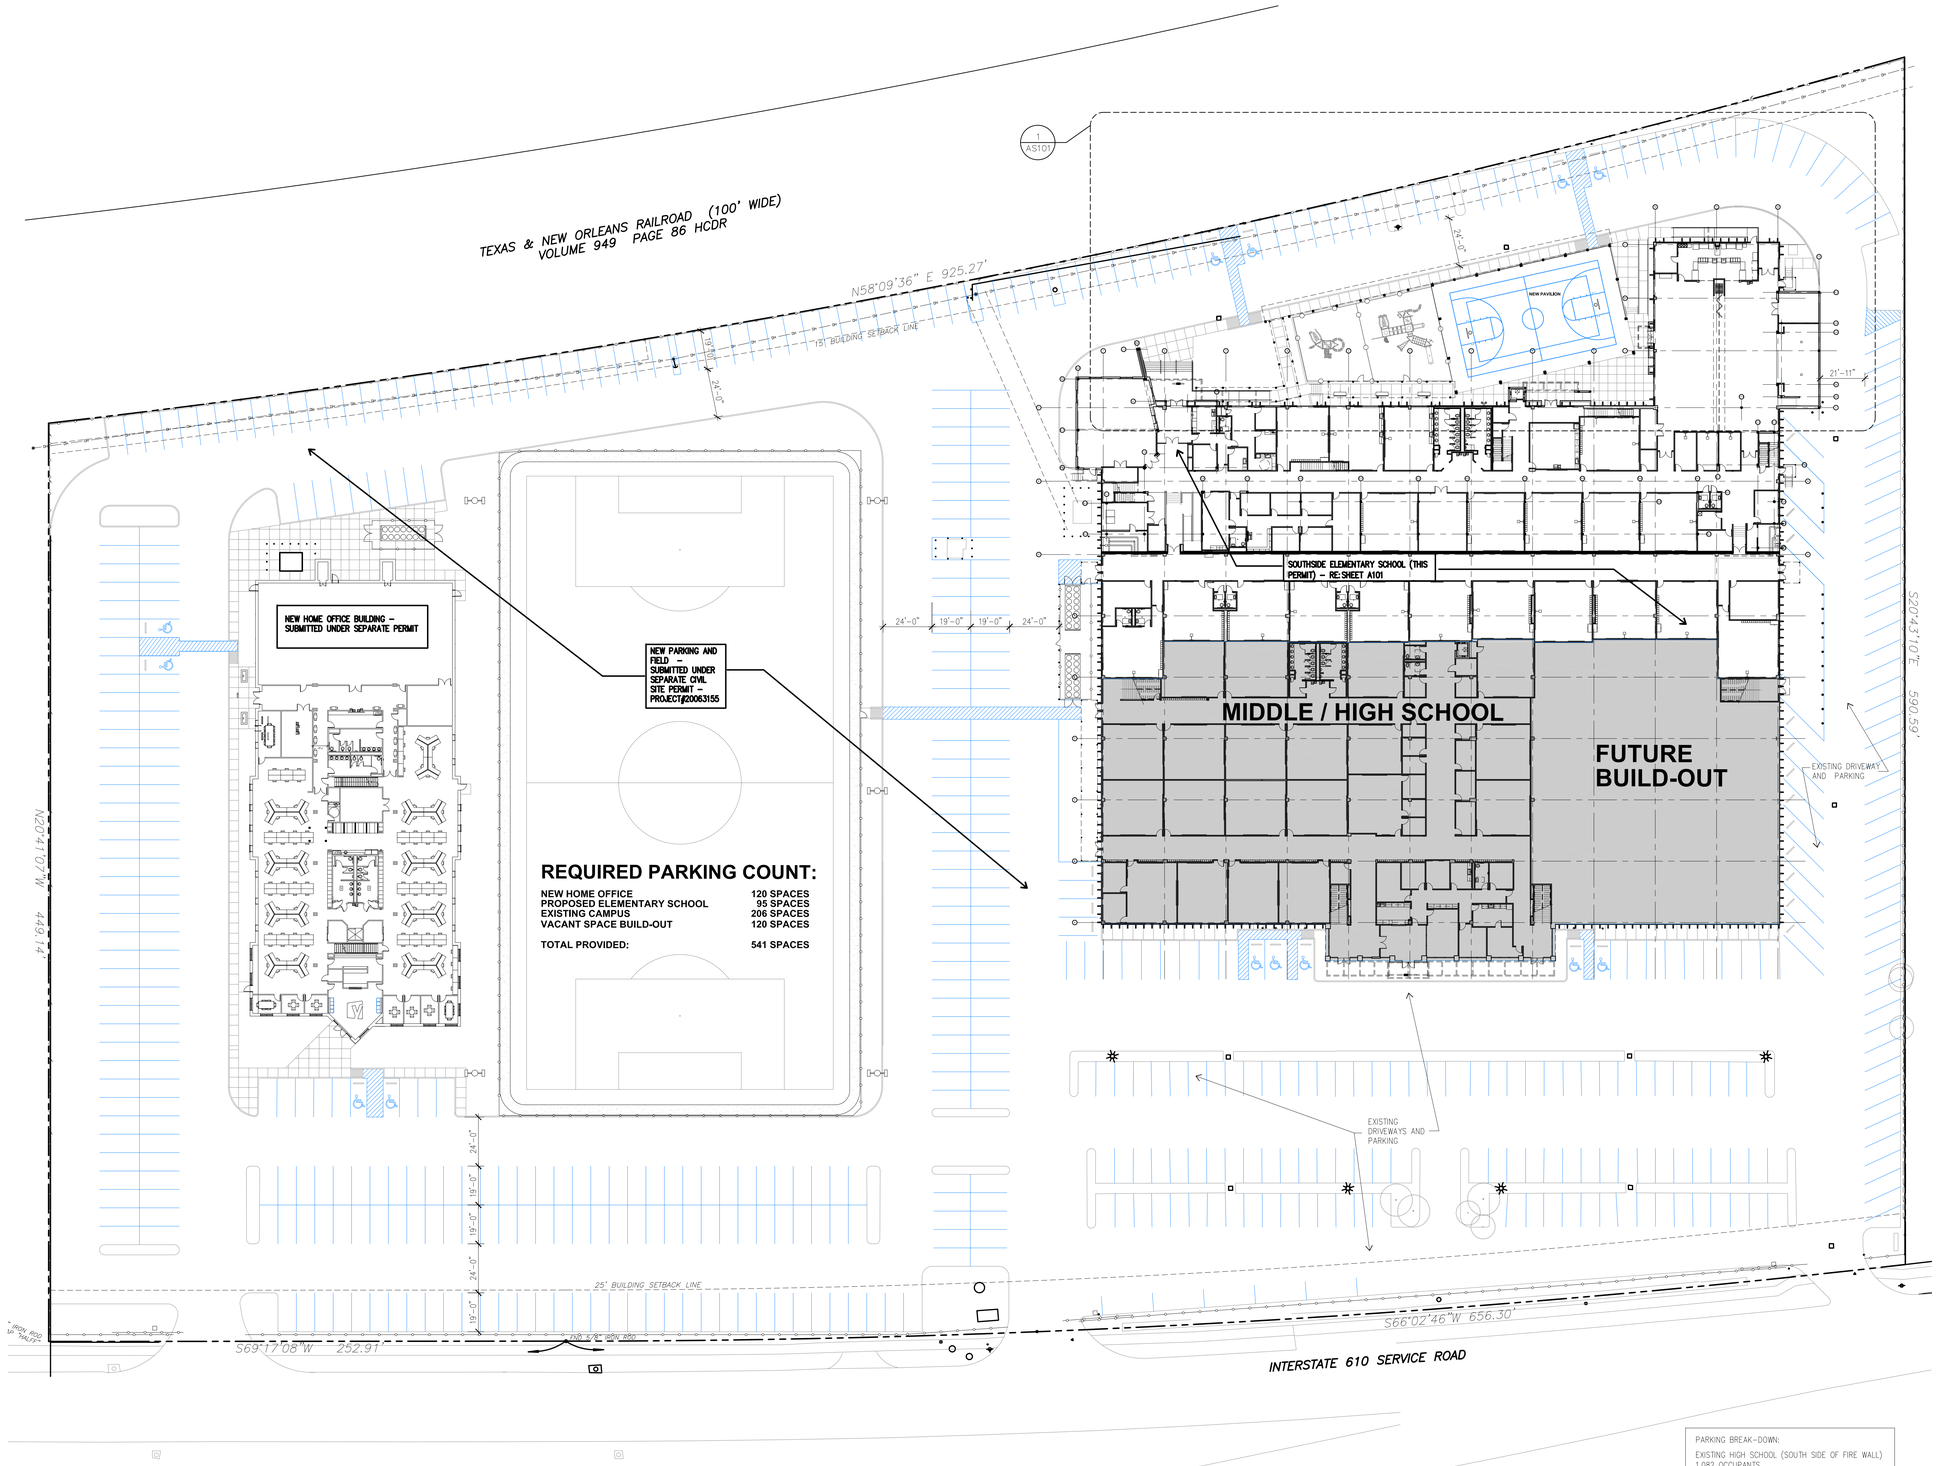

PARKING BREAK-DOWN:

EXISTING HIGH SCHOOL (SOUTH SIDE OF FIRE WALL)
1,082 OCCUPANTS
MIDDLE SCHOOL: 541 / 7 = 78 SPACES
HIGH SCHOOL: 541 / 3 = 181 SPACES

NEW ELEMENTARY SCHOOL (THIS PERMIT)
1 SPACE PER 12 OCCUPANTS (ELEMENTARY)
1,071 OCCUPANTS / 12 = 90 SPACES

NEW PROPOSED HOME OFFICE SUBMITTED UNDER SEPARATE PERMIT:
2.5 SPACES / 1,000SF
42,000 SF TOTAL = 2.5 x 42 = 105 SPACES

TOTAL PARKING REQUIRED: 454
TOTAL PARKING PROVIDED: 533

NORTH

OVERALL ARCHITECTURAL SITE PLAN SCALE: 1"=30'-0" 1

yes prep PUBLIC SCHOOLS

2007 Ea architects

H4 Engineers

H2B

WGA CONSULTING ENGINEERS

07/13/20

No.	Description	Date
	ISSUE FOR PERMIT/PRICING	07/13/20

YES PREP SCHOOL

SOUTHSIDE ELEMENTARY SCHOOL

5515 SOUTH LOOP EAST
SUITE B
HOUSTON, TX 77033

ARCHITECTURAL SITE PLAN

Project Number	19097
Date	07/13/20
Drawn By	
Checked By	

AS100

Scale