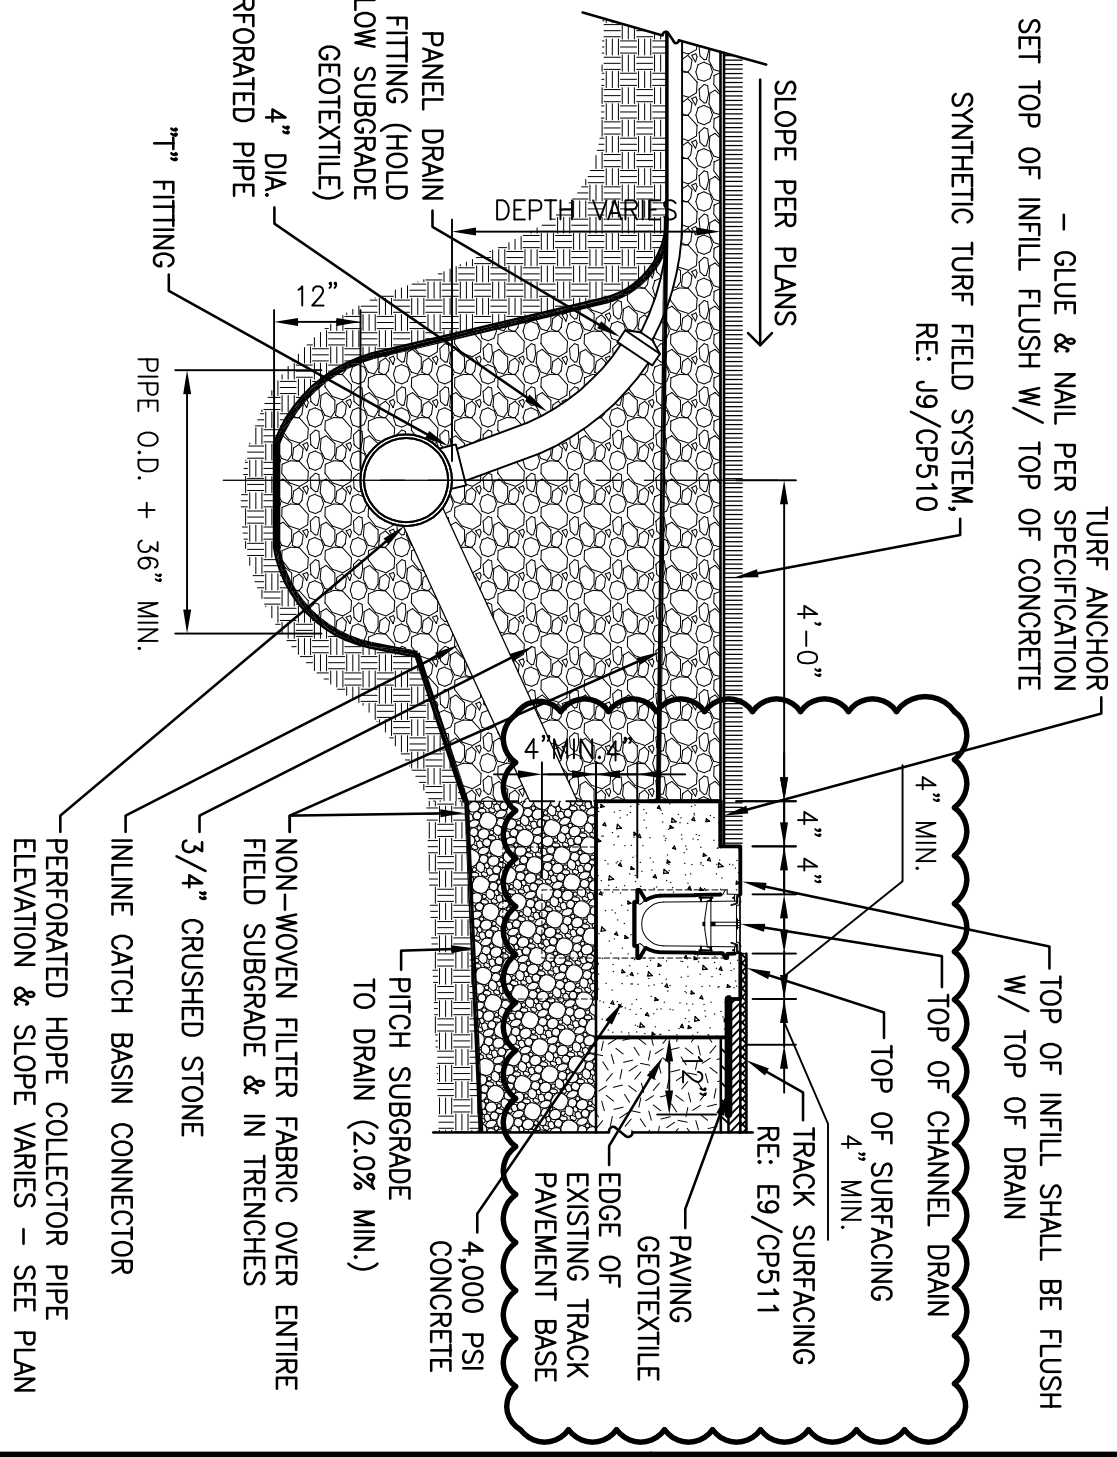

SMRT
ARCHITECTURE
ENGINEERING
PLANNING
INTERIOR DESIGN
COMMISSIONING

Portland, Maine 04104
tel. (207) 772-3846
fax. (207) 772-1070
www.smrtinc.com

NEW BRITAIN ATHLETIC FIELDS
CHESLEY PARK
NEW BRITAIN, CONNECTICUT

SUBJECT:

REVISED DETAIL J5/CP510: CONCRETE ANCHOR CURB W/ TRENCH DRAIN

REF. SHEET: CP510	SCALE: NOT TO SCALE
PROJECT MANAGER: RFW	ADDENDUM: ADD-2
A/E OF RECORD: RFW	
CAD FILE CP510-13096-01	SKETCH No. C-8
PROJECT NO: 13096	
DATE: 12-13-13	

© COPYRIGHT 2013 SMRT INC.