BOURNE SCHOOL COMMITTEE

FACILITIES SUBCOMMITTEE MEETING

DATE: MAY 16, 2013

TIME: 9:00AM

PLACE: BOURNE ADMINISTRATION BUILDING

AGENDA

CALL TO ORDER

9:00AM - Executive session to discuss legal matters

RETURN TO OPEN SESSION

1. Minutes
2. Field Update
3. AHERA update
4. Concession stand
5. Blue Wave Capitol, LLC
6. Security update
7. Long range project update
8. Coady school
9. Bournedale Elementary parking islands
10. Future agenda items

"The listing of matters is those reasonably anticipated by the Chair which may be discussed at the meeting. Not all items listed may in fact be discussed and other items not listed may also be brought up for discussion to the extent permitted by law."

Members

Christopher Hyldburg
Laura Scena, Chairman
Catherine Walton

BOURNE PUBLIC SCHOOLS

Facilities Sub Committee Minutes for May 16, 2013

Location: Bourne School Administration Building
Opened at: 9:05AM
Attendees: Laura Scena- Chairperson, Chris Hyldburg, Catherine Walton, Steven Lamarche- Superintendent, Jon Nelson - Town of Bourne Director of Facilities, Gareth Notis from Morrissey Mahoney LLP - School Committee legal counsel.

1. Motion to enter Executive Session for the purposes of discussing pending legal matters was made by Chris Hyldburg, Second by Laura Scena. Vote: Hyldburg- Yes, Walton-Yes, Scena- Yes. 09:06AM.

   Regular Facilities Sub-Committee meeting reconvened at 10:02AM.

2. Minutes: The following minutes were approved by unanimous vote: January 25, 2012 & April 25, 2013.

3. Field Update: Mr. Donoghue was unavailable for the update.

4. AHERA: Mr. Donoghue was unavailable for the update. An in depth plan will be discussed at the next Fac Sub meeting.

5. Coady School: Engineering group CHA electronically submitted (2) tentative plans showing the parking lot remediation at the campus entrance. One entrance showed angled spaces, the other depicted head-in parking. The angled layout was a one way entrance and exit, which, coupled with making the access road a one-way, the board favored. Any change in town road designation would require approval of the Town of Bourne Planning Board.

   Vote: To recommend to the School Committee to approve parking scheme option #2 as presented by CHA Engineering specific to the Coady School project. As part of this recommendation, the campus access road off Trowbridge Road would be changed to a One-way, entrance only road.

6. Concession Stand: The stand is now built with the exception of the roof. The roof is being completed by a student and his father as part of community service.


7. Blue Wave Capitol, LLC Wind/Solar: John Nelson briefed the committee on the town's progress with negotiations into the Blue Wave project. The agreement is with Town Counsel (Bob Troy) for discussion on reducing the commitment to a 10 year project.

8. Security: The hired consultant from Securitas, Inc. spent four days reviewing all aspects of our security concerns at in BSD. The areas where all school buildings (4), Athletic fields and busses. Many interviews with staff members were conducted. A full report should be available by next meeting. Chairperson Laura Scena made a point to consider what aspects of the report should be made public.

Future Agenda Items

Field update
AHERA update
Blue Wave Capitol, LLC
Security update
Long Range Project update
Bournedale Elementary Parking Islands
Vegetable Garden at the Middle School

Next Meeting: June 20, 2013 9:00AM BSD Administration Building
Adjourned: Meeting was adjourned at 11:10AM.

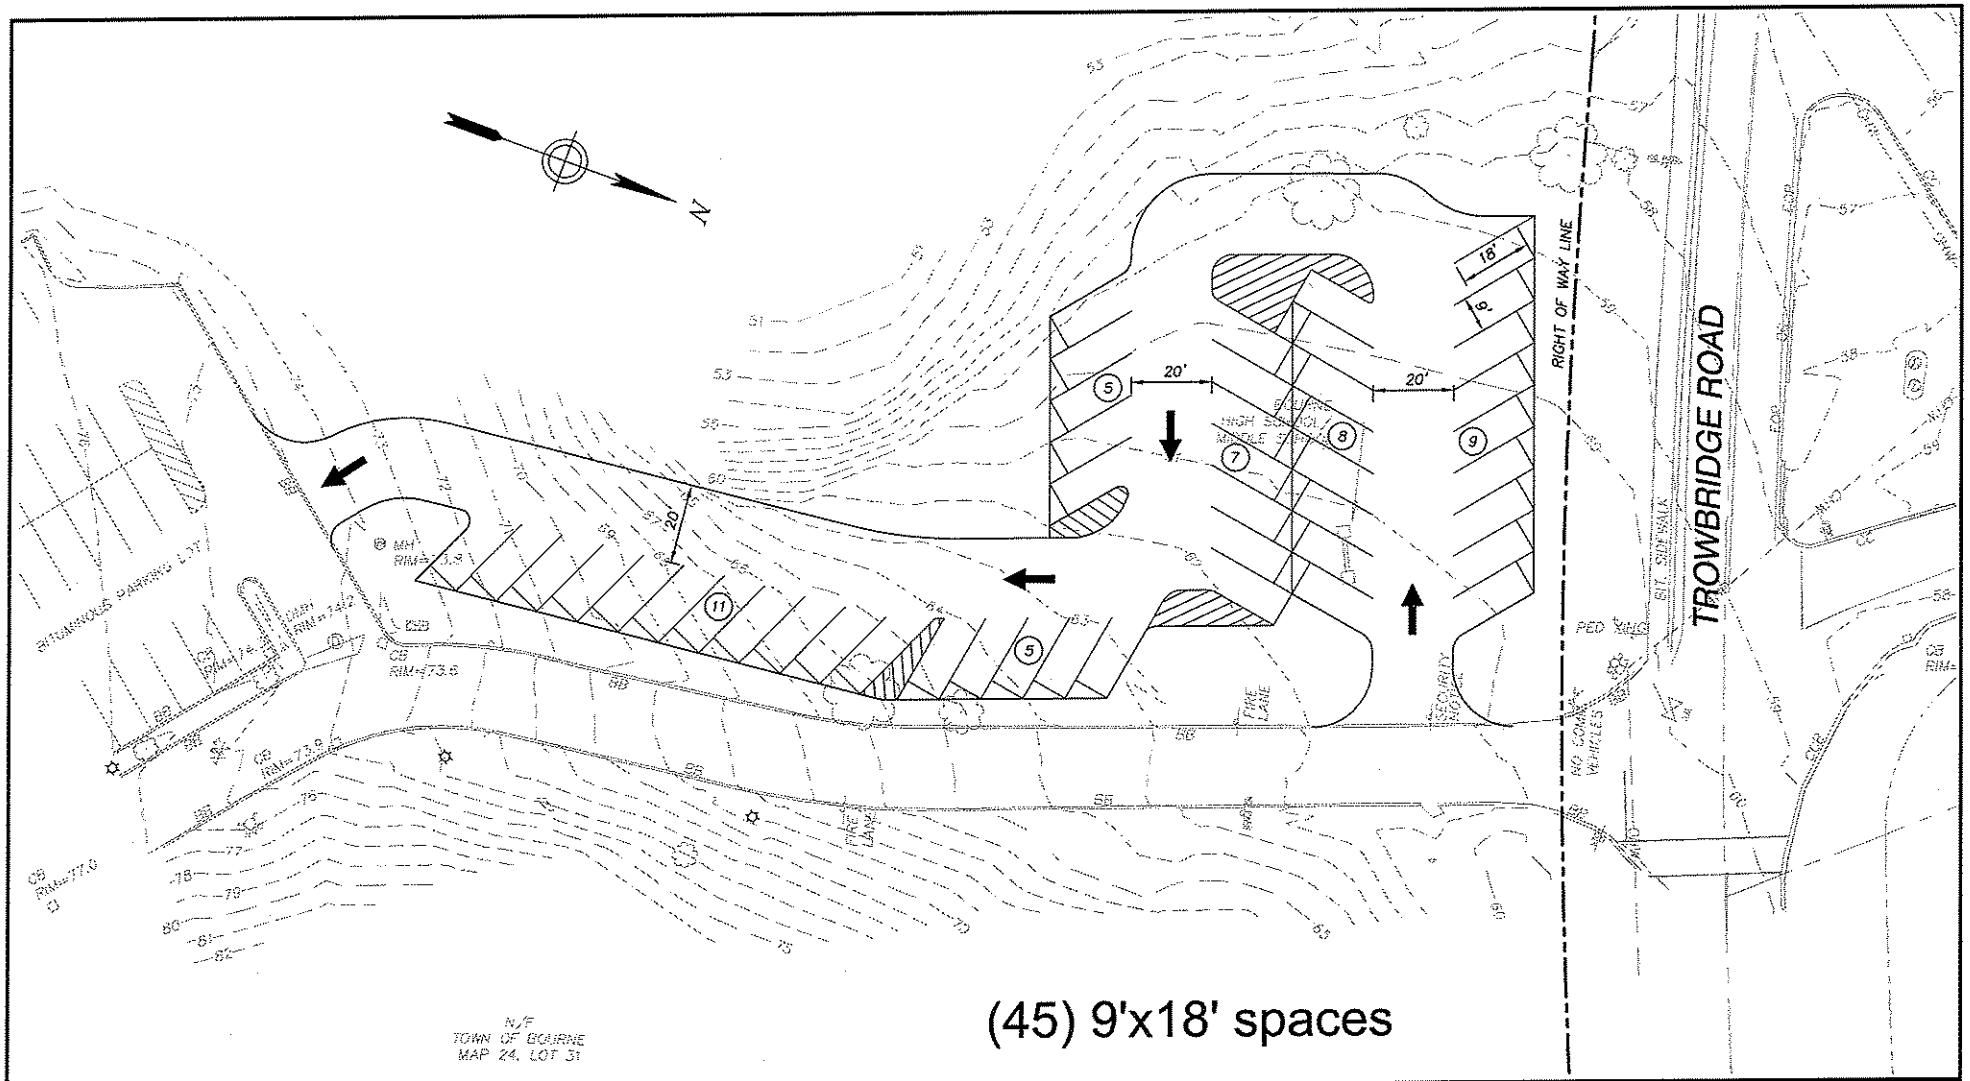

CHA
101 Accord Park Drive
Norwell, MA 02061
Main: (781) 982-5400 • www.chacompanies.com

TITLE:

PARKING SCHEME - OPTION 2
BOURNE HIGH SCHOOL
BOURNE, MA

OP-2

DATE: 5-9-2013	PROJECT NO.: 26-269
DRAWN: STZ	CHECK: KK
DWG. NO.: ParkingConcept2	SCALE: 1"=30'

30 15 0 30 60

Date: May 21st, 2013

To: BPS Facility Subcommittee
From: Janey Norton, Facilitator School Wellness Advisory Committee
RE: Proposal – School Garden at Bourne Middle School

Rationale

To create an outdoor opportunity for students, staff and community members to participate and collaborate in planting and maintaining a garden. The garden may be used to enhance cross-curricular lessons, support wellness programs and to promote after school activities.

Location

Bourne Middle School Courtyard, Northeast Wall (Cafeteria side)

Garden Dimensions

Three 4 x 4 wooden boxes will be constructed and placed in the courtyard

Work Plan – By the beginning of July

- Construct three garden boxes
- Plant vegetables
- Establish and submit a work schedule of volunteers for watering and weeding to Principal Stafford

Budget

All costs associated with the garden will be subsidized by donations and grant application funding. No costs will be incurred by the school district.

Benefits

- Outdoor classroom, nature as teacher – a living laboratory
- Builds leadership and teamwork for students
- Creates an opportunity for high school students to collaborate with middle school students.
- Student centered learning using multiple learning styles and strategies
- Connection to interdisciplinary lessons such as science, math, health, nutrition, physical education and art as well as others
- Co-opertive learning and hands on tool for integrated nutrition education
- Environmental responsibility
- Collaboration between students, staff and community members
- Promote various ethnic and cultural backgrounds
- Involves all levels of learners
- Relatively low cost education

Conclusion

The concept of a school garden has endless curricular possibilites as well as providing an opportunity to enhance a child's intellectual, emotional and social abilities as they learn and engage with staff and the community at large.

Illustration

