

1. ALL EXISTING SIGNS WITHIN THE PROJECT LIMITS SHALL BE RETAINED UNLESS INDICATED OTHERWISE ON THE DRAWINGS.
2. ALL PAVEMENT MARKINGS WITHIN THE LIMITS OF WORK SHALL BE THERMOPLASTIC MATERIALS.
3. IN AREAS WHERE THE EXISTING PAVEMENT IS BEING RETAINED, ALL EXISTING PAVEMENT MARKINGS IN CONFLICT WITH PROPOSED PAVEMENT MARKINGS SHALL BE REMOVED BY APPROVED METHODS.
4. A MINIMUM OF 3'-0" PATH OF TRAVEL CLEARANCE, EXCLUDING CURB, IS REQUIRED WHEN PLACING SIGNS.
5. THE MINIMUM MOUNTING HEIGHT OF POST MOUNTED SIGNS, MEASURED VERTICALLY FROM THE BOTTOM OF THE SIGN TO THE TOP OF THE CURB OR SIDEWALK SHALL BE 7 FEET.

PARMA N/F -
397 YVONNE HIGH ST
MAP-LOT L-04/63
BK-PG 22179-361

N/F
NERE LUCIEN &
CAJUSTE-NERE
BETTY
403 HIGH ST
MAP-LOT L-04/64
BK-PG 47916-416

SCHOOL ZONE
R
(20)
D APPROX 250'
PROJECT LIMITS;
ST SCHOOL
GN)

N/F
EVANGELICAL HAITIAN CHURCH
400 HIGH ST
MAP-LOT L-04/55
BK-PG 64338-355

N/F
391 HIGH ST REALTY TRUST
391 HIGH ST
MAP-LOT K-05/19
BK-PG 45800-489

N/F
GAUGHAN CONSTANCE D
385 HIGH ST
MAP-LOT K-05/20
BK-PG 15682-175

N/F
OLEARY JOSEPH R
381 HIGH ST
MAP-LOT K-05/21
BK-PG 28318-85

N/F
CONDOMINIUM
375 HIGH ST
MAP-LOT K-05/2201-2204
BK-PG 46930-36

N/F
MCELENEY-HAYES MARGARET M
373 HIGH ST
MAP-LOT K-05/23
BK-PG 64630-77

N/F
BORDONARO VINCENT
371 HIGH ST
MAP-LOT K-05/24
BK-PG 23785-558

N/F
VON BERG ERIC
369 HIGH ST
MAP-LOT K-05/25
BK-PG 21372-564

**HIGH STREET
(ROUTE 60)**

PROJECT BEGIN
STA 12+30
N2978858.4018
E756474.3169

**MEDFORD
BROOKS ELEMENTARY SCHOOL**

STATE	FED. AID PROJ. NO.	SHEET NO.	TOTAL SHEETS
MA	-	13	35
PROJECT FILE NO.		608835	

TRAFFIC SIGN & PAVEMENT MARKING PLANS - 1 OF 4

SHEET NO. 14

NOTES:

- ALL EXISTING SIGNS WITHIN THE PROJECT LIMITS SHALL BE RETAINED UNLESS INDICATED OTHERWISE ON THE DRAWINGS.
- ALL PAVEMENT MARKINGS WITHIN THE LIMITS OF WORK SHALL BE THERMOPLASTIC MATERIALS.
- IN AREAS WHERE THE EXISTING PAVEMENT IS BEING RETAINED, ALL EXISTING PAVEMENT MARKINGS IN CONFLICT WITH PROPOSED PAVEMENT MARKINGS SHALL BE REMOVED BY APPROVED METHODS.
- A MINIMUM OF 3'-0" PATH OF TRAVEL CLEARANCE, EXCLUDING CURB, IS REQUIRED WHEN PLACING SIGNS.
- THE MINIMUM MOUNTING HEIGHT OF POST MOUNTED SIGNS, MEASURED VERTICALLY FROM THE BOTTOM OF THE SIGN TO THE TOP OF THE CURB OR SIDEWALK SHALL BE 7 FEET.



FOR SIGN SUMMARY: SEE SHEET 17



MEDFORD
BROOKS ELEMENTARY SCHOOL

STATE	FED. AID PROJ. NO.	SHEET NO.	TOTAL SHEETS
MA	-	14	35
PROJECT FILE NO.		608835	

TRAFFIC SIGN & PAVEMENT MARKING PLANS - 2 OF 4

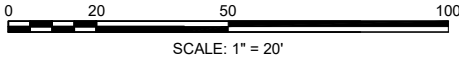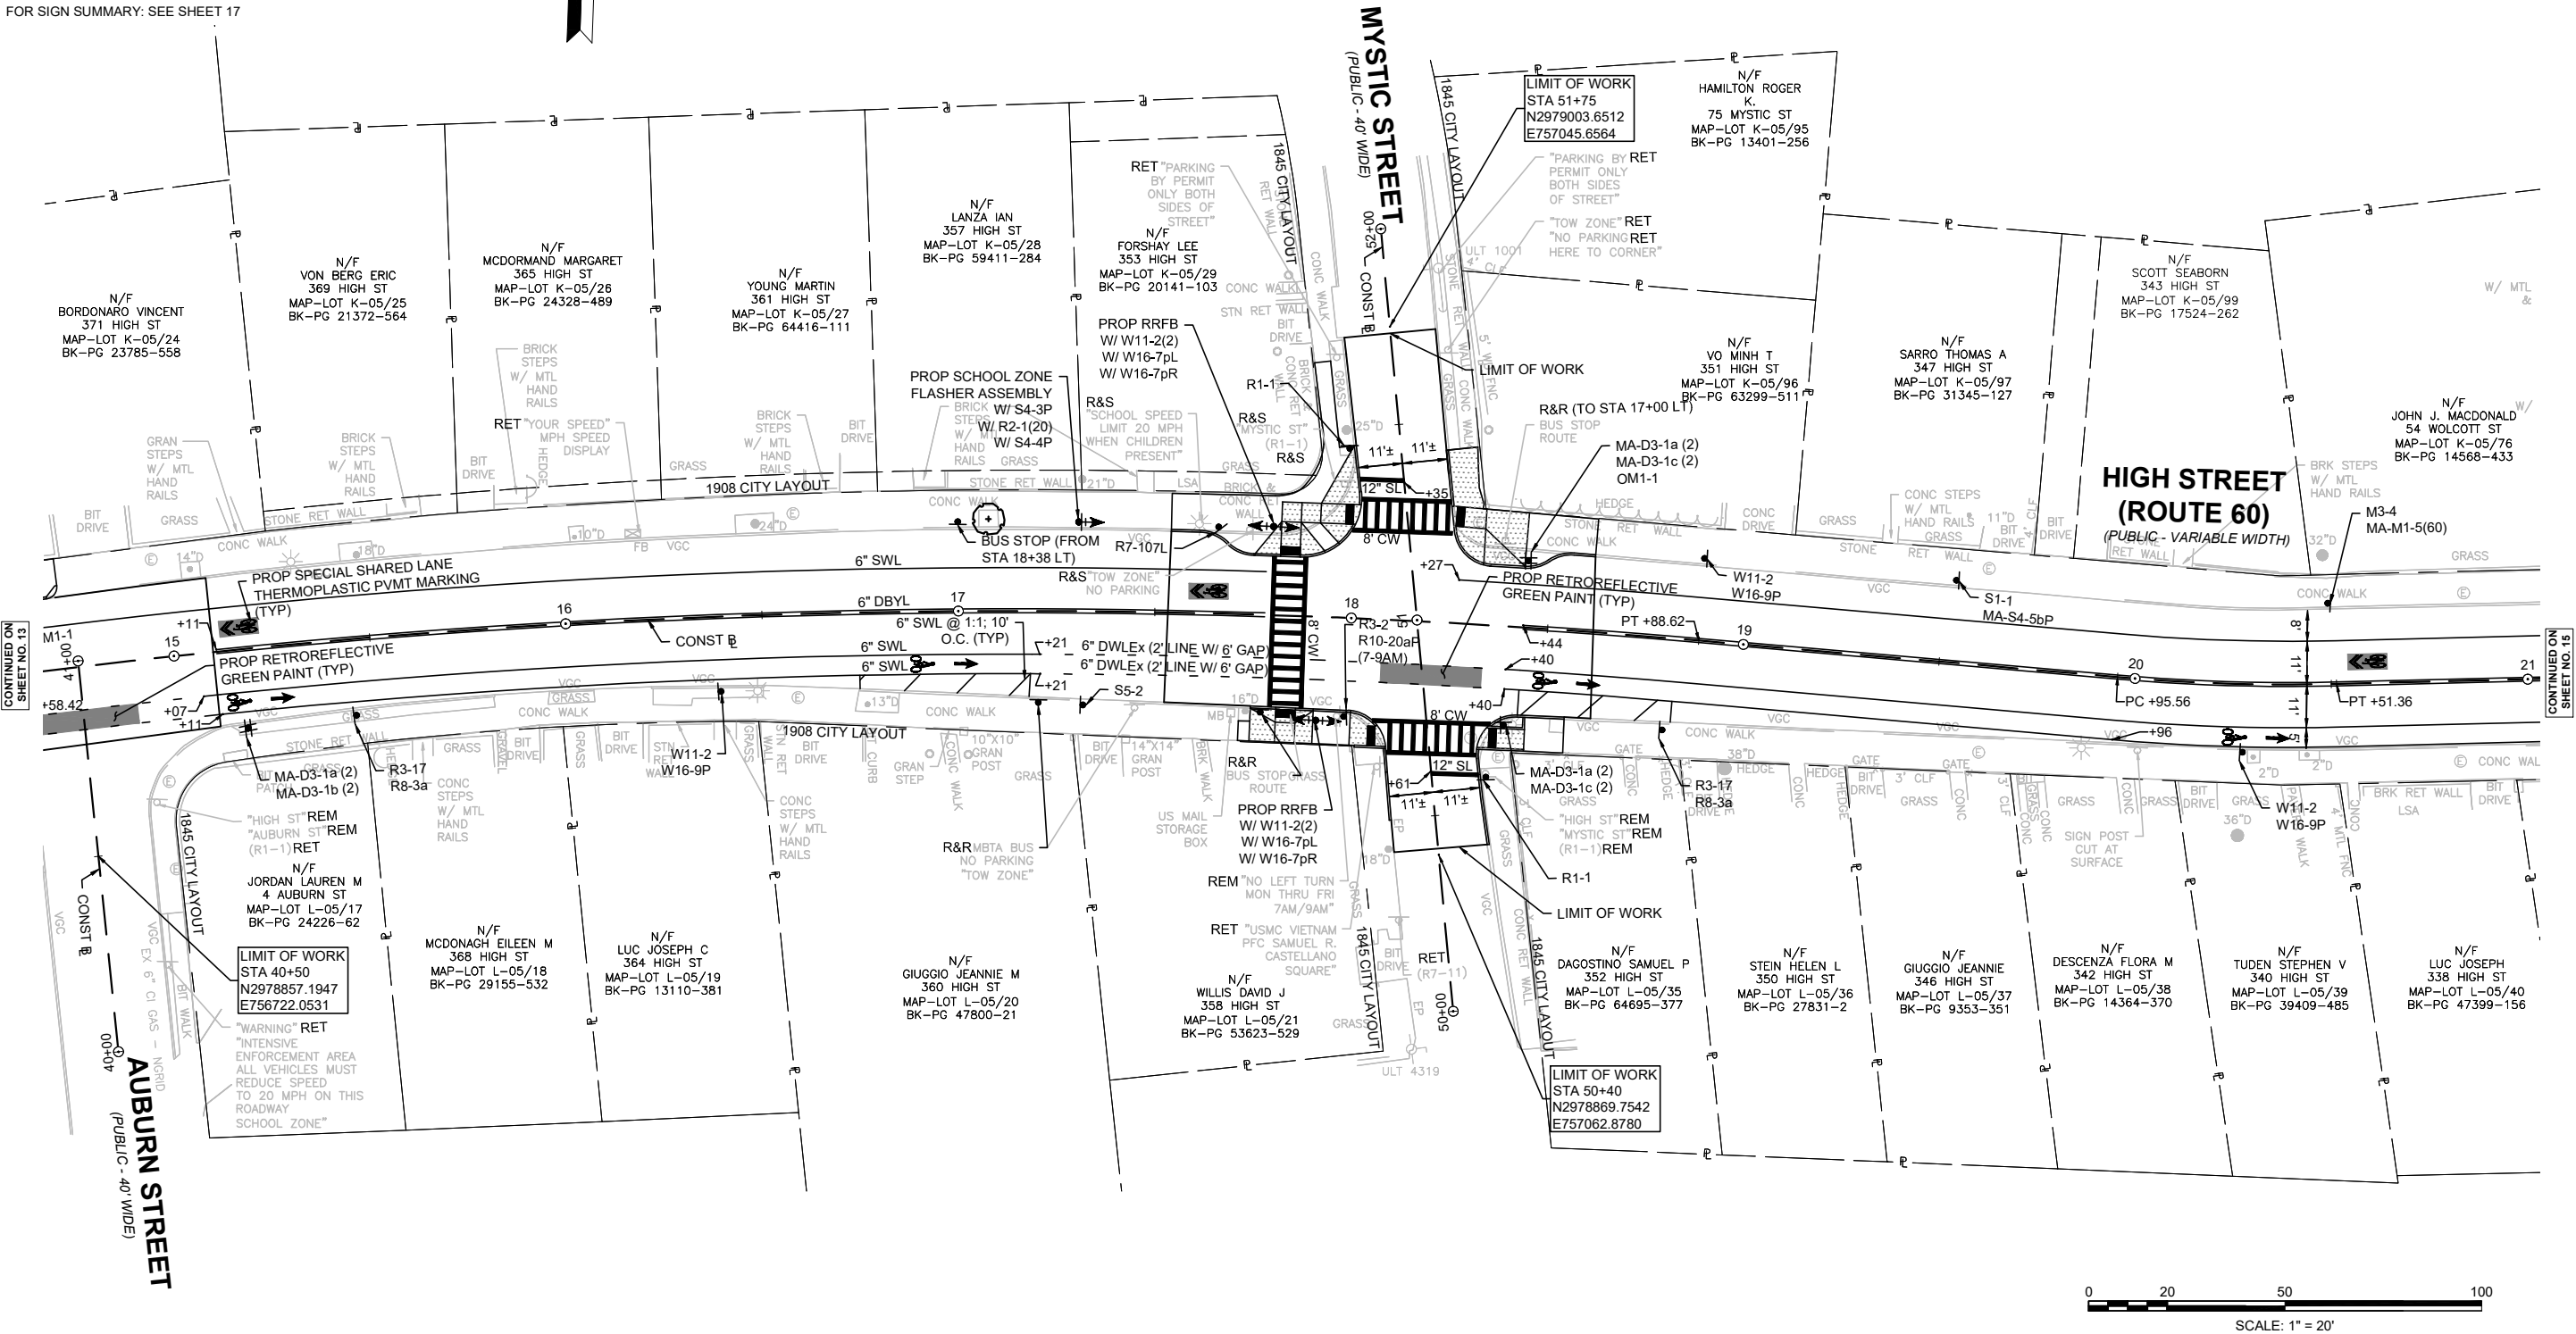

1. ALL EXISTING SIGNS WITHIN THE PROJECT LIMITS SHALL BE RETAINED UNLESS INDICATED OTHERWISE ON THE DRAWINGS.
2. ALL PAVEMENT MARKINGS WITHIN THE LIMITS OF WORK SHALL BE THERMOPLASTIC MATERIALS.
3. IN AREAS WHERE THE EXISTING PAVEMENT IS BEING RETAINED, ALL EXISTING PAVEMENT MARKINGS IN CONFLICT WITH PROPOSED PAVEMENT MARKINGS SHALL BE REMOVED BY APPROVED METHODS.
4. A MINIMUM OF 3'-0" PATH OF TRAVEL CLEARANCE, EXCLUDING CURB, IS REQUIRED WHEN PLACING SIGNS.
5. THE MINIMUM MOUNTING HEIGHT OF POST MOUNTED SIGNS, MEASURED VERTICALLY FROM THE BOTTOM OF THE SIGN TO THE TOP OF THE CURB OR SIDEWALK SHALL BE 7 FEET.

TRAFFIC SIGN & PAVEMENT MARKING PLANS - 3 OF 4

STATE	FED. AID PROJ. NO.	SHEET NO.	TOTAL SHEETS
MA	-	16	35
PROJECT FILE NO.		608835	

1. ALL EXISTING SIGNS WITHIN THE PROJECT LIMITS SHALL BE RETAINED UNLESS INDICATED OTHERWISE ON THE DRAWINGS.
2. ALL PAVEMENT MARKINGS WITHIN THE LIMITS OF WORK SHALL BE THERMOPLASTIC MATERIALS.
3. IN AREAS WHERE THE EXISTING PAVEMENT IS BEING RETAINED, ALL EXISTING PAVEMENT MARKINGS IN CONFLICT WITH PROPOSED PAVEMENT MARKINGS SHALL BE REMOVED BY APPROVED METHODS.
4. A MINIMUM OF 3'-0" PATH OF TRAVEL CLEARANCE, EXCLUDING CURB, IS REQUIRED WHEN PLACING SIGNS.
5. THE MINIMUM MOUNTING HEIGHT OF POST MOUNTED SIGNS, MEASURED VERTICALLY FROM THE BOTTOM OF THE SIGN TO THE TOP OF THE CURB OR SIDEWALK SHALL BE 7 FEET.



0 20 50 100

SCALE: 1" = 20'