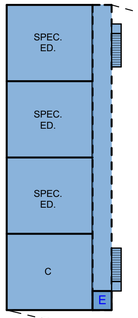

SECOND FLOOR

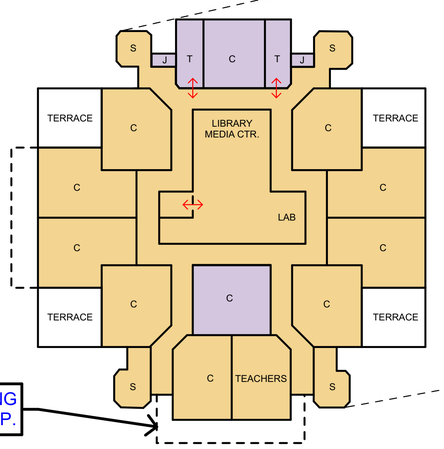

SECOND FLOOR

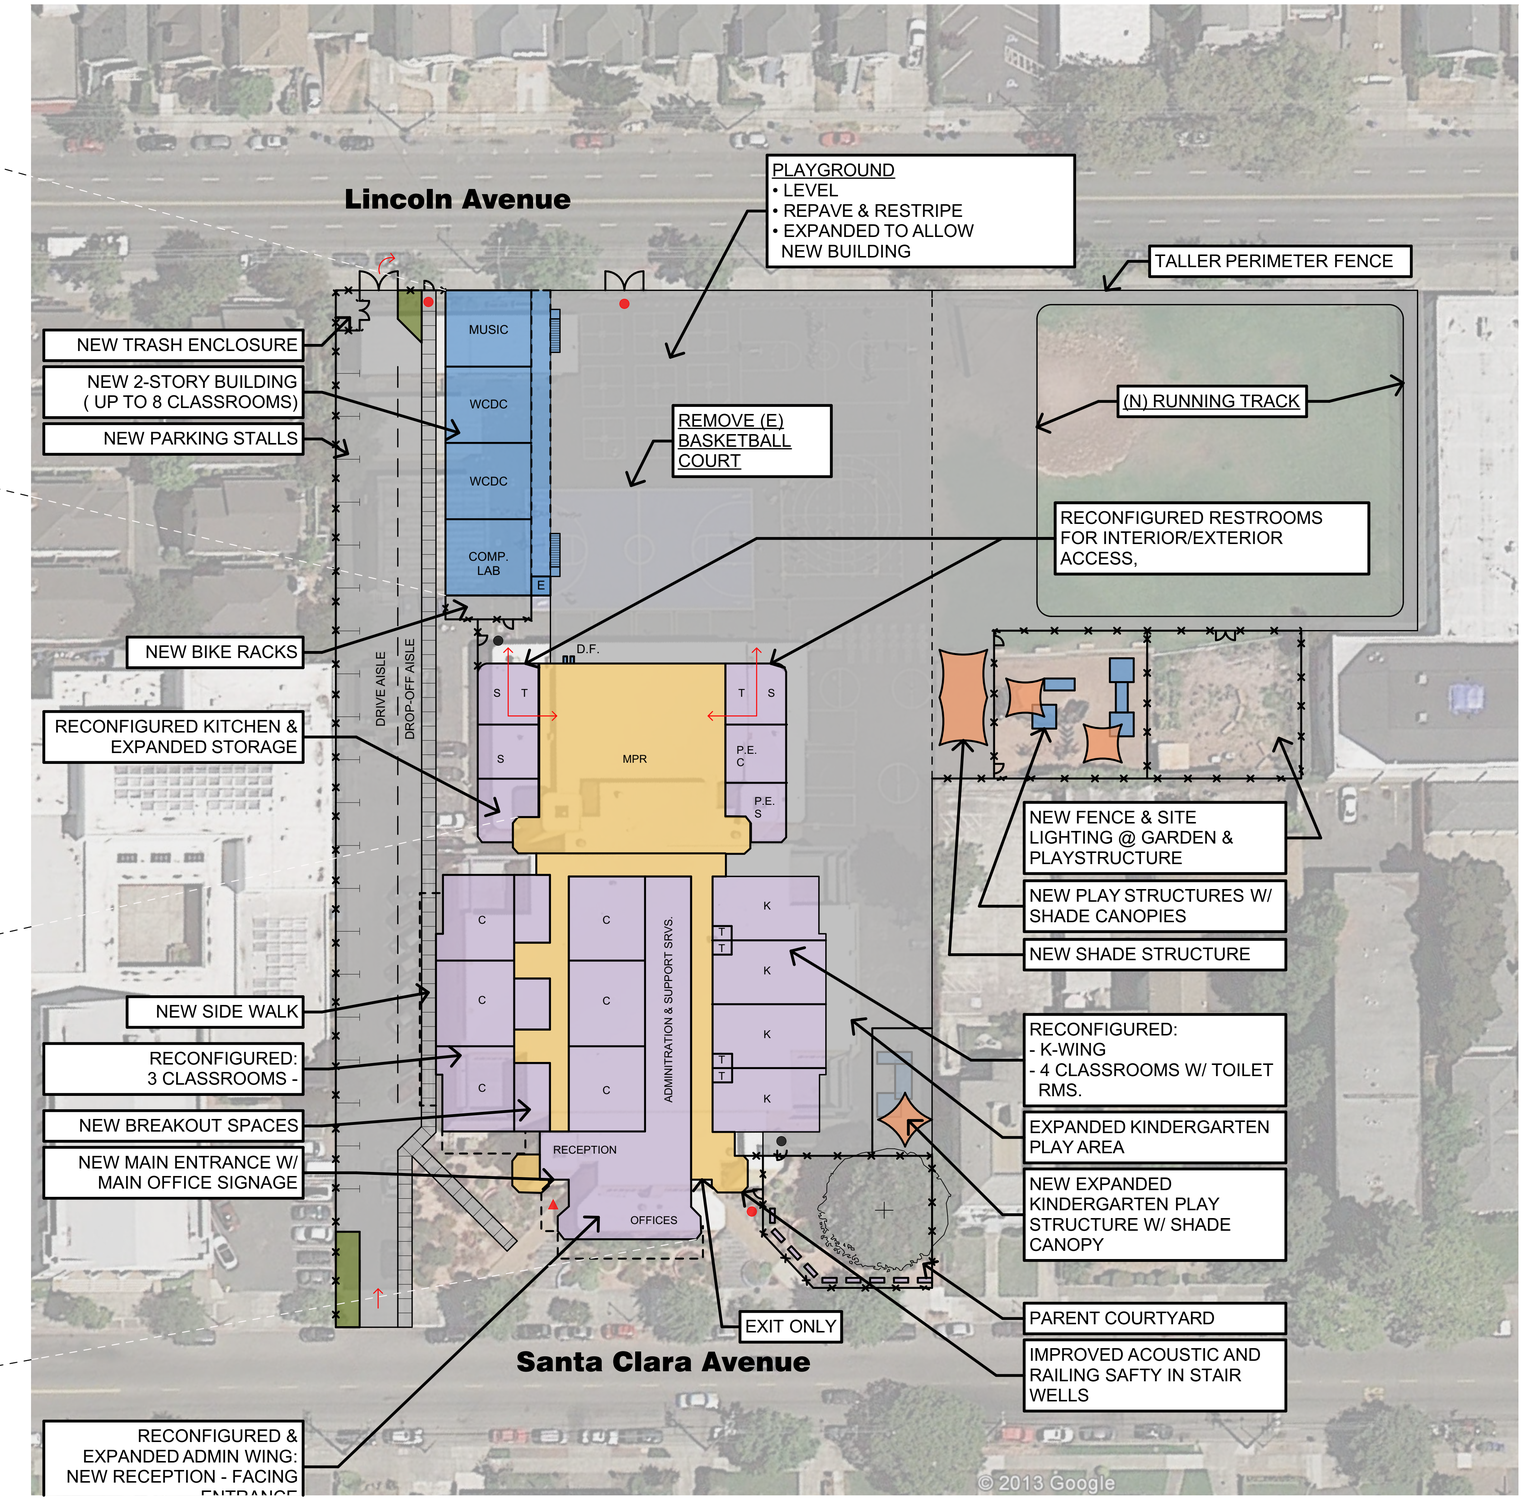

KEY

- EXISTING NO WORK
- NEW BUILDING
- RECONFIGURED / EXPANDED
- MODERNIZED
- NEW / RECONFIGURED SITE WORK
- SHADE STRUCTURE
- NEW GRASS AREA
- FUTURE GROWTH
- NEW FENCE
- MAIN ENTRY POINT
- OUTER PERIMETER ENTRY POINT
- INNER PERIMETER ENTRY POINT

DRAFT

FOR DISCUSSION ONLY

NORTH

0 30' 60'

SCALE: 1" = 30'-0"

QUATTROCCHI KWOK ARCHITECTS

04/15/2014

HENRY HAIGHT ELEMENTARY SCHOOL SITE PLAN