Carleton Washburne Traffic Pattern

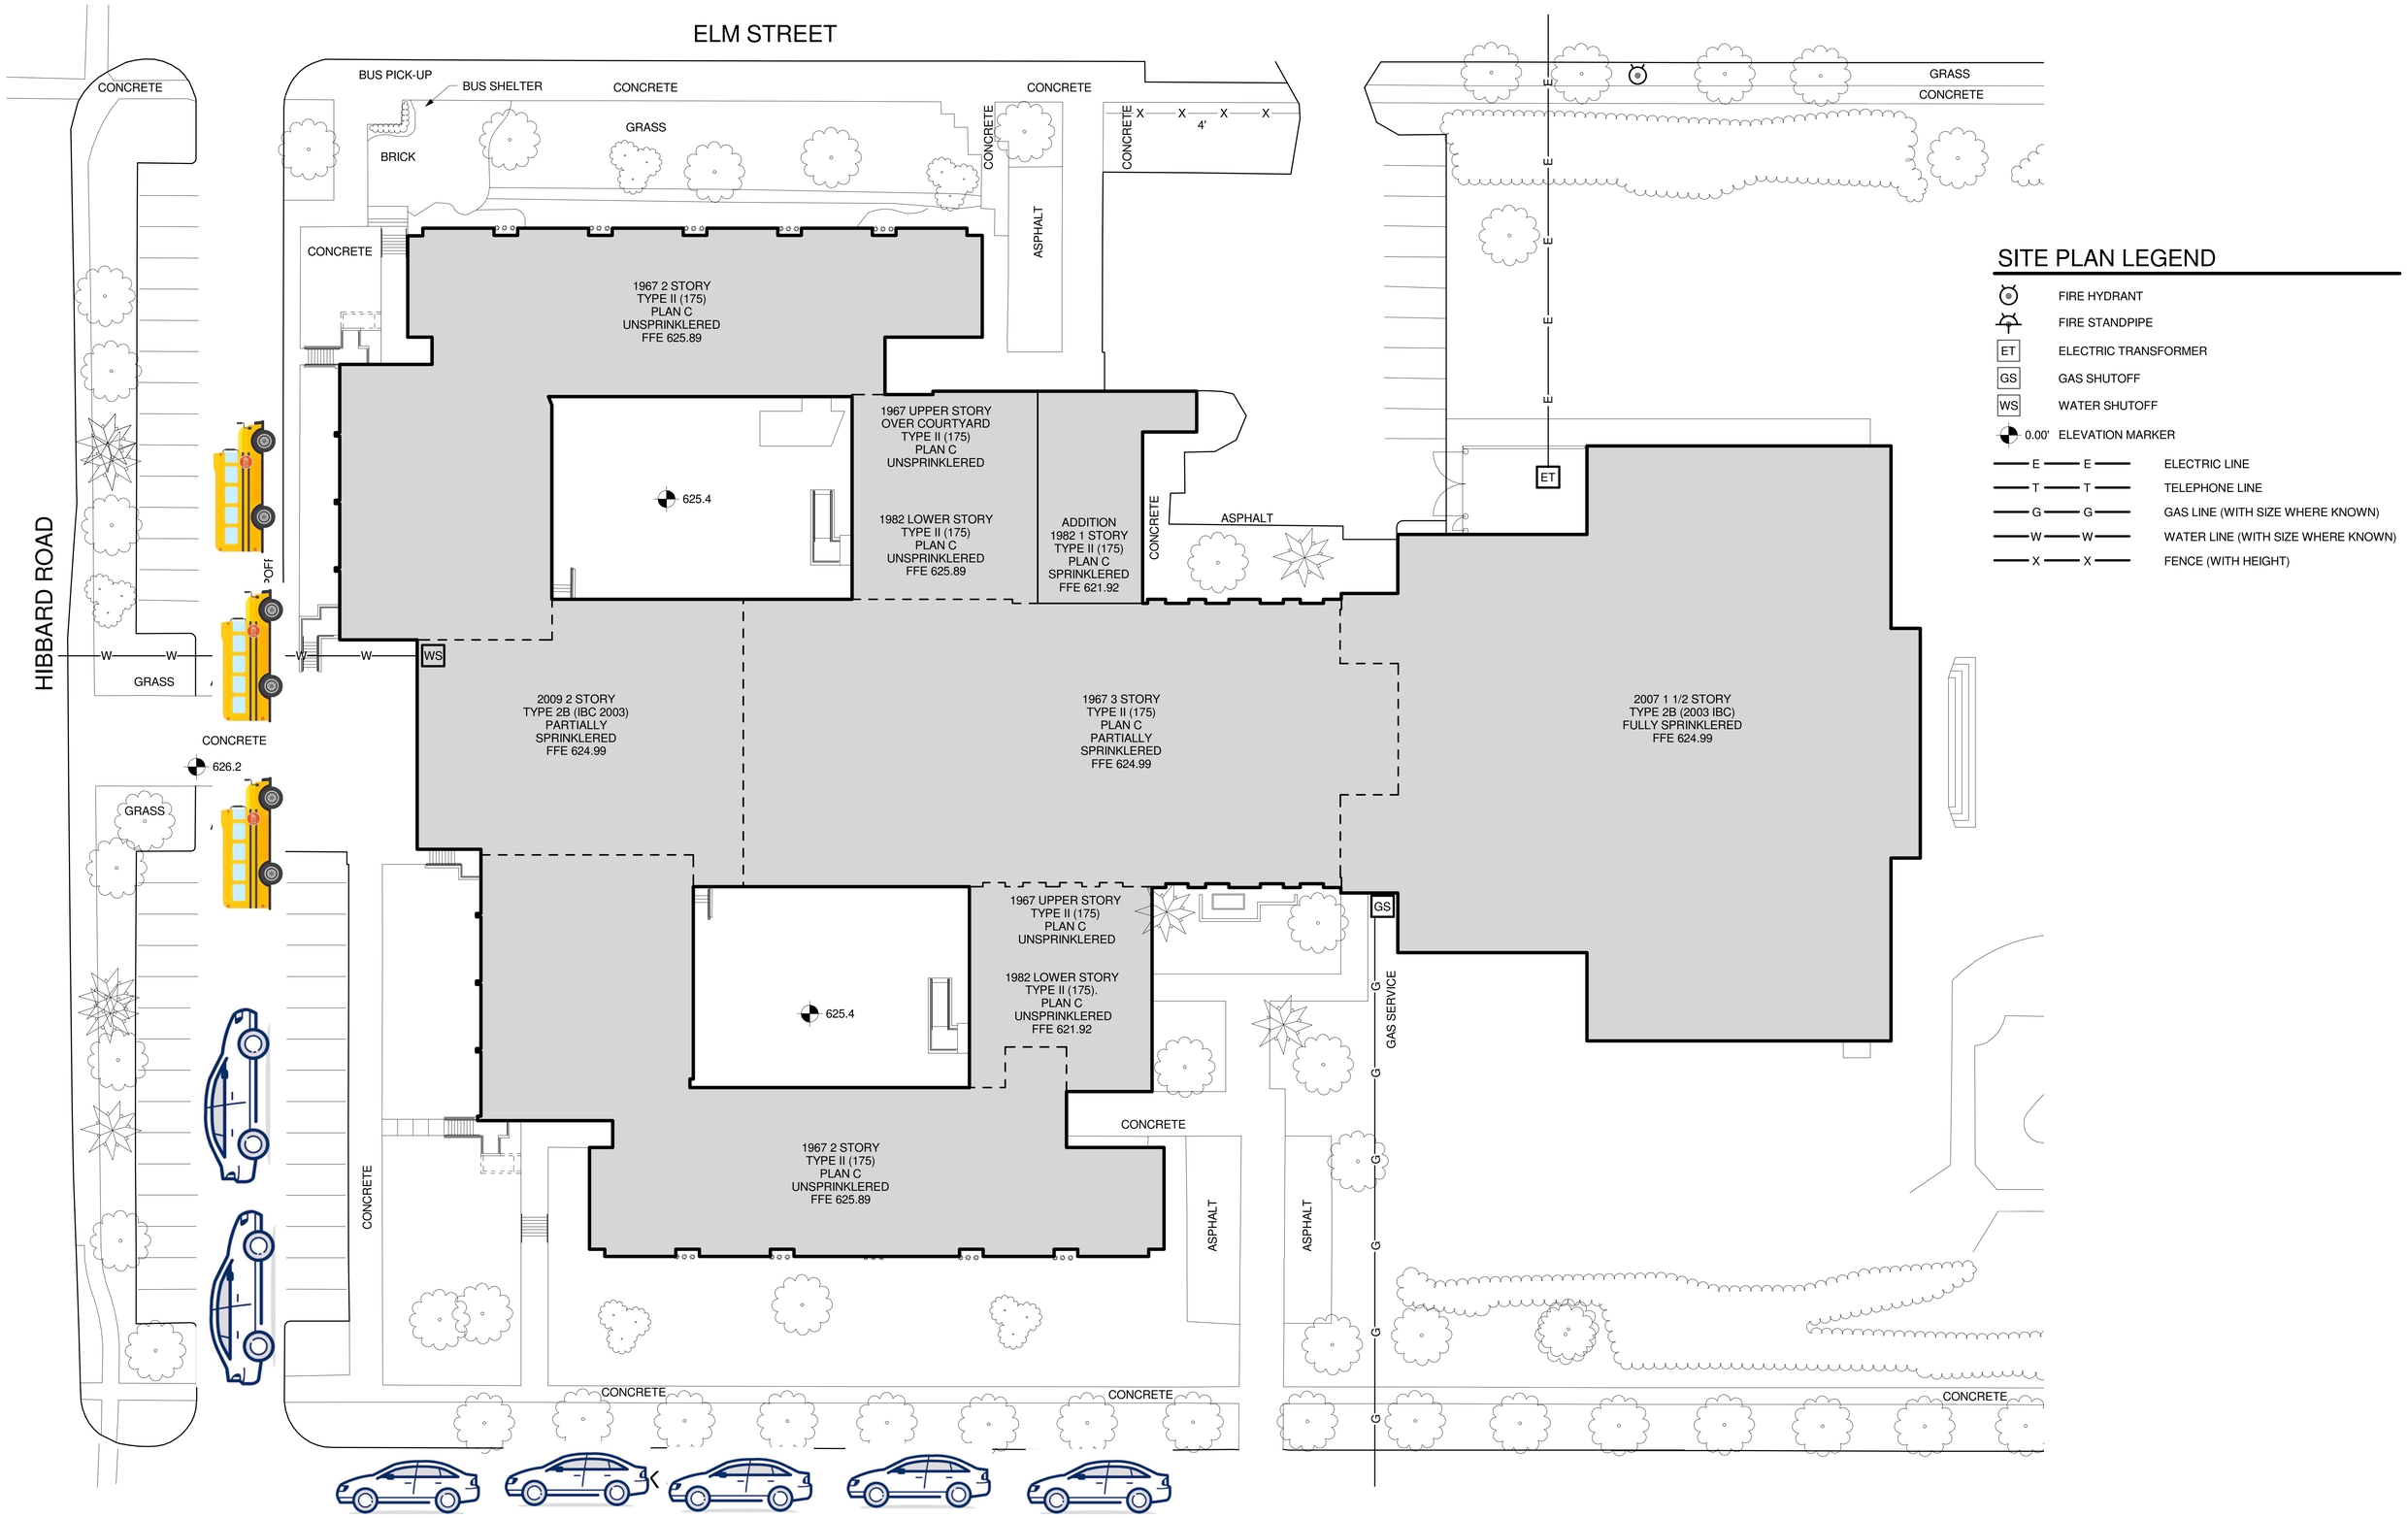

SITE PLAN LEGEND

- FIRE HYDRANT
- FIRE STANDPIPE
- ET — ELECTRIC TRANSFORMER
- GS — GAS SHUTOFF
- WS — WATER SHUTOFF
- 0.00' — ELEVATION MARKER
- E E — ELECTRIC LINE
- T T — TELEPHONE LINE
- G G — GAS LINE (WITH SIZE WHERE KNOWN)
- W W — WATER LINE (WITH SIZE WHERE KNOWN)
- X X — FENCE (WITH HEIGHT)

1 SITE PLAN

1" = 20'-0"

0' 10' 20' 40'

Author 1/5/2011 10:24:58 AM J:\Staff\CZahn\1310 Base Plans\1310-L-S.rvt