Hubbard Woods Traffic Pattern

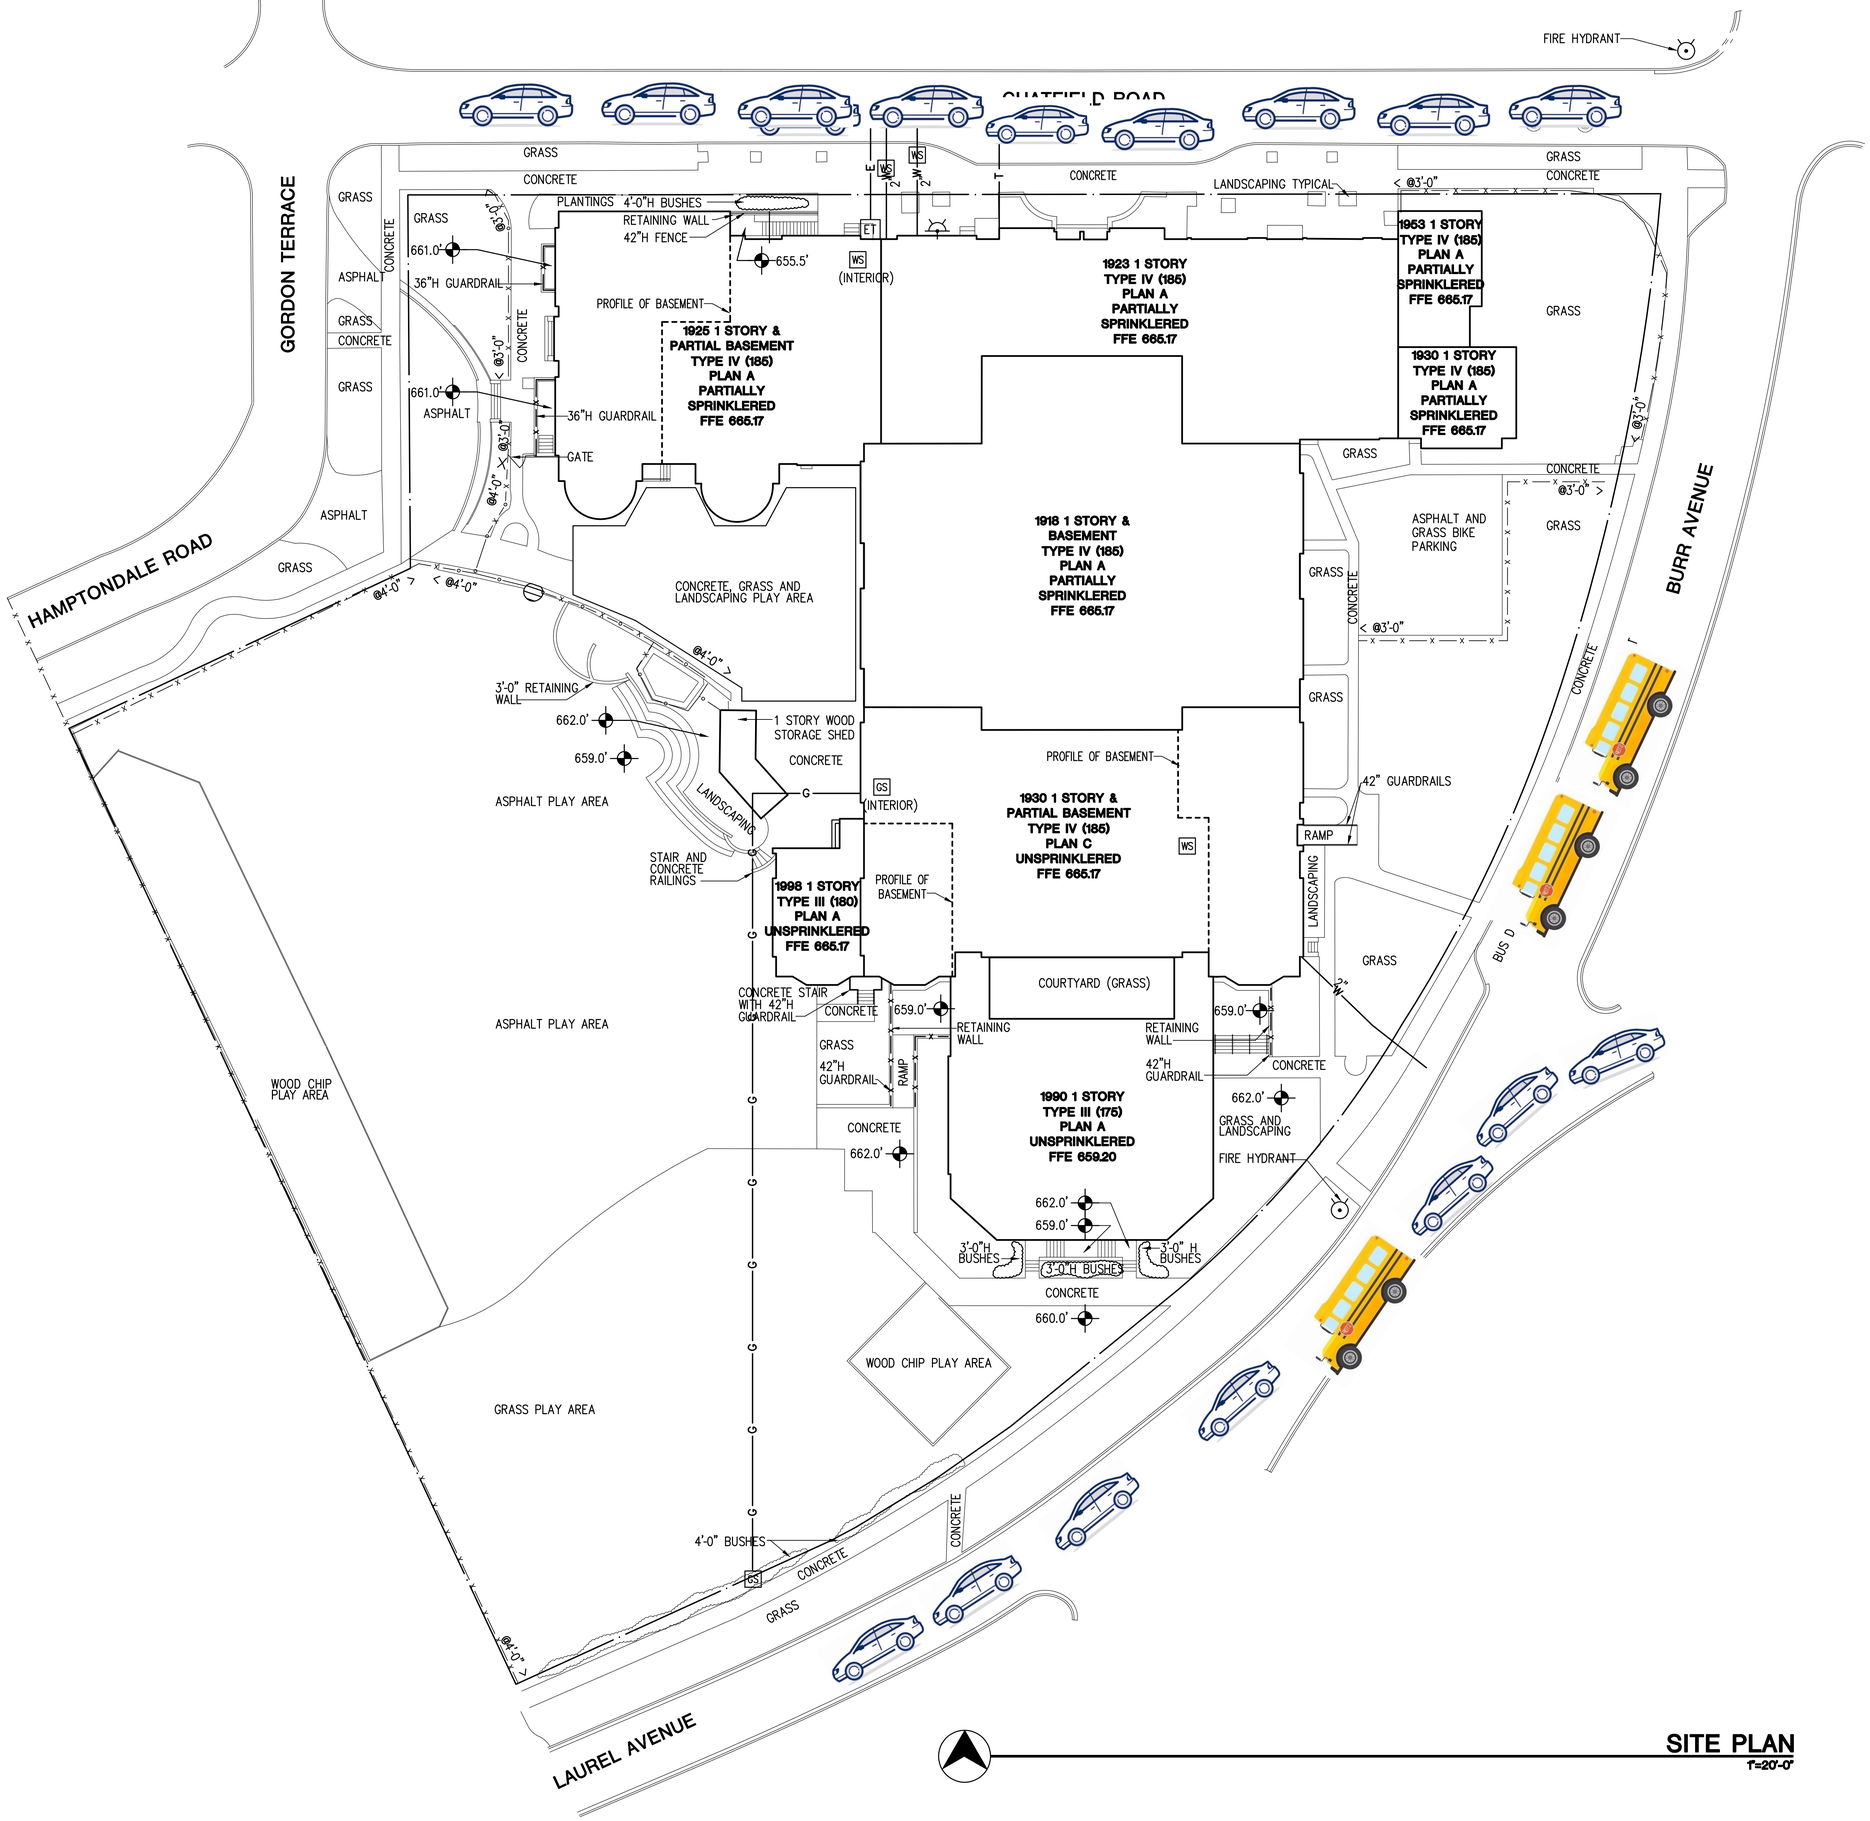

SITE PLAN LEGEND

- FIRE HYDRANT
- FIRE STANDPIPE/SIAMESE
- ET — ELECTRIC TRANSFORMER
- GS — GAS SHUTOFF
- WS — WATER SHUTOFF
- 000.00' — ELEVATION MARKER
- E — E — ELECTRIC LINE
- T — T — TELEPHONE LINE
- G — G — GAS LINE (WITH SIZE WHERE KNOWN) 8"
- W — W — WATER LINE (WITH SIZE WHERE KNOWN) 8"
- x — x — x — x — FENCE (WITH HEIGHT) @7'-0" > < @5'-0"

SITE PLAN

1"=20'-0"

A.IOSE <> 11-05-04 <> 18:38 <> J:\CLNT\1310\200343\CAD\200343-40\1310HWSP1.DWG