BUILDING COMMITTEE #14
March 2, 2016

RSU #5 FREEPORT HIGH SCHOOL

AGENDA

1. CONSTRUCTION UPDATE:
   - Work Progress
   - Change Orders


2. UPDATE ON ADDITIONAL WORK
   - Security & Hardware
   - Restroom Renovations

3. UPDATE ON INTERIORS
   - Furniture Bid Release
   - Color Finishes for Building


4. ADDITIONAL DISCUSSION

5. NEXT MEETING DATE: April 6, 2016 at 7:30 a.m.

RESTROOM RENOVATIONS

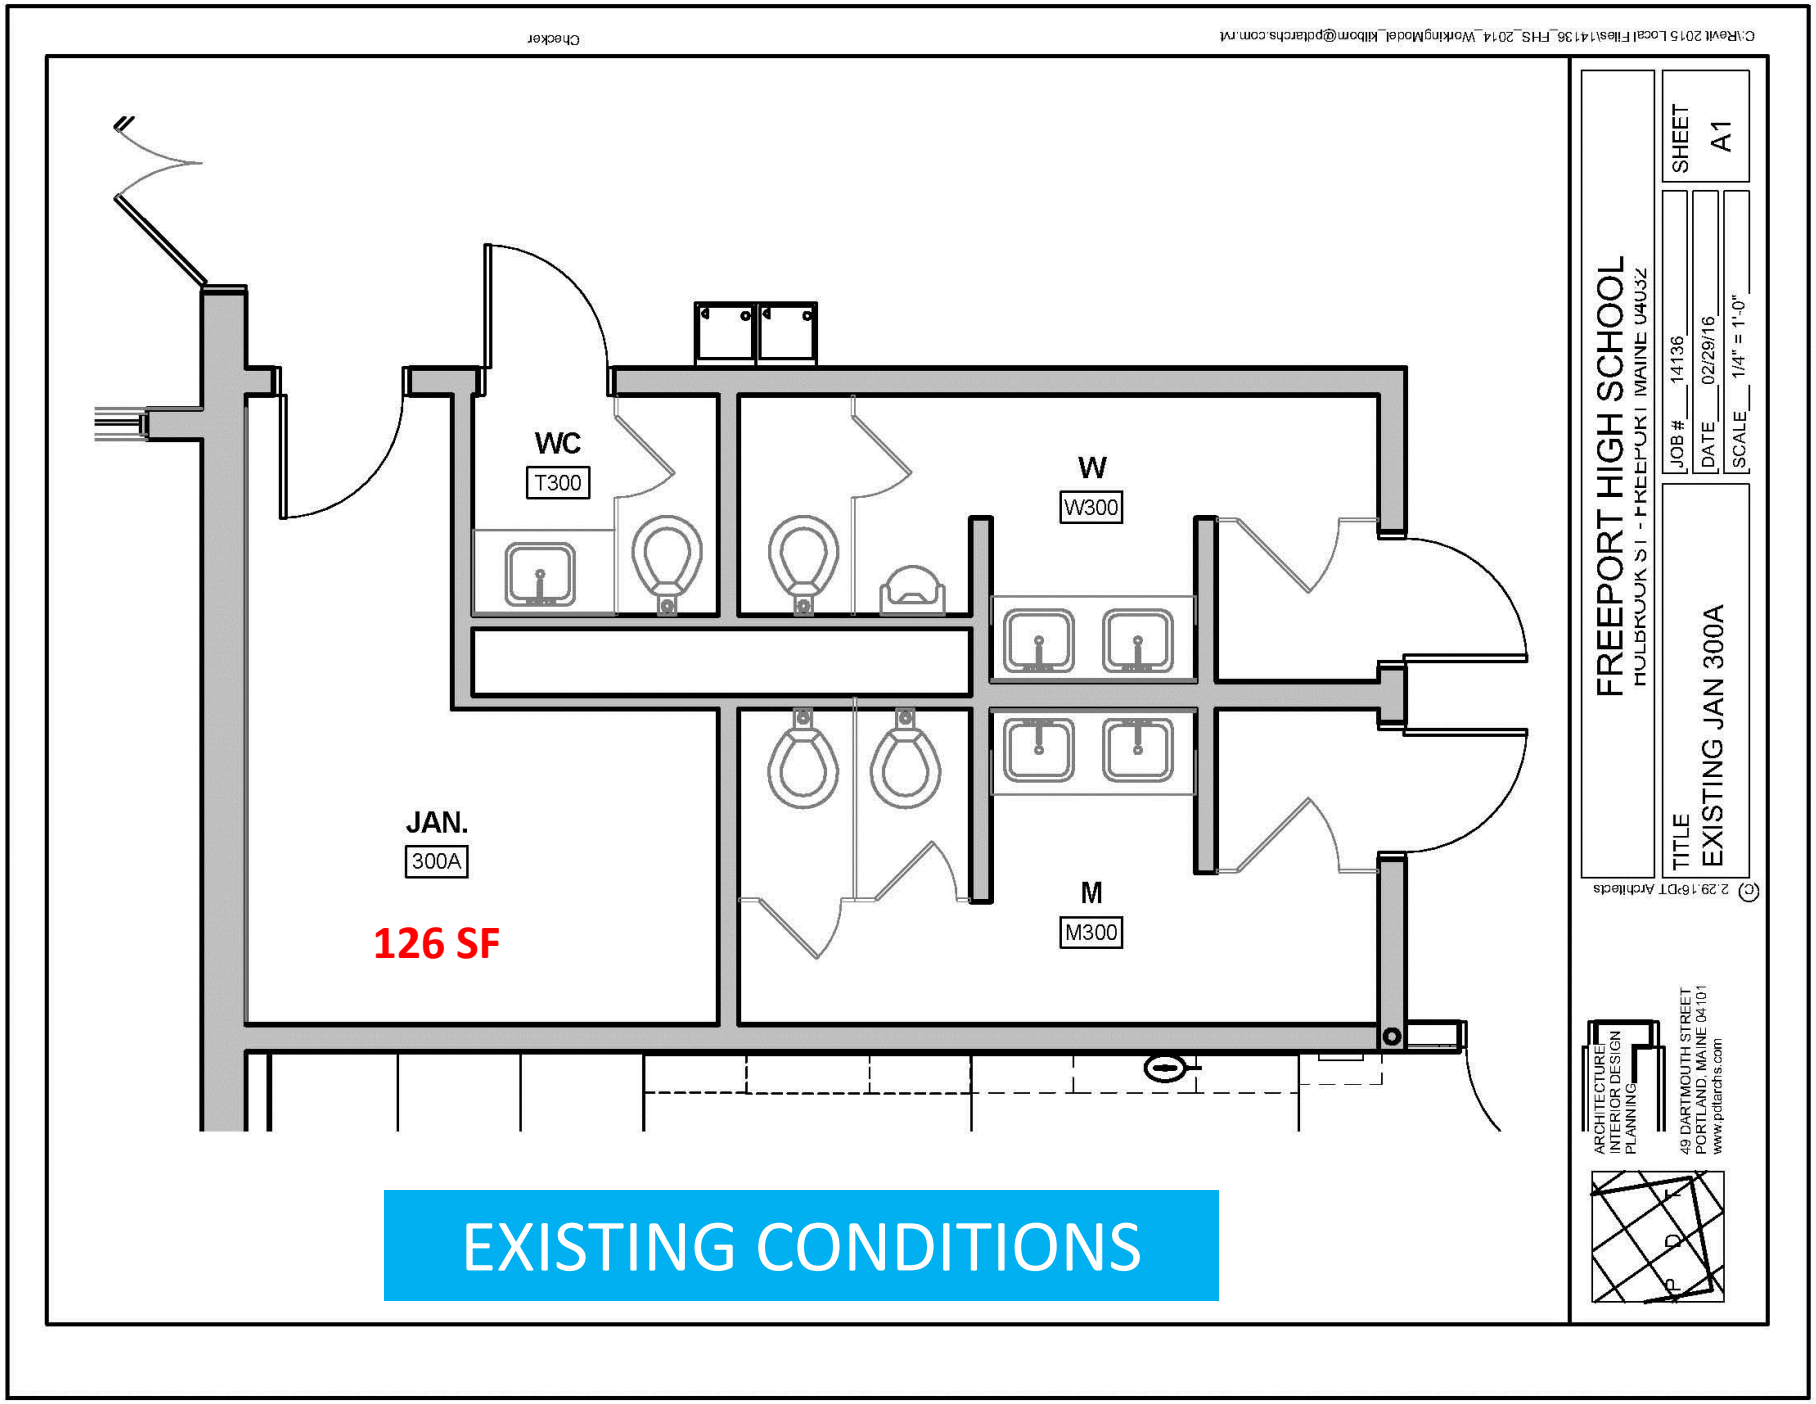


RESTROOM RENOVATIONS

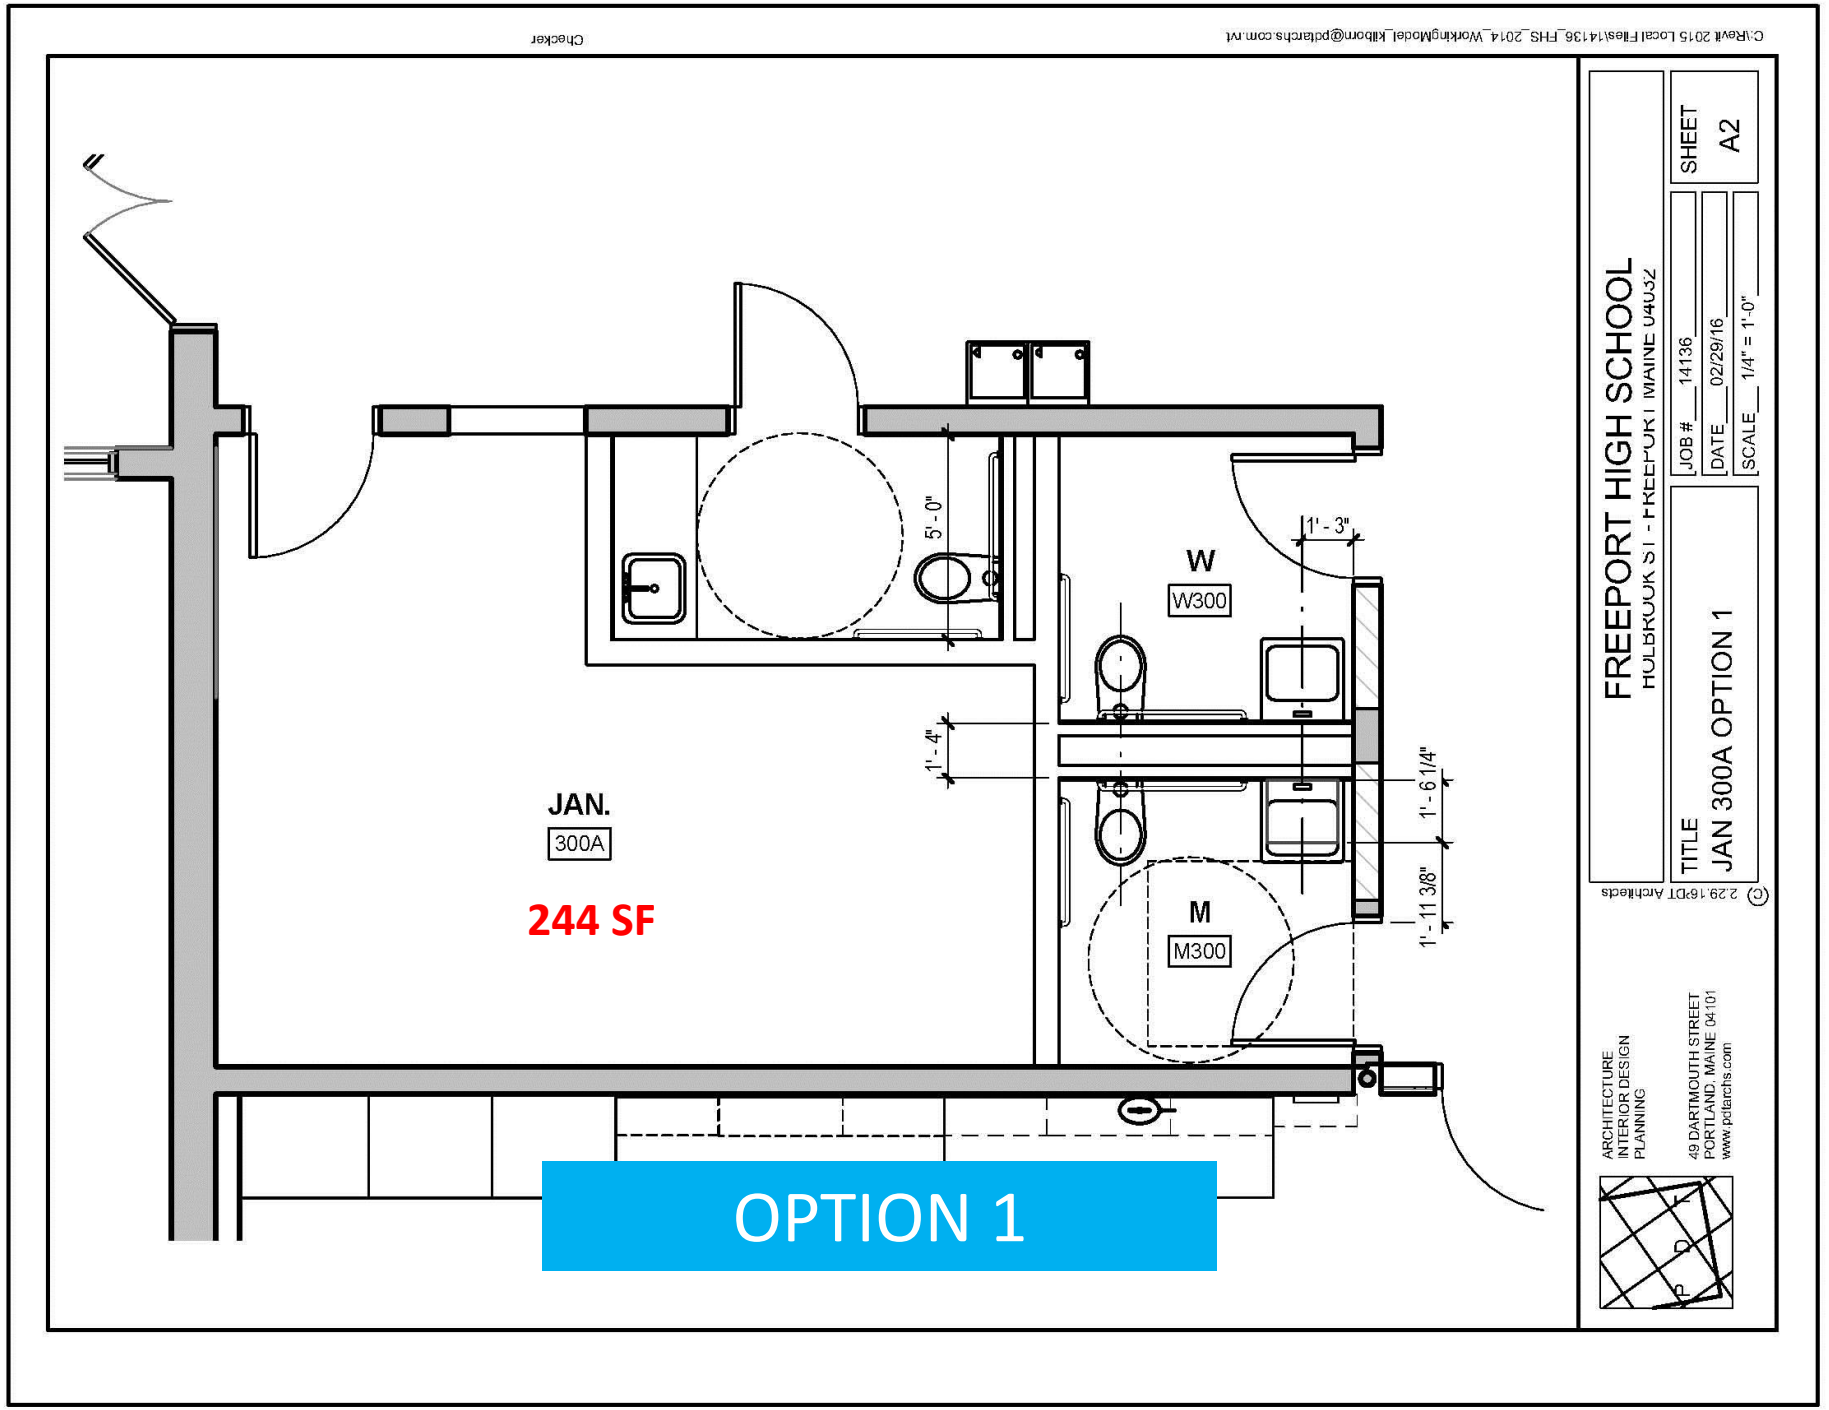


PDT ARCHITECTS

RESTROOM RENOVATIONS

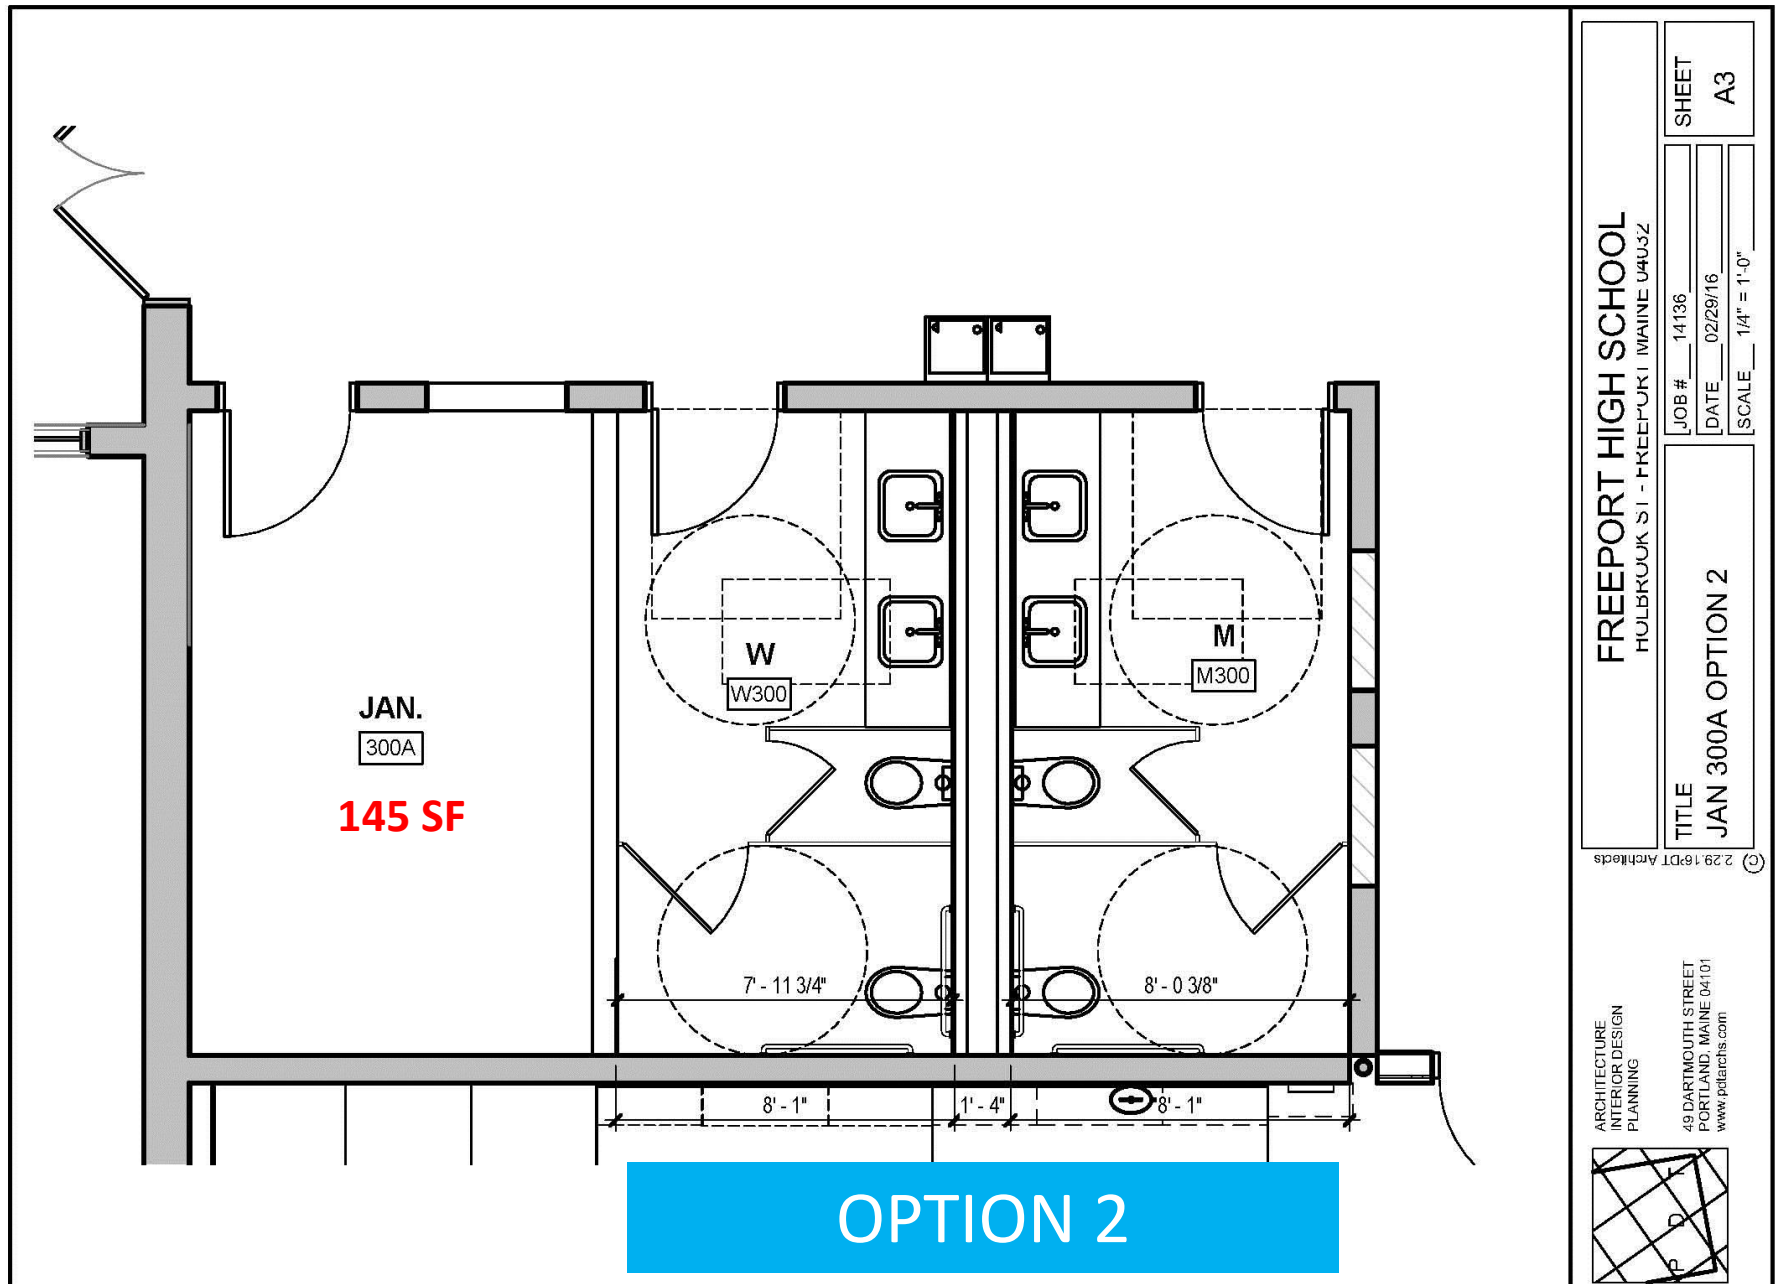


RESTROOM RENOVATIONS

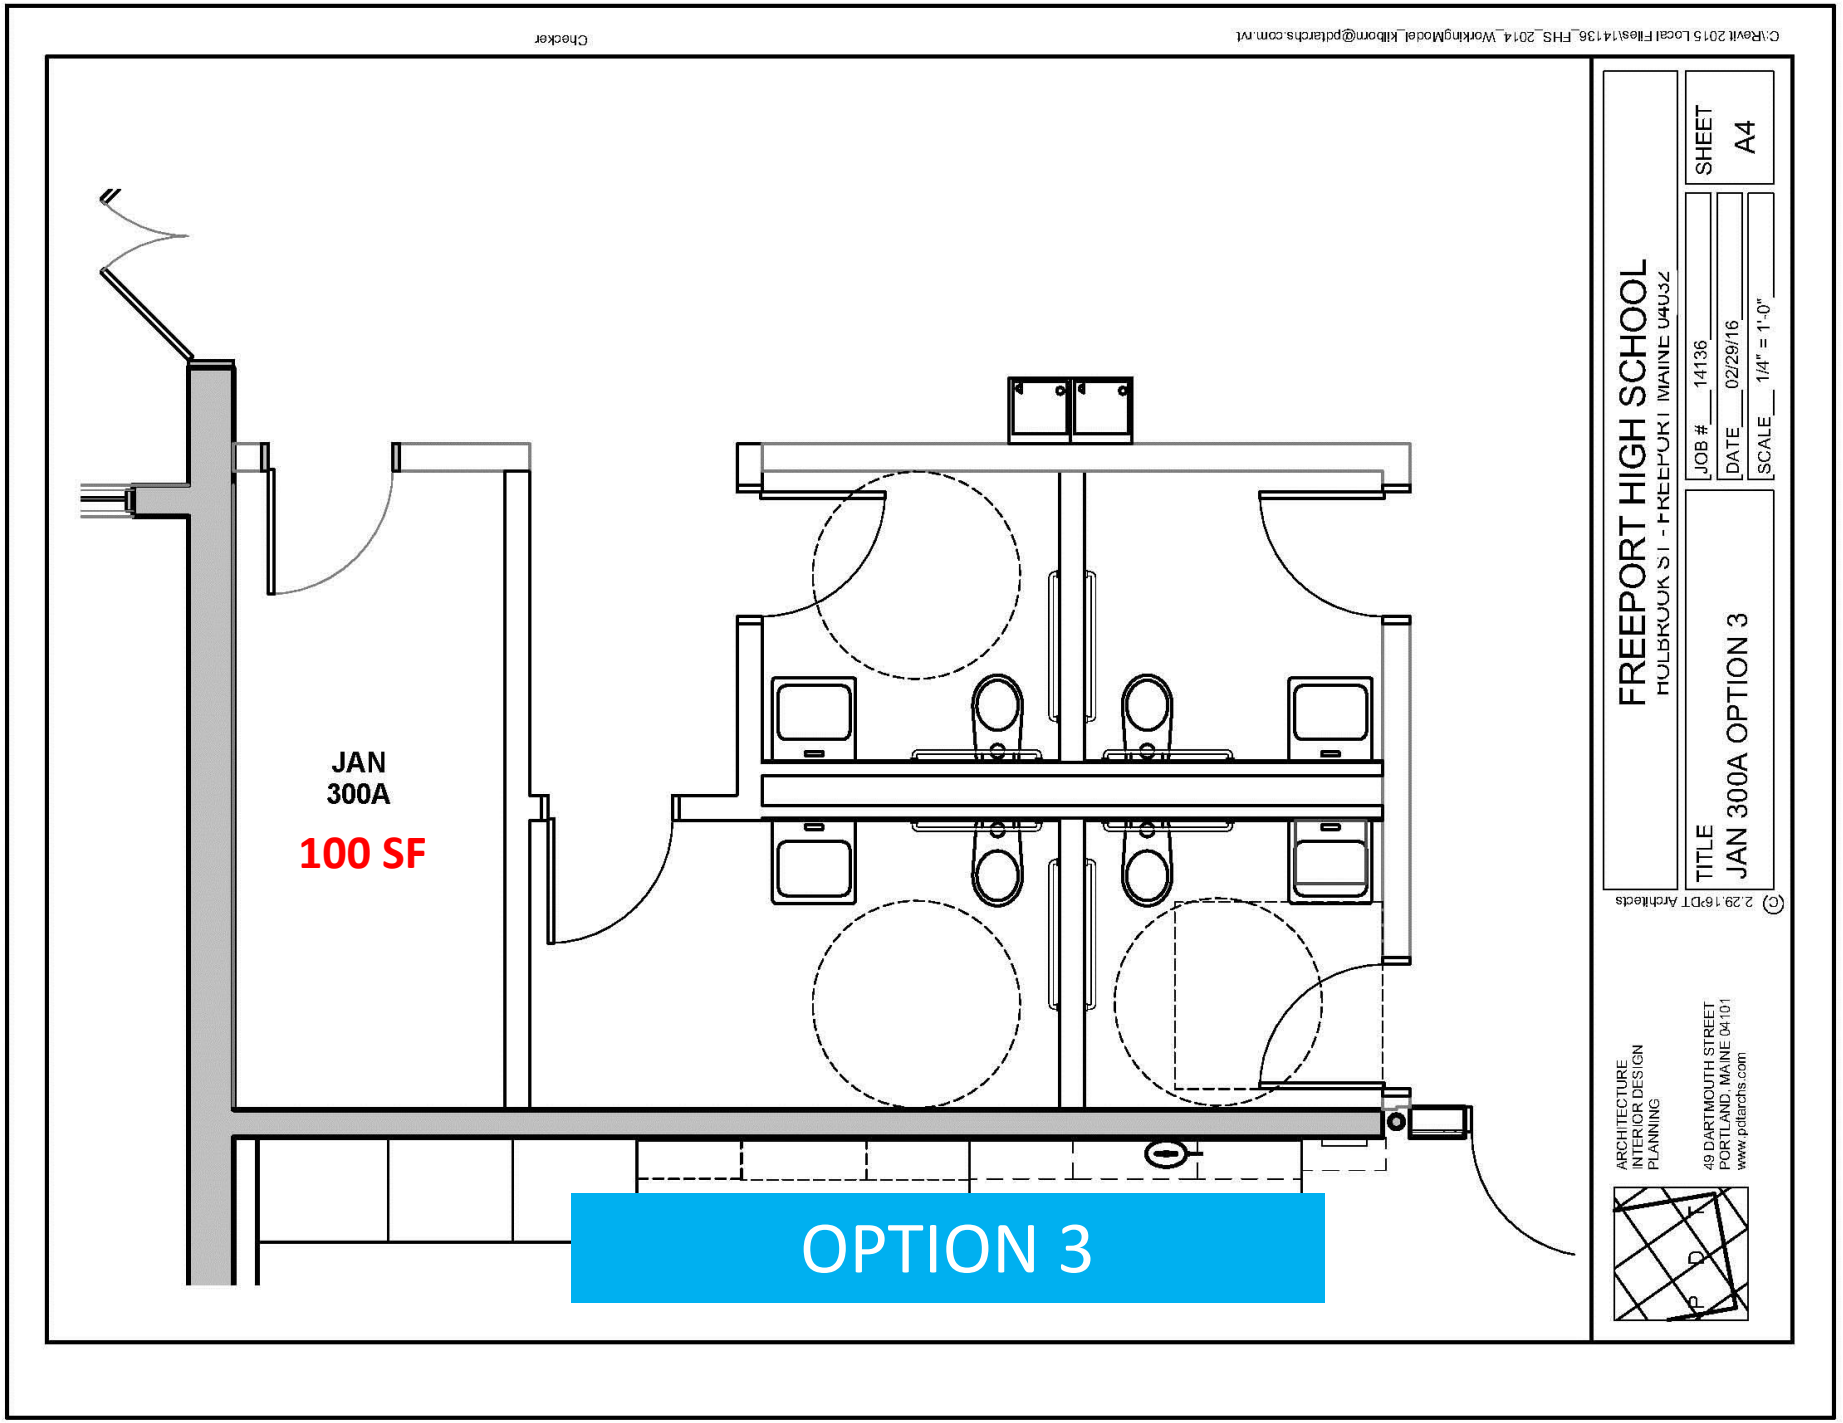


PDT ARCHITECTS

RESTROOM RENOVATIONS

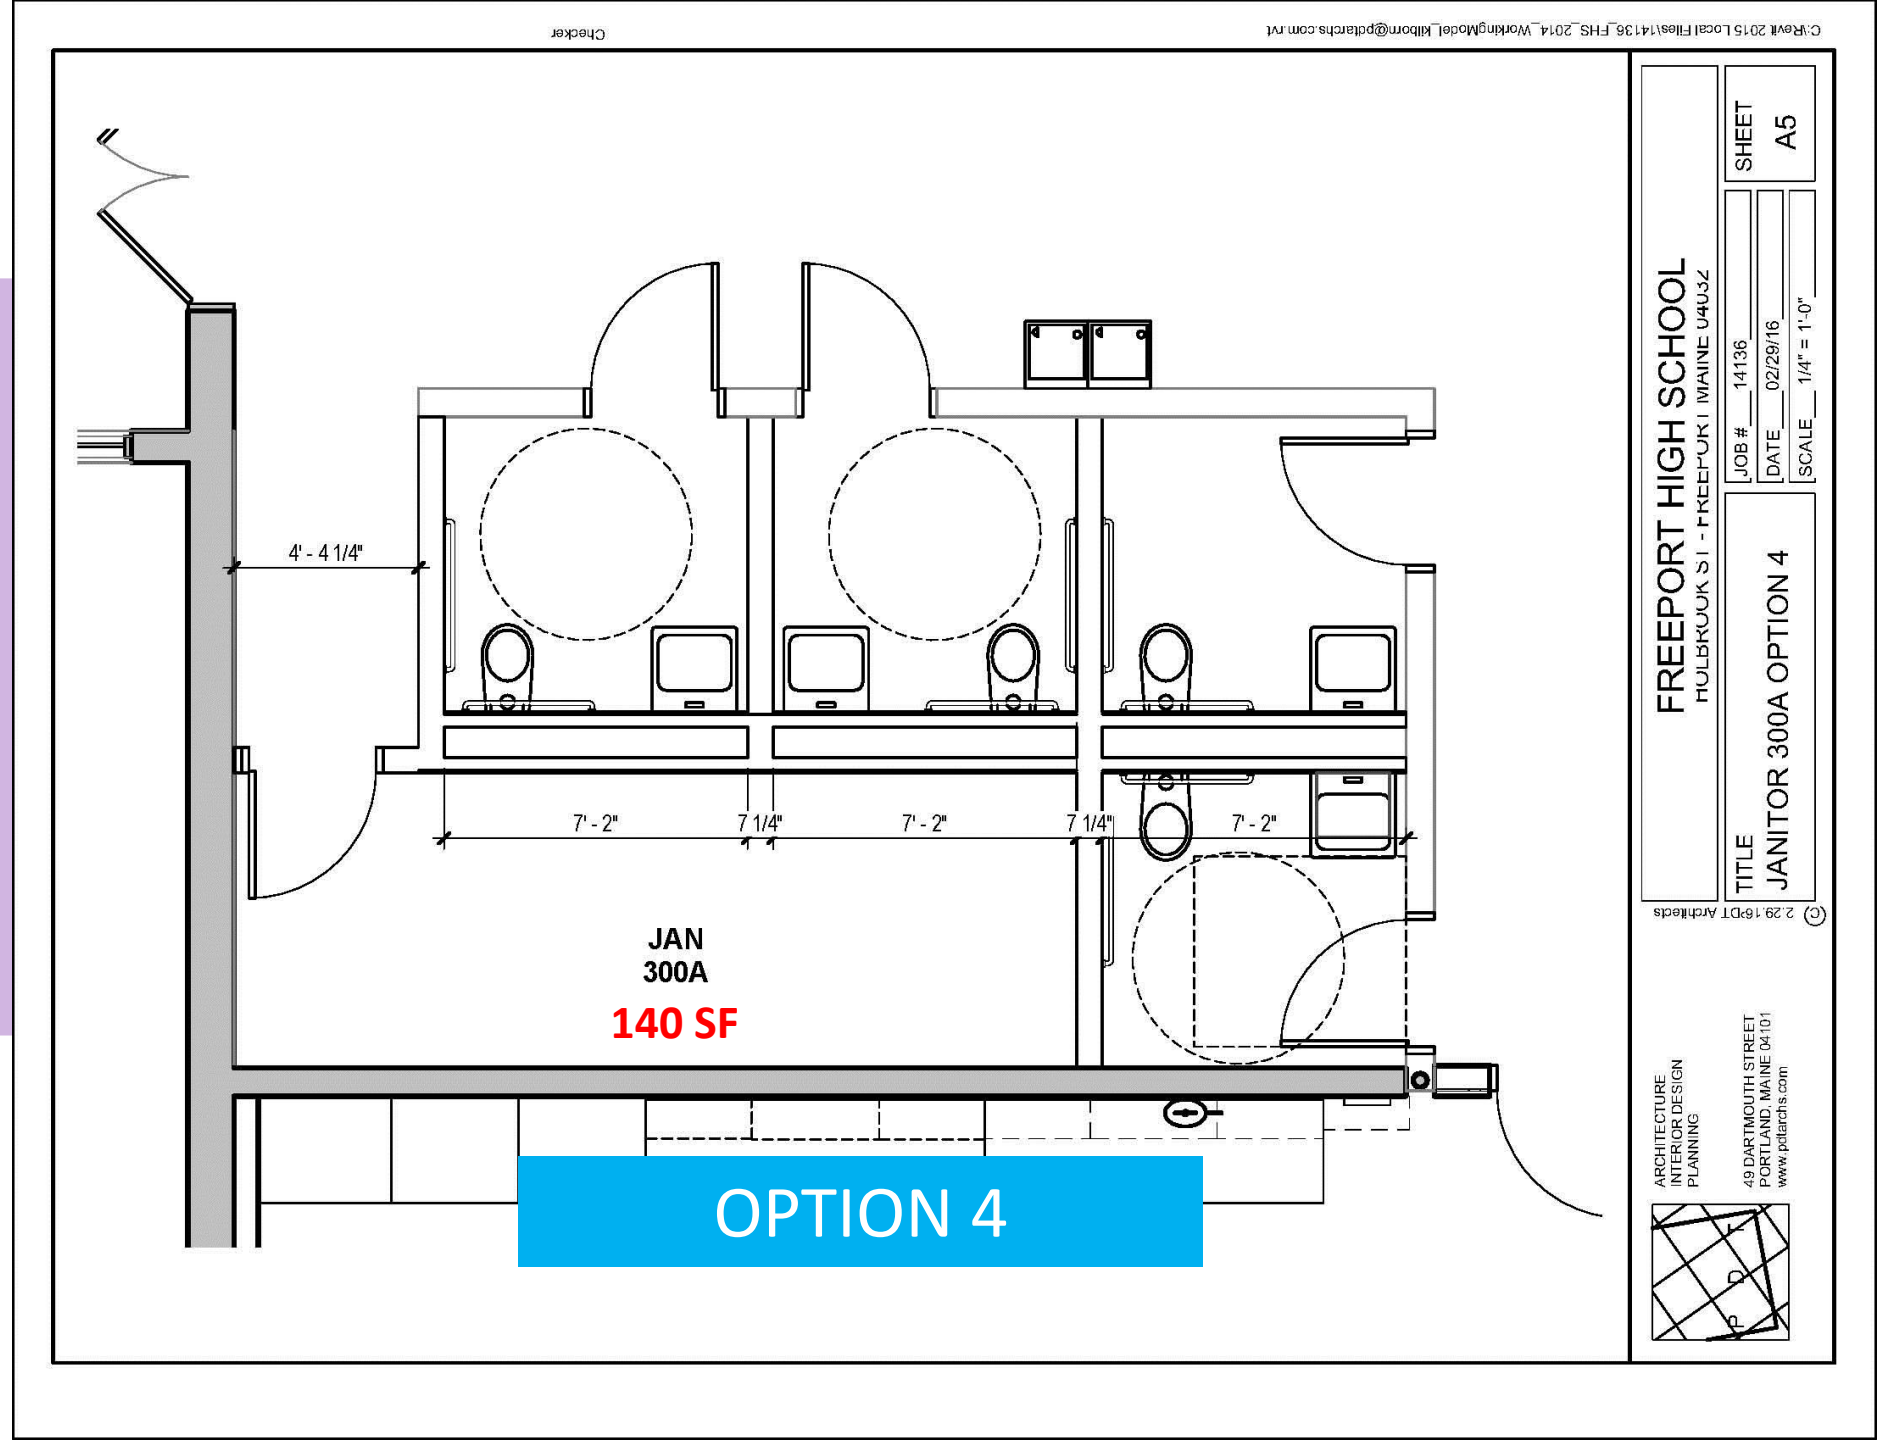

FURNITURE BID

- INSTRUCTIONS TO FURNITURE BIDDERS
- PRICING SUMMARY
- MASTER SPECIFICATIONS
- NATIONAL QUICK SHEET SPECS
- CANTILEVER SHELVING SPECS
- DRAWINGS

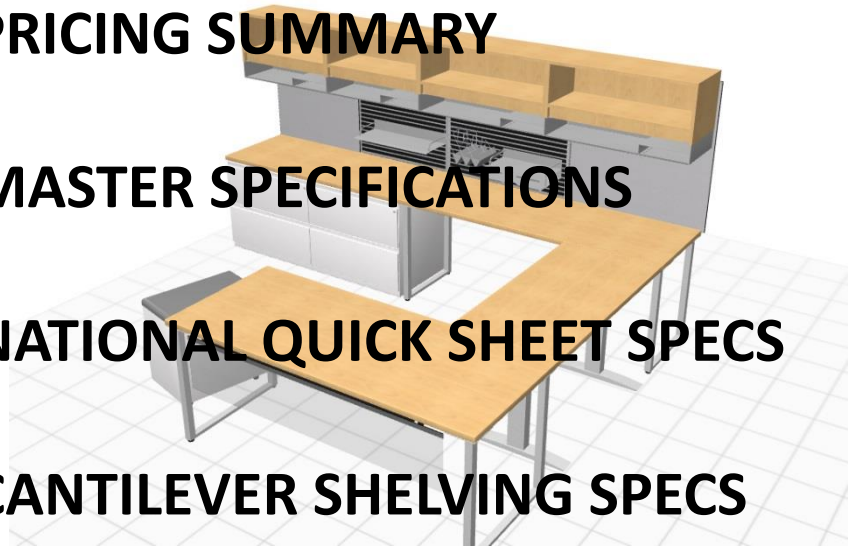



PDT ARCHITECTS
FURNISHINGS MASTER SPECIFICATIONS

PROJECT NAME: RSU 5 FREEPORT HIGH SCHOL PROJECT NUMBER: 14136 Date: February 29, 2016

TYPE:	BEDSIDE CABINET
ITEM CODE:	1.1
MANUFACTURER:	KI
CONTACT:	David Cook david.cook@ki.com
MODEL NUMBER:	DBCOL-LM9-RDL
DESCRIPTION:	DANTE 1 DRAWER, OPEN WITH ROUND LEGS
DIMENSIONS:	20"W X 21"D X 30"H
NOTES:	ONE ADJUSTABLE SHELF

FINISHES

TOP STYLE:
1" THICK HALF BULLNOSE LAMINATE TOP
COLOR: FROSTY WHITE

VERTICAL SURFACE:
KENSINGTON MAPLE

LOCK OPTION:
NO LOCK

PULL: SQUARE
PULL FINISH: BRUSHED NICKEL


LOCATION:
LIE-DOWN 211 (1)

(IMAGE FOR REFERENCE ONLY. ACTUAL SPECIFIED PRODUCT MAY DIFFER)

49 DARTMOUTH STREET PORTLAND, MAINE 04101 (207)775-1059 www.pdtarchs.com

Master Specifications Sample

TYPICAL CLASSROOM

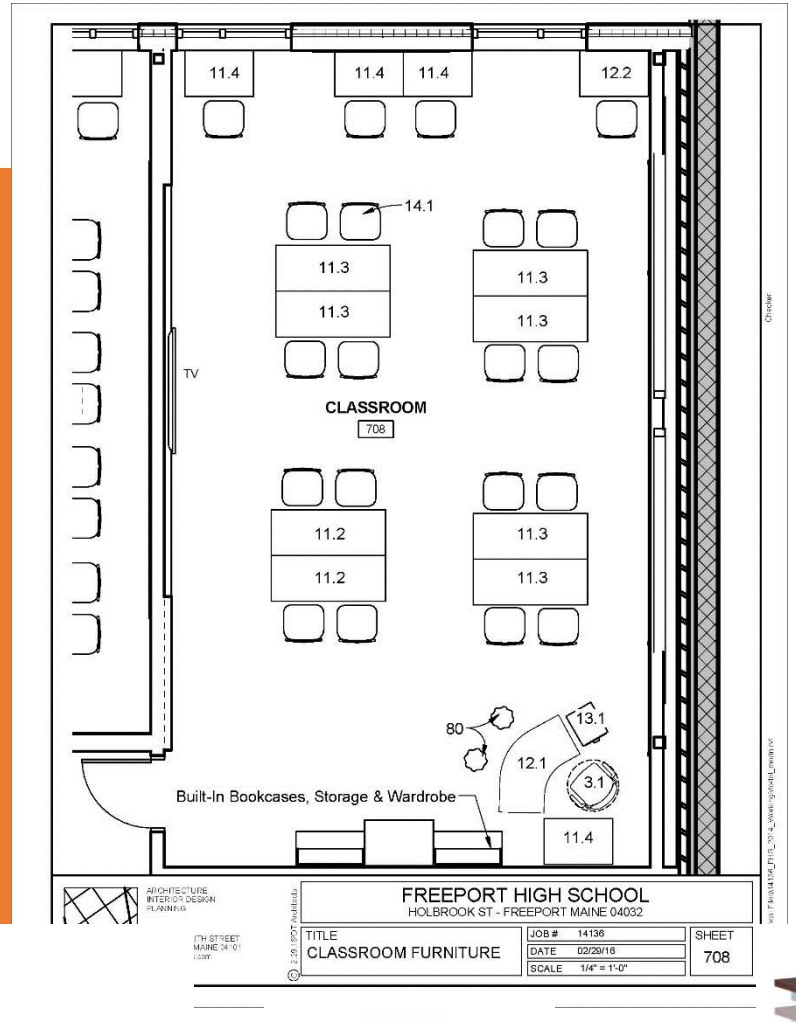

CLASSROOM COMPONENTS

- (6) 24” x 60” Fixed Tables
- (2) 24” x 60” Flip Top Tables
- (3) 24” x 36” Fixed Tables
- (1) 24” x 36” Ht. Adj. Table
- (20) Cantilever Chairs
- (2) Hokki Stools

- Mobile File Pedestal
- Crescent Table – Ht. Adj. Table
- 24” x 36” Fixed Table
- Teacher Task Chair













VET KEY 18" x 18" Tile

NOTE: FINAL INSTALLATION RELEASE.

1	WHITE	ASFADE 302
2	LIGHT GREY	ASFADE 303
3	LAVENDER	ASFADE 357
4	GRASS GREEN	ASFADE 355
5	BLUE	ASFADE 344
6	OCHRE	ASFADE 317
7	BUTTER	ASFADE 316
8	SKY BLUE	ASFADE 343
9	NOT USED	
10	NOT USED	
11	NOT USED	
12	NOT USED	


TRANSITION KEY & NOTES

TS-1A	CARPET TO VP/VET/R
TS-1B	SAME HEIGHT MATERIALS
TS-1C	VET TO CONCRETE
TS-1D	VET TO FITNESS FLOOR
TS-2A	PT TO RUBBER
TS-2B	PT TO CARPET/MAT
TS-2C	NOT USED
TS-3	COVE CAP WITH SAFETY FLOOR
TS-4	COURT EDGE REDUCER
SS-3	SOLID SURFACE THRESHOLD

1. PROVIDE CONTROL JOINTS (CJ) AS NOTED ON PLANS.
2. TILE MEMBRANE USED IN CONJUNCTION WITH FLOOR PORCELAIN TILE (PT) INSTALATION - SEE SPEC.
3. REFER TO FNISH PLANS FOR FLOORING TRANSITIONS.
4. PROVIDE FLOOR/WALL TRANSITION TRIM AS PER SCHLUTER DILEX EKE, BETWEEN PT& CWT.
5. PROVIDE VERTICAL EDGE PROTECTION AS PER SCHLULTER RONDEC-E/RO AT ALL OUTSIDE CORNERS OF WALL TILE (CWT).

MATERIAL KEY

CPT	CARPET	P	PAINT	G	GROUT
PT	PORCELAIN TILE	EP	EPOXY PAINT	SS	SOLID SURFACE
HPT	HIGH PERFORMANCE TILE	WP	WHITEBOARD PAINT	ER	EPOXY RESIN
CMT	CERAMIC MOSAIC TILE	VWC	VINYL WALL COVERING		
CWT	CERAMIC WALL TILE	AWP	ACOUSTIC WALL PANEL	EB	EDGE BAND
MAT	ENTRANCE MAT	IRP	IMPACT RESISTANT PANEL	CJ	CONTROL JOINT
VET	VINYL ENHANCED TILE	PLAM	PLASTIC LAMINATE	TS	TRANSITION STRIP
VP	VINYL PLANK				
SV	SHEET VINYL	WB	WHITEBOARD	TP	TOILET PARTITION
SF	SAFETY FLOOR	TB	TACKBOARD	L	LOCKER
R	RUBBER			CC	CUBICLE CURTAIN
RB	RUBBER BASE	WP	WOOD PANEL		
FF	FITNESS FLOOR	WD	WOOD	HDWD	HARDWOOD

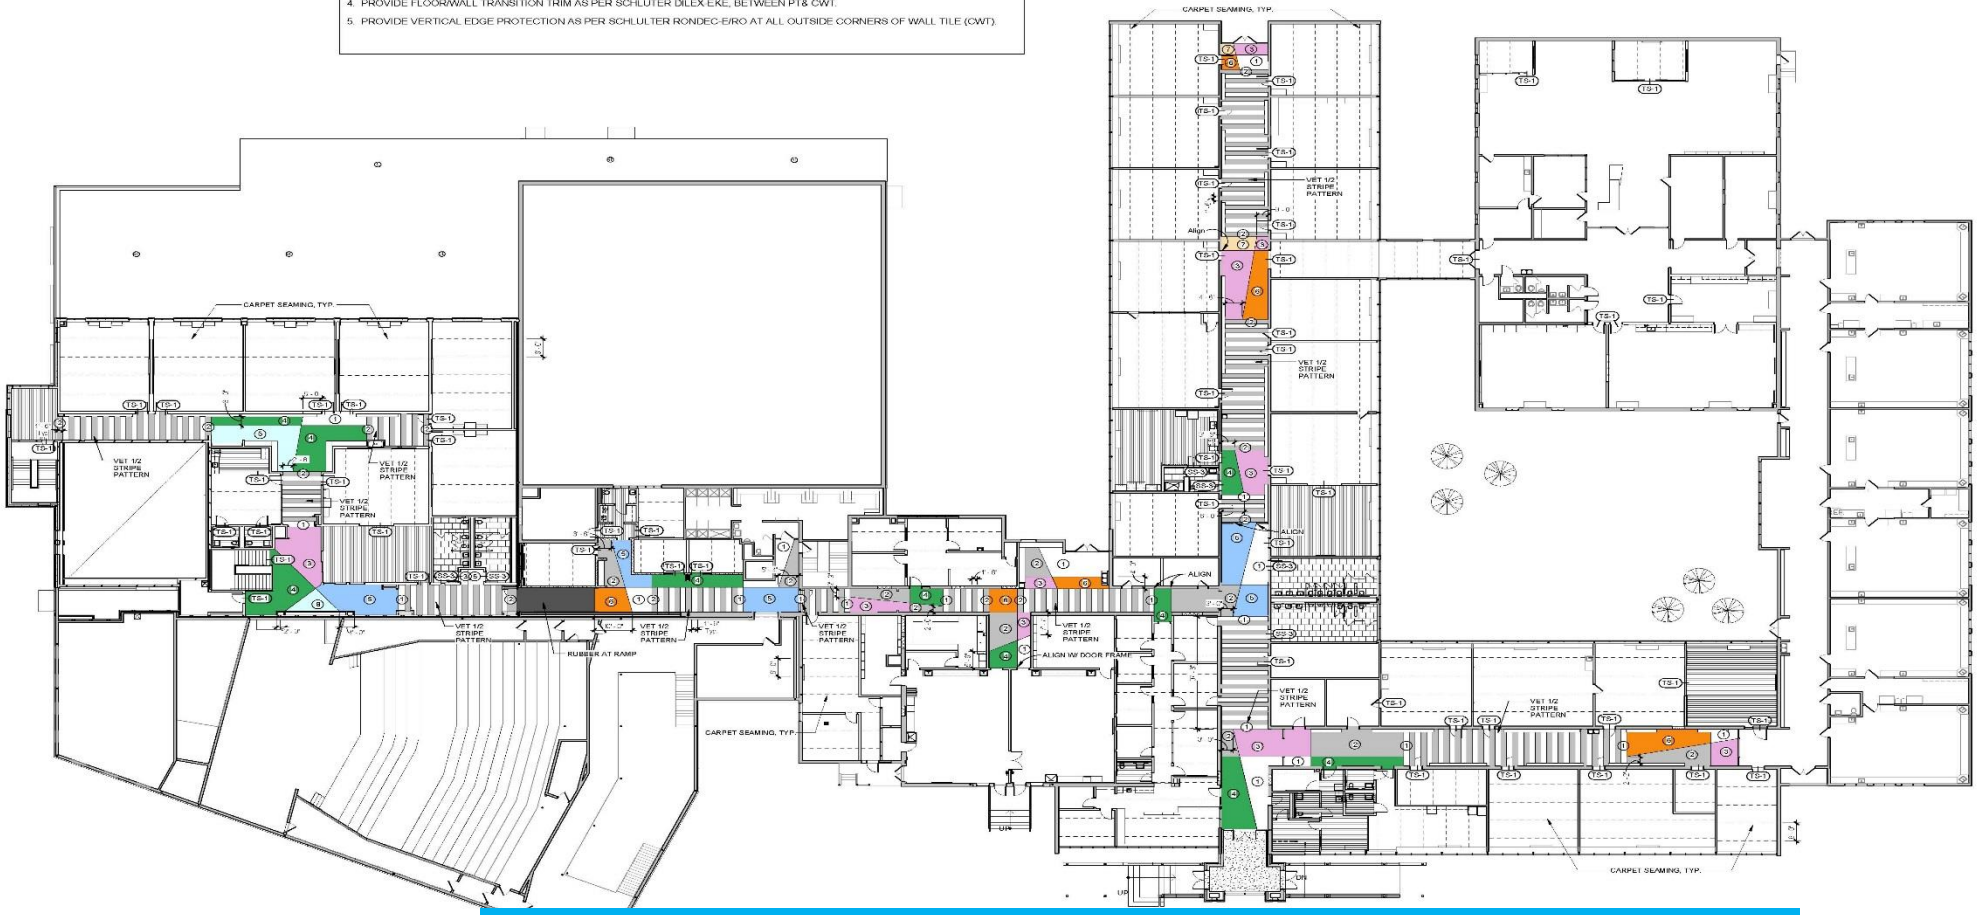

A1 ENTRANCE LEVEL FLOORING PLAN
1/16" = 1'-0"

FLOOR PATTERN

PDT ARCHITECTS

FREEPORT HIGH SCHOOL
HOLBROOK ST - FREEPORT MAINE 04032

No	Date	Description
Revision Schedule		

JOB NO. 14136
DRAWN BY: SM
CHECK BY: LDK
ISSUE 8/27/2015 100% Issue for Bid
TITLE FLOORING FINISH PLANS
SHEET A800

PDT ARCHITECTS

BUILT-IN CASEWORK

VIEW OF TEACHING WALL



TYPICAL CLASSROOM

ACCENT WALLS
ABOVE WB PAINT

VIEW LOOKING TOWARDS CORRIDOR




VINYL PLANK FLOOR

FUTURES LAB

PDT ARCHITECTS

VIEW
LOOKING
INTO STUDENT
COMMONS

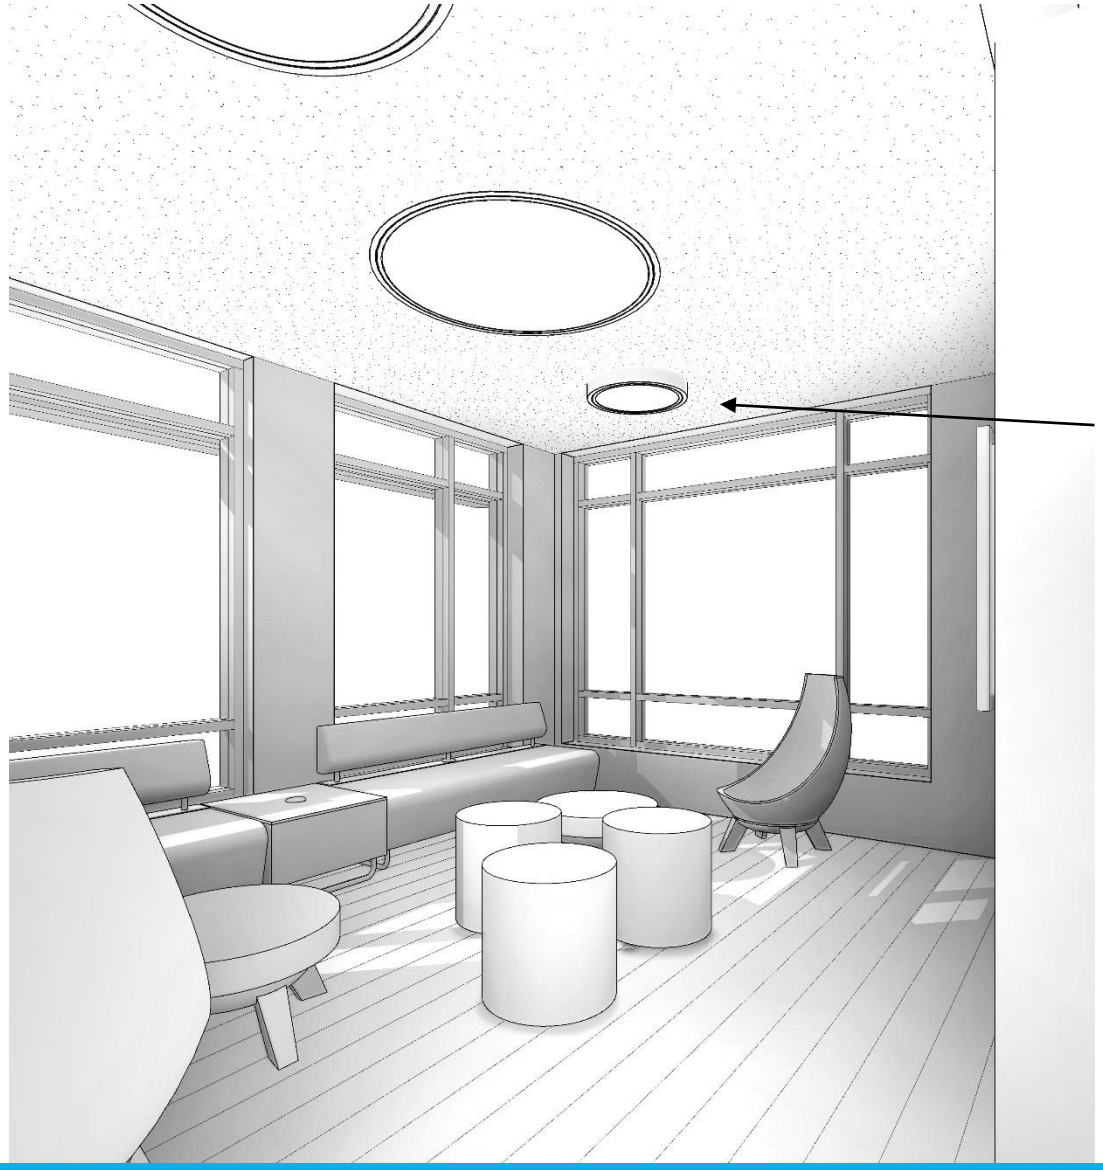


ACCENT COLOR
SURFACE
MOUNTED
LIGHT FIXTURES

VINYL PLANK FLOOR

STUDENT COMMONS

VIEW
UNDER
SKYLIGHT
AT CLASSROOM
WING

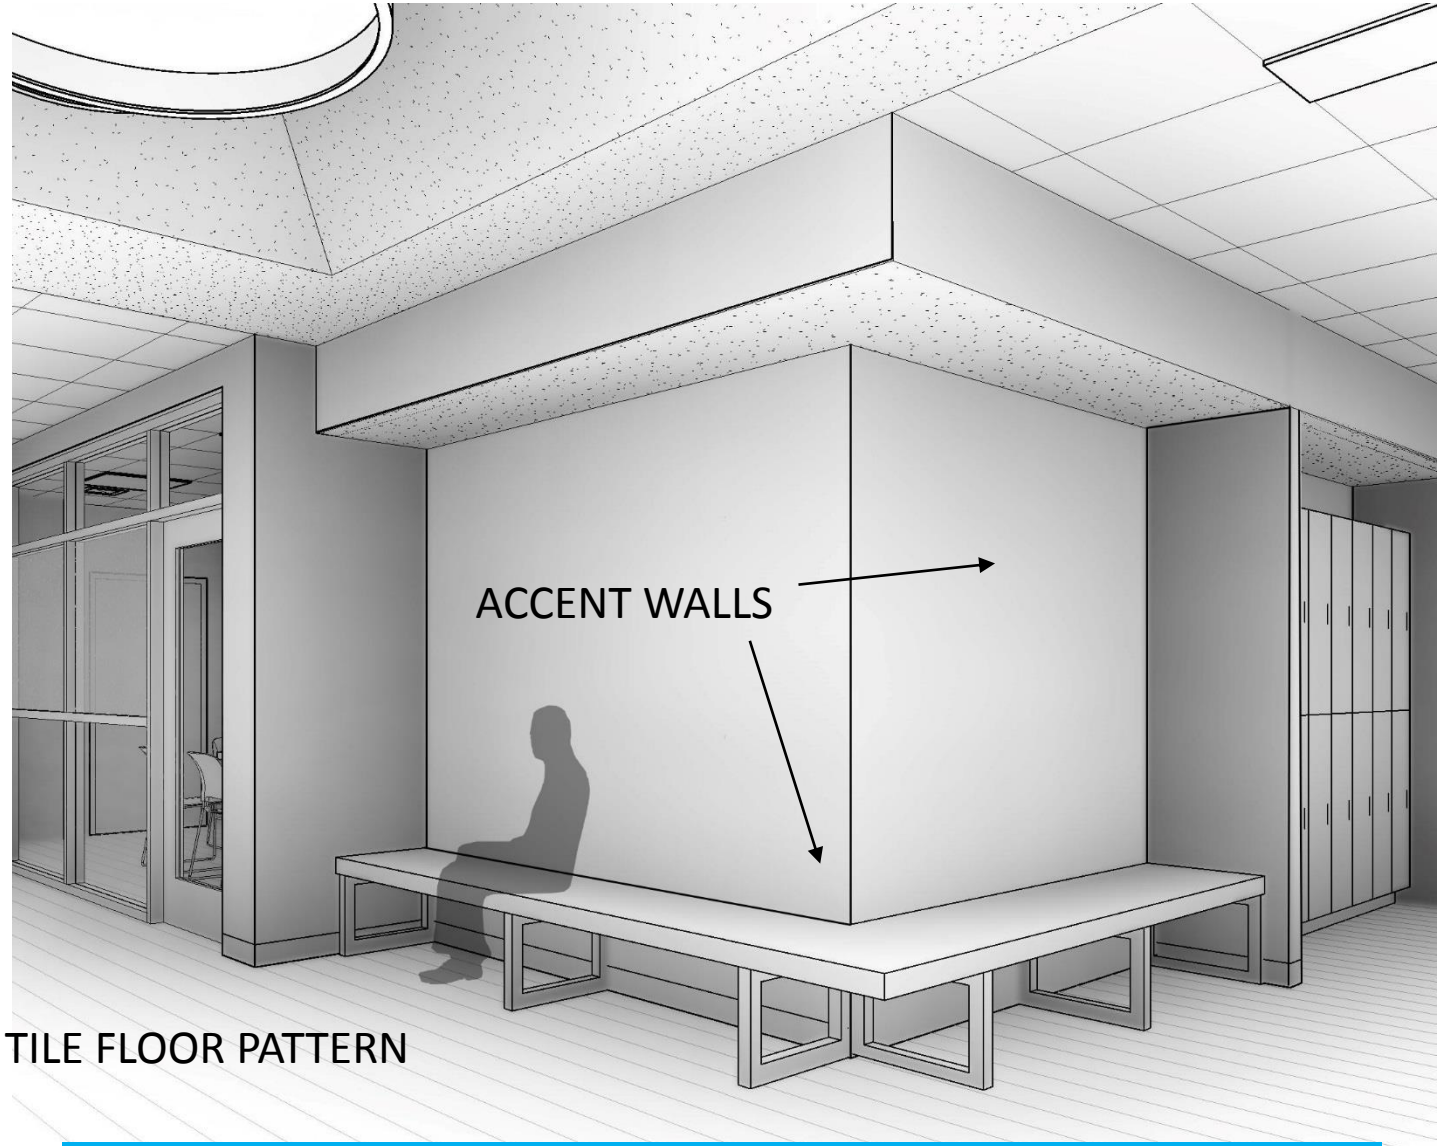

VINYL ENHANCED TILE FLOOR PATTERN


CORRIDOR ALCOVE

PDT ARCHITECTS

ACCENT COLOR

SURFACE MOUNTED CEILING FIXTURE

VIEW LOOKING FROM FUTURES LAB TOWARDS MAIN STAIR TO LOWER LEVEL

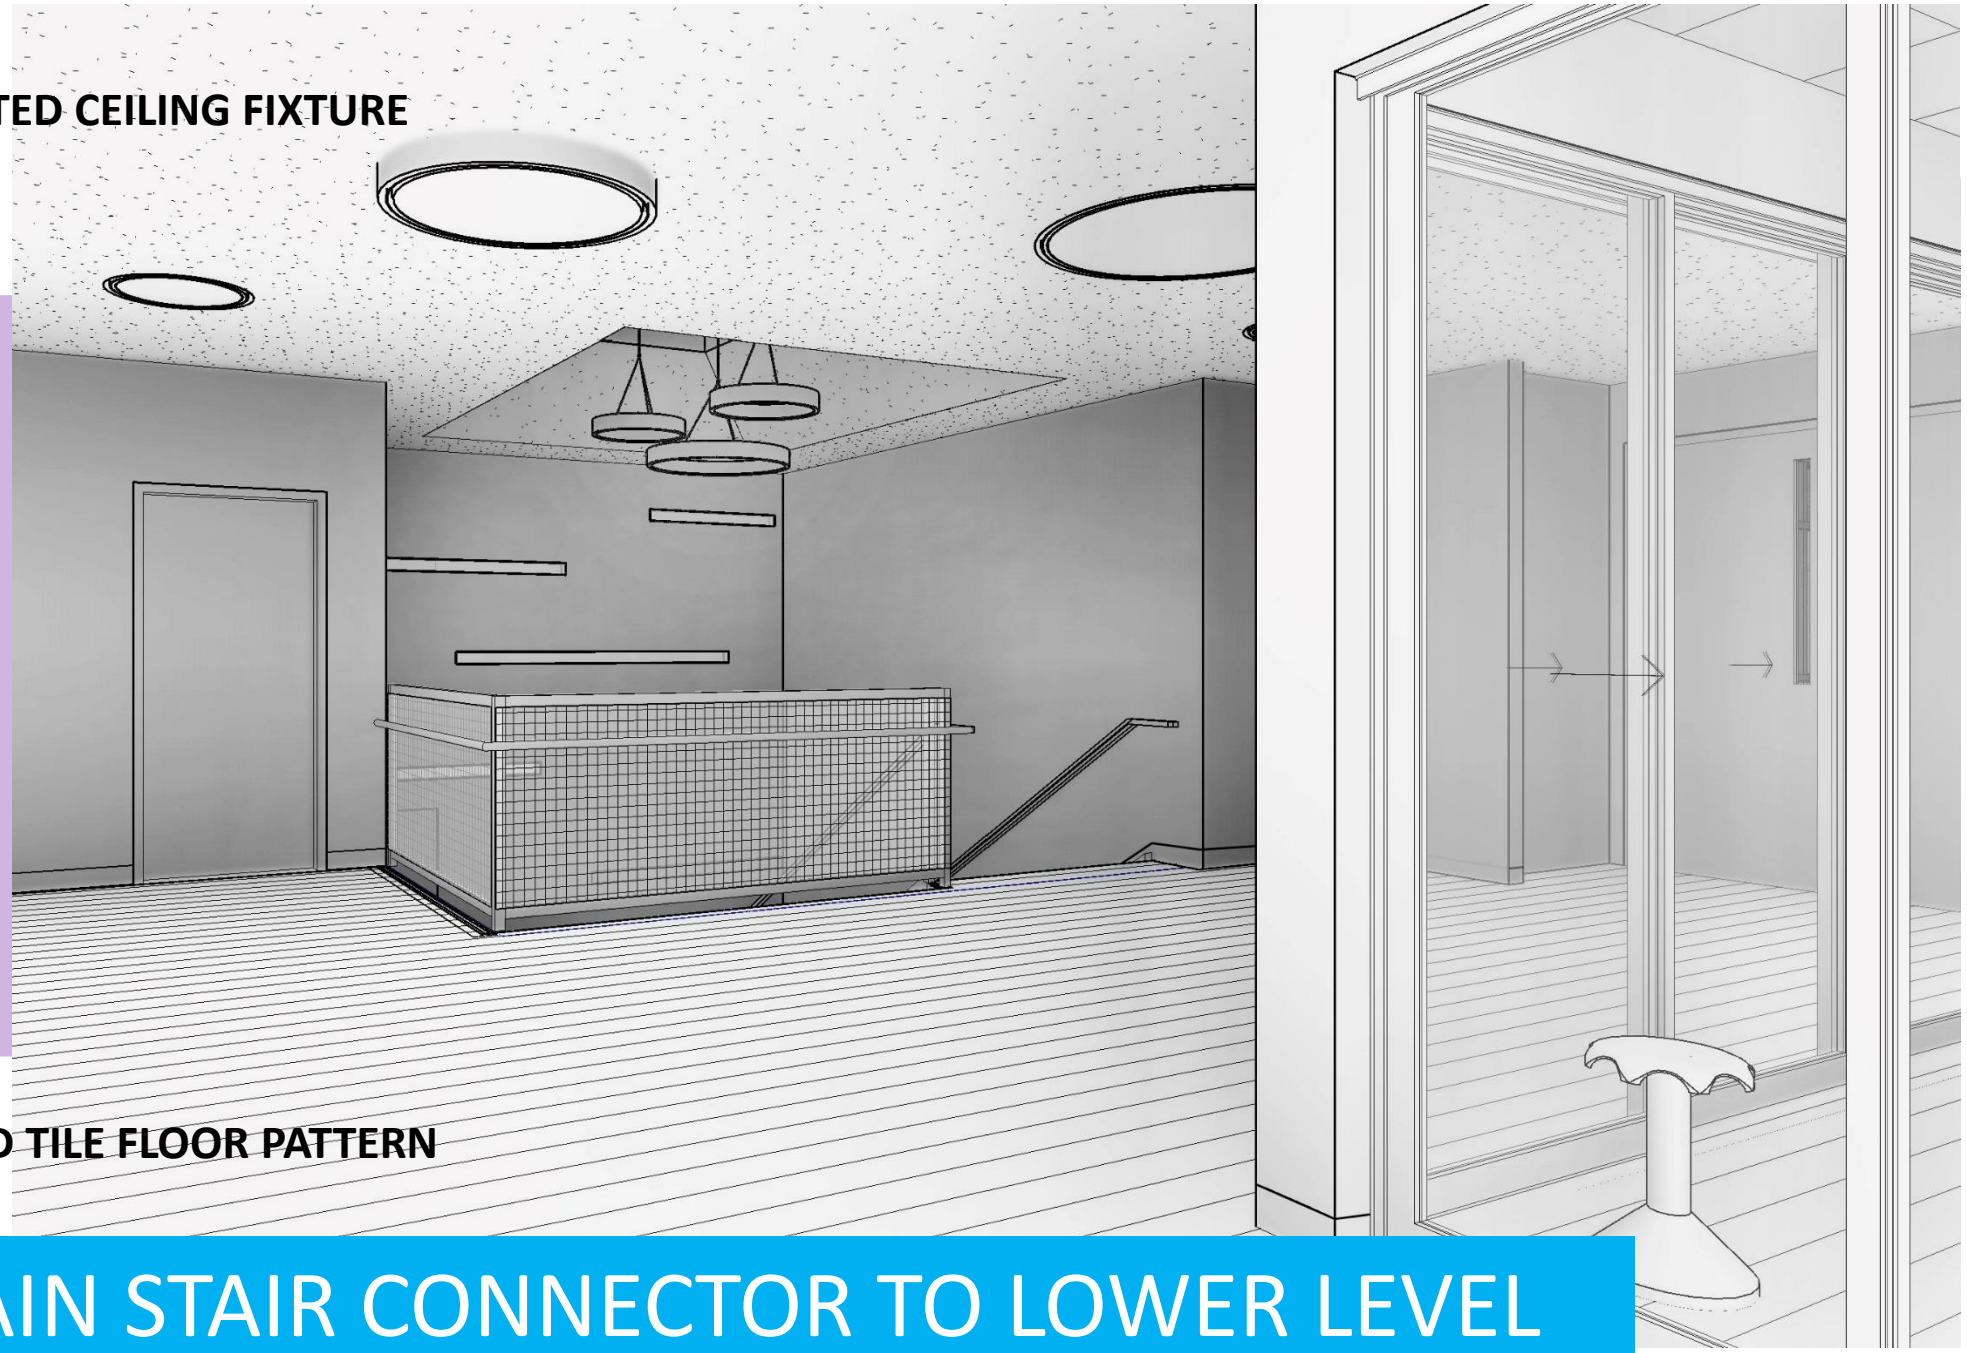

VINYL ENHANCED TILE FLOOR PATTERN


MAIN STAIR CONNECTOR TO LOWER LEVEL

P D T ARCHITECTS

ACCENT COLOR

SURFACE MOUNTED LIGHT FIXTURE

VIEW LOOKING INTO COMMONS ADJACENT TO GUIDANCE SUITE

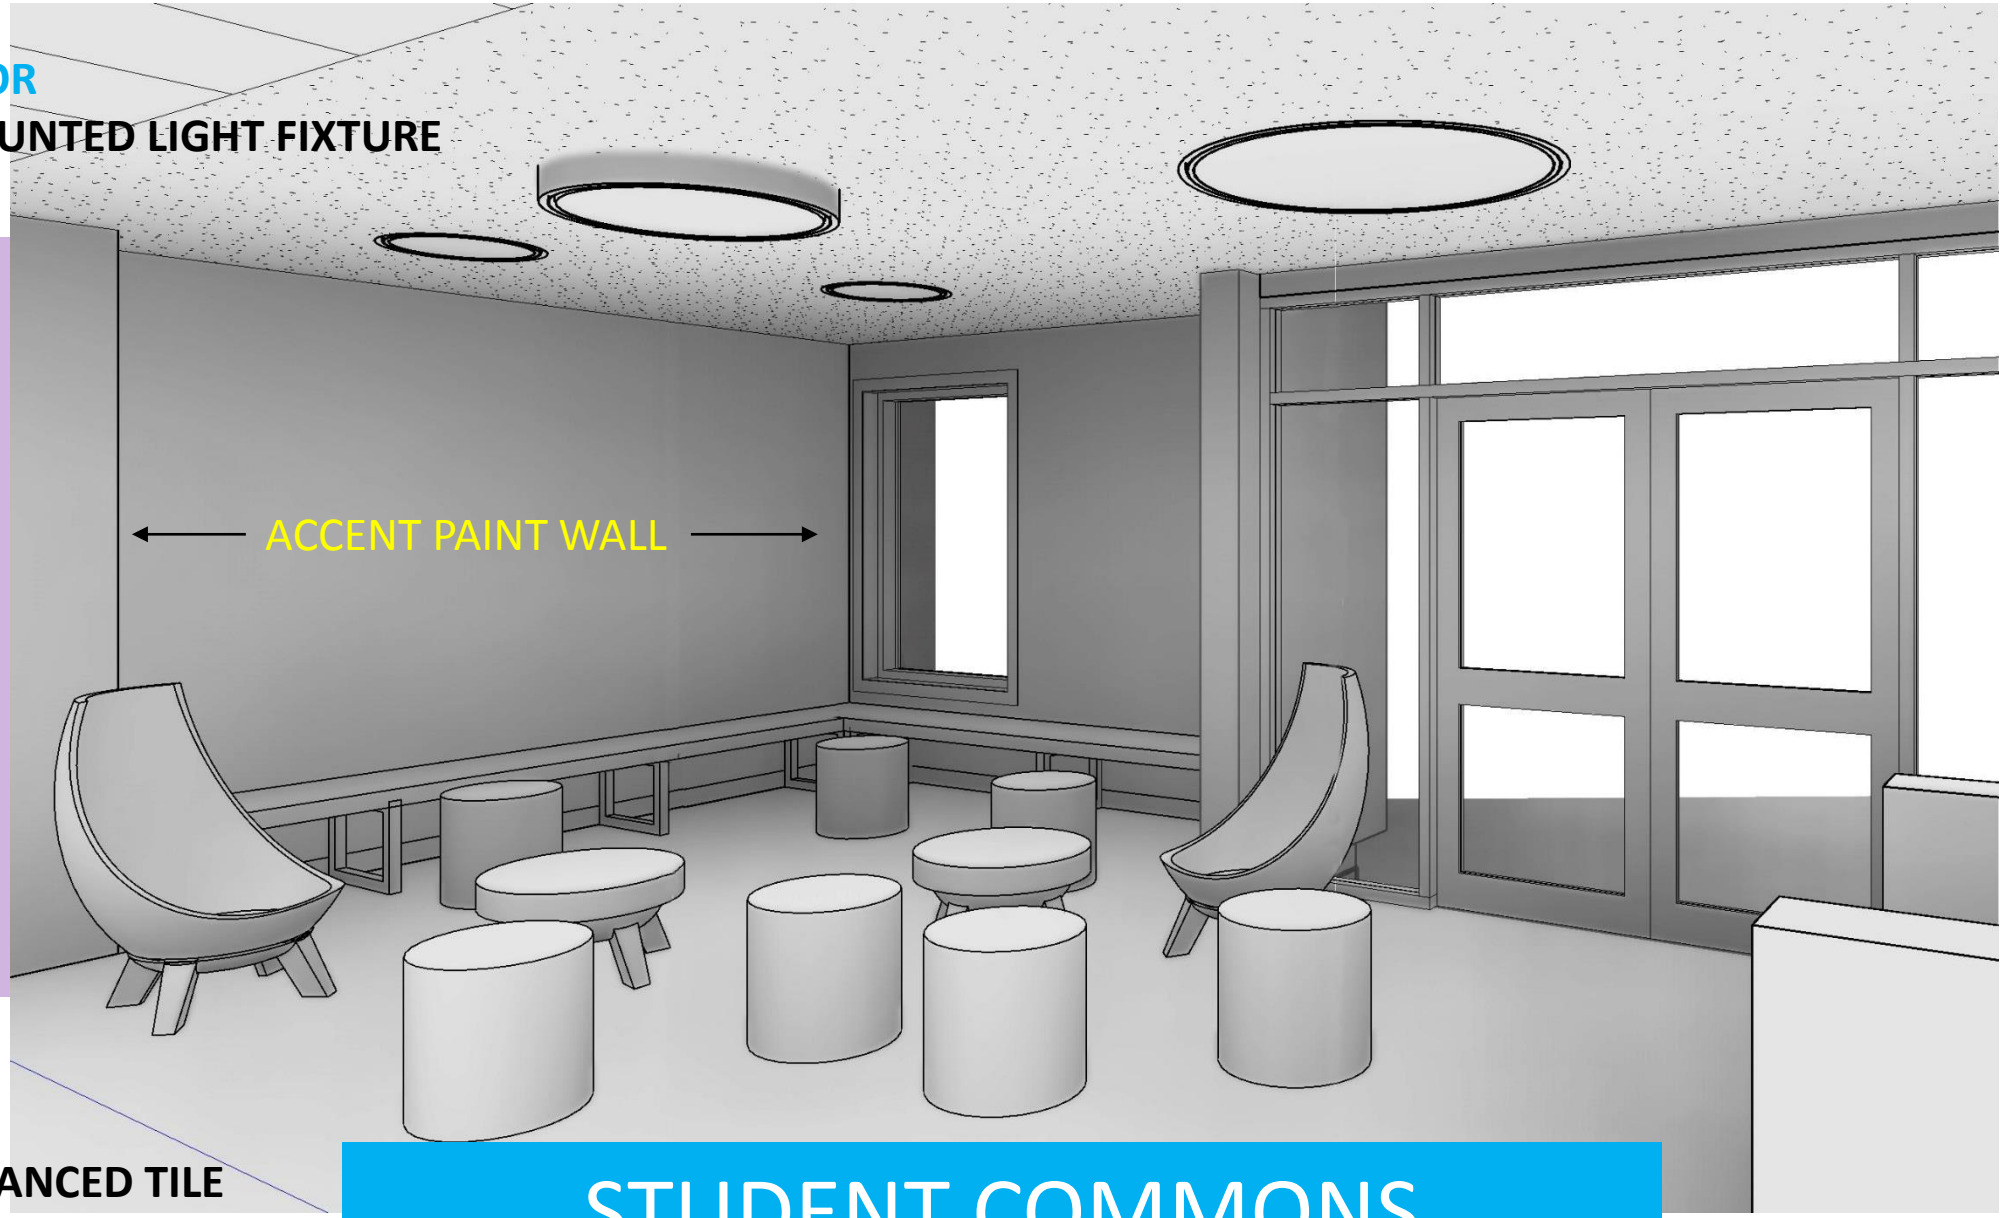


VINYL ENHANCED TILE FLOOR PATTERN

STUDENT COMMONS

PDT ARCHITECTS

PDT ARCHITECTS

FRONT ENTRY AT ADMIN CHECK-IN

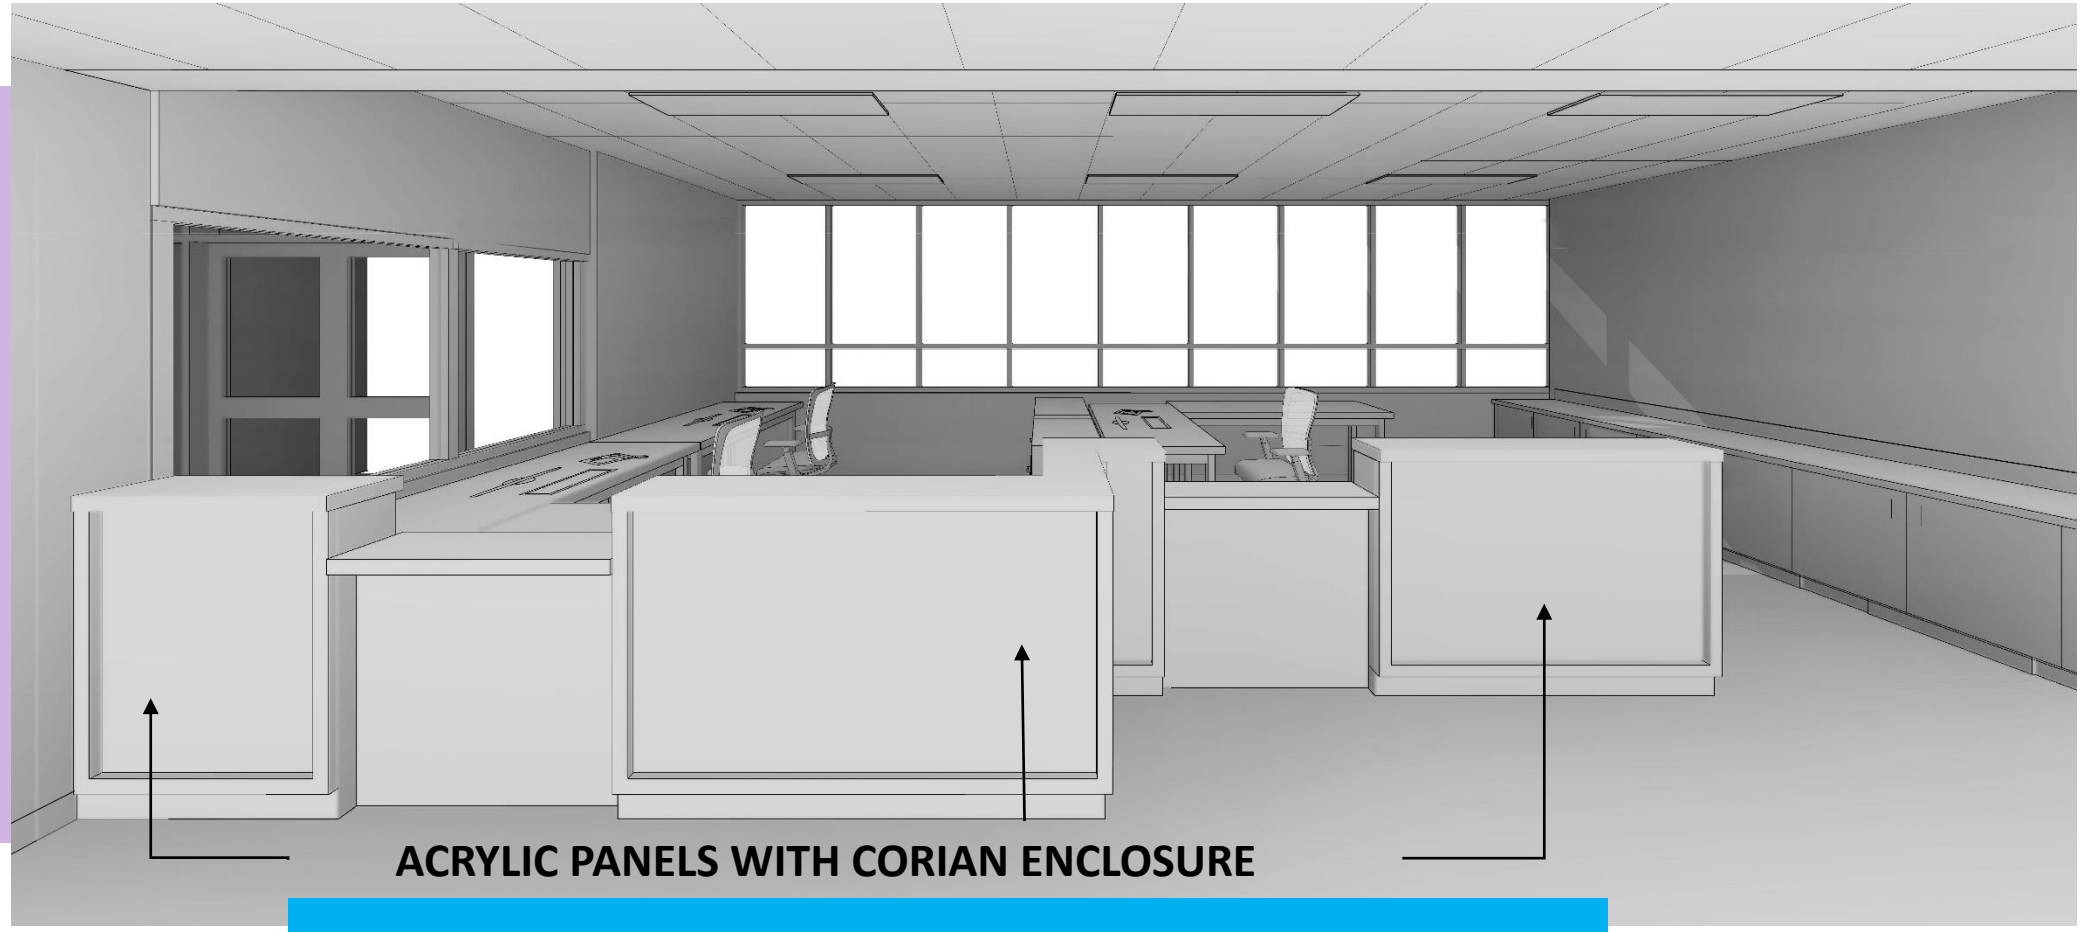

ADMINISTRATION

VIEW AT GUIDANCE RECEPTION COUNTER



GUIDANCE SUITE

PDT ARCHITECTS


VIEW INSIDE ROOM



VINYL PLANK FLOOR

FACULTY LOUNGE

VIEW FROM MAIN STAIR

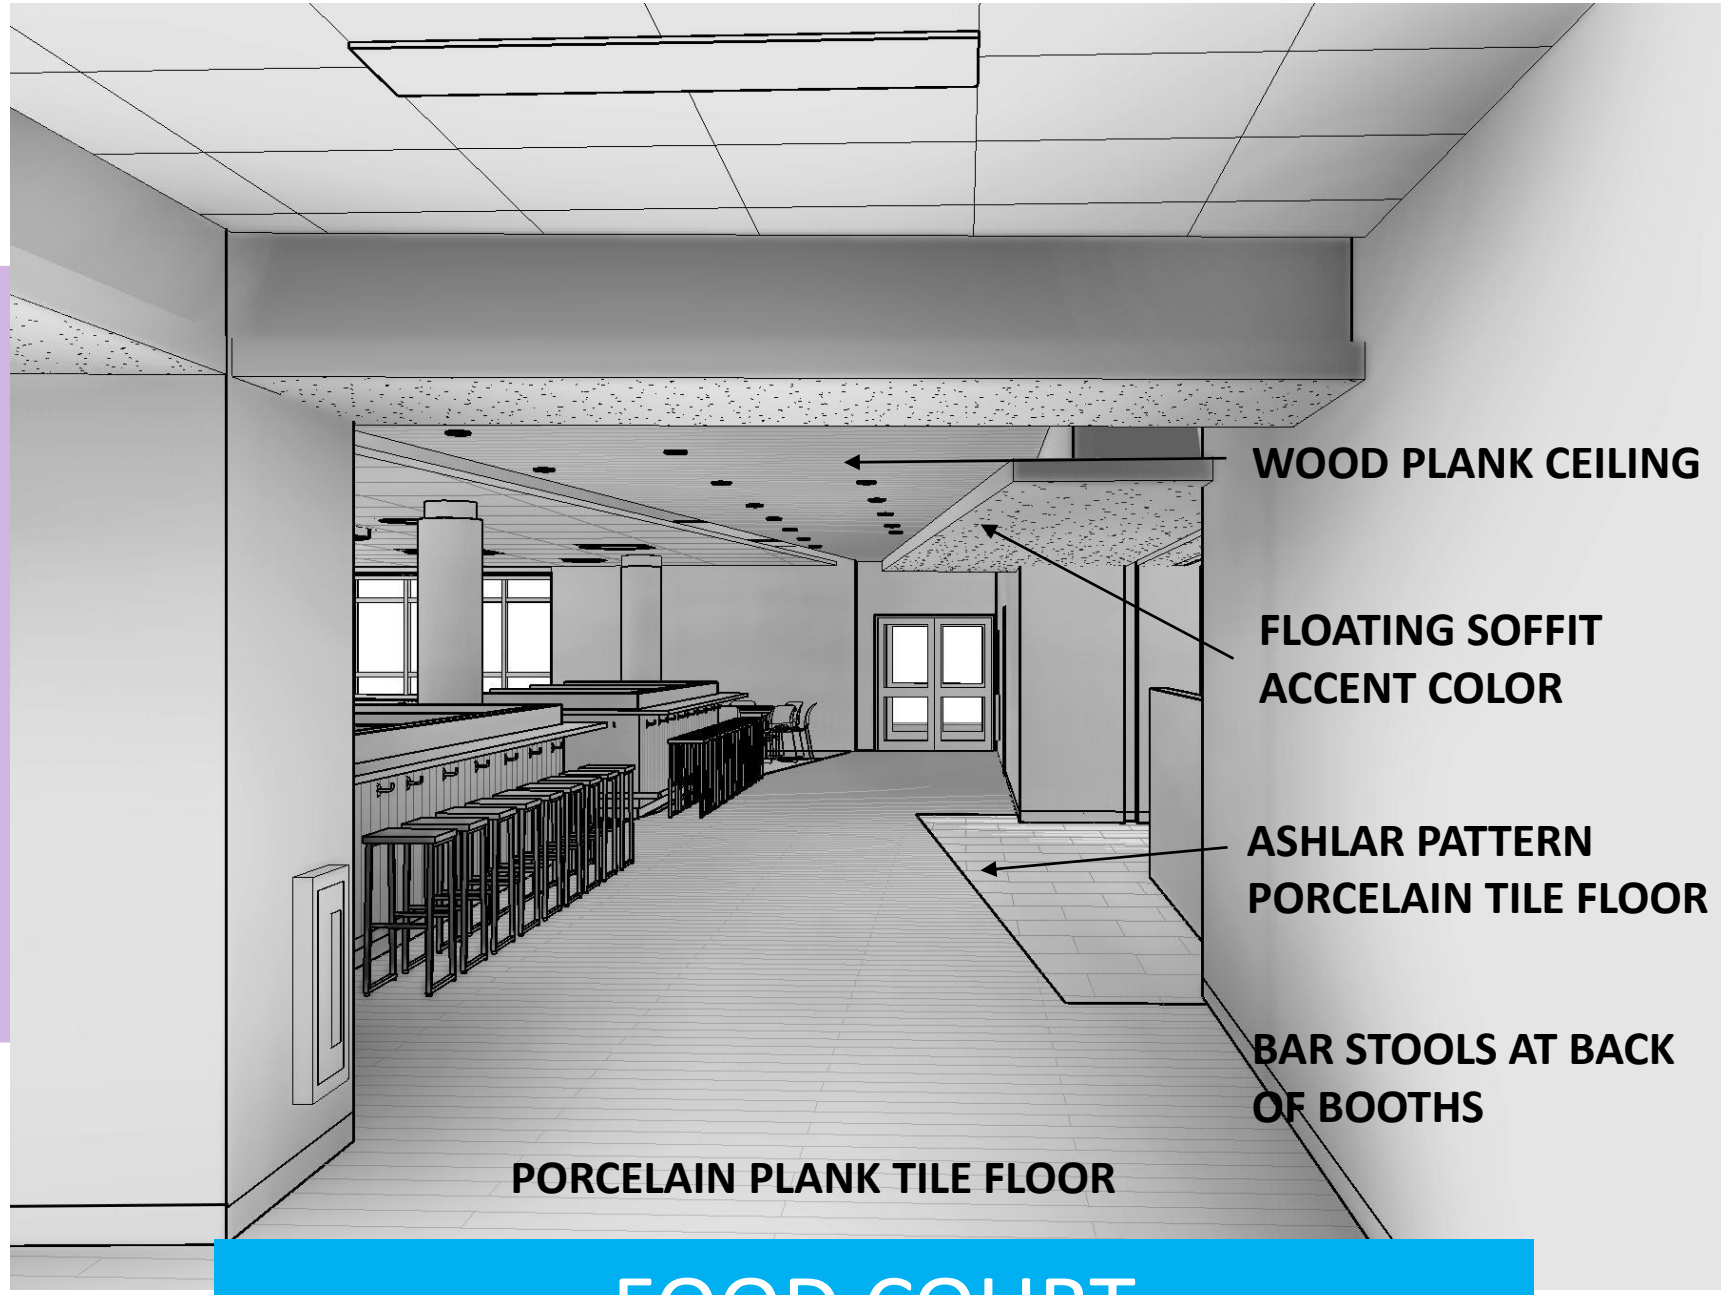

FOOD COURT

PDT ARCHITECTS


HERRINGBONE TILE PATTERN

BEHNID SERVING LINE, HANDWASHING & BAR HEIGHT WALL

ACCENT COLOR

AT SURFACE MOUNT LIGHT FIXTURES

VIEW LOOKING TOWARDS SERVING LINE AND HANDWASHING SINK

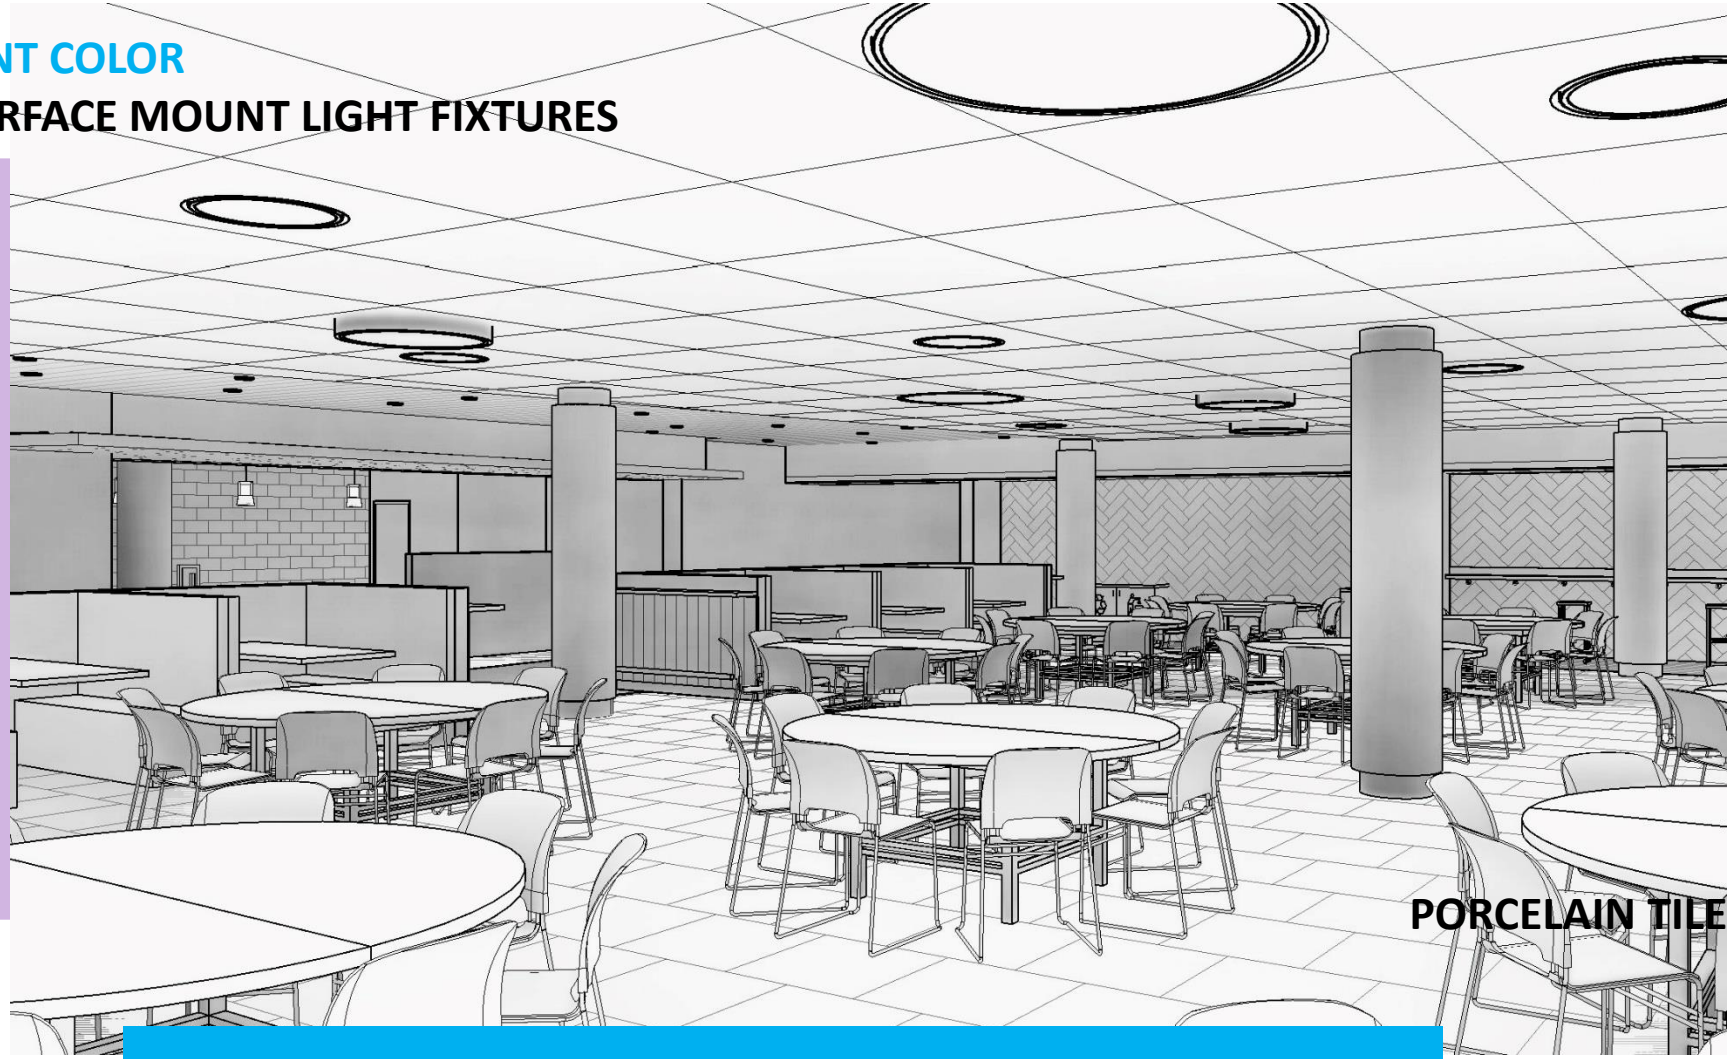

PORCELAIN TILE FLOOR

FOOD COURT

ACCENT COLOR AT SURFACE MOUNTED CEILING FIXTURES

WOOD PLANK CEILING

VIEW LOOKING TOWARDS BACK OF BOOTHS WITH BAR HEIGHT STOOLS AND FOOT RAIL



PORCELAIN TILE FLOOR ASHLAR PATTERN

PORCELAIN TILE PLANK FLOOR

FOOD COURT

OAK VENEER PLYWOOD BOOTHS WITH CORIAN COUNTER

VIEW INSIDE LEARNING LAB



CARPET TILE

LEARNING COMMONS

CIRCULATION DESK




ACRYLIC PANEL INSERT WITH CORIAN ENCLOSURE

PROPOSED CARPET TILE

LEARNING COMMONS

PDT ARCHITECTS

VIEW LOOKING TOWARDS TEACHING WALL

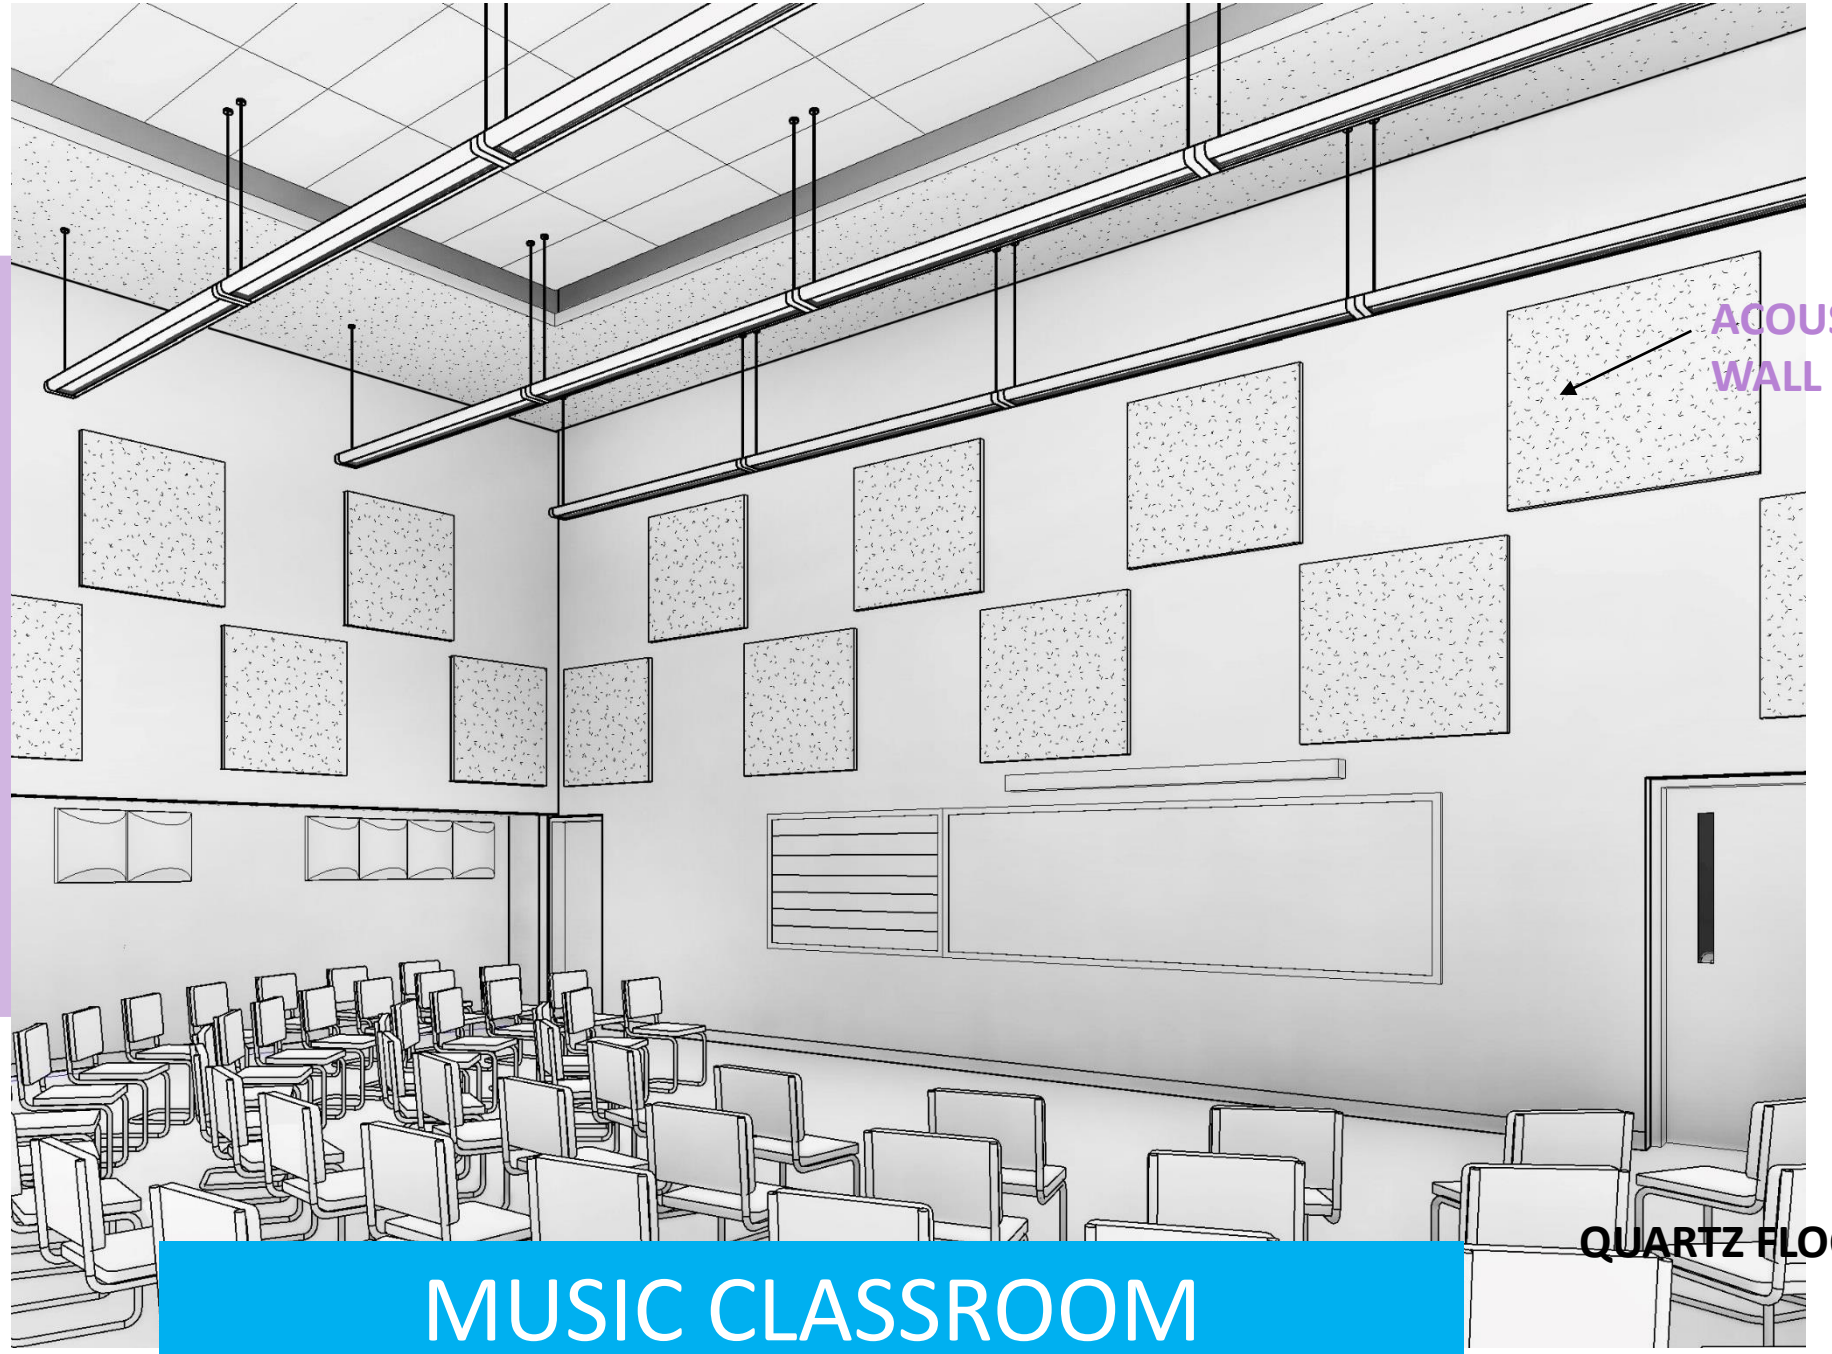

MUSIC CLASSROOM

PDT ARCHITECTS

VIEW INSIDE CLASSROOM



PLASTIC LAMINATE BUILT-IN CABINETRY

QUARTZ TILE FLOOR

ART CLASSROOM

HERRINGBONE TILE PATTERN AT WET WALL

PHENOLIC TOILET PARTITIONS

VIEW LOOKING TOWARDS HERRINGBONE TILE WALL



PORCELAIN TILE PLANK FLOOR

STUDENT TOILETS

P D T ARCHITECTS

GENERAL DISCUSSION

Next Meeting: April 4, 2016   8am