BUILDING COMMITTEE #12
January 6, 2016

# RSU #5 FREEPORT HIGH SCHOOL

# AGENDA

1. Construction update:  work complete, upcoming scheduled work
2. Review abatement scope options and associated costs
3. Update on Furniture Budget Allocation
4. Proposed Expansion of Furnishings Scope

PDT'S NEWEST ADDITION!



# Maeve Kahill

Born on Monday, December 28th
9:05 am
9 pounds - 11 ounces
21" long
Full head of hair…

Sister Cordelia is smitten!

- **CONSTRUCTION UPDATE**
  - **WORK COMPLETE**
  - **UPCOMING SCHEDULED WORK**

- **REVIEW ABATEMENT SCOPE OPTIONS & ASSOCIATED COSTS**

# FURNISHINGS BUDGET ALLOCATION & SCHEDULE

## PHASE 1A: August 12, 2016

| | |
|---|---|
| • LEARNING COMMONS | $ 54,000 |
| • NURSE SUITE | $ 16,000 |
| • GUIDANCE SUITE | $ 57,000 |

## PHASE 1B: December 20, 2016

| | |
|---|---|
| • FOOD COURT & KITCHEN | $ 85,000 |
| • MUSIC | $ 55,500 |
| • CLASSROOMS | $ 68,500 |
| • COMMONS | $ 18,500 |
| • FUTURES LABS | $ 22,500 |

## PHASE 2A: June 15, 2017

| | |
|---|---|
| • SOCIAL WORKER SUITE & JMG CR | $ 33,200 |
| • IT OFFICE & CLASSROOM | $ 17,000 |
| • ART CLASSROOMS | $ 16,000 |

## PHASE 2B: August 11, 2017

| | |
|---|---|
| • ADMINISTRATION SUITE | $ 51,000 |
| • STEM CLASSROOMS | $ 9,000 |

P D T
ARCHITECTS

# BID ALTERNATES

| | |
|---|---|
| PRELIMINARY ESTIMATE | $ 503,200 |
| FFE TOTAL | $ 504,000 |

| | | |
|---|---|---|
| BID ALTERNATE 1: | MUSIC ATTIC STORAGE | $ 9,000 |
| BID ALTERNATE 2: | TORSION LIFT @ 13 TEACHER DESKS | $ 9,000 |
| BID ALTERNATE 3: | ATHLETIC STORAGE SHELVING | TBD |



BID ALT 1



BID ALT 2




BID ALT 3

USER MEETINGS & TEST FITS

## CLASSROOM COMPONENTS

- (10) 24” x 60” Mobile Table
- (20) Cantilever Chairs
- (4) Hokki Stools

- Mobile File Pedestal
- Teacher Table 30” x 48”
- Teacher Task Chair

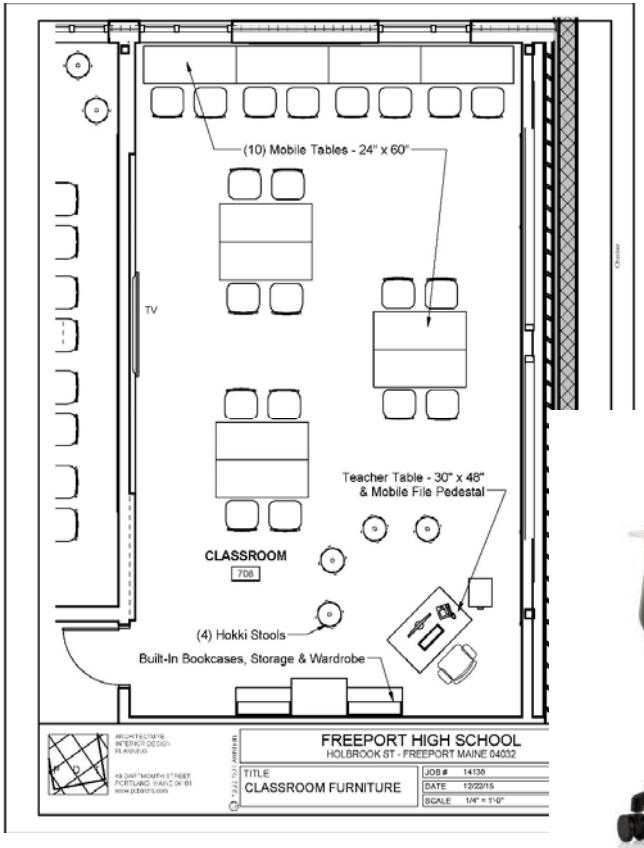














# CLASSROOM 708

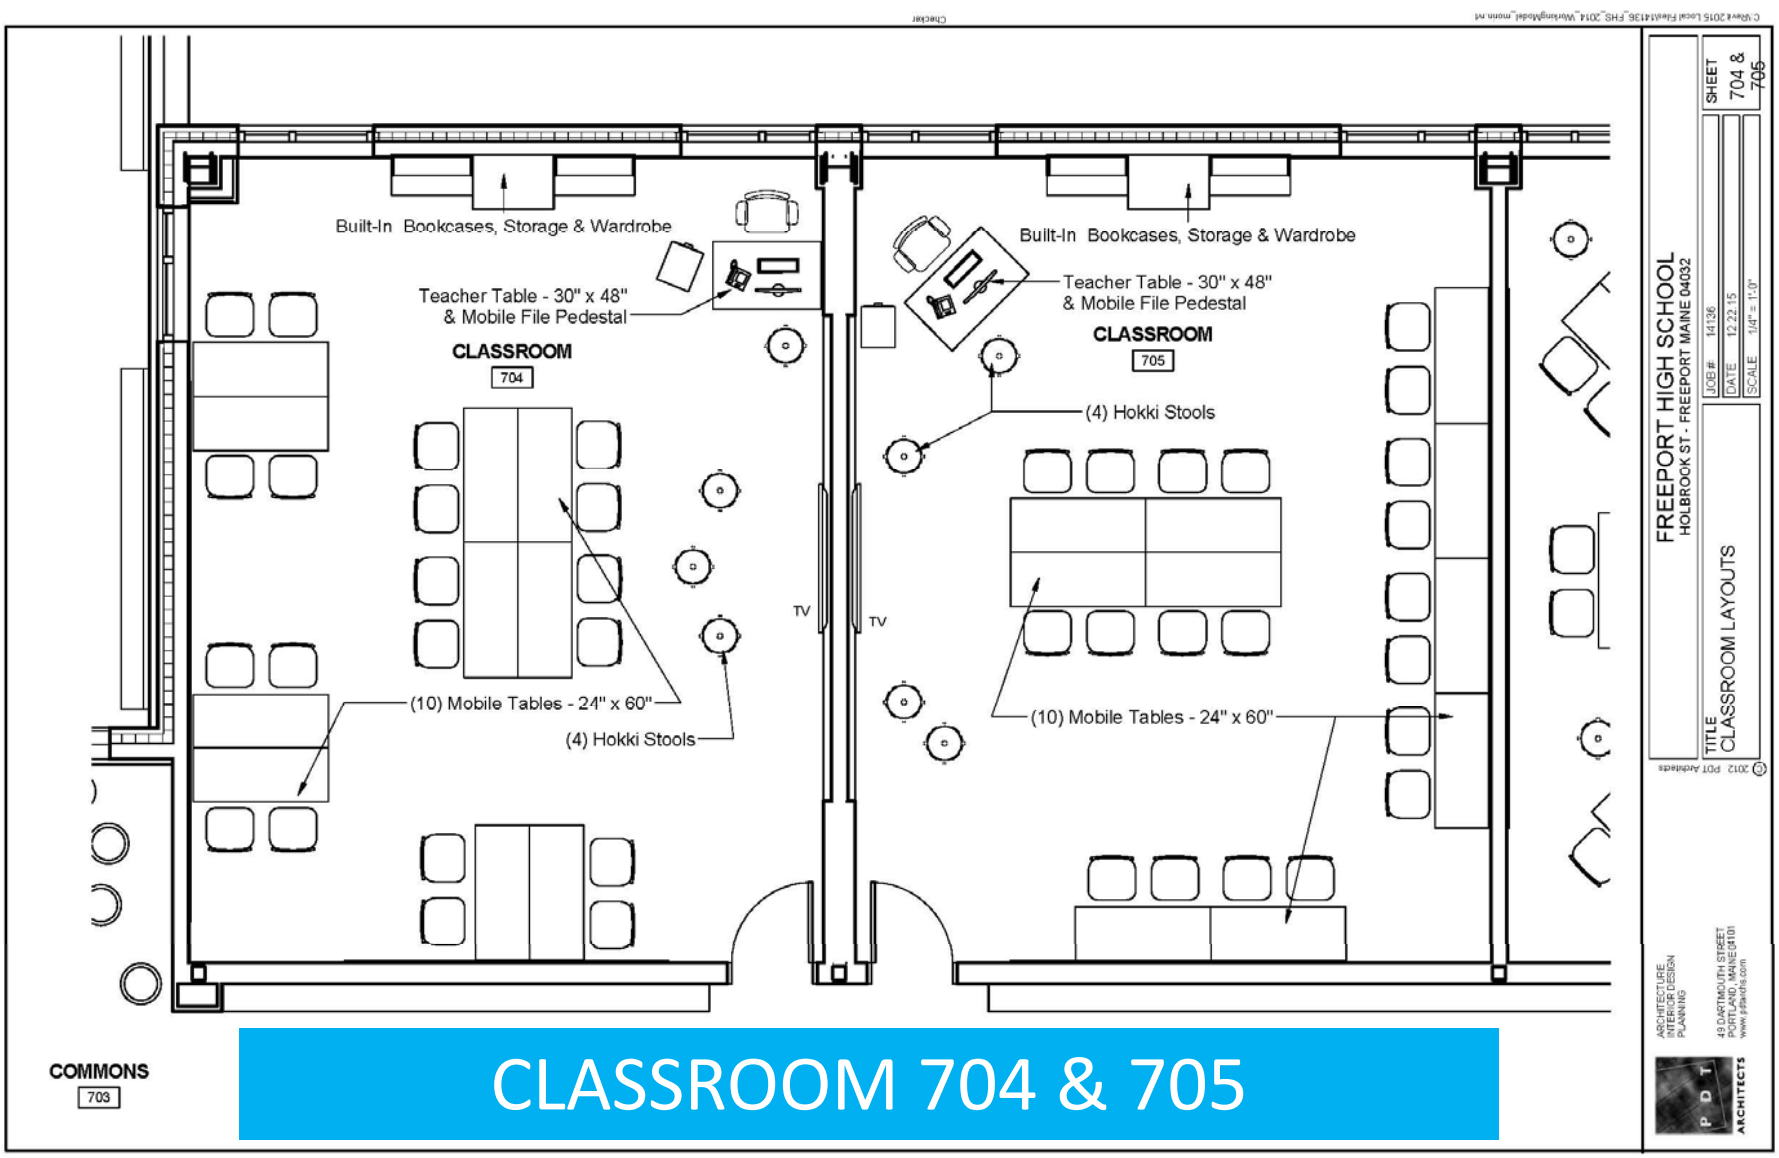


# CLASSROOM 704 & 705

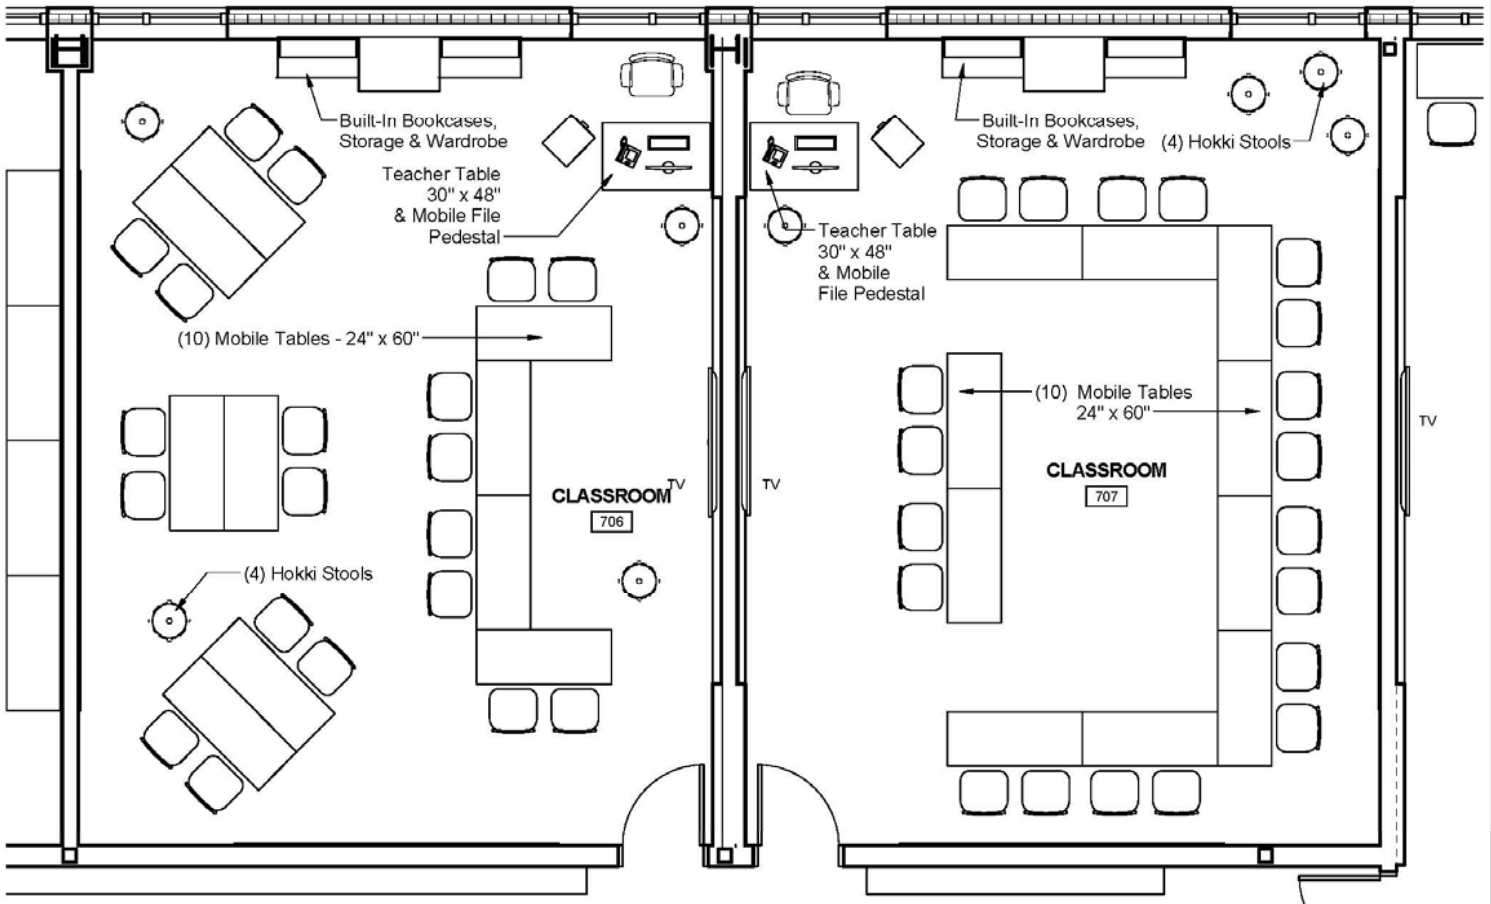


# CLASSROOM 706 & 707

FREEPORT HIGH SCHOOL
HOLBROOK ST - FREEPORT MAINE 04032

SHEET 706, 707
JOB # 1413B
DATE 12.22.15
SCALE 1/4" = 1'-0"


TITLE CLASSROOM FURNITURE

© 2012 PDT Architects

ARCHITECTURE
INTERIOR DESIGN
PLANNING


49 DARTMOUTH STREET
PORTLAND, MAINE 04101
www.pdtarchs.com

PDT ARCHITECTS

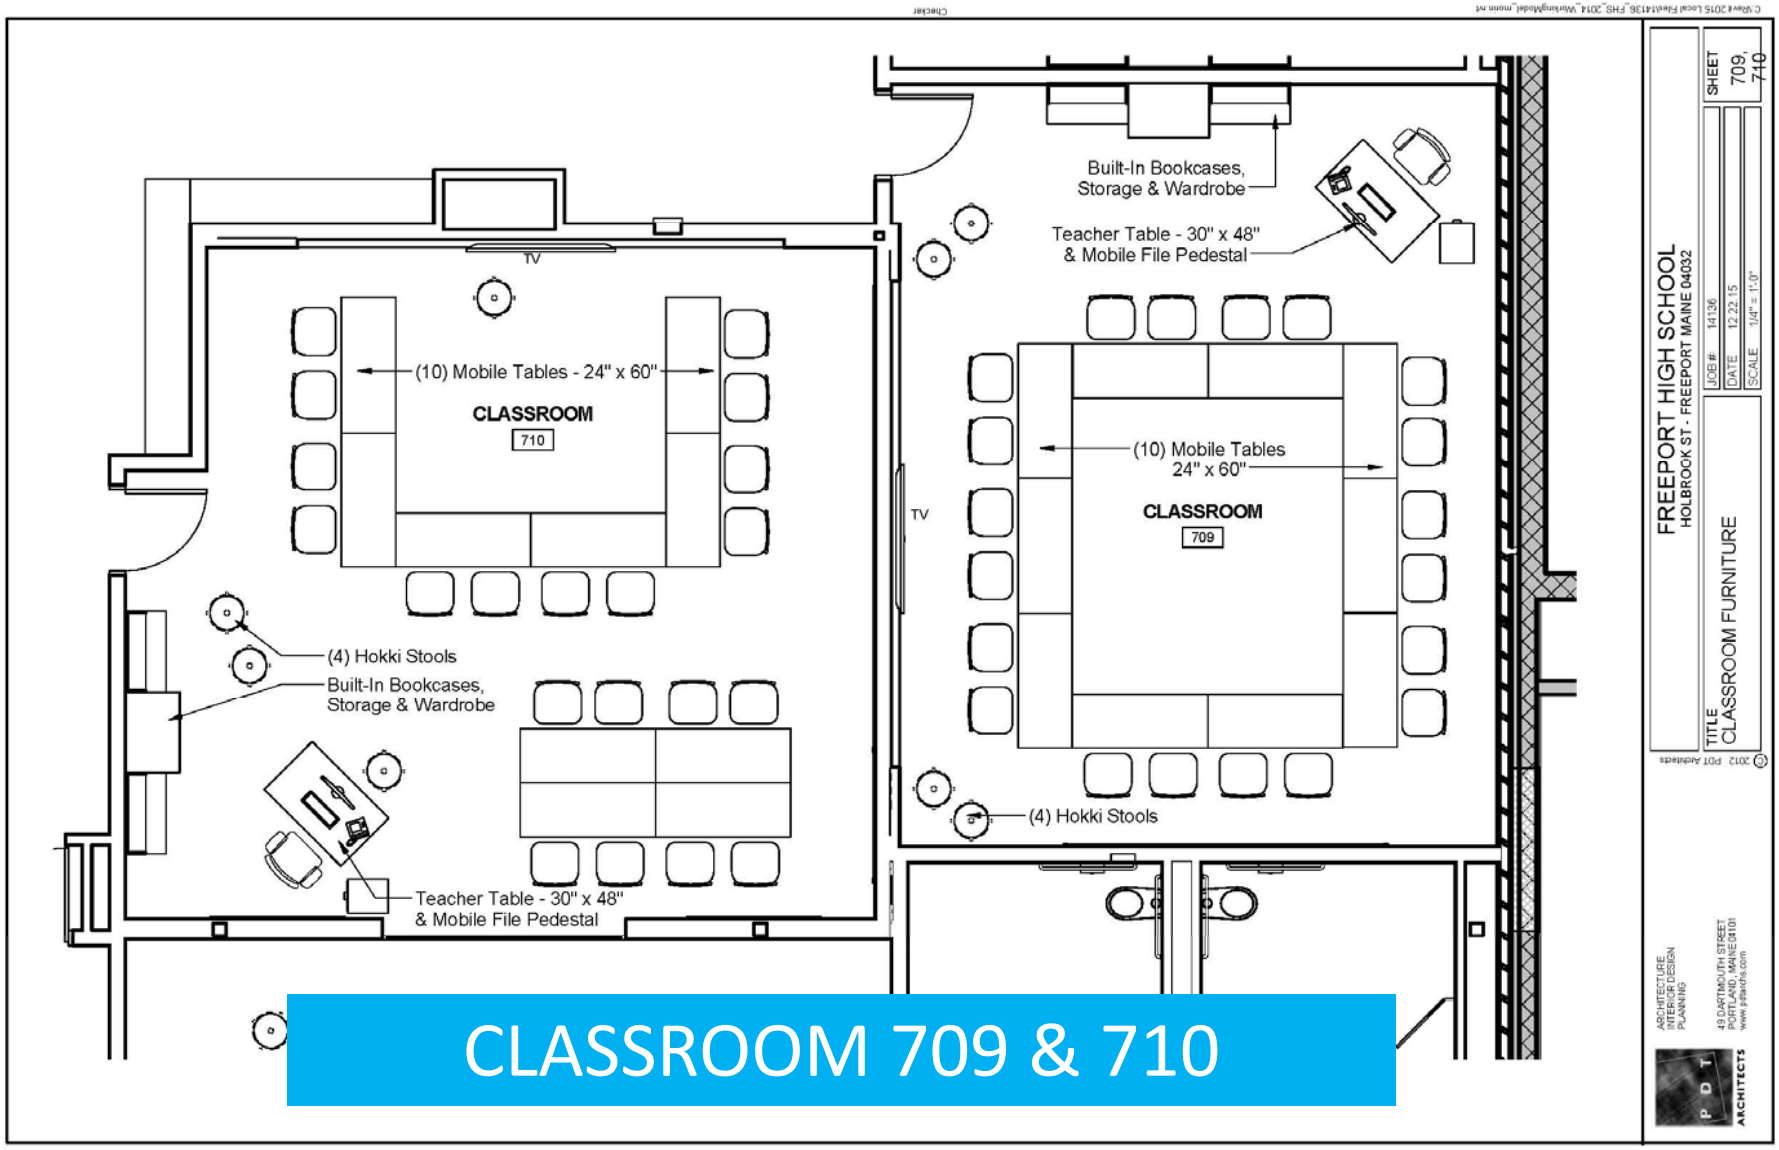


# CLASSROOM 709 & 710

P D T
ARCHITECTS

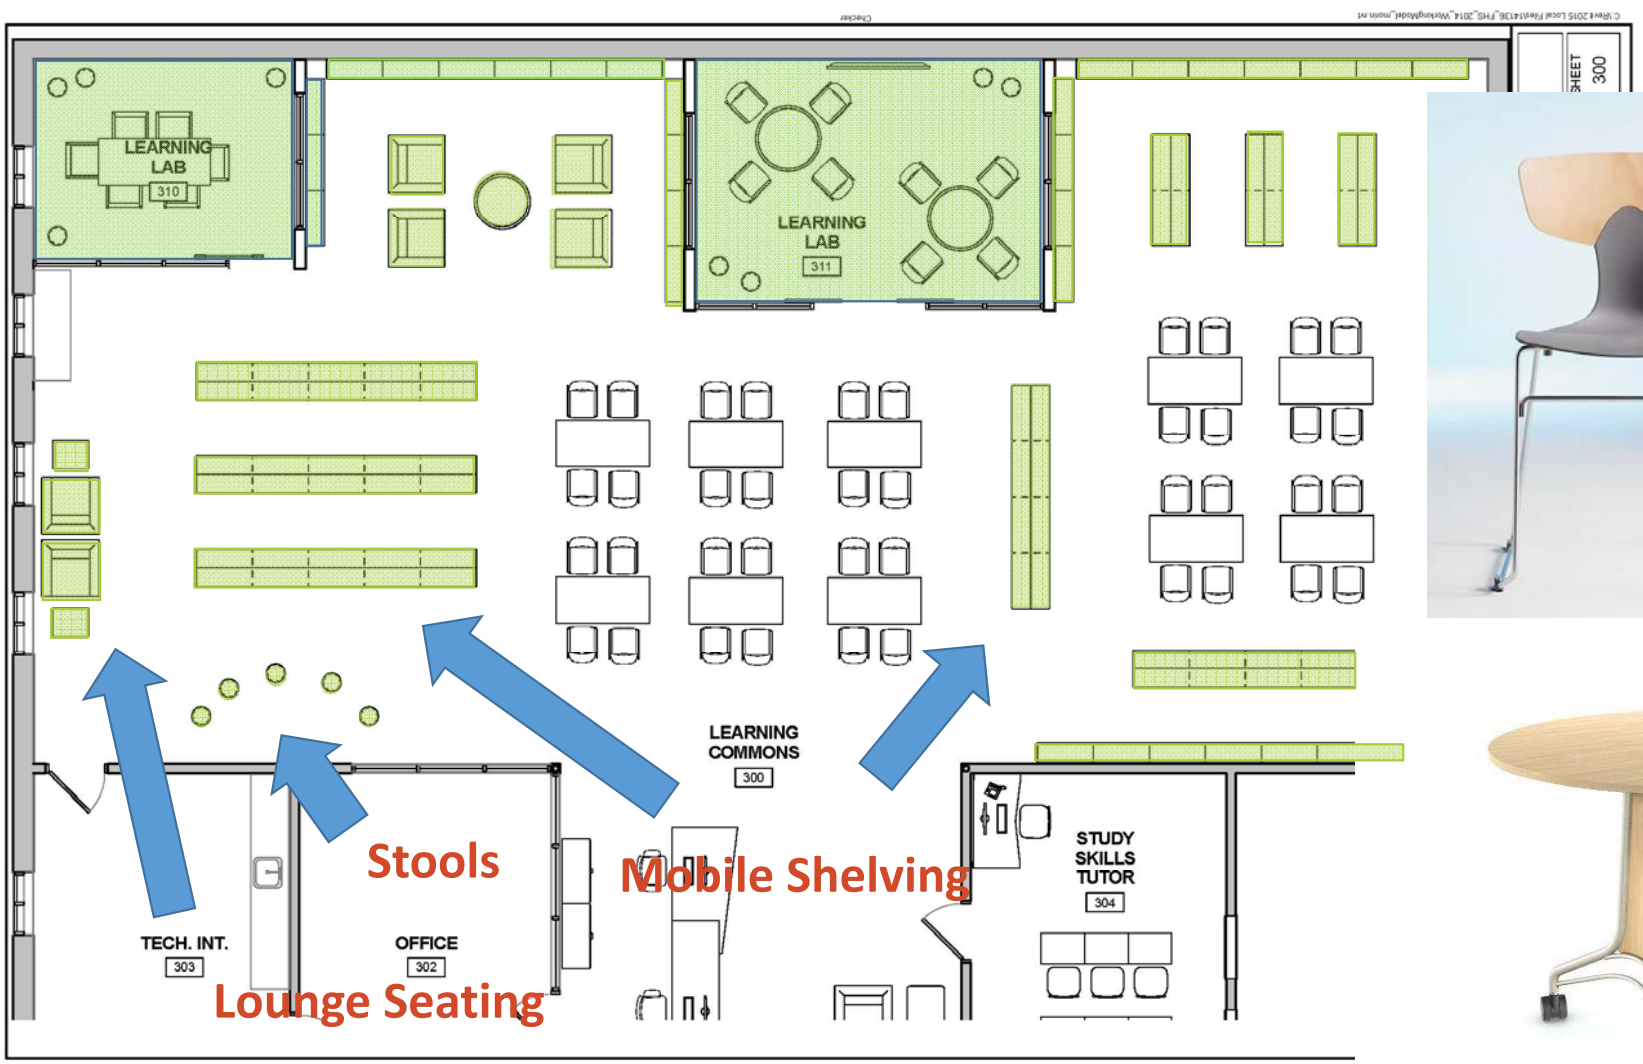






# LEARNING COMMONS

Mobile Tables


USER MEETINGS &
TEST FITS







# LEARNING COMMONS

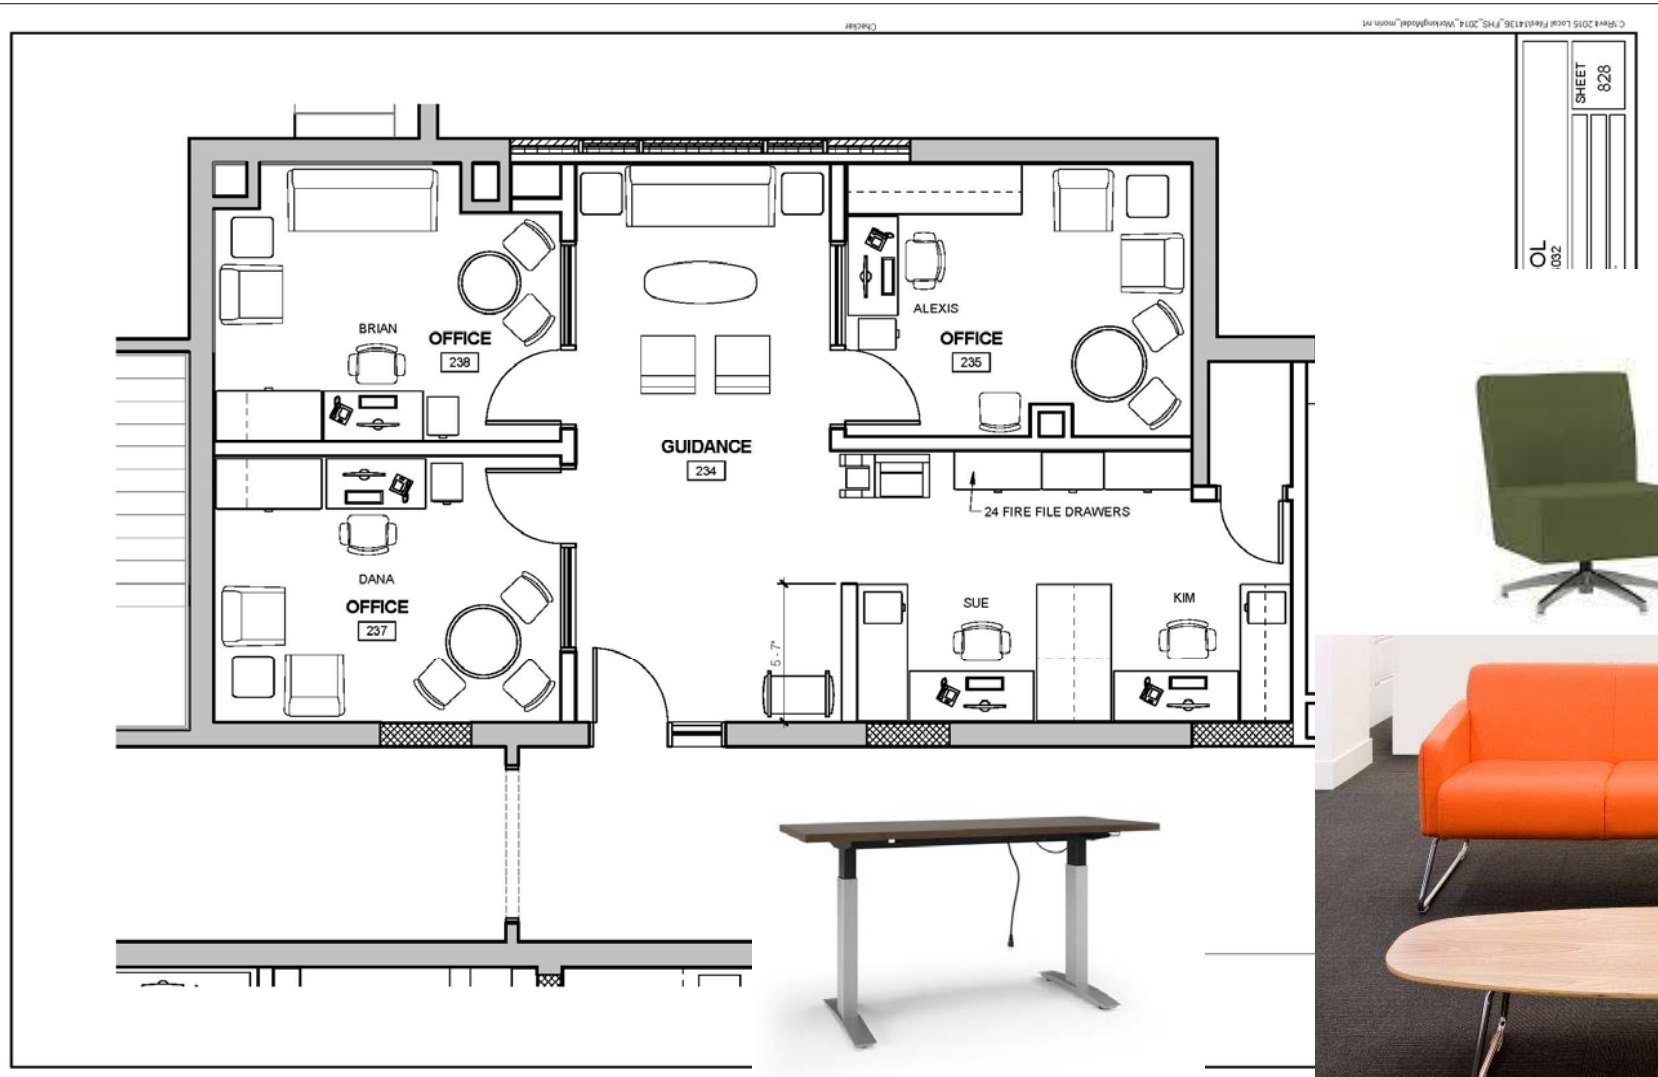





Sit-To-Stand Workstation



Lounge




# GUIDANCE SUITE

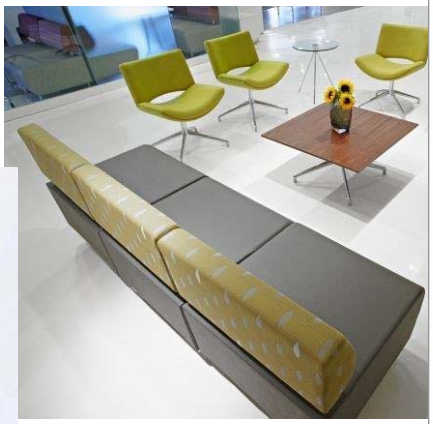








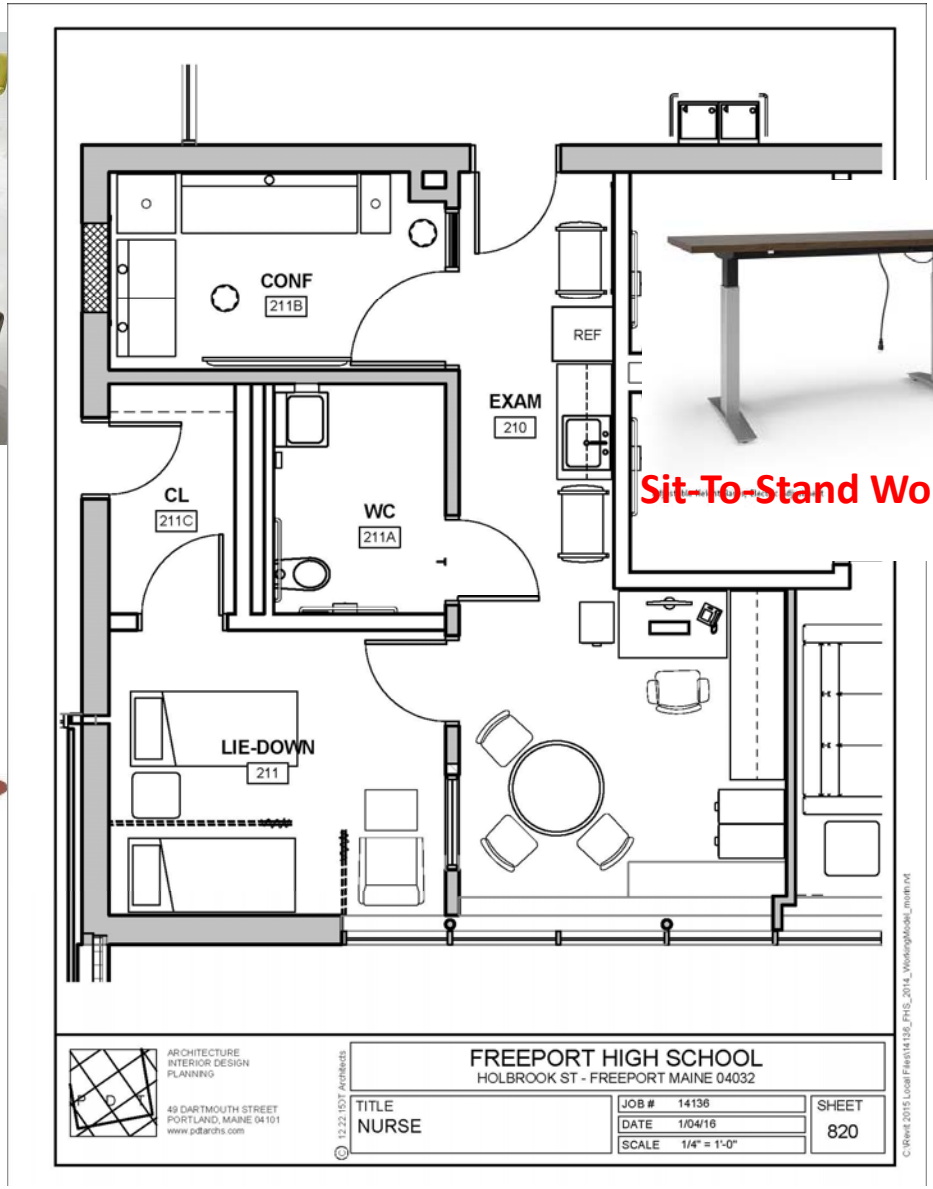




Sit-To-Stand Workstation

# NURSE SUITE

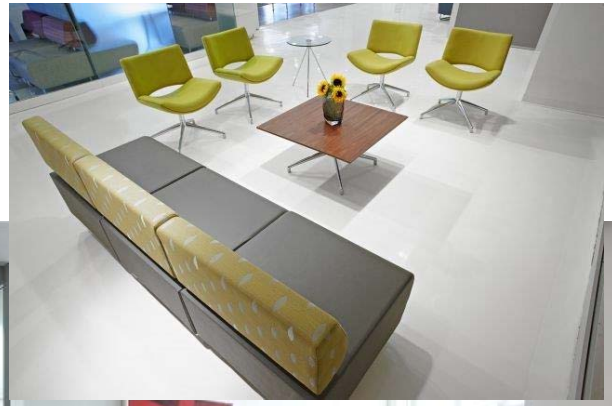









Whimsy Impromptu Seating, Momentum Panorama Ignite and Maharam Houndstooth 004, Arc-Com Prism Sky and Silica Skyward, Momentum Tactic Type and Arc-Com Prism Sky, Brentano Splint Birch and Momentum Tactic Type, Maharam Houndstooth 004 and Spectrum Burgundy

# COMMONS




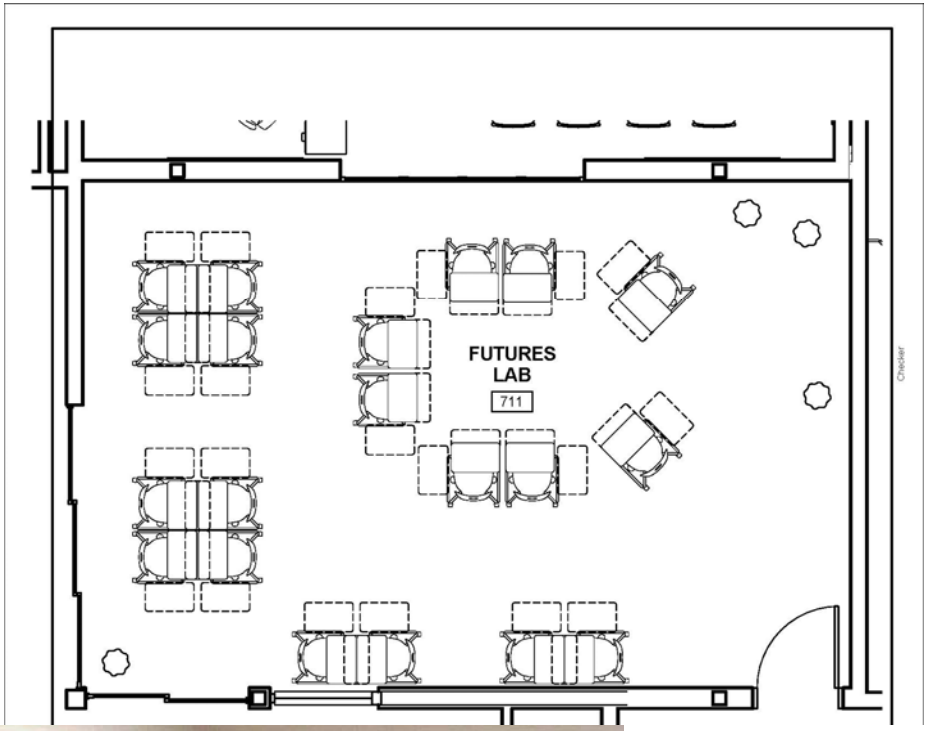







# FUTURES LABS

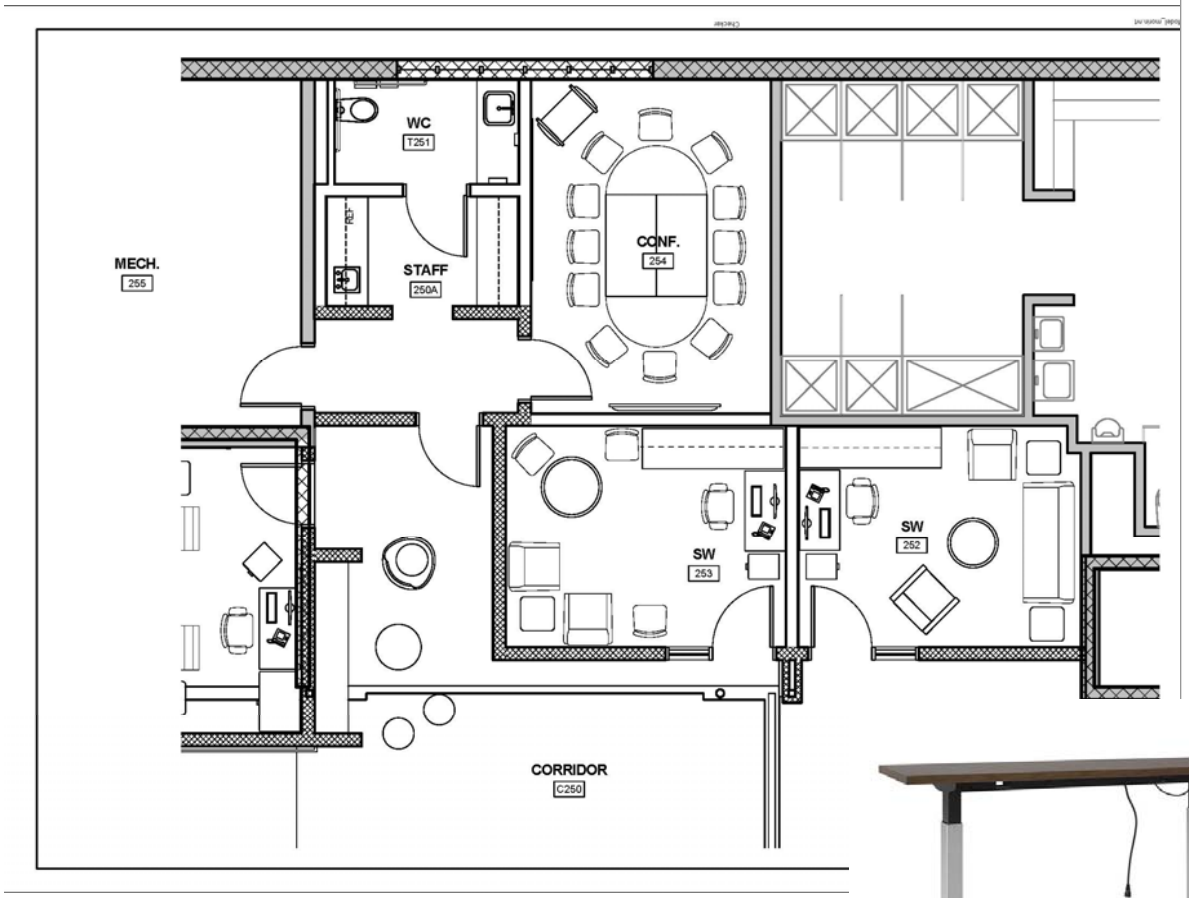

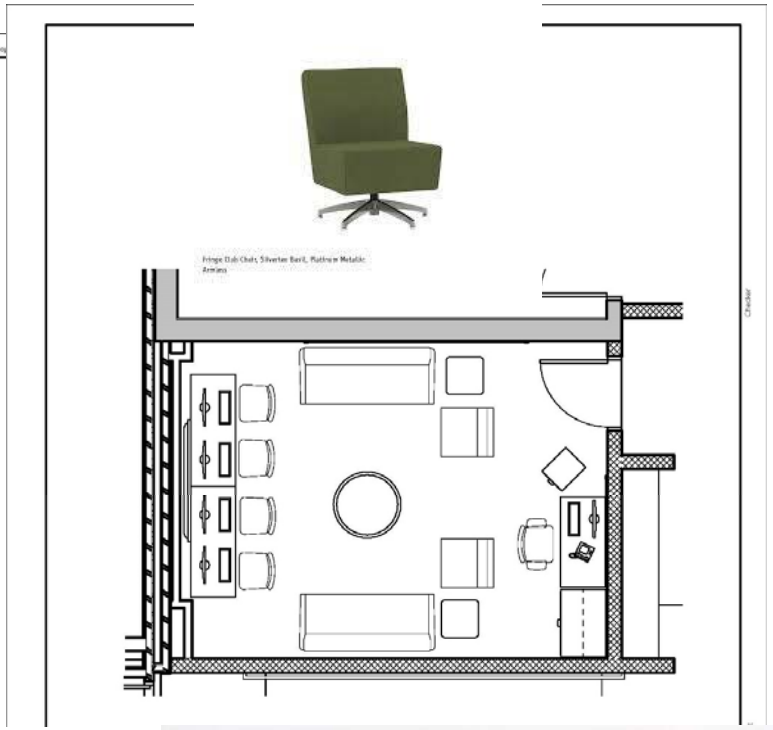



Adjustable Height Bases, Electric Adjustment




# SOCIAL WORKER & JMG

**Sit-To Stand Workstation**


# FOOD COURT





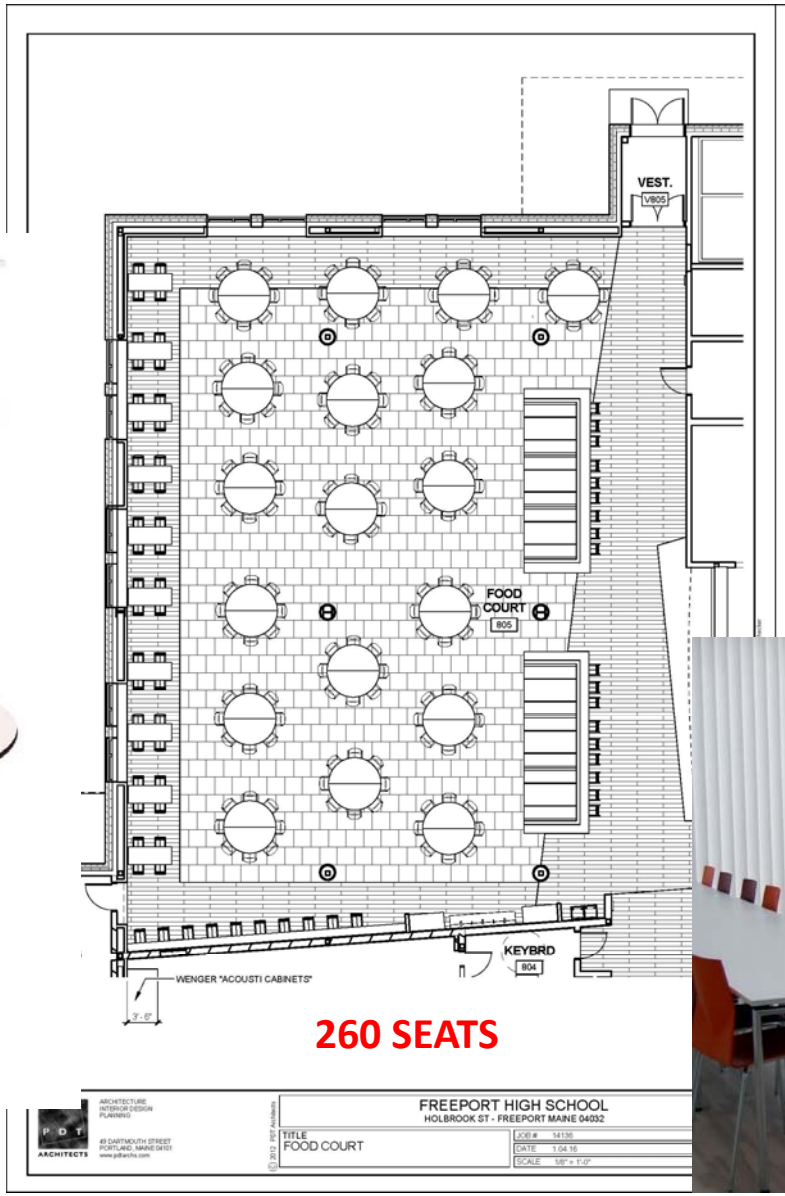


## Layout for Meetings

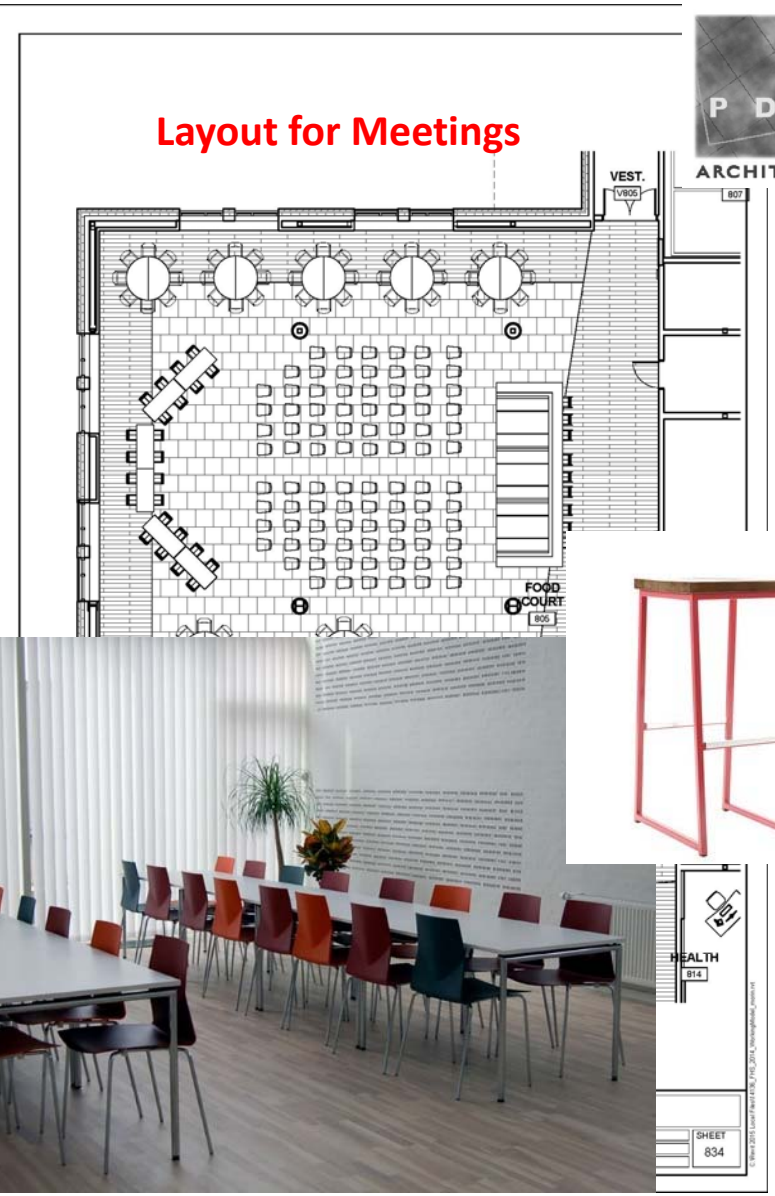






260 SEATS

PDT ARCHITECTS




Adjustable Height Bases, Electric Adjustment

**Sit-To-Stand Workstation**



**High Density Music Library**

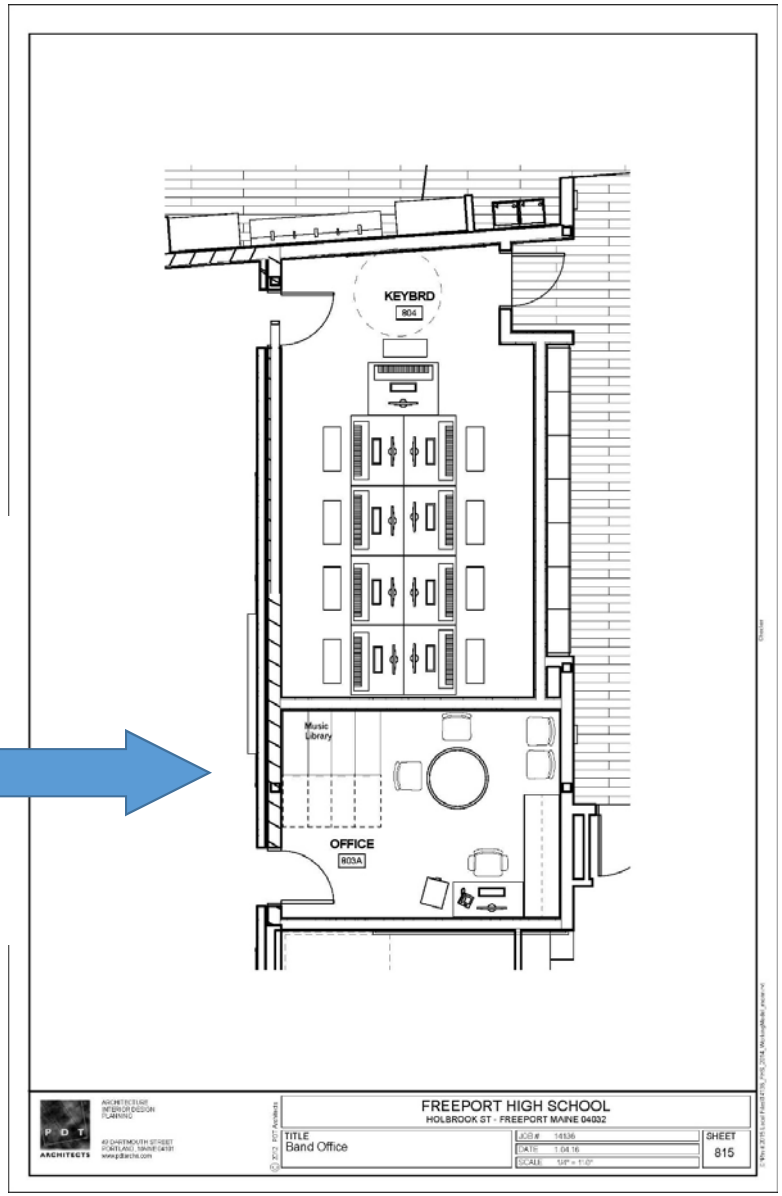




**Instrumental Storage**

# MUSIC



Typical Office




Task Chair at Offices



Office Side Chair

# ADMINISTRATIVE SUITE

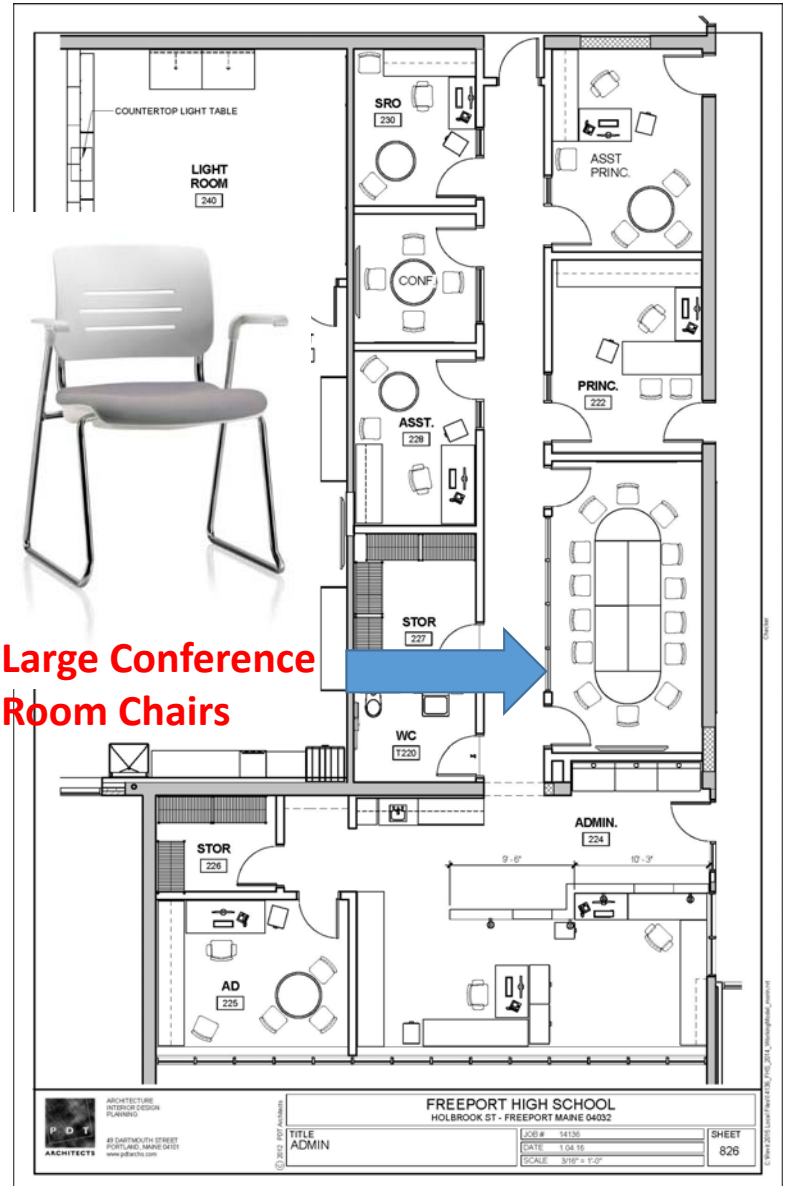


Large Conference Room Chairs

P D T ARCHITECTS

PROPOSED EXPANSION OF FURNISHINGS SCOPE



(40) Lightweight Student Chairs



(10) Mobile Tables

LEARNING COMMONS Estimate: $25,000

PROPOSED EXPANSION OF FURNISHINGS SCOPE







(16) EXISTING CLASSROOMS

Estimate: 150,560.00

# GENERAL DISCUSSION

Next Meeting:  February 3, 2016  8am