EXTERIOR PAINTING PROJECT

VALLEY VIEW ELEMENTARY SCHOOL - 480 ADAMS WAY, PLEASANTON, CA 94566

OWNER

PLEASANTON UNIFIED SCHOOL DISTRICT

4665 BERNAL AVE. PLEASANTON, CA 94566

VICINITY MAP

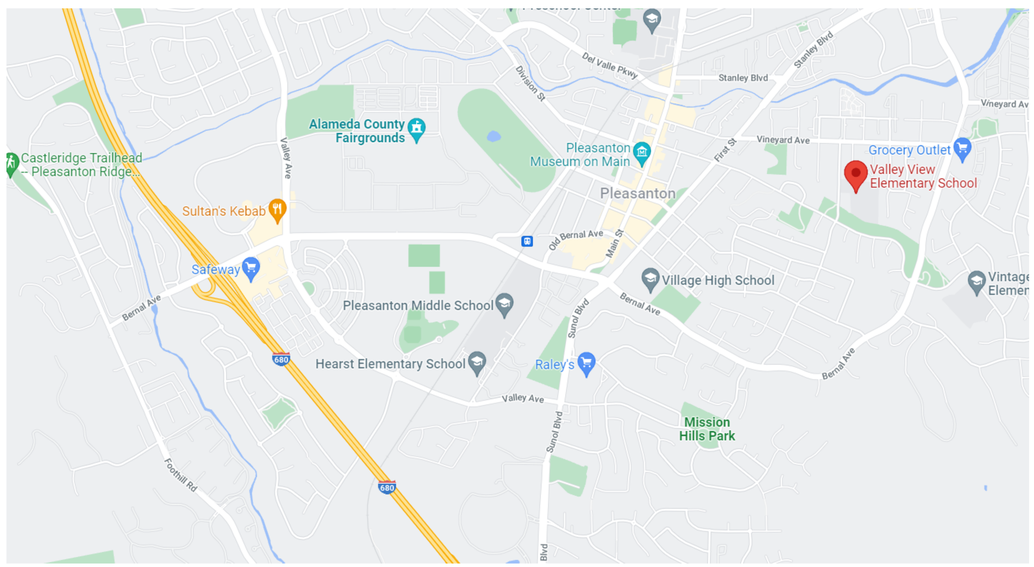

DRAWING INDEX:

SITE PLAN.....1
COLOR SCHEDULE.....2-6
LABELED ELEVATIONS.....7-11
LABELED PHOTOGRAPHS.....12-36
AS-BUILTS - REFERENCE ONLY.....37-39

BID DATE:

February 24, 2022 at 2:00PM

SUMMARY SCOPE OF WORK:

CLEANING, PREPARATION, AND PAINTING THE EXTERIORS OF ALL THE BUILDINGS AT VALLEY VIEW ELEMENTARY SCHOOL INCLUDING BUT NOT LIMITED TO ROOF PANELS, METAL TRIM, STUCCO WALLS, DOORS AND DOOR FRAMES, STAIRS AND RAILINGS.

ADDITIVE ALTERNATES:

N/A

DRAWING TITLE:

COVER SHEET

0

VALLEY VIEW ELEMENTARY SCHOOL

480 ADAMS WAY, PLEASANTON, CA 94566

Site Plan - Reference

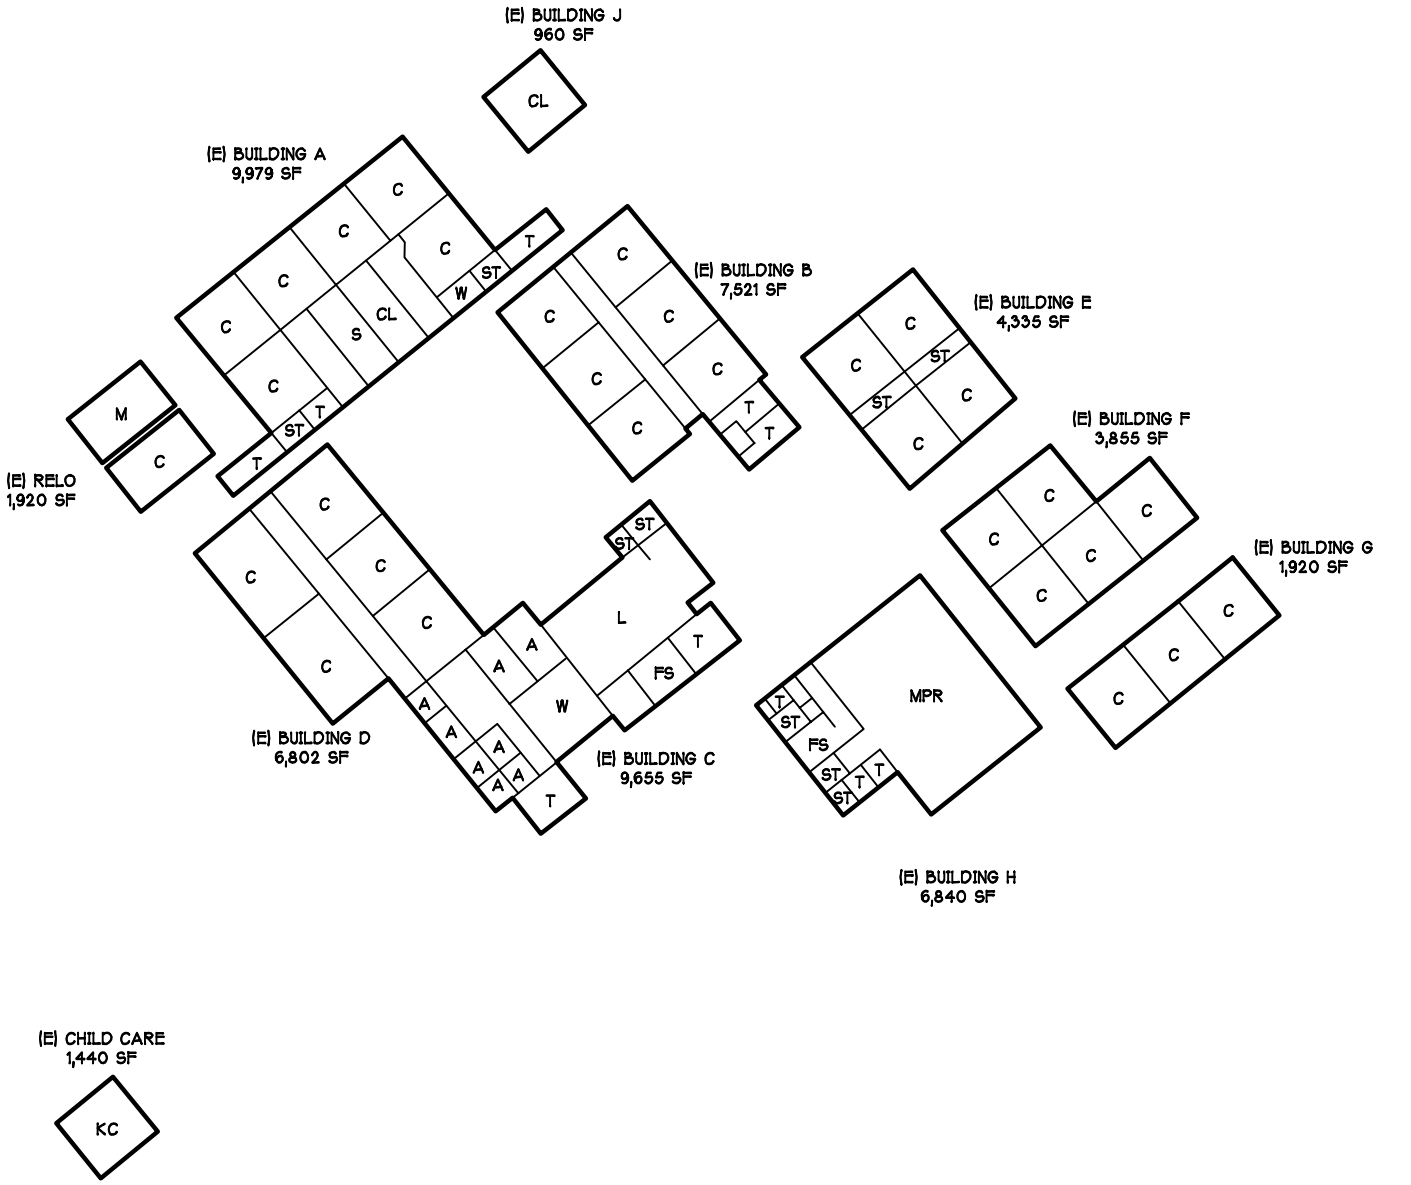

A - ADMIN/OFFICE
C - CLASSROOM
CL - COMPUTER LAB
FS - FOOD SERVICES
KC - KIDS CLUB
L - LIBRARY
M - MUSIC
MPR - MULTI-PURPOSE ROOM
RSP - RESOURCE SPECIALIST PROGRAM
S - SCIENCE
SDC - SPECIAL DAY CLASS
ST - STORAGE/ SUPPORT
T - TOILET ROOM
W - WORKROOM

PLAN NORTH

1

Color Palette

R-1
Tnemec
14GR
Midnight Grey

P-1
Kelly Moore
KM4988-5
Passionate Blueberry

P-2
Kelly Moore
KMW24-1
Bud's Sail

P-3
Kelly Moore
KM5820-2
Aluminum Sky

375 Alabama St. San Francisco, CA 94110 415.292.6376 www.colourstudio.com

Color Palette

P-4
Kelly Moore
KM4958-3
Rushing River

P-5
Kelly Moore
KM4477
Chilled Wine

P-6
Kelly Moore
KMA87-5
Stiletto

P-7
Kelly Moore
KM5281-5
Saffron Robe

375 Alabama St. San Francisco, CA 94110 415.292.6376 www.colourstudio.com

Color Palette

P-8
Kelly Moore
KM5512-5
Love Birds

375 Alabama St. San Francisco, CA 94110 415.292.6376 www.colourstudio.com

Labeled Elevations

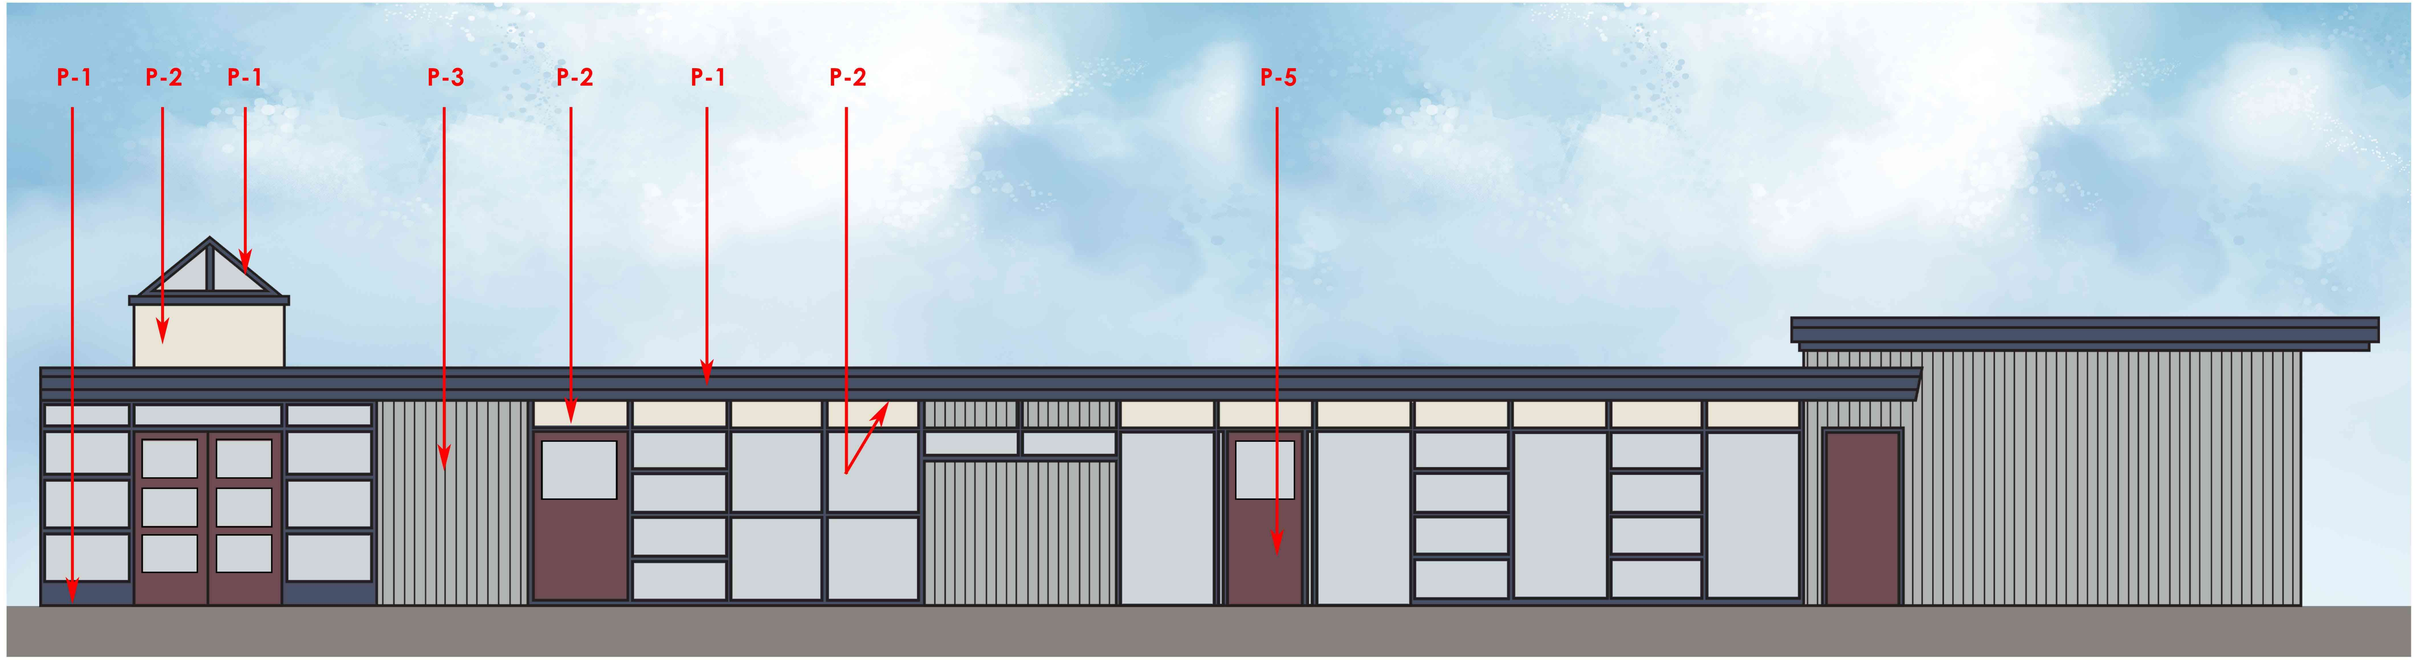

COLOR PALETTE
Building C - West Elevation

Valley View Elementary School
Pleasanton, CA
June 21, 2021

colourSTUDIO
375 ALABAMA ST. STE 229
SAN FRANCISCO, CA 94110

R-1	**P-1**	**P-2**	**P-3**	**P-4**	**P-5**	**P-6**	**P-7**	**P-8**
Tnemec	Kelly Moore	Kelly Moore	Kelly Moore	Kelly Moore	Kelly Moore	Kelly Moore	Kelly Moore	Kelly Moore
14GR	KM4988-5	KMW24-1	KM5820-2	KM4958-3	KM4477	KMA87-5	KM5281-5	KM5512-5
Midnight Grey	Passionate Blueberry	Bud's Sail	Aluminum Sky	Rushing River	Chilled Wine	Stiletto	Saffron Robe	Love Birds

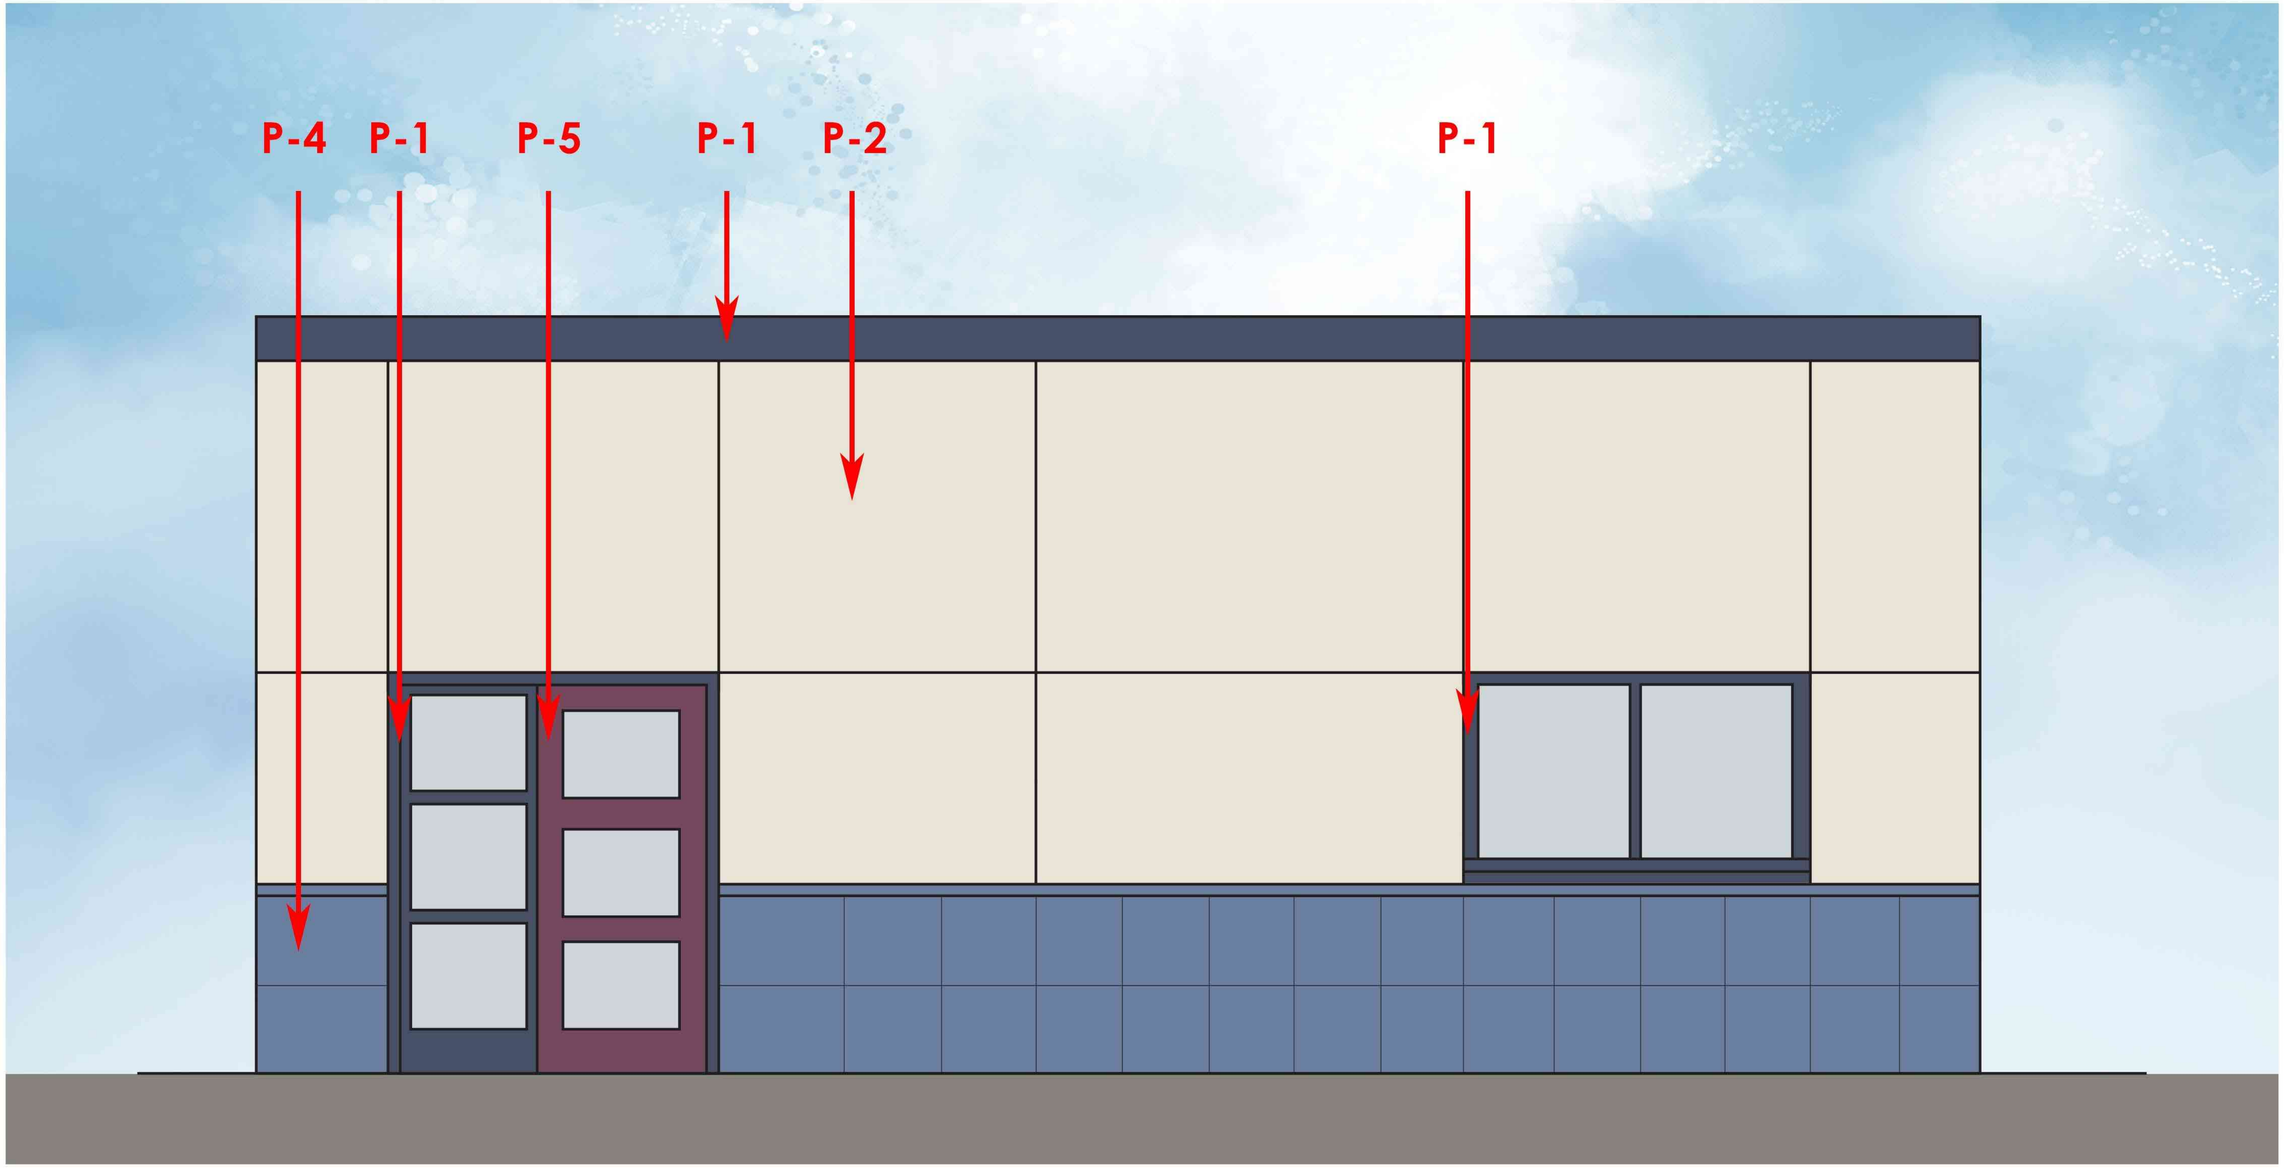

COLOR PALETTE
Building J - West Elevation

Valley View Elementary School
Pleasanton, CA
June 21, 2021

colourSTUDIO
375 ALABAMA ST. STE 229
SAN FRANCISCO, CA 94110

R-1
Tnemec
14GR
Midnight Grey

P-1
Kelly Moore
KM4988-5
Passionate Blueberry

P-2
Kelly Moore
KMW24-1
Bud's Sail

P-3
Kelly Moore
KM5820-2
Aluminum Sky

P-4
Kelly Moore
KM4958-3
Rushing River

P-5
Kelly Moore
KM4477
Chilled Wine

P-6
Kelly Moore
KMA87-5
Stiletto

P-7
Kelly Moore
KM5281-5
Saffron Robe

P-8
Kelly Moore
KM5512-5
Love Birds

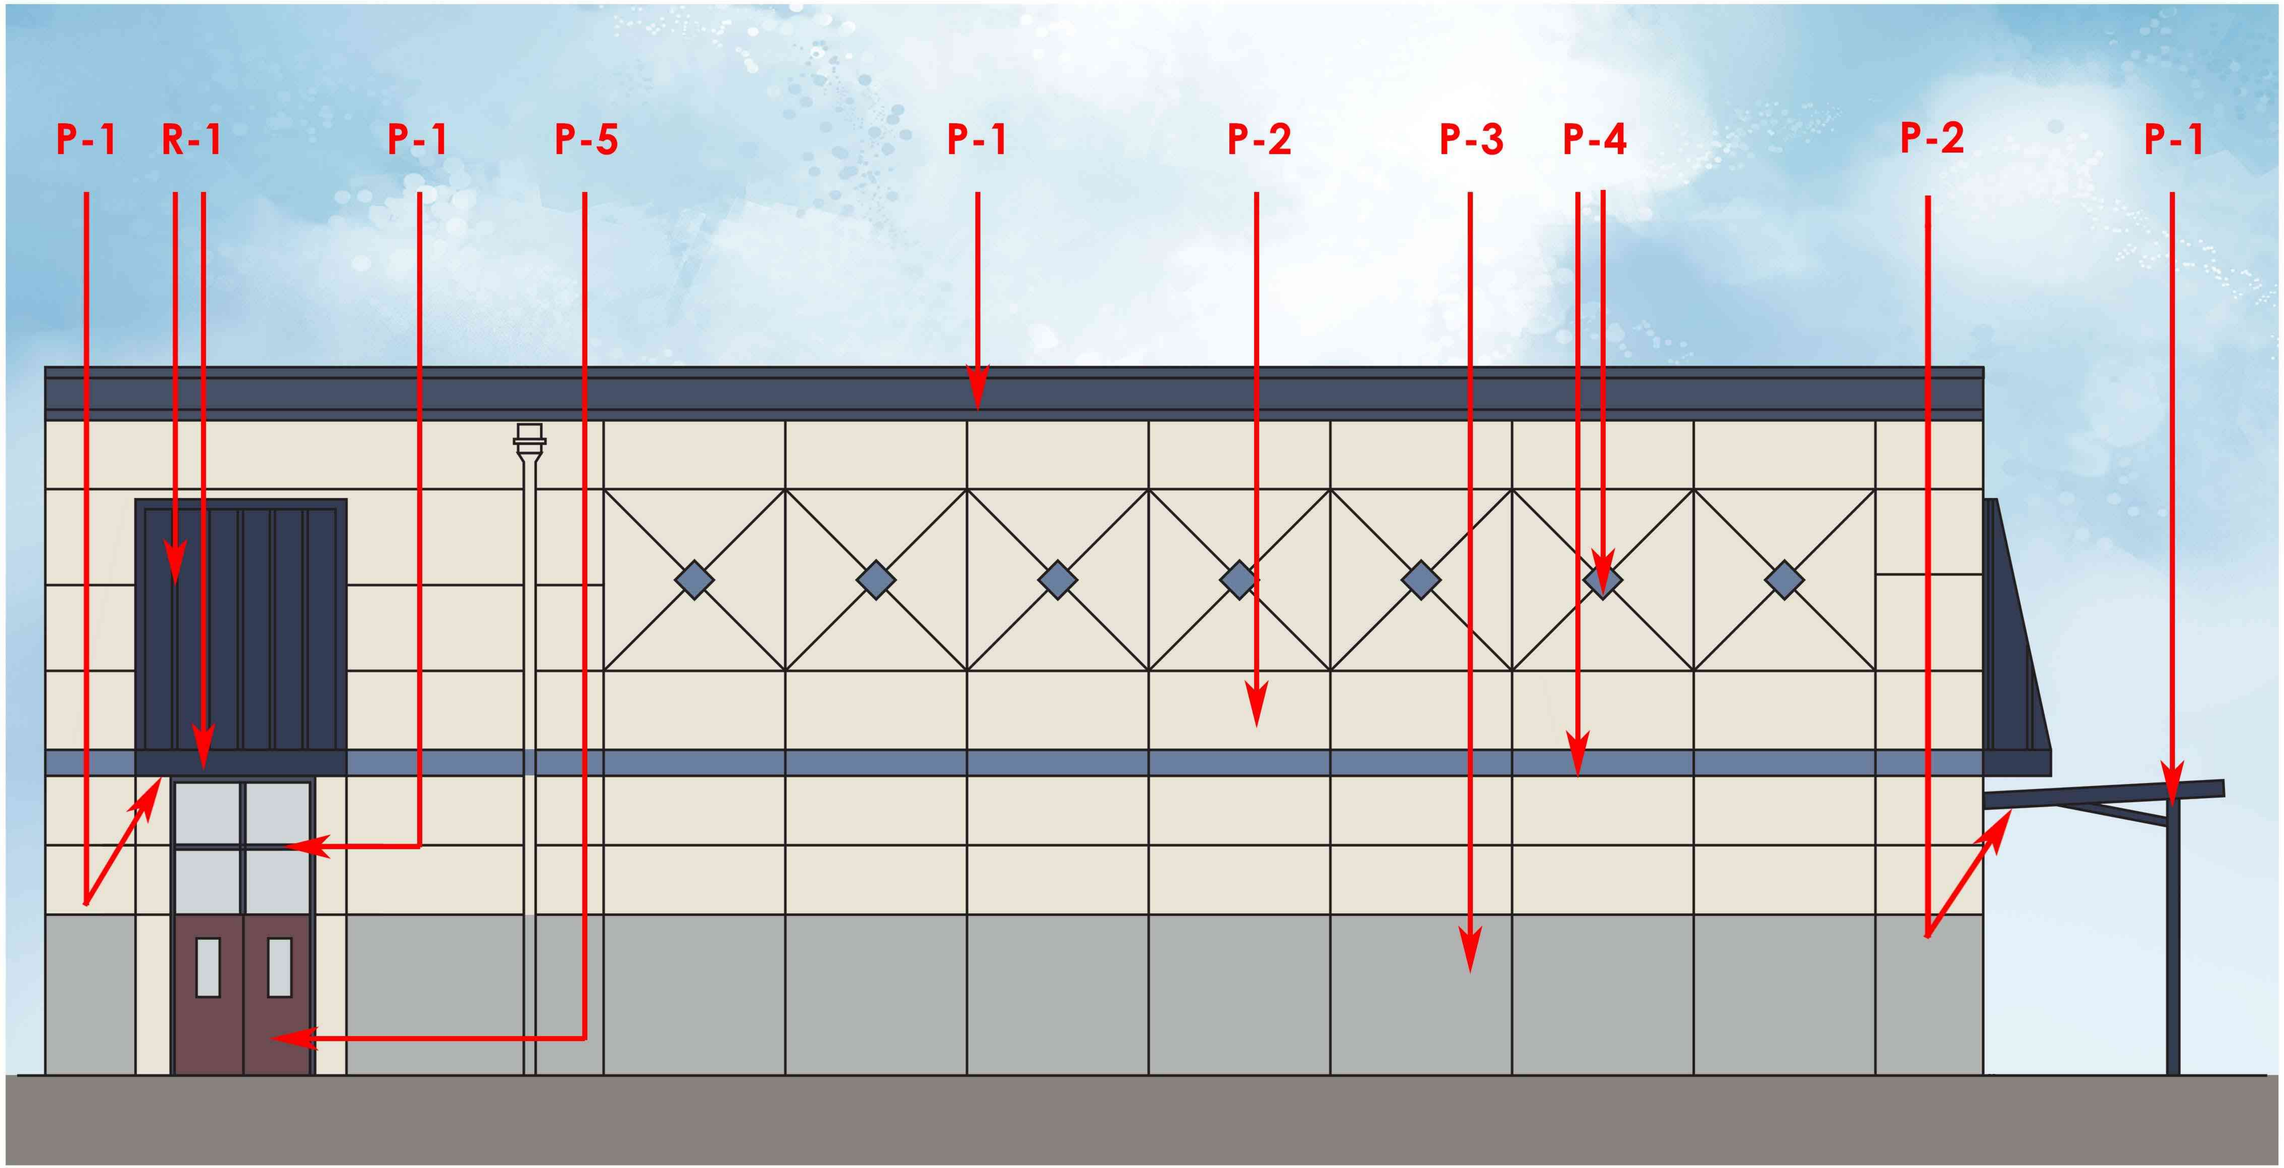

COLOR PALETTE
Multi-Purpose Building - East Elevation

Valley View Elementary School
Pleasanton, CA
June 21, 2021

colourSTUDIO
375 ALABAMA ST. STE 229
SAN FRANCISCO, CA 94110

R-1
Tnemec
14GR
Midnight Grey

P-1
Kelly Moore
KM4988-5
Passionate Blueberry

P-2
Kelly Moore
KMW24-1
Bud's Sail

P-3
Kelly Moore
KM5820-2
Aluminum Sky

P-4
Kelly Moore
KM4958-3
Rushing River

P-5
Kelly Moore
KM4477
Chilled Wine

P-6
Kelly Moore
KMA87-5
Stiletto

P-7
Kelly Moore
KM5281-5
Saffron Robe

P-8
Kelly Moore
KM5512-5
Love Birds

COLOR PALETTE
Multi-Purpose Building - North Elevation

Valley View Elementary School
Pleasanton, CA
June 21, 2021

colourSTUDIO
375 ALABAMA ST. STE 229
SAN FRANCISCO, CA 94110

R-1
Tnemec
14GR
Midnight Grey

P-1
Kelly Moore
KM4988-5
Passionate Blueberry

P-2
Kelly Moore
KMW24-1
Bud's Sail

P-3
Kelly Moore
KM5820-2
Aluminum Sky

P-4
Kelly Moore
KM4958-3
Rushing River

P-5
Kelly Moore
KM4477
Chilled Wine

P-6
Kelly Moore
KMA87-5
Stiletto

P-7
Kelly Moore
KM5281-5
Saffron Robe

P-8
Kelly Moore
KM5512-5
Love Birds

Labeled Photographs

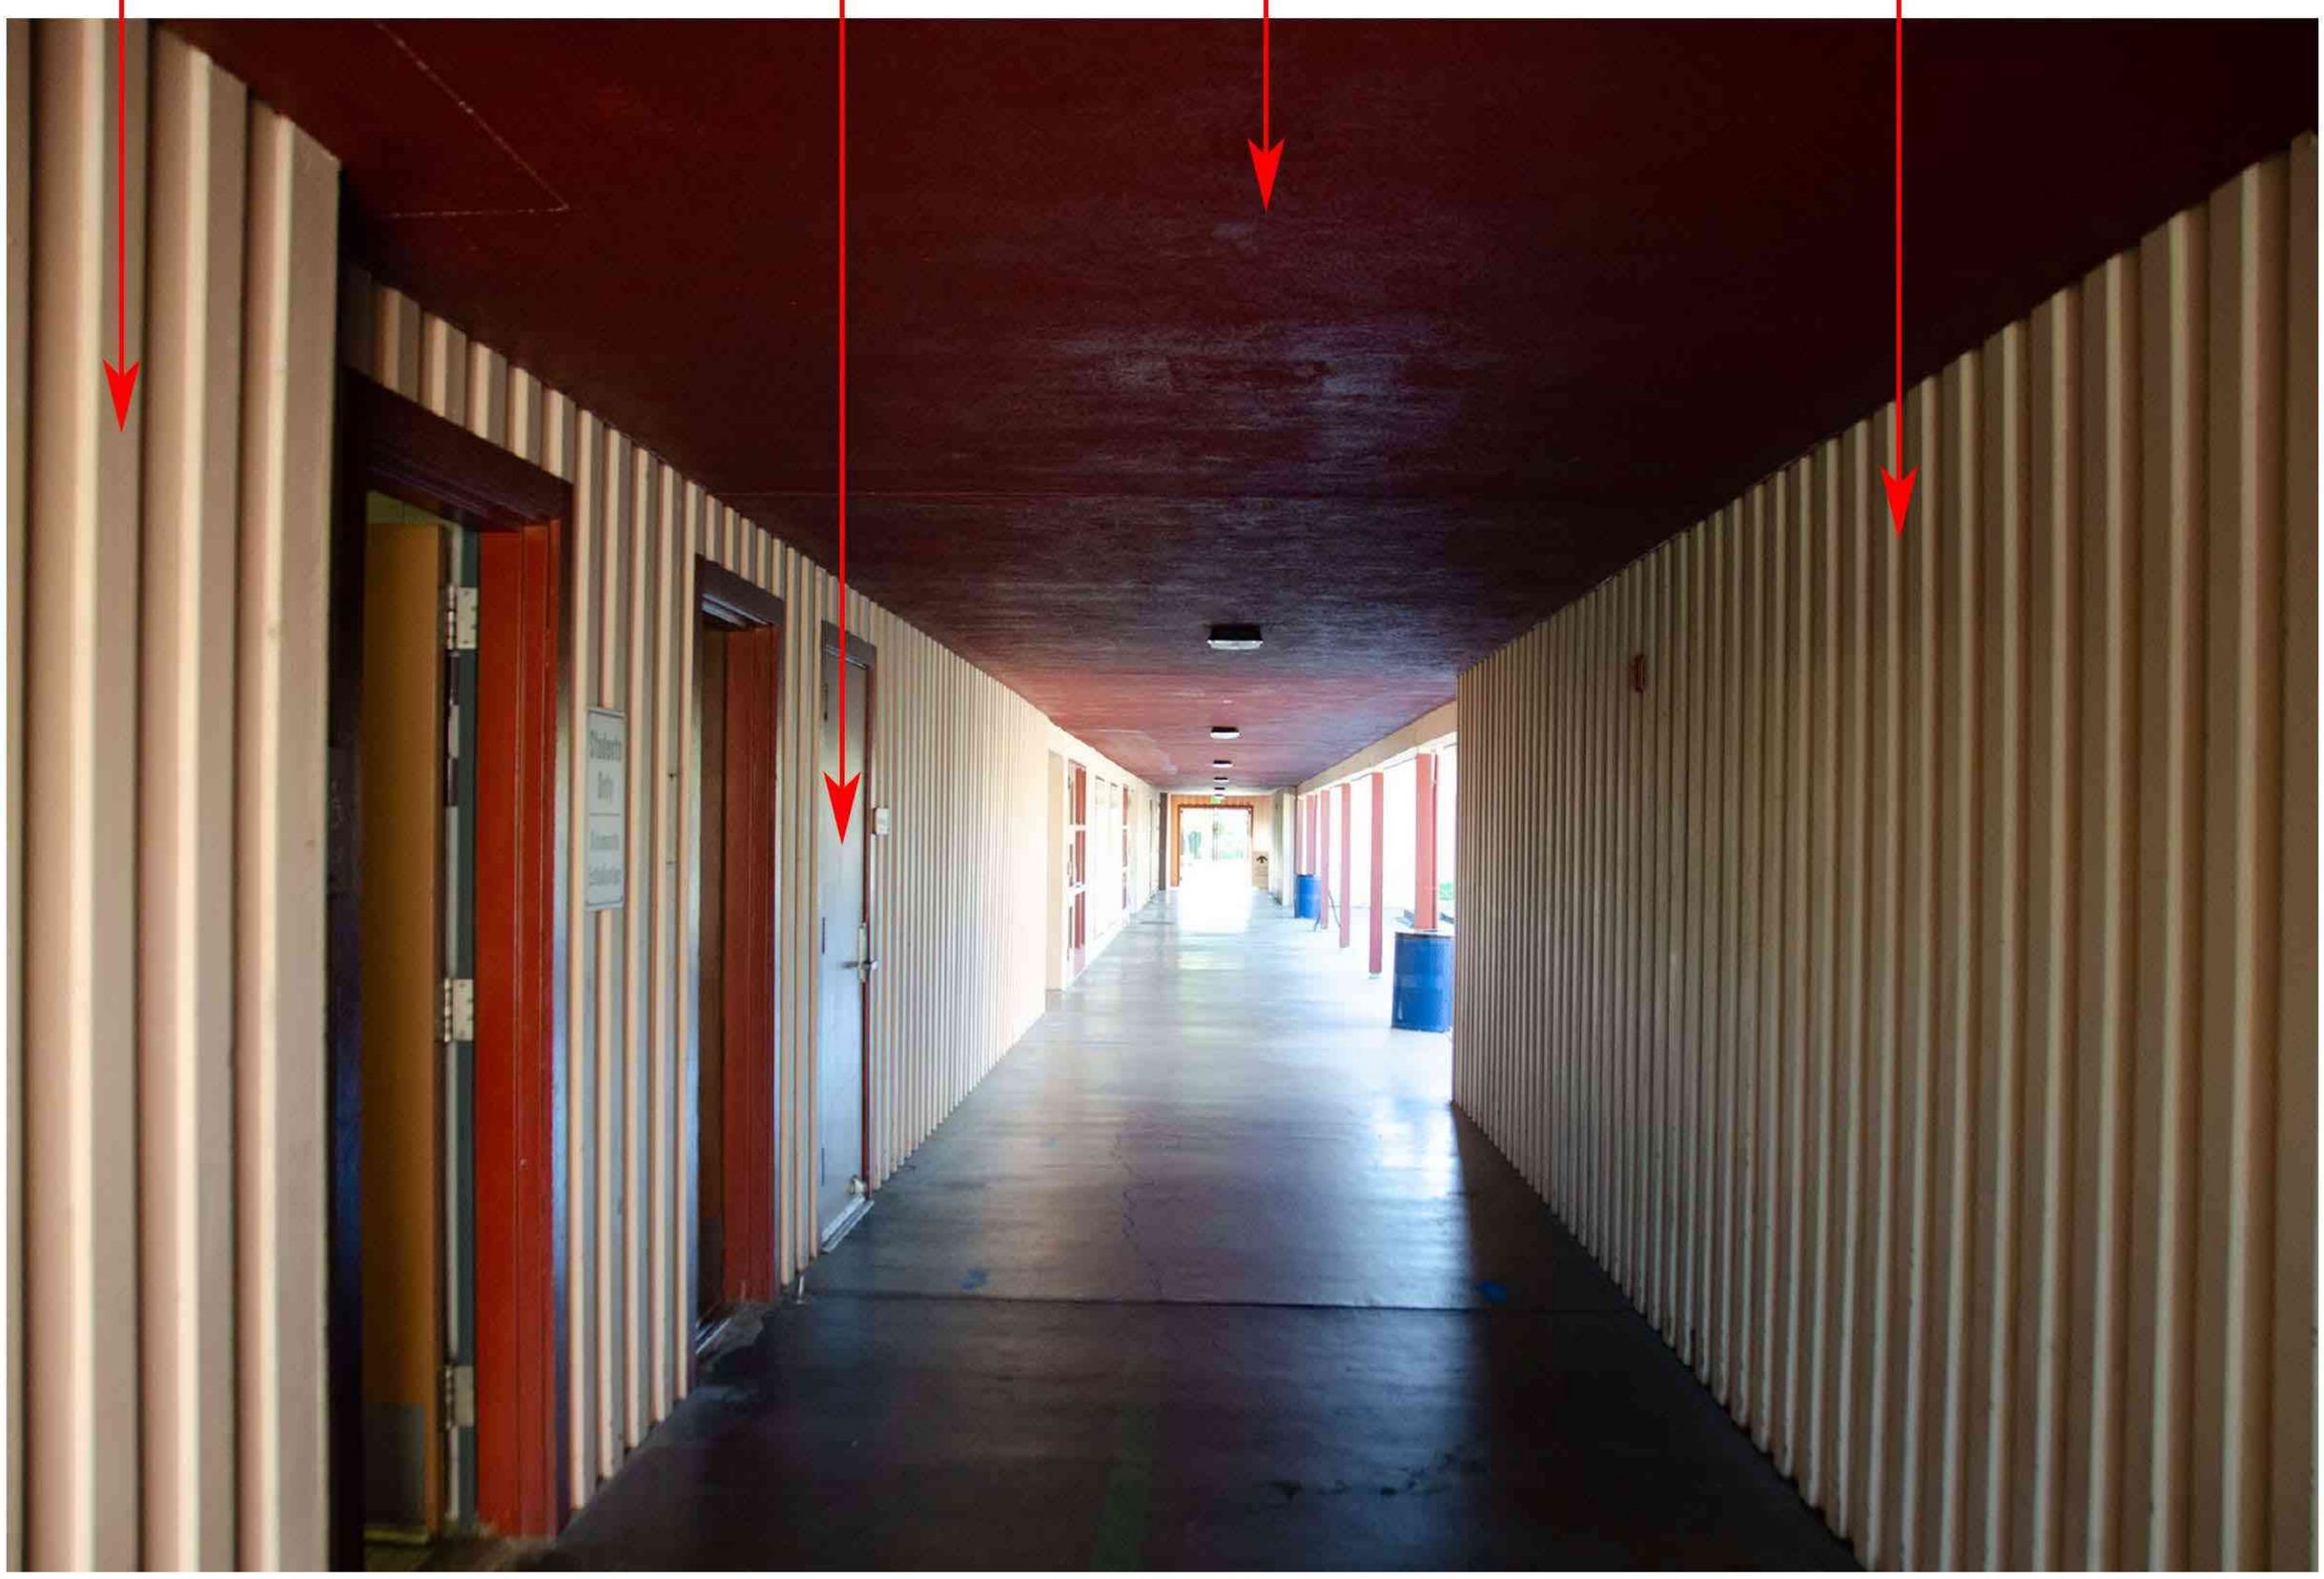

R-1
Tnemec
14GR
Midnight Grey

P-1
Kelly Moore
KM4988-5
Passionate Blueberry

P-2
Kelly Moore
KMW24-1
Bud's Sail

P-3
Kelly Moore
KM5820-2
Aluminum Sky

P-4
Kelly Moore
KM4958-3
Rushing River

P-5
Kelly Moore
KM4477
Chilled Wine

P-6
Kelly Moore
KMA87-5
Stiletto

P-7
Kelly Moore
KM5281-5
Saffron Robe

P-8
Kelly Moore
KM5512-5
Love Birds

Note: Prior to painting sheds, confirm painting with District (Site must accept painting over murals or quotes)

R-1
Tnemec
14GR
Midnight Grey

P-1
Kelly Moore
KM4988-5
Passionate Blueberry

P-2
Kelly Moore
KMW24-1
Bud's Sail

P-3
Kelly Moore
KM5820-2
Aluminum Sky

P-4
Kelly Moore
KM4958-3
Rushing River

P-5
Kelly Moore
KM4477
Chilled Wine

P-6
Kelly Moore
KMA87-5
Stiletto

P-7
Kelly Moore
KM5281-5
Saffron Robe

P-8
Kelly Moore
KM5512-5
Love Birds

Note: Prior to painting sheds, confirm painting with District (Site must accept painting over murals or quotes)

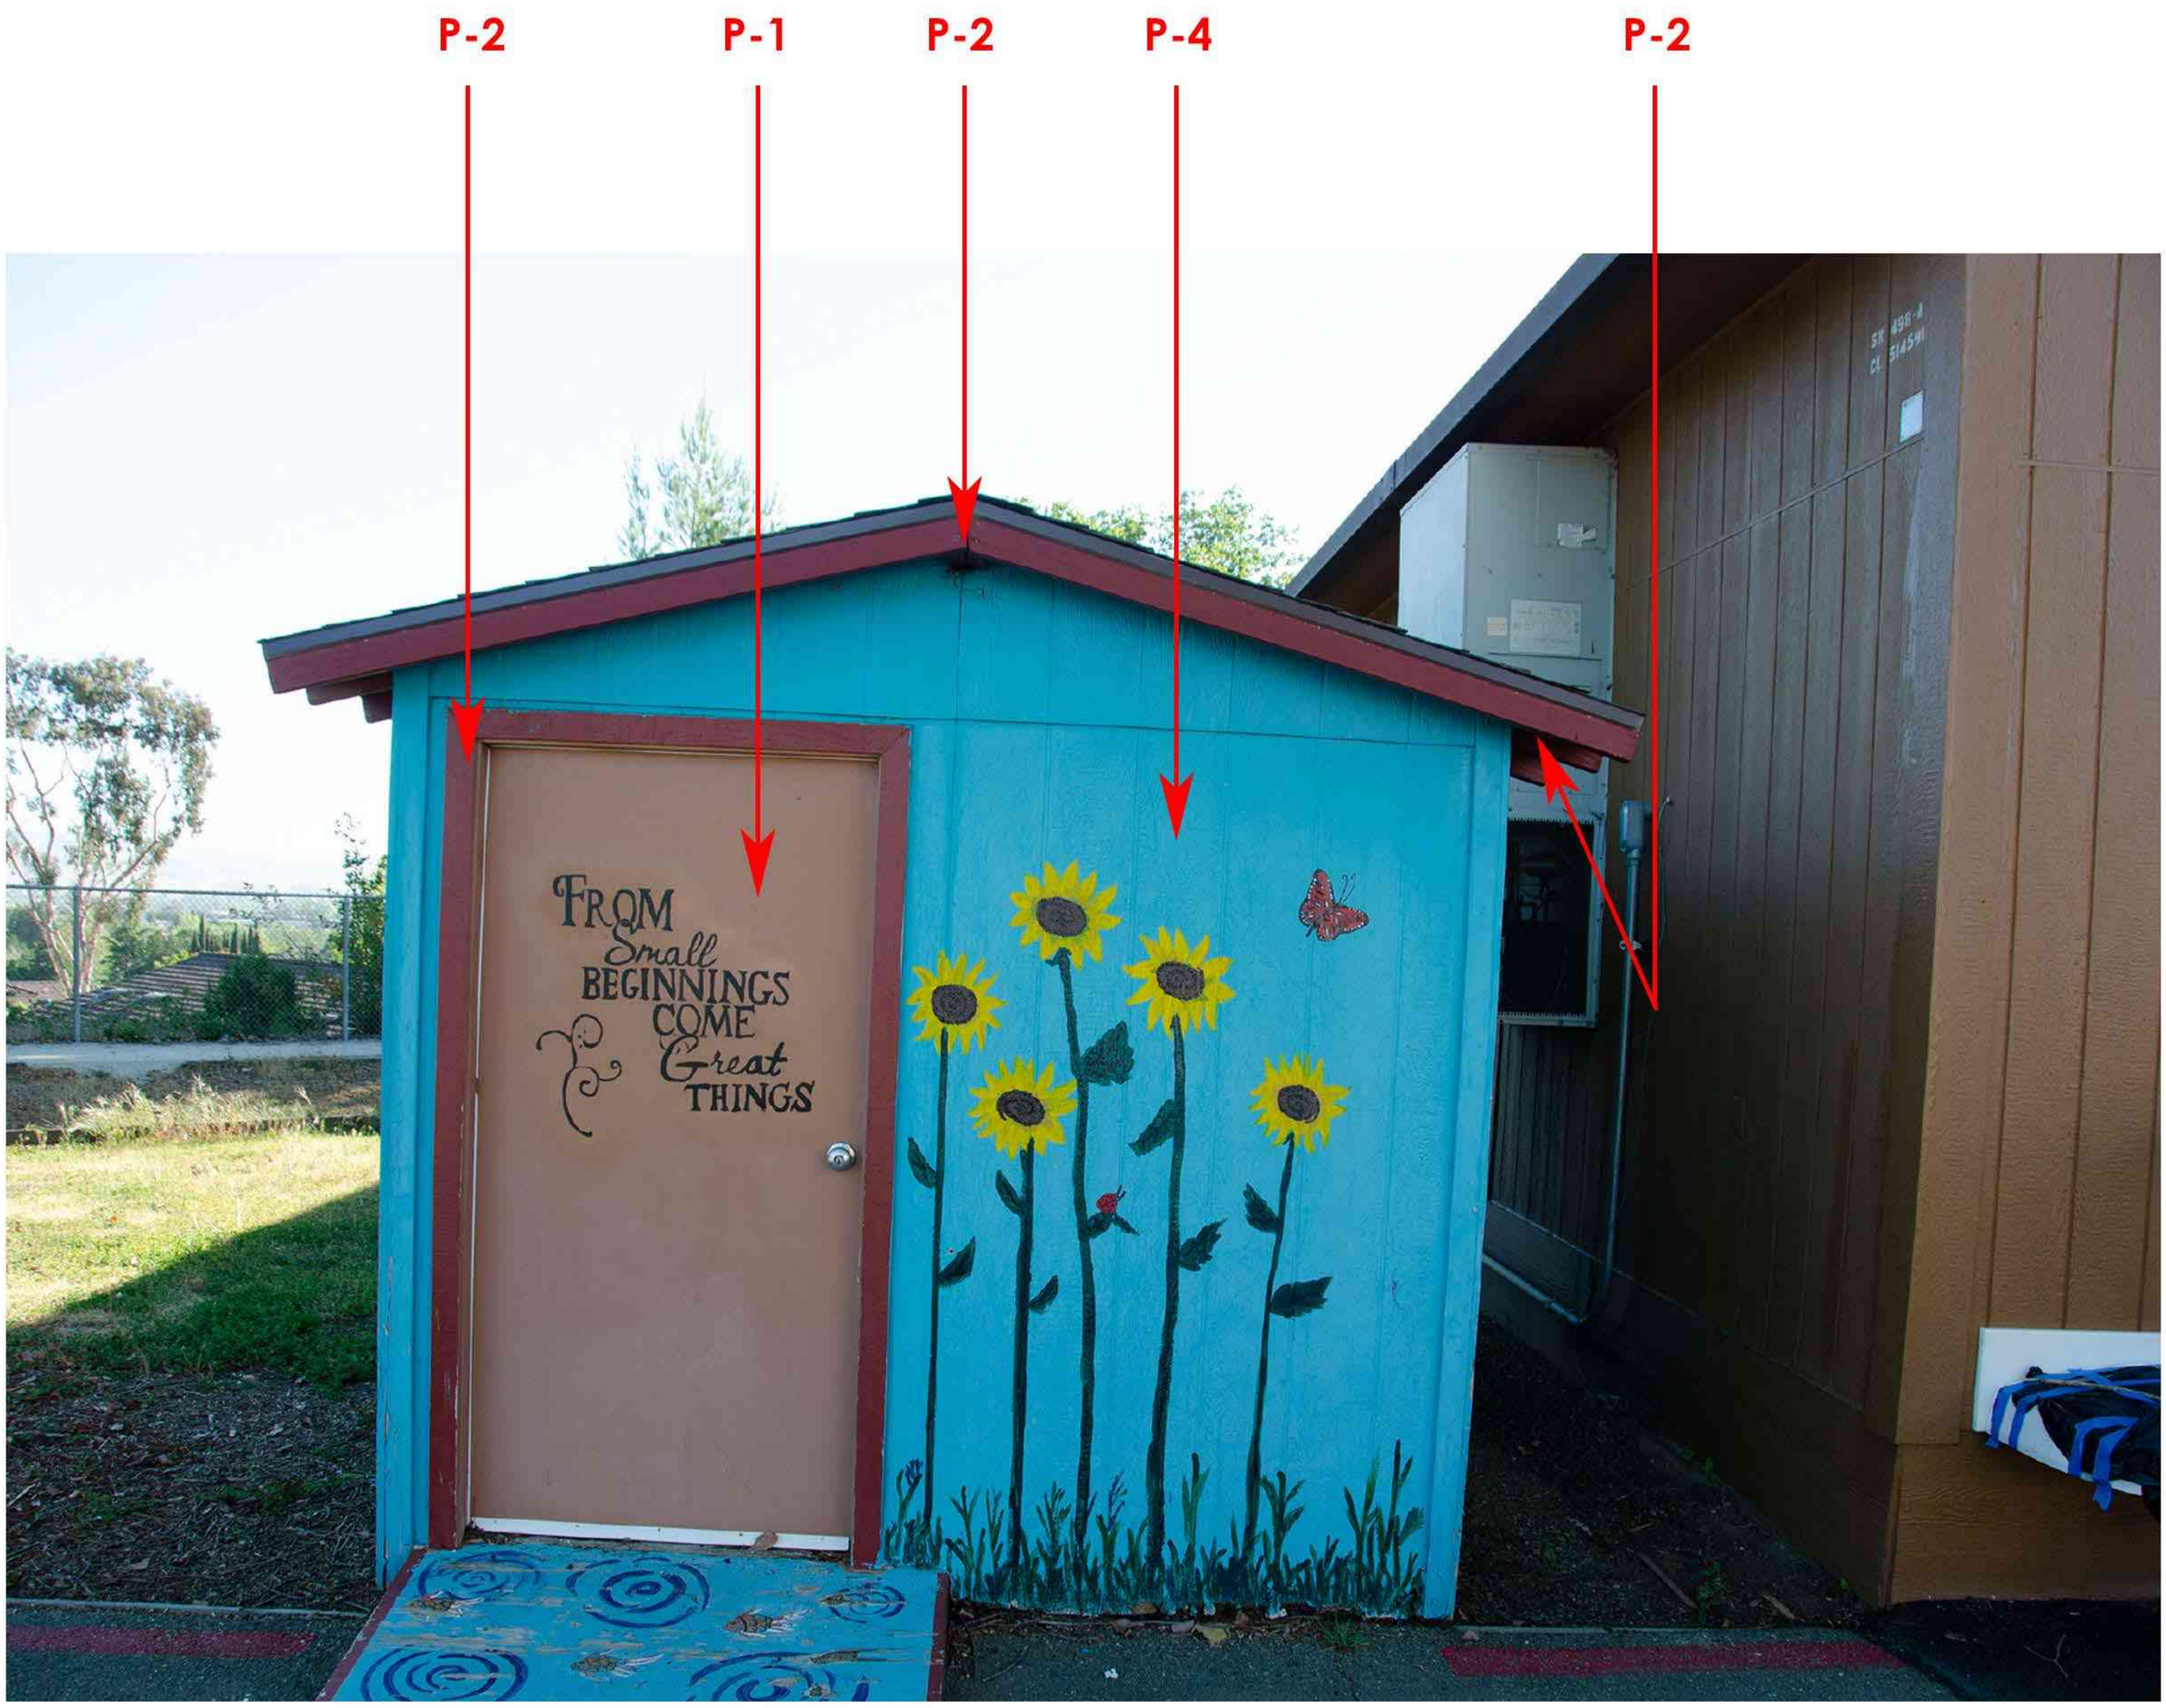

R-1
Tnemec
14GR
Midnight Grey

P-1
Kelly Moore
KM4988-5
Passionate Blueberry

P-2
Kelly Moore
KMW24-1
Bud's Sail

P-3
Kelly Moore
KM5820-2
Aluminum Sky

P-4
Kelly Moore
KM4958-3
Rushing River

P-5
Kelly Moore
KM4477
Chilled Wine

P-6
Kelly Moore
KMA87-5
Stiletto

P-7
Kelly Moore
KM5281-5
Saffron Robe

P-8
Kelly Moore
KM5512-5
Love Birds

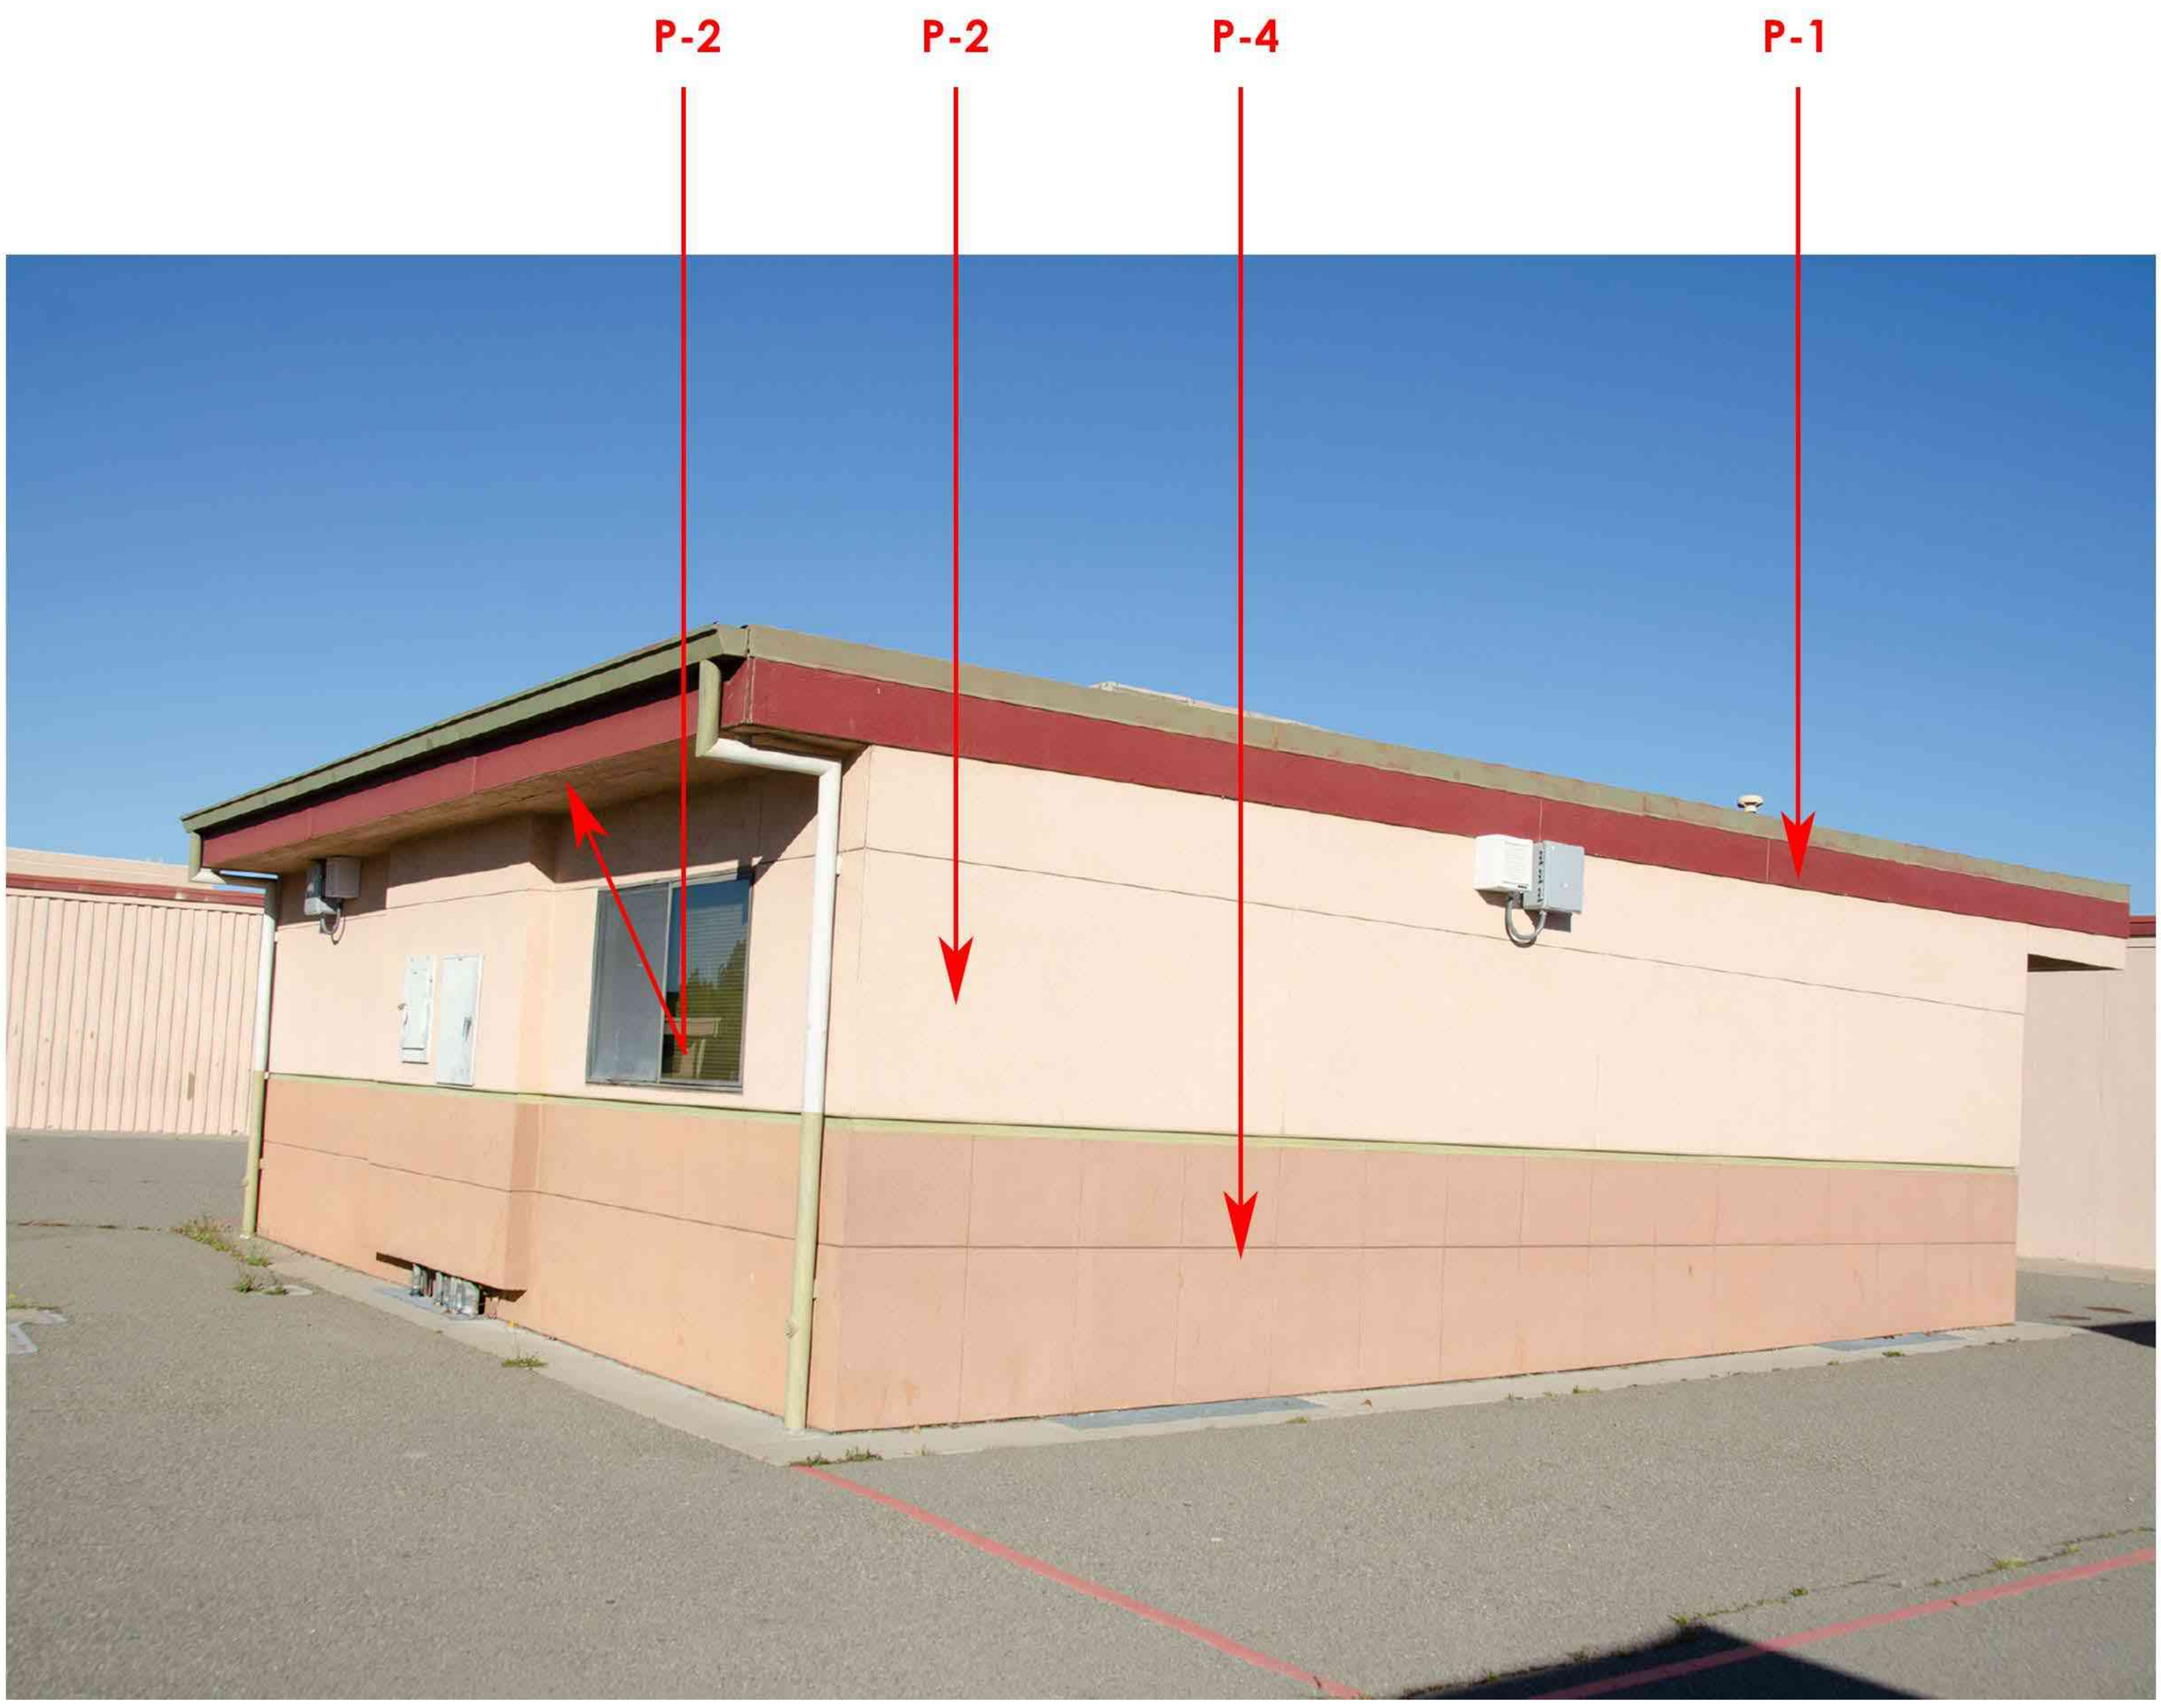

R-1
Tnemec
14GR
Midnight Grey

P-1
Kelly Moore
KM4988-5
Passionate Blueberry

P-2
Kelly Moore
KMW24-1
Bud's Sail

P-3
Kelly Moore
KM5820-2
Aluminum Sky

P-4
Kelly Moore
KM4958-3
Rushing River

P-5
Kelly Moore
KM4477
Chilled Wine

P-6
Kelly Moore
KMA87-5
Stiletto

P-7
Kelly Moore
KM5281-5
Saffron Robe

P-8
Kelly Moore
KM5512-5
Love Birds

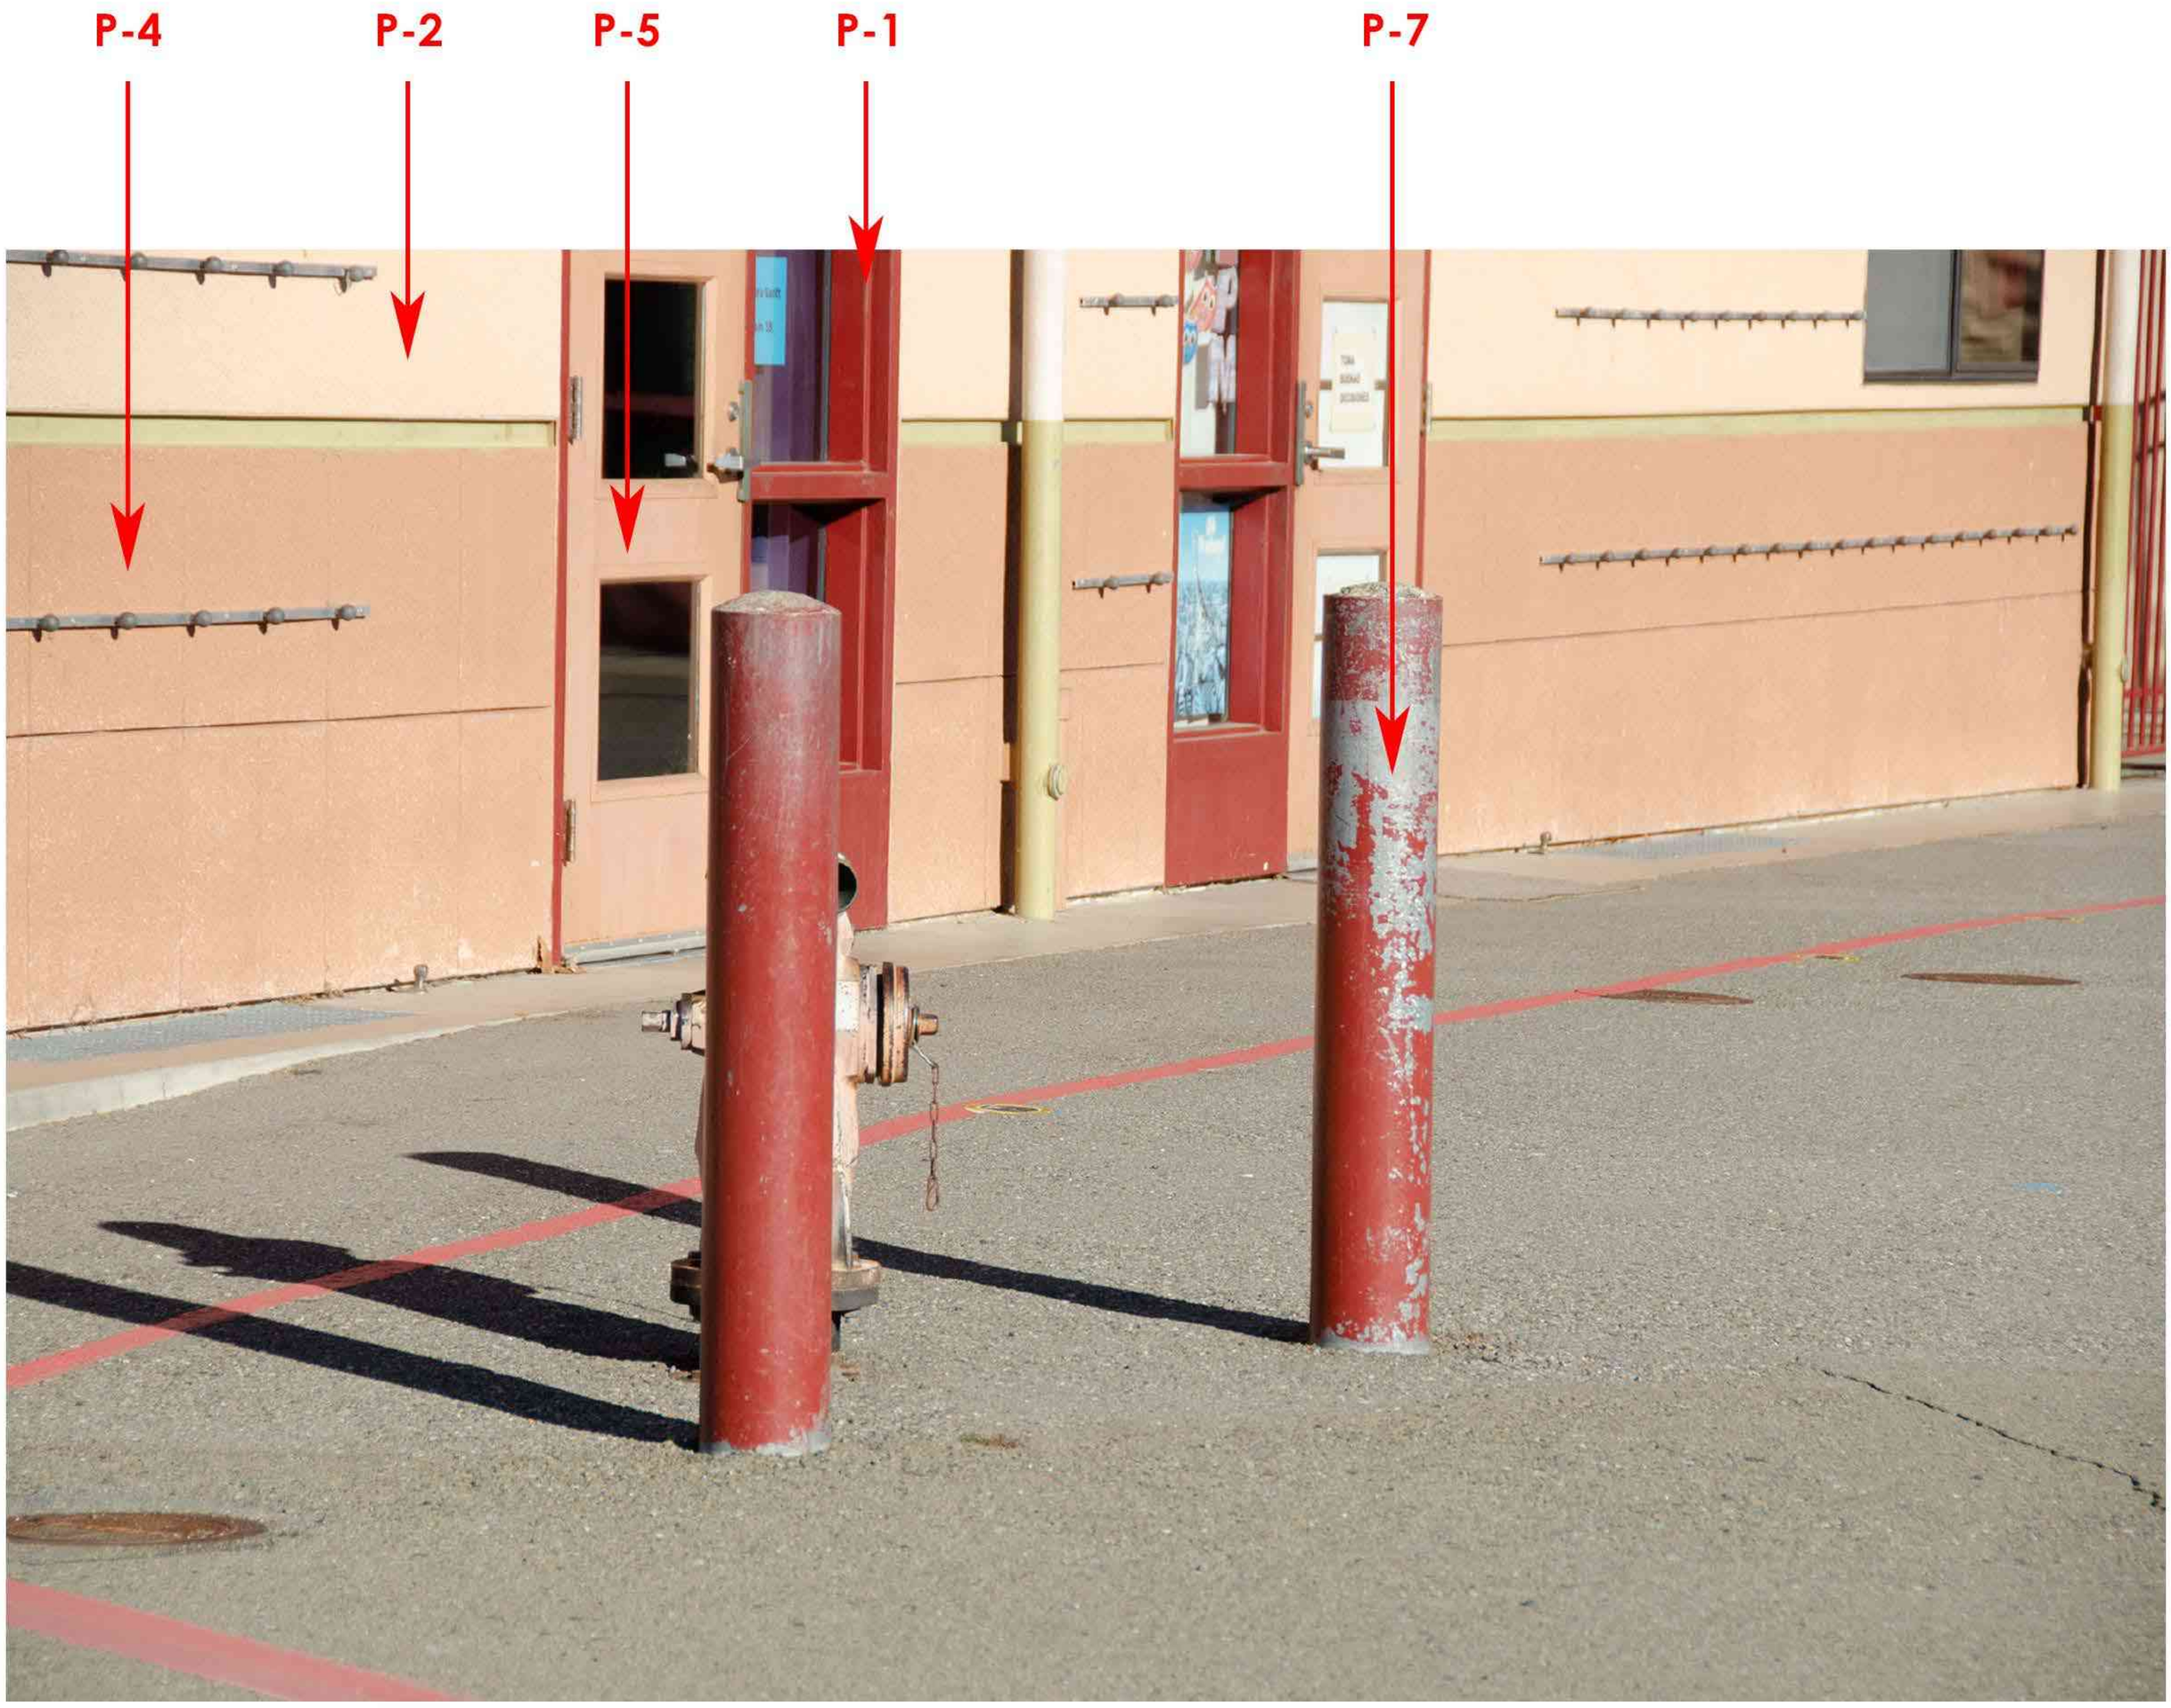

R-1
Tnemec
14GR
Midnight Grey

P-1
Kelly Moore
KM4988-5
Passionate Blueberry

P-2
Kelly Moore
KMW24-1
Bud's Sail

P-3
Kelly Moore
KM5820-2
Aluminum Sky

P-4
Kelly Moore
KM4958-3
Rushing River

P-5
Kelly Moore
KM4477
Chilled Wine

P-6
Kelly Moore
KMA87-5
Stiletto

P-7
Kelly Moore
KM5281-5
Saffron Robe

P-8
Kelly Moore
KM5512-5
Love Birds

R-1
Tnemec
14GR
Midnight Grey

P-1
Kelly Moore
KM4988-5
Passionate Blueberry

P-2
Kelly Moore
KMW24-1
Bud's Sail

P-3
Kelly Moore
KM5820-2
Aluminum Sky

P-4
Kelly Moore
KM4958-3
Rushing River

P-5
Kelly Moore
KM4477
Chilled Wine

P-6
Kelly Moore
KMA87-5
Stiletto

P-7
Kelly Moore
KM5281-5
Saffron Robe

P-8
Kelly Moore
KM5512-5
Love Birds

Note: Confirm painting with District (Site must accept painting over murals or quotes)

P-4

R-1 Tnemec 14GR Midnight Grey	**P-1** Kelly Moore KM4988-5 Passionate Blueberry	**P-2** Kelly Moore KMW24-1 Bud's Sail	**P-3** Kelly Moore KM5820-2 Aluminum Sky	**P-4** Kelly Moore KM4958-3 Rushing River	**P-5** Kelly Moore KM4477 Chilled Wine	**P-6** Kelly Moore KMA87-5 Stiletto

P-7 Kelly Moore KM5281-5 Saffron Robe	**P-8** Kelly Moore KM5512-5 Love Birds

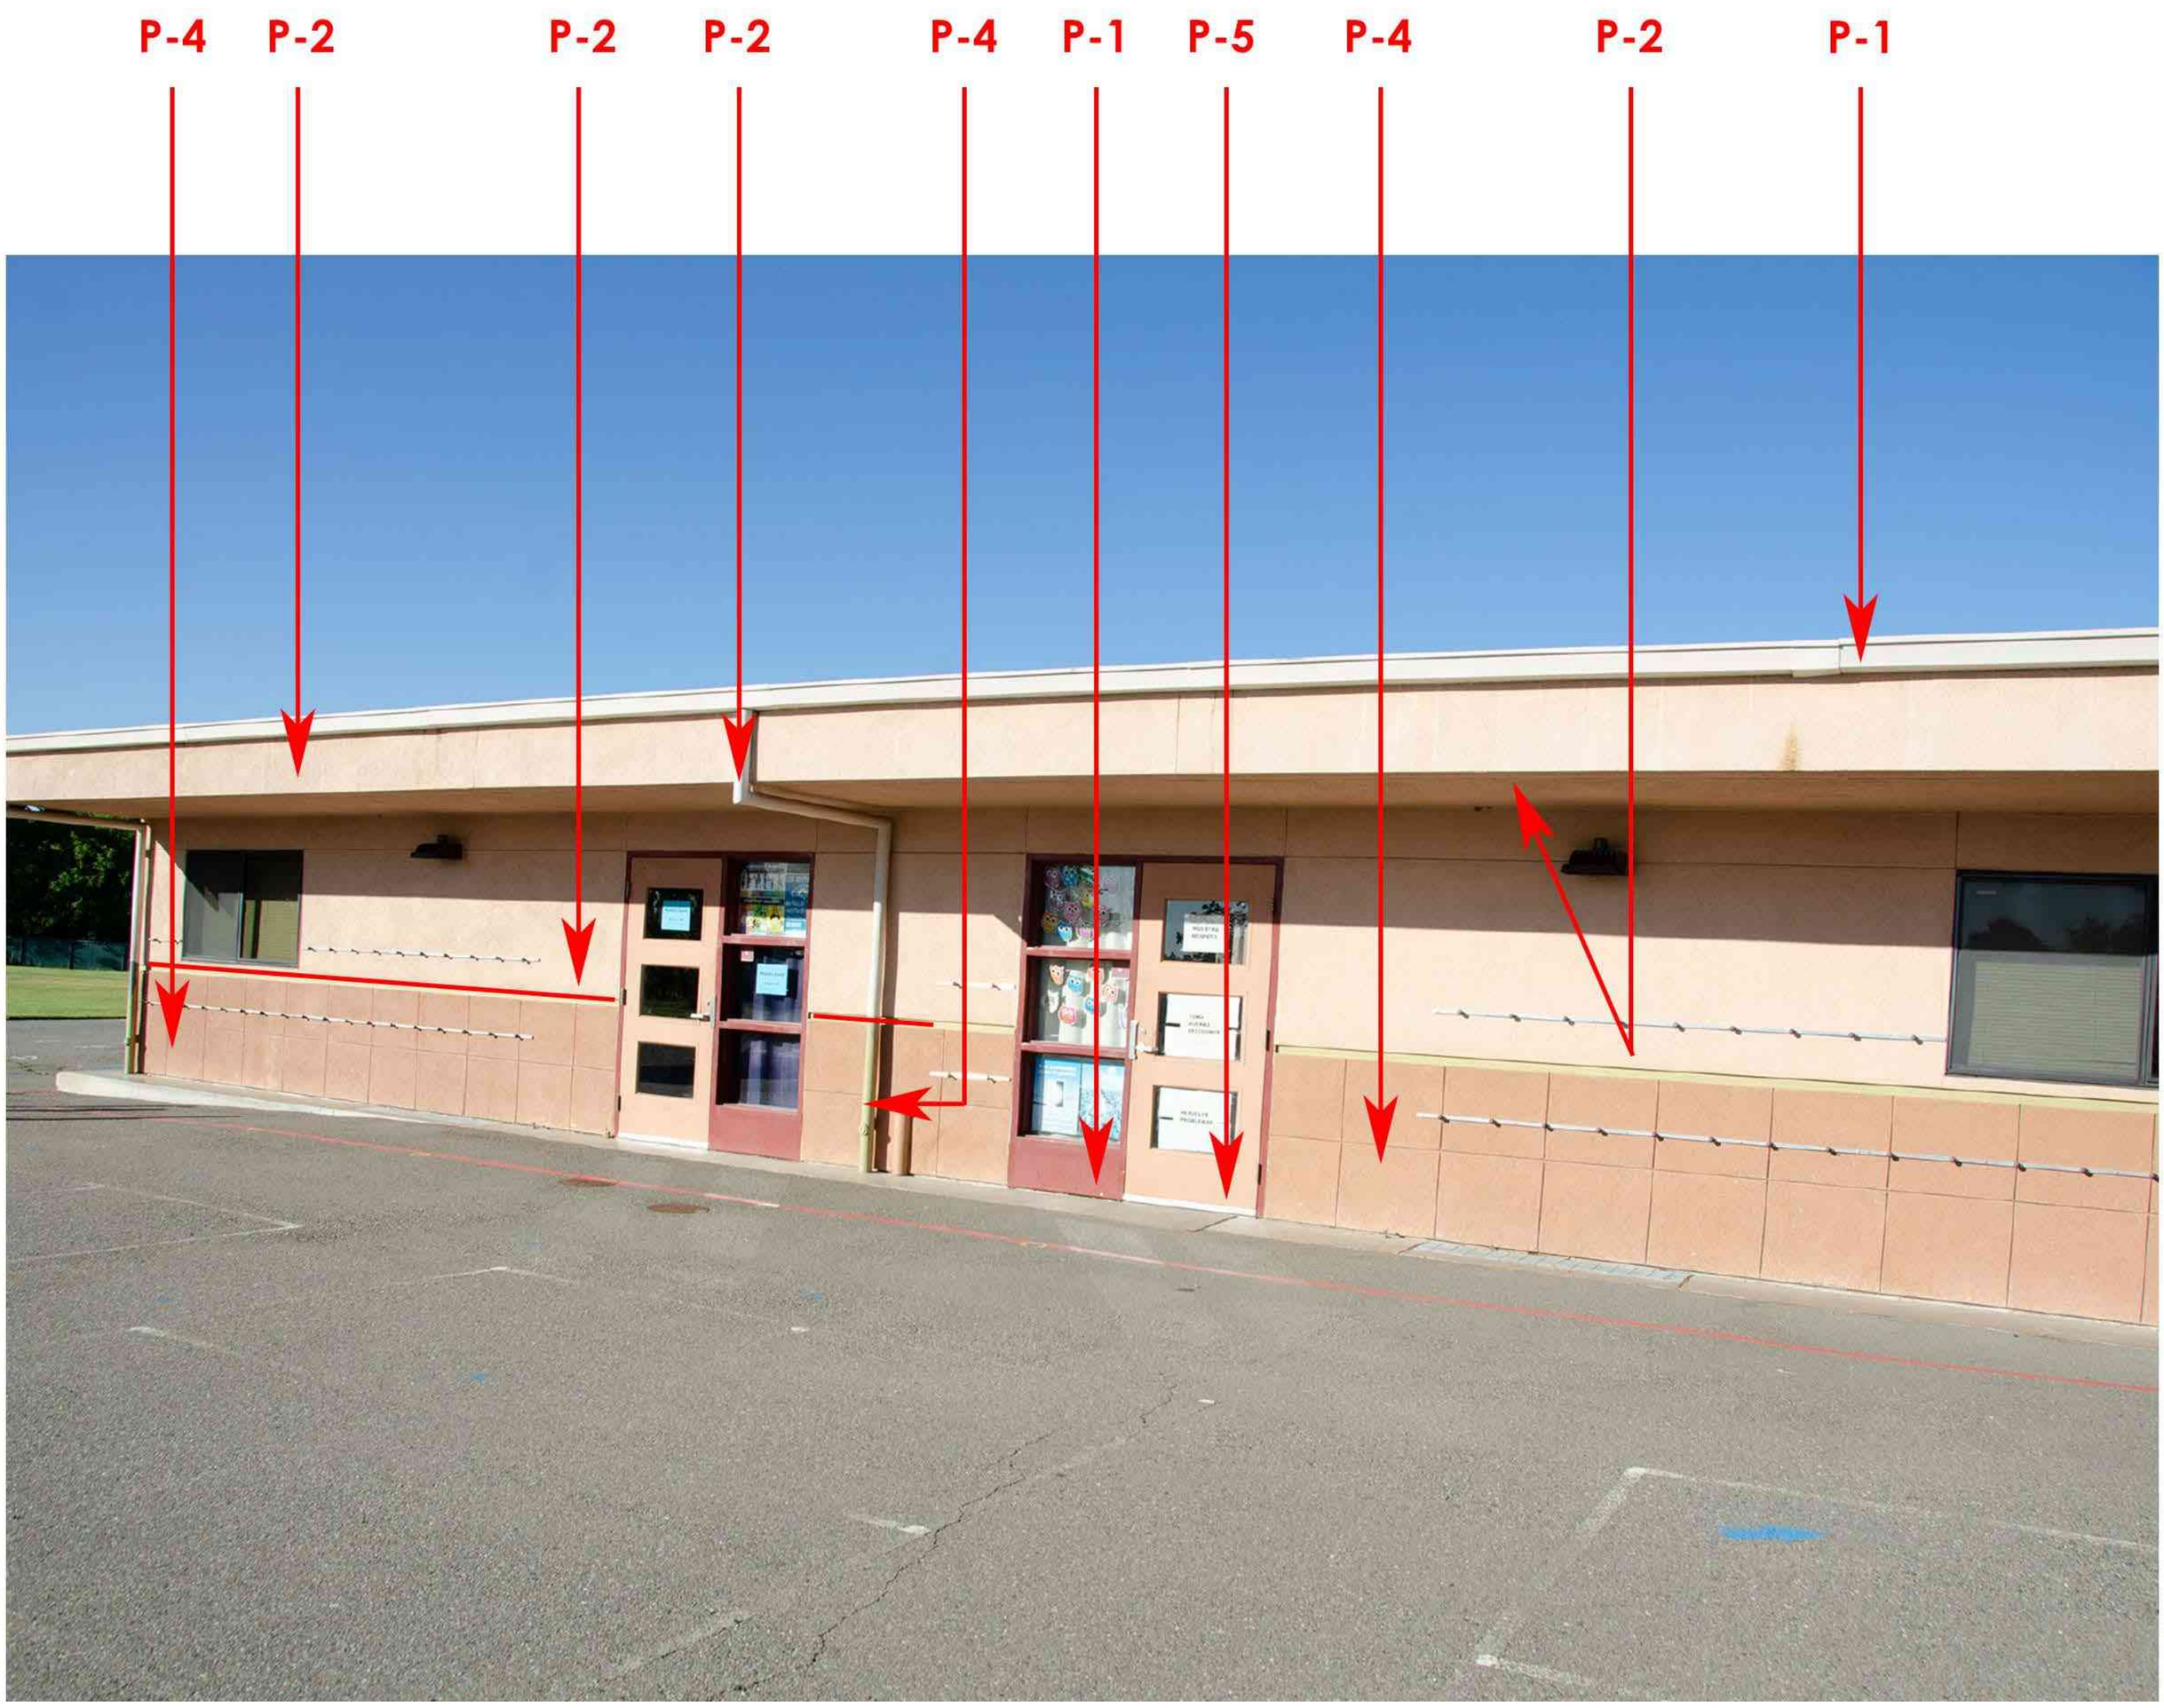

R-1
Tnemec
14GR
Midnight Grey

P-1
Kelly Moore
KM4988-5
Passionate Blueberry

P-2
Kelly Moore
KMW24-1
Bud's Sail

P-3
Kelly Moore
KM5820-2
Aluminum Sky

P-4
Kelly Moore
KM4958-3
Rushing River

P-5
Kelly Moore
KM4477
Chilled Wine

P-6
Kelly Moore
KMA87-5
Stiletto

P-7
Kelly Moore
KM5281-5
Saffron Robe

P-8
Kelly Moore
KM5512-5
Love Birds

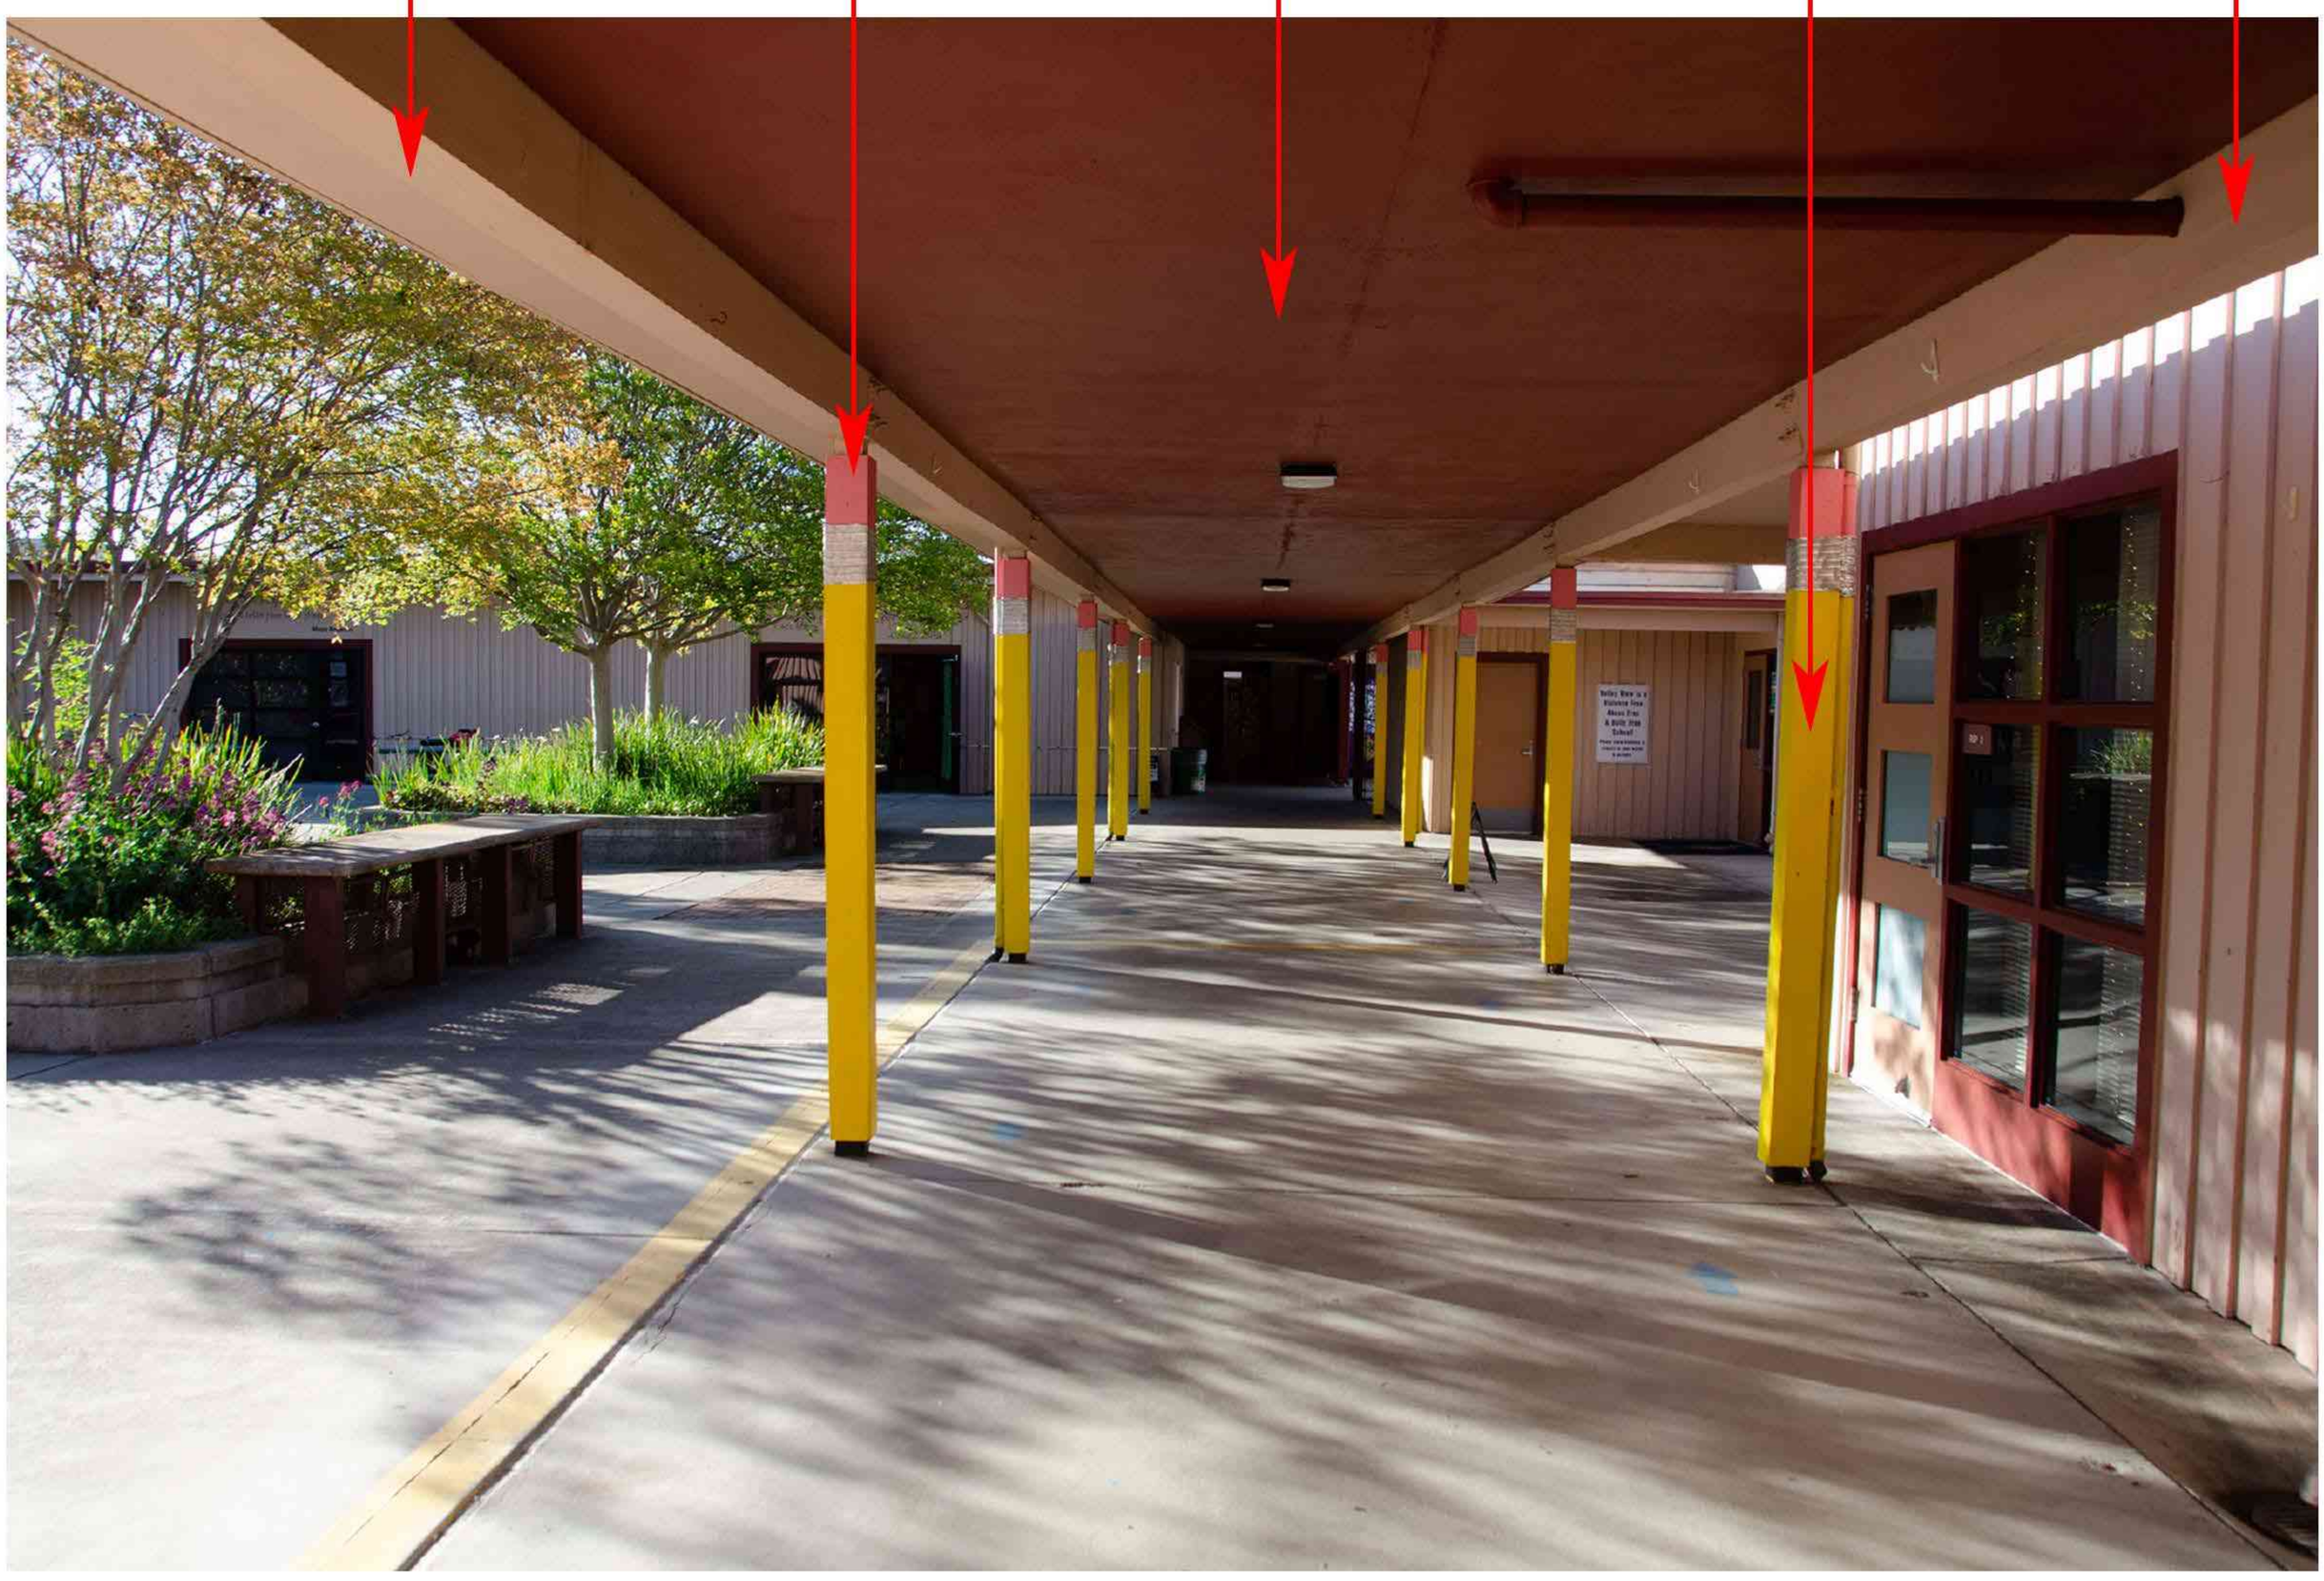

R-1
Tnemec
14GR
Midnight Grey

P-1
Kelly Moore
KM4988-5
Passionate Blueberry

P-2
Kelly Moore
KMW24-1
Bud's Sail

P-3
Kelly Moore
KM5820-2
Aluminum Sky

P-4
Kelly Moore
KM4958-3
Rushing River

P-5
Kelly Moore
KM4477
Chilled Wine

P-6
Kelly Moore
KMA87-5
Stiletto

P-7
Kelly Moore
KM5281-5
Saffron Robe

P-8
Kelly Moore
KM5512-5
Love Birds

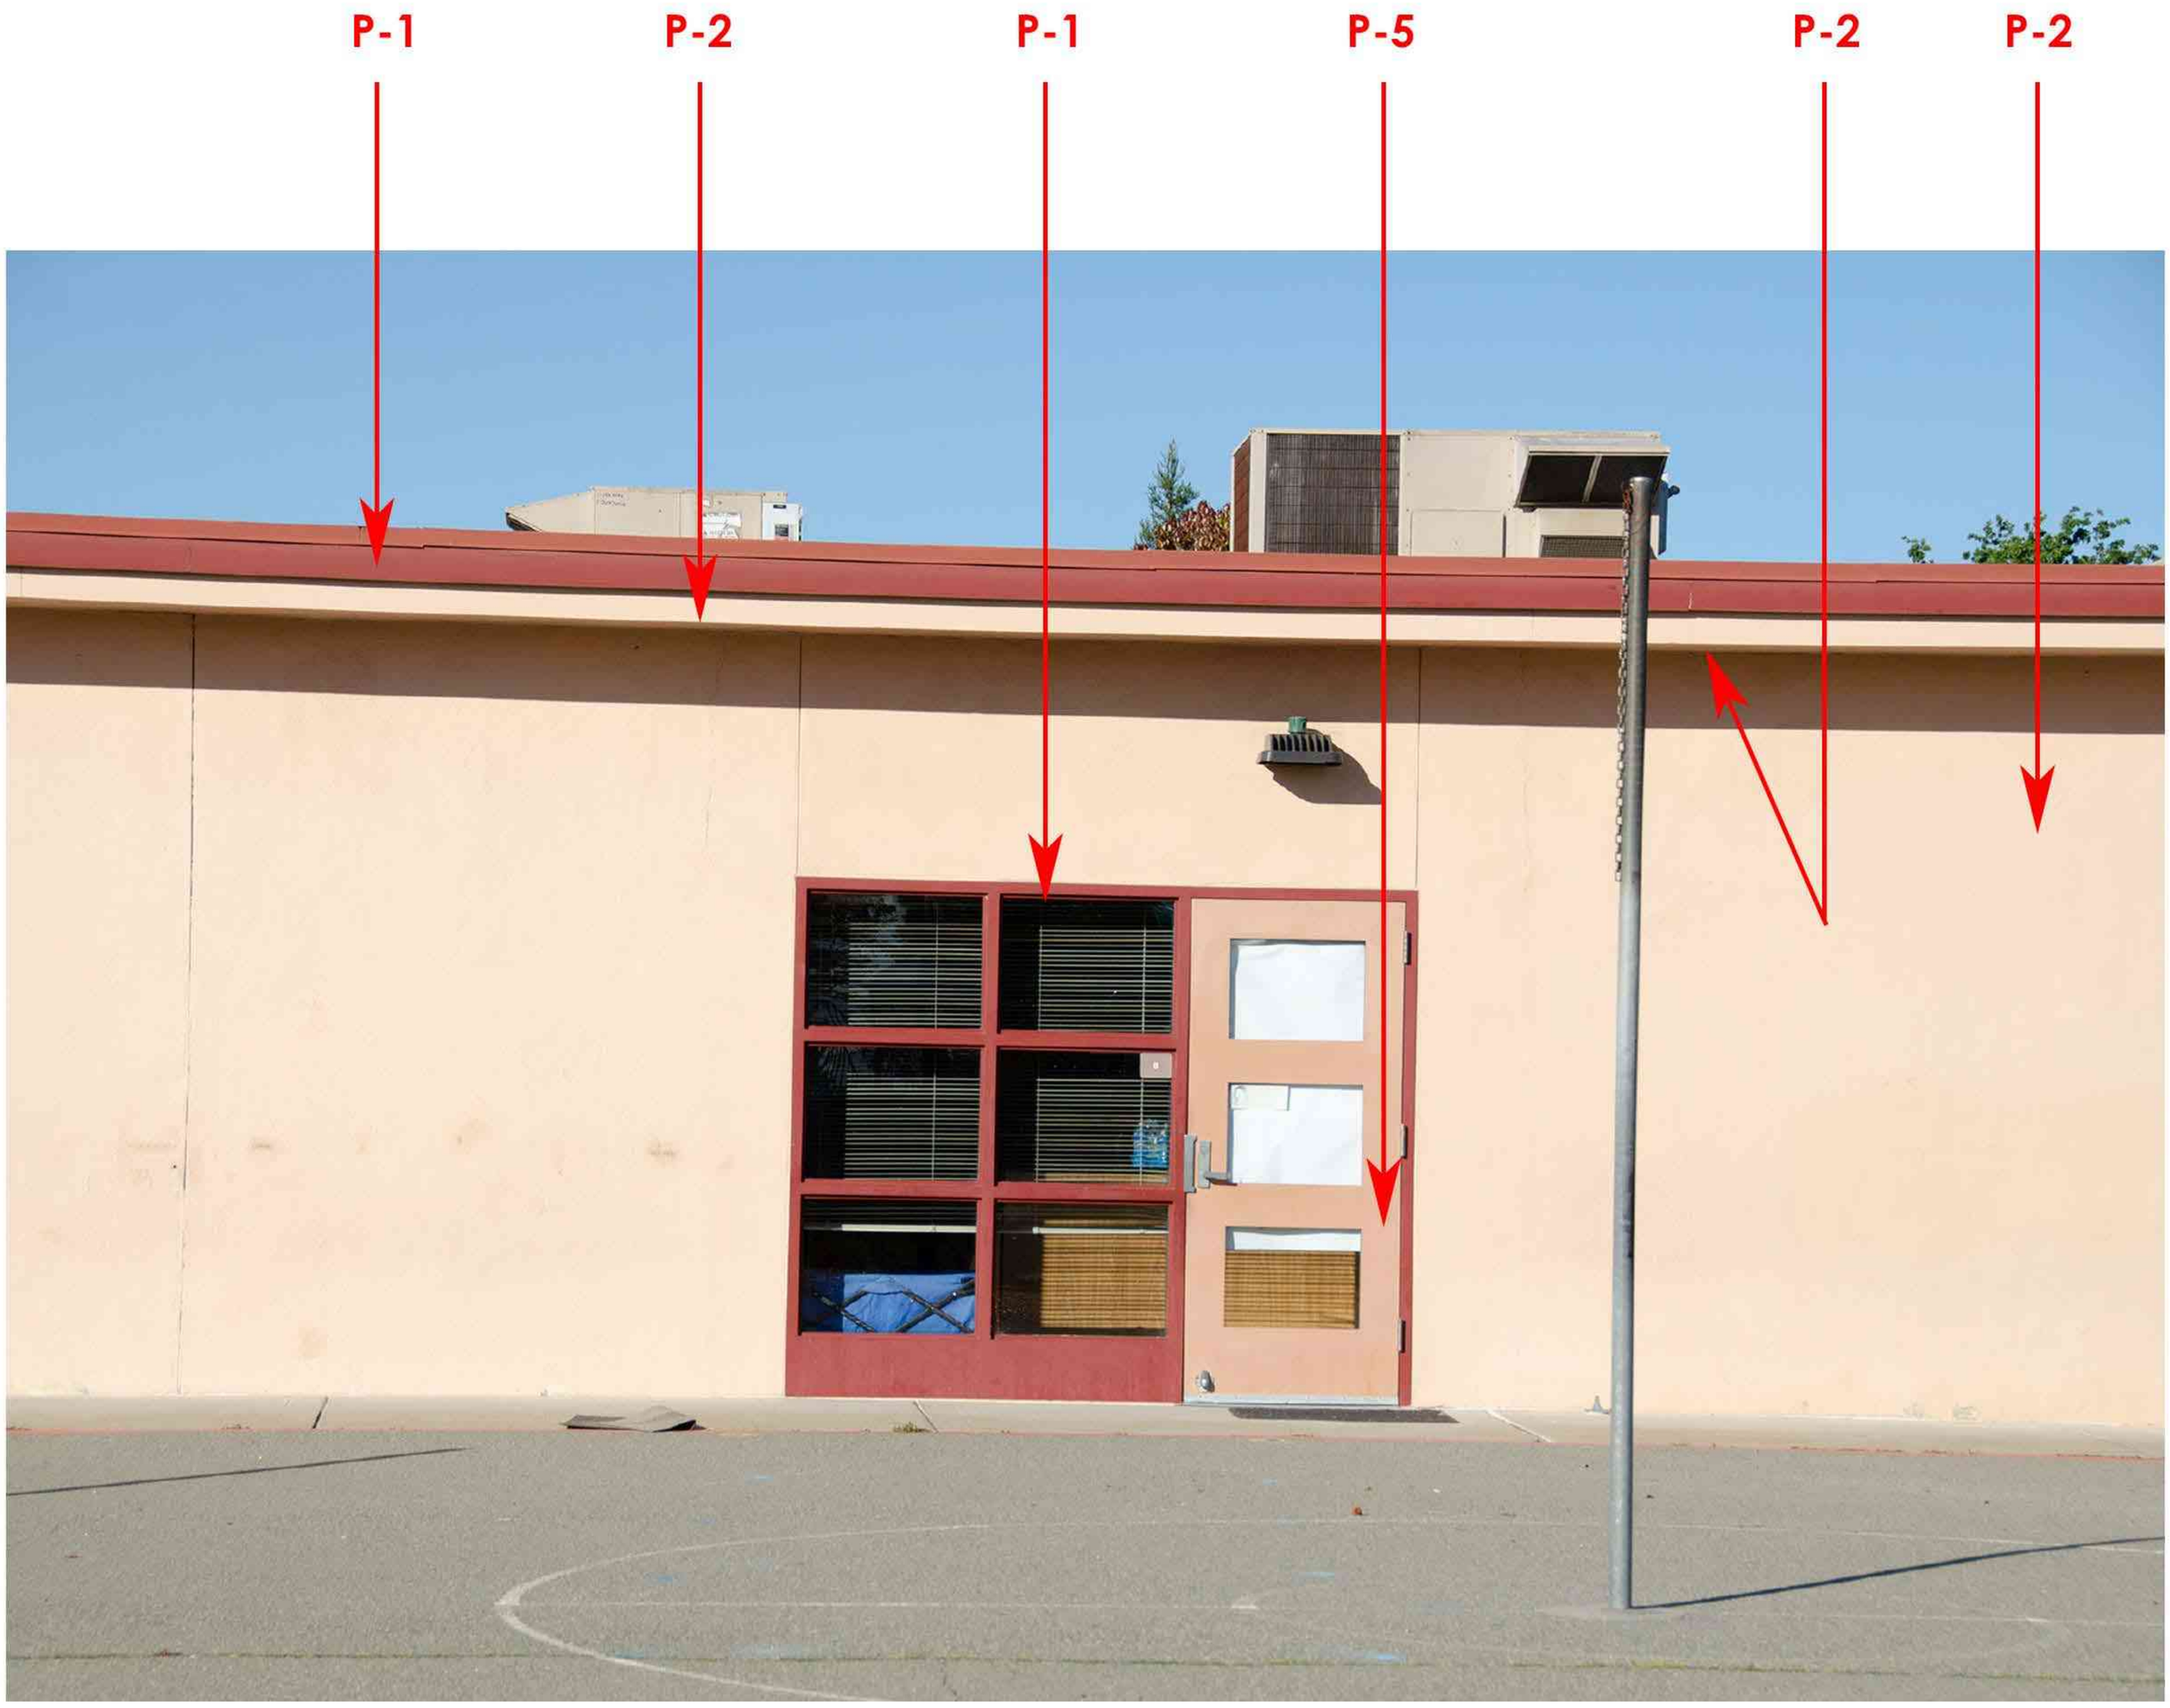

R-1
Tnemec
14GR
Midnight Grey

P-1
Kelly Moore
KM4988-5
Passionate Blueberry

P-2
Kelly Moore
KMW24-1
Bud's Sail

P-3
Kelly Moore
KM5820-2
Aluminum Sky

P-4
Kelly Moore
KM4958-3
Rushing River

P-5
Kelly Moore
KM4477
Chilled Wine

P-6
Kelly Moore
KMA87-5
Stiletto

P-7
Kelly Moore
KM5281-5
Saffron Robe

P-8
Kelly Moore
KM5512-5
Love Birds

R-1
Tnemec
14GR
Midnight Grey

P-1
Kelly Moore
KM4988-5
Passionate Blueberry

P-2
Kelly Moore
KMW24-1
Bud's Sail

P-3
Kelly Moore
KM5820-2
Aluminum Sky

P-4
Kelly Moore
KM4958-3
Rushing River

P-5
Kelly Moore
KM4477
Chilled Wine

P-6
Kelly Moore
KMA87-5
Stiletto

P-7
Kelly Moore
KM5281-5
Saffron Robe

P-8
Kelly Moore
KM5512-5
Love Birds

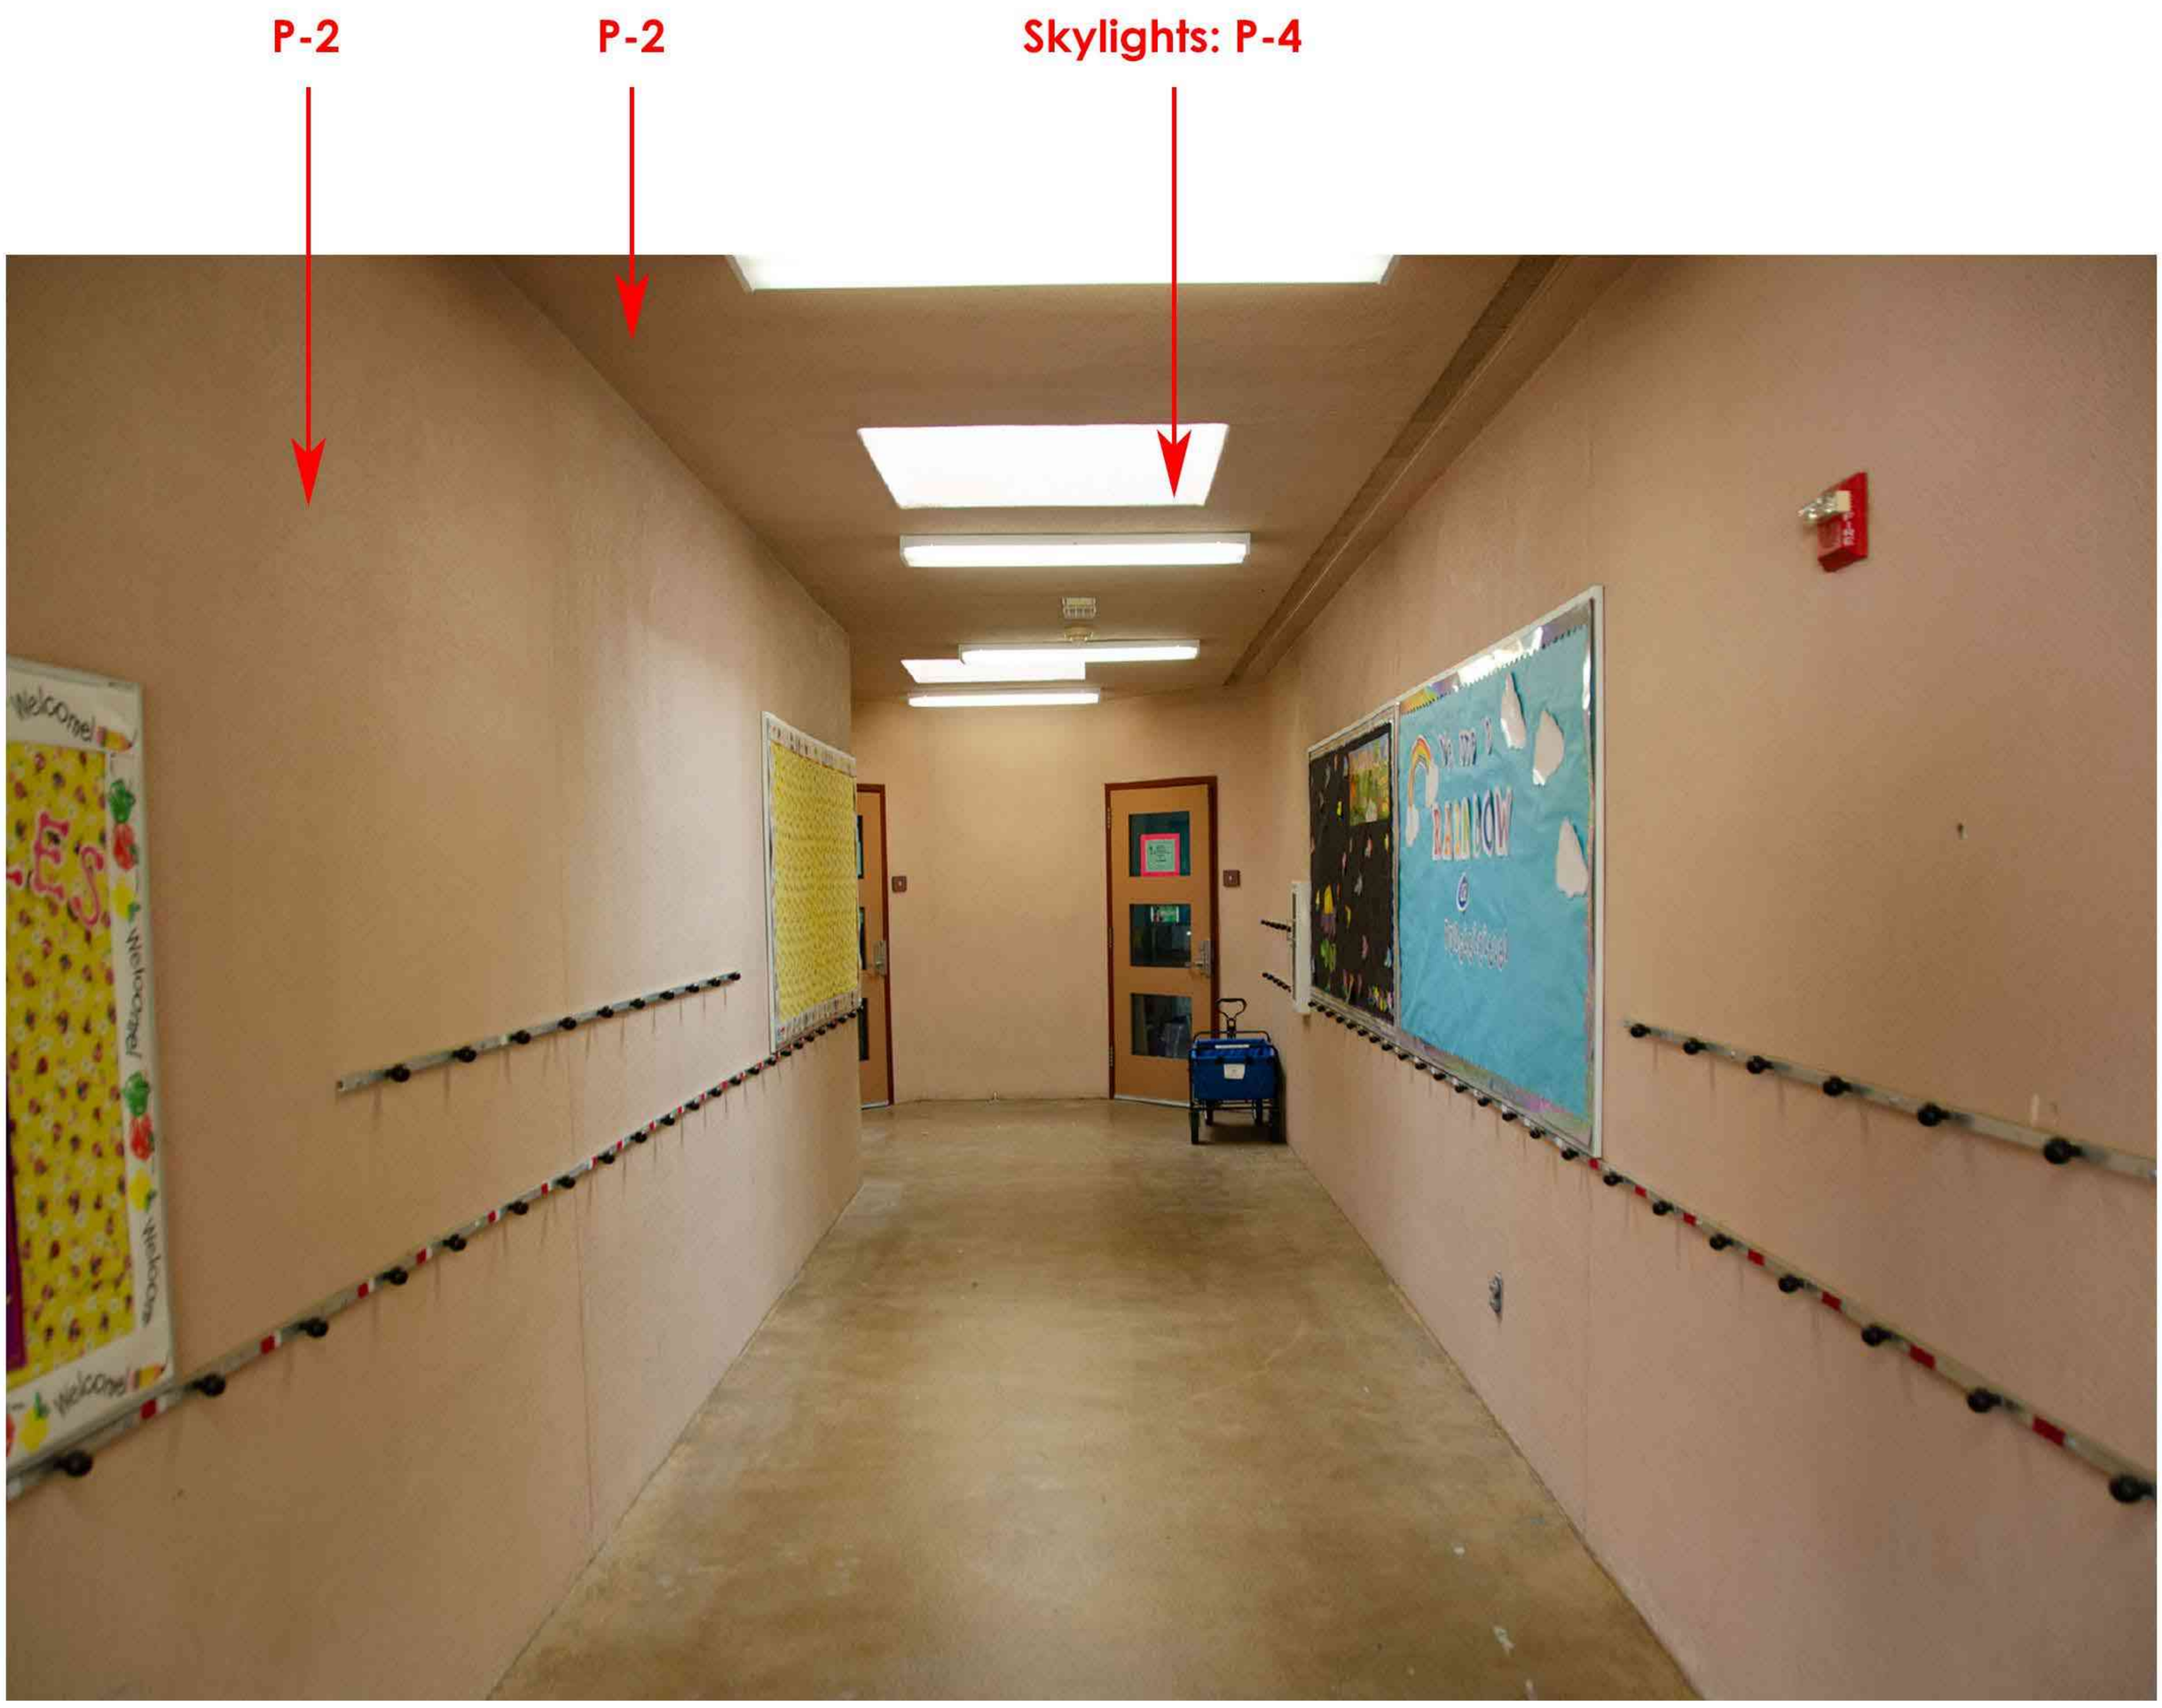

R-1
Tnemec
14GR
Midnight Grey

P-1
Kelly Moore
KM4988-5
Passionate Blueberry

P-2
Kelly Moore
KMW24-1
Bud's Sail

P-3
Kelly Moore
KM5820-2
Aluminum Sky

P-4
Kelly Moore
KM4958-3
Rushing River

P-5
Kelly Moore
KM4477
Chilled Wine

P-6
Kelly Moore
KMA87-5
Stiletto

P-7
Kelly Moore
KM5281-5
Saffron Robe

P-8
Kelly Moore
KM5512-5
Love Birds

Skylights: P-4

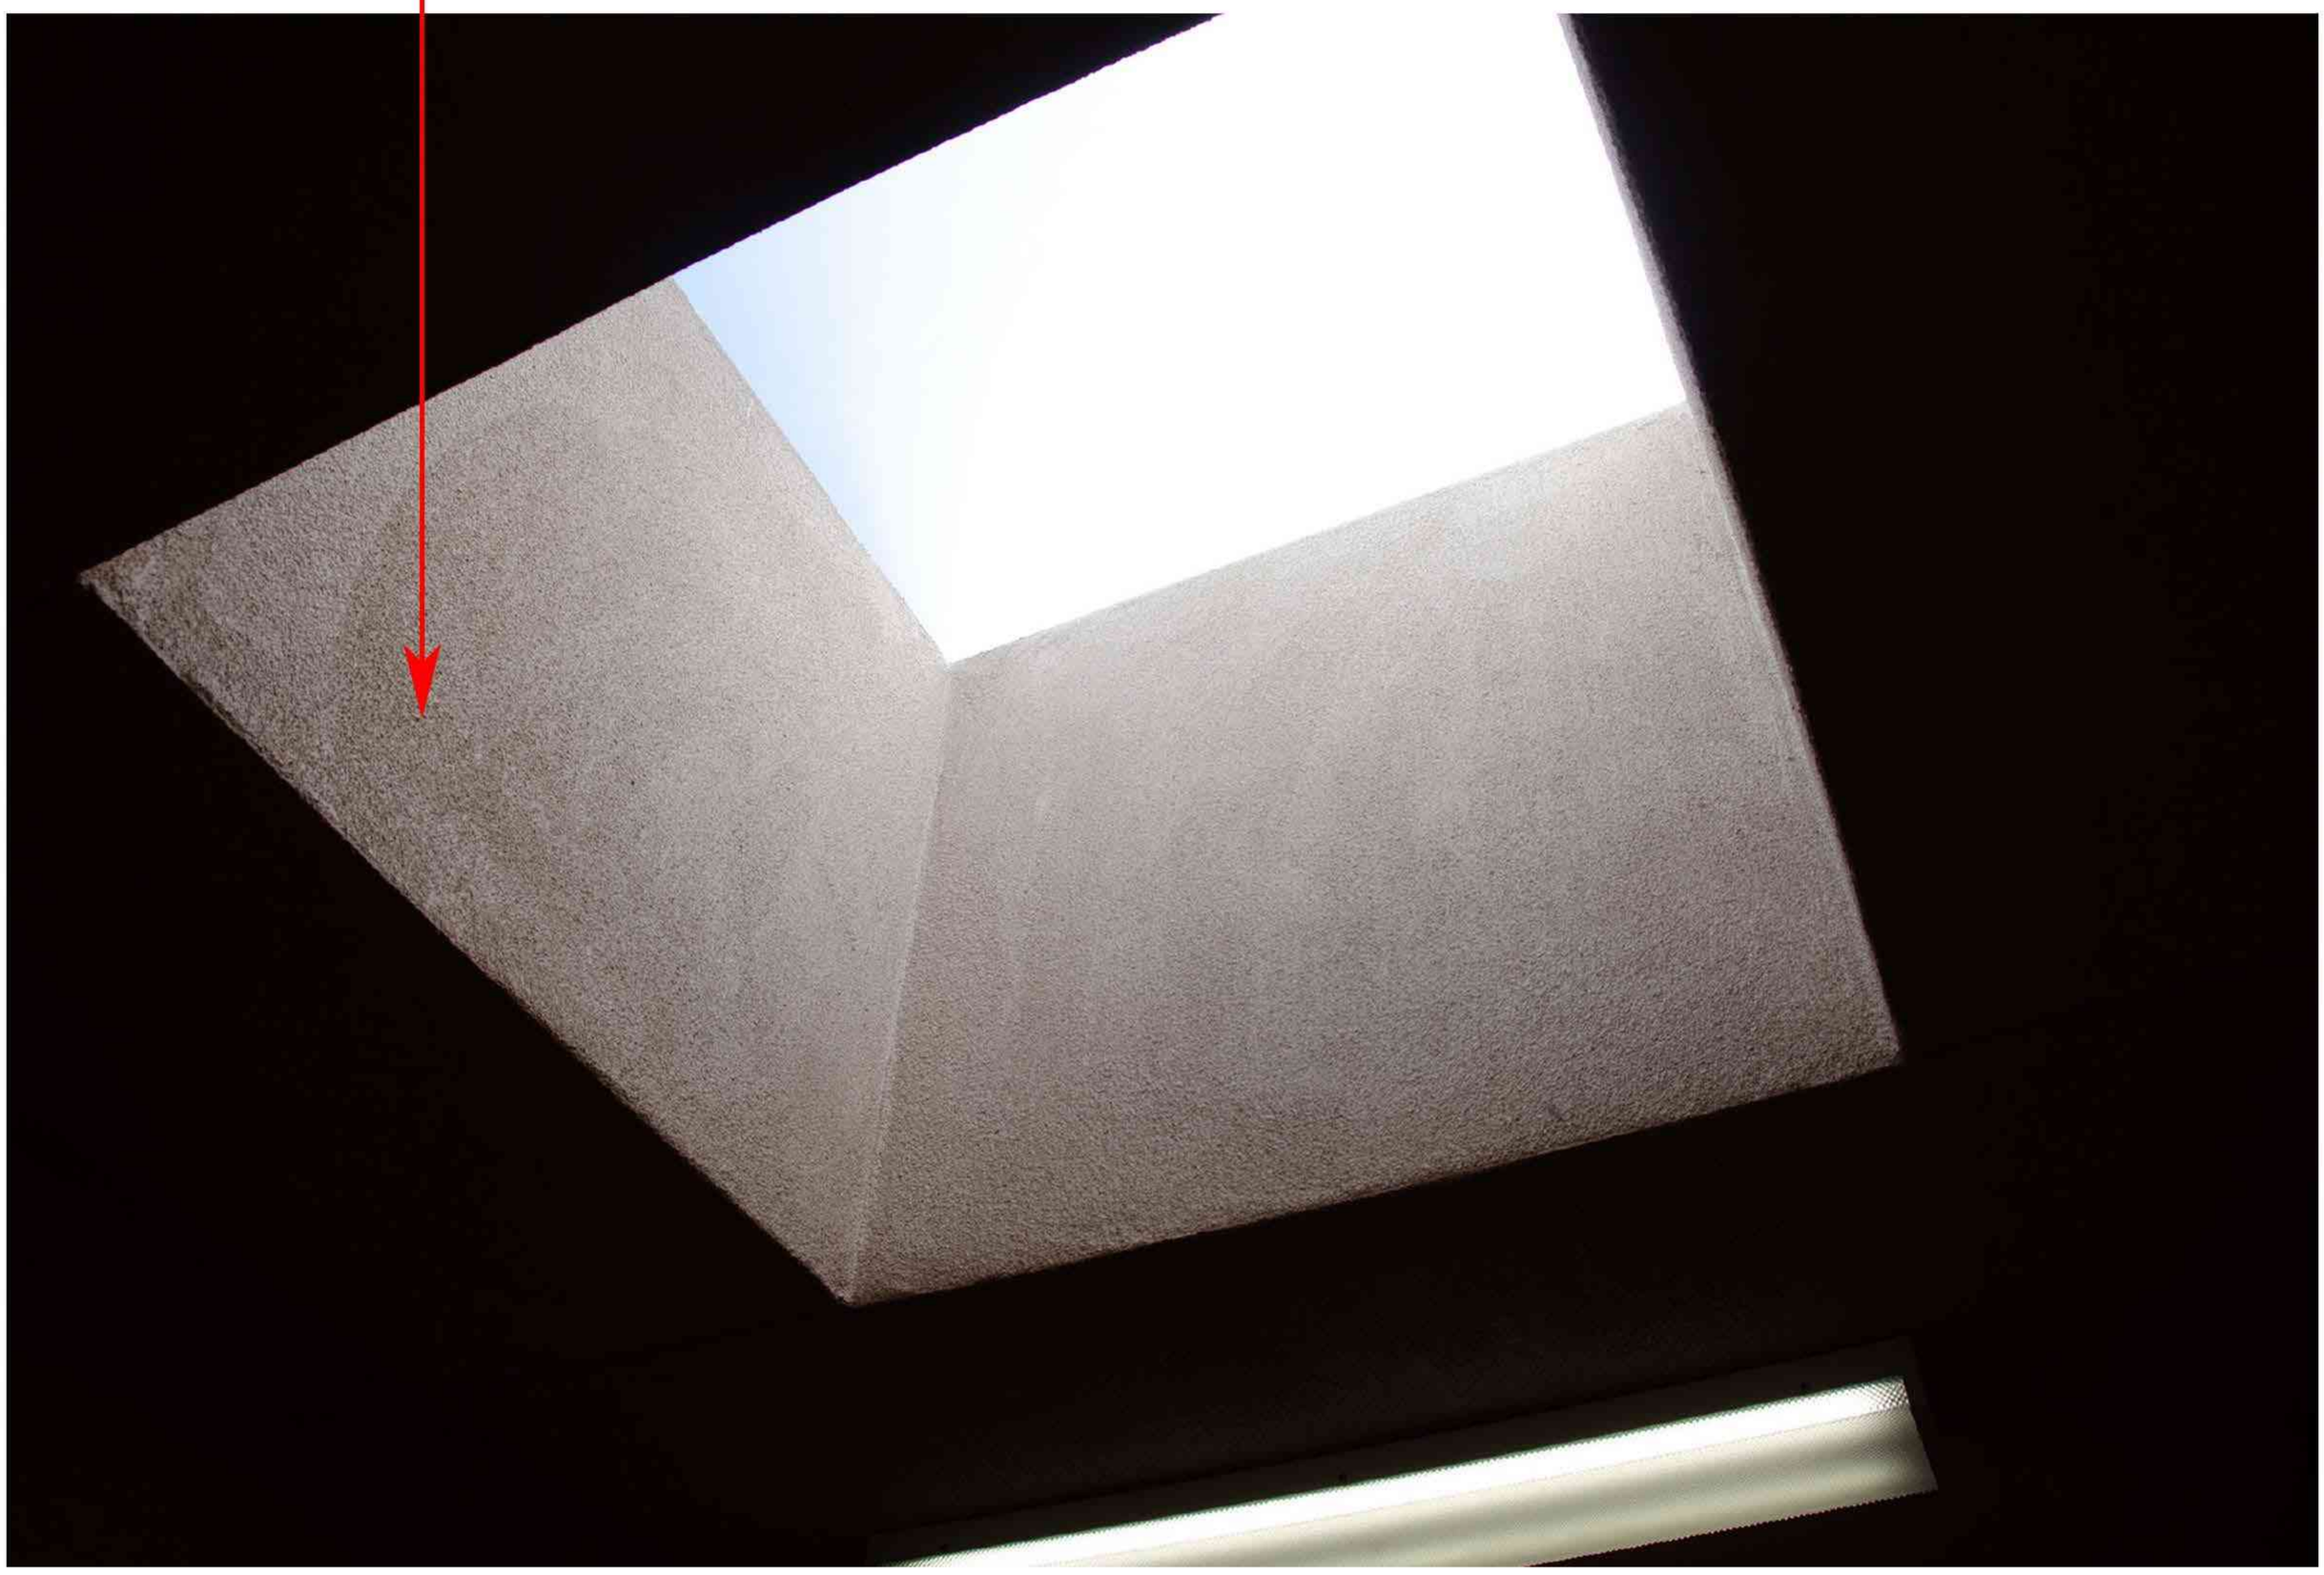

R-1
Tnemec
14GR
Midnight Grey

P-1
Kelly Moore
KM4988-5
Passionate Blueberry

P-2
Kelly Moore
KMW24-1
Bud's Sail

P-3
Kelly Moore
KM5820-2
Aluminum Sky

P-4
Kelly Moore
KM4958-3
Rushing River

P-5
Kelly Moore
KM4477
Chilled Wine

P-6
Kelly Moore
KMA87-5
Stiletto

P-7
Kelly Moore
KM5281-5
Saffron Robe

P-8
Kelly Moore
KM5512-5
Love Birds

Note: Confirm painting with District (Site must accept painting over murals or quotes)

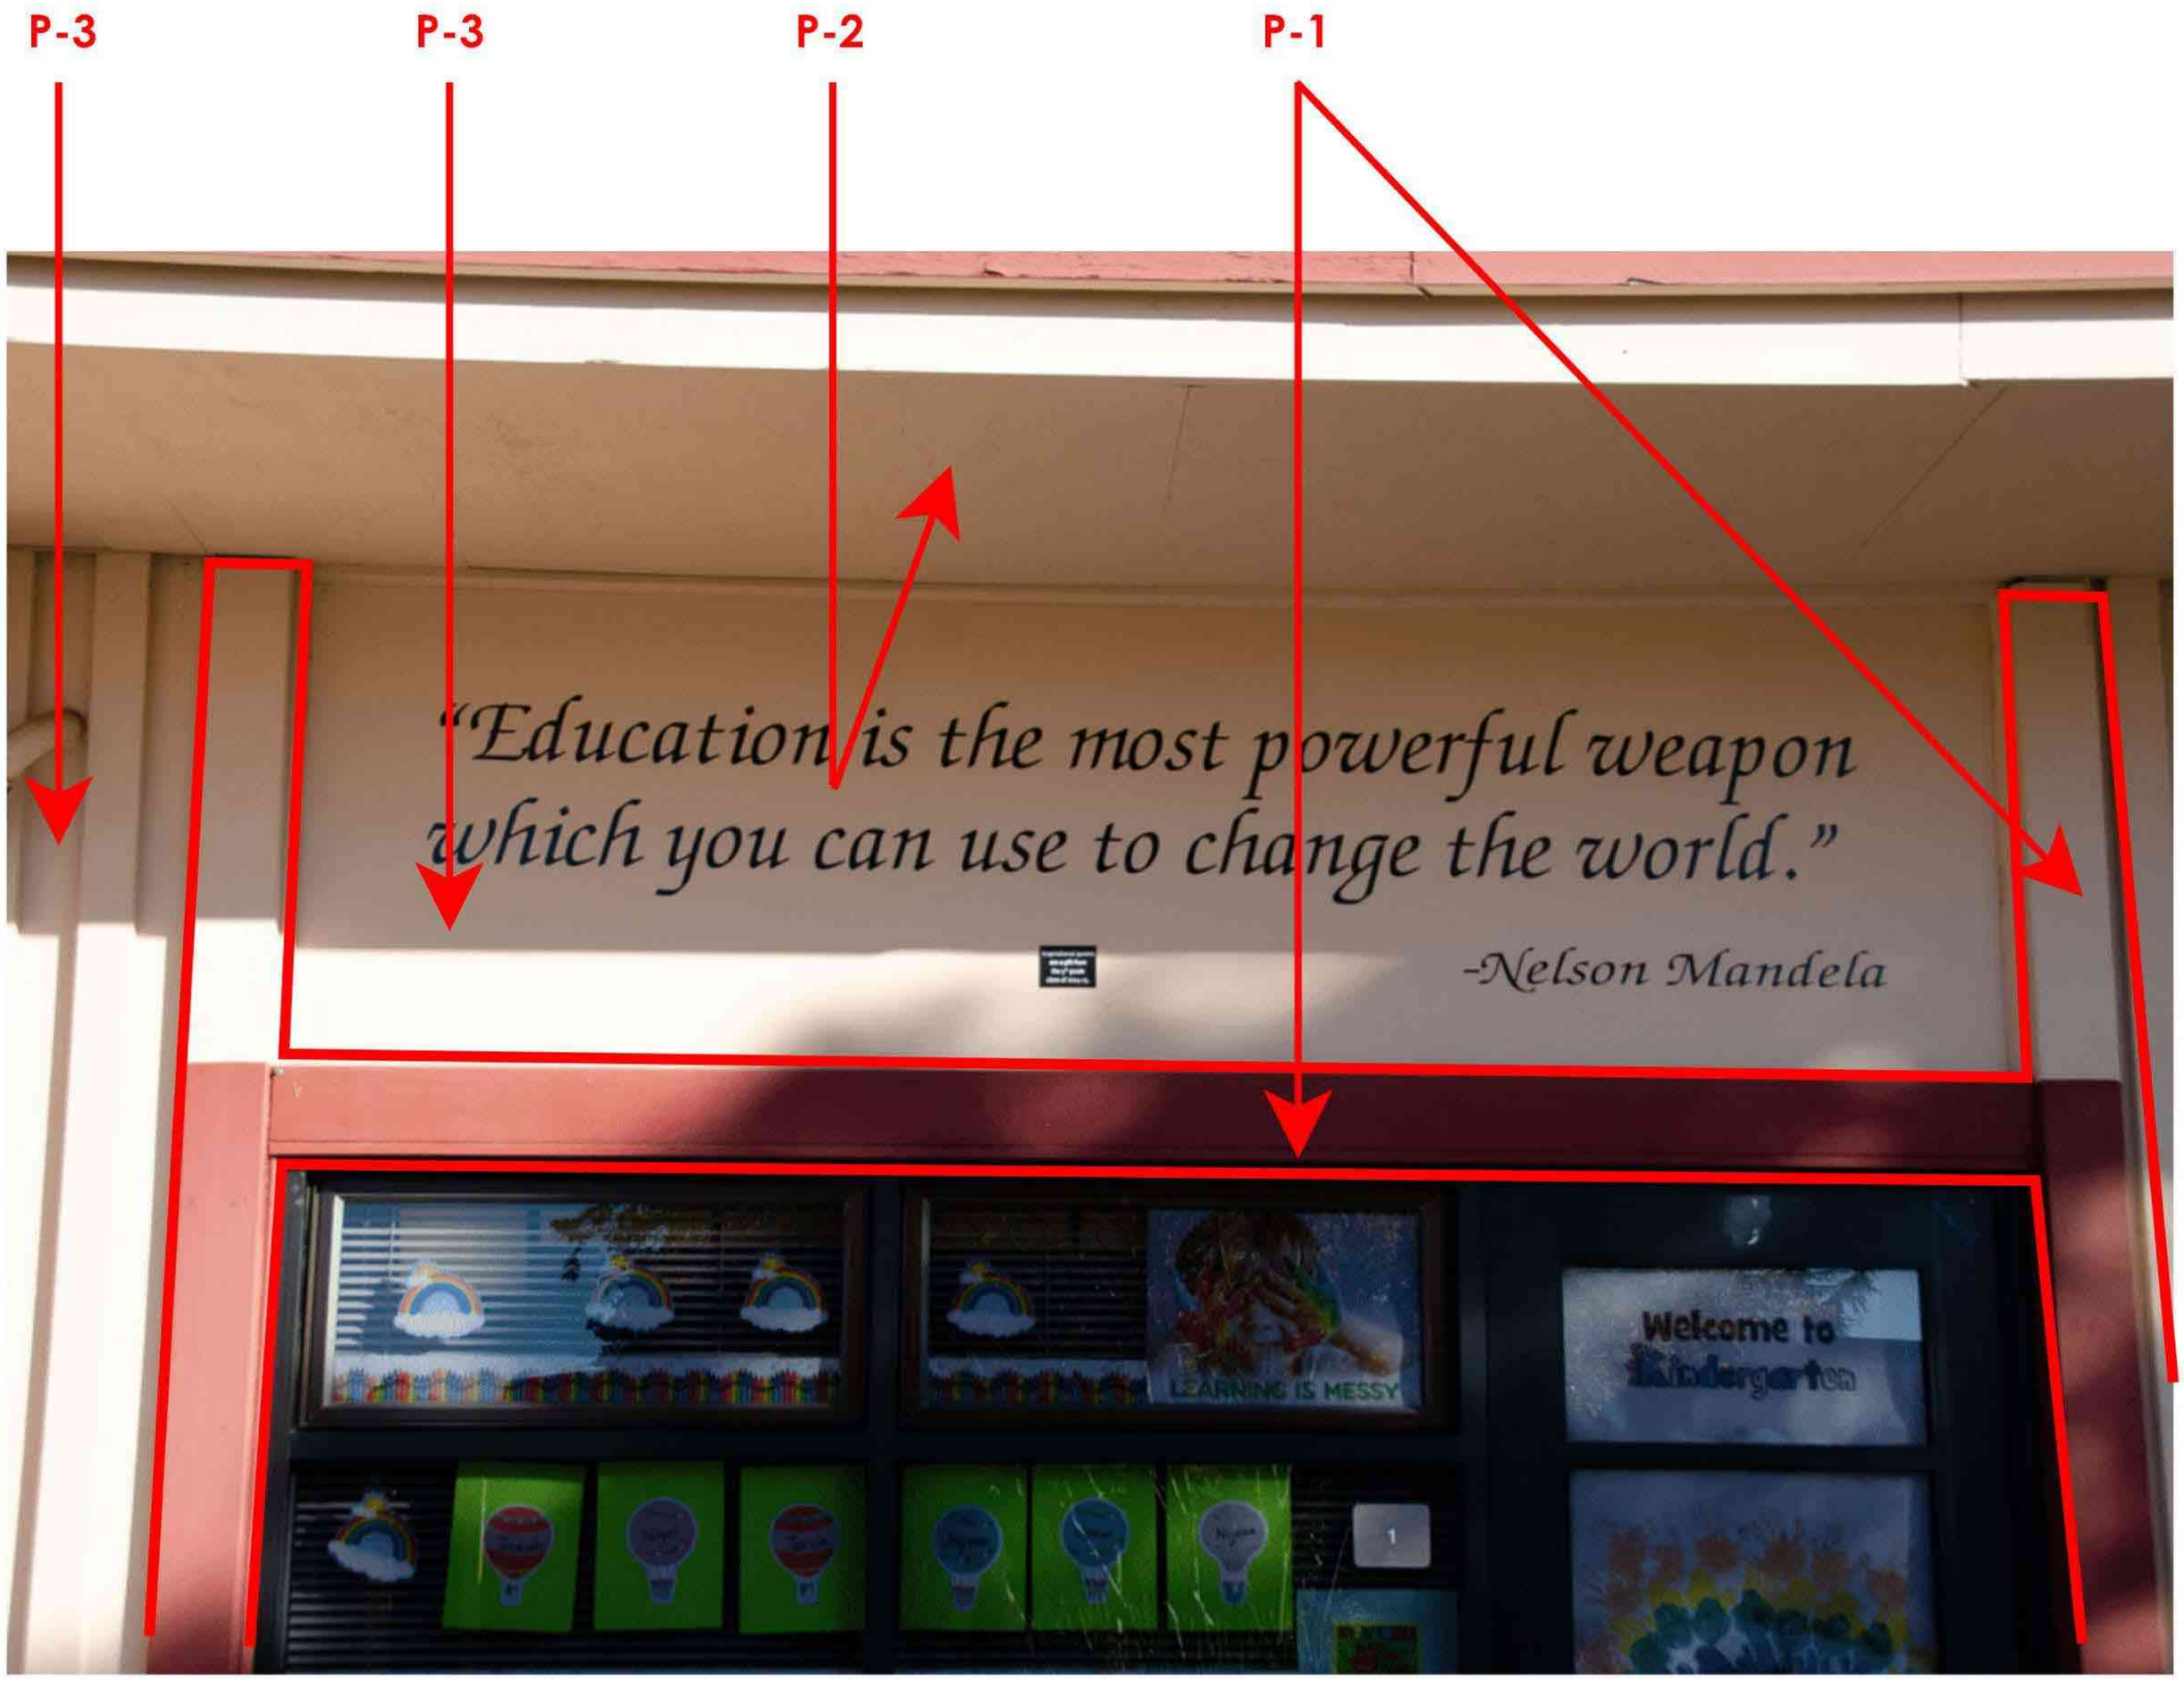

R-1
Tnemec
14GR
Midnight Grey

P-1
Kelly Moore
KM4988-5
Passionate Blueberry

P-2
Kelly Moore
KMW24-1
Bud's Sail

P-3
Kelly Moore
KM5820-2
Aluminum Sky

P-4
Kelly Moore
KM4958-3
Rushing River

P-5
Kelly Moore
KM4477
Chilled Wine

P-6
Kelly Moore
KMA87-5
Stiletto

P-7
Kelly Moore
KM5281-5
Saffron Robe

P-8
Kelly Moore
KM5512-5
Love Birds

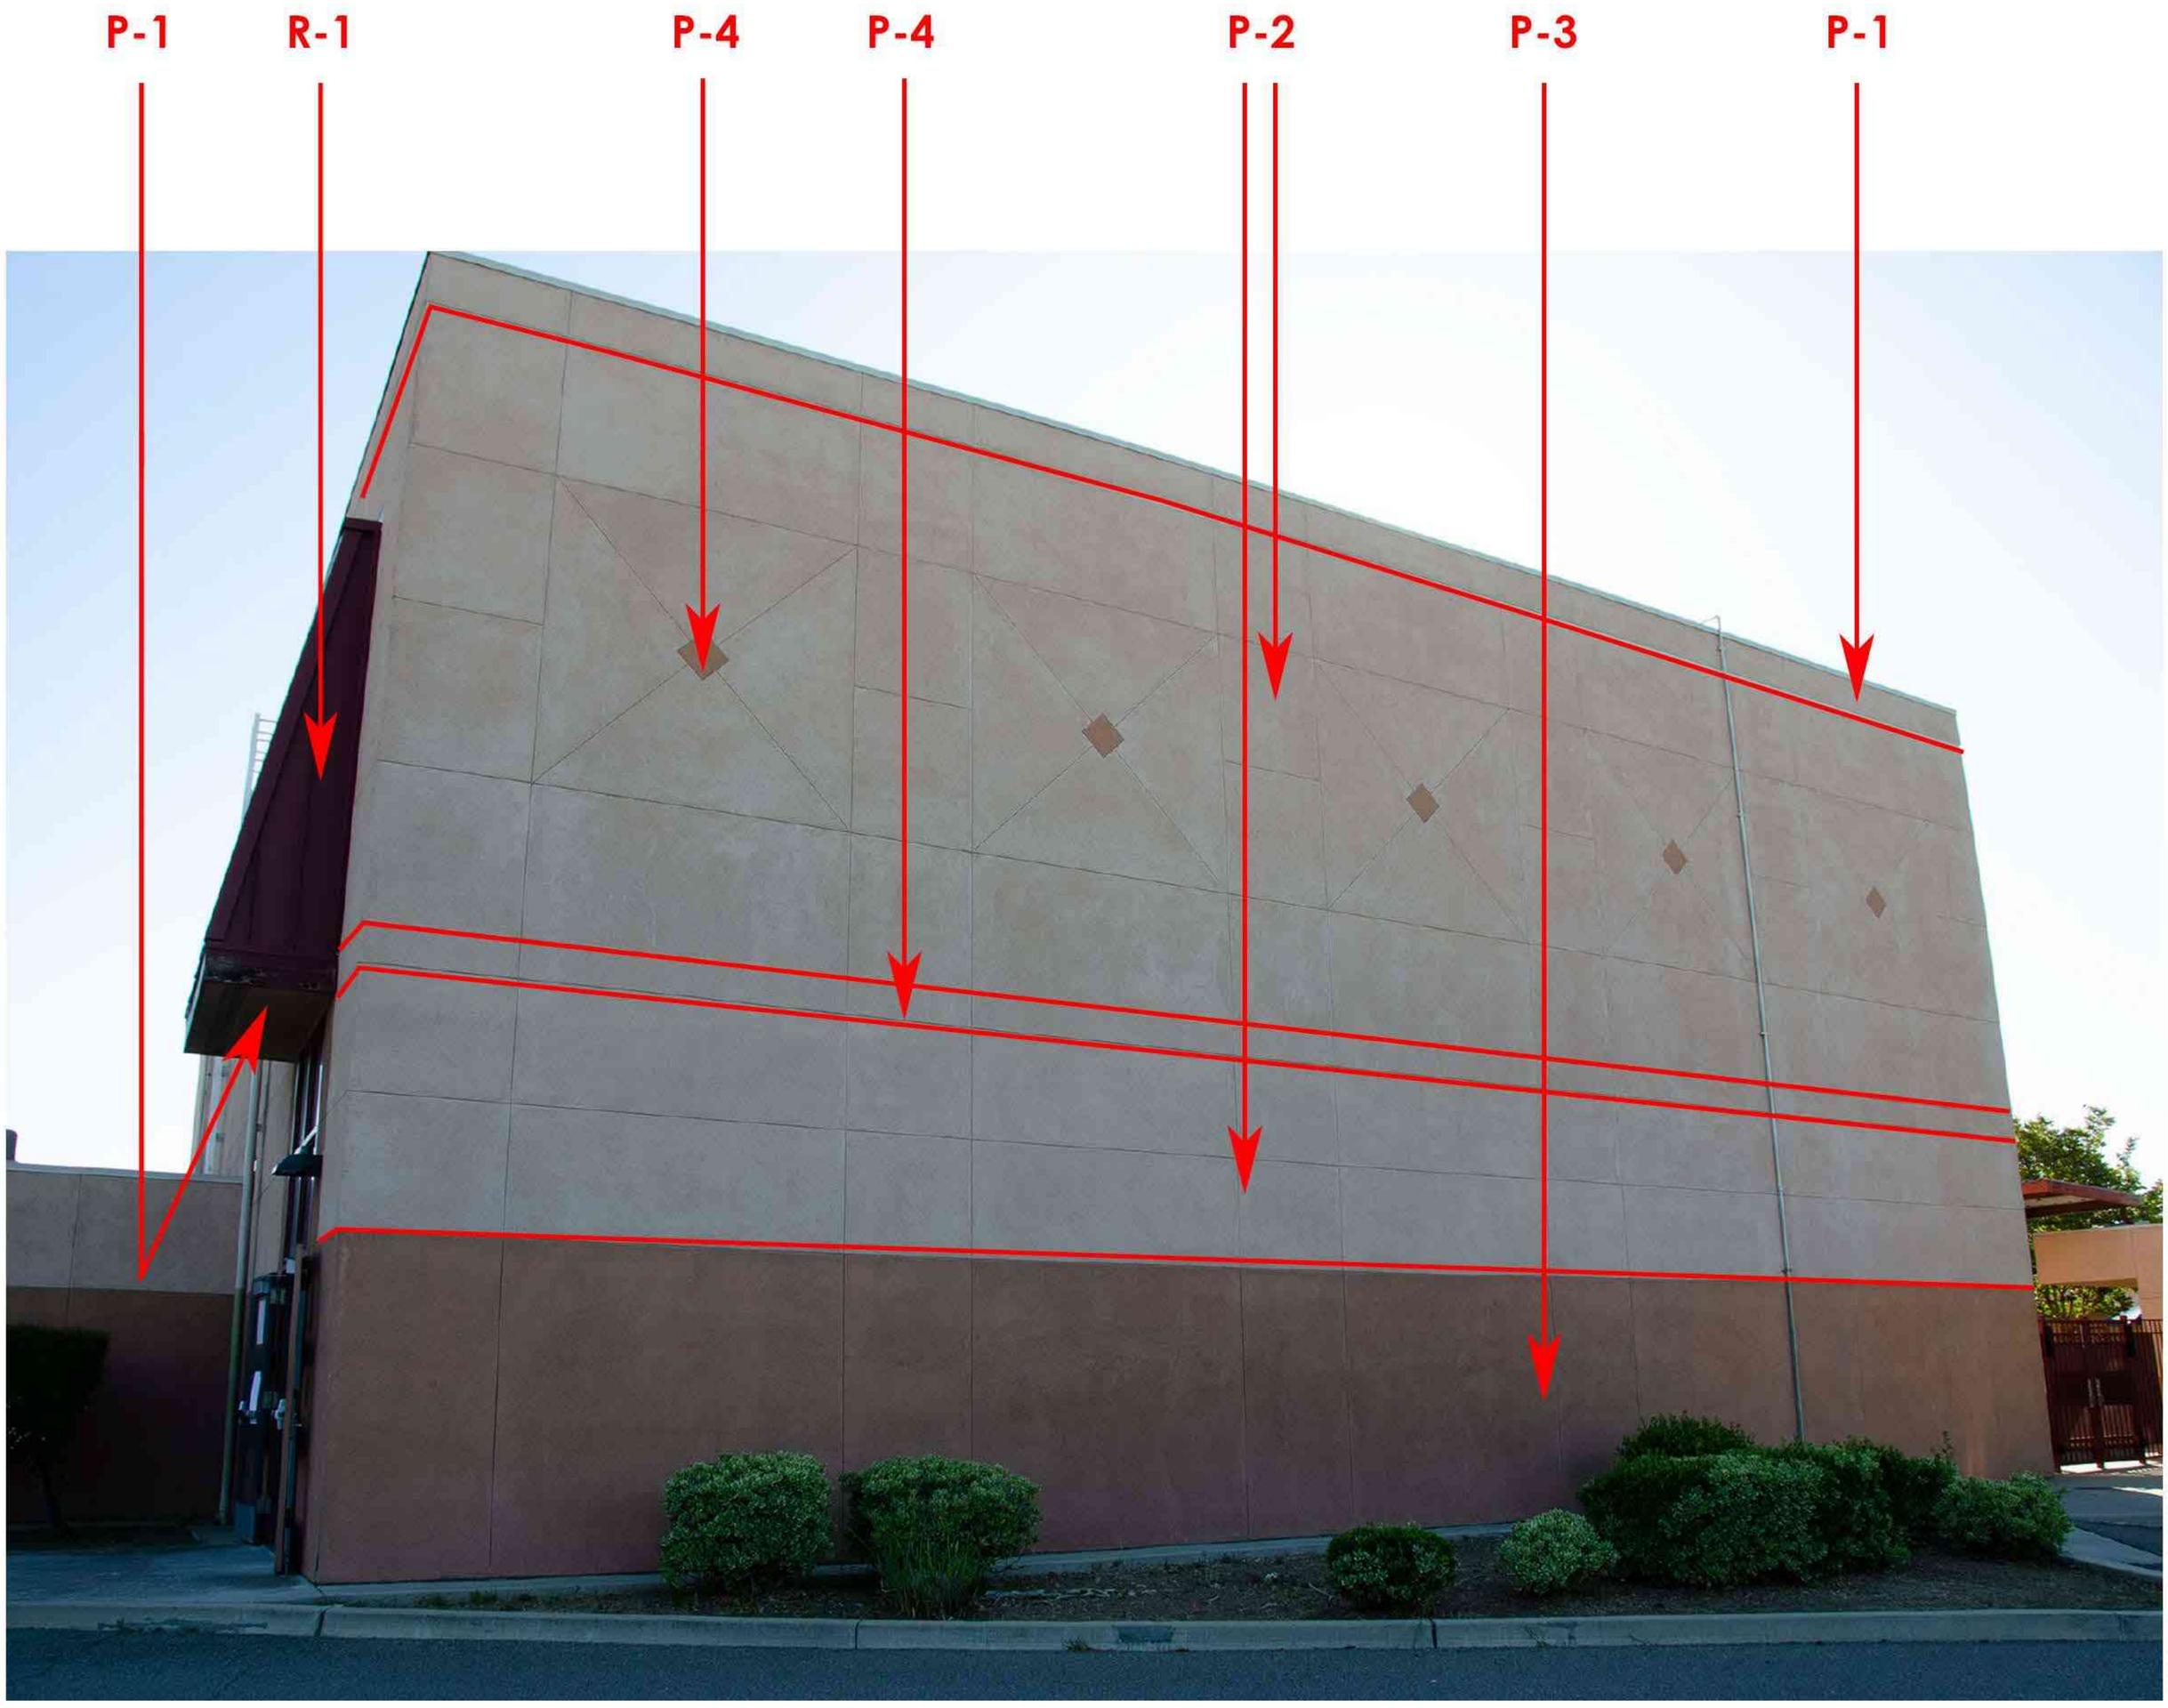

R-1
Tnemec
14GR
Midnight Grey

P-1
Kelly Moore
KM4988-5
Passionate Blueberry

P-2
Kelly Moore
KMW24-1
Bud's Sail

P-3
Kelly Moore
KM5820-2
Aluminum Sky

P-4
Kelly Moore
KM4958-3
Rushing River

P-5
Kelly Moore
KM4477
Chilled Wine

P-6
Kelly Moore
KMA87-5
Stiletto

P-7
Kelly Moore
KM5281-5
Saffron Robe

P-8
Kelly Moore
KM5512-5
Love Birds

P-6

R-1
Tnemec
14GR
Midnight Grey

P-1
Kelly Moore
KM4988-5
Passionate Blueberry

P-2
Kelly Moore
KMW24-1
Bud's Sail

P-3
Kelly Moore
KM5820-2
Aluminum Sky

P-4
Kelly Moore
KM4958-3
Rushing River

P-5
Kelly Moore
KM4477
Chilled Wine

P-6
Kelly Moore
KMA87-5
Stiletto

P-7
Kelly Moore
KM5281-5
Saffron Robe

P-8
Kelly Moore
KM5512-5
Love Birds

R-1
Tnemec
14GR
Midnight Grey

P-1
Kelly Moore
KM4988-5
Passionate Blueberry

P-2
Kelly Moore
KMW24-1
Bud's Sail

P-3
Kelly Moore
KM5820-2
Aluminum Sky

P-4
Kelly Moore
KM4958-3
Rushing River

P-5
Kelly Moore
KM4477
Chilled Wine

P-6
Kelly Moore
KMA87-5
Stiletto

P-7
Kelly Moore
KM5281-5
Saffron Robe

P-8
Kelly Moore
KM5512-5
Love Birds

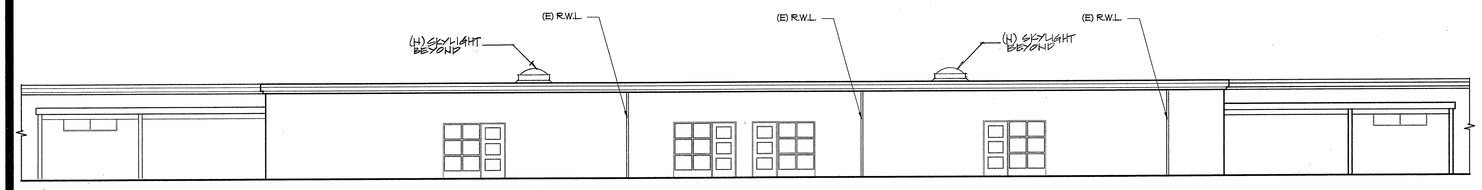

1 NORTH ELEVATION - (E) BUILDING " A "
SCALE : 1/8 " - 1' - 0"

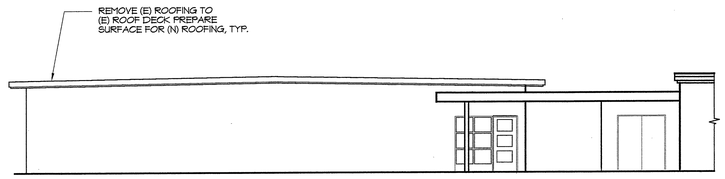

2 WEST ELEVATION - (E) BUILDING " A "
SCALE : 1/8 " - 1' - 0"

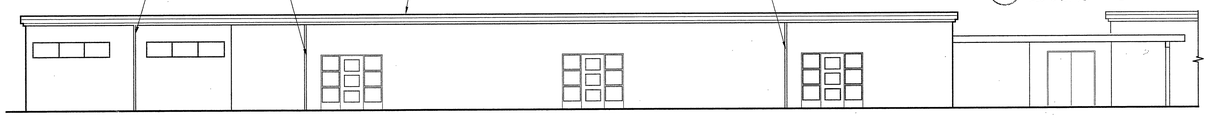

3 EAST ELEVATION - (E) BUILDING " B "
SCALE : 1/8 " - 1' - 0"

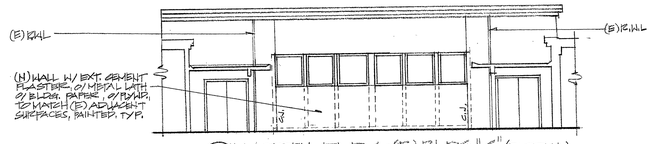

11 NORTH ELEV. - (E) BLDG. " C " (PARTIAL)
SCALE: 1/8" = 1'-0"

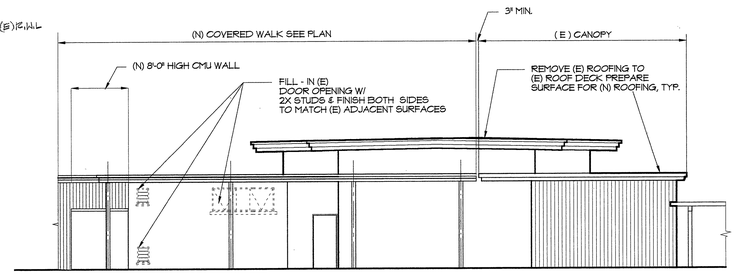

4 EAST ELEVATION - (E) BUILDING " C "
SCALE : 1/8 " - 1' - 0"

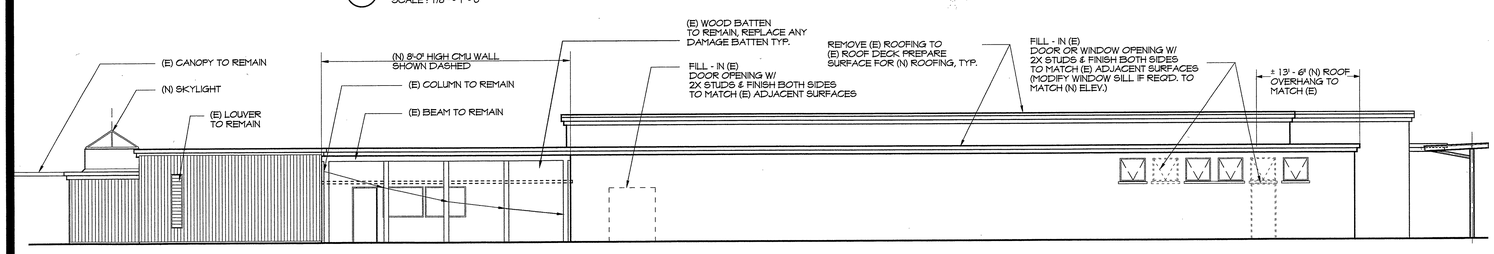

5 SOUTH ELEVATION - (E) BUILDING " C "
SCALE : 1/8 " - 1' - 0"

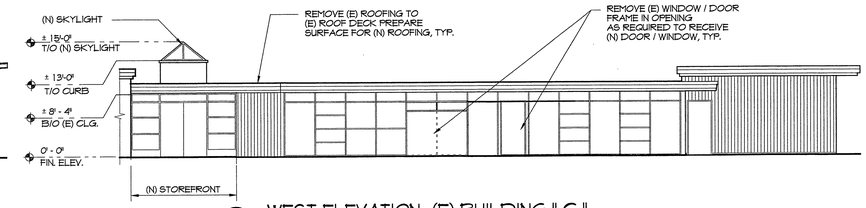

6 WEST ELEVATION -(E) BUILDING " C "
SCALE : 1/8 " - 1' - 0"

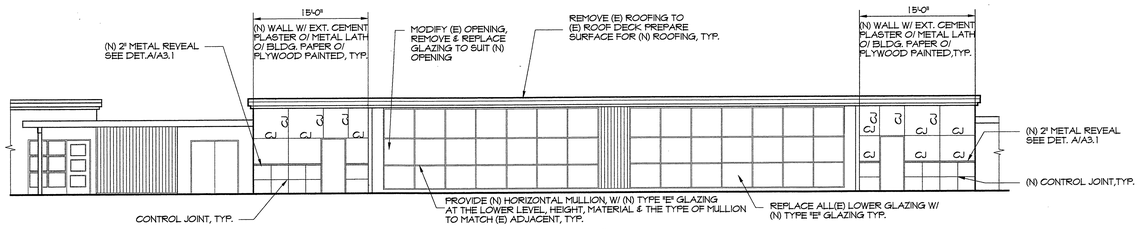

7 WEST ELEVATION - (E) BUILDING " D "
SCALE : 1/8 " - 1' - 0"

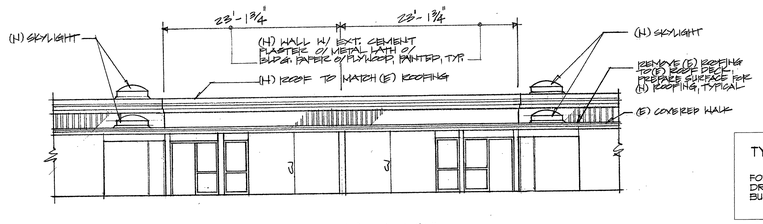

10 SOUTH ELEVATION - (E) BLDG. "A" (PARTIAL)
SCALE: 1" = 1/8" = 1'-0"

TYPICAL NOTES

FOR (N) CEMENT PLASTER STOP,
DRIP SCREED ON (E) RELOCATABLE
BUILDING, REFER TO DETAILS 24 & 26/A1.2, TYP.

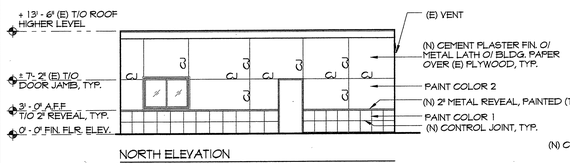

NORTH ELEVATION

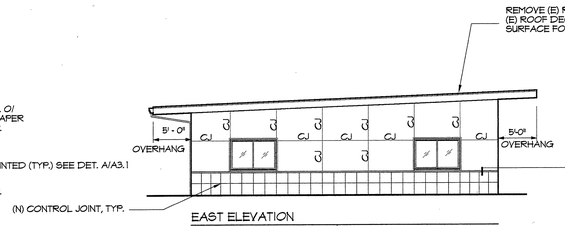

EAST ELEVATION

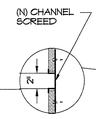

TYPICAL 2"
ALUM. REVEAL
A NOT TO SCALE

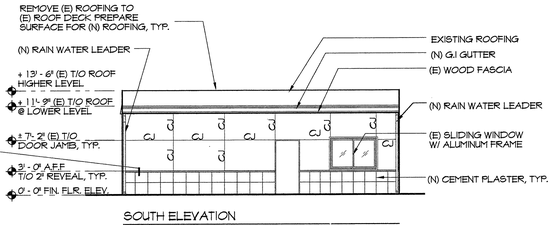

SOUTH ELEVATION

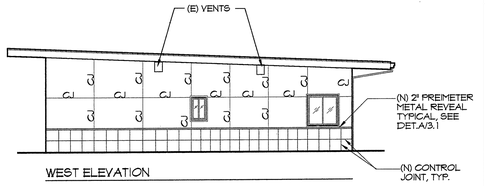

WEST ELEVATION

8 (E) RELOCATABLE CHILD CARE CENTER - BLDG. "CC"
SCALE : 1/8 " - 1' - 0"

ADDENDUM No. 2

ITEM NO. 2.17: DRAWINGS - SHEET A3.1 -DETAIL 7, WEST ELEVATION BUILDING D:

MODIFY NOTE: "Modify existing opening, remove and replace glazing to suit new opening. Glazing Type D".

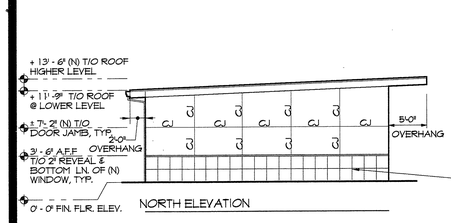

NORTH ELEVATION

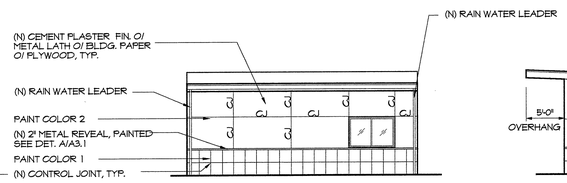

EAST ELEVATION

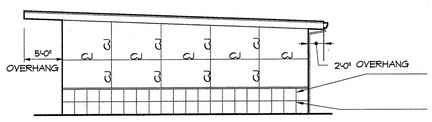

SOUTH ELEVATION

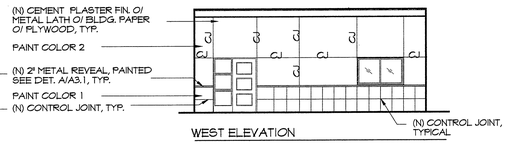

WEST ELEVATION

9 (N) RELOCATABLE CLASSROOM - BLDG. " J "
SCALE : 1/8 " - 1' - 0"

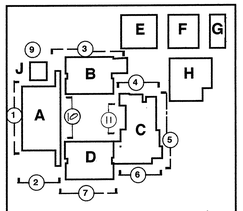

KEY PLAN
N. T. S.

FILE NO. 1 - 32

IDENTIFICATION STAMP
DIV. OF THE STATE ARCHITECT
OFFICE OF REGULATION SERVICES
APPL. 01-100,025
AC FLS
DATE MAR 20 1998
DIV. OF STATE ARCHITECT

As-Built: Reference Only

35

DATE:
DRAWN:
CHECKED:
REVIEWED:

CONSULTANT

PJHM ARCHITECTS
1494 Hamilton Avenue, Suite 100, San Jose, CA 95125 Tele.(408) 264-2000 Fax.(408) 264-2500

MODERNIZATION & ADDITION
VALLEY VIEW ELEMENTARY SCHOOL
PLEASANTON UNIFIED SCHOOL DISTRICT
ALAMEDA COUNTY, CALIFORNIA

BLDG. ELEVATIONS

SHEET
A3.1
OF
JOB NUMBER
97014

TYPICAL NOTES

- FOR (N) CEMENT PLASTER STOP, DRIP SCREED ON (E) RELOCATABLE BUILDING, REFER TO DETAILS 24 & 26/A1.2, TYP.
- CONTRACTOR TO PROVIDE EXPANSION JOINT @ ROOF, FASCIA, CEILING & WALL, TYP.

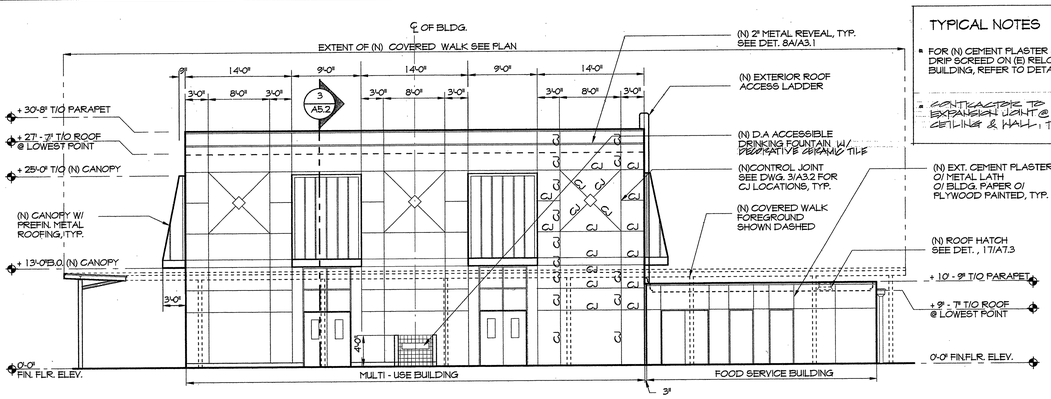

R.F.I. #4, 206

1 NORTH ELEVATION - (N) MULTI - USE & FOOD SERVICE BUILDING
SCALE : 1/8" = 1' - 0"

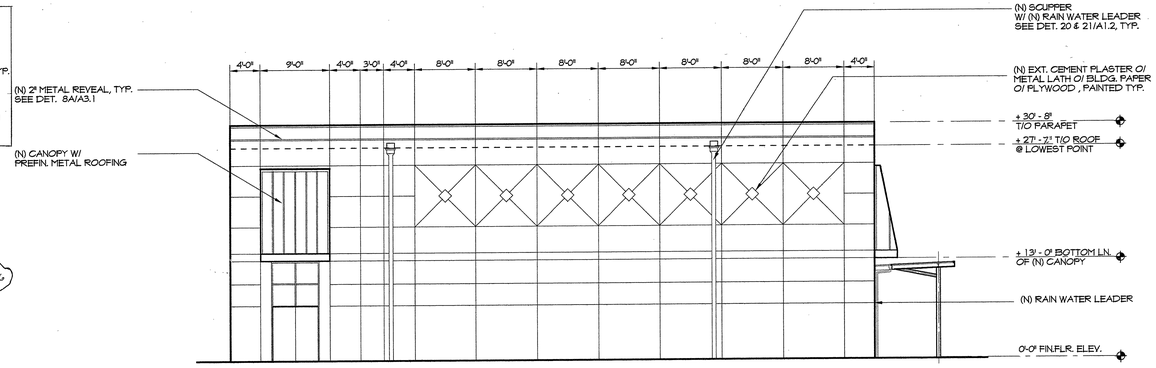

2 EAST ELEVATION - (N) MULTI - USE BUILDING
SCALE : 1/8" = 1' - 0"

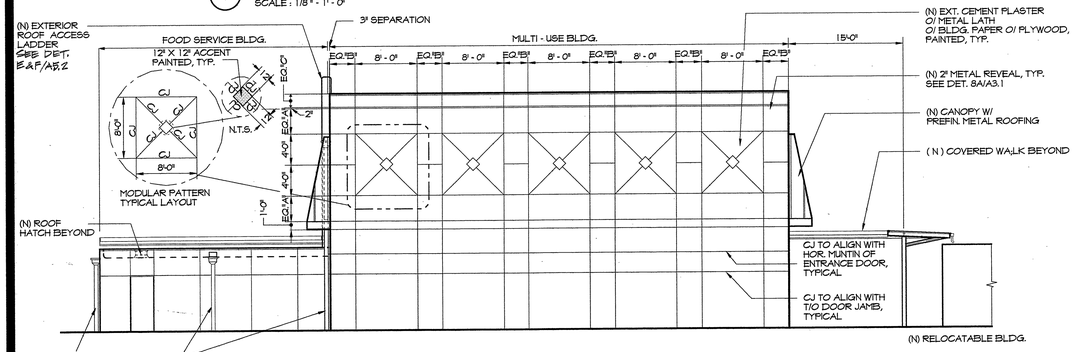

3 SOUTH ELEVATION - (N) MULTI - USE & FOOD SERVICE BUILDING
SCALE : 1/8" = 1' - 0"

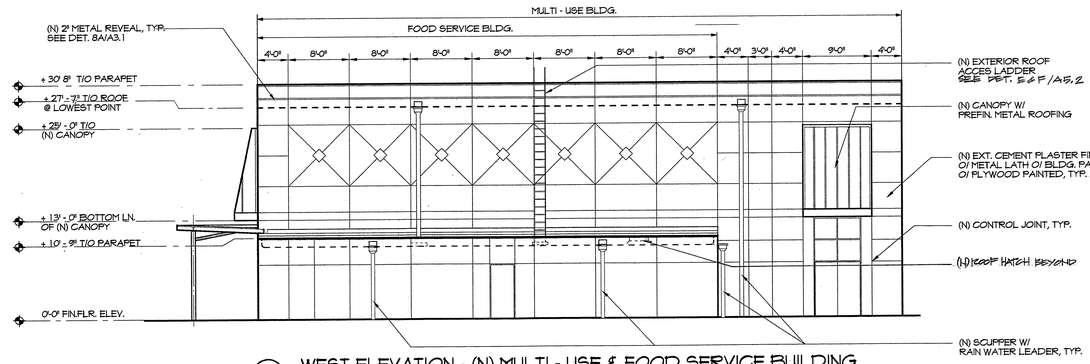

4 WEST ELEVATION - (N) MULTI - USE & FOOD SERVICE BUILDING
SCALE : 1/8" = 1' - 0"

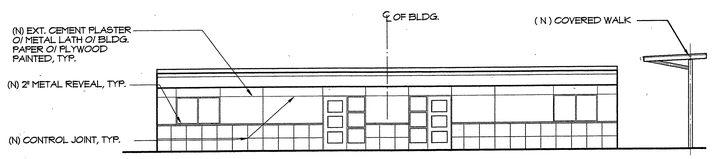

5 NORTH ELEVATION -(N) RELOCATABLE BUILDING " G "
SCALE : 1/8" = 1' - 0"

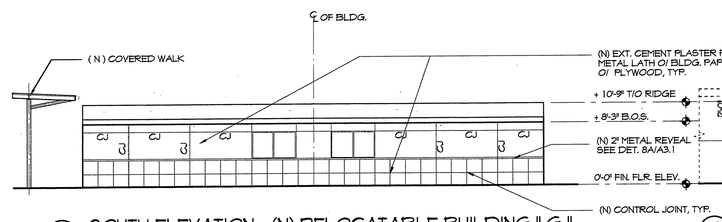

6 SOUTH ELEVATION - (N) RELOCATABLE BUILDING " G "
SCALE : 1/8" = 1' - 0"

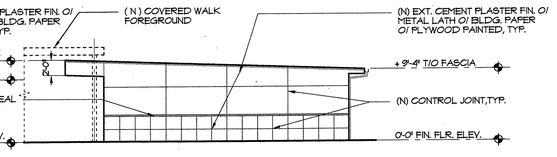

7 WEST ELEVATION - (N) RELOCATABLE BUILDING " G "
SCALE : 1/8" = 1' - 0"
EAST ELEV. OPP. HAND

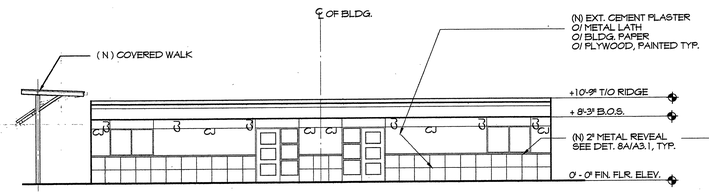

8 SOUTH ELEVATION - (N) RELOCATABLE BUILDING " E "
SCALE : 1/8" = 1' - 0"
NORTH ELEVATION BLDG."E" SIM.
NORTH & SOUTH BLDG."F" SIM.
NORTH ELEVATION BLDG. "G" SIM.

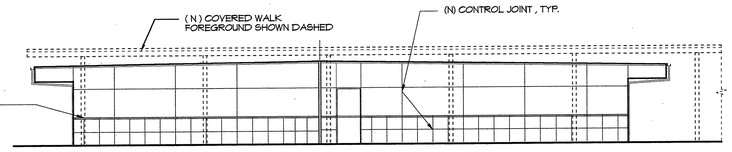

9 WEST ELEVATION - (N) RELOCATABLE BUILDING " E "
SCALE : 1/8" = 1' - 0"
EAST ELEV. BLDG. "E" SIM.

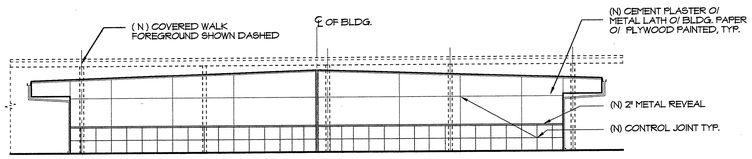

10 WEST ELEVATION - (N) RELOCATABLE BUILDING " F "
SCALE : 1/8" = 1' - 0"
EAST ELEV. BLDG. "F" SIM.

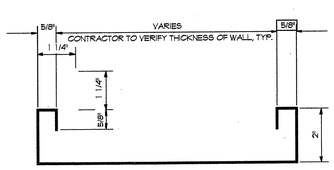

11 STEEL FRAME PROFILE
SCALE: 6" = 1'-0"

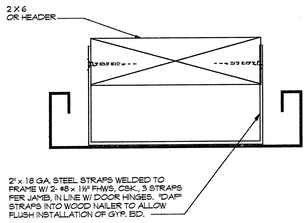

12 STEEL FRAME ANCHORAGE
SCALE: 6" = 1'-0"

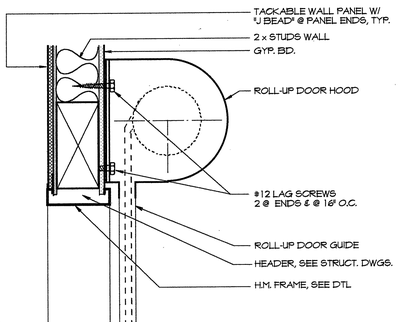

13 ROLL - UP DOOR HEAD
1½"=1'-0"

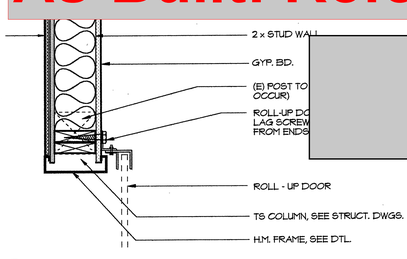

14 ROLL - UP DOOR JAMB
1½"=1'-0"

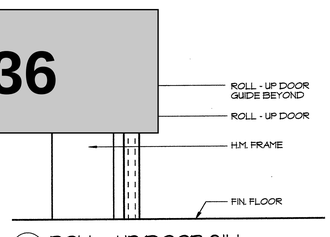

15 ROLL - UP DOOR SILL
1½"=1'-0"

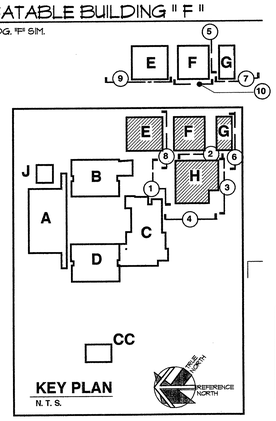

FILE NO. 1 - 32

IDENTIFICATION STAMP
DIV. OF THE STATE ARCHITECT
OFFICE OF REGULATION SERVICES

APPL. 01-100,025

AC FLS SS
DATE MAR 2 0 1998

DIV. OF STATE ARCHITECT

As-Built: Reference Only

36

DATE:
DRAWN:
CHECKED:
REVIEWED:

CONSULTANT

PJHM ARCHITECTS
1494 Hamilton Avenue, Suite 100, San Jose, CA 95125 Tel:(408) 264-2000 Fax:(408) 264-2500

MODERNIZATION & ADDITION
VALLEY VIEW ELEMENTARY SCHOOL
PLEASANTON UNIFIED SCHOOL DISTRICT
ALAMEDA COUNTY, CALIFORNIA

BLDG. ELEVATIONS
BLDG. "H", "J" & "K"

SHEET
A3.2
OF
JOB NUMBER
97014

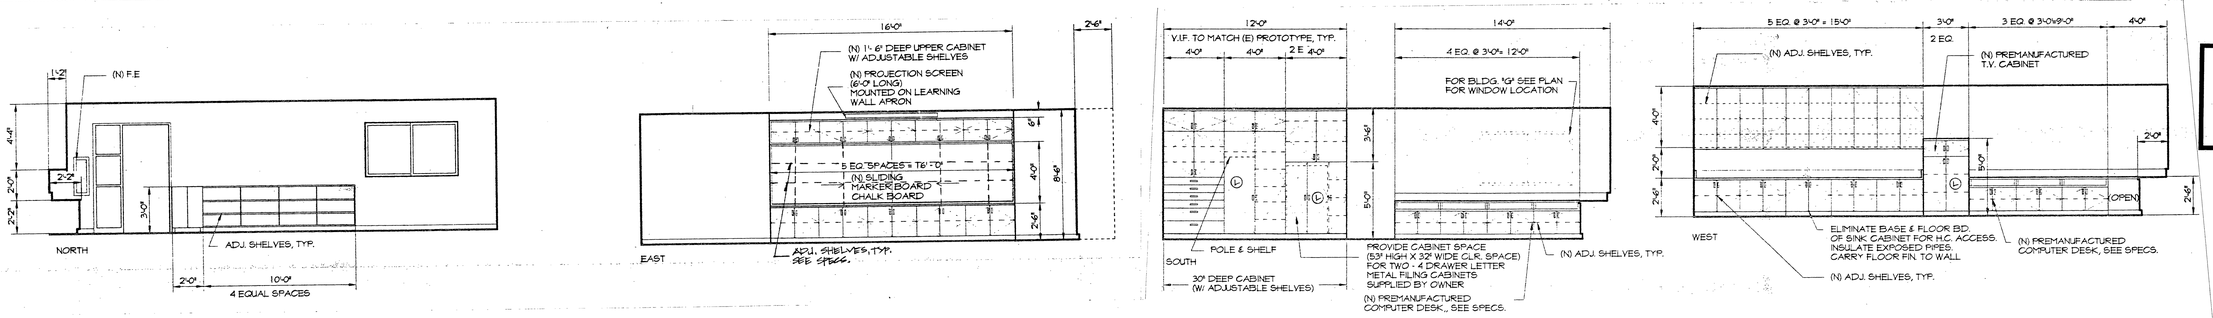

(F1) (N) RELOCATABLE TYP. CLASSROOM BLDG. "E" & "G" S/M.

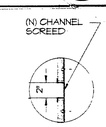

TYPICAL 2" ALUM. REVEAL

(A) NOT TO SCALE

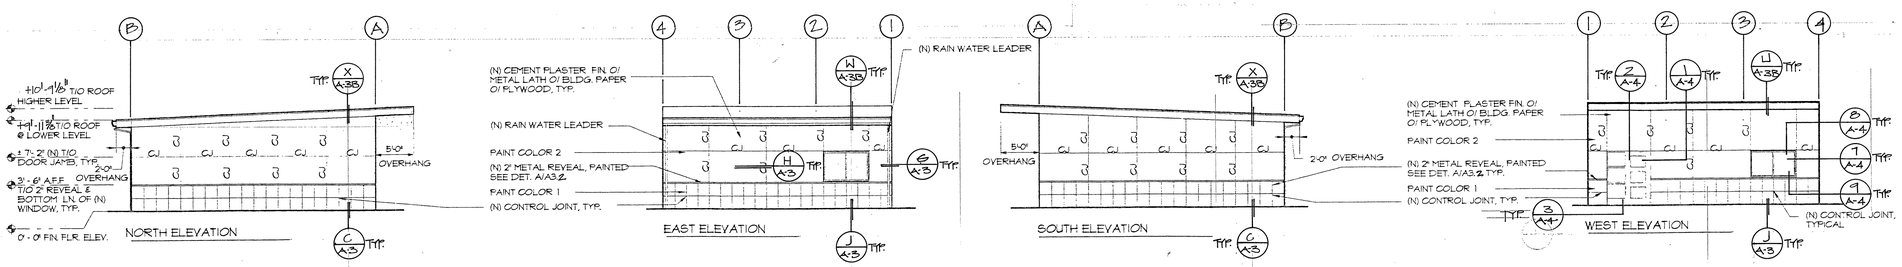

(4) (N) RELOCATABLE CLASSROOM - BLDG. " J "

SCALE : 1/8" = 1'- 0"

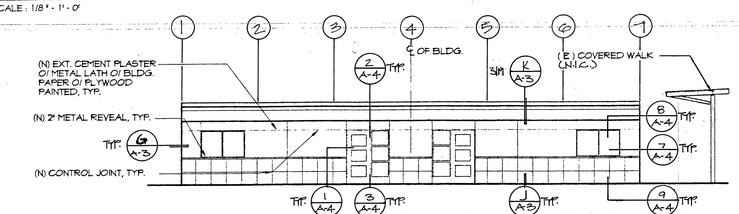

(5) NORTH ELEVATION -(N) RELOCATABLE BUILDING " G "

SCALE : 1/8" = 1'- 0"

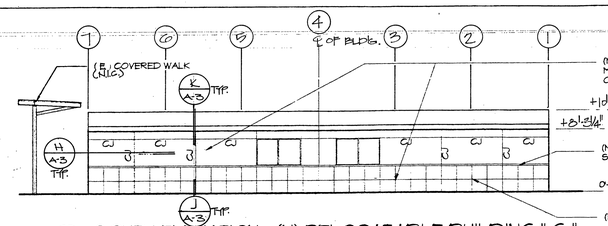

(6) SOUTH ELEVATION - (N) RELOCATABLE BUILDING " G "

SCALE : 1/8" = 1'- 0"

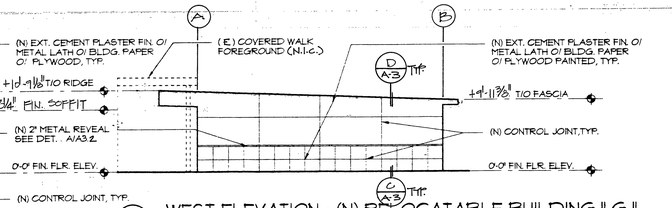

(7) WEST ELEVATION - (N) RELOCATABLE BUILDING " G "

SCALE : 1/8" = 1'- 0" EAST ELEV. OPP. HAND

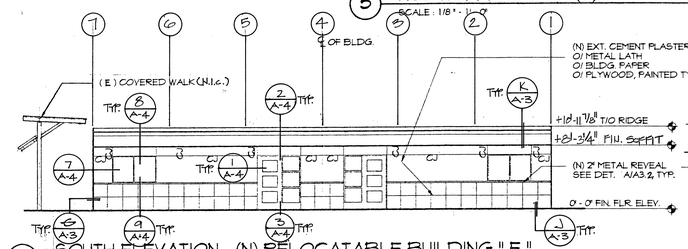

(8) SOUTH ELEVATION - (N) RELOCATABLE BUILDING " E "

SCALE : 1/8" = 1'- 0"

NORTH ELEVATION BLDG."E" S/M.
NORTH & SOUTH BLDG."F" S/M.
NORTH ELEVATION BLDG. "G" S/M.

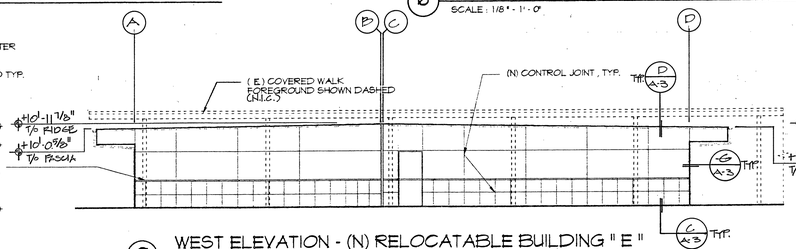

(9) WEST ELEVATION - (N) RELOCATABLE BUILDING " E "

SCALE : 1/8" = 1'- 0" EAST ELEV. BLDG. "E" S/M.

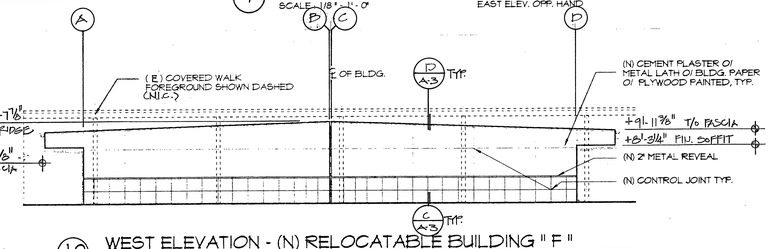

(10) WEST ELEVATION - (N) RELOCATABLE BUILDING " F "

SCALE : 1/8" = 1'- 0" EAST ELEV. BLDG. "F" S/M.

Project: Valley View Elementary School
Project No.: 97014
District: Pleasanton Unified School District
Architect: PJHM Architects, Inc.

DSA File No.: 11-
Appl. No.: 01-100025

PERFORMANCE SPECIFICATION STATEMENT

These drawings and/or specifications and/or calculations for the items listed below have been prepared by other design professionals who are licensed and authorized to prepare such drawings in this State. These documents have been examined by me and have been found to meet the appropriate requirements of Title 24, California Code of Regulations and the project specifications prepared by me.

The items listed below are acceptable for incorporation into the construction of this project for which I am the individual designated to be in general responsible charge (or for which I have been delegated responsibility for this portion of the work).

INCREMENT NO. 2 DOCUMENTS LIST

Sheets: T, 0, A1.2, A2.5, A2.6, A2.9, A2.10, A3, A-3A, A-3B, A3.2, A4, A4-1, A6.1, SF-1A, SF-1B, SF-1C, SF-1E, S-1A, S-1B, S-1C, S-1D, S-1E, S-1F, S-2, S-3, S-3A

PJHM Architects, Inc.
OCT-2098
Date

LICENSED ARCHITECT
DANIEL A. BURKHARDT
No. 6185
Exp. 3-31-00
STATE OF CALIFORNIA

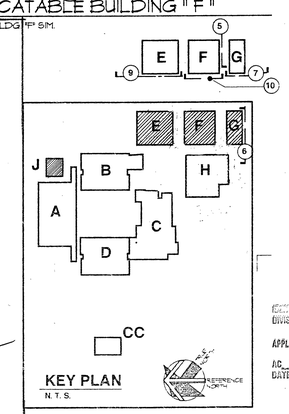

CERTIFICATION STAMP
DIVISION OF THE STATE ARCHITECT
INC. #2
APPL 01 100025
AC SA FLS CL SS GR/MF
DATE OCT 20 1998

DIV. OF STATE ARCHITECT

As-Built: Reference Only

37

DATE:
DRAWN:
CHECKED:
REVIEWED:

CONSULTANT

MEEHLEIS MODULAR BUILDINGS, INC. DESIGN AND CONSTRUCTION CO.
1803 E. LOIS AVE. OAKLAND, CA 94607 (510) 834-4867 LIC. NO. 473488

PJHM ARCHITECTS
1494 Hamilton Avenue, Suite 100, San Jose, CA 95125 Tel:(408) 264-2000 Fax:(408) 264-2500

MODERNIZATION & ADDITION
VALLEY VIEW ELEMENTARY SCHOOL
PLEASANTON UNIFIED SCHOOL DISTRICT
ALAMEDA COUNTY, CALIFORNIA

BLDG. ELEVATIONS
BLDG. "E", "F", "G" & "J"

SHEET A3.2
OF
JOB NUMBER 97014

97014.58