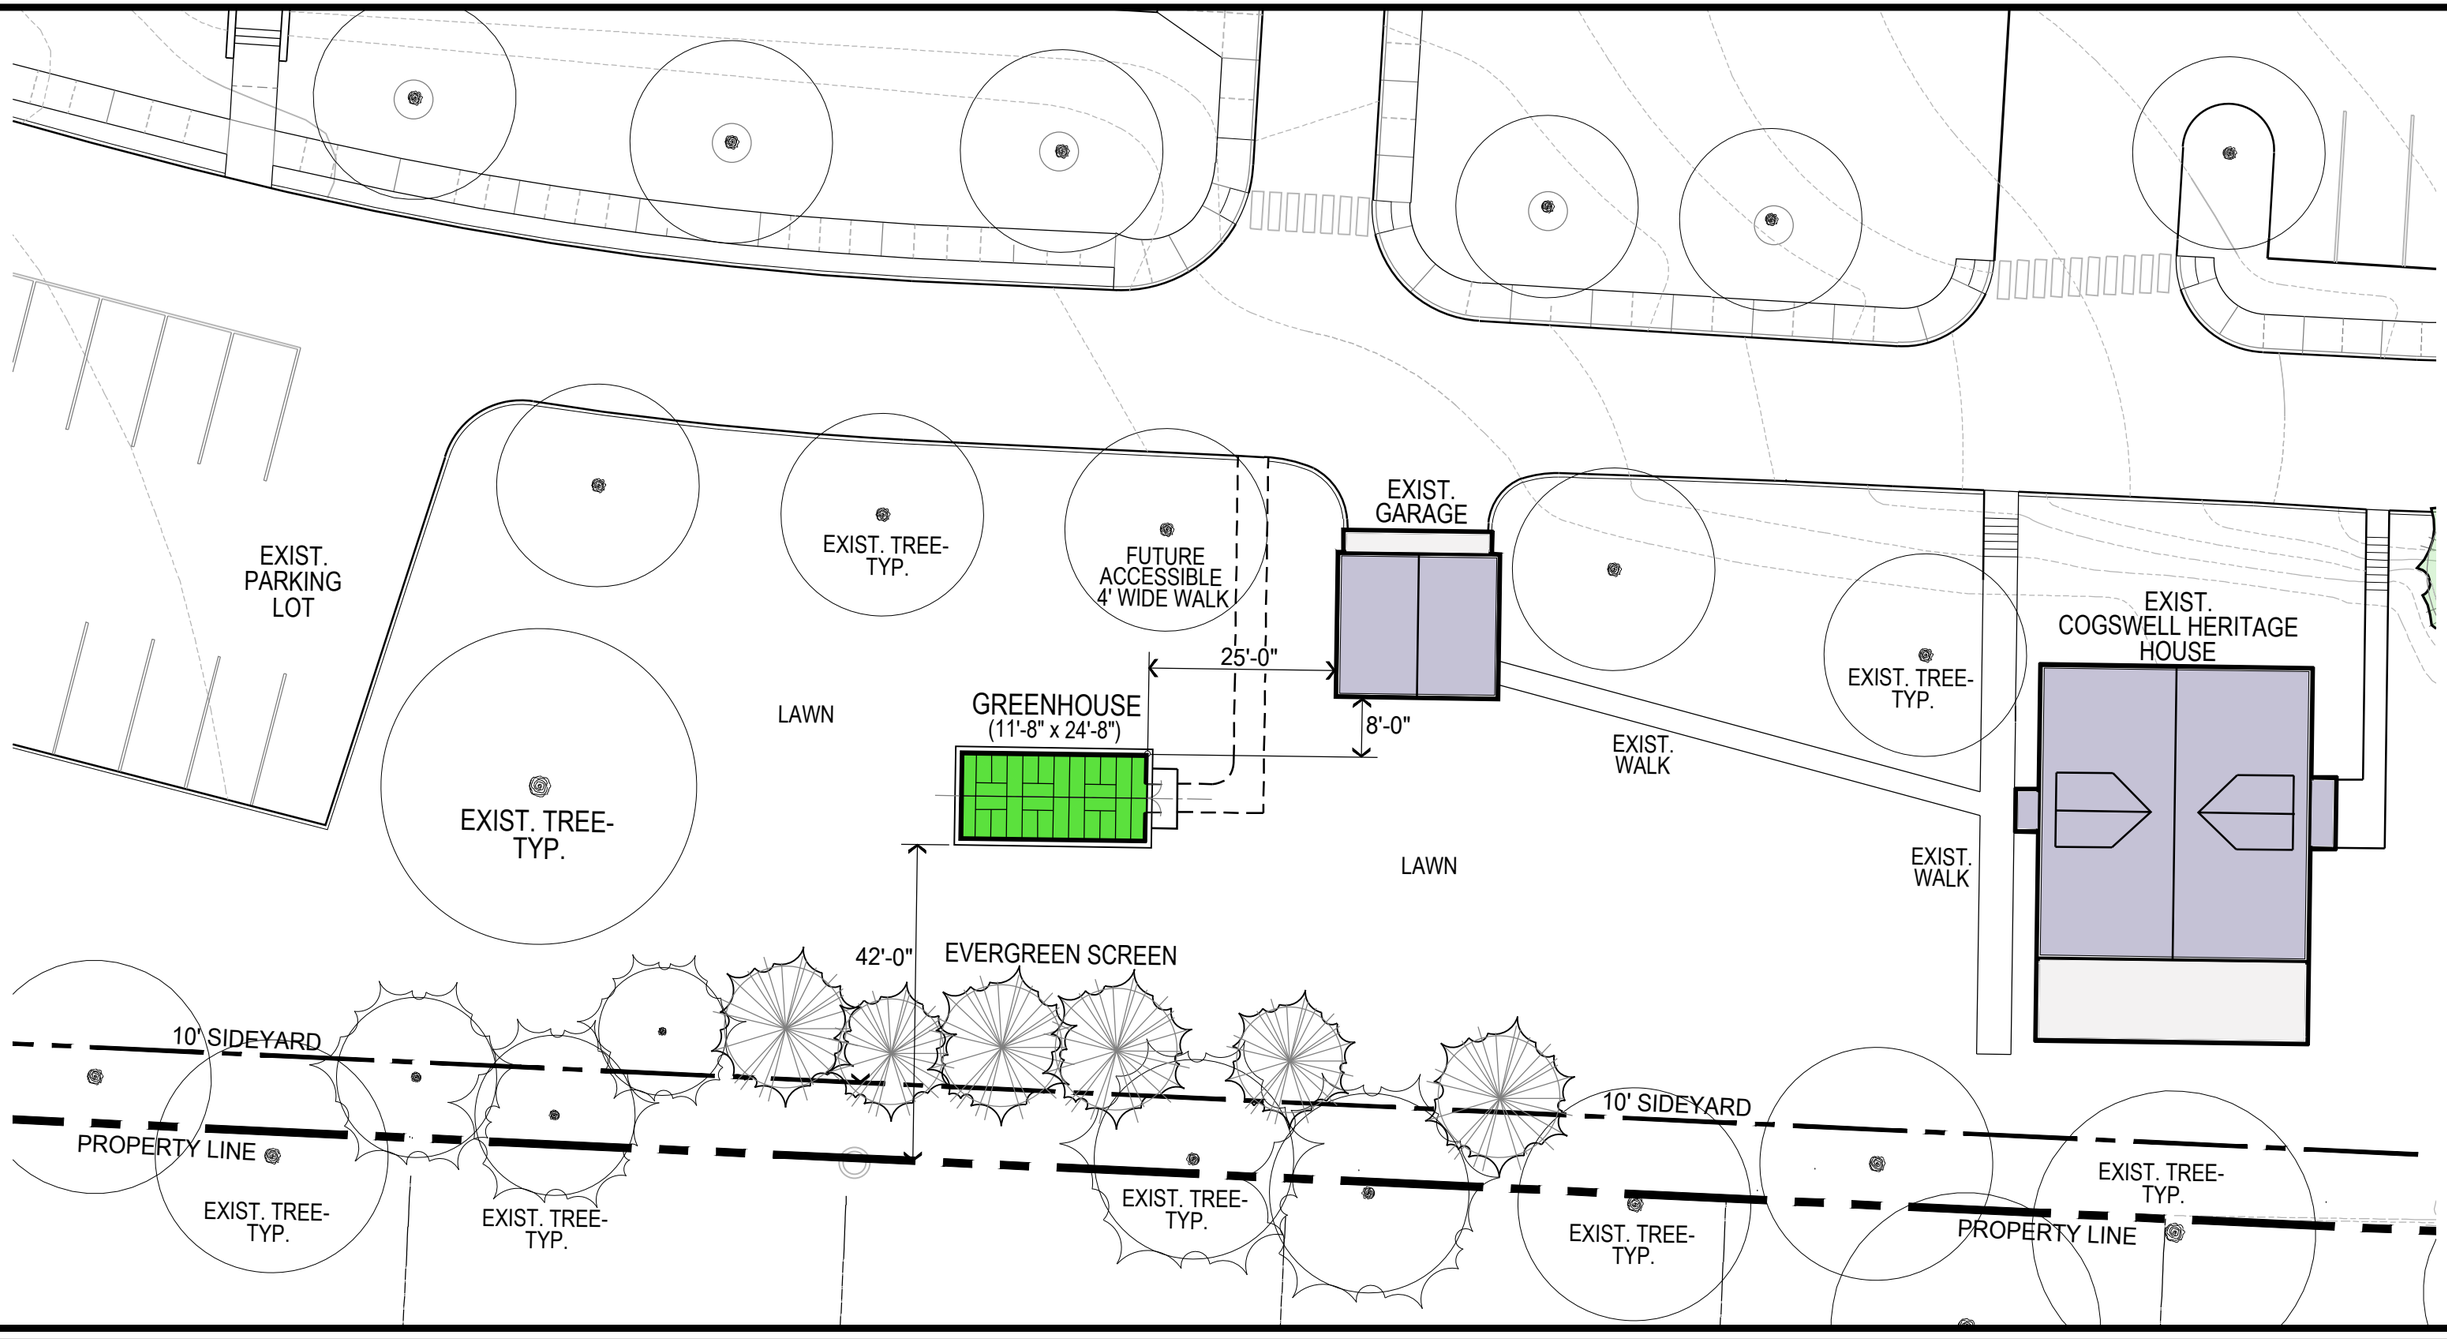

PROPOSED GREENHOUSE FOR THE

• AMERICAN SCHOOL FOR THE DEAF •

WEST HARTFORD, CONNECTICUT

CR3 STUDIO AT LOUREIRO ENGINEERING • LANDSCAPE ARCHITECTURE • SITE PLANNERS • JULY 28, 2022 • SCALE: 1" = 10'