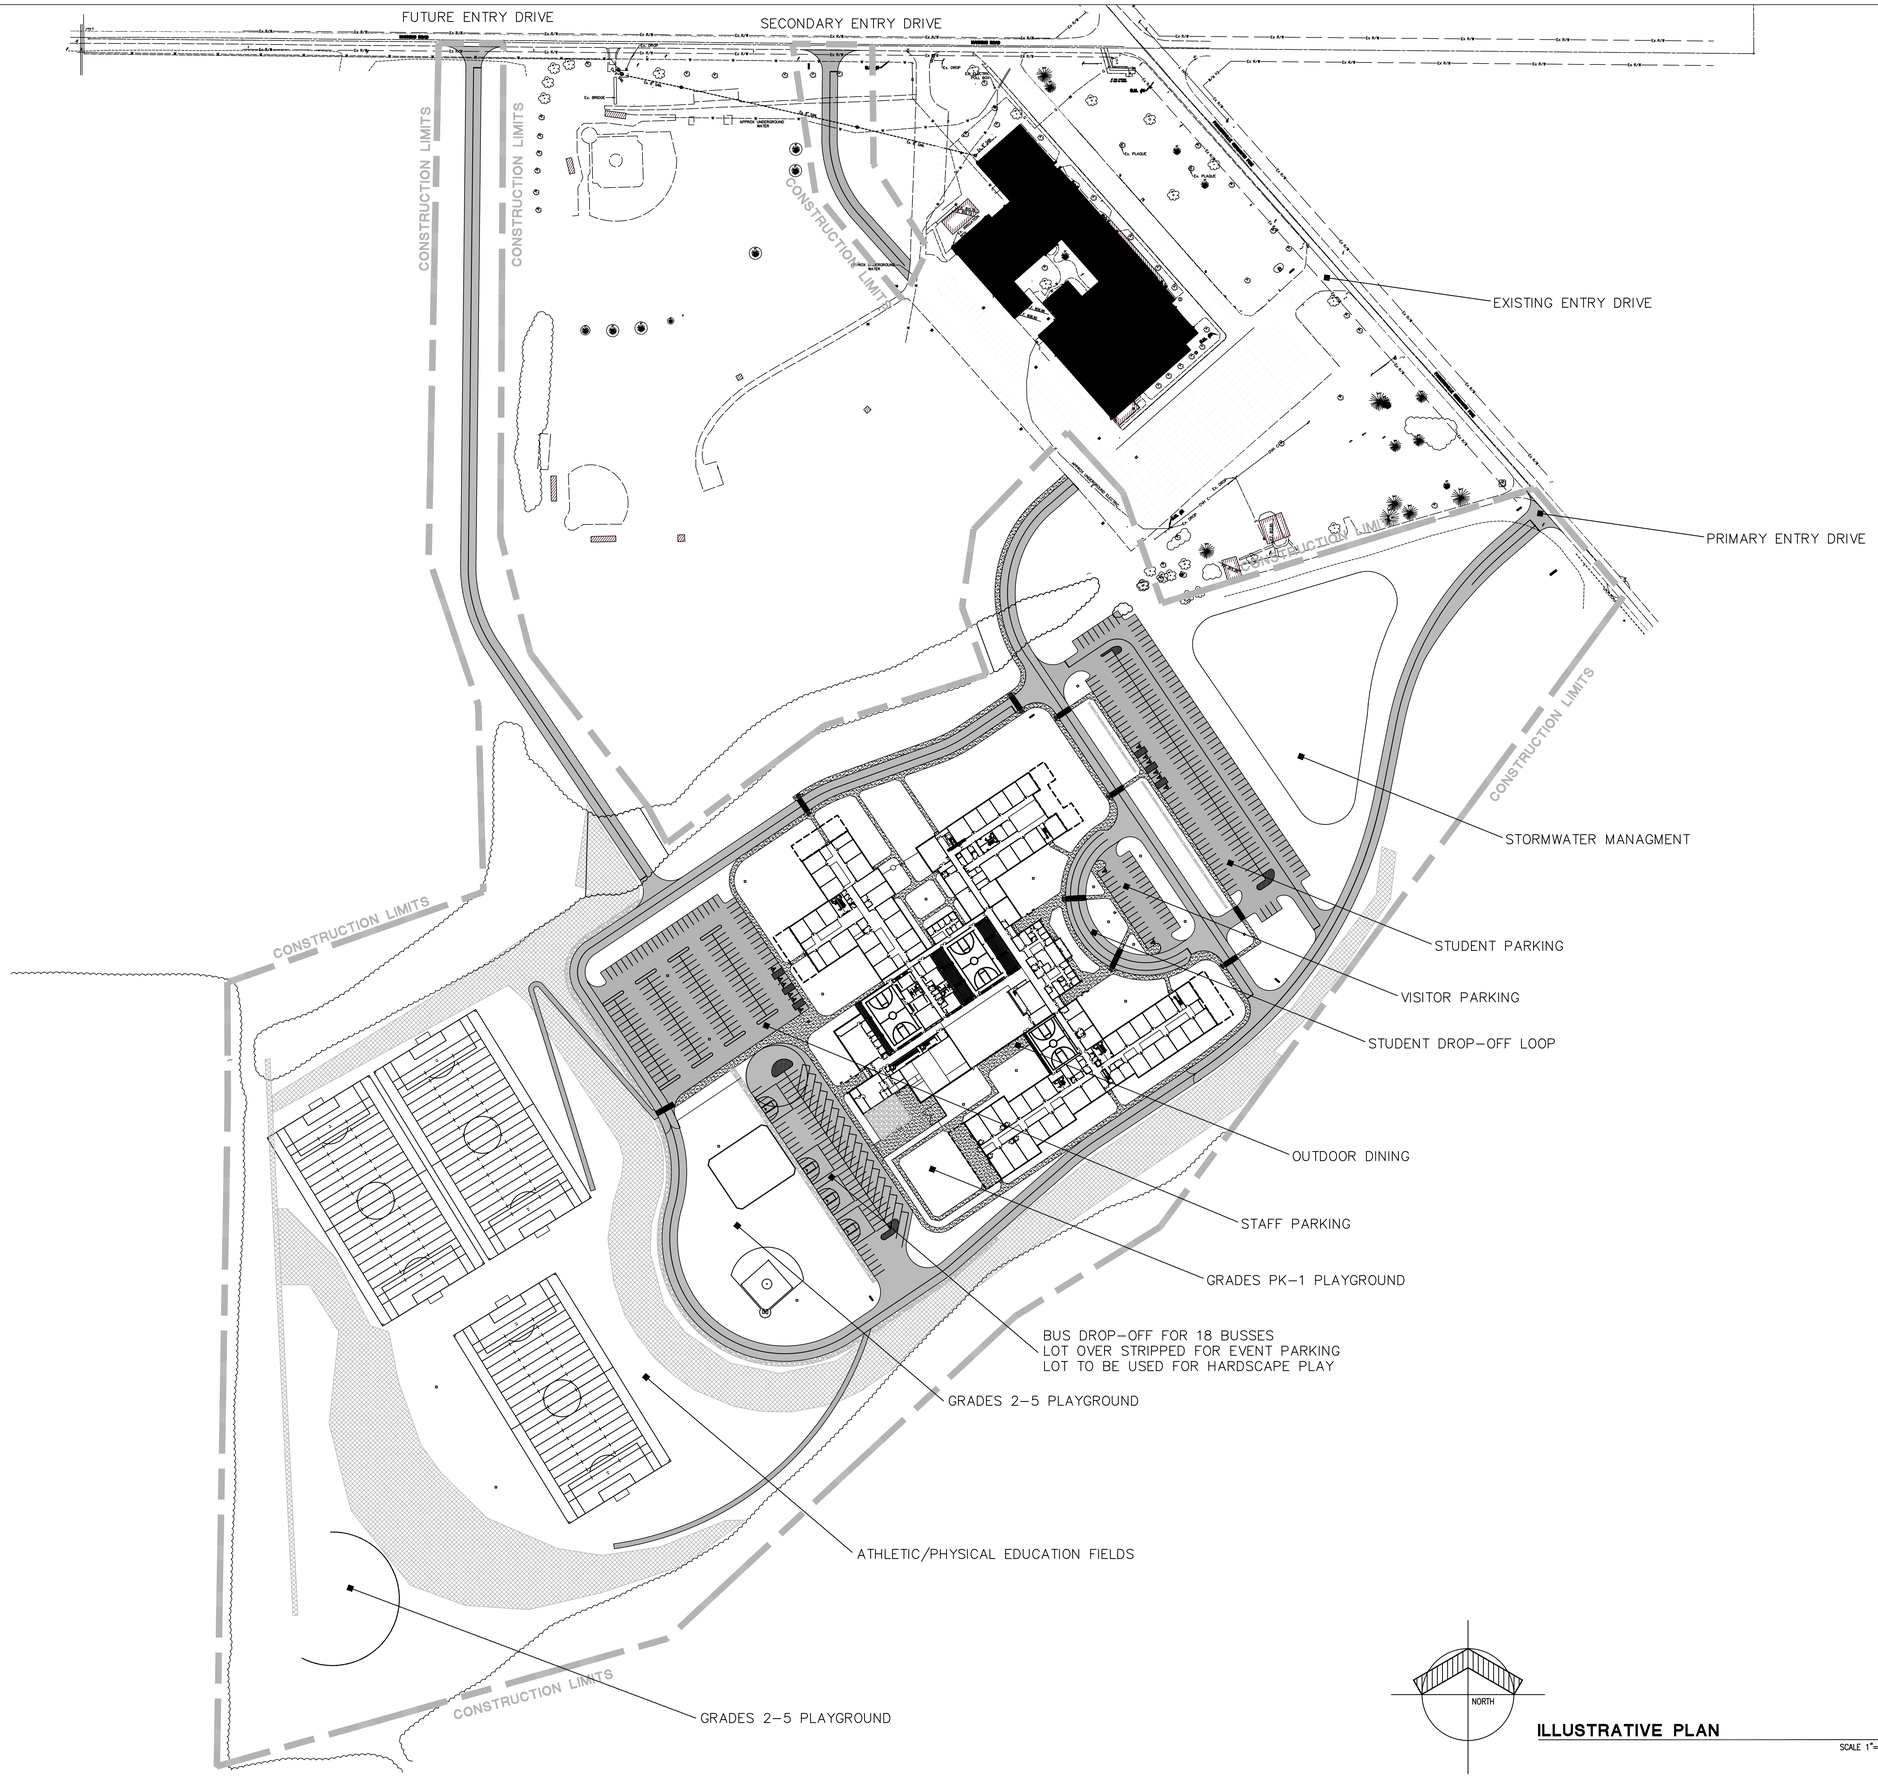


ILLUSTRATIVE PLAN

SCALE 1"=100'-0"

COPYRIGHT 2021 BY FANNING/HOWEY ASSOCIATES, INC.

NEW PK-12

6057 FARMERSVILLE-GERMANTOWN PIKE
GERMANTOWN, OHIO 45327

VALLEY VIEW LOCAL SCHOOLS

ARCHITECT

FANNING HOWEY

419-586-7771 WWW.FHAI.COM

540 East Market Street, Celina, Ohio 45822

KEY PLAN

SCHEMATIC DESIGN

NOT FOR CONSTRUCTION

DRAWN BY: SCH

PROJECT NUMBER: 218062.01

PROJECT ISSUE DATE: OCTOBER 20, 2021

REV. NO.△	DESCRIPTION	DATE

ILLUSTRATIVE LAYOUT PLAN

G1.01

FILE PATH:
PLOT DATE: