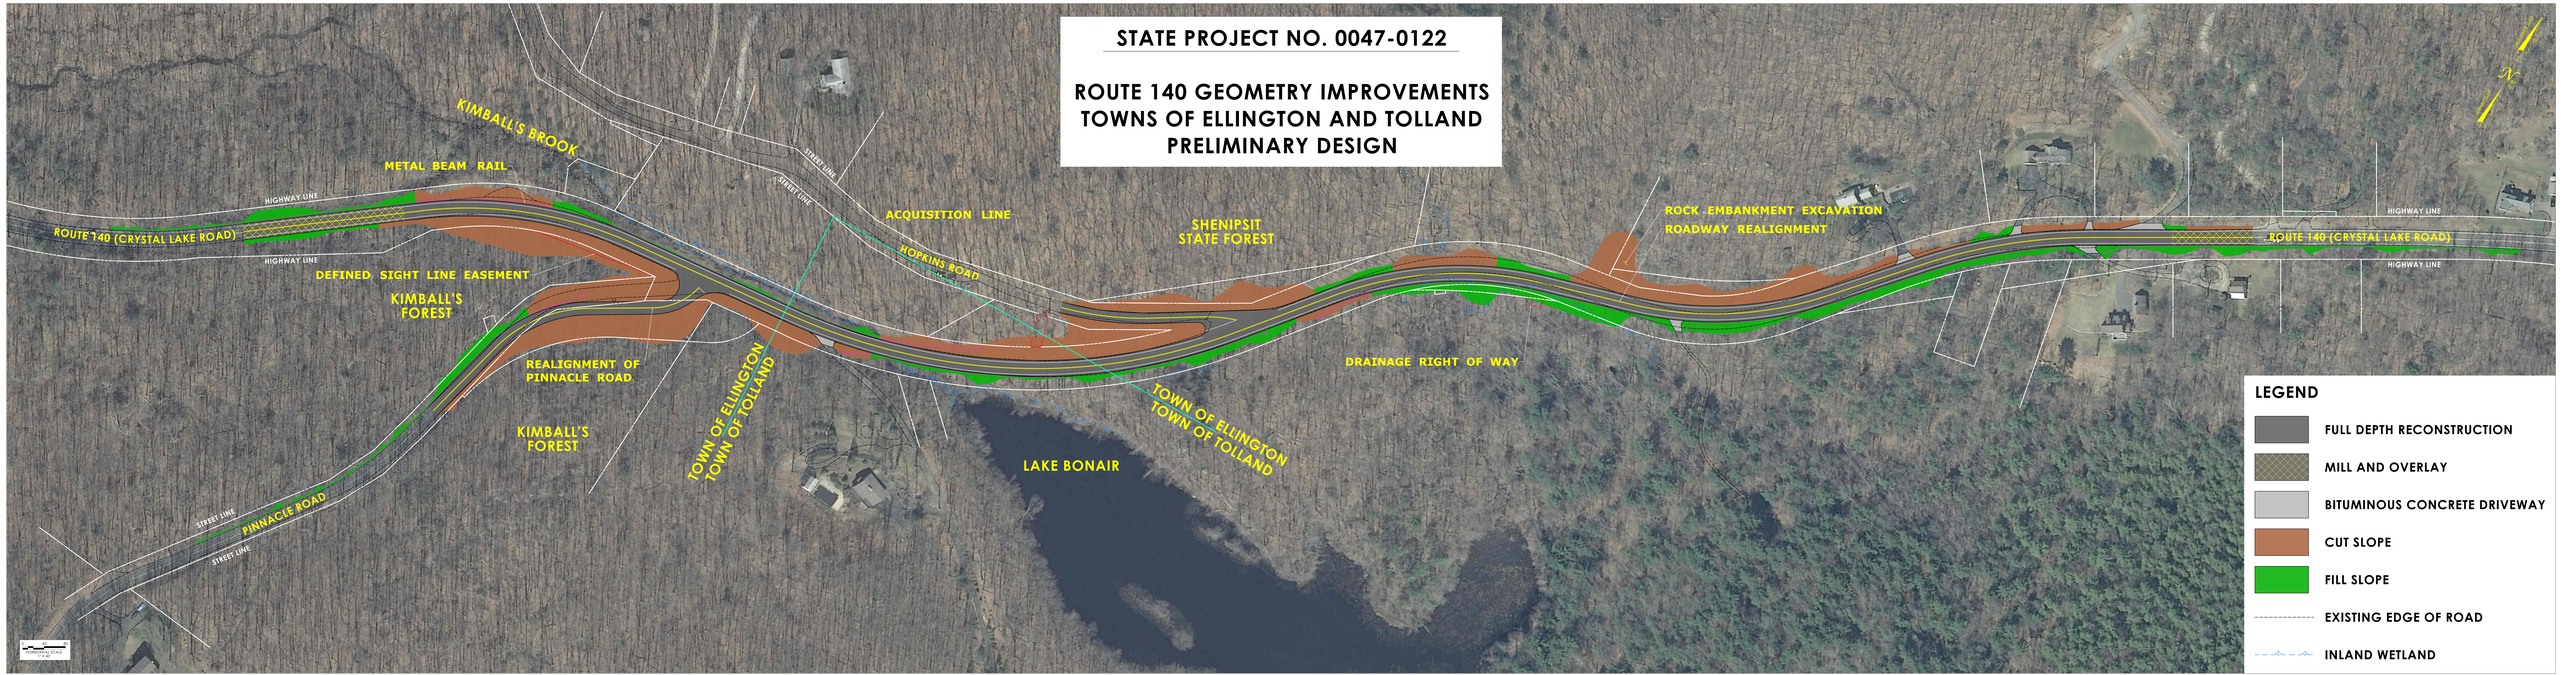
STATE PROJECT NO. 0047-0122
ROUTE 140 GEOMETRY IMPROVEMENTS
TOWNS OF ELLINGTON AND TOLLAND
PRELIMINARY DESIGN
KIMBALL'S BROOK
METAL BEAM RAIL
HIGHWAY LINE
ROUTE 140 (CRYSTAL LAKE ROAD)
HIGHWAY LINE
DEFINED SIGHT LINE EASEMENT
KIMBALL'S FOREST
REALIGNMENT OF PINNACLE ROAD
KIMBALL'S FOREST
PINNACLE ROAD
STREET LINE
STREET LINE
STREET LINE
STREET LINE
TOWN OF ELLINGTON
TOWN OF TOLLAND
ACQUISITION LINE
HOPKINS ROAD
SHENIPSIT STATE FOREST
LAKE BONAIR
TOWN OF ELLINGTON
TOWN OF TOLLAND
DRAINAGE RIGHT OF WAY
ROCK EMBANKMENT EXCAVATION
ROADWAY REALIGNMENT
HIGHWAY LINE
ROUTE 140 (CRYSTAL LAKE ROAD)
HIGHWAY LINE
N
LEGEND
FULL DEPTH RECONSTRUCTION
MILL AND OVERLAY
BITUMINOUS CONCRETE DRIVEWAY
CUT SLOPE
FILL SLOPE
EXISTING EDGE OF ROAD
INLAND WETLAND