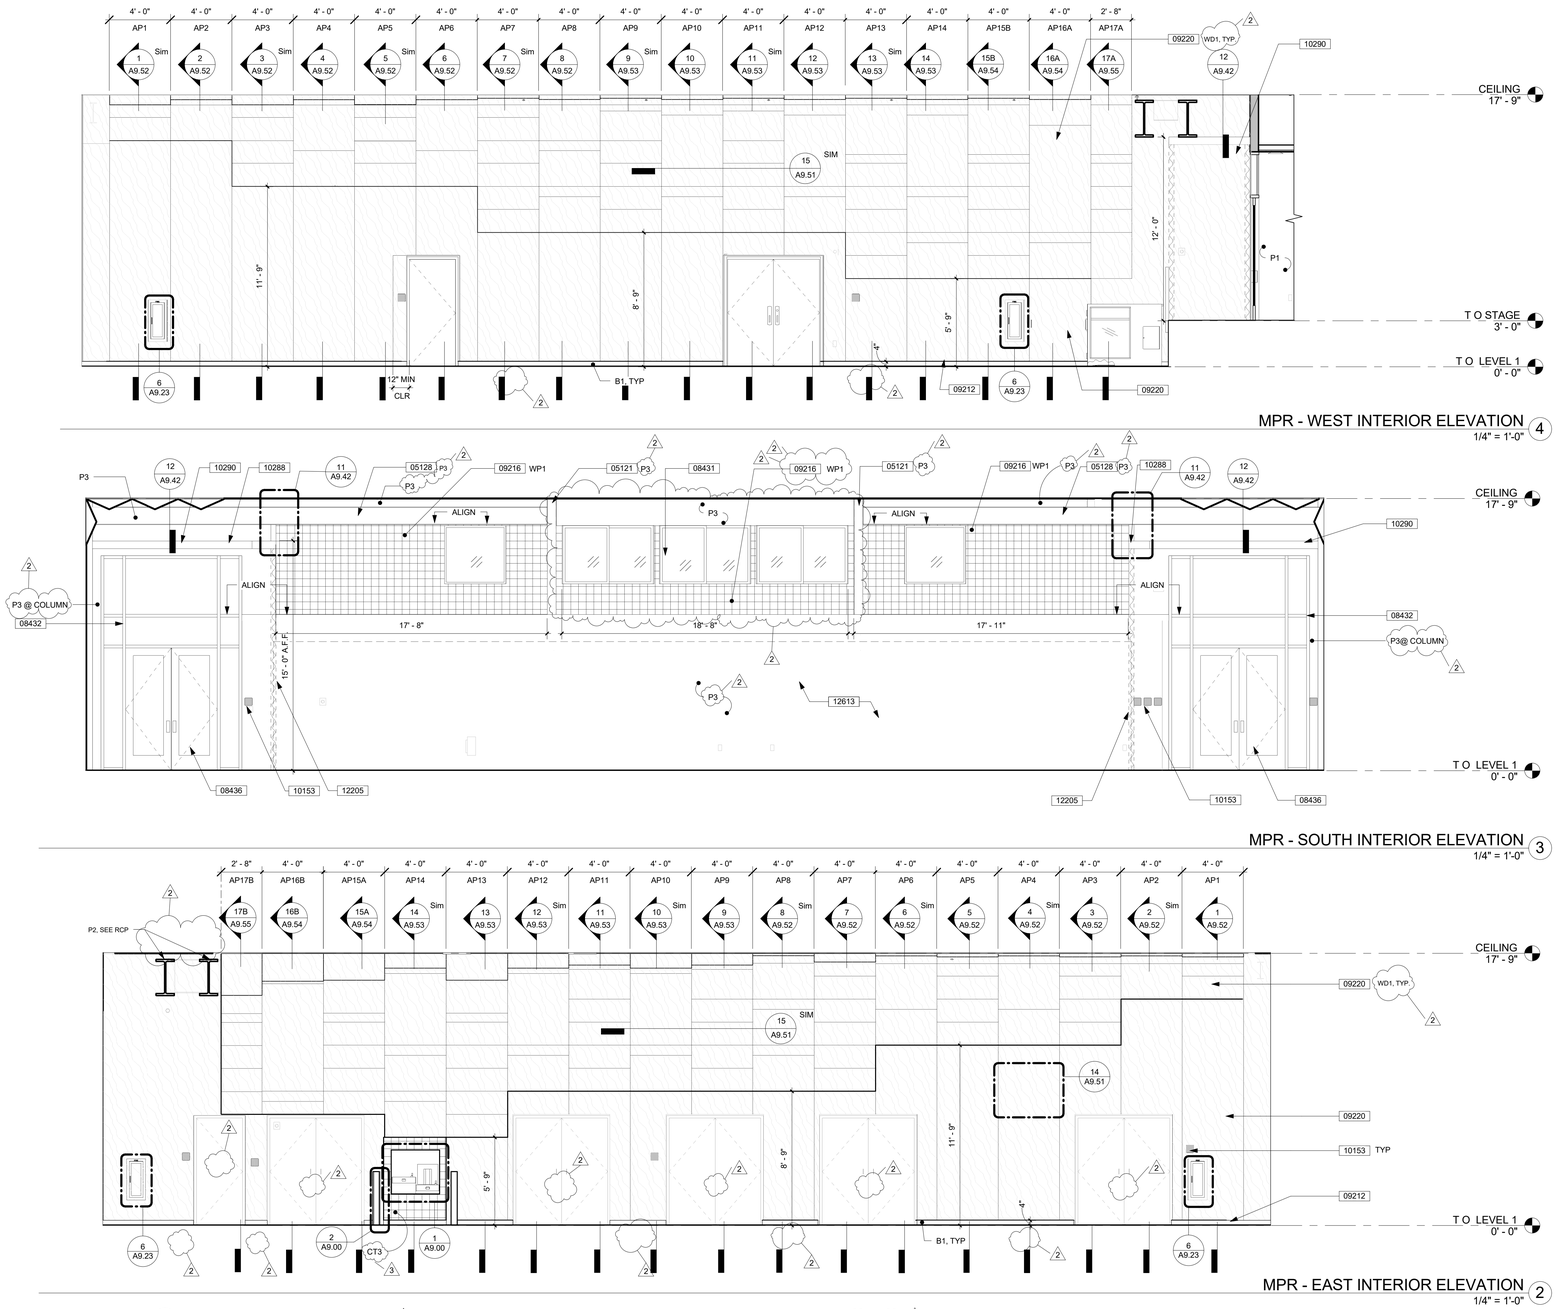

MPR - WEST INTERIOR ELEVATION 4
1/4" = 1'-0"

MPR - SOUTH INTERIOR ELEVATION 3
1/4" = 1'-0"

MPR - EAST INTERIOR ELEVATION 2
1/4" = 1'-0"

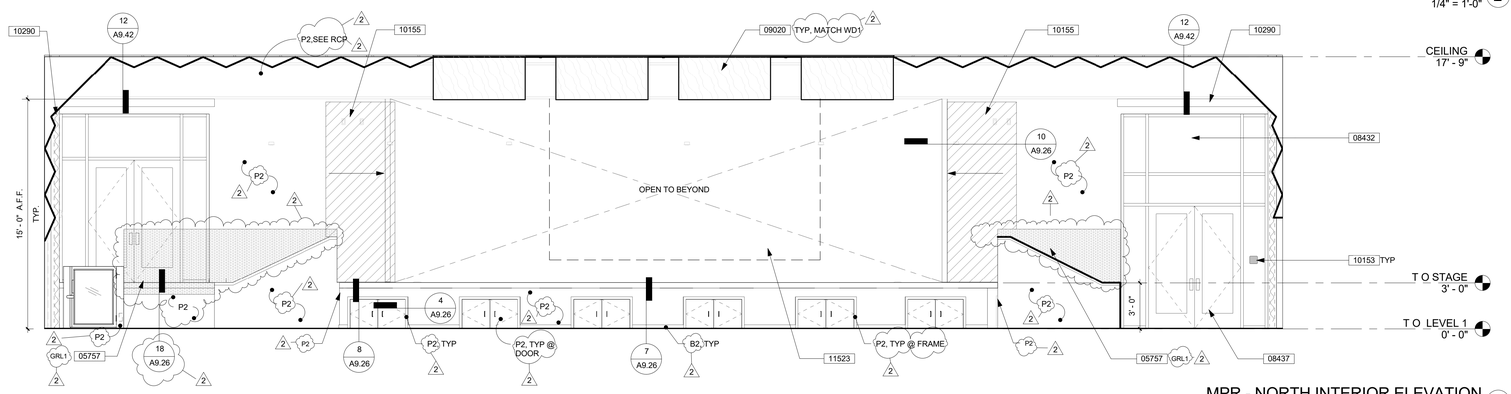

MPR - NORTH INTERIOR ELEVATION 1
1/4" = 1'-0"

GENERAL NOTES

1. REFER TO A8.23 & A8.24 WINDOW DETAILS. REFER TO A8.02 FOR WINDOW SCHEDULES AND STOREFRONTS.
2. APPLY AN ANTI-GRAFFITI COATING TO ALL EXTERIOR SURFACES UP TO 9'.
3. ALL CONTROL JOINTS AND FINISH MATERIALS SHALL WRAP AROUND CORNERS AND CONTINUE ON ADJACENT WALLS NOT SHOWN, UNO
4. SIGNAGE INDICATED BY SYMBOL, TYP. SEE FLOOR FINISH & SIGNAGE PLANS FOR TYPE AND SHEET A9.01 FOR TYP MOUNTING HEIGHTS UNO.
5. ALL WOOD WALL COVERINGS ARE WOOD WALL PAPER COVERINGS WITH MAX UNIT WEIGHT OF 15 LBS PER 100 SF

KEYNOTE LEGEND

KEY	TEXT
05121	COLUMN PER STRUCTURAL (SEE 090600 SCHEDULE FOR FINISHES)
05128	STEEL BEAM - REFER TO STRUCTURAL DRAWINGS
05757	GUARDRAIL AT FACE OF PLATFORM
08431	ALUMINUM WINDOW (SEE WINDOW SCHEDULE & SPECS)
08432	ALUMINUM CURTAIN WALL (084413)
08436	ALUMINUM STOREFRONT DOOR; SEE DOOR SCHEDULE
08437	DOOR - SEE PLANS & SCHEDULE FOR ADDITIONAL INFORMATION
09020	ACOUSTIC REFLECTORS - REFER TO PLANS AND SPECS FOR ADDITIONAL INFORMATION
09212	4" WOOD VENEER MOULDING INVERTED INSTALLATION AT BASE TO MATCH ADJ. WALL ABOVE TYP - REFER TO SPECS FOR ADDITIONAL INFORMATION
09216	ACOUSTIC FABRIC WRAPPED WALL PANEL (098400)
09220 2	ACOUSTICAL WALL & CEILING PANELS - REFER TO DETAILS AND 090600 FOR ADDITIONAL INFORMATION AND FINISHES. FACE OF ACOUSTIC PANEL WOOD WD1. SIDES TO BE PAINTED P9 OR P6. SEE A9.55 FOR DESIGN INTENT.
09221	ACOUSTICAL WALL AND CEILING PANEL - 1 LAYER OF WOOD PANEL OVER METAL STUD FRAMING - REFER TO PLANS, DETAILS, AND 090600 FOR ADDITIONAL INFORMATION AND FINISHES
10153	SIGNAGE PER FINISH AND SIGNAGE PLAN
10155	ADJUSTABLE PROSCENIUM - SEE DETAILS AND THEATRICAL DRAWINGS FOR ADDITIONAL INFORMATION
10288	CEILING HANG CURTAIN TRACK. W/ DETAILS. SEE SPECS
10290	WALL MOUNTED CURTAIN TRACK, SEE SPECS
11523	PROJECTION SCREEN - REFER TO A/V DRAWINGS FOR MORE INFORMATION
12205	ROOM DARKENING CURTAINS ALIGN STACKING WITH EDGE OF SEATING.
12613	TELESCOPING SEATING
14421	WHEELCHAIR LIFT - REFER TO PLANS
26276	RECEPTACLE - SEE ELECTRICAL FOR ADDITIONAL INFORMATION
26504	SURFACE MOUNTED LIGHT FIXTURE, TYP. SEE ELECTRICAL DRAWINGS & FIXTURE SCHEDULE

ARCHITECTURE FOR EDUCATION INC.
41 NORTH FAIR OAKS AVENUE
PASADENA, CA 91103
626.356.4080
626.356.3080 F
www.architecture4e.com

ROYAL HS - MPR RENOVATION

1402 ROYAL AVENUE,
SIMI VALLEY CA. 93065

SIMI VALLEY UNIFIED SCHOOL DISTRICT
875 COCHRAN STREET,
SIMI VALLEY, CA 93065

LICENSED ARCHITECT
Regis. No. C-29329
Exp. 08/31/21
STATE OF CALIFORNIA

Agency Approval FILE NO. 56-H6

IDENTIFICATION STAMP
DIV. OF THE STATE ARCHITECT
OFFICE OF REGULATION SERVICES
APPL. 03-118787
AC.____ FLS.____ SS.____
DATE ____

NUMBER	ISSUE	DATE
3	ADD # 3	2020/02/24

REVISIONS

DATE	10/11/19
JOB NUMBER	1705-00-02
SCALE	AS NOTED
DRAWN	--
CHECKED	--
APPROVED	

KEY PLAN

TITLE
INTERIOR ELEVATIONS - MPR

SHEET
A7.30